SIDEWALK AND CROSS SLOPE CORRECTION

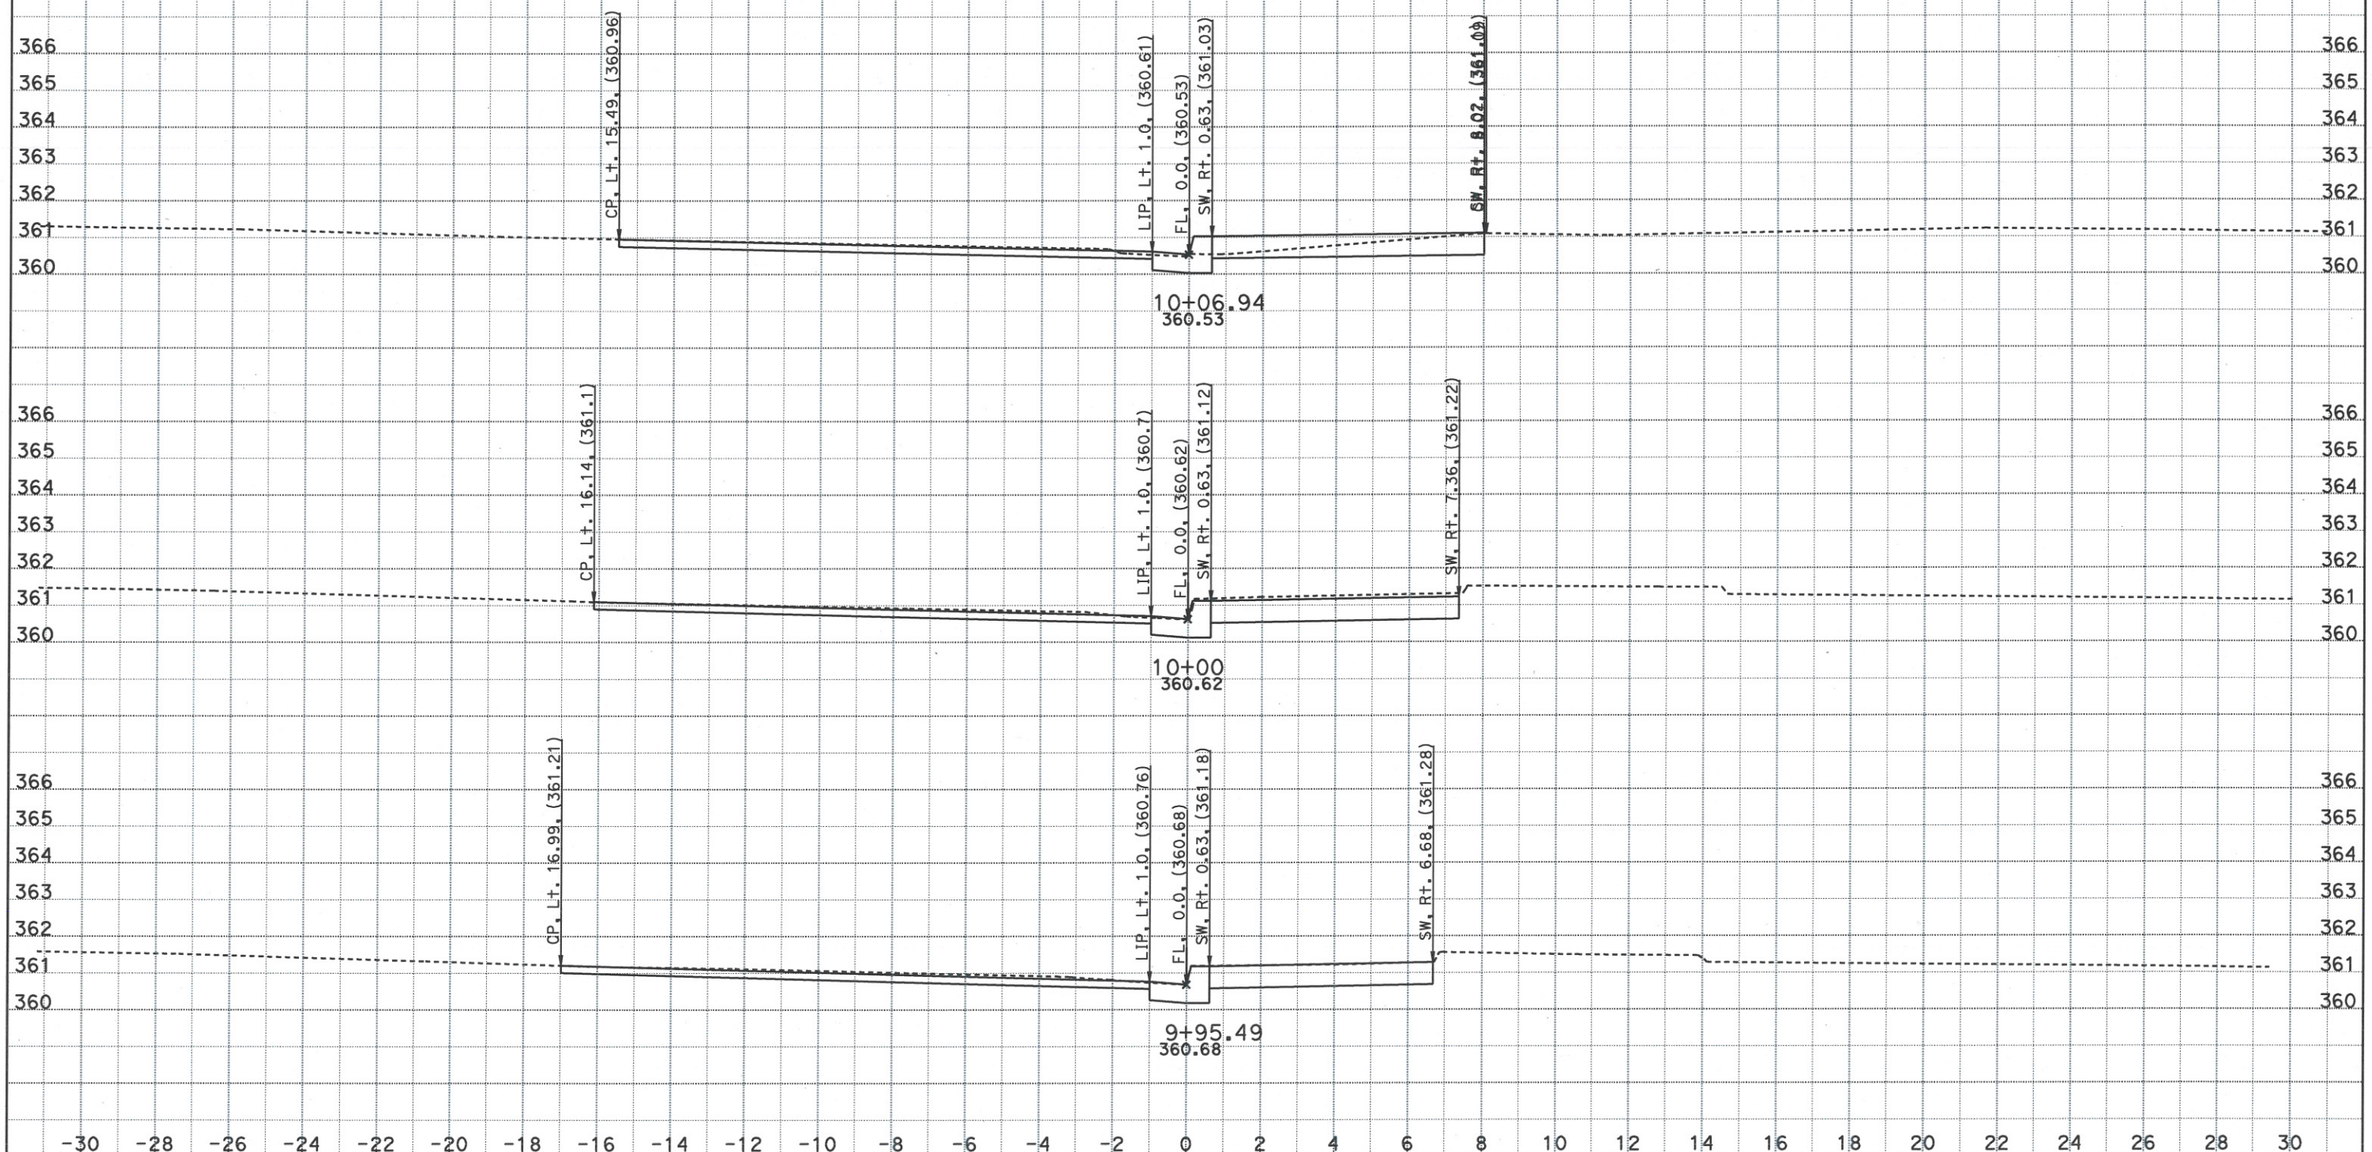

CREATED BY: Kari Bhana
DATE: 5/4/2016
KC Project: 5130007 File: D:\OLD PC\caice\Projects\5130007\designsidewalk022716.dgn

CONTRACT: 1a7501
DIST/CO/RTE/PM: 05-SB-246-R20.7/26.3
PROJECT ID: 0512000013

SCALE: 1" = 2' Horiz.
1" = 2' Vert.

All Dimensions are US Survey Feet

SW246
CROSS SECTIONS
SHEET 1 OF 47

SIDEWALK AND CROSS SLOPE CORRECTION

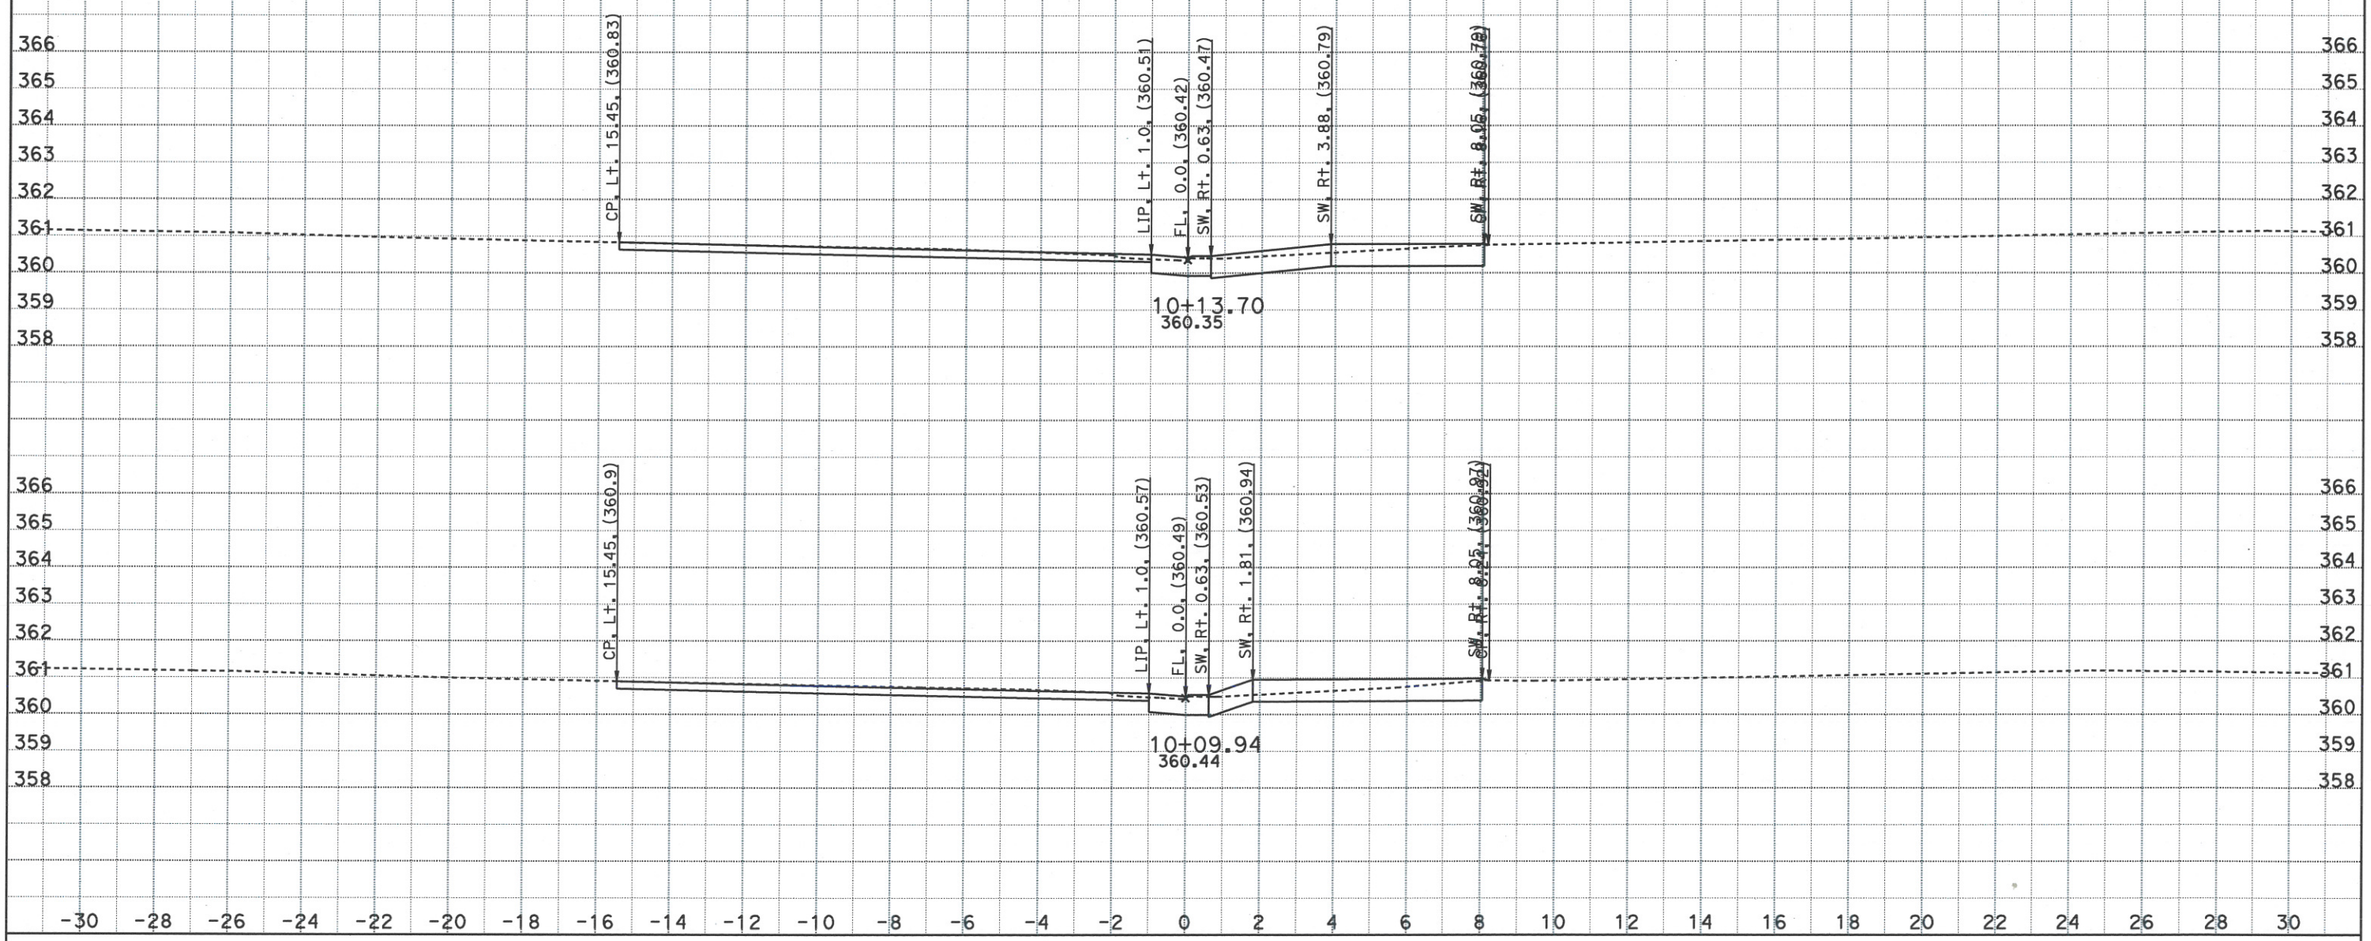

CREATED BY: Kari Bhana
DATE: 5/4/2016
KC Project: 5130007 File: D:\OLD PC\caice\Projects\5130007\designsidewalk022716.dgn

CONTRACT: 1a7501
DIST/CO/RTE/PM: 05-SB-246-R20.7/26.3
PROJECT ID: 0512000013

SCALE: 1" = 2' Horiz.
1" = 2' Vert.

All Dimensions are US Survey Feet

SW246
CROSS SECTIONS
SHEET 2 OF 47

SIDEWALK AND CROSS SLOPE CORRECTION

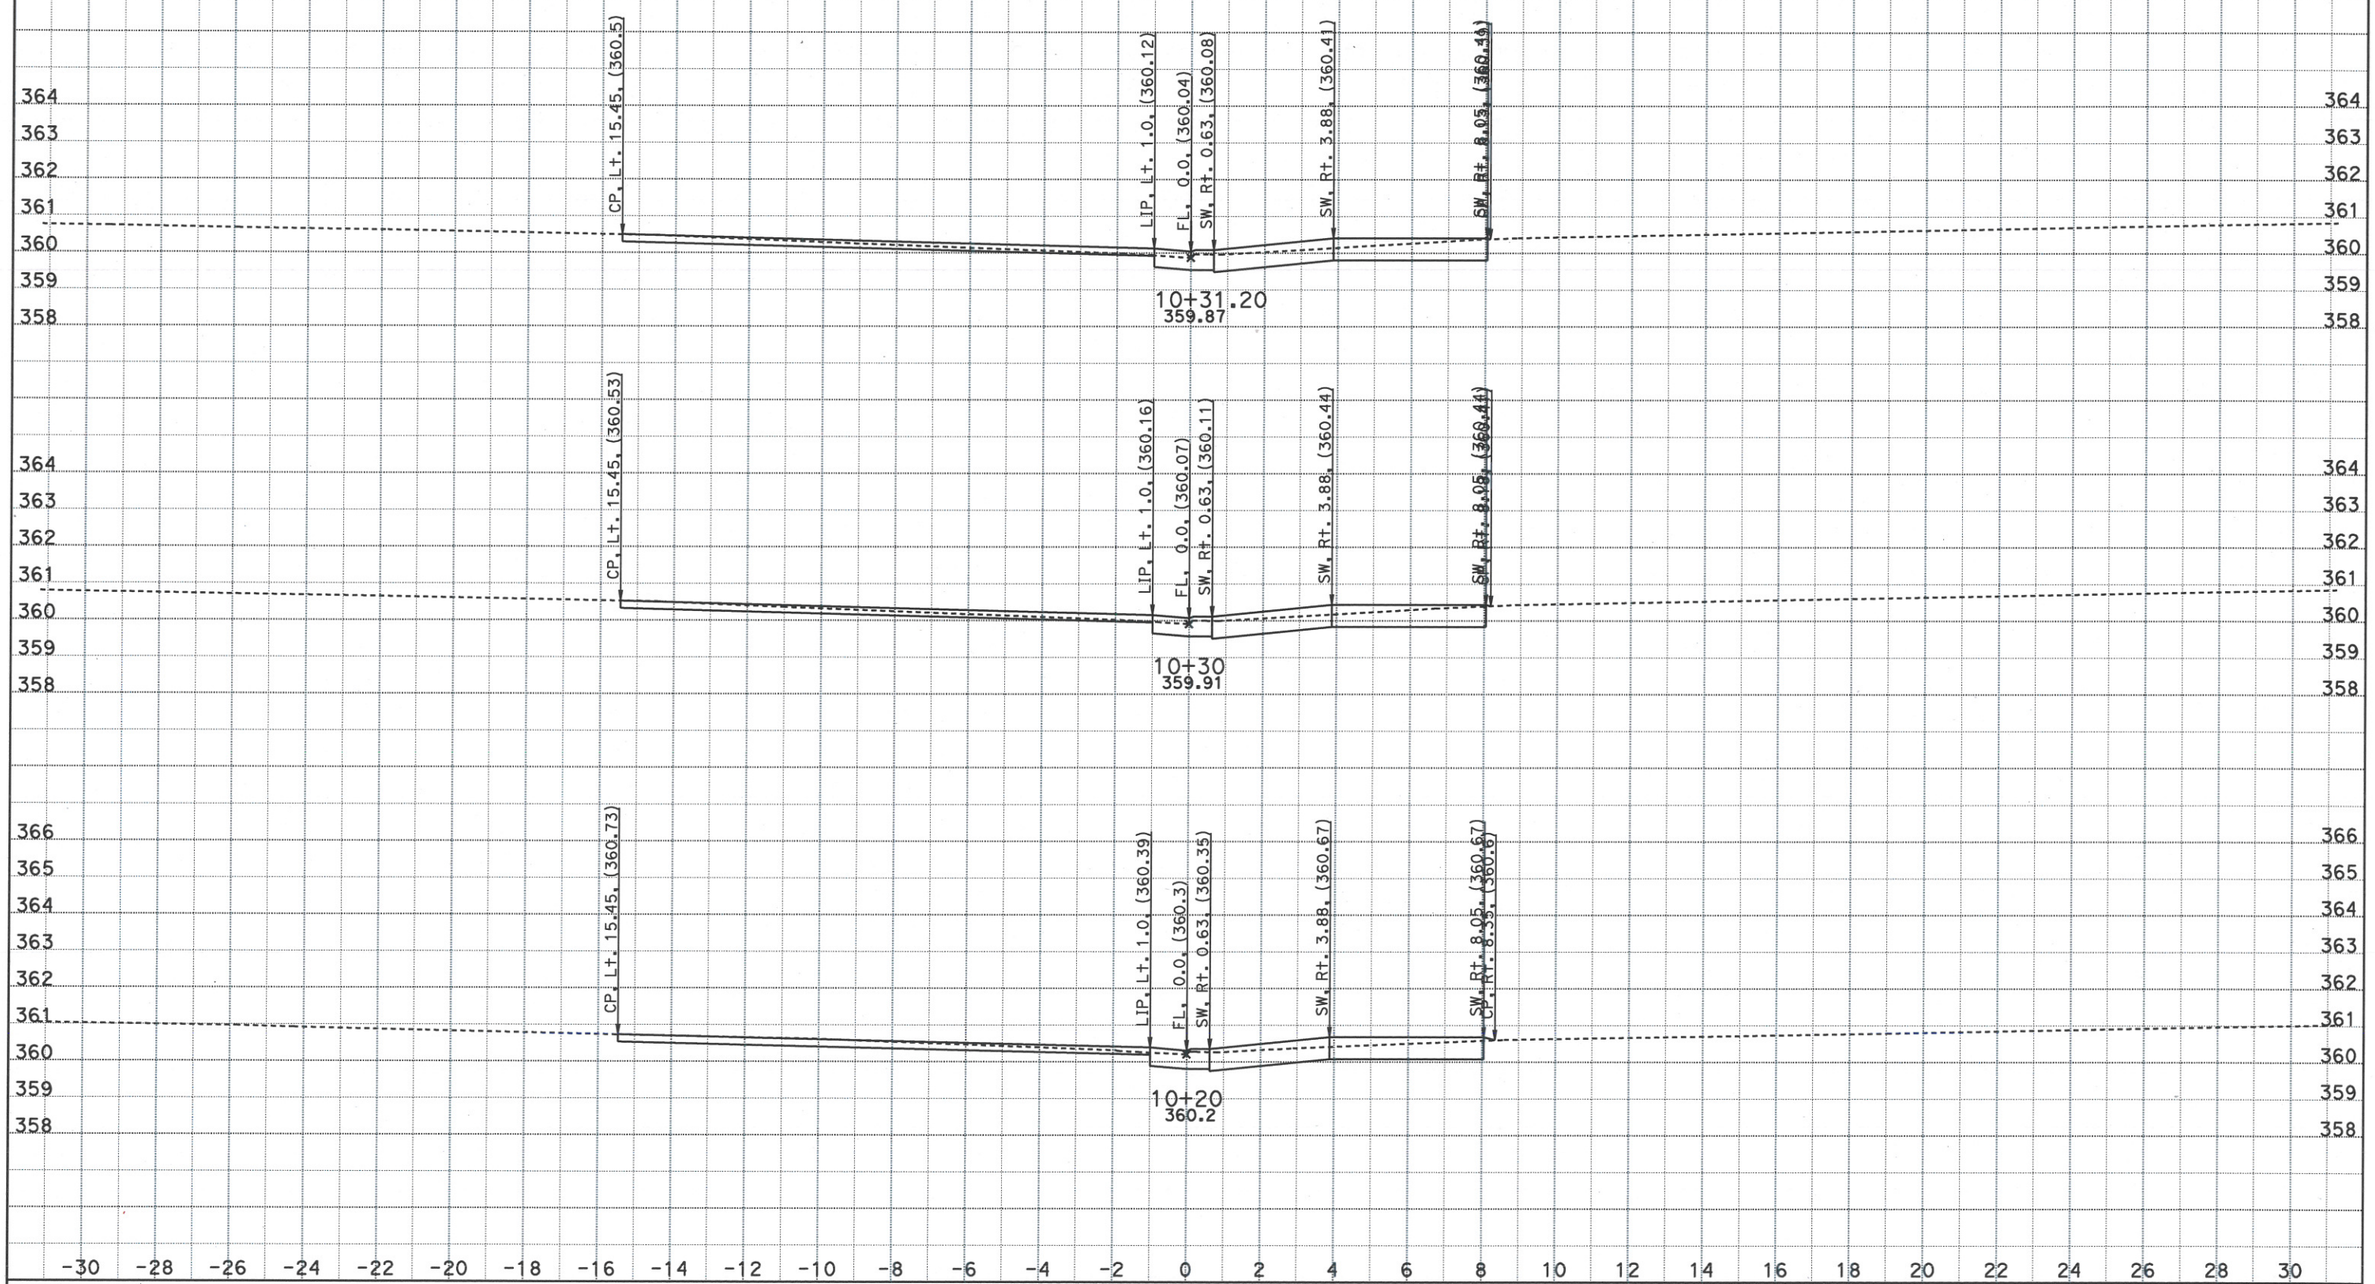

CREATED BY: Kari Bhana
DATE: 5/4/2016
KC Project: 5130007 File: D:\OLD PC\caice\Projects\5130007\designsidewalk022716.dgn

CONTRACT: 1a7501
DIST/CO/RTE/PM: 05-SB-246-R20.7/26.3
PROJECT ID: 0512000013

SCALE: 1" = 2' Horiz.
1" = 2' Vert.

All Dimensions are US Survey Feet

SW246
CROSS SECTIONS
SHEET 3 OF 47

SIDEWALK AND CROSS SLOPE CORRECTION

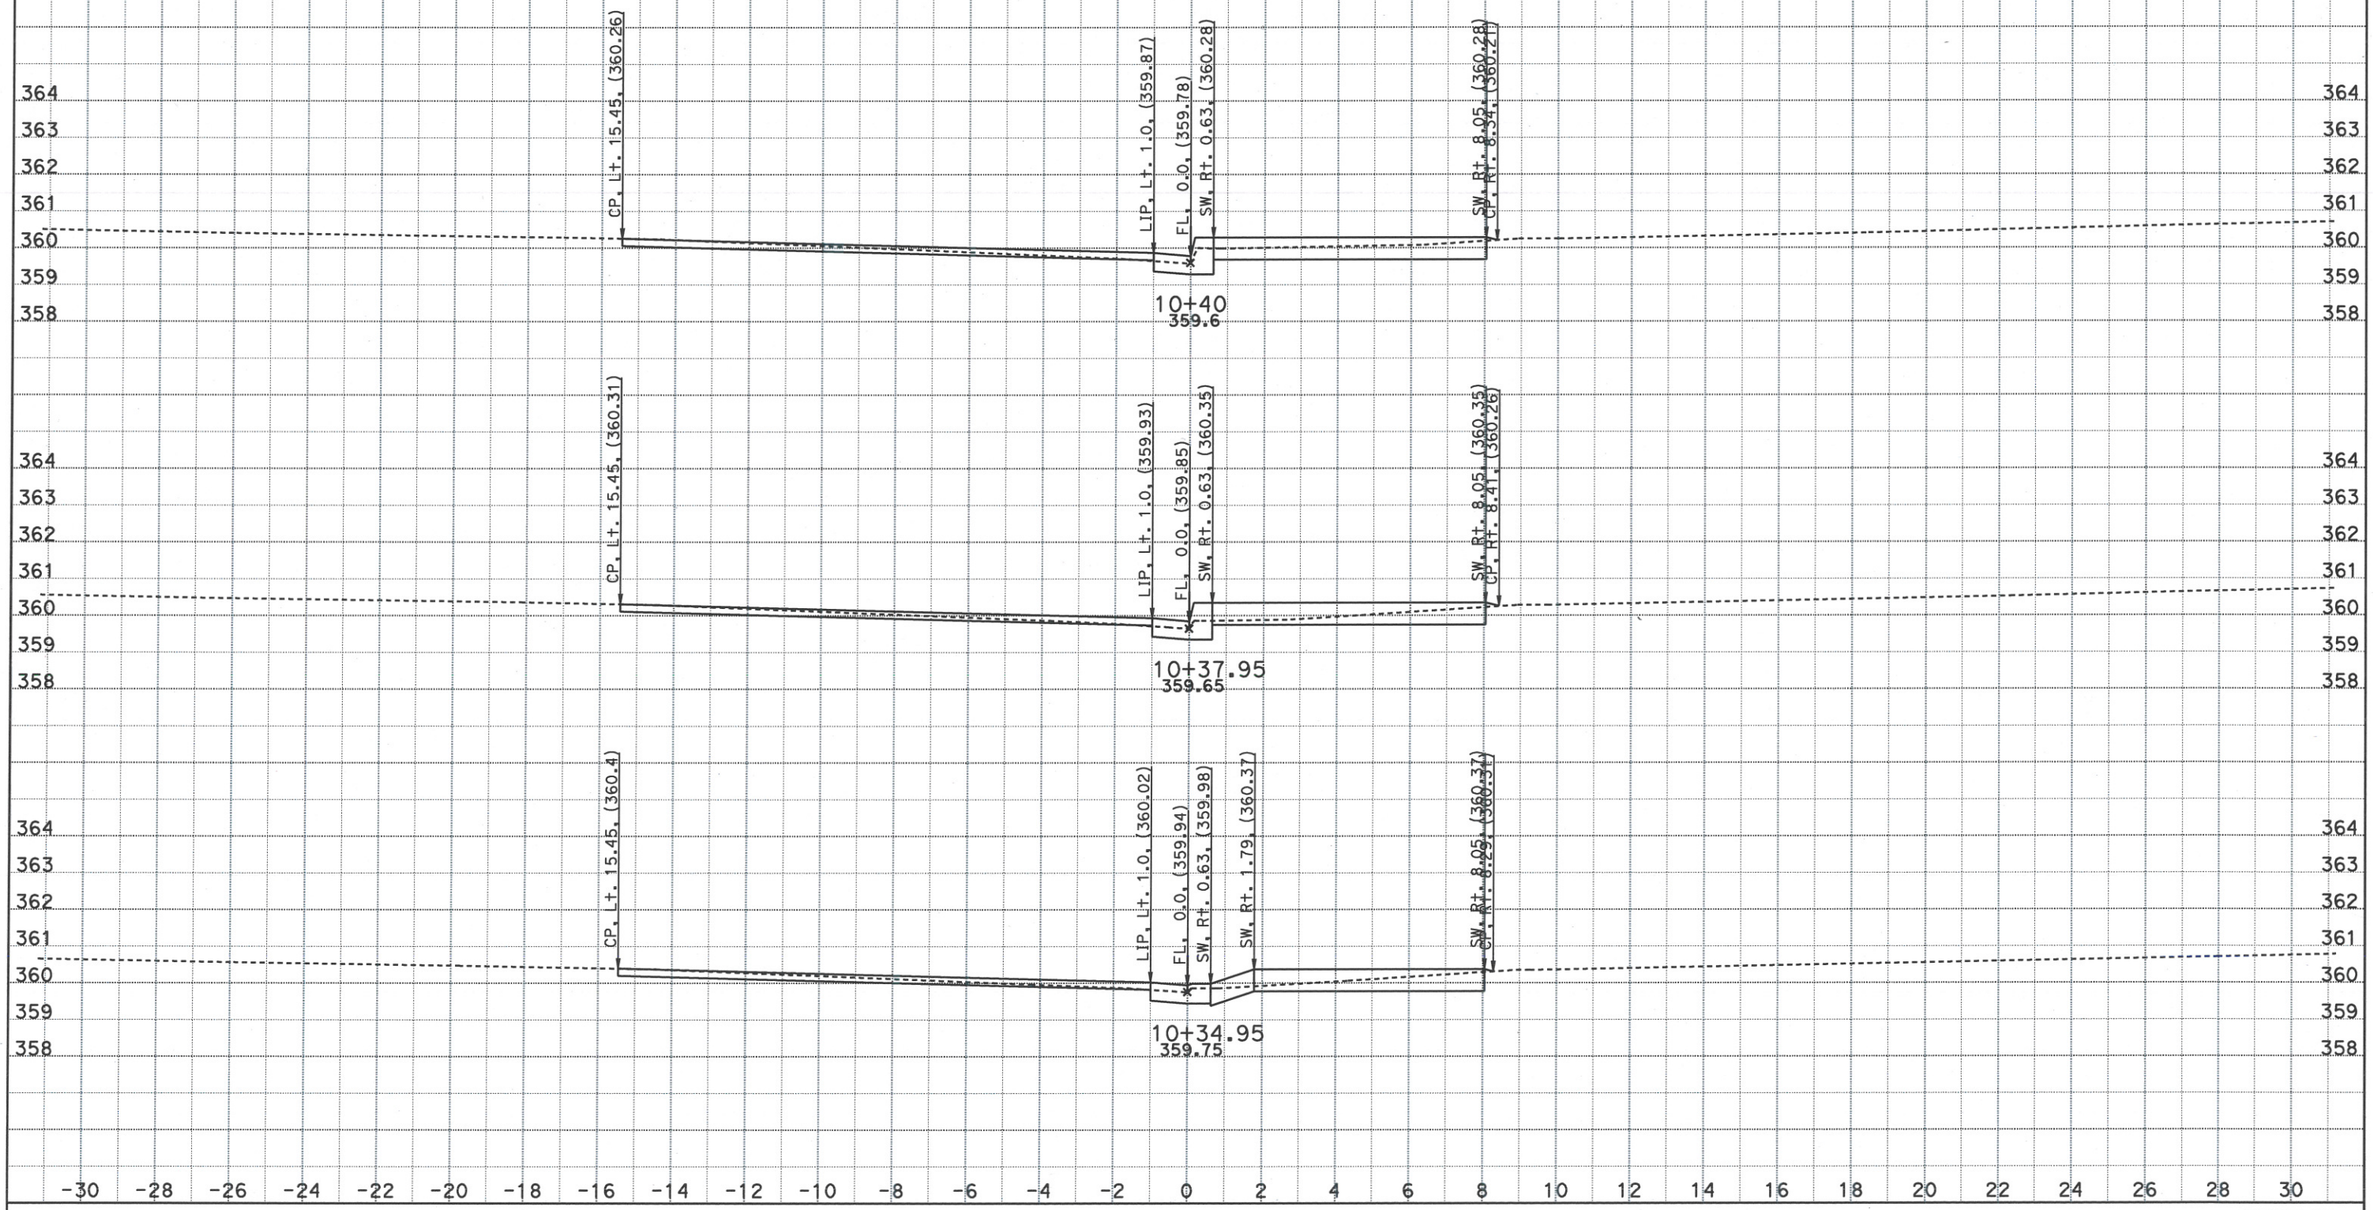

CREATED BY: Kari Bhana
DATE: 5/4/2016
KC Project: 5130007 File: D:\OLD PC\caice\Projects\5130007\designsidewalk022716.dgn

CONTRACT: 1a7501
DIST/CO/RTE/PM: 05-SB-246-R20.7/26.3
PROJECT ID: 0512000013

SCALE: 1" = 2' Horiz.
1" = 2' Vert.

All Dimensions are US Survey Feet

SW246
CROSS SECTIONS
SHEET 4 OF 47

SIDEWALK AND CROSS SLOPE CORRECTION

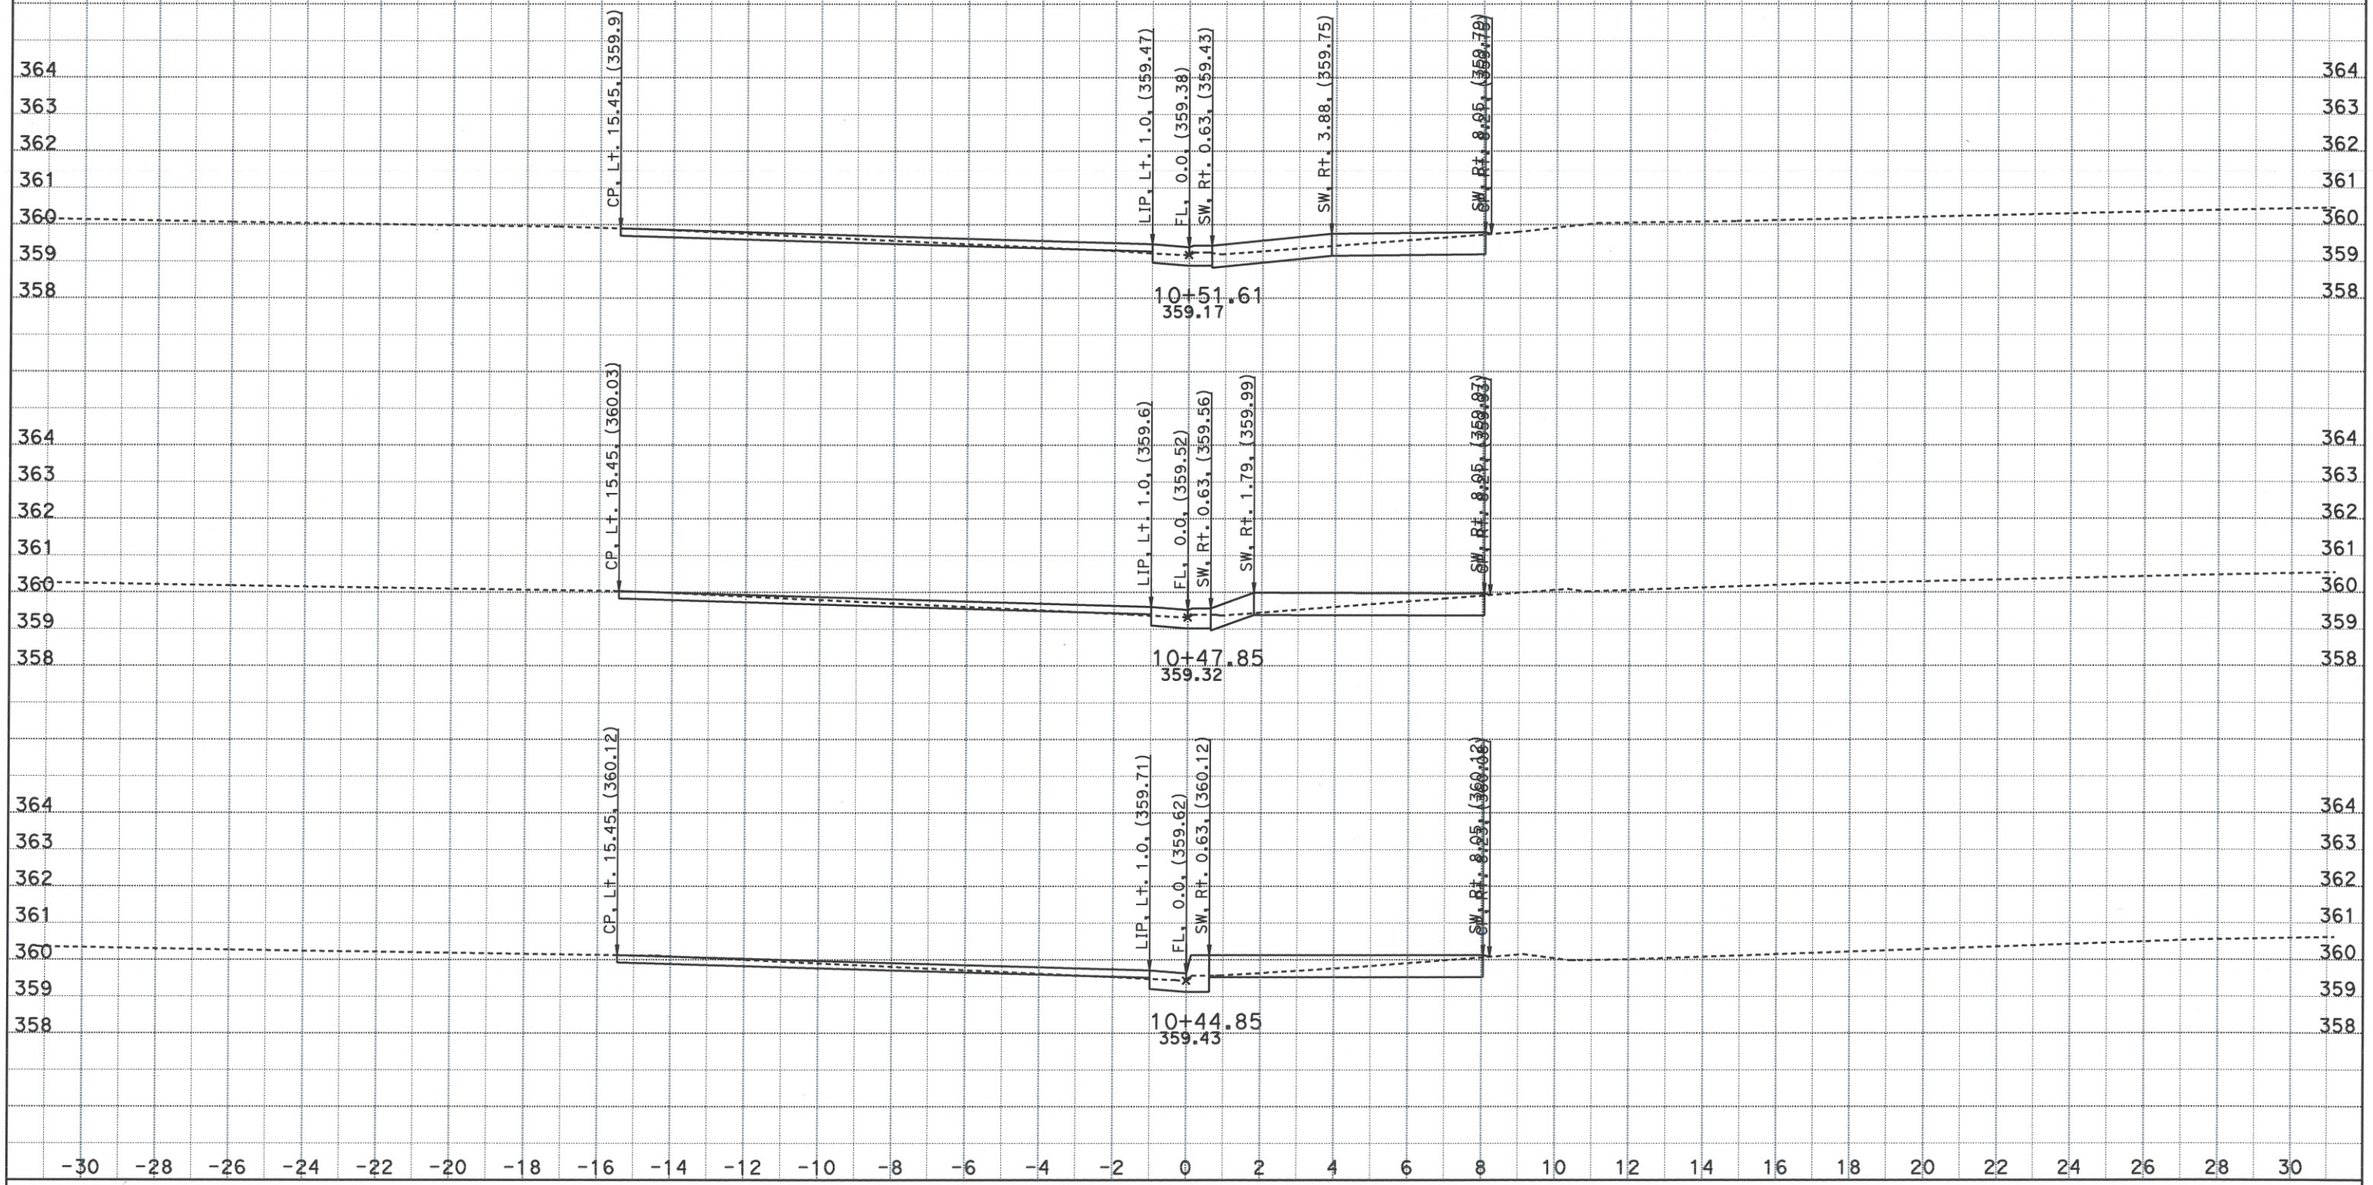

CREATED BY: Kari Bhana
DATE: 5/4/2016
KC Project: 5130007 File: D:\OLD PC\caice\Projects\5130007\designsidewalk022716.dgn

CONTRACT: 1a7501
DIST/CO/RTE/PM: 05-SB-246-R20.7/26.3
PROJECT ID: 0512000013

SCALE: 1" = 2' Horiz.
1" = 2' Vert.

All Dimensions are US Survey Feet

SW246
CROSS SECTIONS
SHEET 5 OF 47

SIDEWALK AND CROSS SLOPE CORRECTION

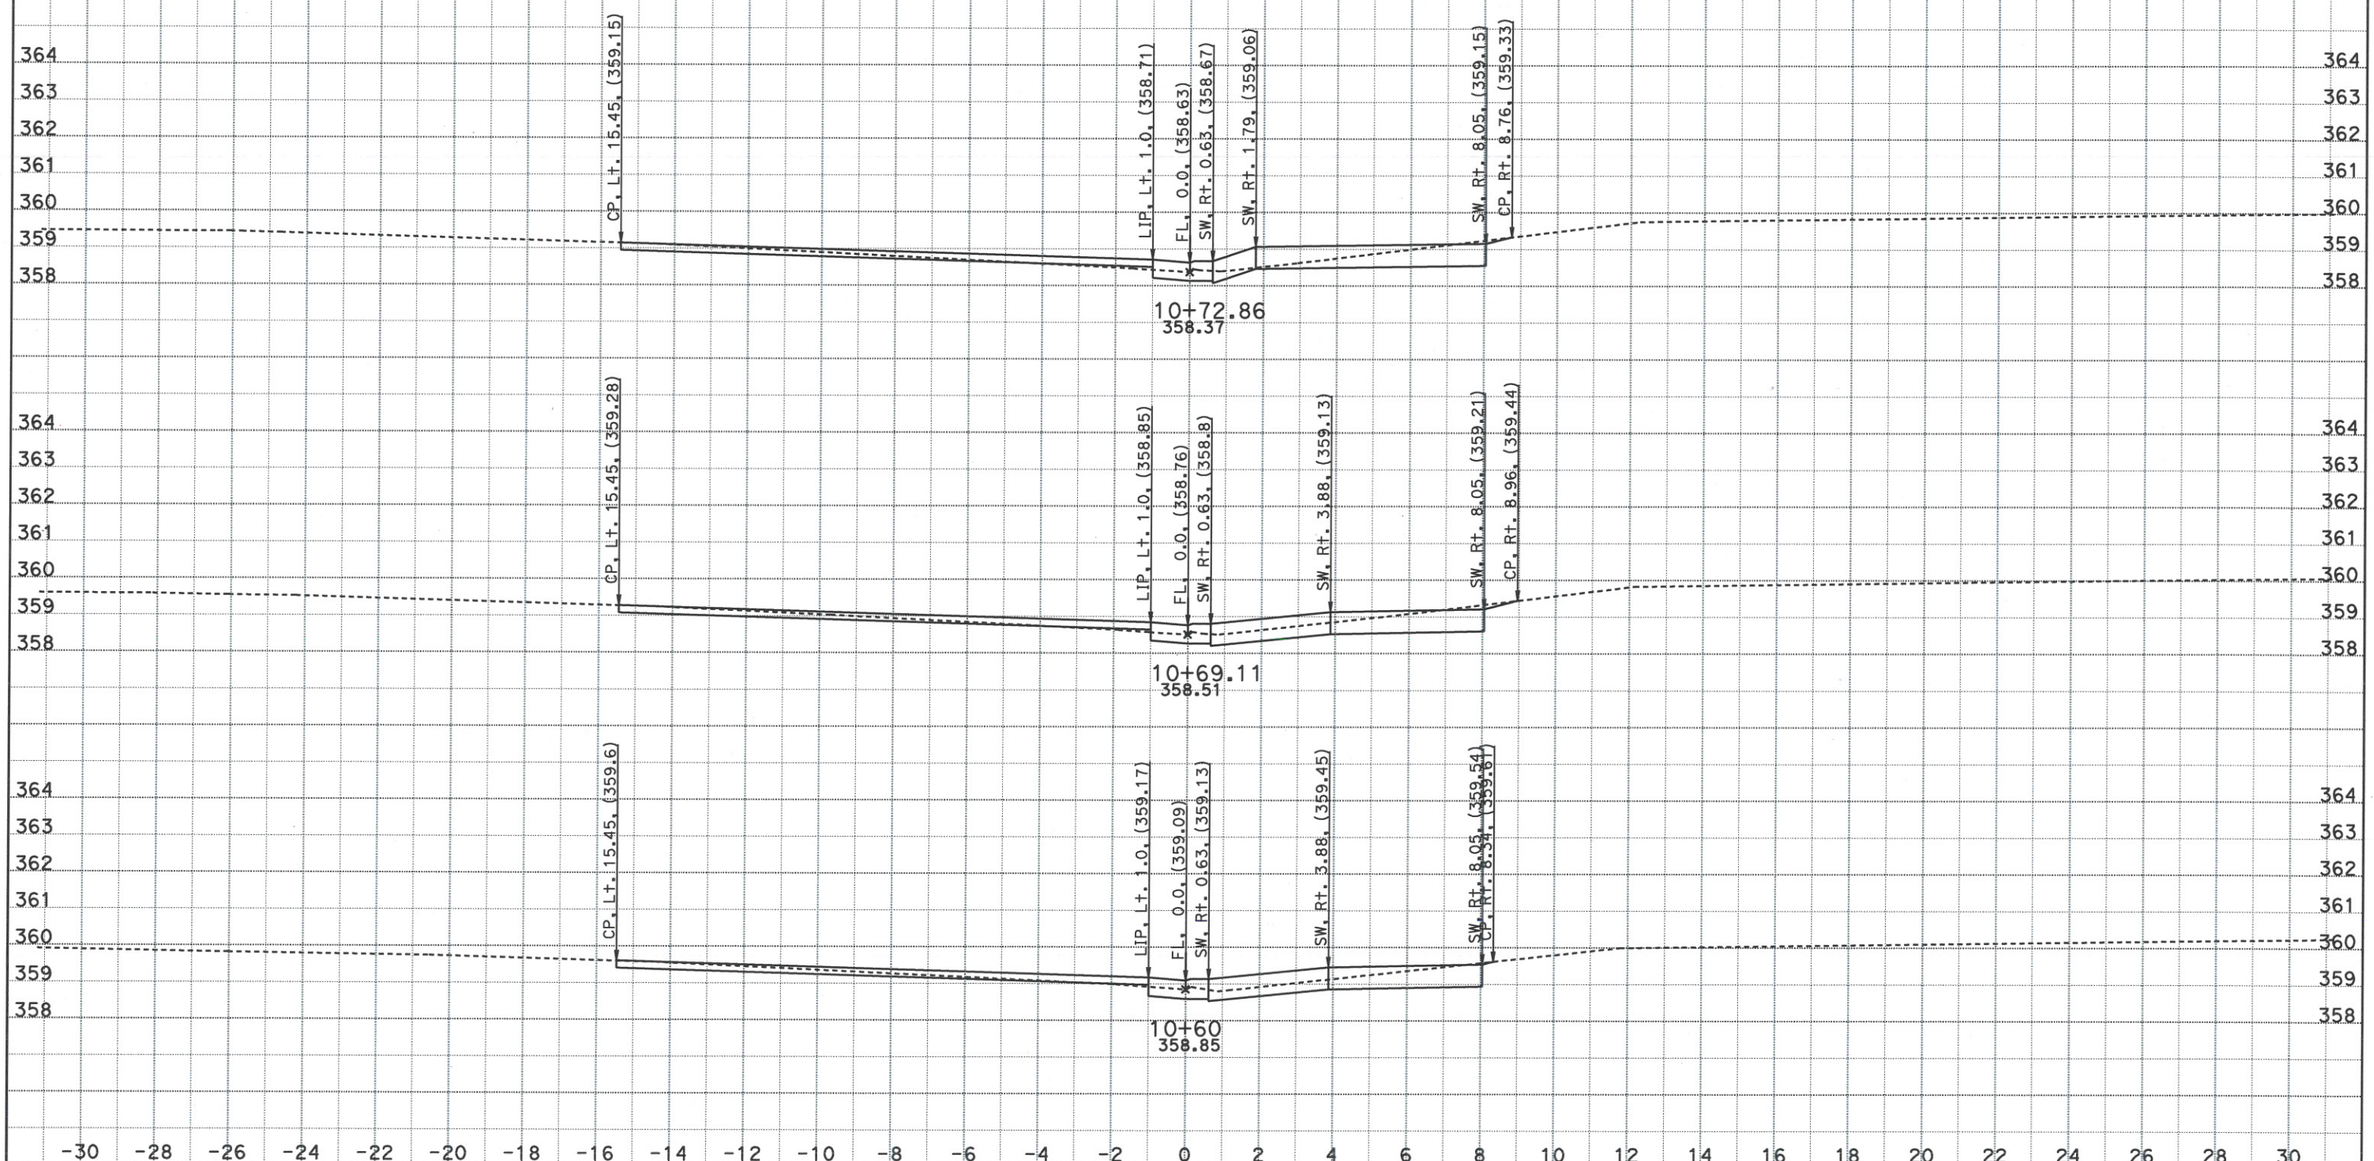

CREATED BY: Kari Bhana
DATE: 5/4/2016
KC Project: 5130007 File: D:\OLD PC\caice\Projects\5130007\designsidewalk022716.dgn

CONTRACT: 1a7501
DIST/CO/RTE/PM: 05-SB-246-R20.7/26.3
PROJECT ID: 0512000013

SCALE: 1" = 2' Horiz.
1" = 2' Vert.

All Dimensions are US Survey Feet

SW246
CROSS SECTIONS
SHEET 6 OF 47

SIDEWALK AND CROSS SLOPE CORRECTION

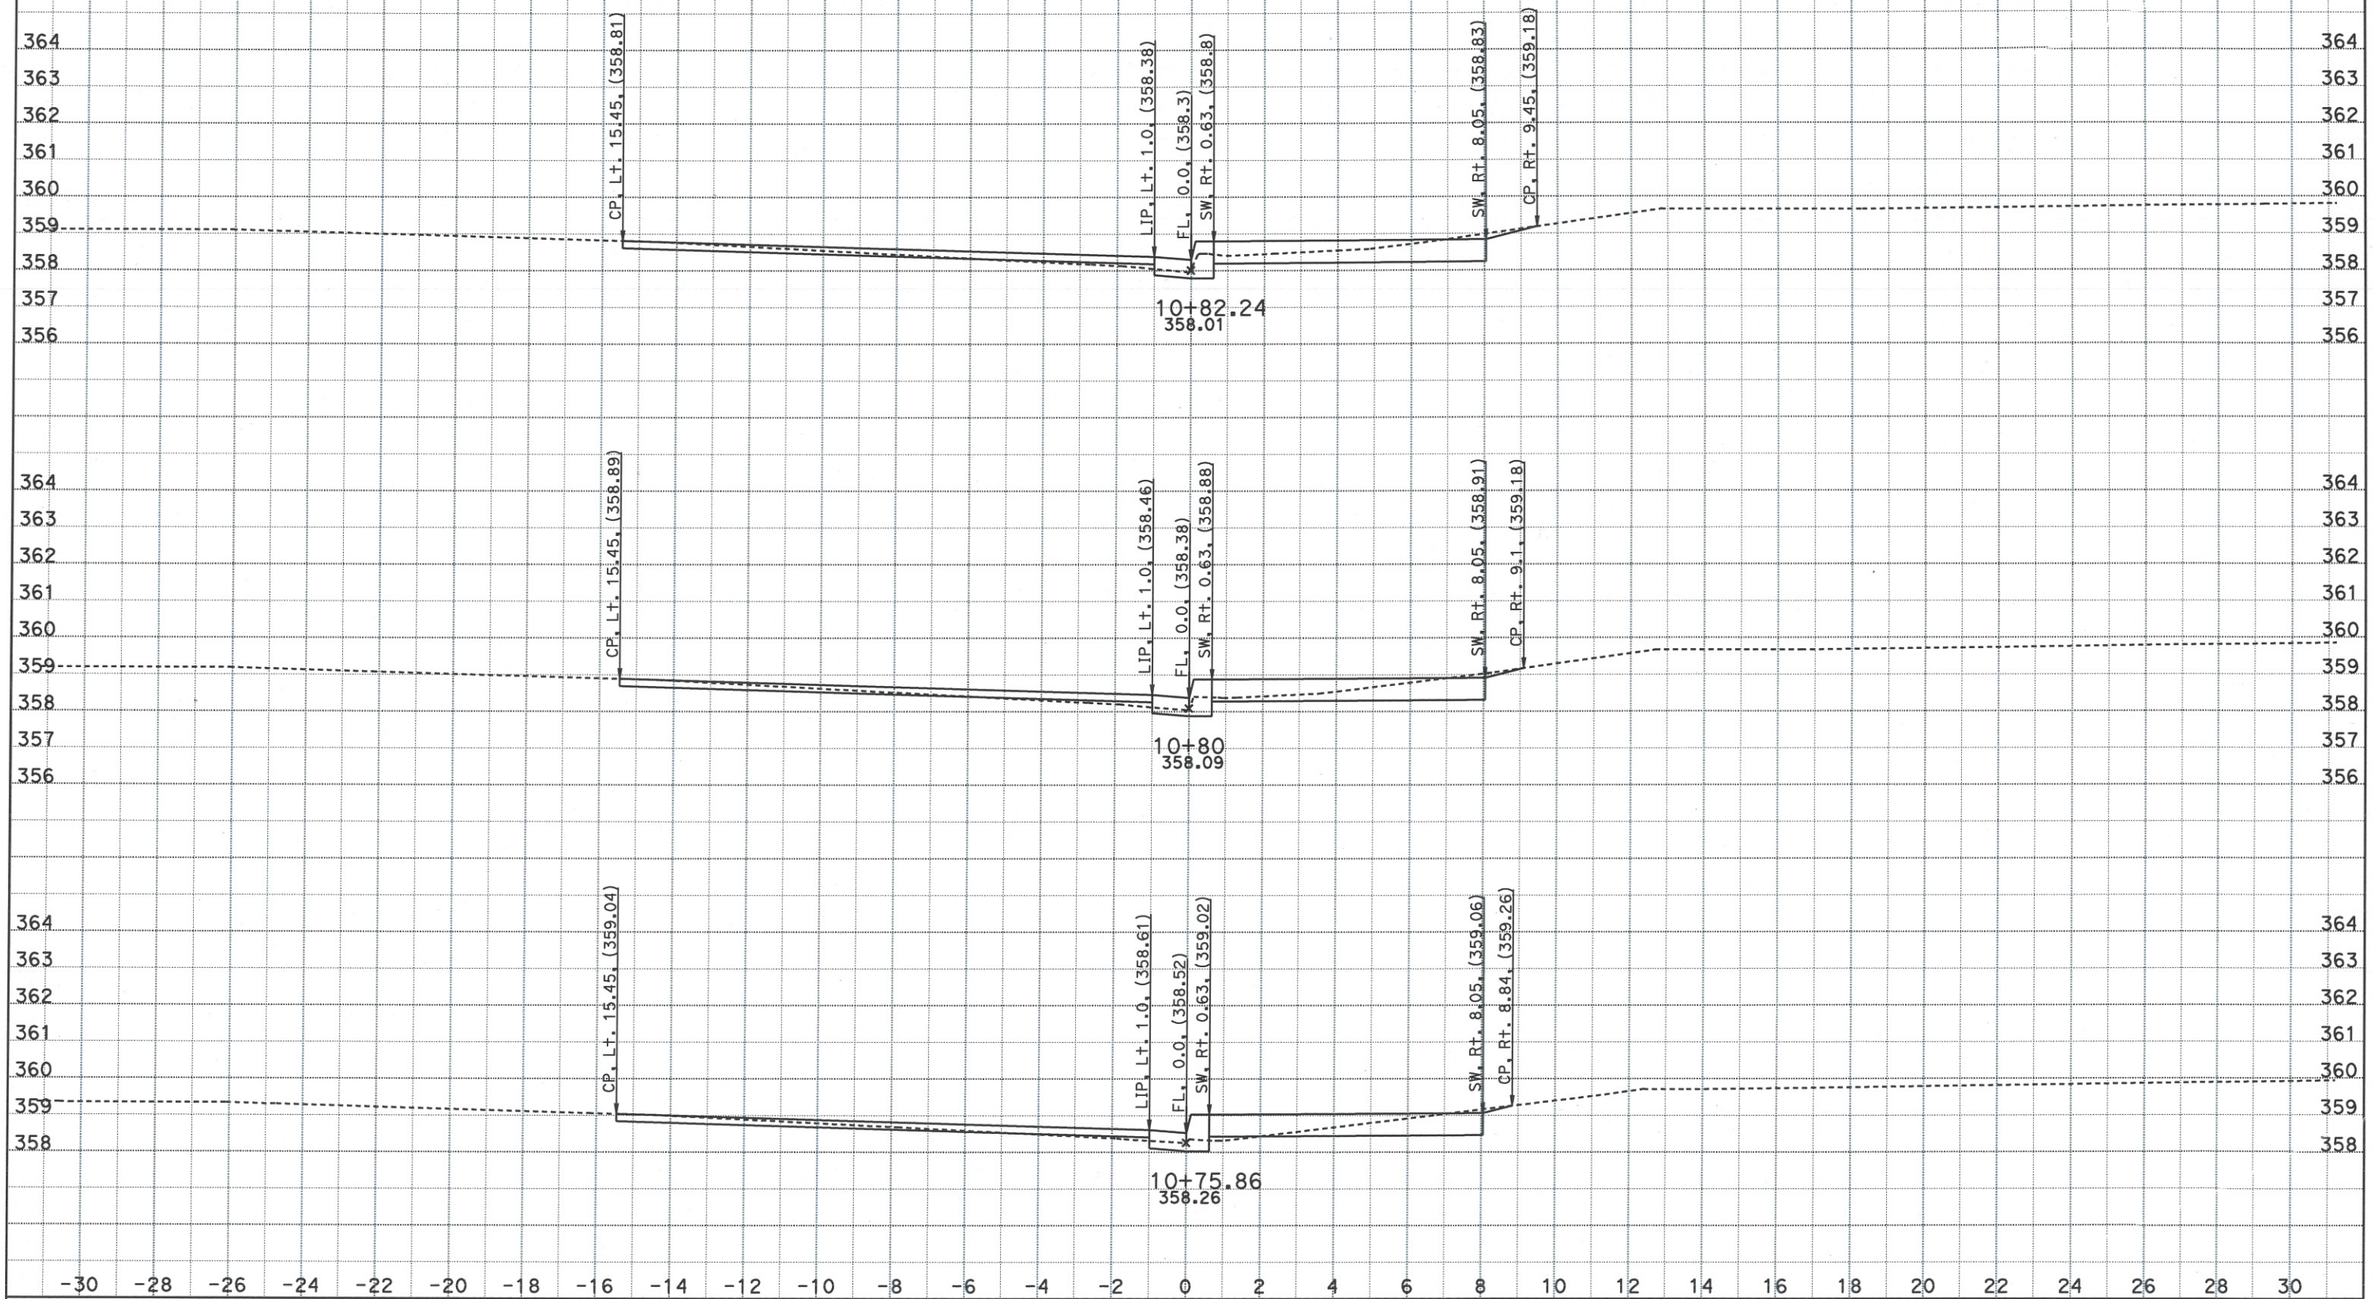

CREATED BY: Kari Bhana
DATE: 5/4/2016
KC Project: 5130007 File: D:\OLD PC\caice\Projects\5130007\designsidewalk022716.dgn

CONTRACT: 1a7501
DIST/CO/RTE/PM: 05-SB-246-R20.7/26.3
PROJECT ID: 0512000013

SCALE: 1" = 2' Horiz.
1" = 2' Vert.

All Dimensions are US Survey Feet

SW246
CROSS SECTIONS
SHEET 7 OF 47

SIDEWALK AND CROSS SLOPE CORRECTION

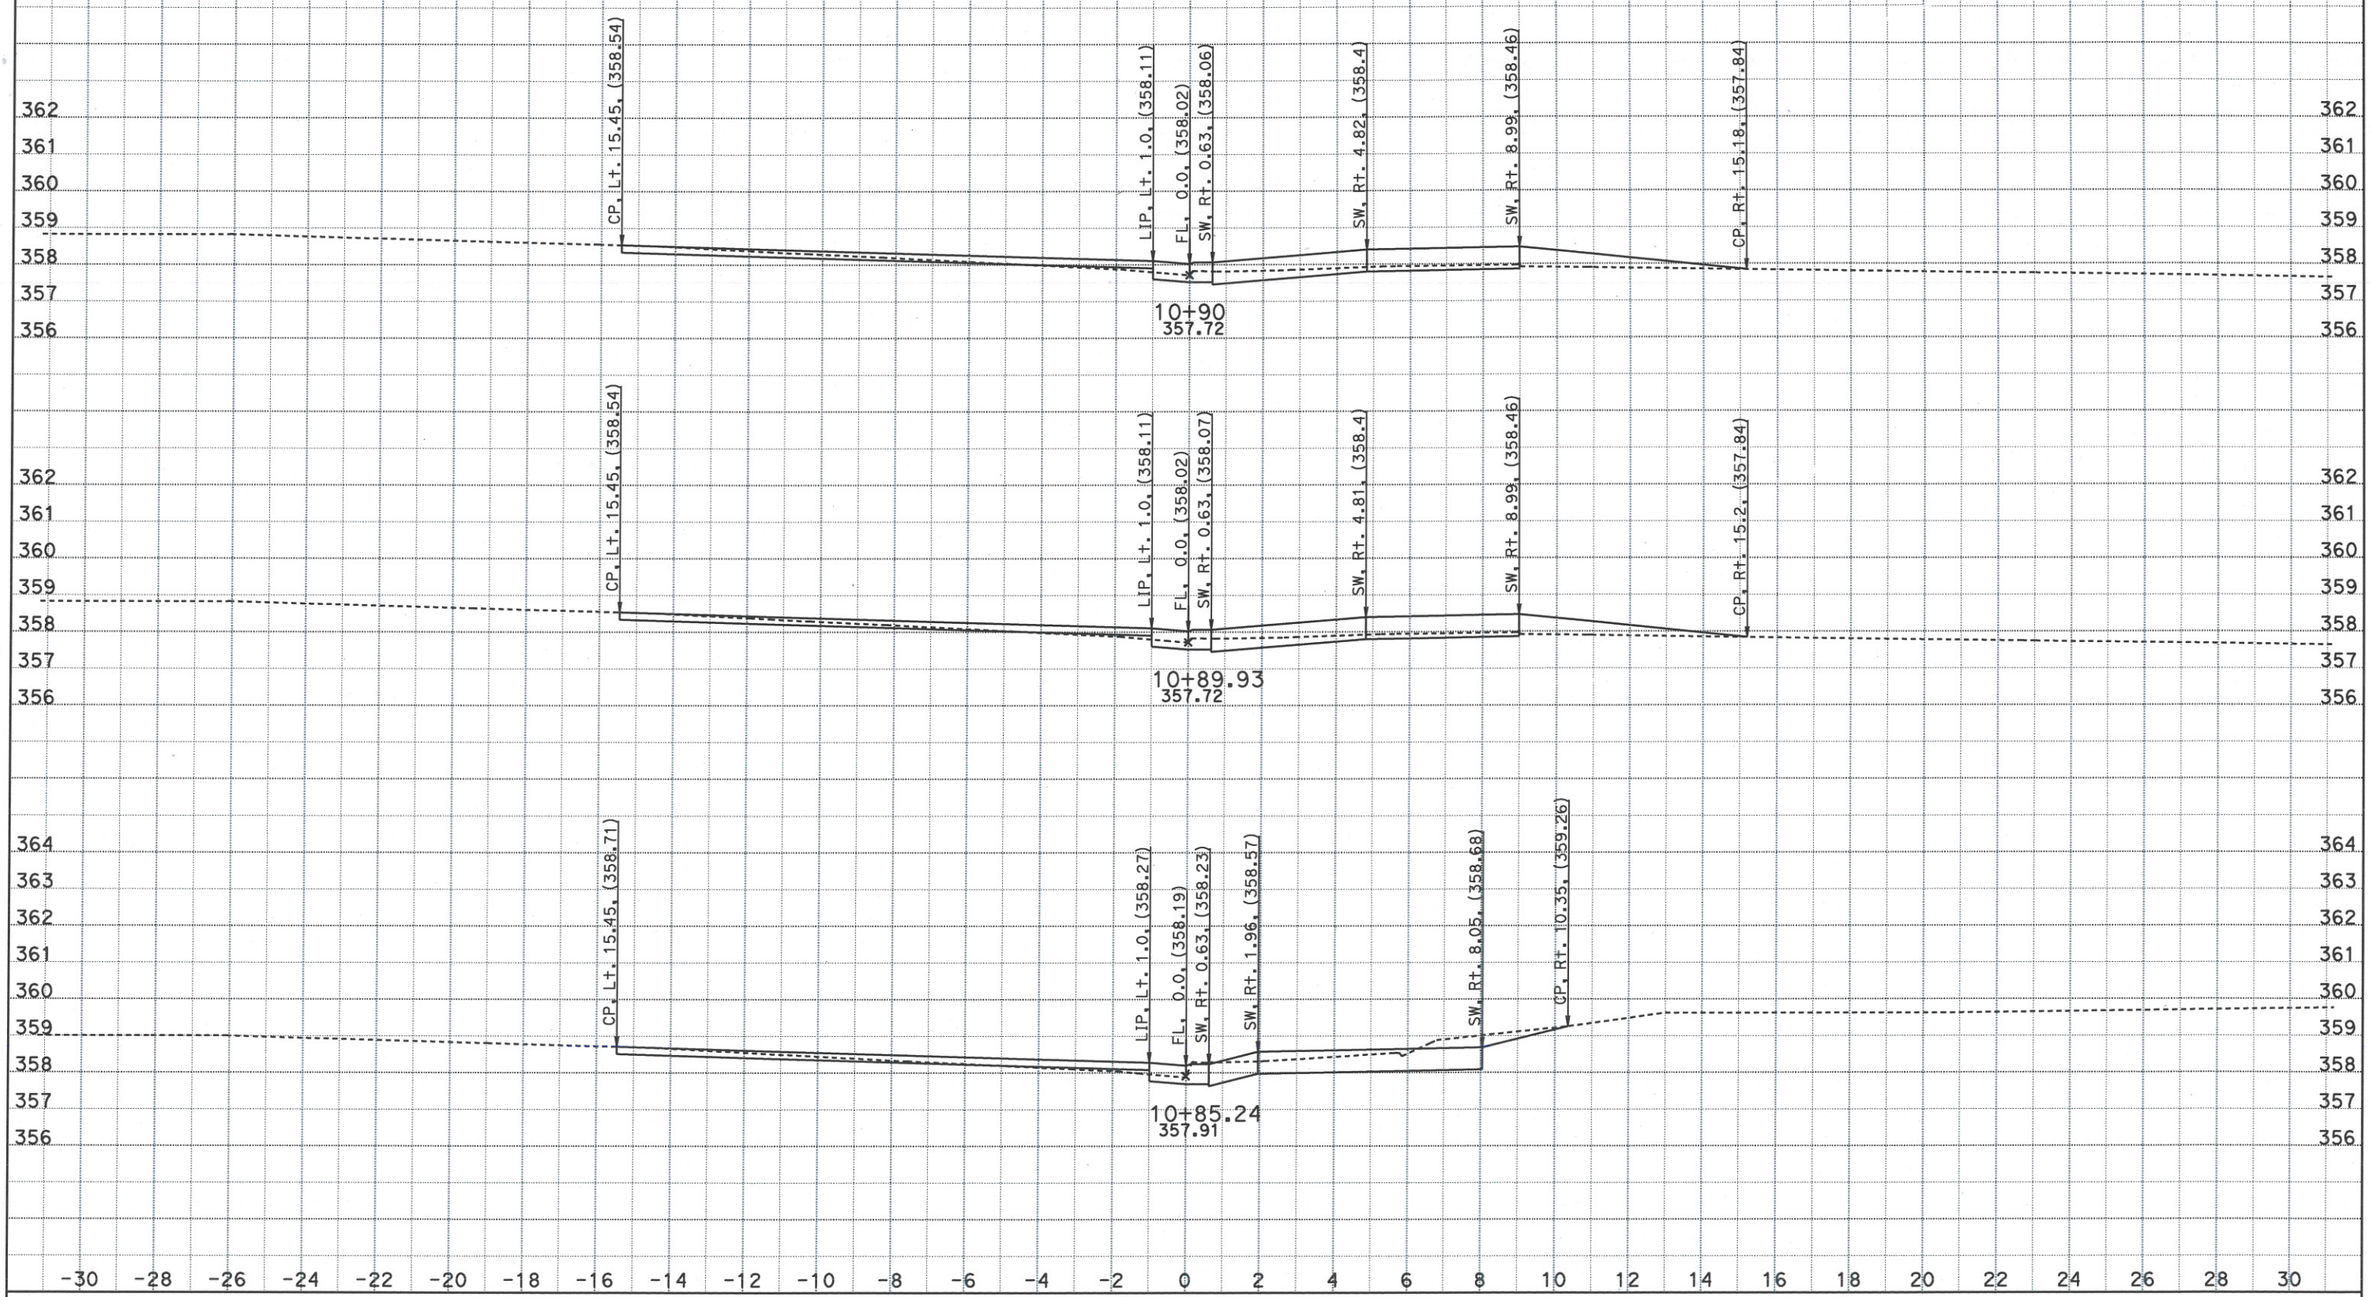

CREATED BY: Kari Bhana
DATE: 5/4/2016
KC Project: 5130007 File: D:\OLD PC\caice\Projects\5130007\designsidewalk022716.dgn

CONTRACT: 1a7501
DIST/CO/RTE/PM: 05-SB-246-R20.7/26.3
PROJECT ID: 0512000013

SCALE: 1" = 2' Horiz.
1" = 2' Vert.

All Dimensions are US Survey Feet

SW246
CROSS SECTIONS
SHEET 8 OF 47

SIDEWALK AND CROSS SLOPE CORRECTION

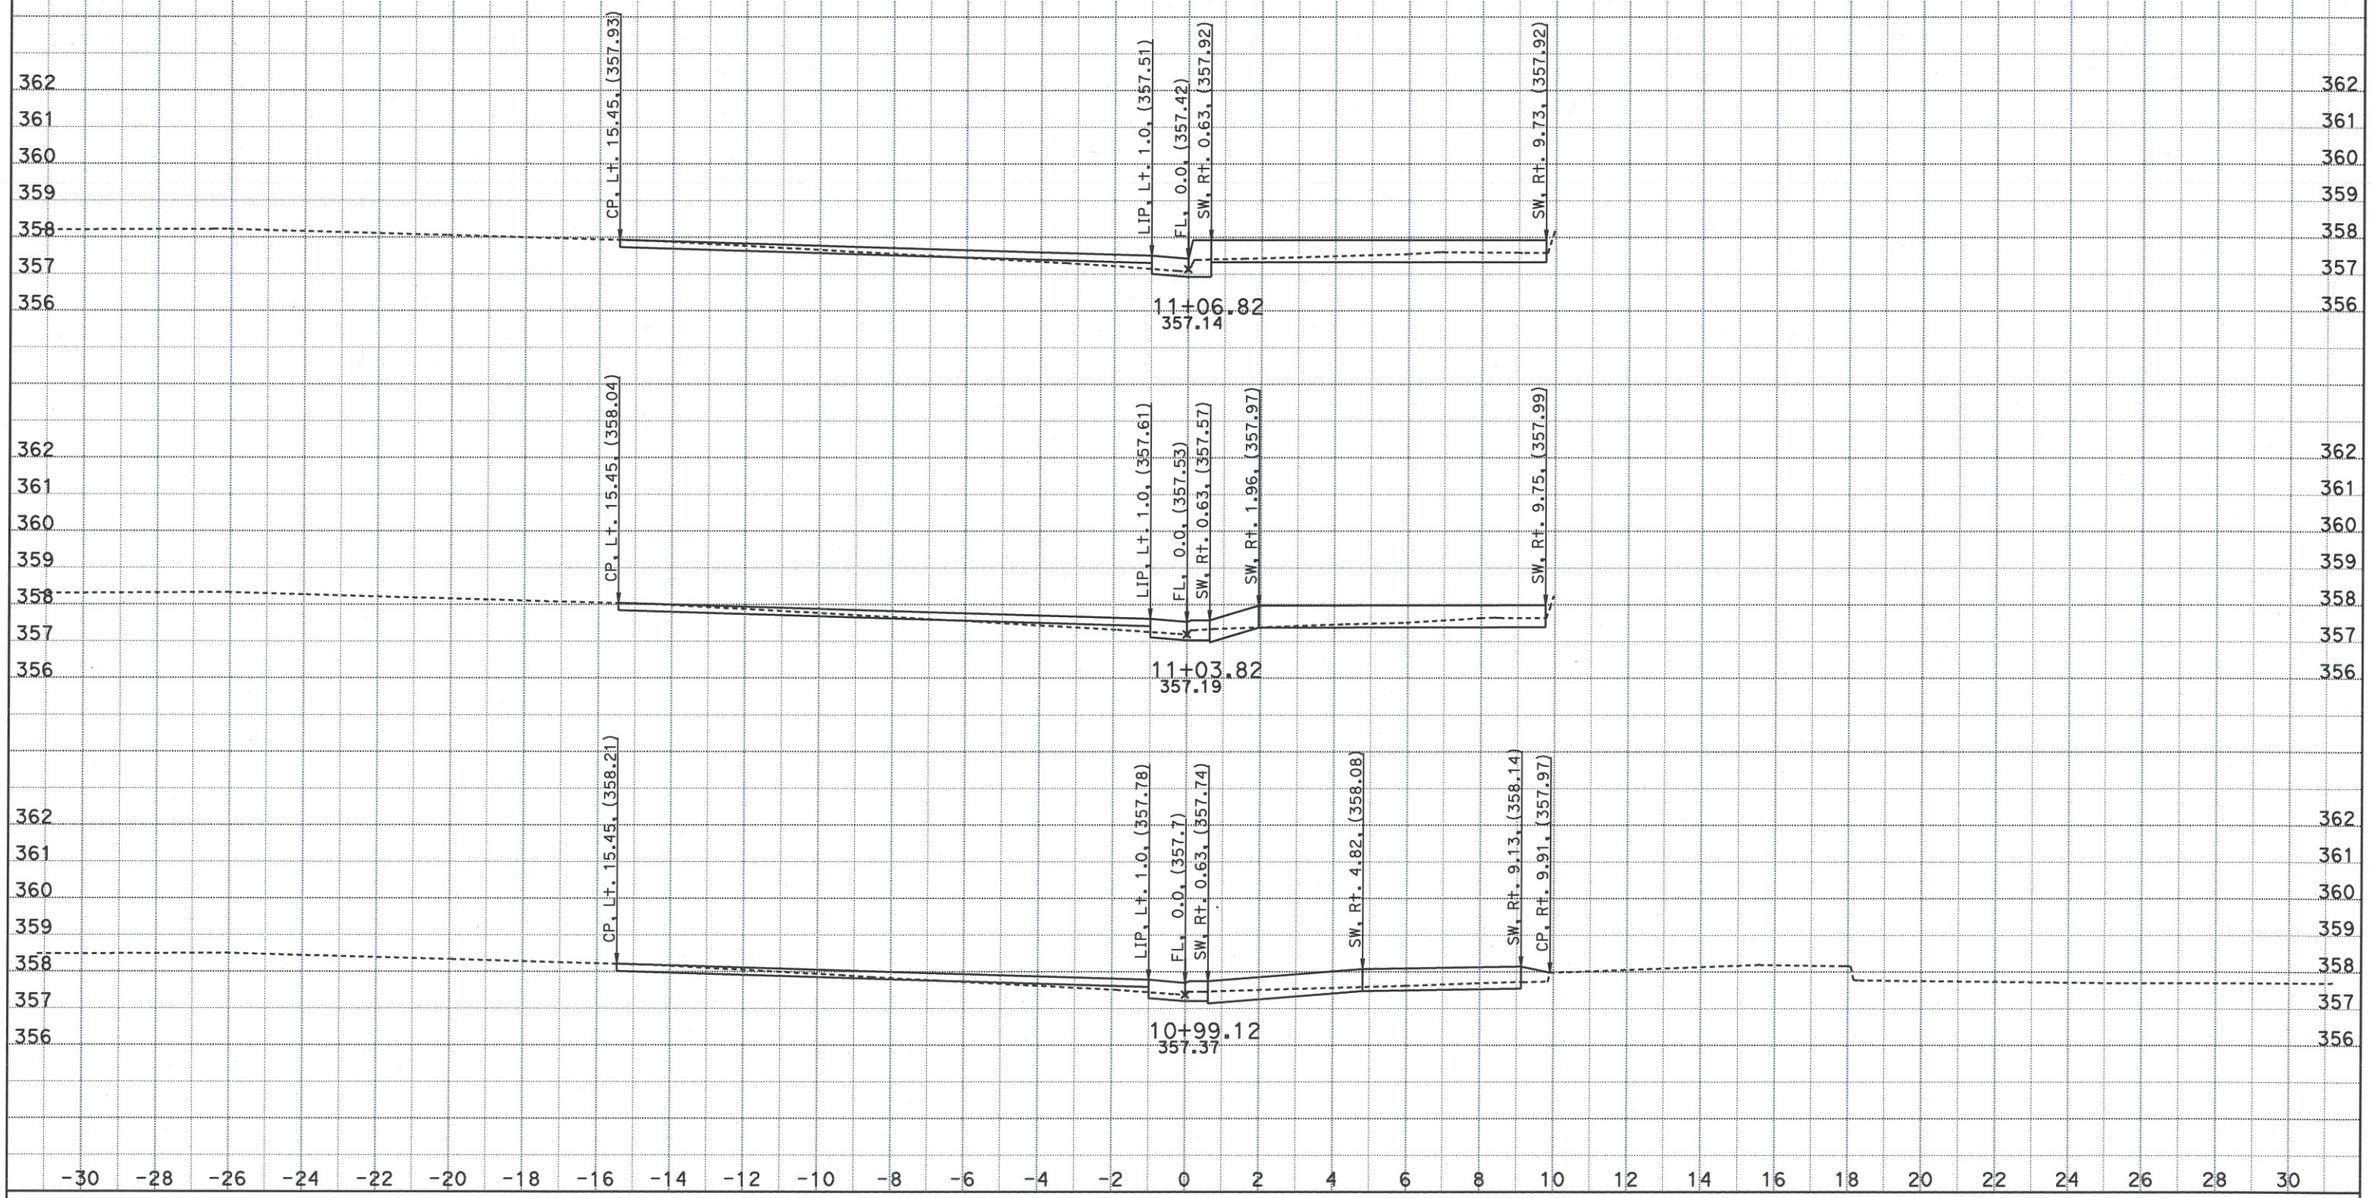

CREATED BY: Kari Bhana
DATE: 5/4/2016
KC Project: 5130007 File: D:\OLD PC\caice\Projects\5130007\designsidewalk022716.dgn

CONTRACT: 1a7501
DIST/CO/RTE/PM: 05-SB-246-R20.7/26.3
PROJECT ID: 0512000013

SCALE: 1" = 2' Horiz.
1" = 2' Vert.

All Dimensions are US Survey Feet

SW246
CROSS SECTIONS
SHEET 9 OF 47

SIDEWALK AND CROSS SLOPE CORRECTION

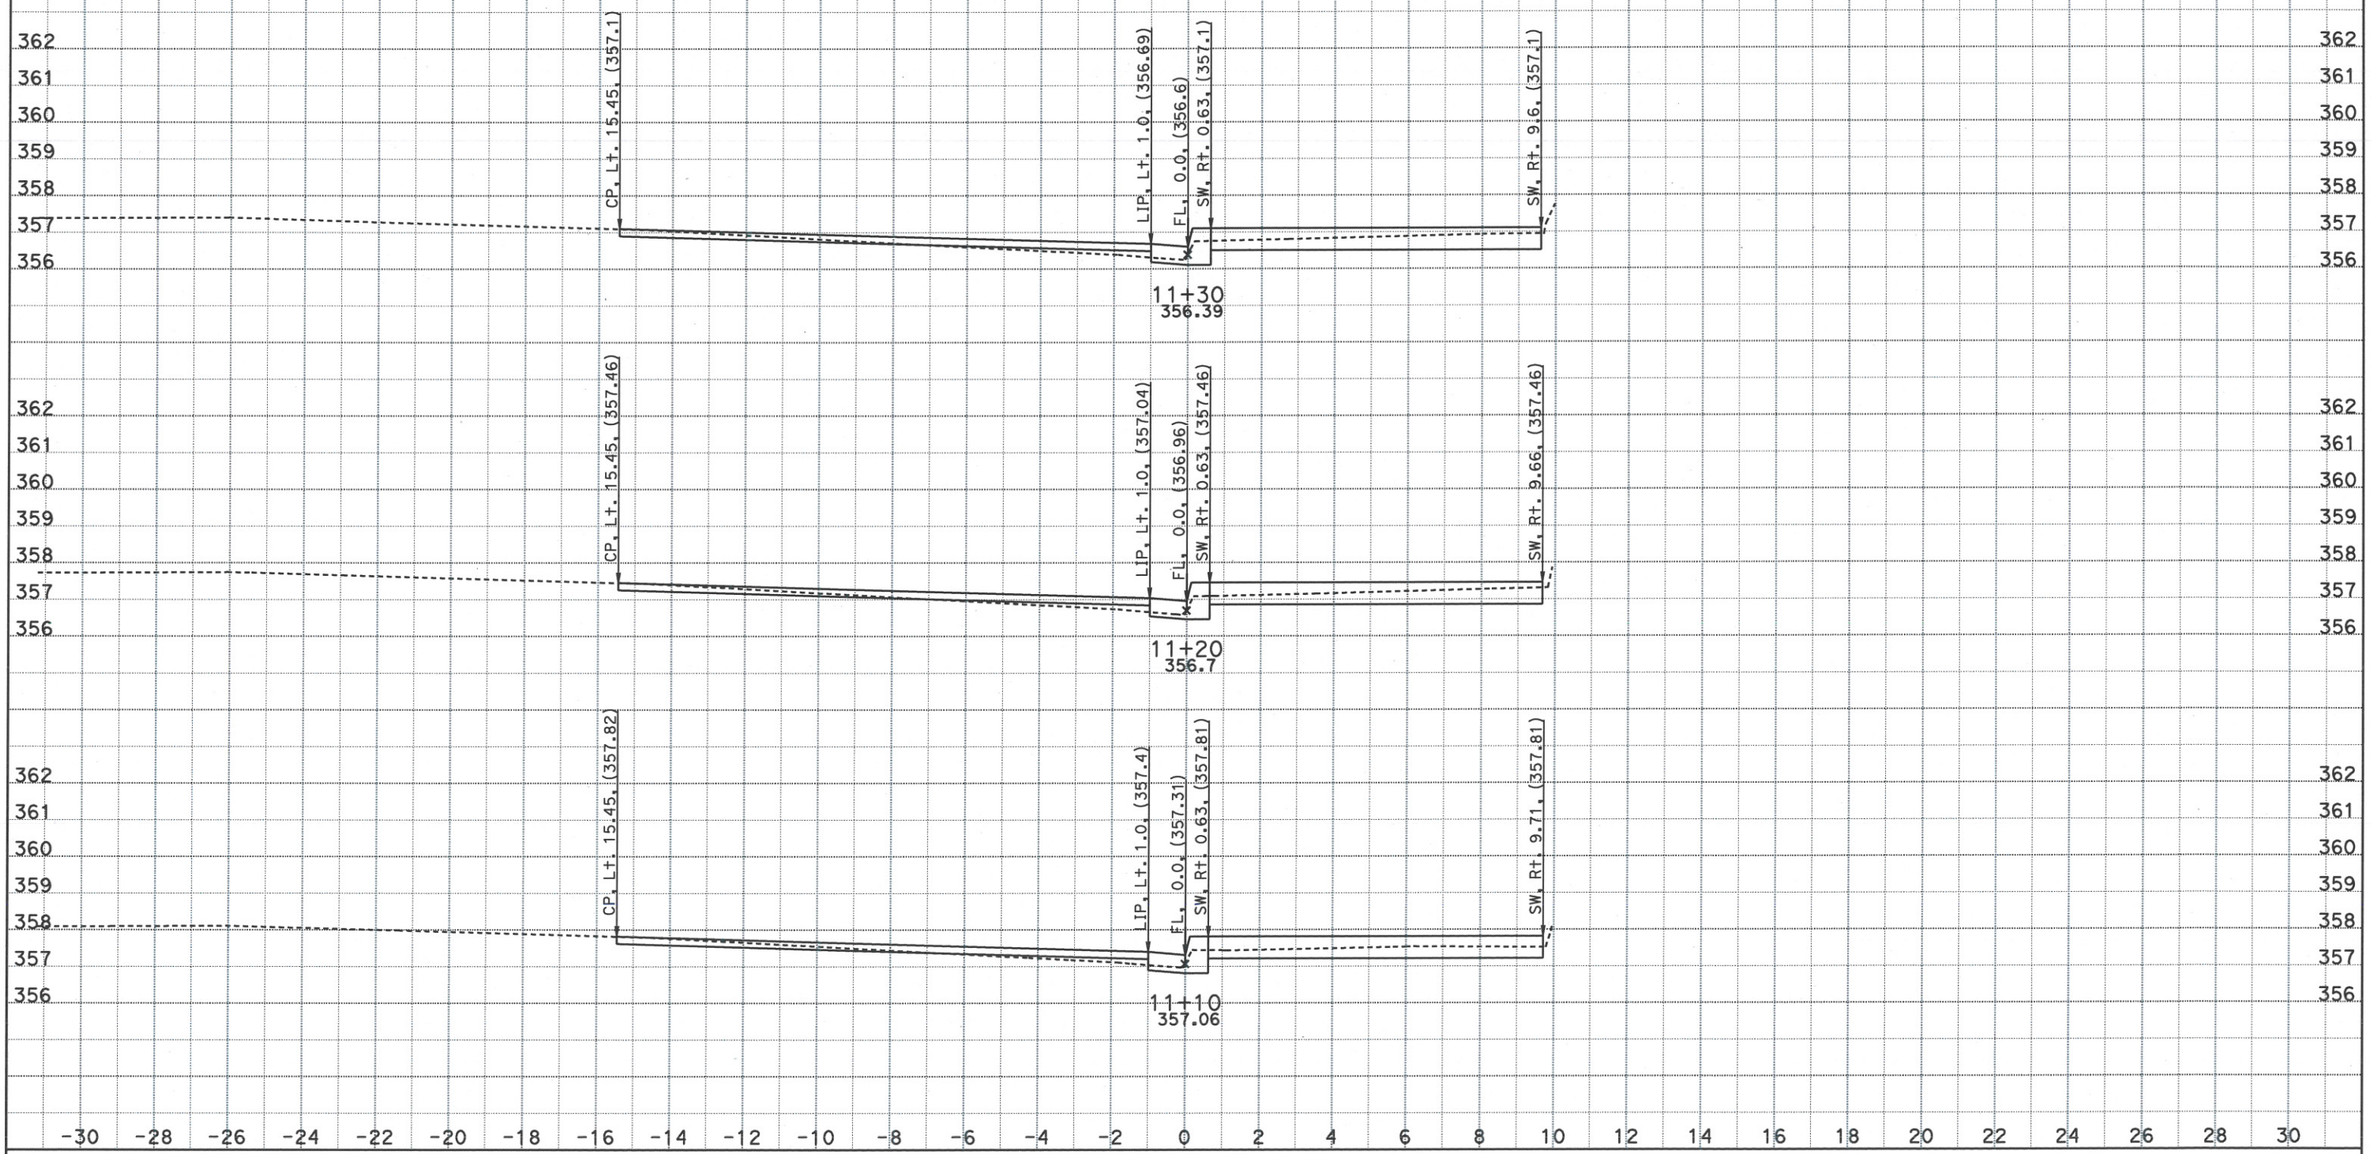

CREATED BY: Kari Bhana
DATE: 5/4/2016
KC Project: 5130007 File: D:\OLD PC\caice\Projects\5130007\designsidewalk022716.dgn

CONTRACT: 1a7501
DIST/CO/RTE/PM: 05-SB-246-R20.7/26.3
PROJECT ID: 0512000013

SCALE: 1" = 2' Horiz.
1" = 2' Vert.

All Dimensions are US Survey Feet

SW246
CROSS SECTIONS
SHEET 10 OF 47

SIDEWALK AND CROSS SLOPE CORRECTION

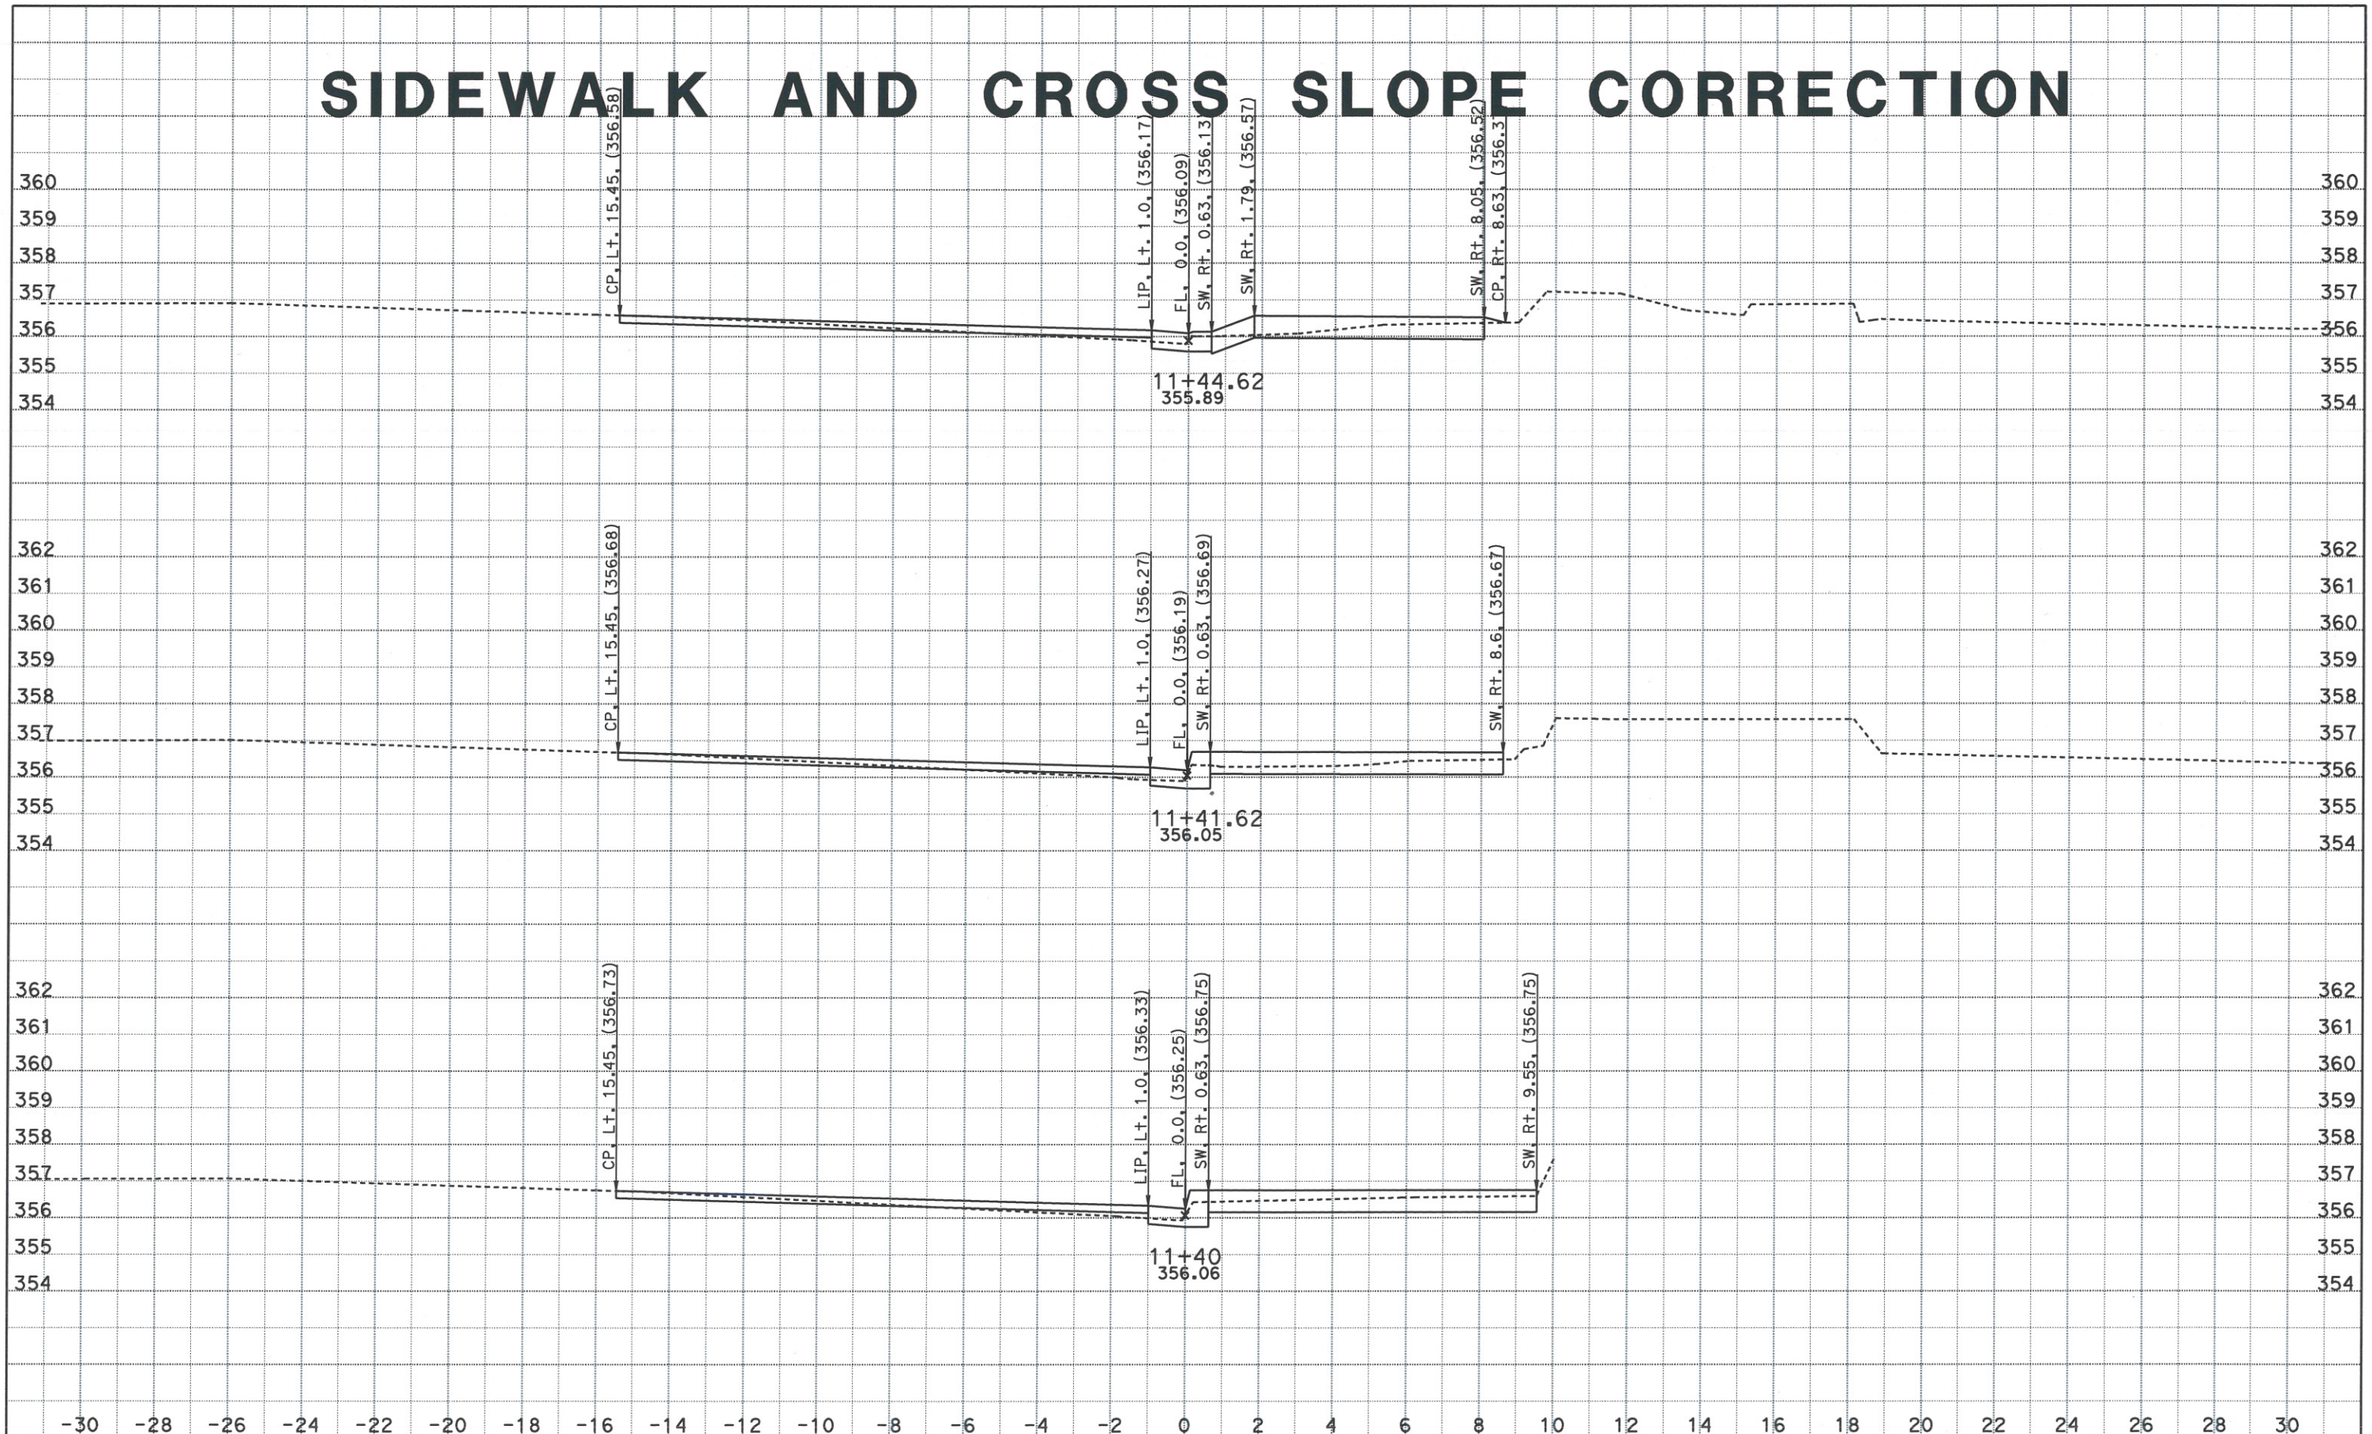

CREATED BY: Kari Bhana
DATE: 5/4/2016
KC Project: 5130007 File: D:\OLD PC\caice\Projects\5130007\designsidewalk022716.dgn

CONTRACT: 1a7501
DIST/CO/RTE/PM: 05-SB-246-R20.7/26.3
PROJECT ID: 0512000013

SCALE: 1" = 2' Horiz.
1" = 2' Vert.

All Dimensions are US Survey Feet

SW246
CROSS SECTIONS
SHEET 11 OF 47

SIDEWALK AND CROSS SLOPE CORRECTION

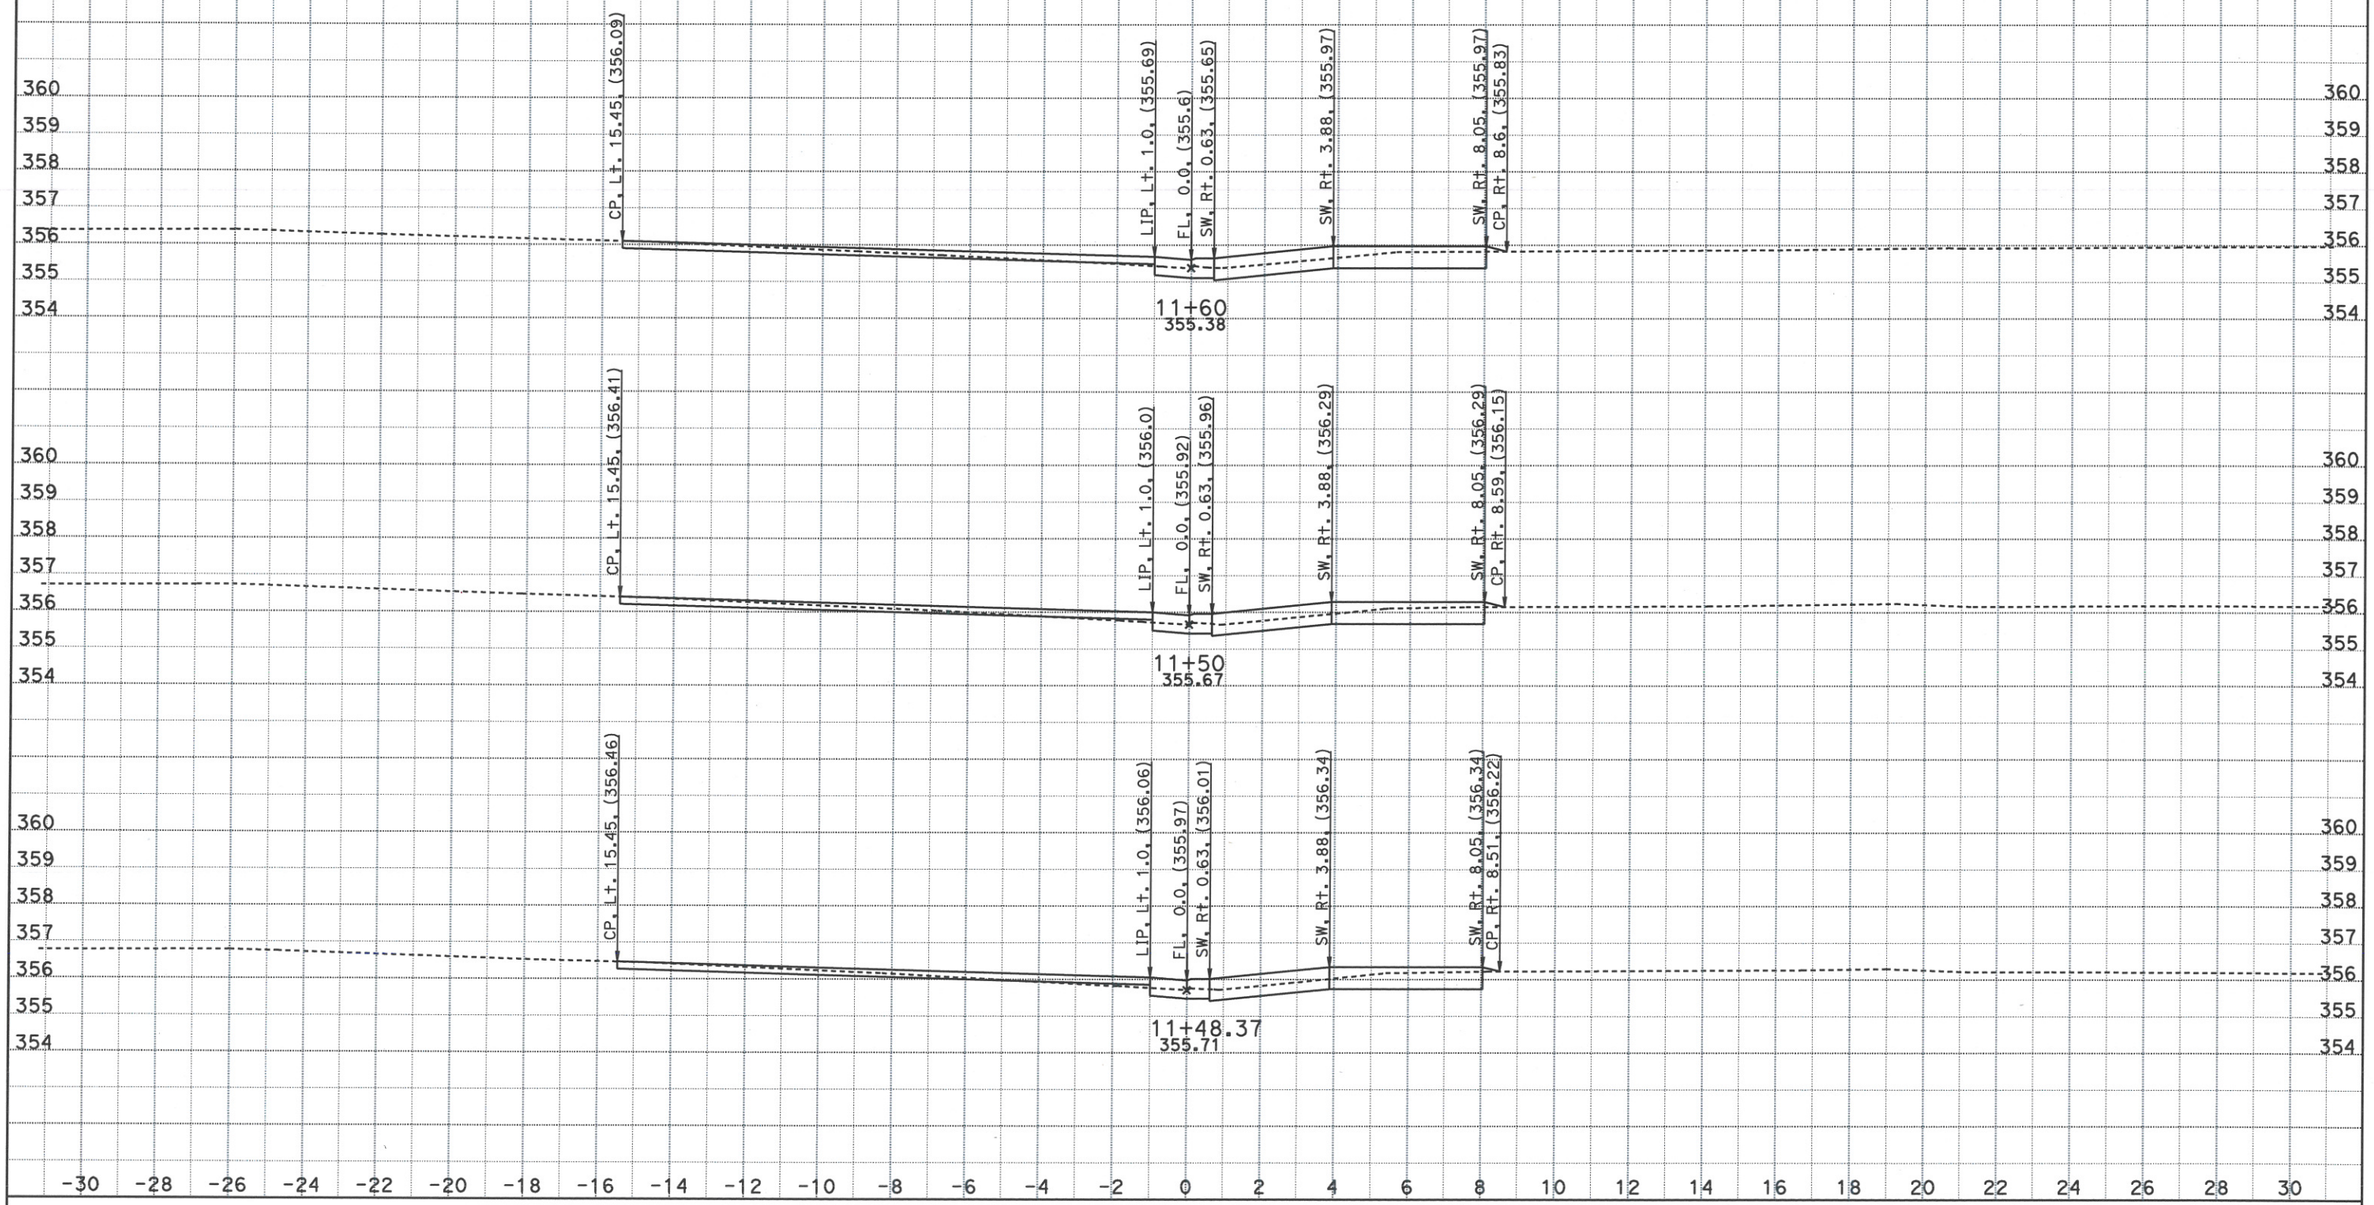

CREATED BY: Kari Bhana
DATE: 5/4/2016
KC Project: 5130007 File: D:\OLD PC\caice\Projects\5130007\designsidewalk022716.dgn

CONTRACT: 1a7501
DIST/CO/RTE/PM: 05-SB-246-R20.7/26.3
PROJECT ID: 0512000013

SCALE: 1" = 2' Horiz.
1" = 2' Vert.

All Dimensions are US Survey Feet

SW246
CROSS SECTIONS
SHEET 12 OF 47

SIDEWALK AND CROSS SLOPE CORRECTION

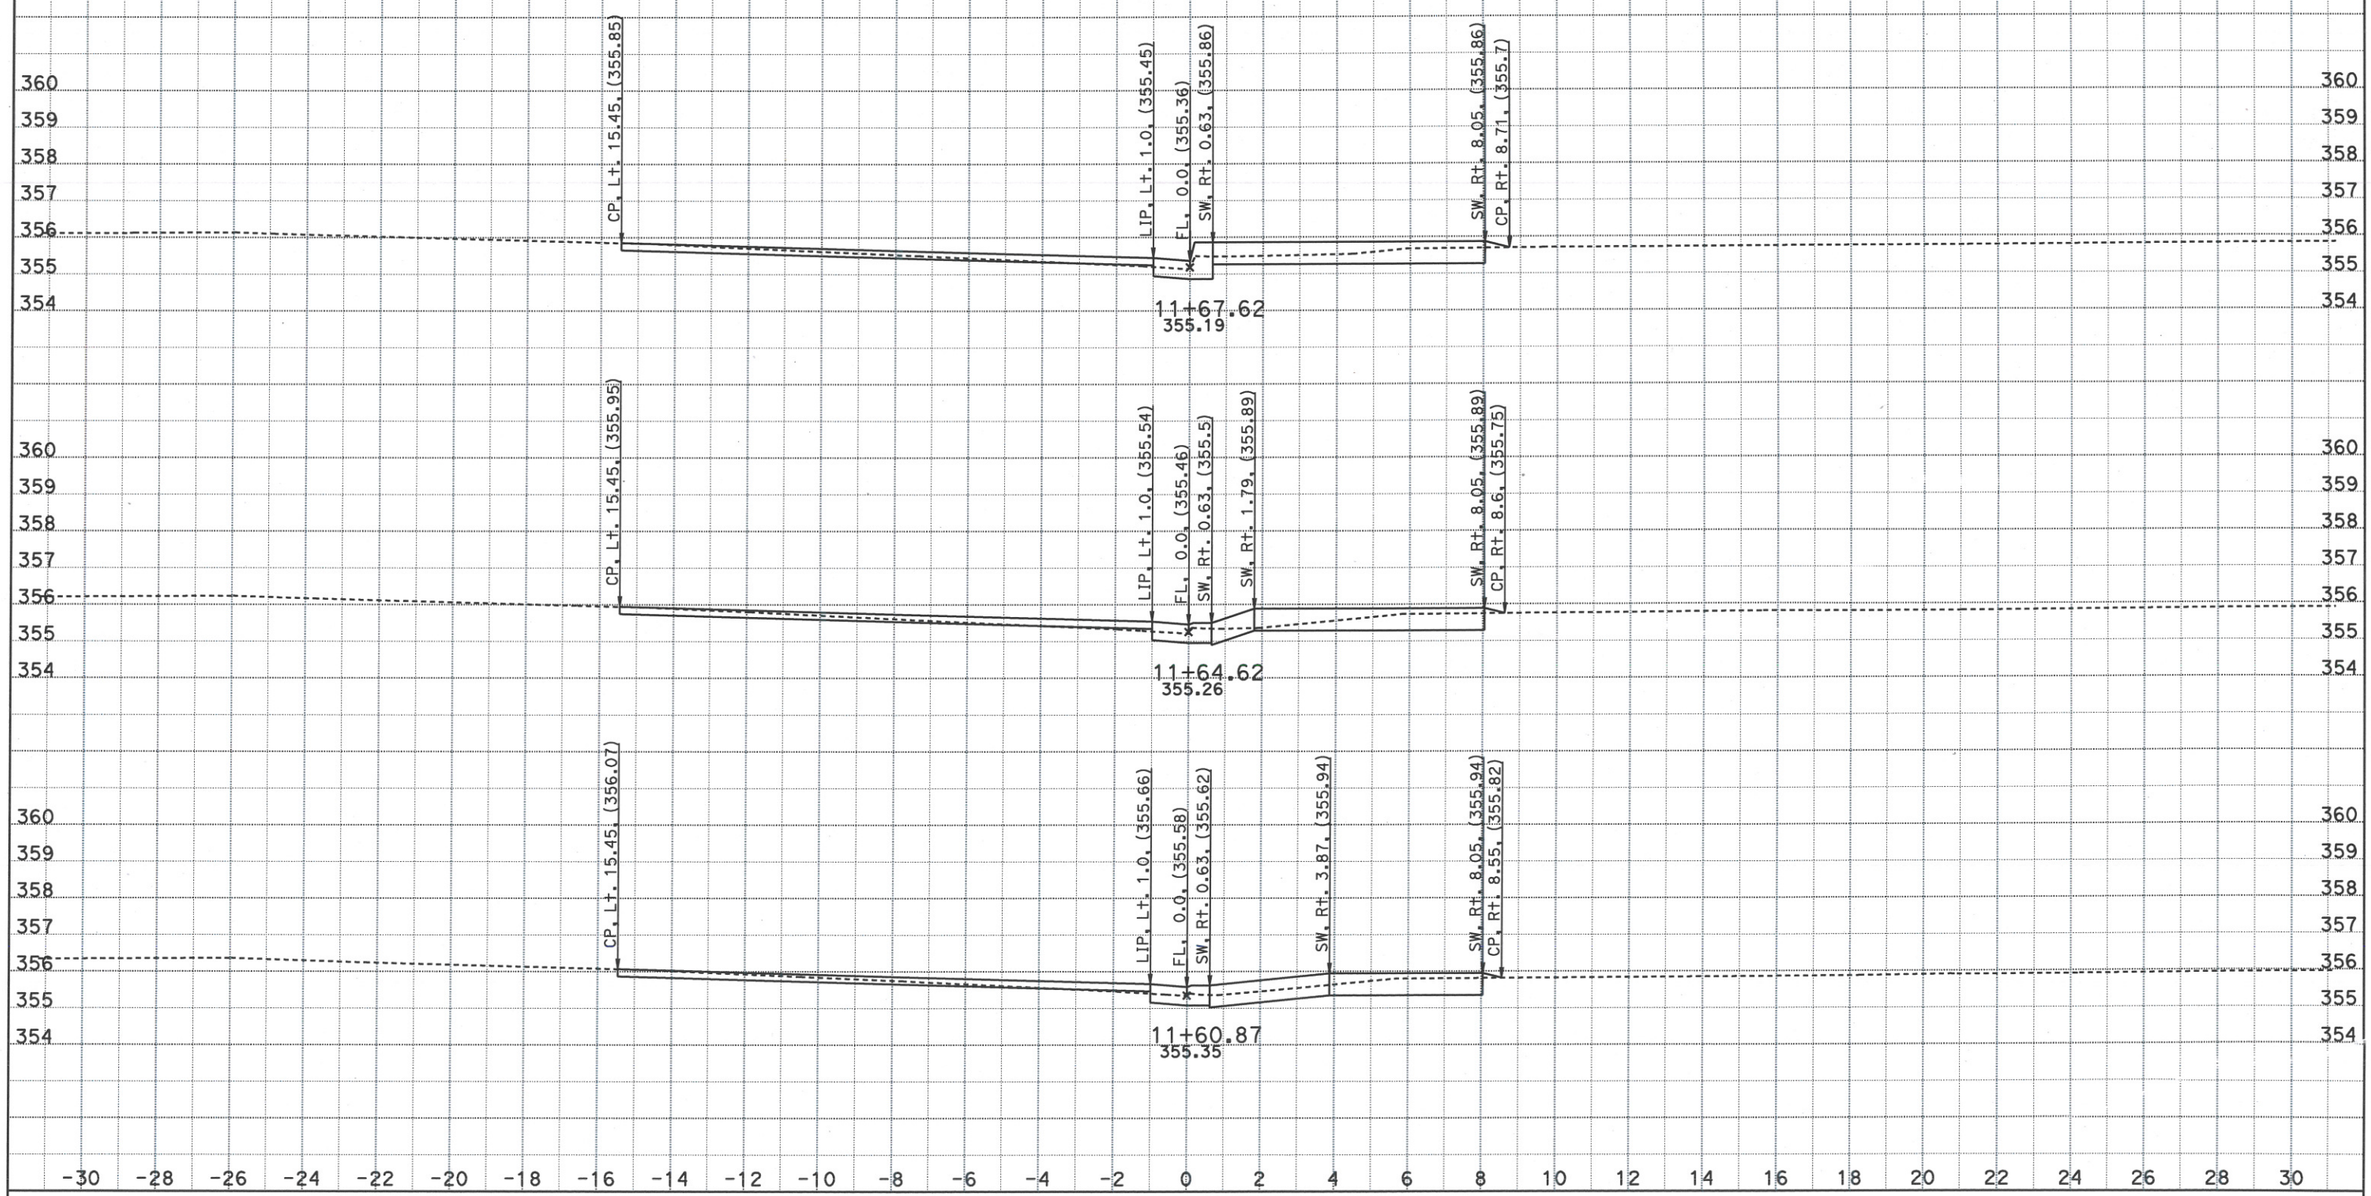

CREATED BY: Kari Bhana
DATE: 5/4/2016
KC Project: 5130007

CONTRACT: 1a7501
DIST/CO/RTE/PM: 05-SB-246-R20.7/26.3
File: D:\OLD PC\caice\Projects\5130007\designsidewalk022716.dgn PROJECT ID: 0512000013

SCALE: 1" = 2' Horiz.
1" = 2' Vert.

All Dimensions are US Survey Feet

SW246
CROSS SECTIONS
SHEET 13 OF 47

SIDEWALK AND CROSS SLOPE CORRECTION

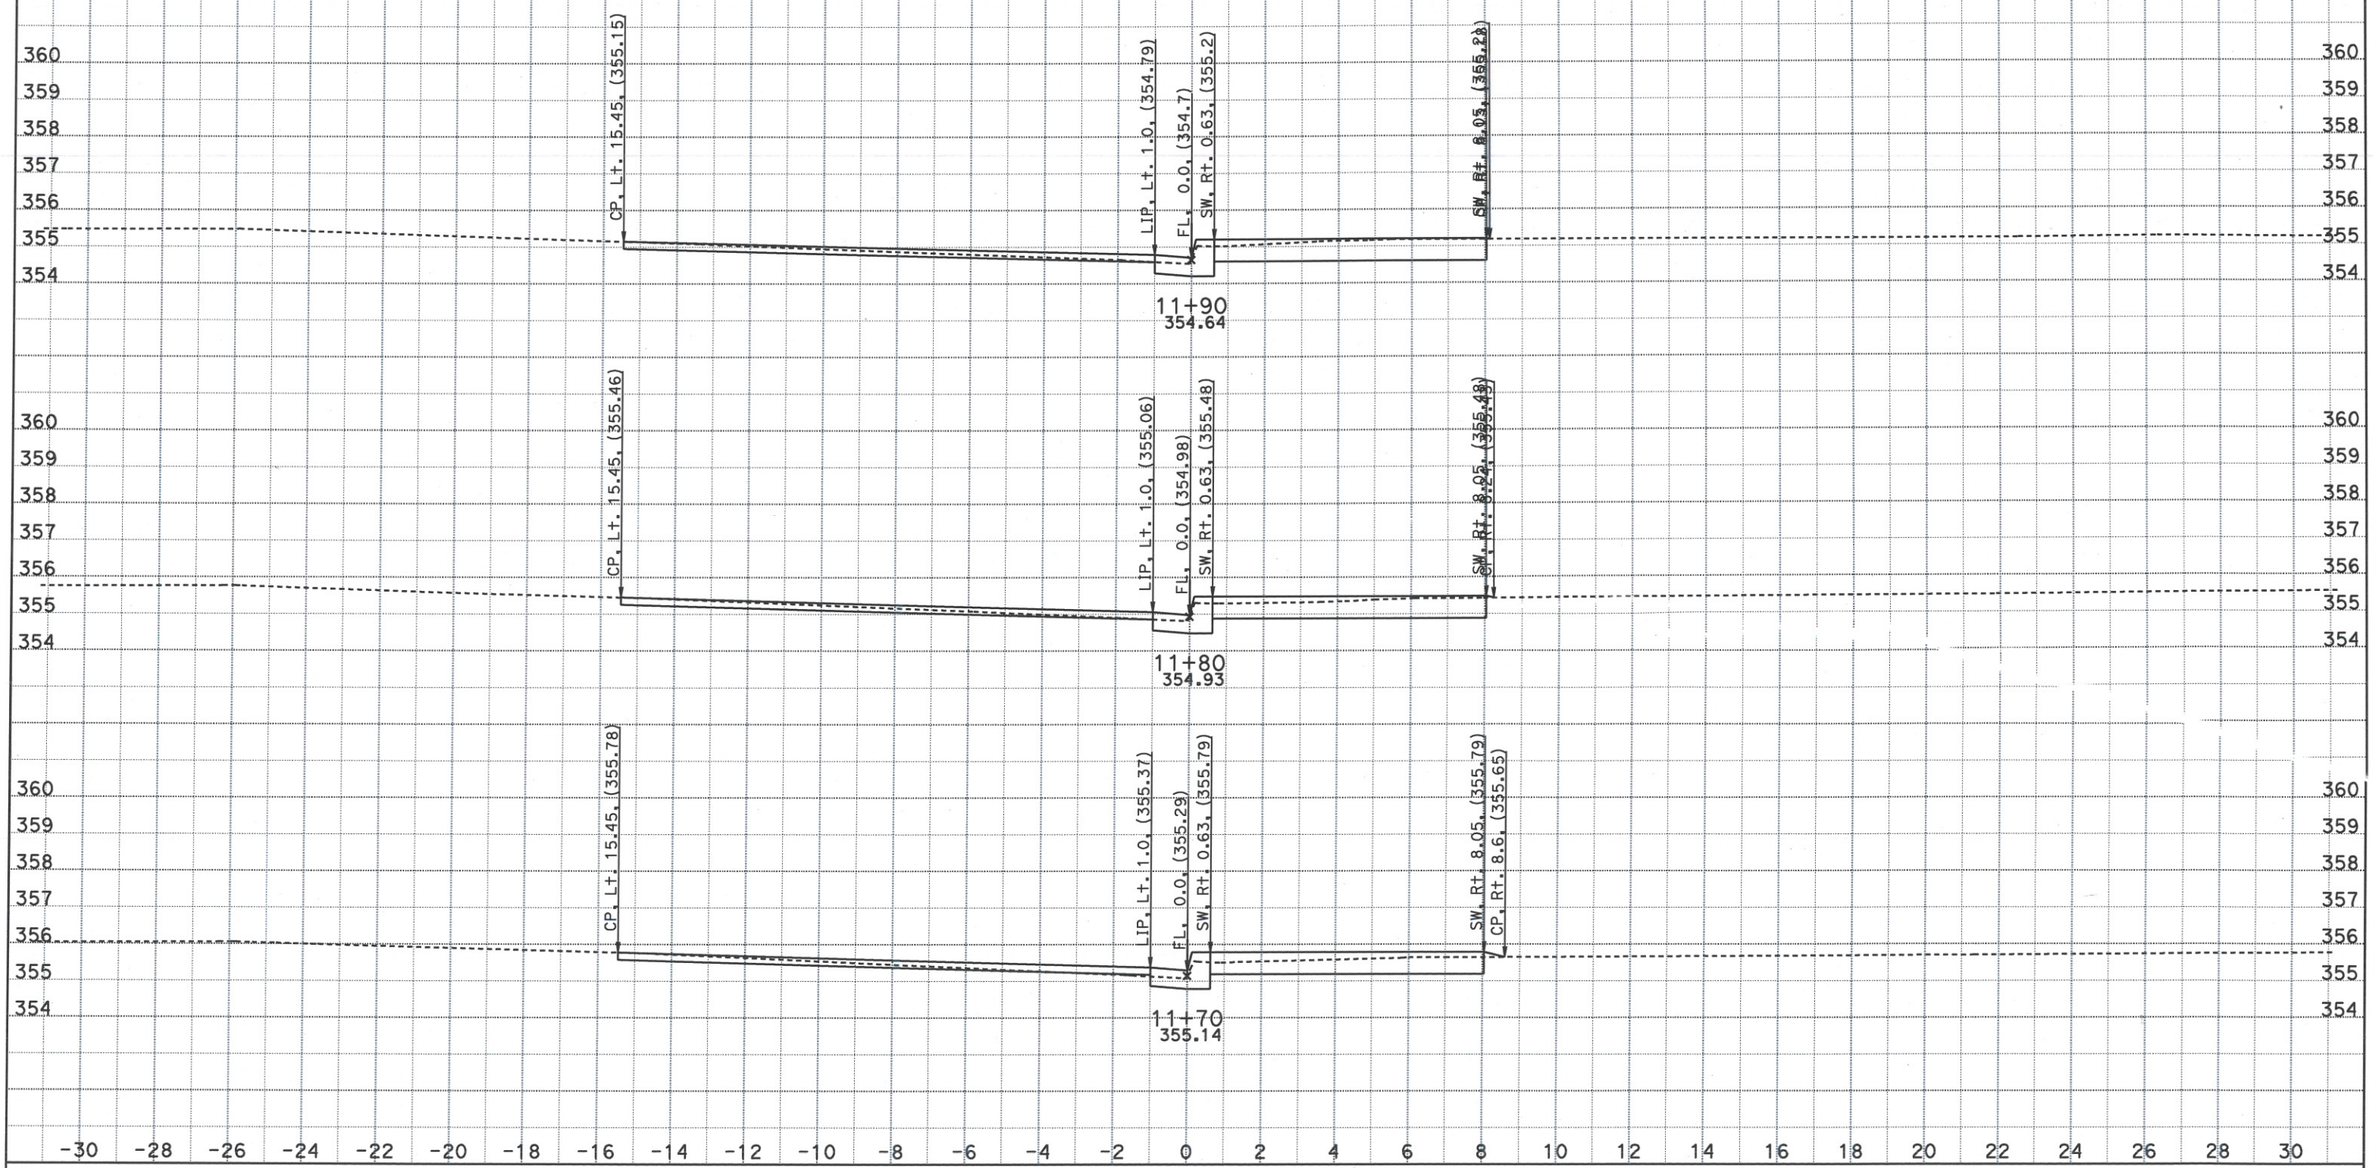

CREATED BY: Kari Bhana
DATE: 5/4/2016
KC Project: 5130007 File: D:\OLD PC\caice\Projects\5130007\designsidewalk022716.dgn

CONTRACT: 1a7501
DIST/CO/RTE/PM: 05-SB-246-R20.7/26.3
PROJECT ID: 0512000013

SCALE: 1" = 2' Horiz.
1" = 2' Vert.

All Dimensions are US Survey Feet

SW246
CROSS SECTIONS
SHEET 14 OF 47

SIDEWALK AND CROSS SLOPE CORRECTION

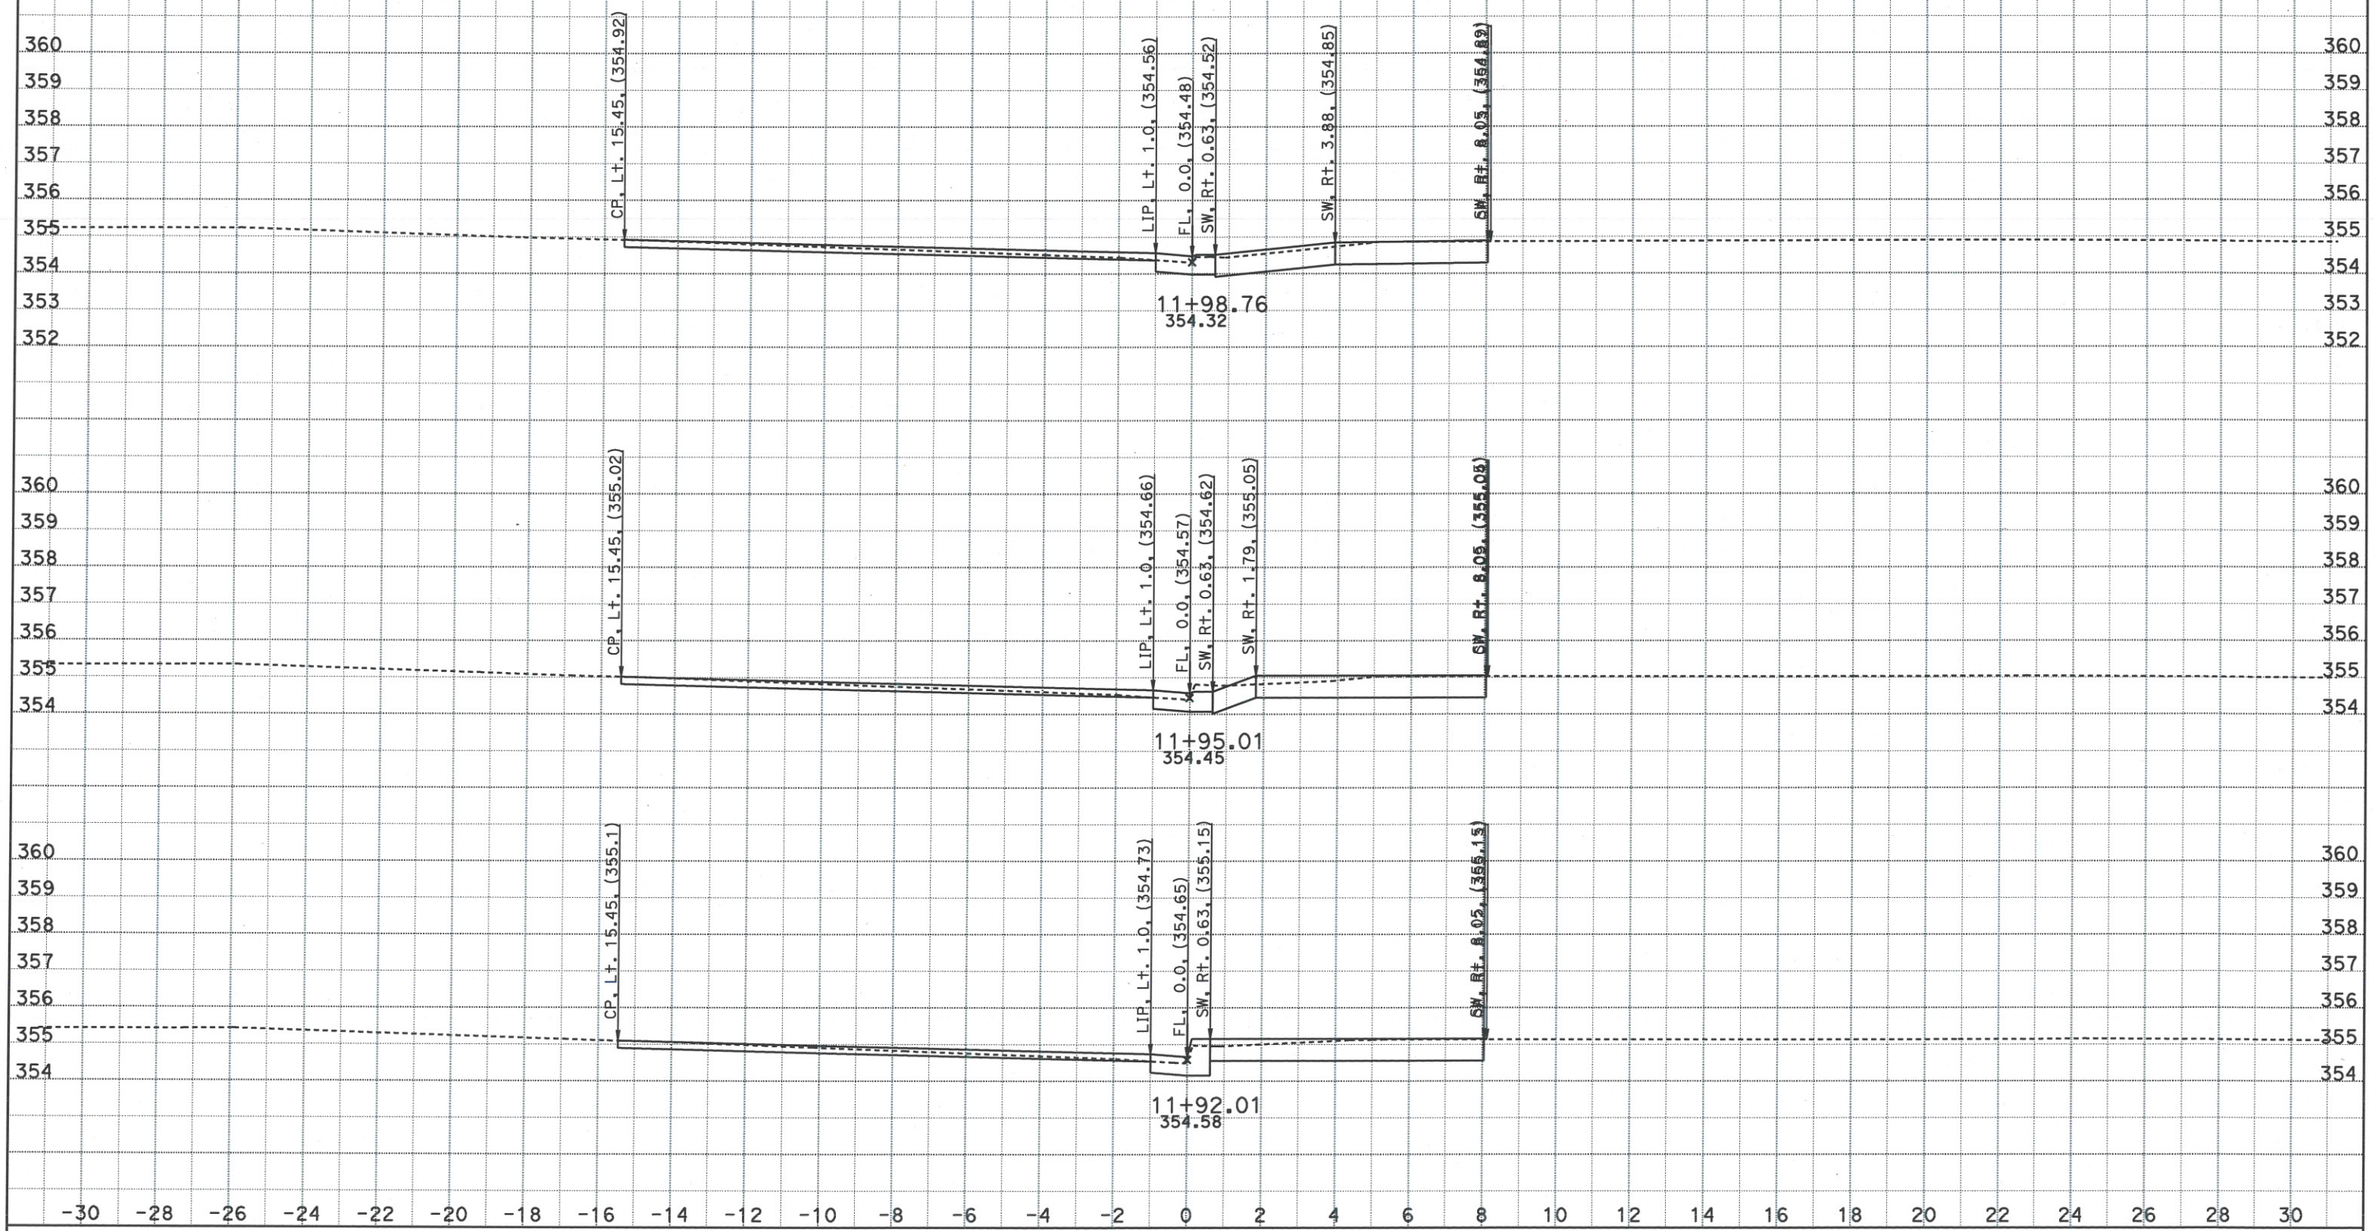

CREATED BY: Kari Bhana
DATE: 5/4/2016
KC Project: 5130007 File: D:\OLD PC\caice\Projects\5130007\designsidewalk022716.dgn

CONTRACT: 1a7501
DIST/CO/RTE/PM: 05-SB-246-R20.7/26.3
PROJECT ID: 0512000013

SCALE: 1" = 2' Horiz.
1" = 2' Vert.
All Dimensions are US Survey Feet

SW246
CROSS SECTIONS
SHEET 15 OF 47

SIDEWALK AND CROSS SLOPE CORRECTION

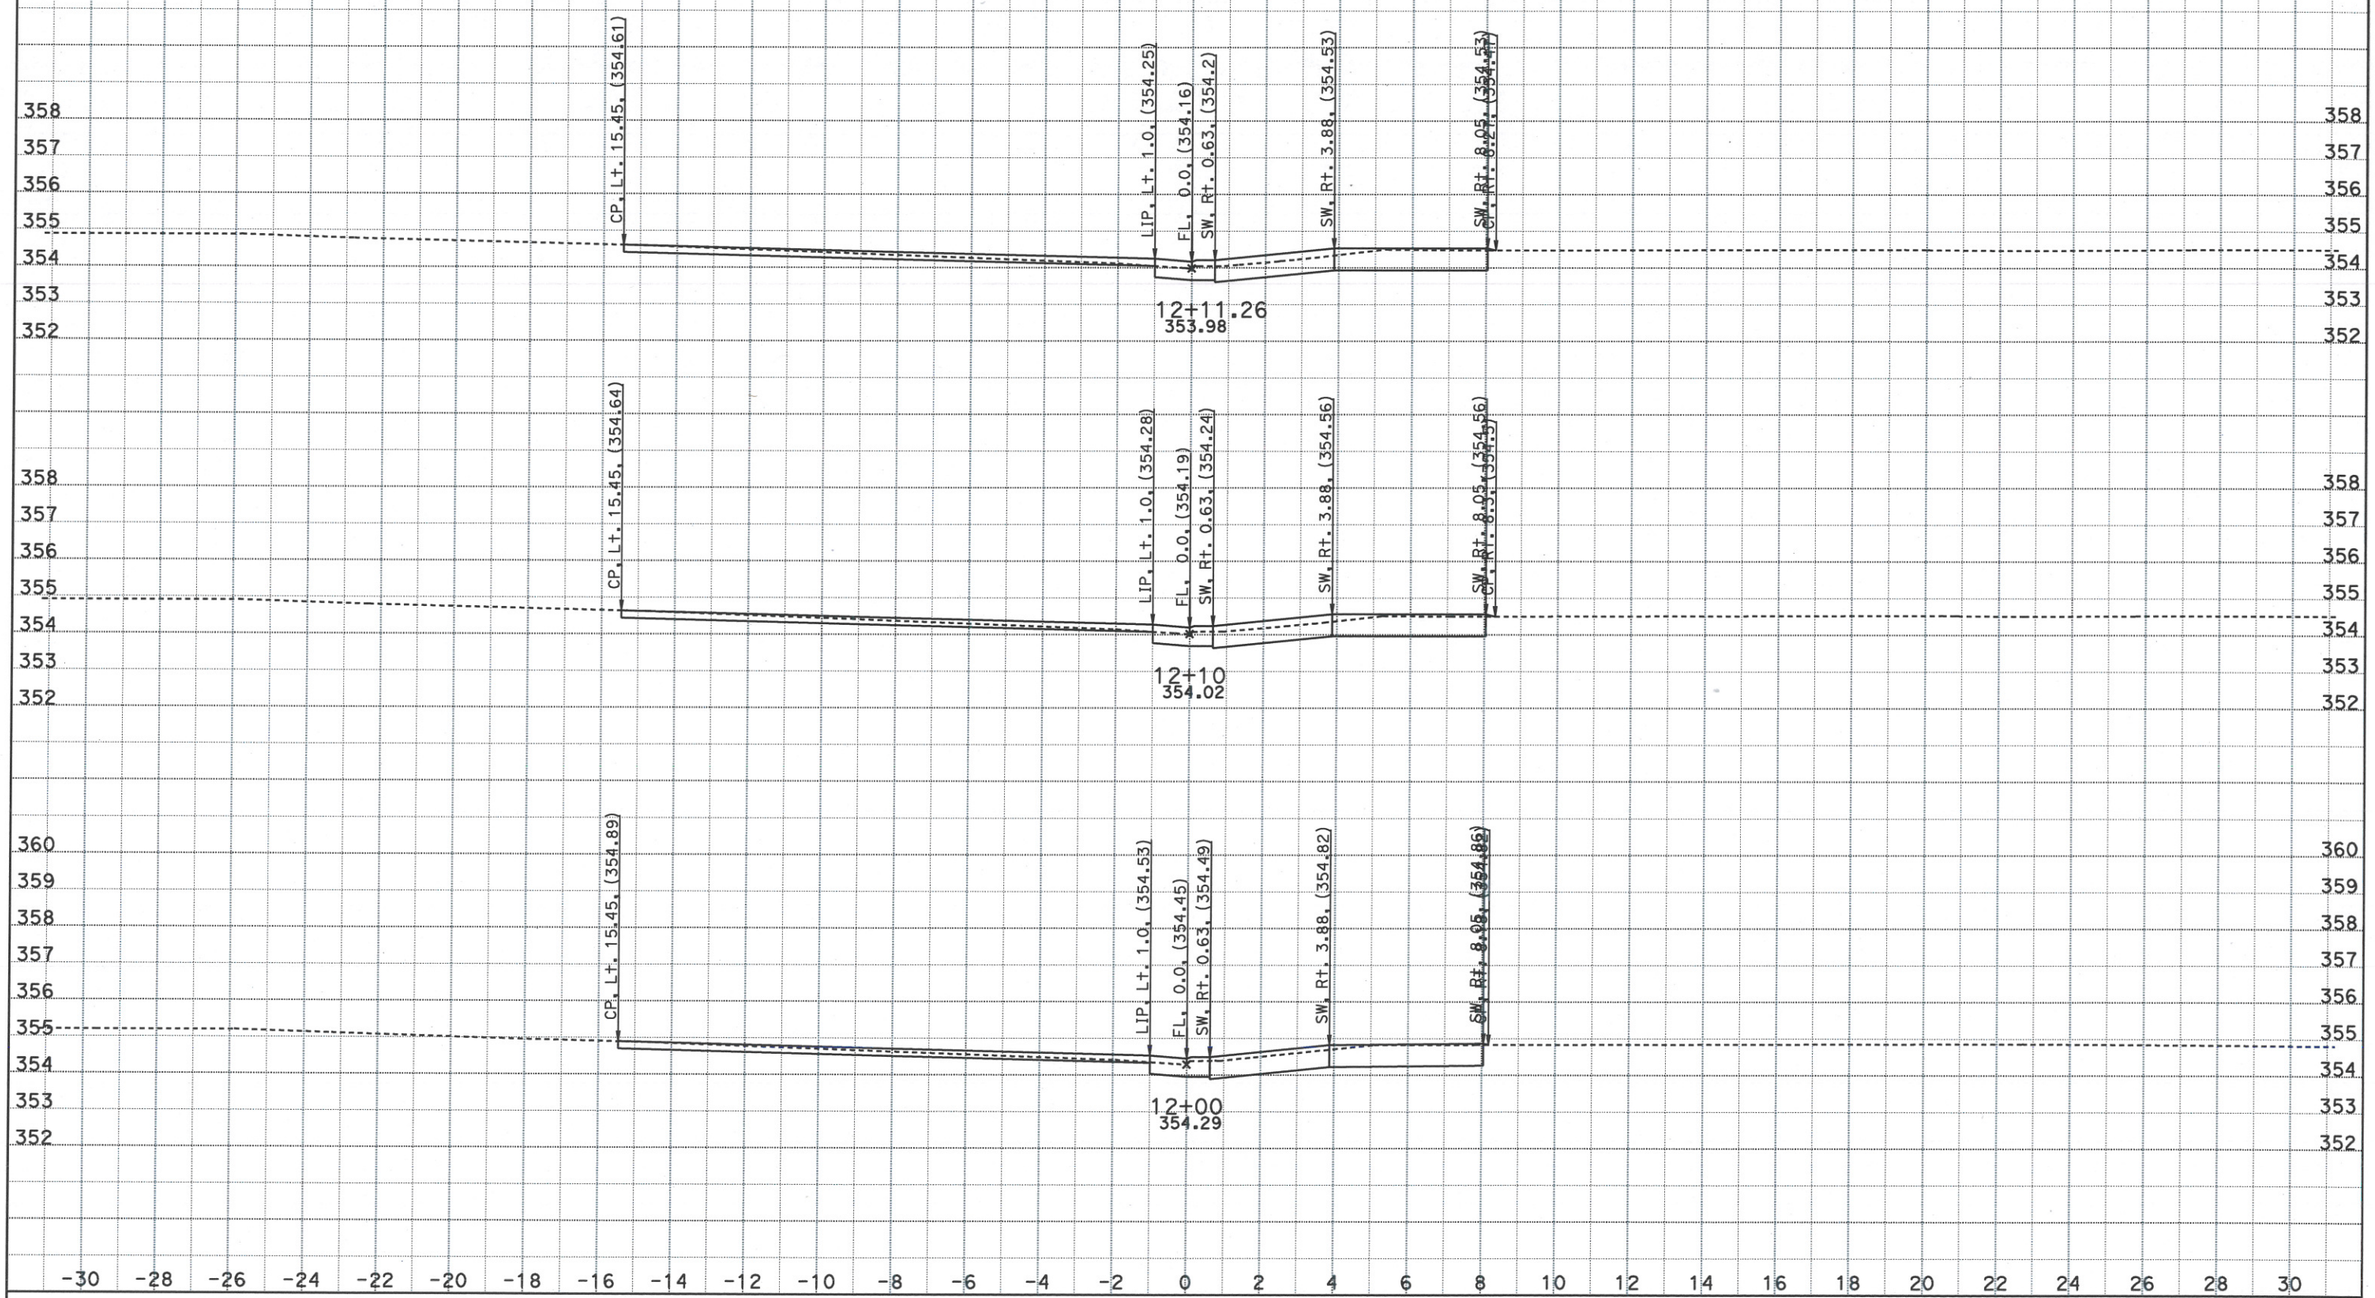

CREATED BY: Kari Bhana
DATE: 5/4/2016
KC Project: 5130007 File: D:\OLD PC\caice\Projects\5130007\designsidewalk022716.dgn

CONTRACT: 1a7501
DIST/CO/RTE/PM: 05-SB-246-R20.7/26.3
PROJECT ID: 0512000013

SCALE: 1" = 2' Horiz.
1" = 2' Vert.

All Dimensions are US Survey Feet

SW246
CROSS SECTIONS
SHEET 16 OF 47

SIDEWALK AND CROSS SLOPE CORRECTION

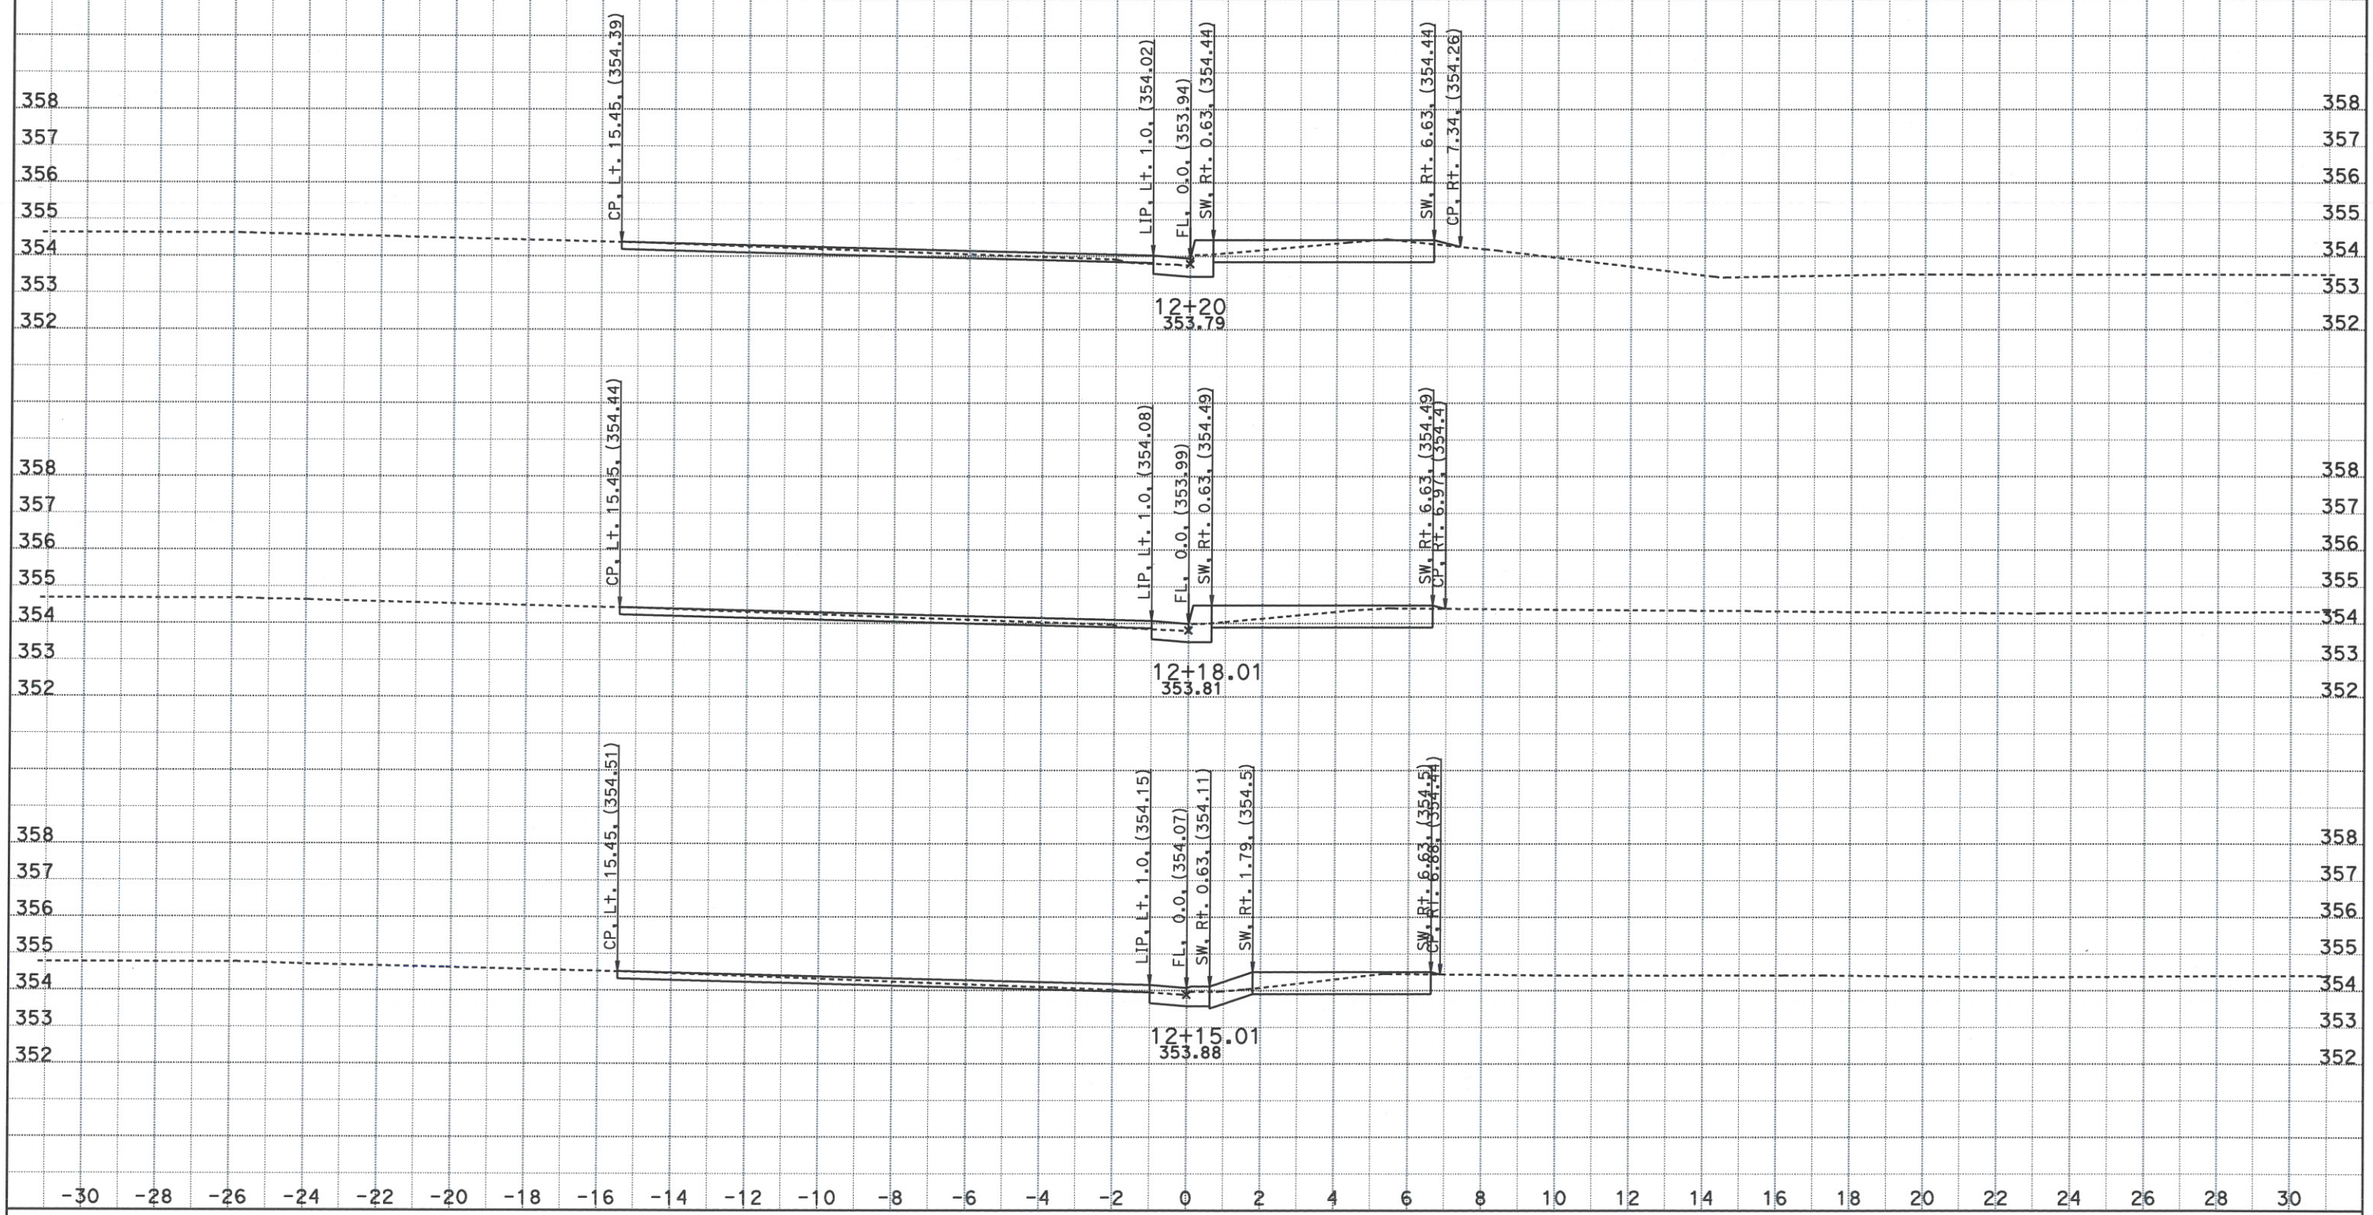

CREATED BY: Kari Bhana
DATE: 5/4/2016
KC Project: 5130007 File: D:\OLD PC\caice\Projects\5130007\designsidewalk022716.dgn

CONTRACT: 1a7501
DIST/CO/RTE/PM: 05-SB-246-R20.7/26.3
PROJECT ID: 0512000013

SCALE: 1" = 2' Horiz.
1" = 2' Vert.

All Dimensions are US Survey Feet

SW246
CROSS SECTIONS
SHEET 17 OF 47

SIDEWALK AND CROSS SLOPE CORRECTION

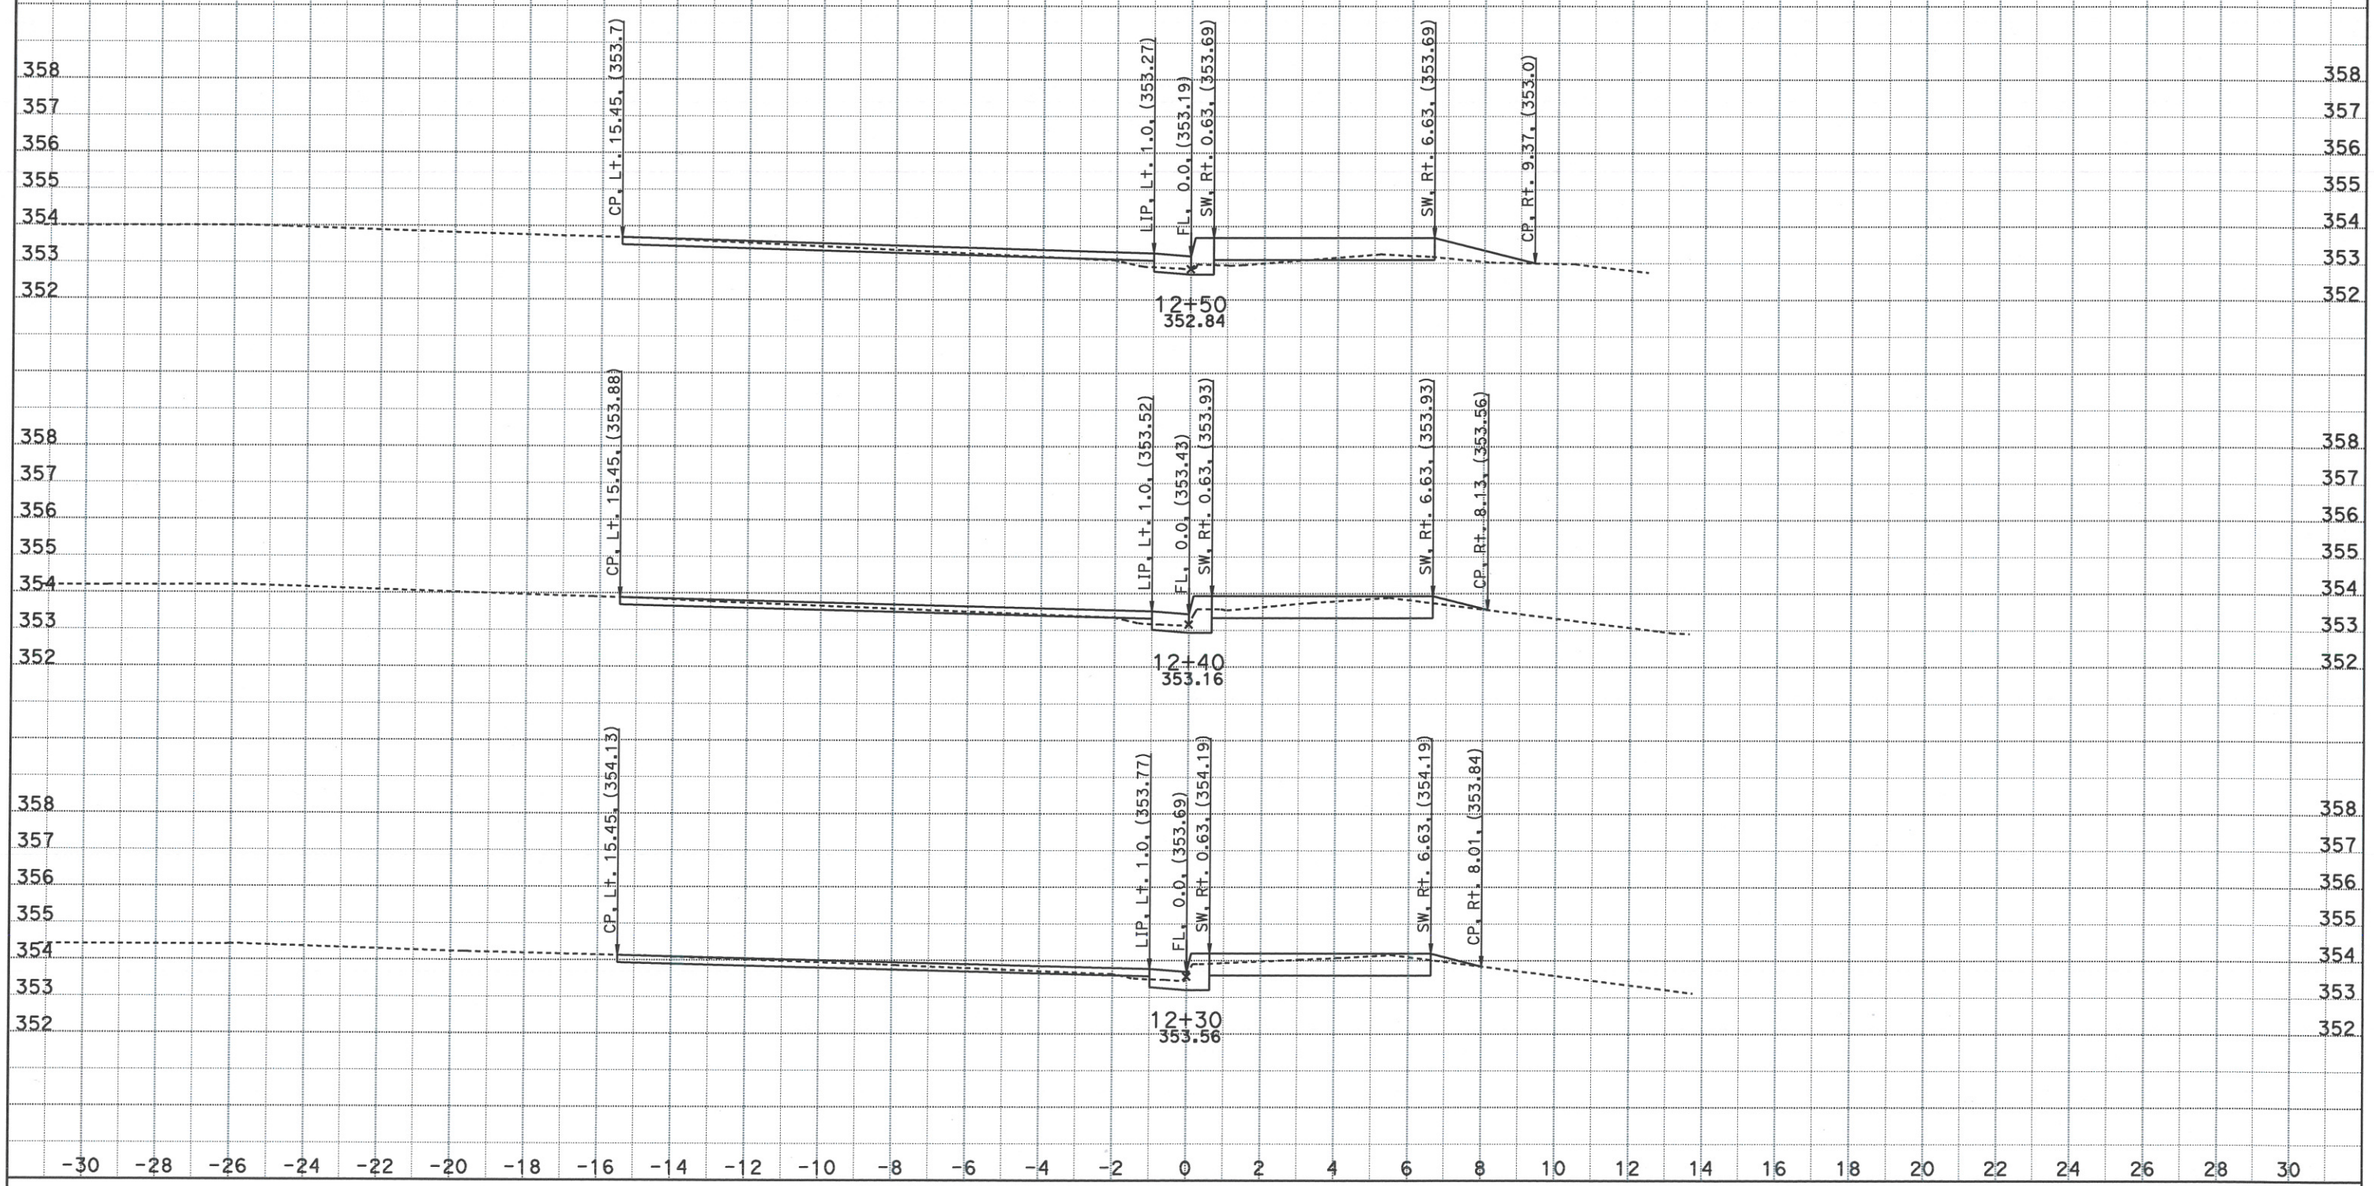

CREATED BY: Kari Bhana
DATE: 5/4/2016
KC Project: 5130007 File: D:\OLD PC\caice\Projects\5130007\designsidewalk022716.dgn

CONTRACT: 1a7501
DIST/CO/RTE/PM: 05-SB-246-R20.7/26.3
PROJECT ID: 0512000013

SCALE: 1" = 2' Horiz.
1" = 2' Vert.

All Dimensions are US Survey Feet

SW246
CROSS SECTIONS
SHEET 18 OF 47

SIDEWALK AND CROSS SLOPE CORRECTION

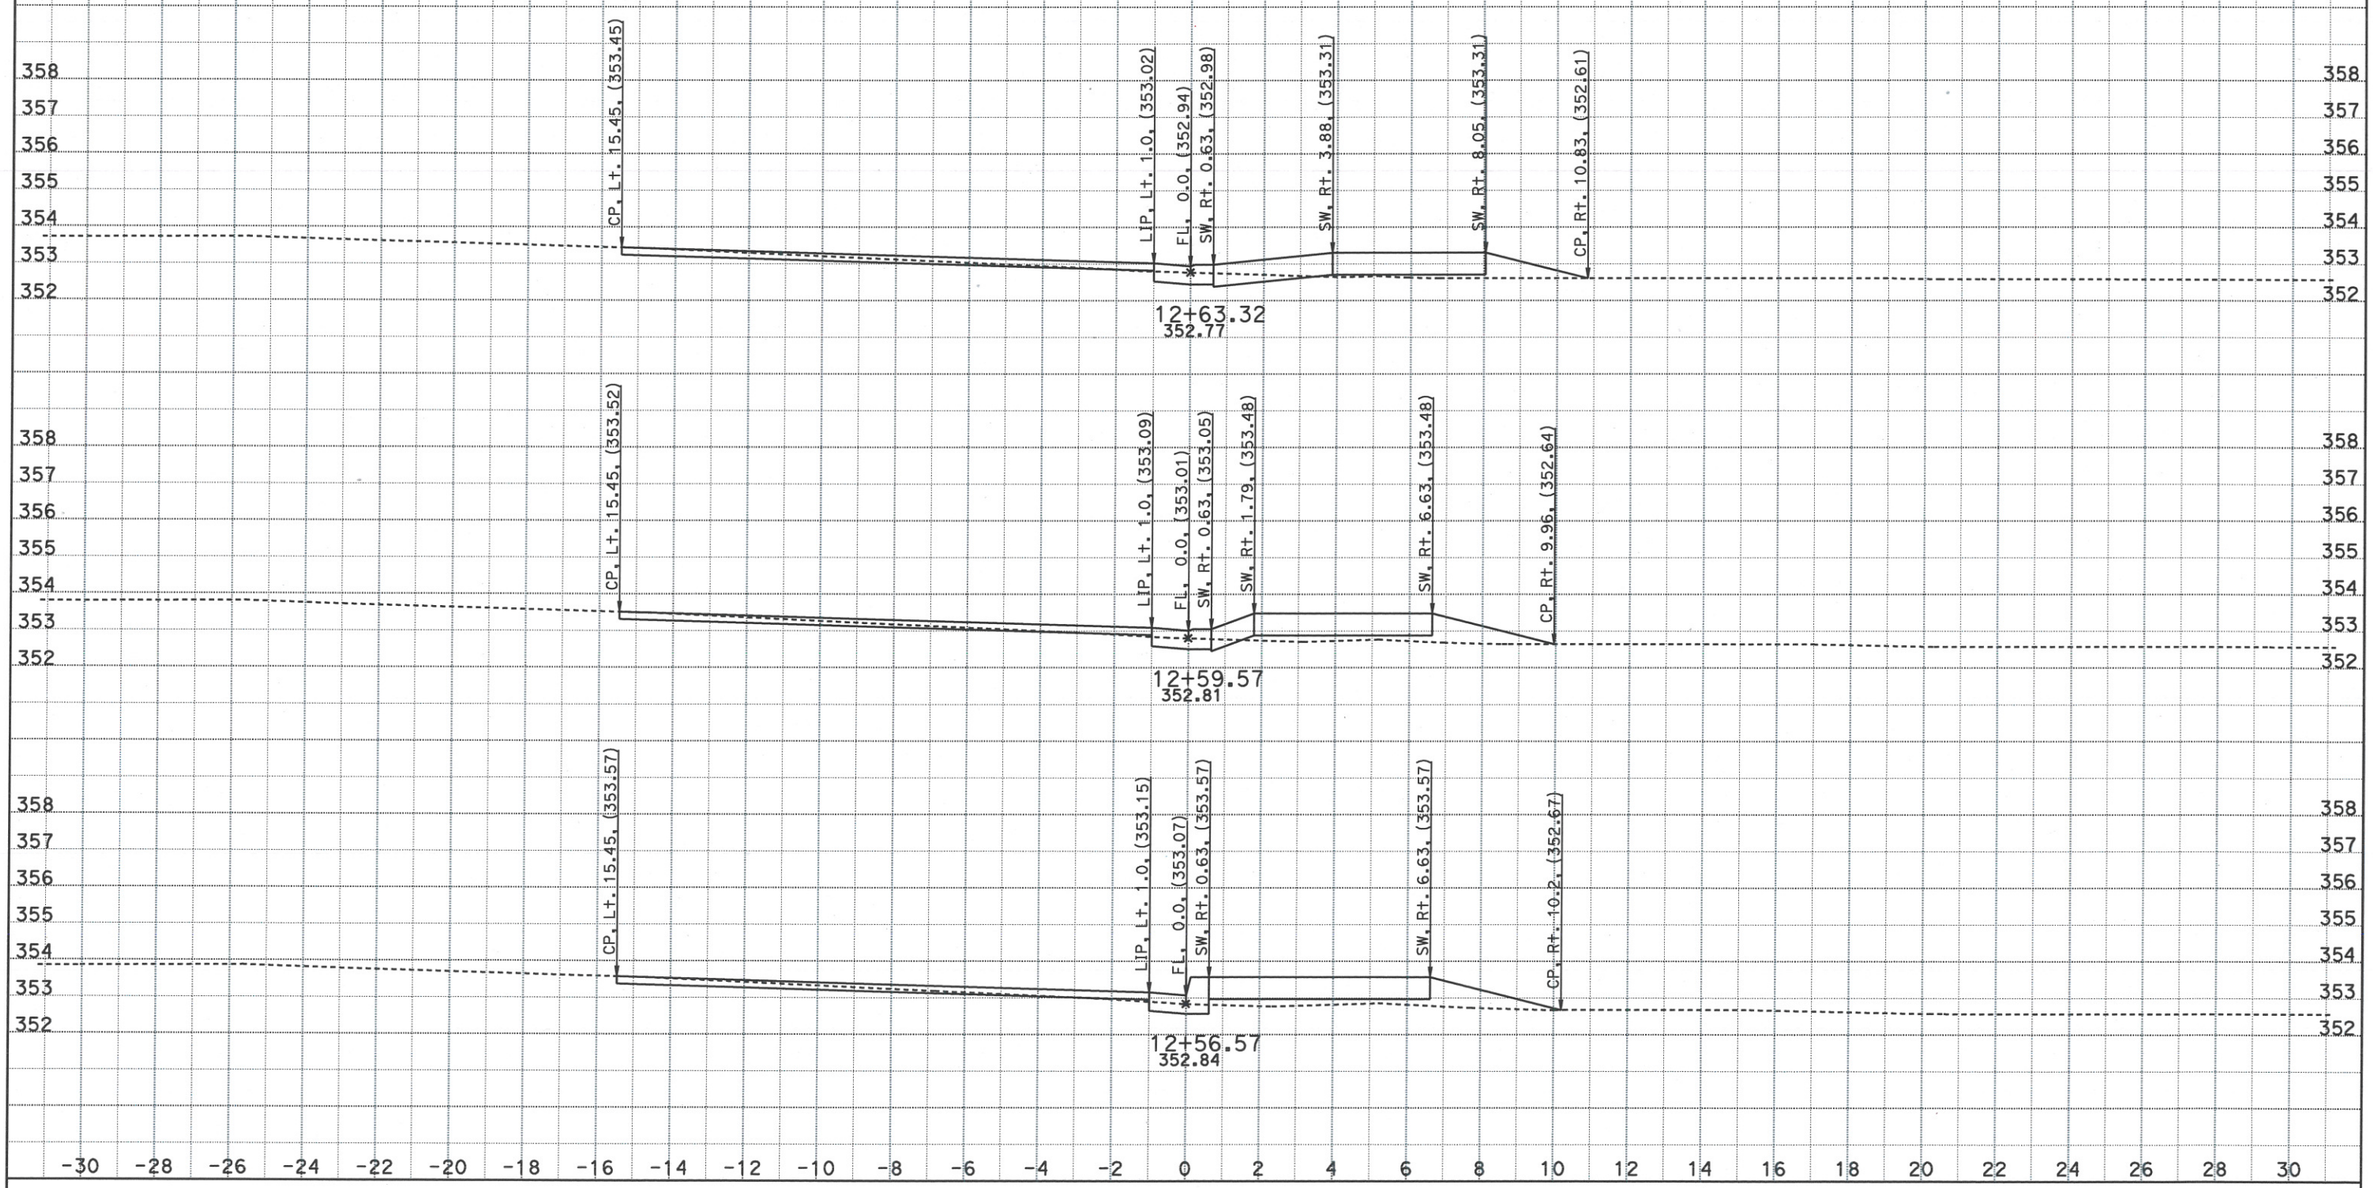

CREATED BY: Kari Bhana
DATE: 5/4/2016
KC Project: 5130007 File: D:\OLD PC\caice\Projects\5130007\designsidewalk022716.dgn

CONTRACT: 1a7501
DIST/CO/RTE/PM: 05-SB-246-R20.7/26.3
PROJECT ID: 0512000013

SCALE: 1" = 2' Horiz.
1" = 2' Vert.

All Dimensions are US Survey Feet

SW246
CROSS SECTIONS
SHEET 19 OF 47

SIDEWALK AND CROSS SLOPE CORRECTION

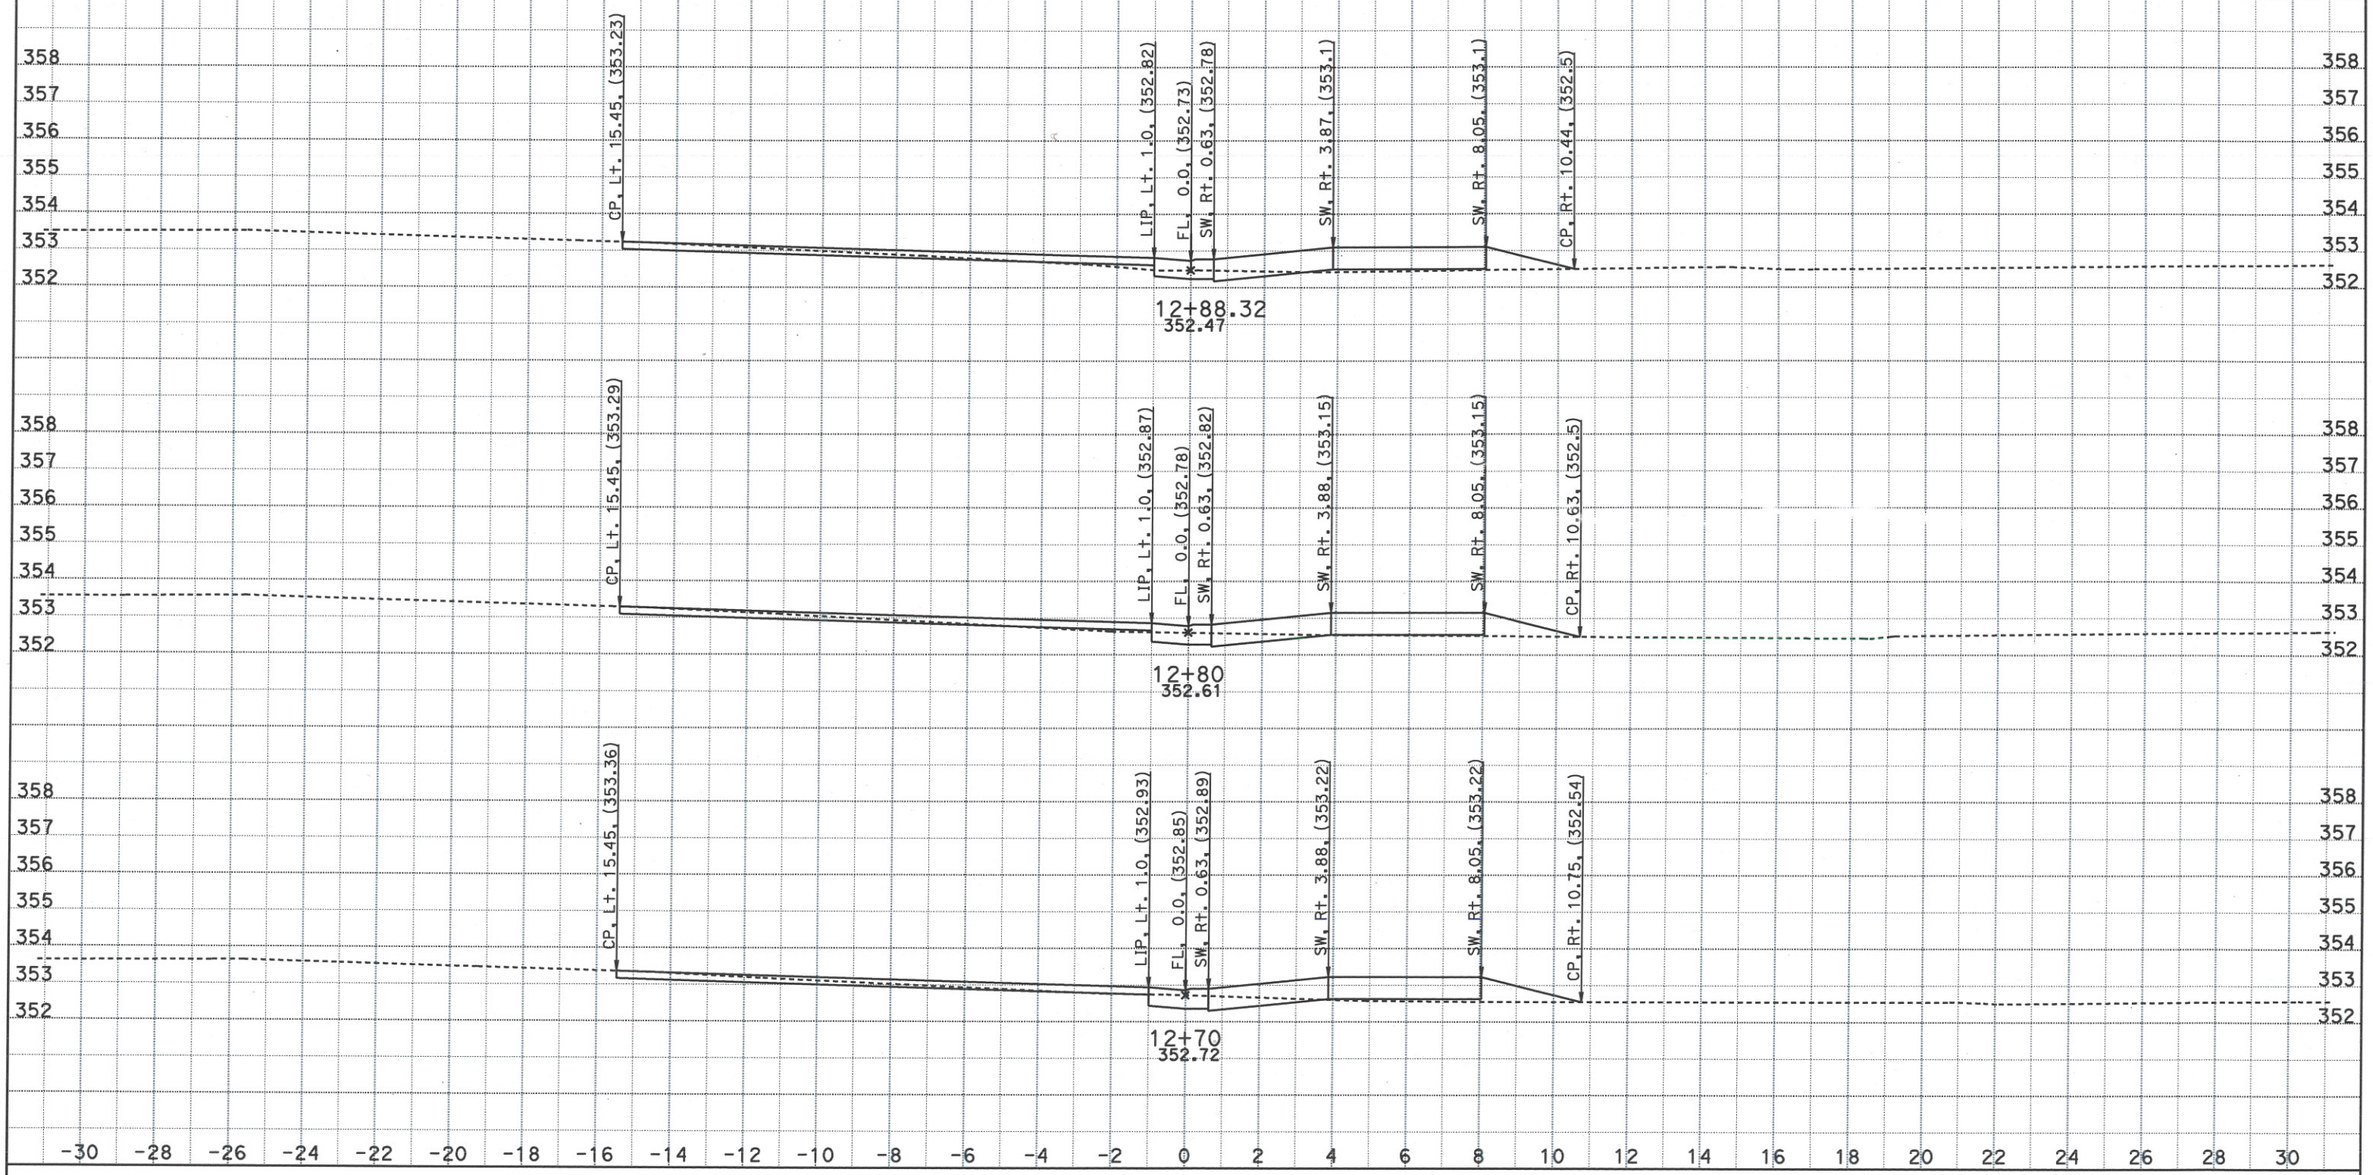

CREATED BY: Kari Bhana
DATE: 5/4/2016
KC Project: 5130007 File: D:\OLD PC\caice\Projects\5130007\designsidewalk022716.dgn

CONTRACT: 1a7501
DIST/CO/RTE/PM: 05-SB-246-R20.7/26.3
PROJECT ID: 0512000013

SCALE: 1" = 2' Horiz.
1" = 2' Vert.

All Dimensions are US Survey Feet

SW246
CROSS SECTIONS
SHEET 20 OF 47

SIDEWALK AND CROSS SLOPE CORRECTION

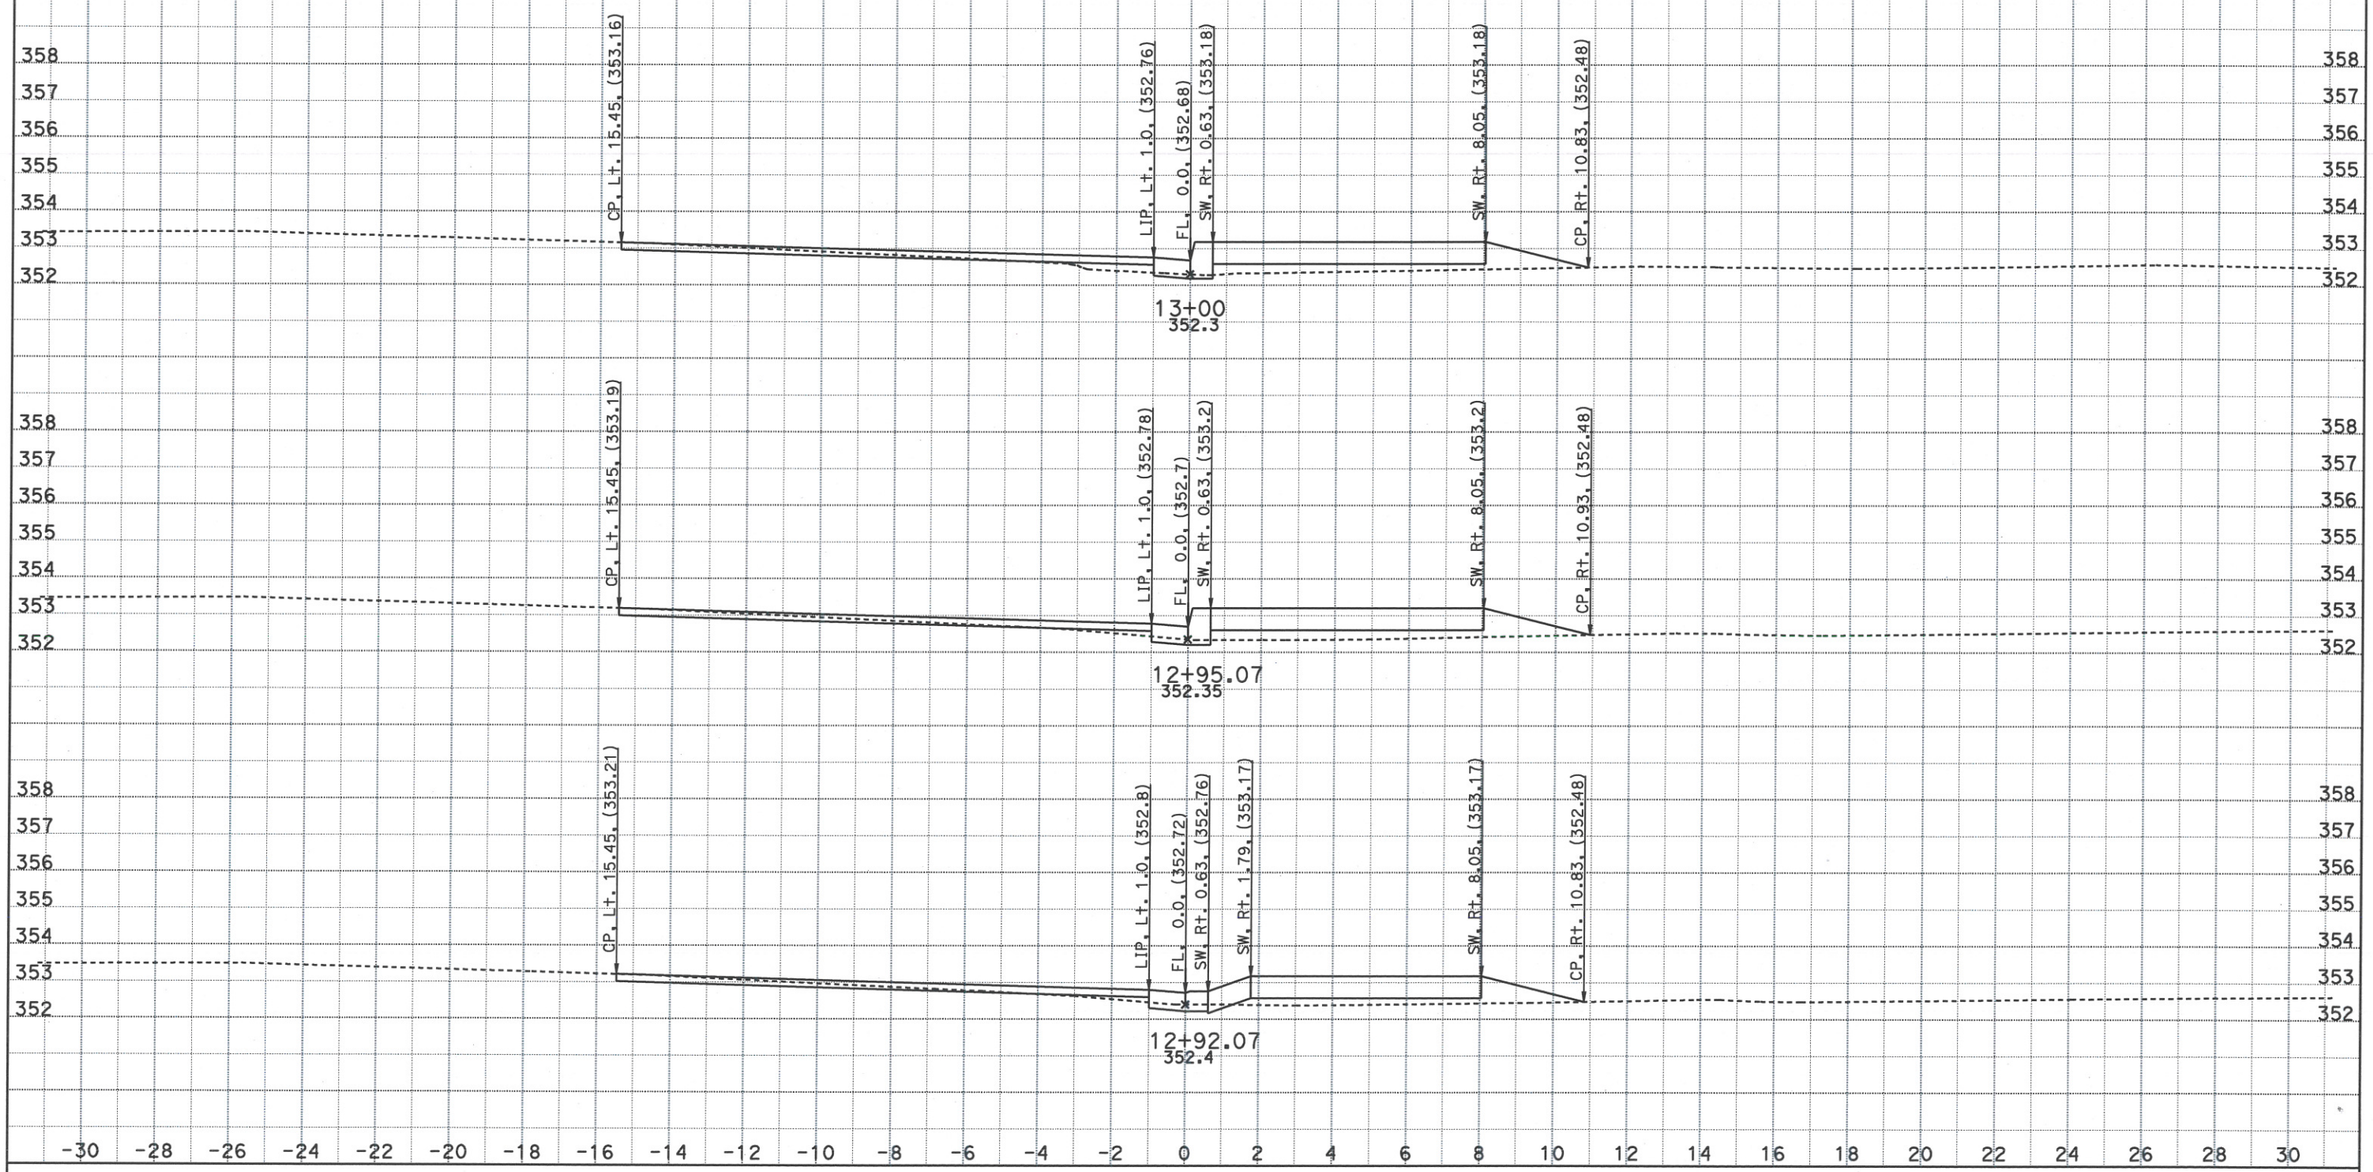

CREATED BY: Kari Bhana
DATE: 5/4/2016
KC Project: 5130007 File: D:\OLD PC\caice\Projects\5130007\designsidewalk022716.dgn

CONTRACT: 1a7501
DIST/CO/RTE/PM: 05-SB-246-R20.7/26.3
PROJECT ID: 0512000013

SCALE: 1" = 2' Horiz.
1" = 2' Vert.

All Dimensions are US Survey Feet

SW246
CROSS SECTIONS
SHEET 21 OF 47

SIDEWALK AND CROSS SLOPE CORRECTION

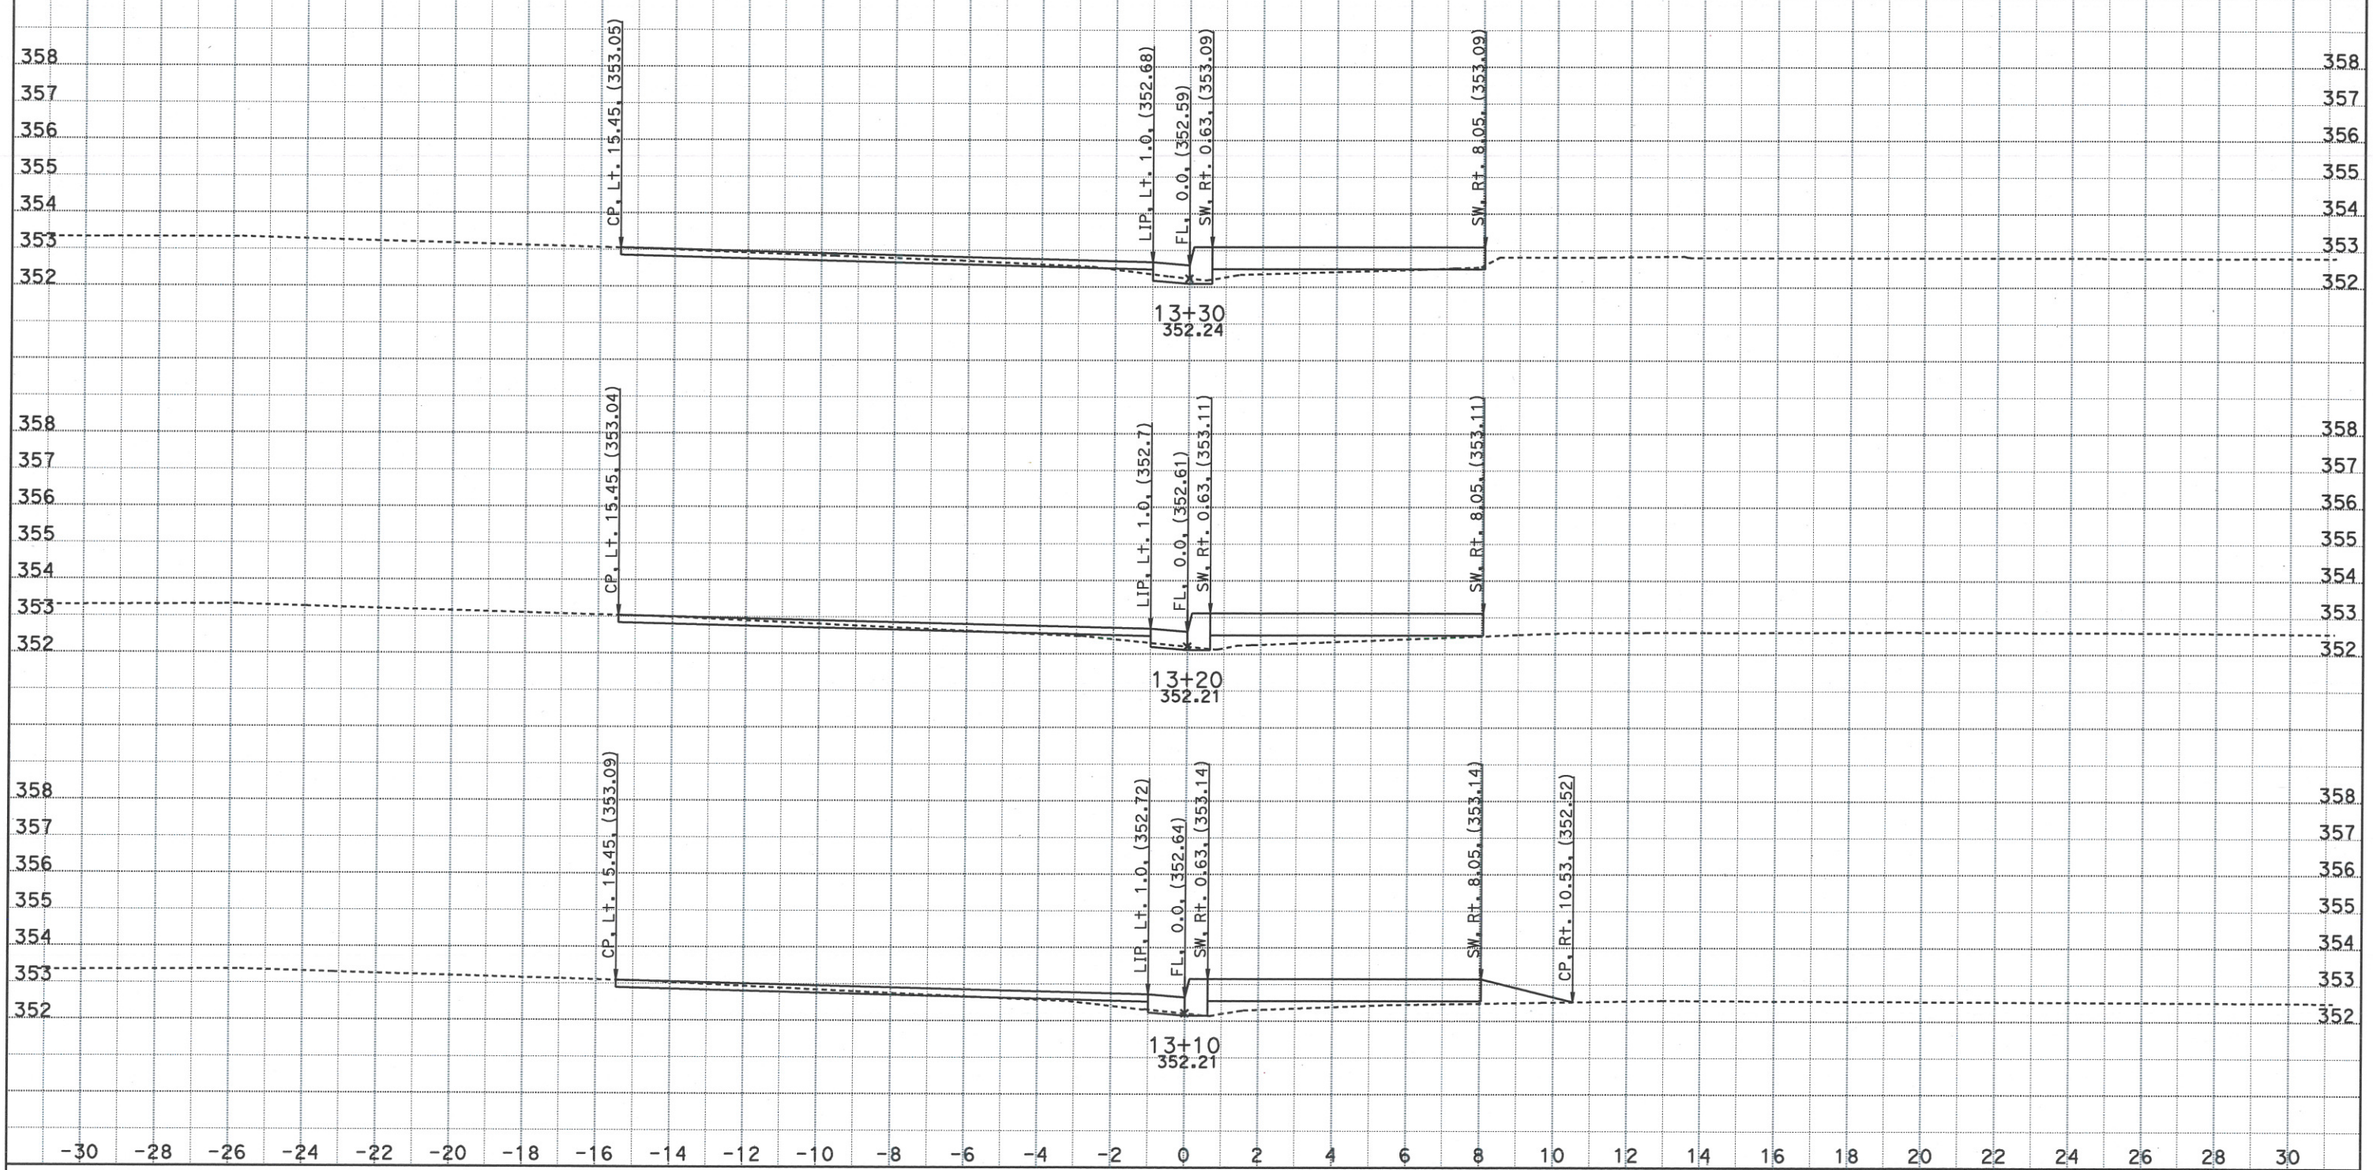

CREATED BY: Kari Bhana
DATE: 5/4/2016
KC Project: 5130007 File: D:\OLD PC\caice\Projects\5130007\designsidewalk022716.dgn

CONTRACT: 1a7501
DIST/CO/RTE/PM: 05-SB-246-R20.7/26.3
PROJECT ID: 0512000013

SCALE: 1" = 2' Horiz.
1" = 2' Vert.

All Dimensions are US Survey Feet

SW246
CROSS SECTIONS
SHEET 22 OF 47

SIDEWALK AND CROSS SLOPE CORRECTION

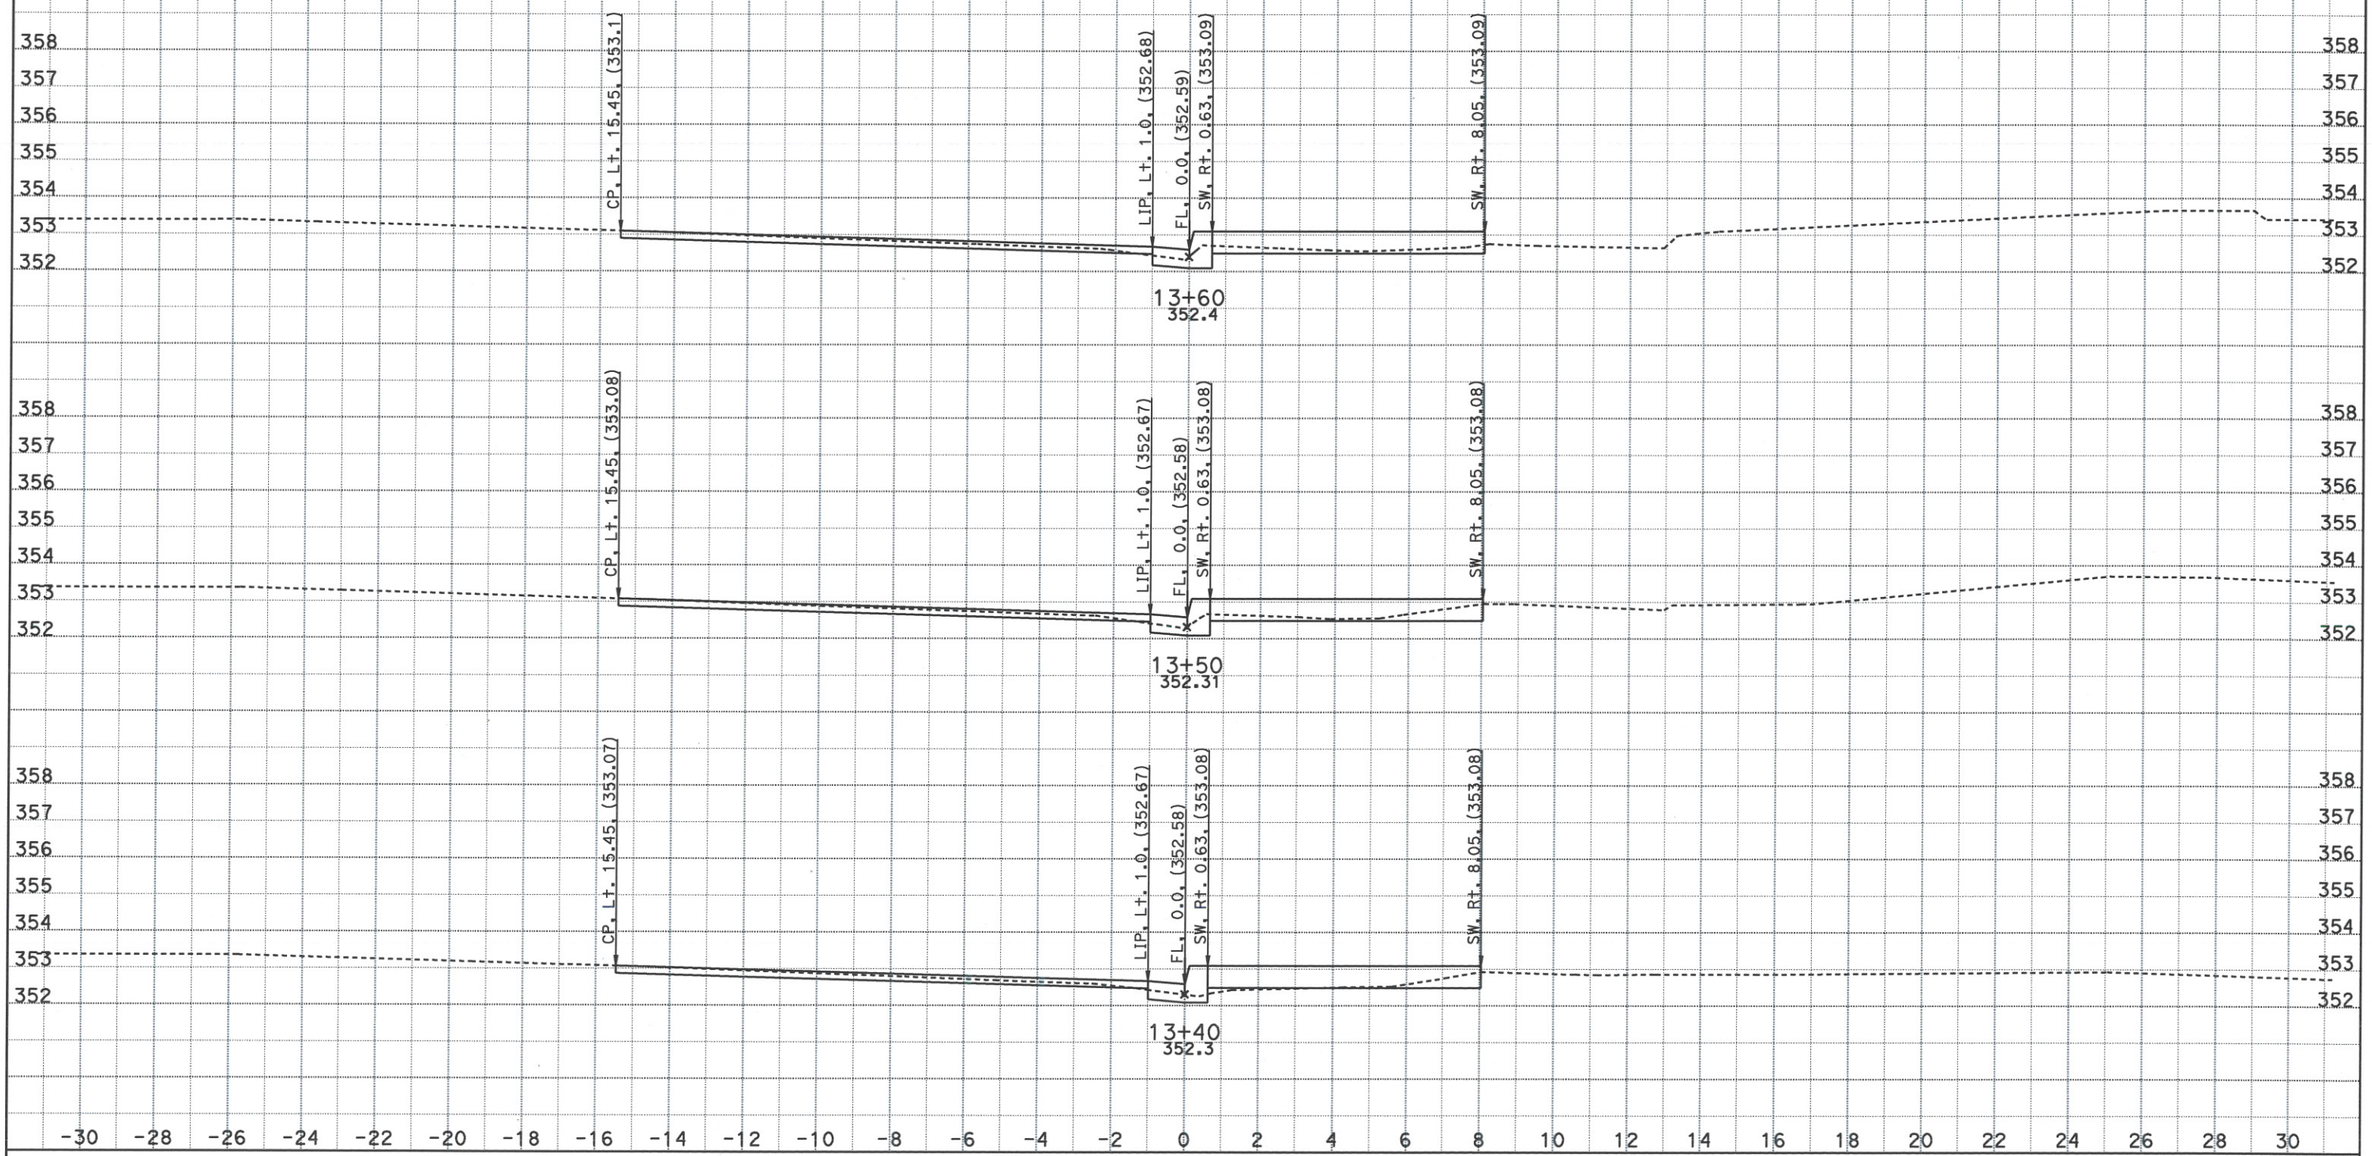

CREATED BY: Kari Bhana
DATE: 5/4/2016
KC Project: 5130007 File: D:\OLD PC\caice\Projects\5130007\designsidewalk022716.dgn

CONTRACT: 1a7501
DIST/CO/RTE/PM: 05-SB-246-R20.7/26.3
PROJECT ID: 0512000013

SCALE: 1" = 2' Horiz.
1" = 2' Vert.

All Dimensions are US Survey Feet

SW246
CROSS SECTIONS
SHEET 23 OF 47

SIDEWALK AND CROSS SLOPE CORRECTION

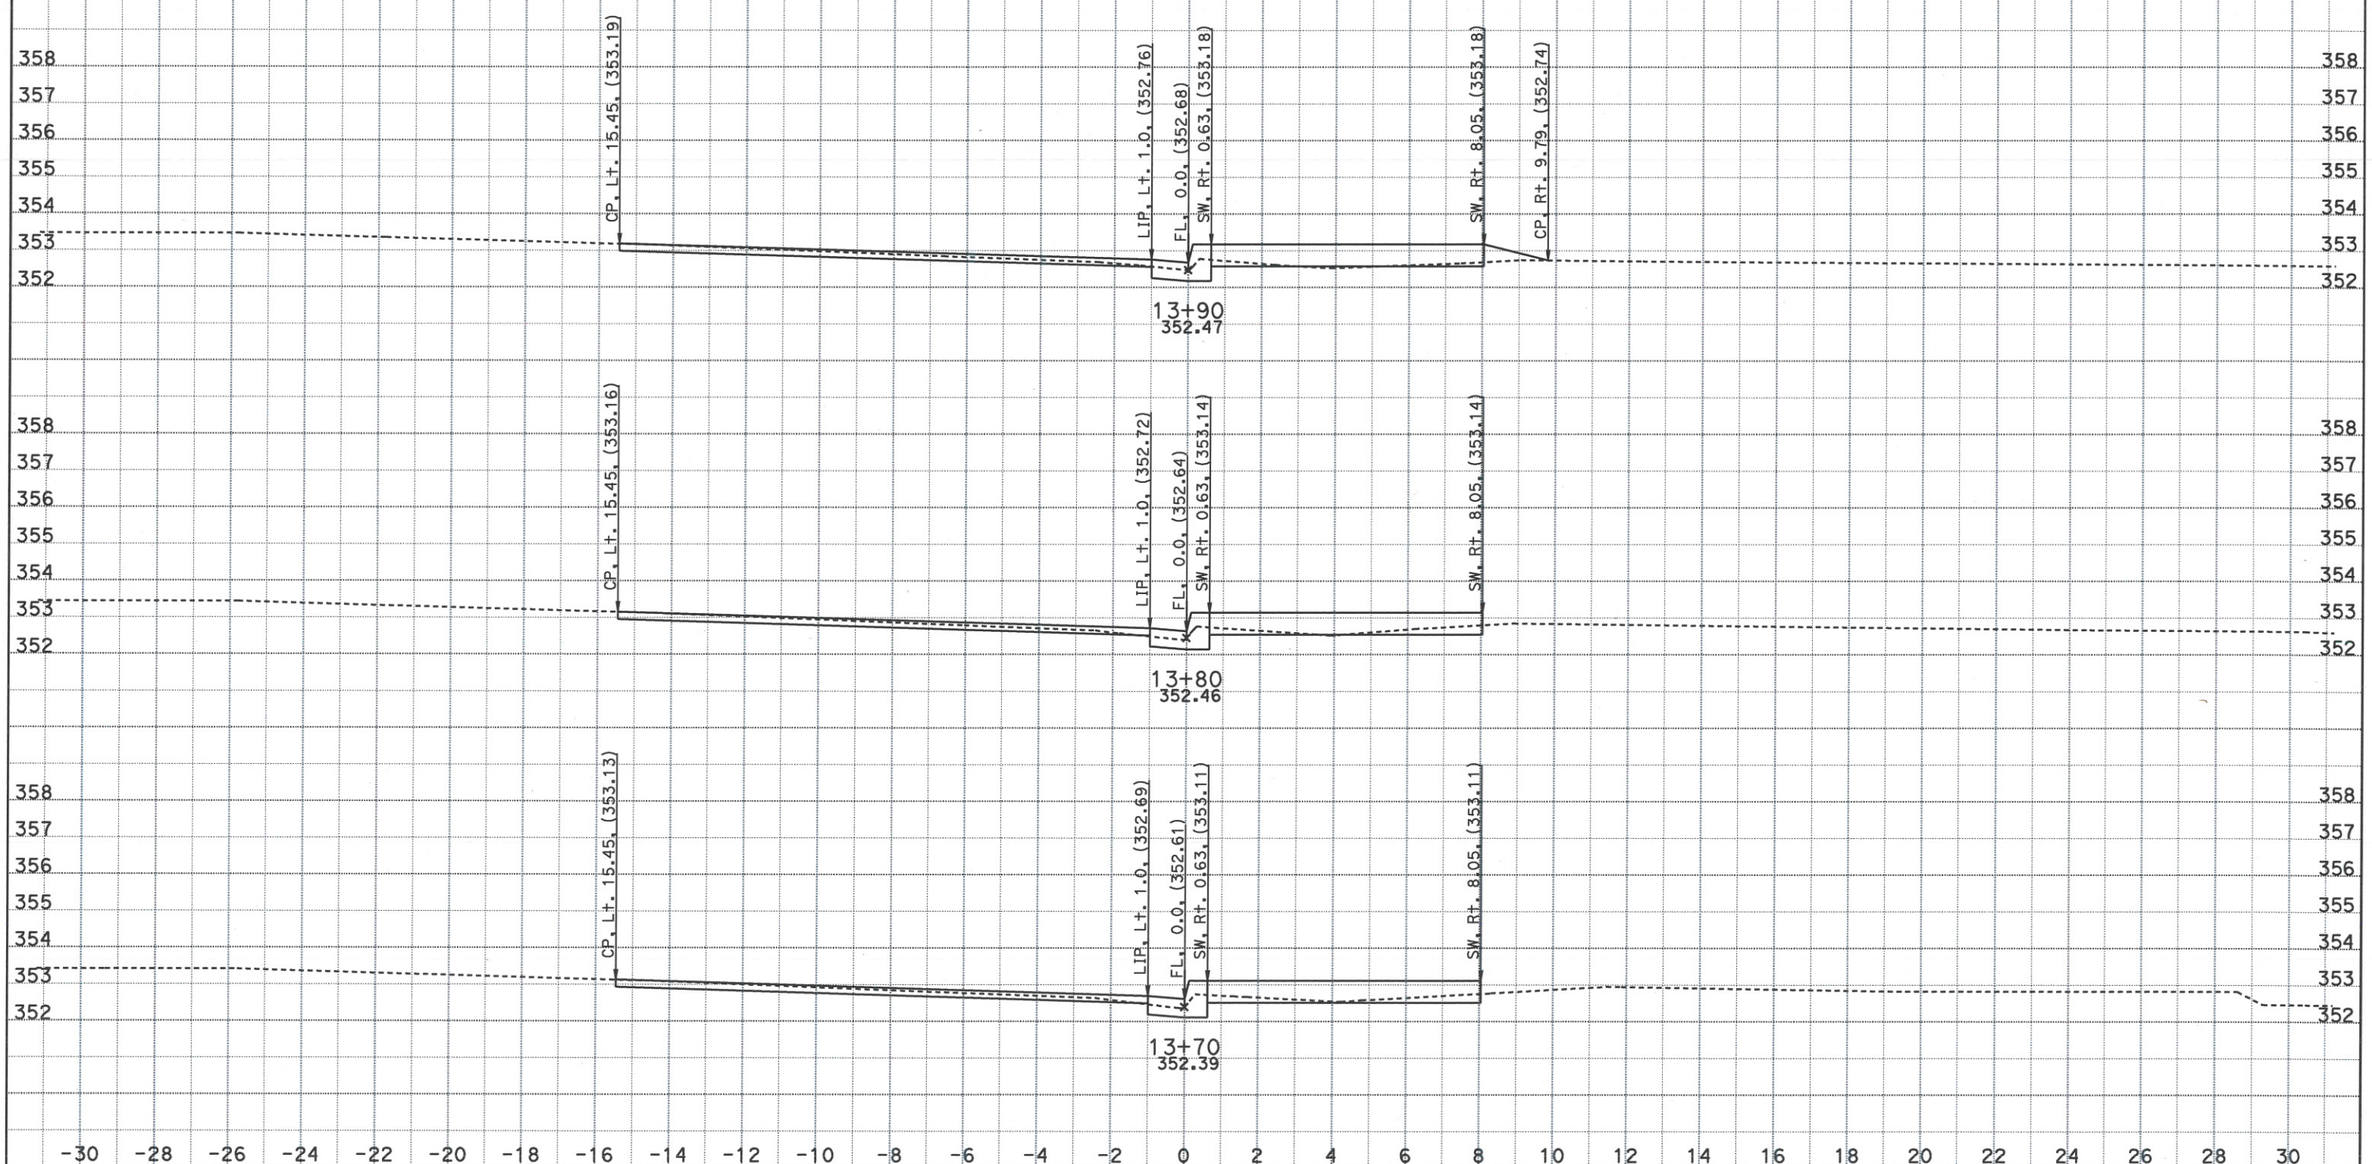

CREATED BY: Kari Bhana
DATE: 5/4/2016
KC Project: 5130007 File: D:\OLD PC\caice\Projects\5130007\designsidewalk022716.dgn

CONTRACT: 1a7501
DIST/CO/RTE/PM: 05-SB-246-R20.7/26.3
PROJECT ID: 0512000013

SCALE: 1" = 2' Horiz.
1" = 2' Vert.

All Dimensions are US Survey Feet

SW246
CROSS SECTIONS
SHEET 24 OF 47

SIDEWALK AND CROSS SLOPE CORRECTION

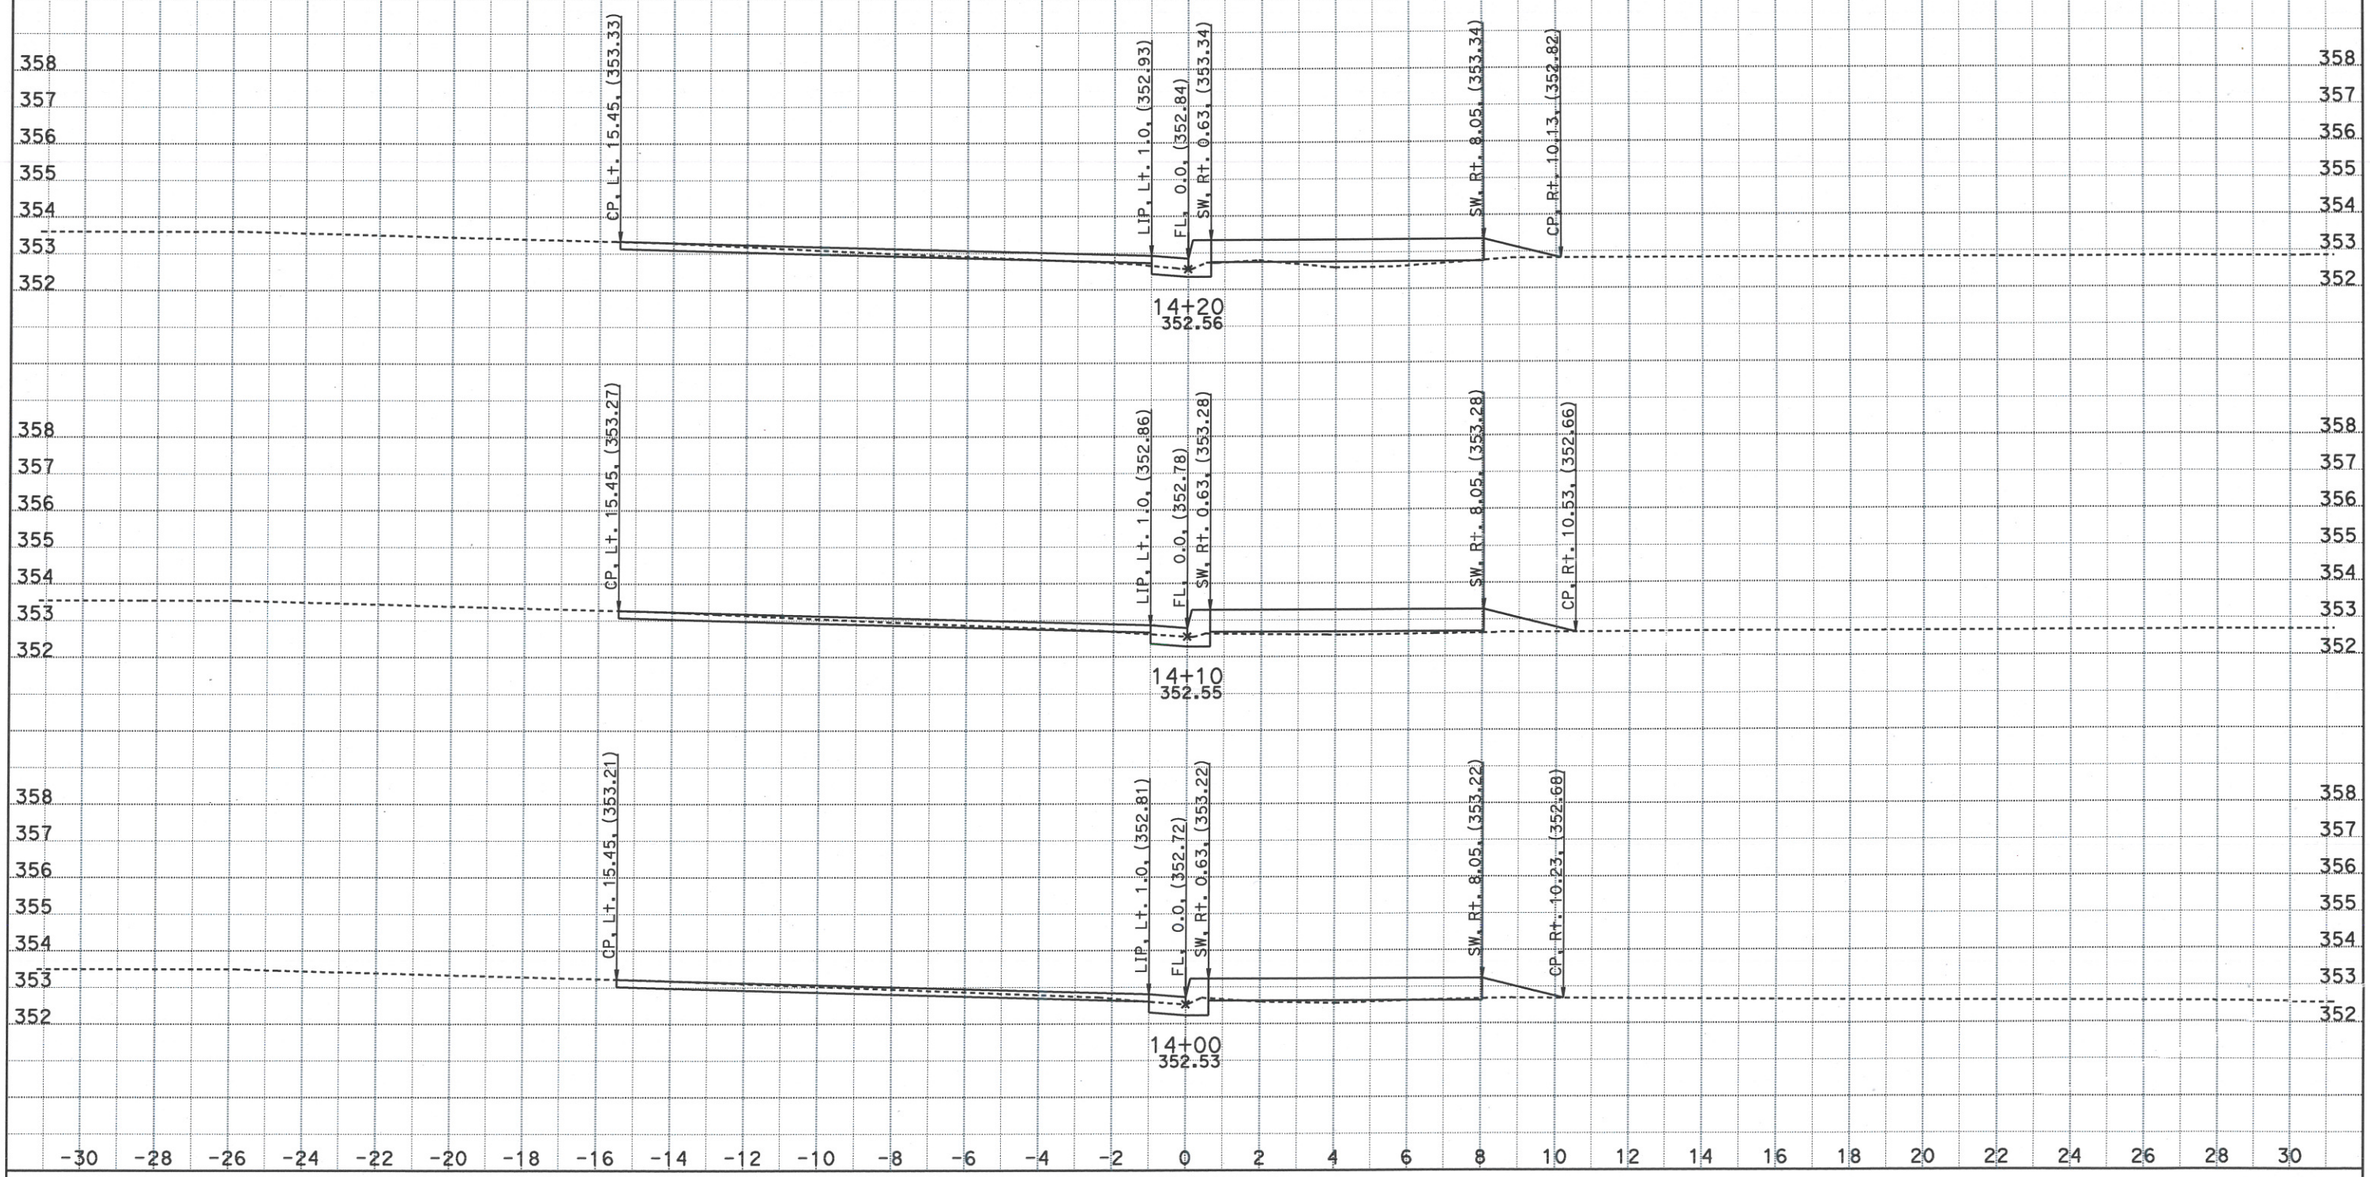

CREATED BY: Kari Bhana
DATE: 5/4/2016
KC Project: 5130007 File: D:\OLD PC\caice\Projects\5130007\designsidewalk022716.dgn

CONTRACT: 1a7501
DIST/CO/RTE/PM: 05-SB-246-R20.7/26.3
PROJECT ID: 0512000013

SCALE: 1" = 2' Horiz.
1" = 2' Vert.

All Dimensions are US Survey Feet

SW246
CROSS SECTIONS
SHEET 25 OF 47

SIDEWALK AND CROSS SLOPE CORRECTION

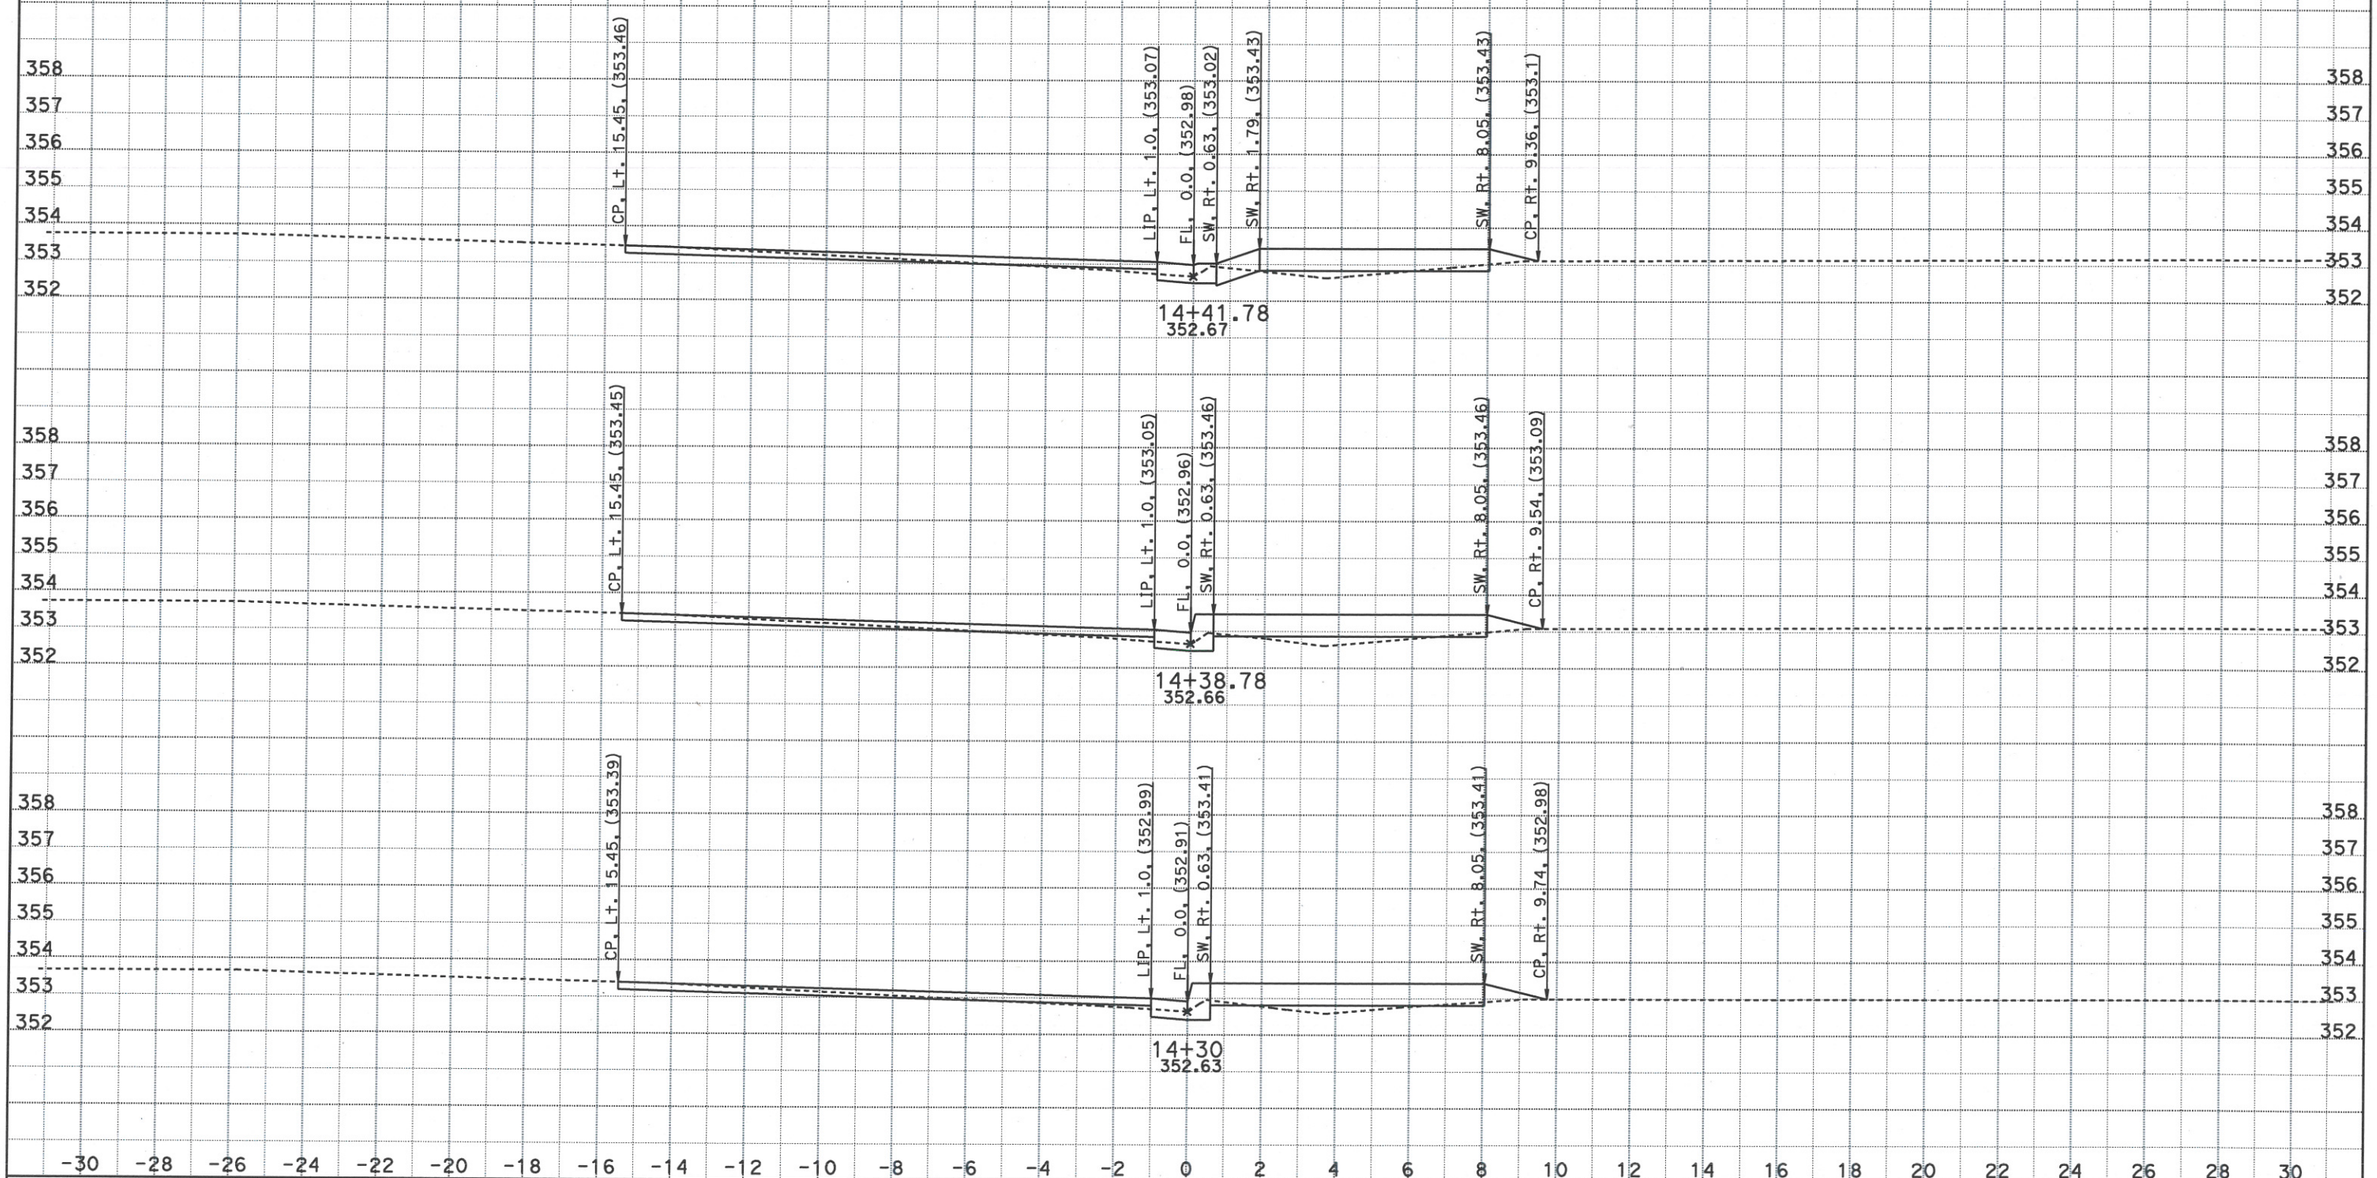

CREATED BY: Kari Bhana
DATE: 5/4/2016
KC Project: 5130007 File: D:\OLD PC\caice\Projects\5130007\designsidewalk022716.dgn

CONTRACT: 1a7501
DIST/CO/RTE/PM: 05-SB-246-R20.7/26.3
PROJECT ID: 0512000013

SCALE: 1" = 2' Horiz.
1" = 2' Vert.

All Dimensions are US Survey Feet

SW246
CROSS SECTIONS
SHEET 26 OF 47

SIDEWALK AND CROSS SLOPE CORRECTION

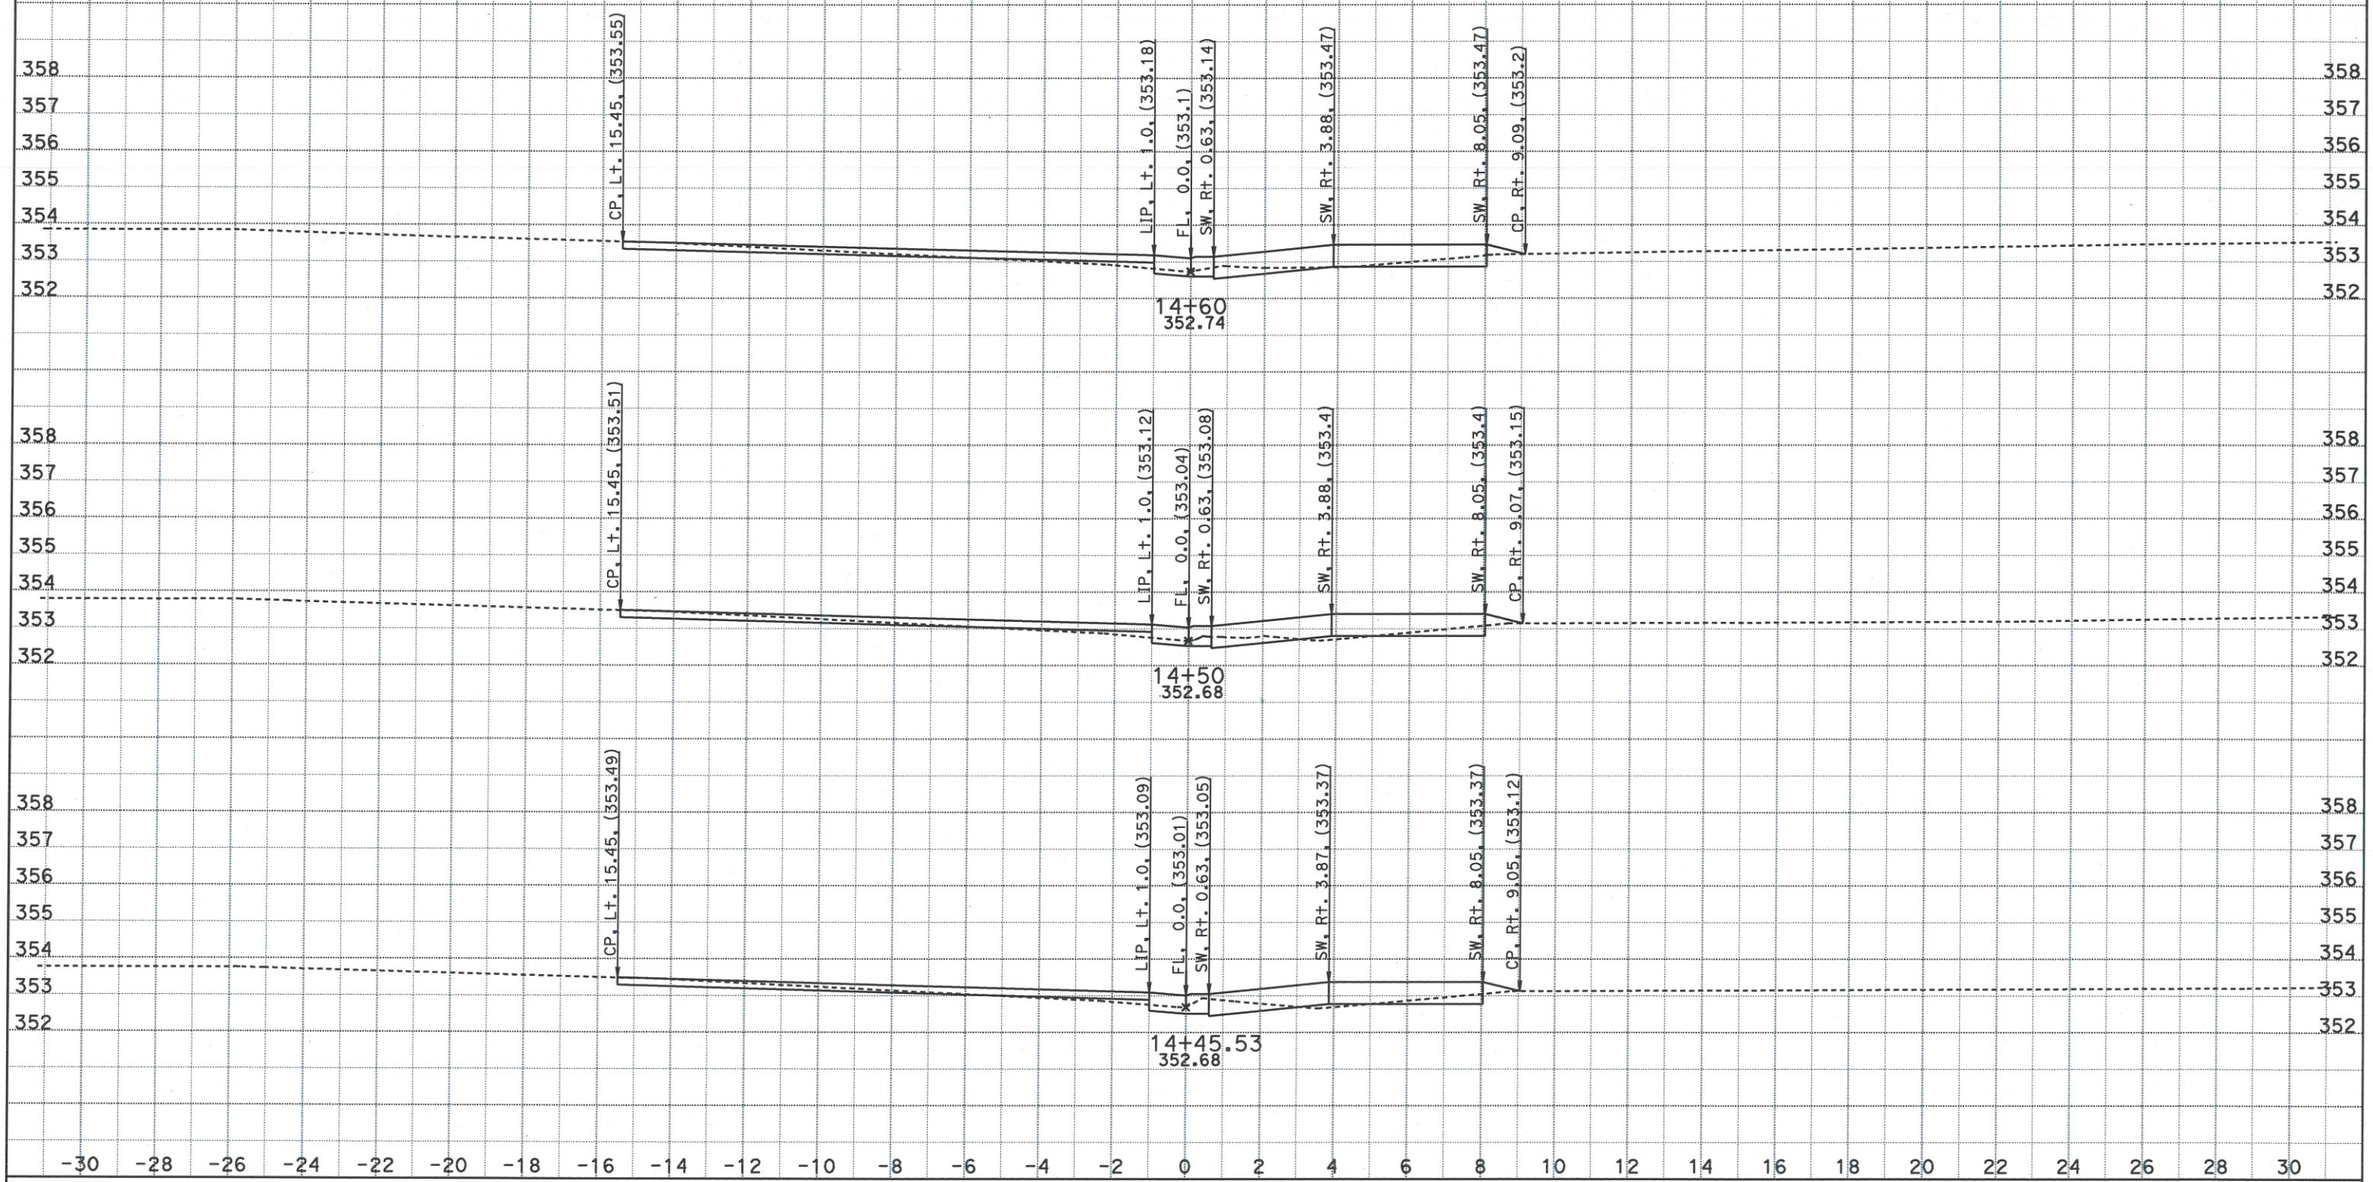

CREATED BY: Kari Bhana
DATE: 5/4/2016
KC Project: 5130007 File: D:\OLD PC\caice\Projects\5130007\designsidewalk022716.dgn

CONTRACT: 1a7501
DIST/CO/RTE/PM: 05-SB-246-R20.7/26.3
PROJECT ID: 0512000013

SCALE: 1" = 2' Horiz.
1" = 2' Vert.

All Dimensions are US Survey Feet

SW246
CROSS SECTIONS
SHEET 27 OF 47

SIDEWALK AND CROSS SLOPE CORRECTION

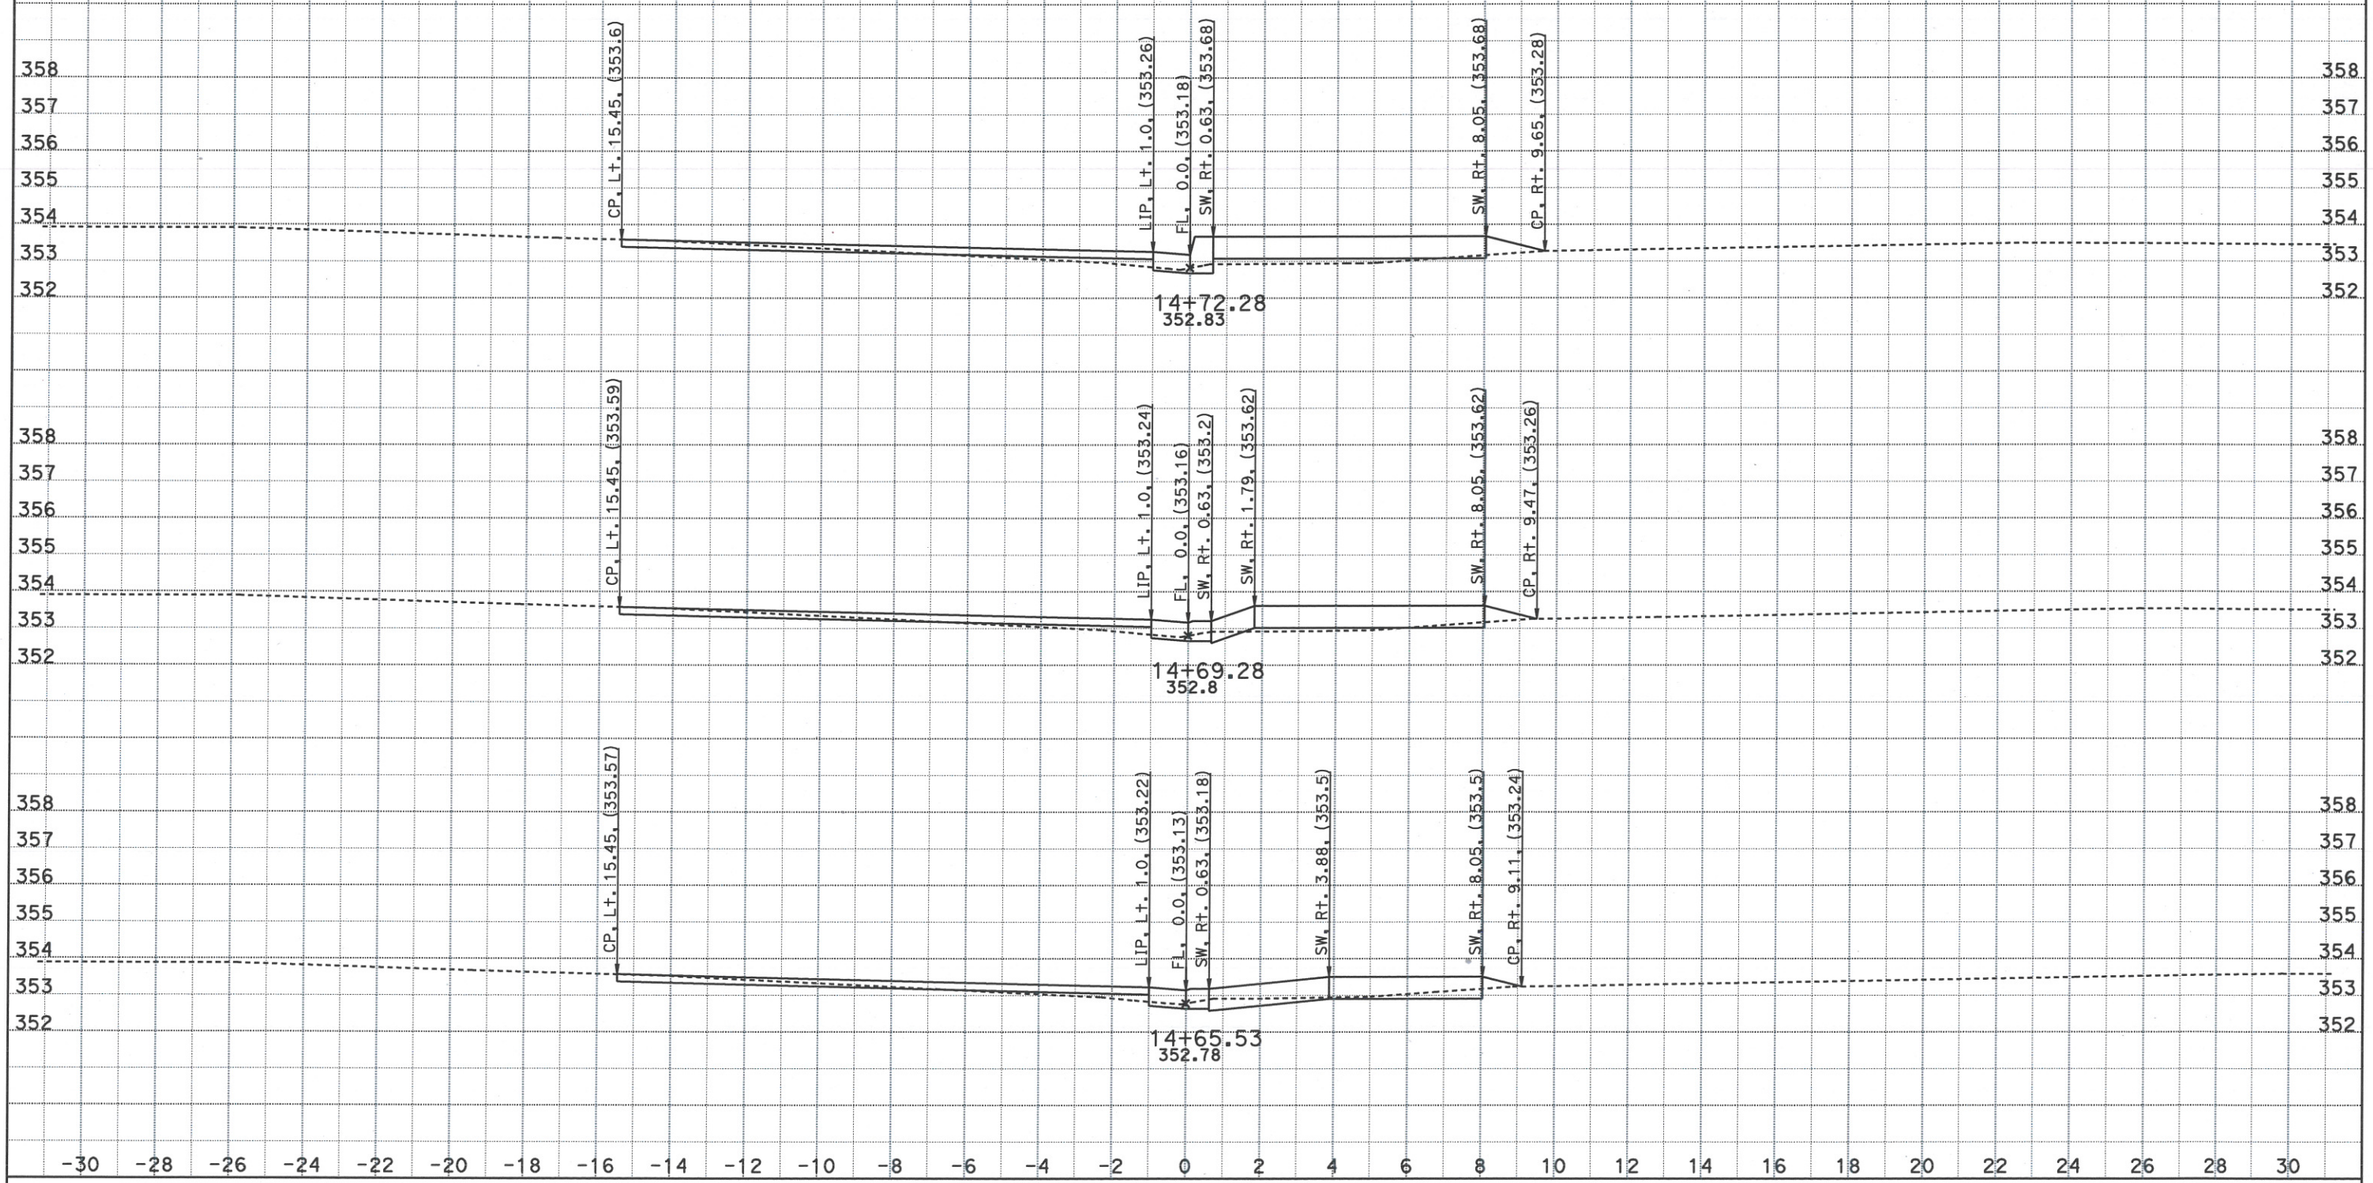

CREATED BY: Kari Bhana
DATE: 5/4/2016
KC Project: 5130007 File: D:\OLD PC\caice\Projects\5130007\designsidewalk022716.dgn

CONTRACT: 1a7501
DIST/CO/RTE/PM: 05-SB-246-R20.7/26.3
PROJECT ID: 0512000013

SCALE: 1" = 2' Horiz.
1" = 2' Vert.

All Dimensions are US Survey Feet

SW246
CROSS SECTIONS
SHEET 28 OF 47

SIDEWALK AND CROSS SLOPE CORRECTION

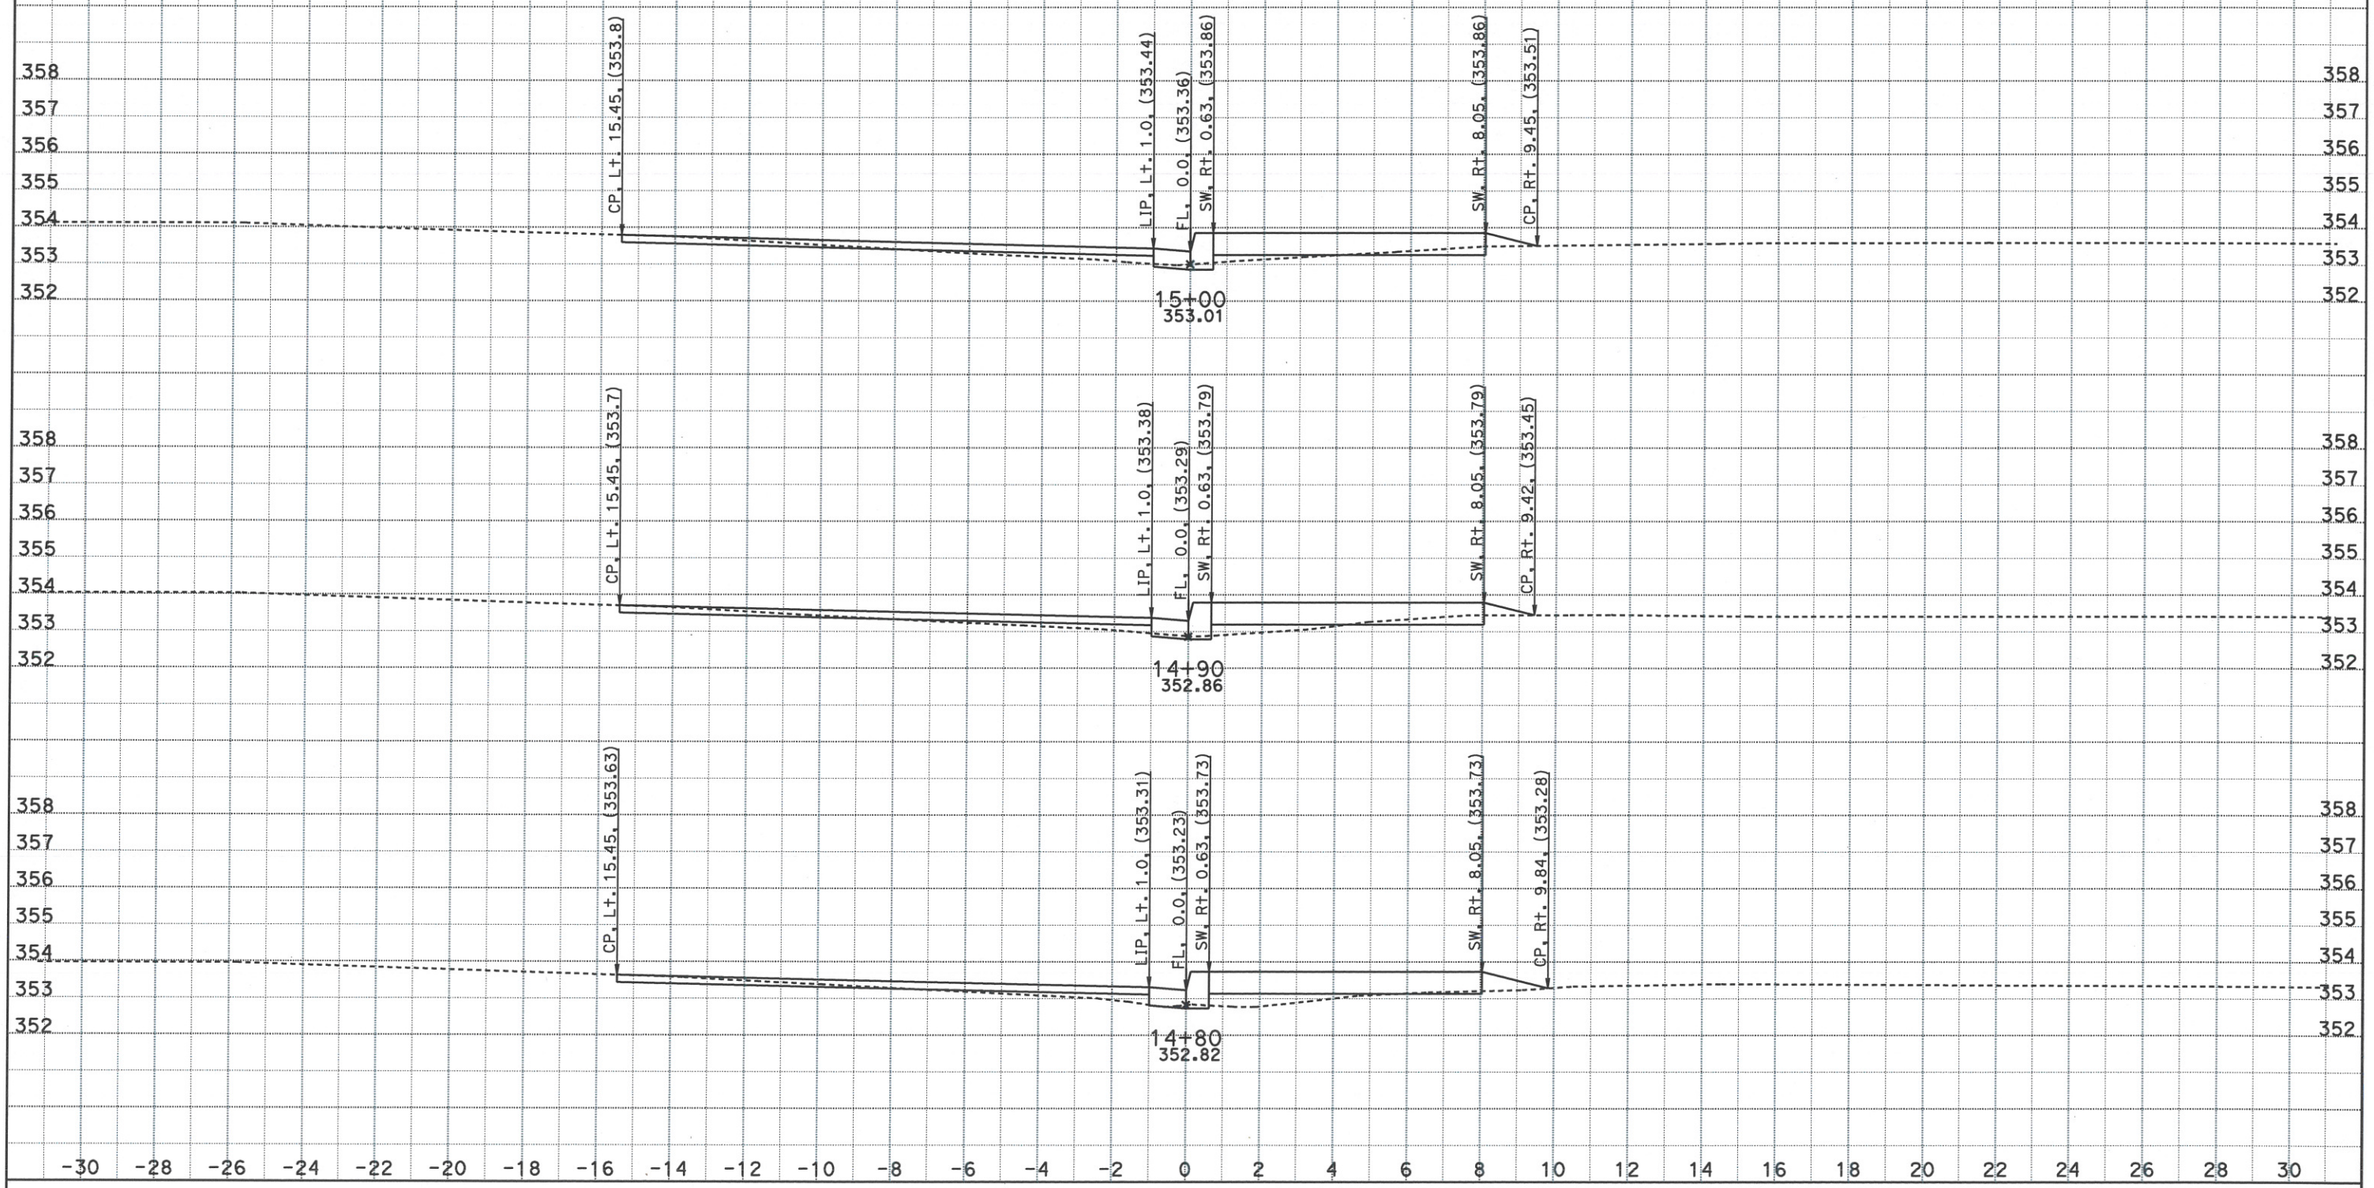

CREATED BY: Kari Bhana
DATE: 5/4/2016
KC Project: 5130007 File: D:\OLD PC\caice\Projects\5130007\designsidewalk022716.dgn

CONTRACT: 1a7501
DIST/CO/RTE/PM: 05-SB-246-R20.7/26.3
PROJECT ID: 0512000013

SCALE: 1" = 2' Horiz.
1" = 2' Vert.

All Dimensions are US Survey Feet

SW246
CROSS SECTIONS
SHEET 29 OF 47

SIDEWALK AND CROSS SLOPE CORRECTION

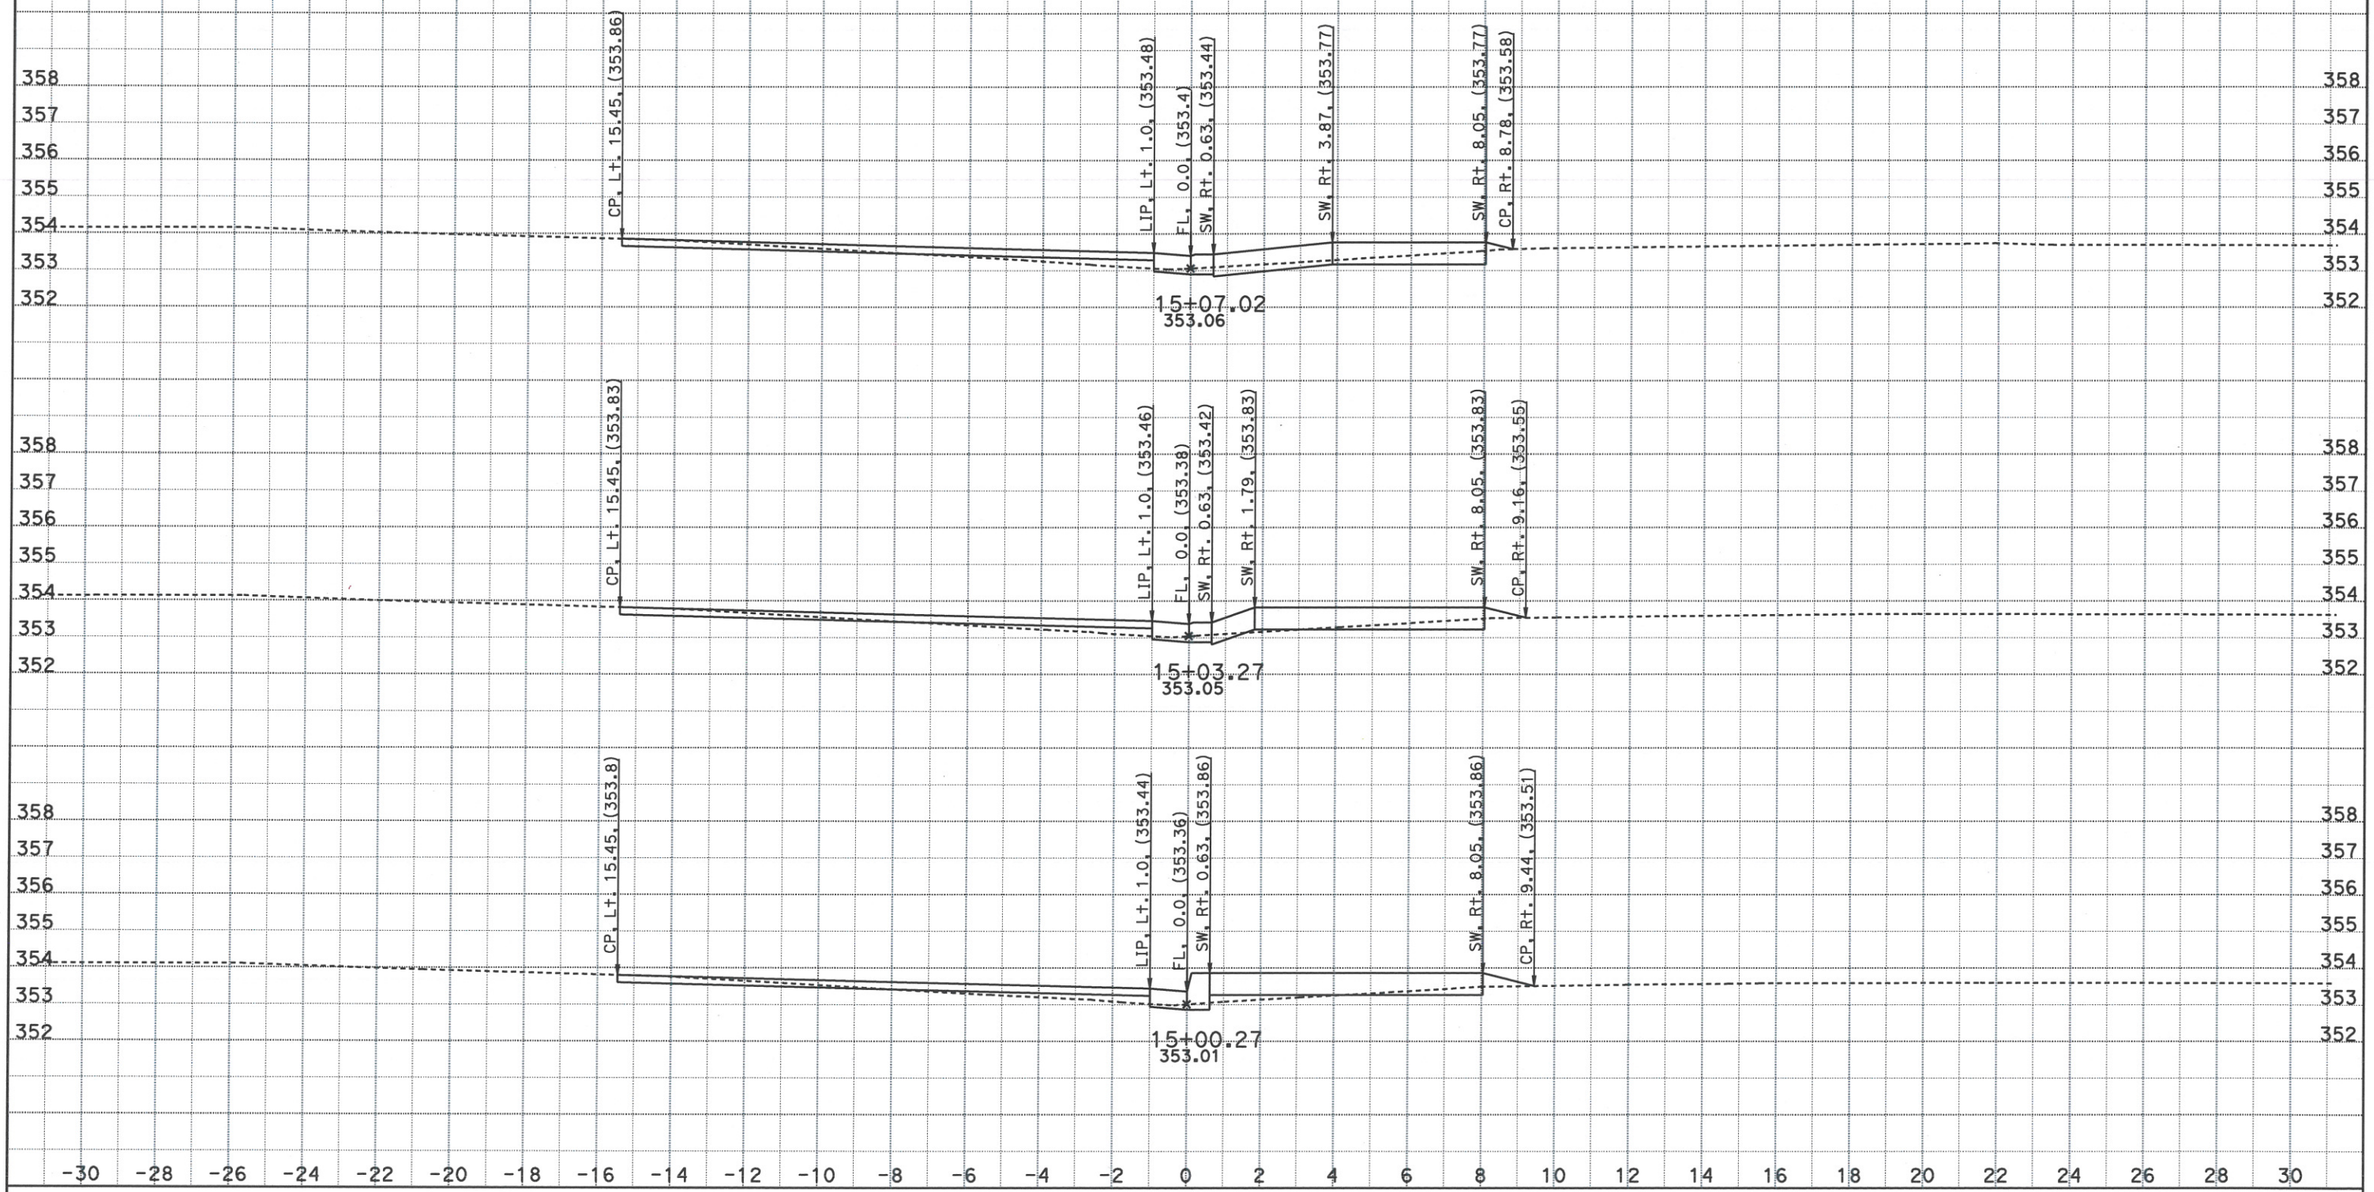

CREATED BY: Kari Bhana
DATE: 5/4/2016
KC Project: 5130007 File: D:\OLD PC\caice\Projects\5130007\designsidewalk022716.dgn

CONTRACT: 1a7501
DIST/CO/RTE/PM: 05-SB-246-R20.7/26.3
PROJECT ID: 0512000013

SCALE: 1" = 2' Horiz.
1" = 2' Vert.

All Dimensions are US Survey Feet

SW246
CROSS SECTIONS
SHEET 30 OF 47

SIDEWALK AND CROSS SLOPE CORRECTION

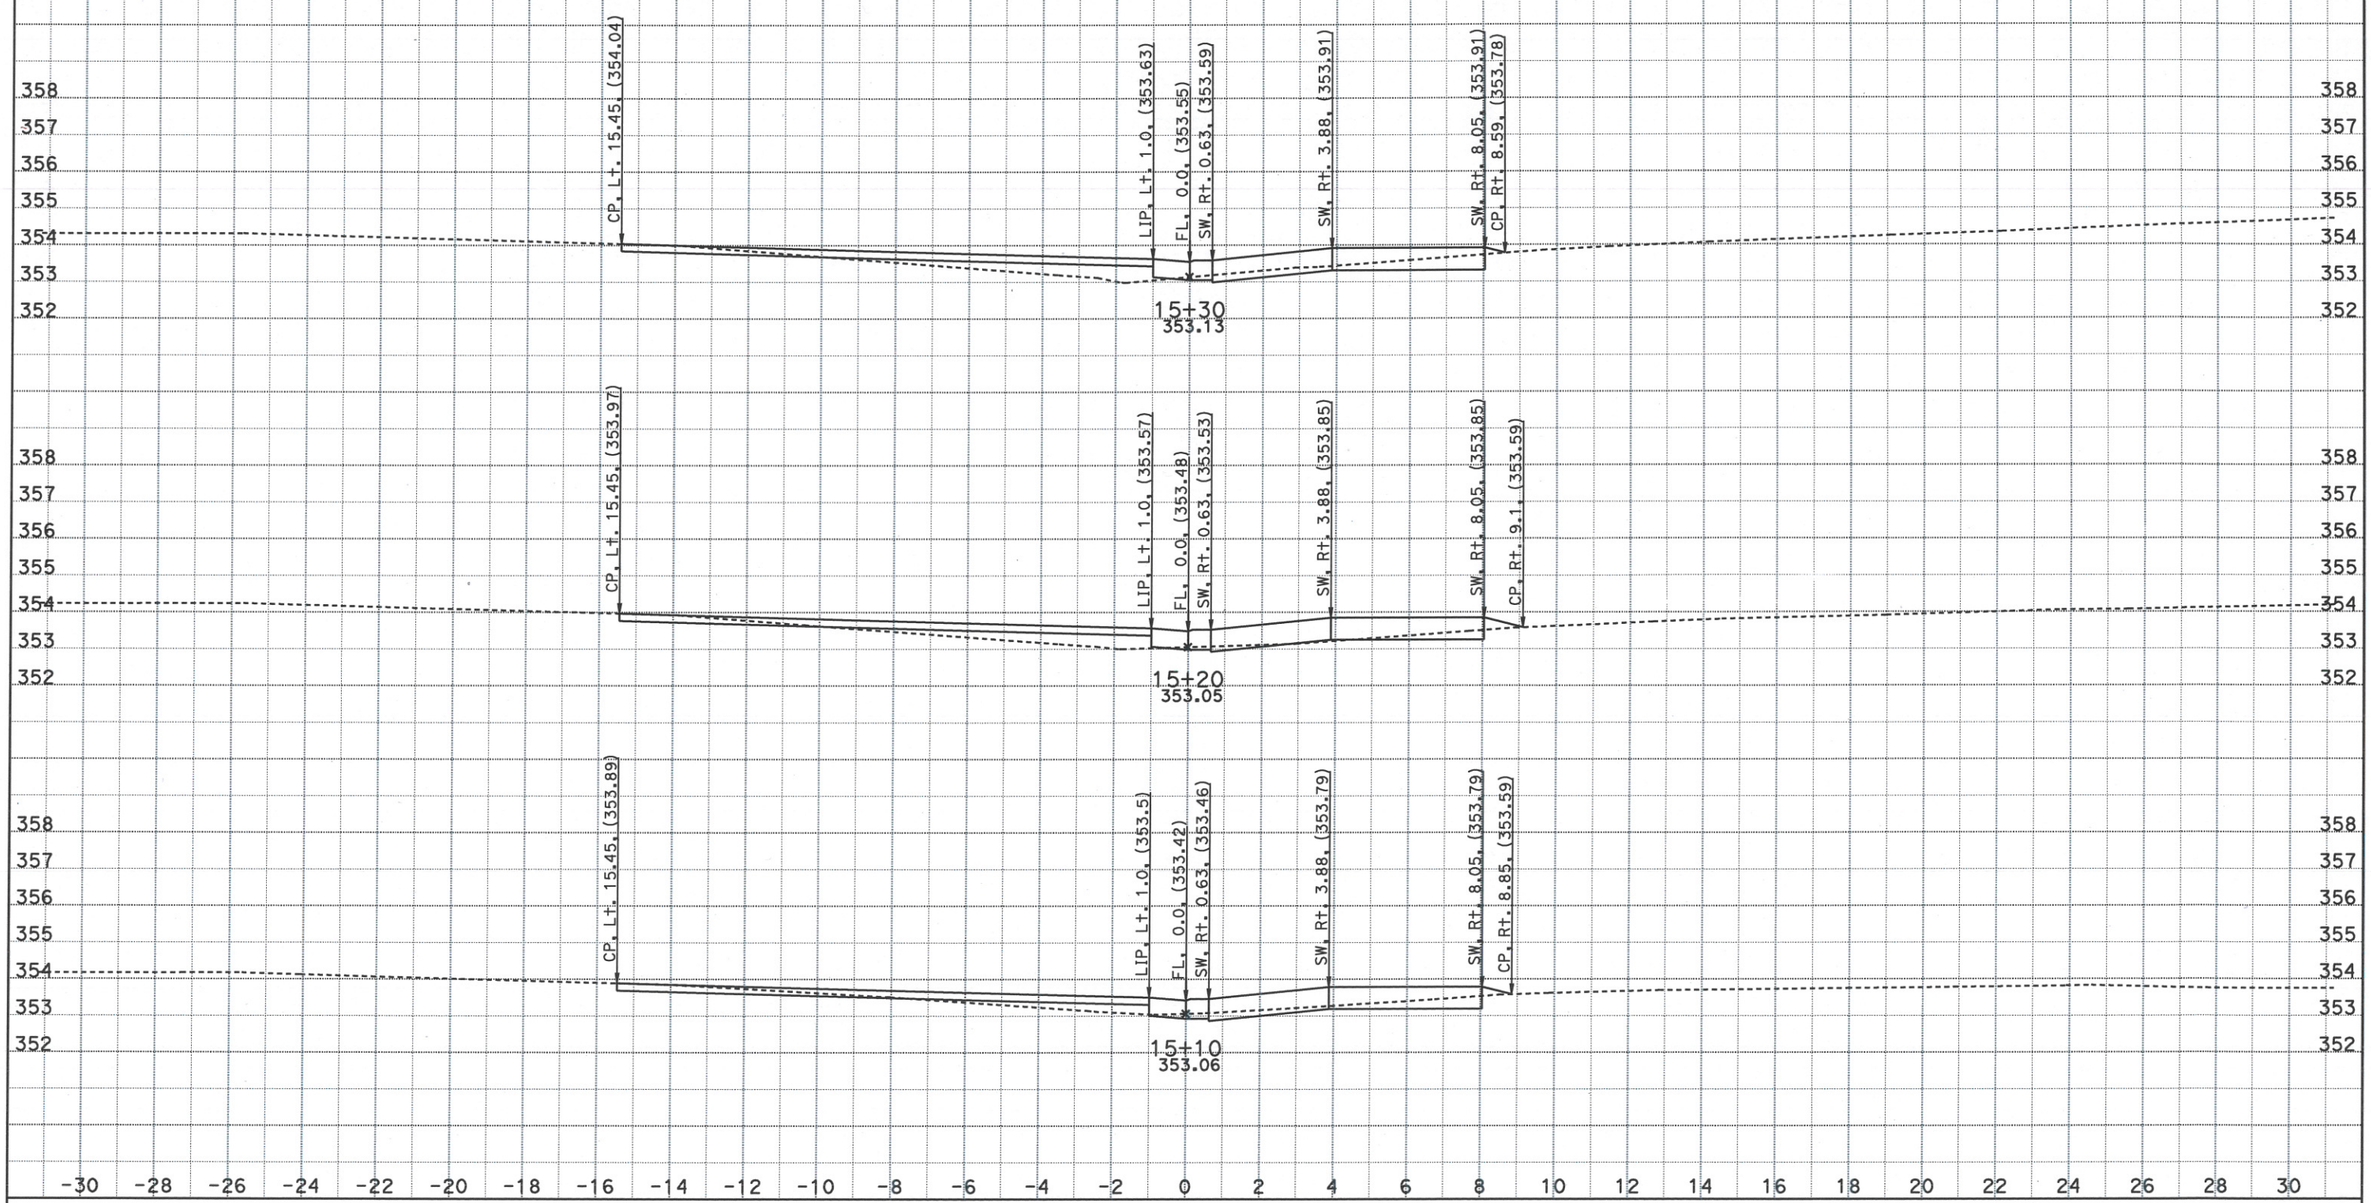

CREATED BY: Kari Bhana
DATE: 5/4/2016
KC Project: 5130007 File: D:\OLD PC\caice\Projects\5130007\designsidewalk022716.dgn

CONTRACT: 1a7501
DIST/CO/RTE/PM: 05-SB-246-R20.7/26.3
PROJECT ID: 0512000013

SCALE: 1" = 2' Horiz.
1" = 2' Vert.

All Dimensions are US Survey Feet

SW246
CROSS SECTIONS
SHEET 31 OF 47

SIDEWALK AND CROSS SLOPE CORRECTION

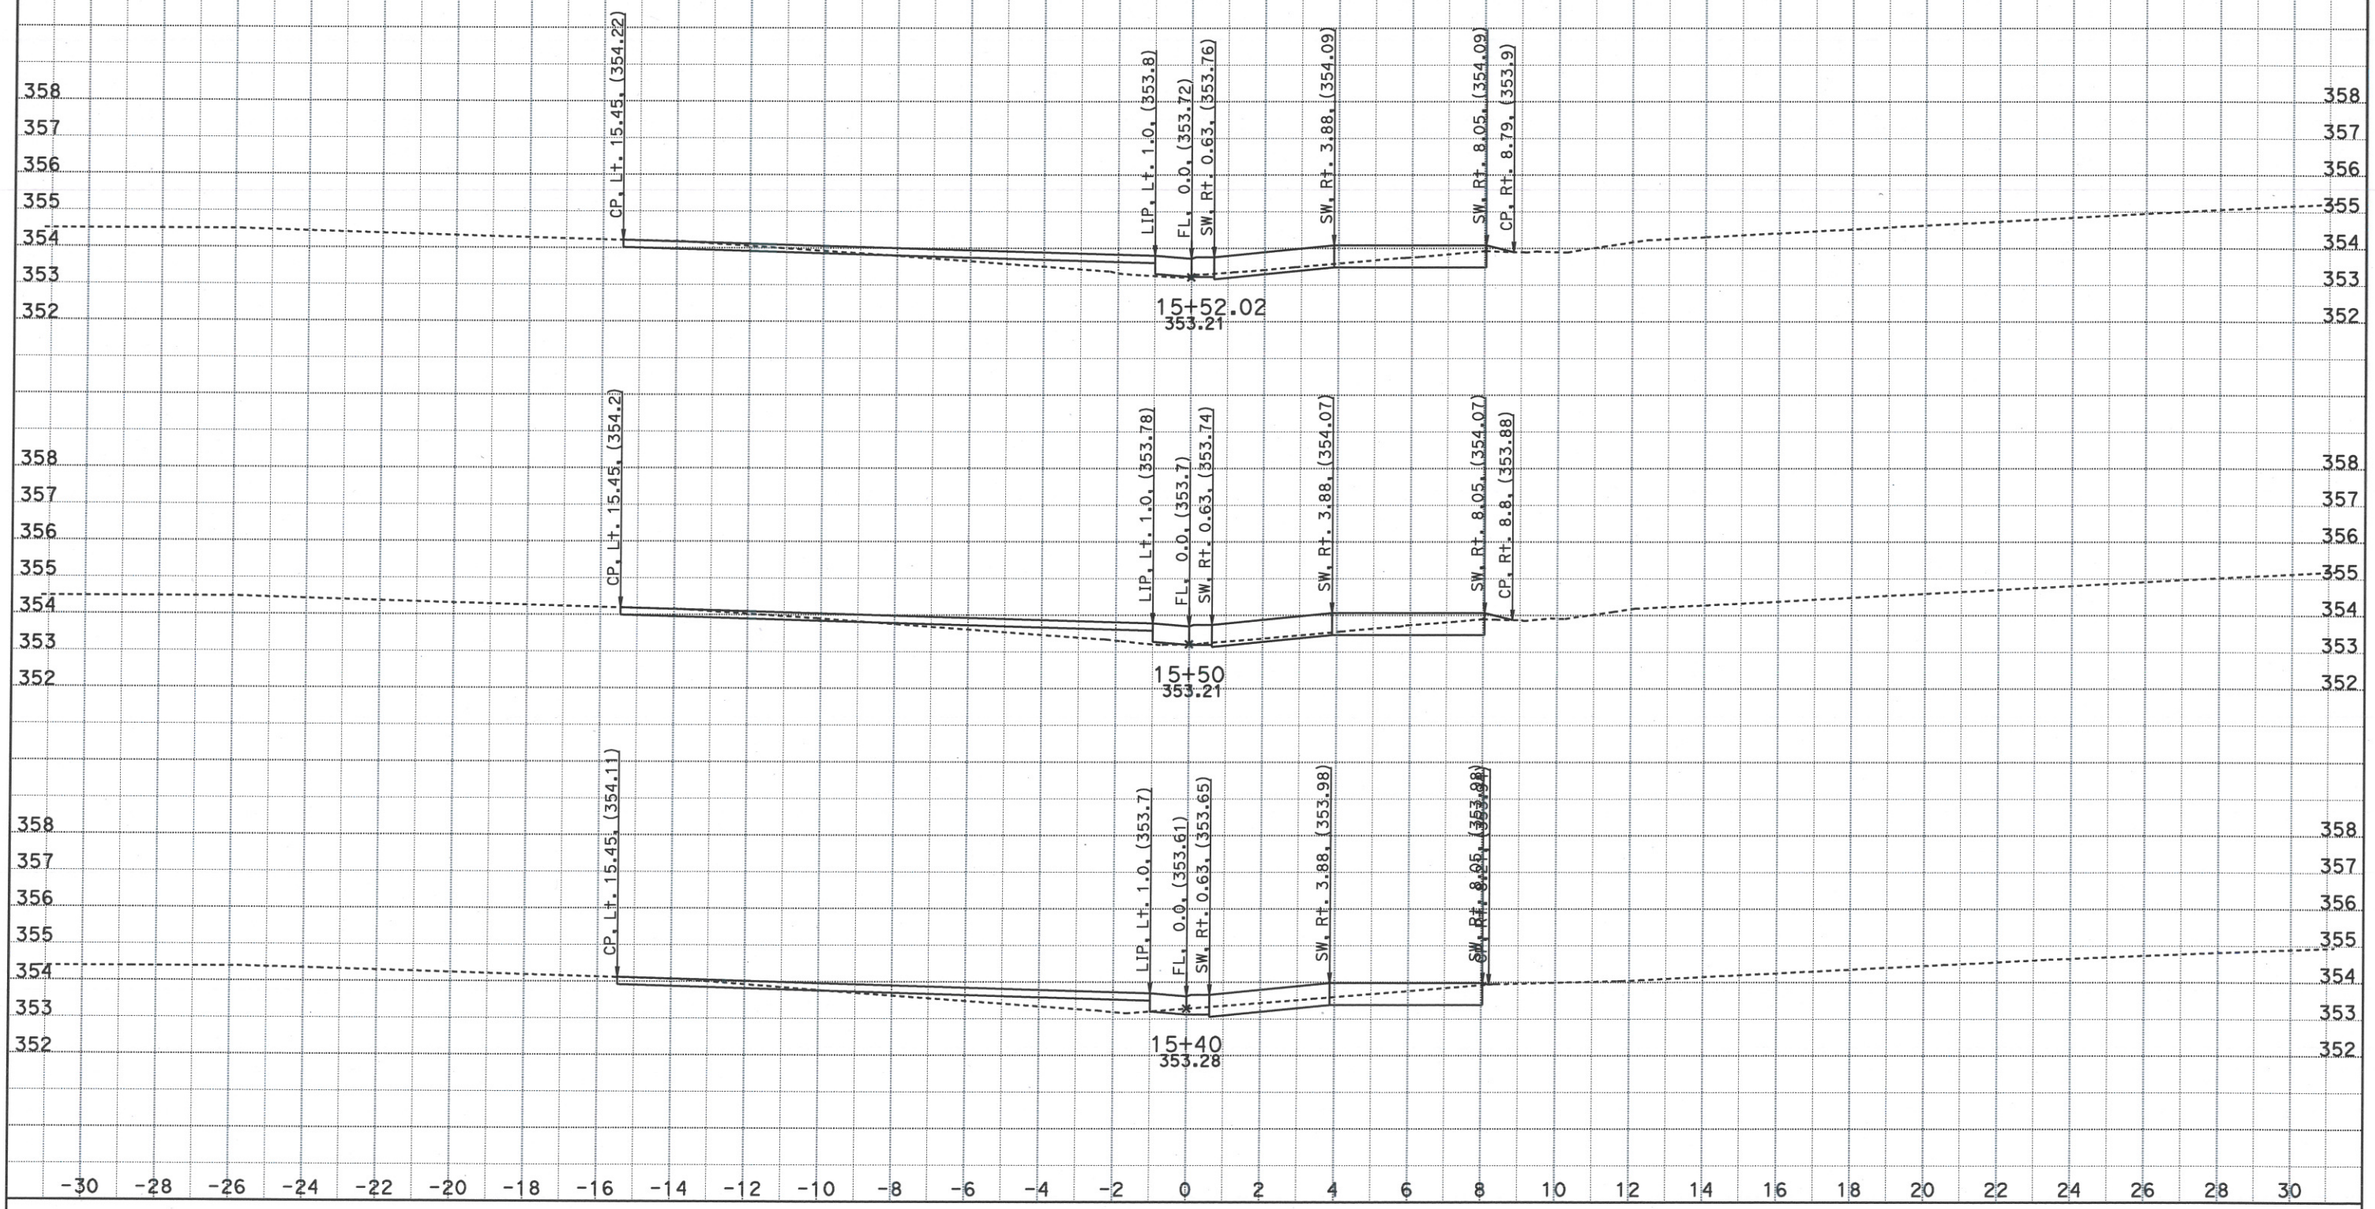

CREATED BY: Kari Bhana
DATE: 5/4/2016
KC Project: 5130007 File: D:\OLD PC\caice\Projects\5130007\designsidewalk022716.dgn

CONTRACT: 1a7501
DIST/CO/RTE/PM: 05-SB-246-R20.7/26.3
PROJECT ID: 0512000013

SCALE: 1" = 2' Horiz.
1" = 2' Vert.

All Dimensions are US Survey Feet

SW246
CROSS SECTIONS
SHEET 32 OF 47

SIDEWALK AND CROSS SLOPE CORRECTION

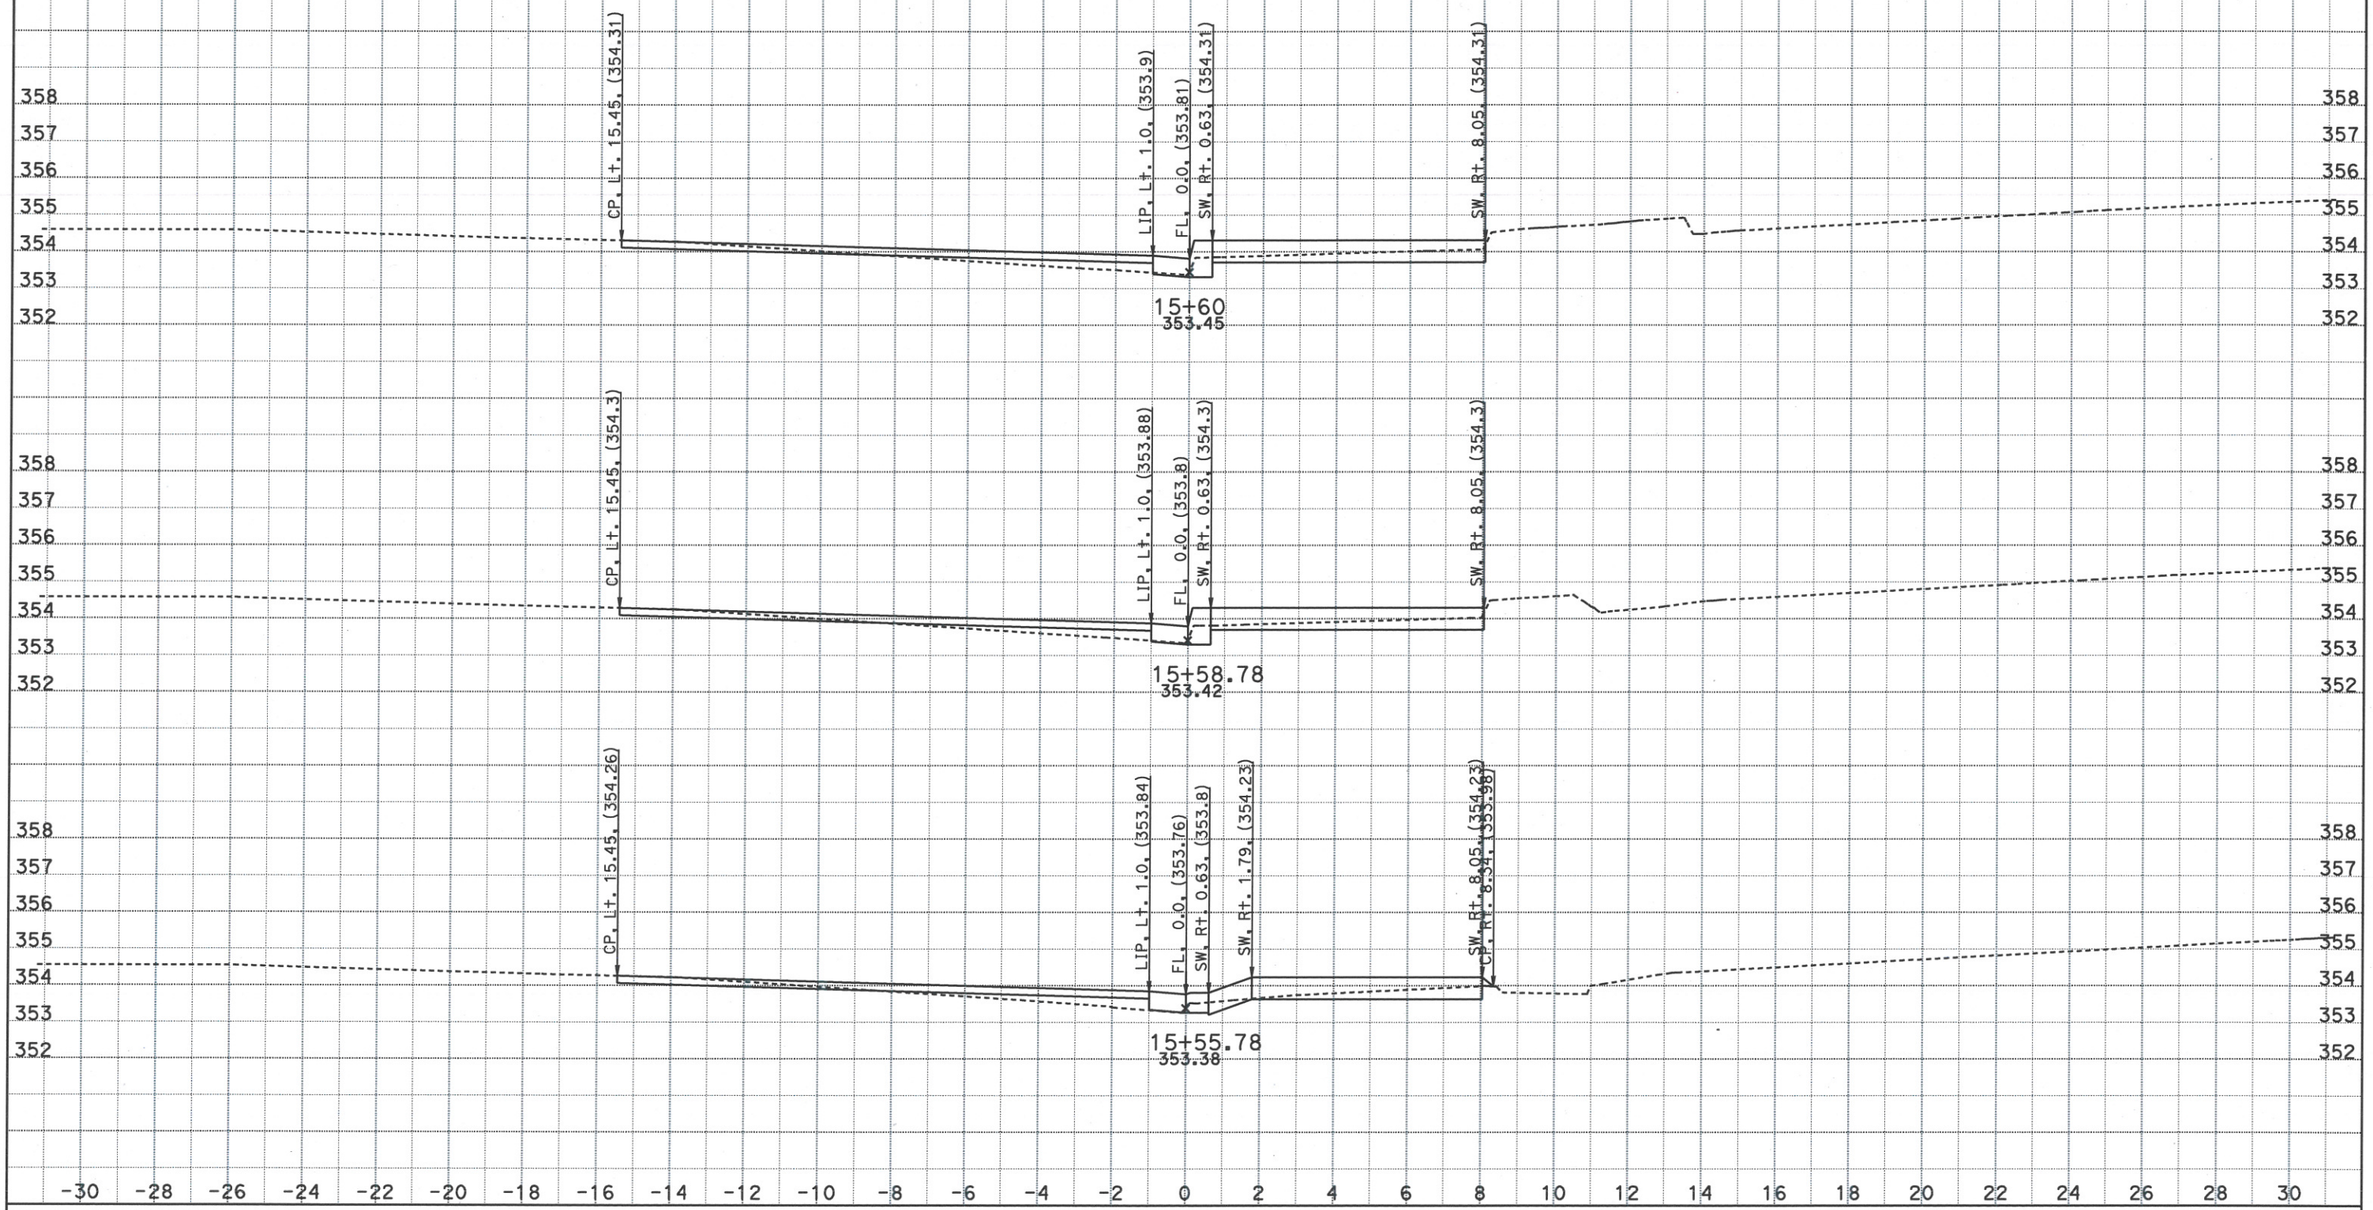

CREATED BY: Kari Bhana
DATE: 5/4/2016
KC Project: 5130007 File: D:\OLD PC\caice\Projects\5130007\designsidewalk022716.dgn

CONTRACT: 1a7501
DIST/CO/RTE/PM: 05-SB-246-R20.7/26.3
PROJECT ID: 0512000013

SCALE: 1" = 2' Horiz.
1" = 2' Vert.

All Dimensions are US Survey Feet

SW246
CROSS SECTIONS
SHEET 33 OF 47

SIDEWALK AND CROSS SLOPE CORRECTION

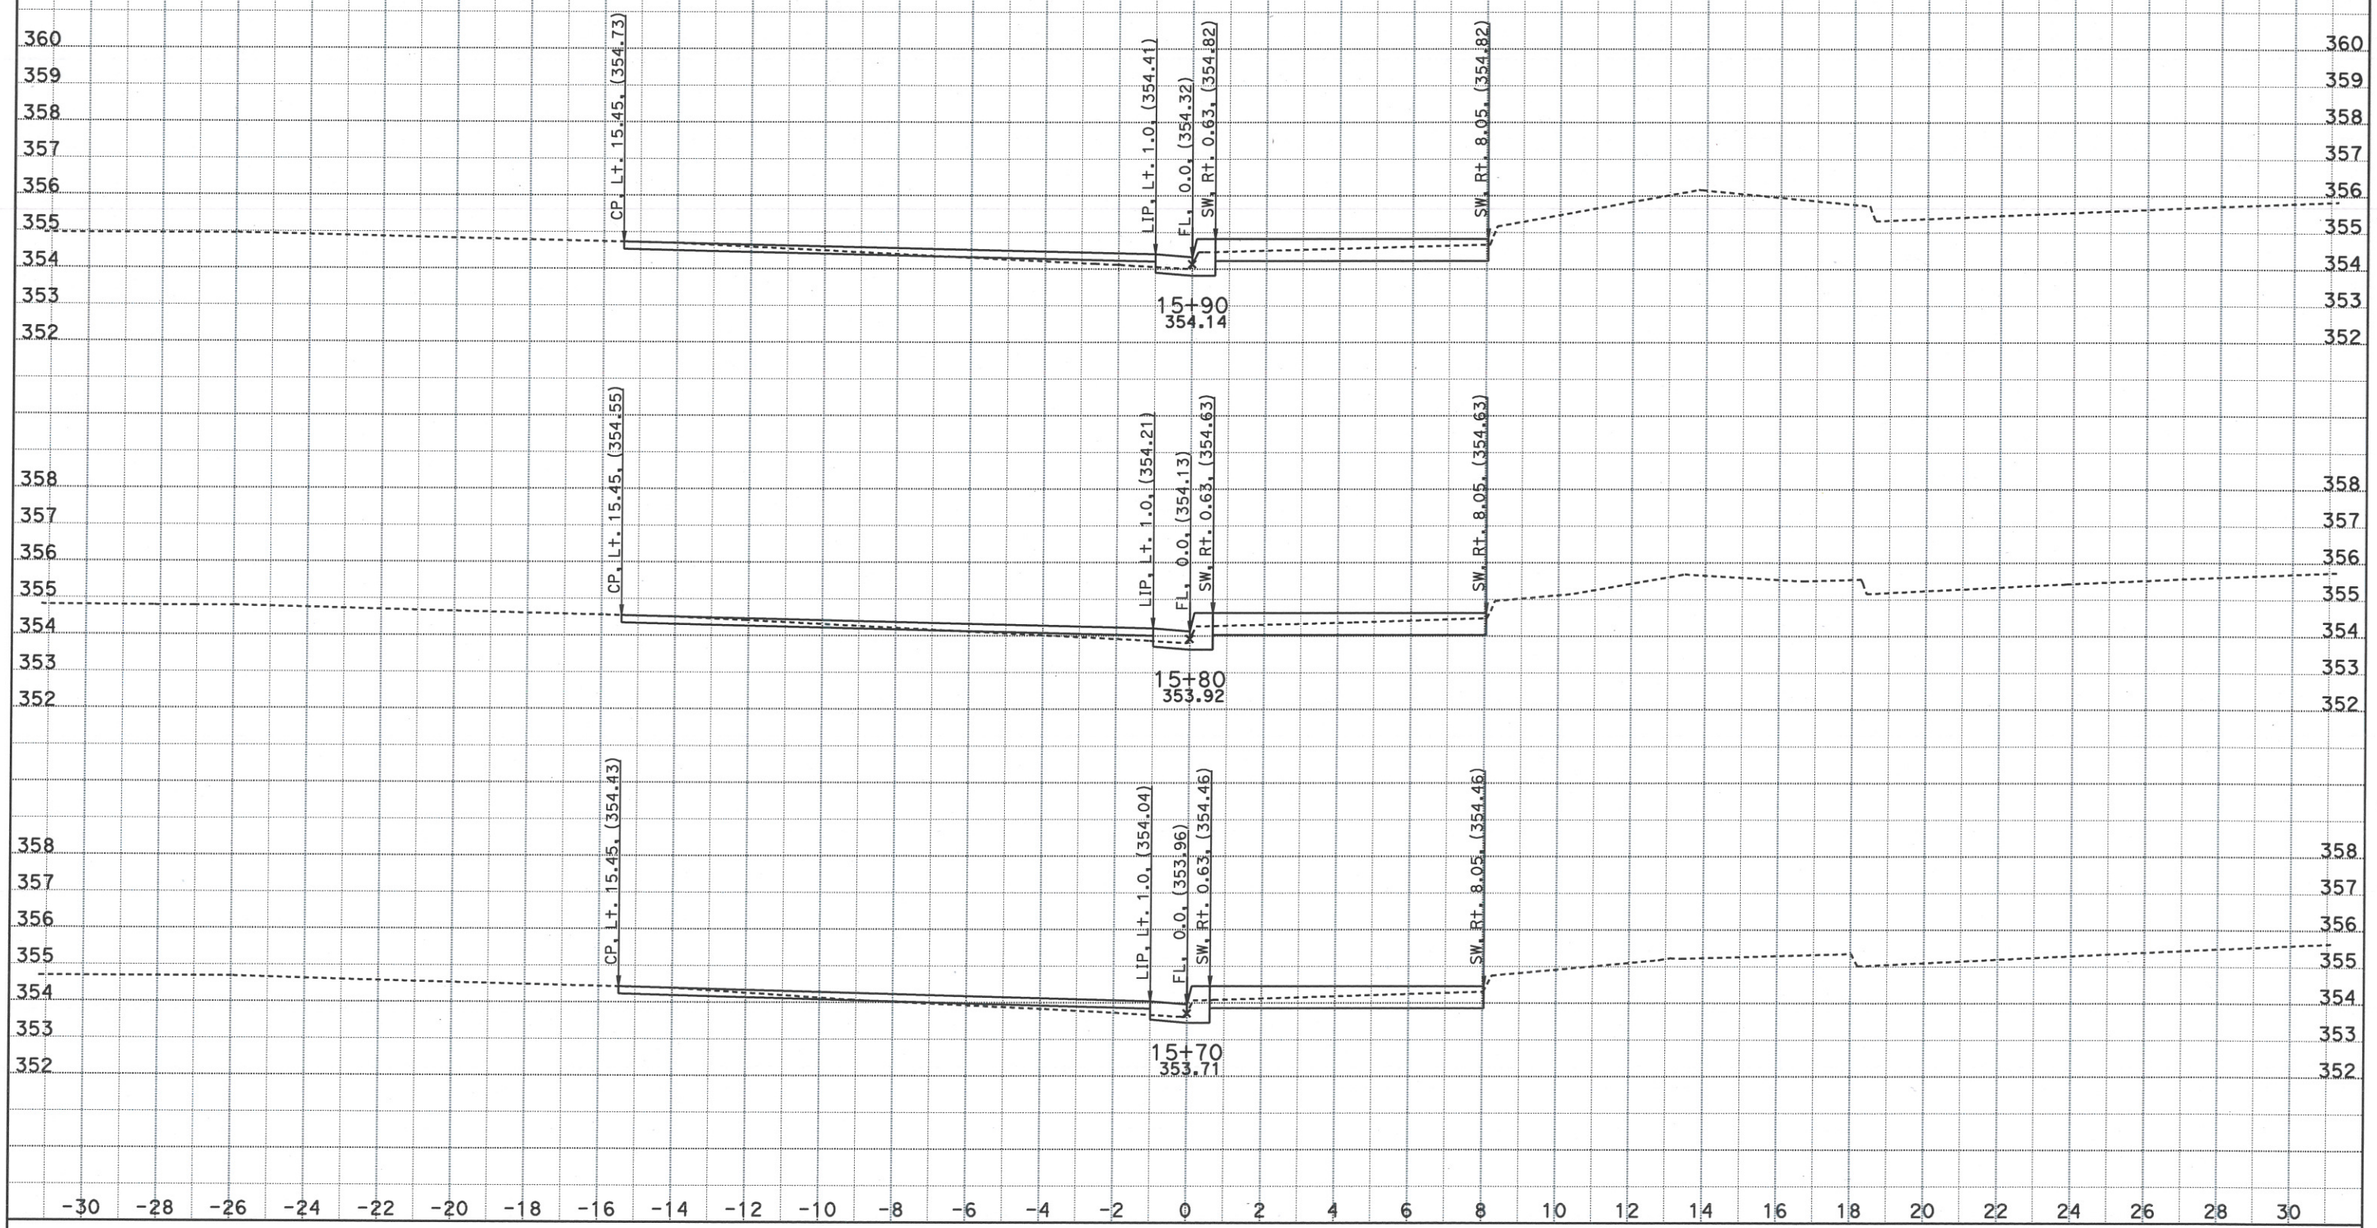

CREATED BY: Kari Bhana
DATE: 5/4/2016
KC Project: 5130007 File: D:\OLD PC\caice\Projects\5130007\designsidewalk022716.dgn

CONTRACT: 1a7501
DIST/CO/RTE/PM: 05-SB-246-R20.7/26.3
PROJECT ID: 0512000013

SCALE: 1" = 2' Horiz.
1" = 2' Vert.

All Dimensions are US Survey Feet

SW246
CROSS SECTIONS
SHEET 34 OF 47

SIDEWALK AND CROSS SLOPE CORRECTION

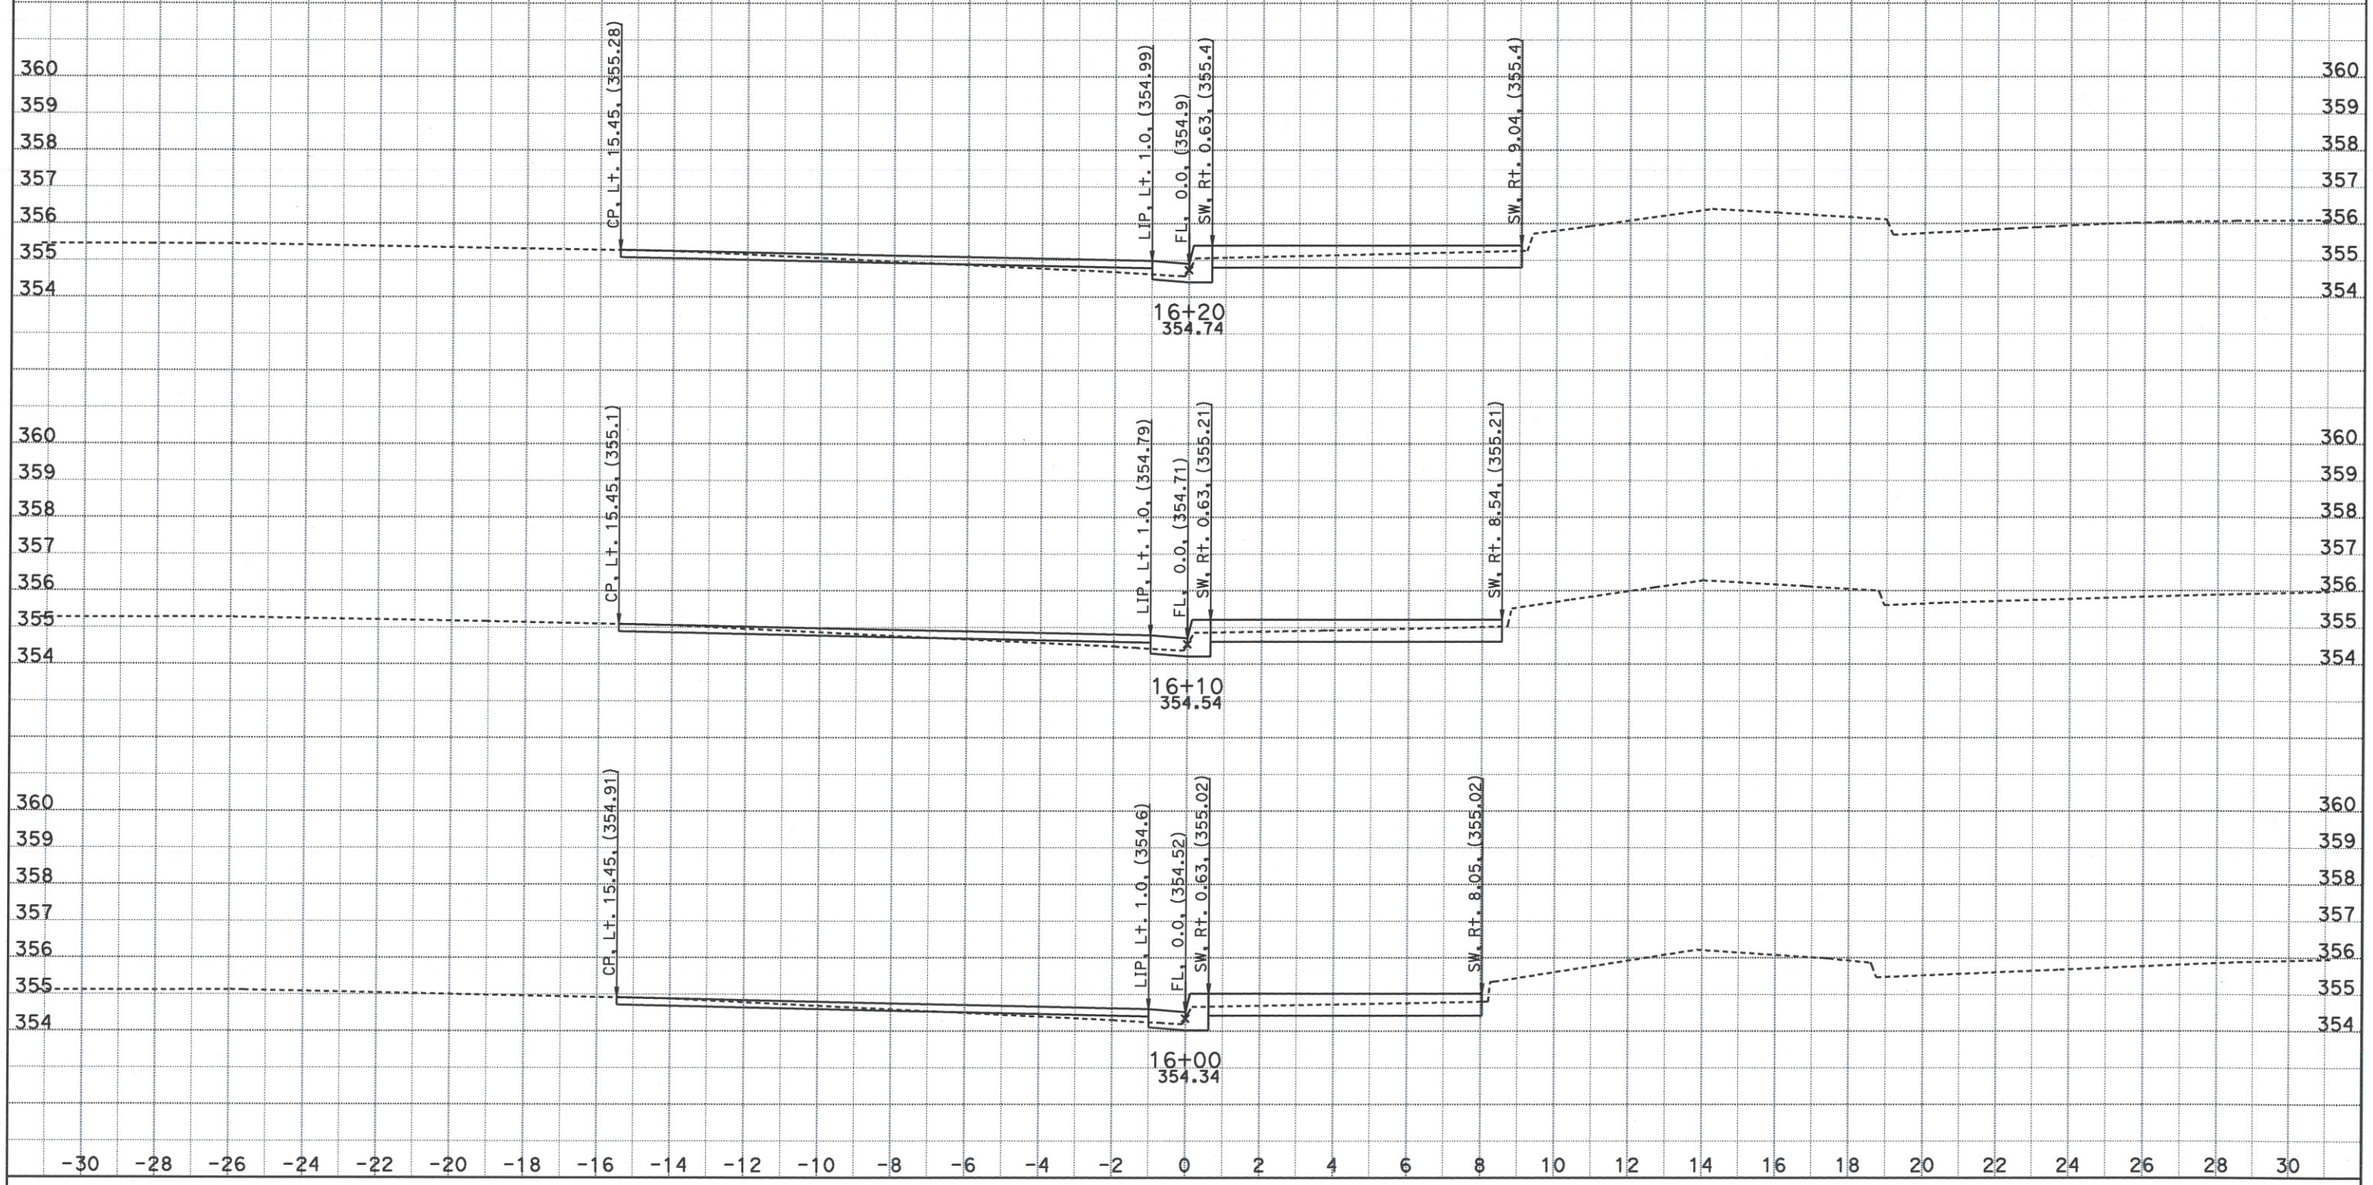

CREATED BY: Kari Bhana
DATE: 5/4/2016
KC Project: 5130007 File: D:\OLD PC\caice\Projects\5130007\designsidewalk022716.dgn

CONTRACT: 1a7501
DIST/CO/RTE/PM: 05-SB-246-R20.7/26.3
PROJECT ID: 0512000013

SCALE: 1" = 2' Horiz.
1" = 2' Vert.

All Dimensions are US Survey Feet

SW246
CROSS SECTIONS
SHEET 35 OF 47

SIDEWALK AND CROSS SLOPE CORRECTION

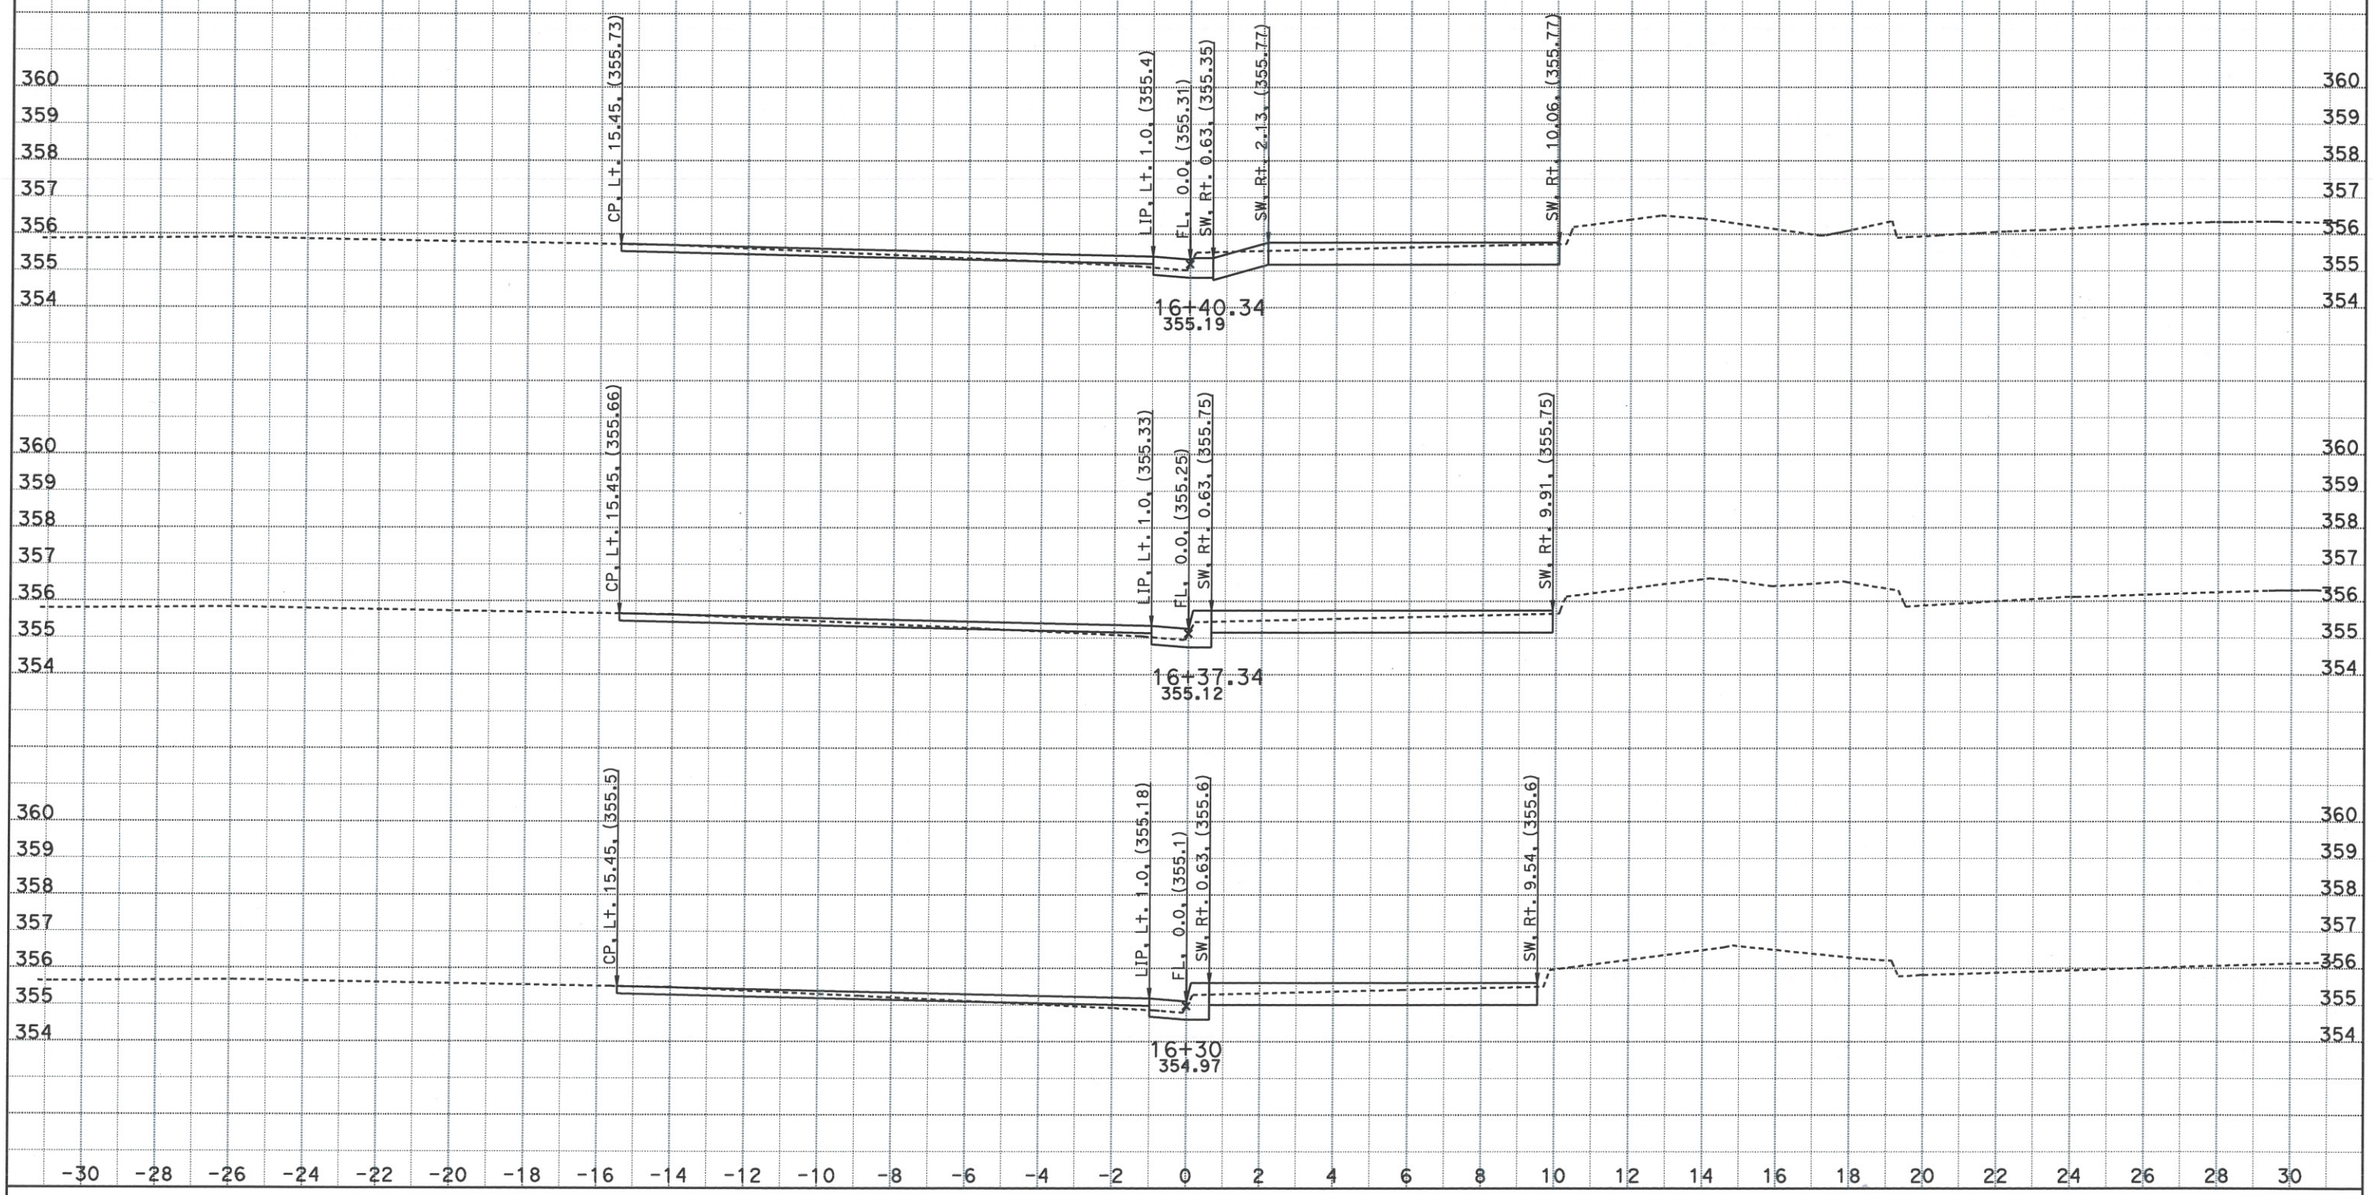

CREATED BY: Kari Bhana
DATE: 5/4/2016
KC Project: 5130007 File: D:\OLD PC\caice\Projects\5130007\designsidewalk022716.dgn

CONTRACT: 1a7501
DIST/CO/RTE/PM: 05-SB-246-R20.7/26.3
PROJECT ID: 0512000013

SCALE: 1" = 2' Horiz.
1" = 2' Vert.

All Dimensions are US Survey Feet

SW246
CROSS SECTIONS
SHEET 36 OF 47

SIDEWALK AND CROSS SLOPE CORRECTION

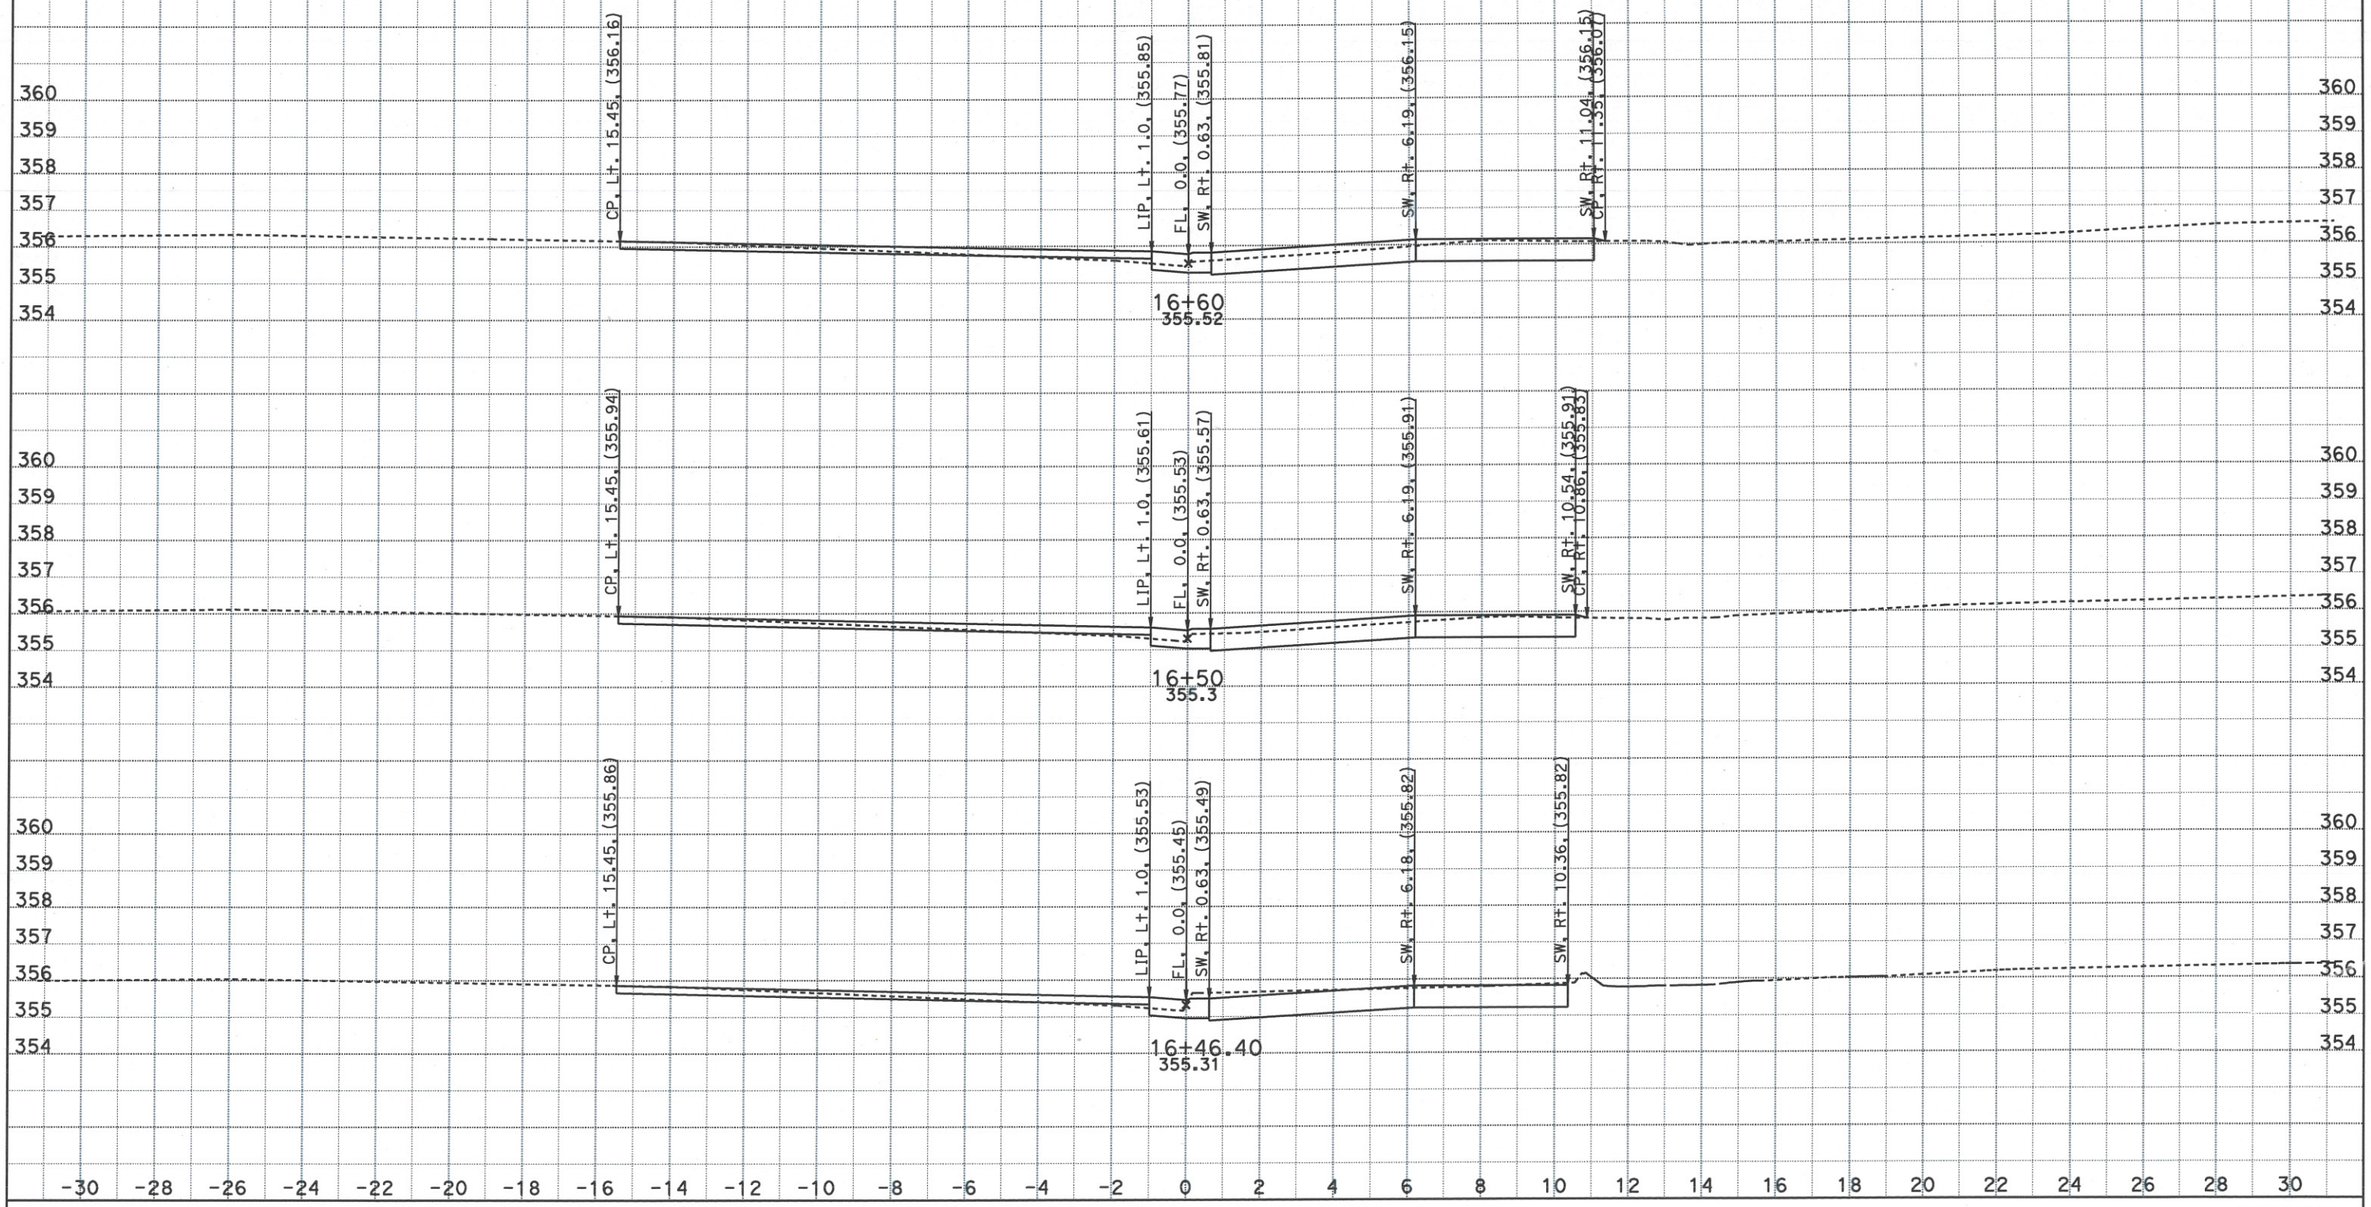

CREATED BY: Kari Bhana
DATE: 5/4/2016
KC Project: 5130007 File: D:\OLD PC\caice\Projects\5130007\designsidewalk022716.dgn

CONTRACT: 1a7501
DIST/CO/RTE/PM: 05-SB-246-R20.7/26.3
PROJECT ID: 0512000013

SCALE: 1" = 2' Horiz.
1" = 2' Vert.

All Dimensions are US Survey Feet

SW246
CROSS SECTIONS
SHEET 37 OF 47

SIDEWALK AND CROSS SLOPE CORRECTION

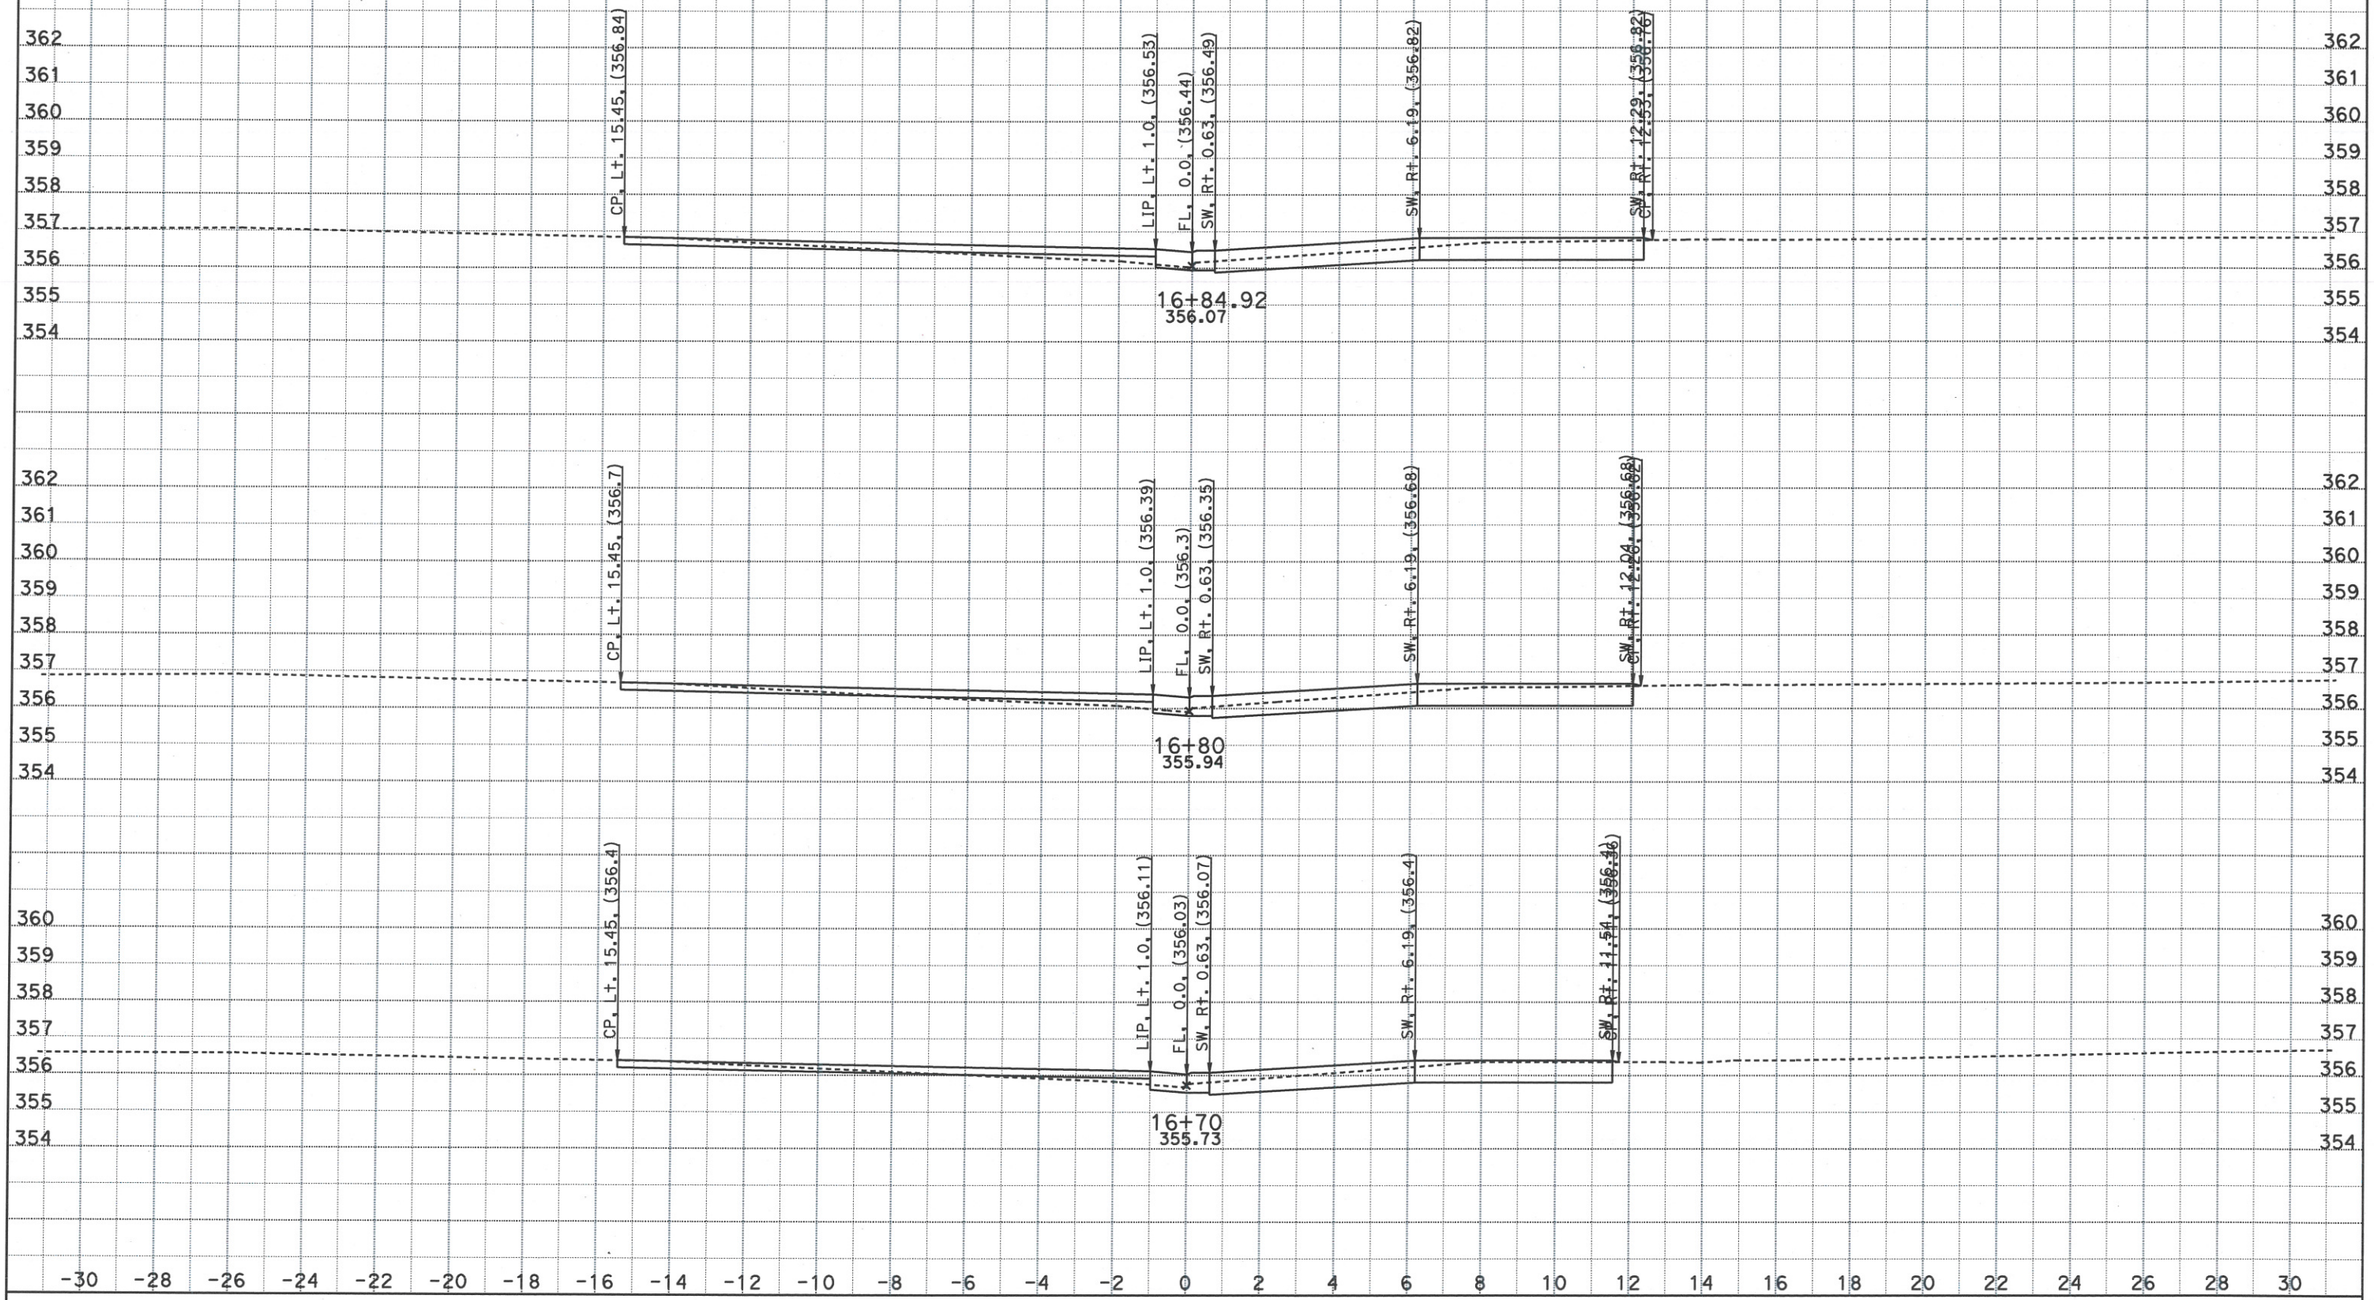

CREATED BY: Kari Bhana
DATE: 5/4/2016
KC Project: 5130007 File: D:\OLD PC\caice\Projects\5130007\designsidewalk022716.dgn

CONTRACT: 1a7501
DIST/CO/RTE/PM: 05-SB-246-R20.7/26.3
PROJECT ID: 0512000013

SCALE: 1" = 2' Horiz.
1" = 2' Vert.

All Dimensions are US Survey Feet

SW246
CROSS SECTIONS
SHEET 38 OF 47

SIDEWALK AND CROSS SLOPE CORRECTION

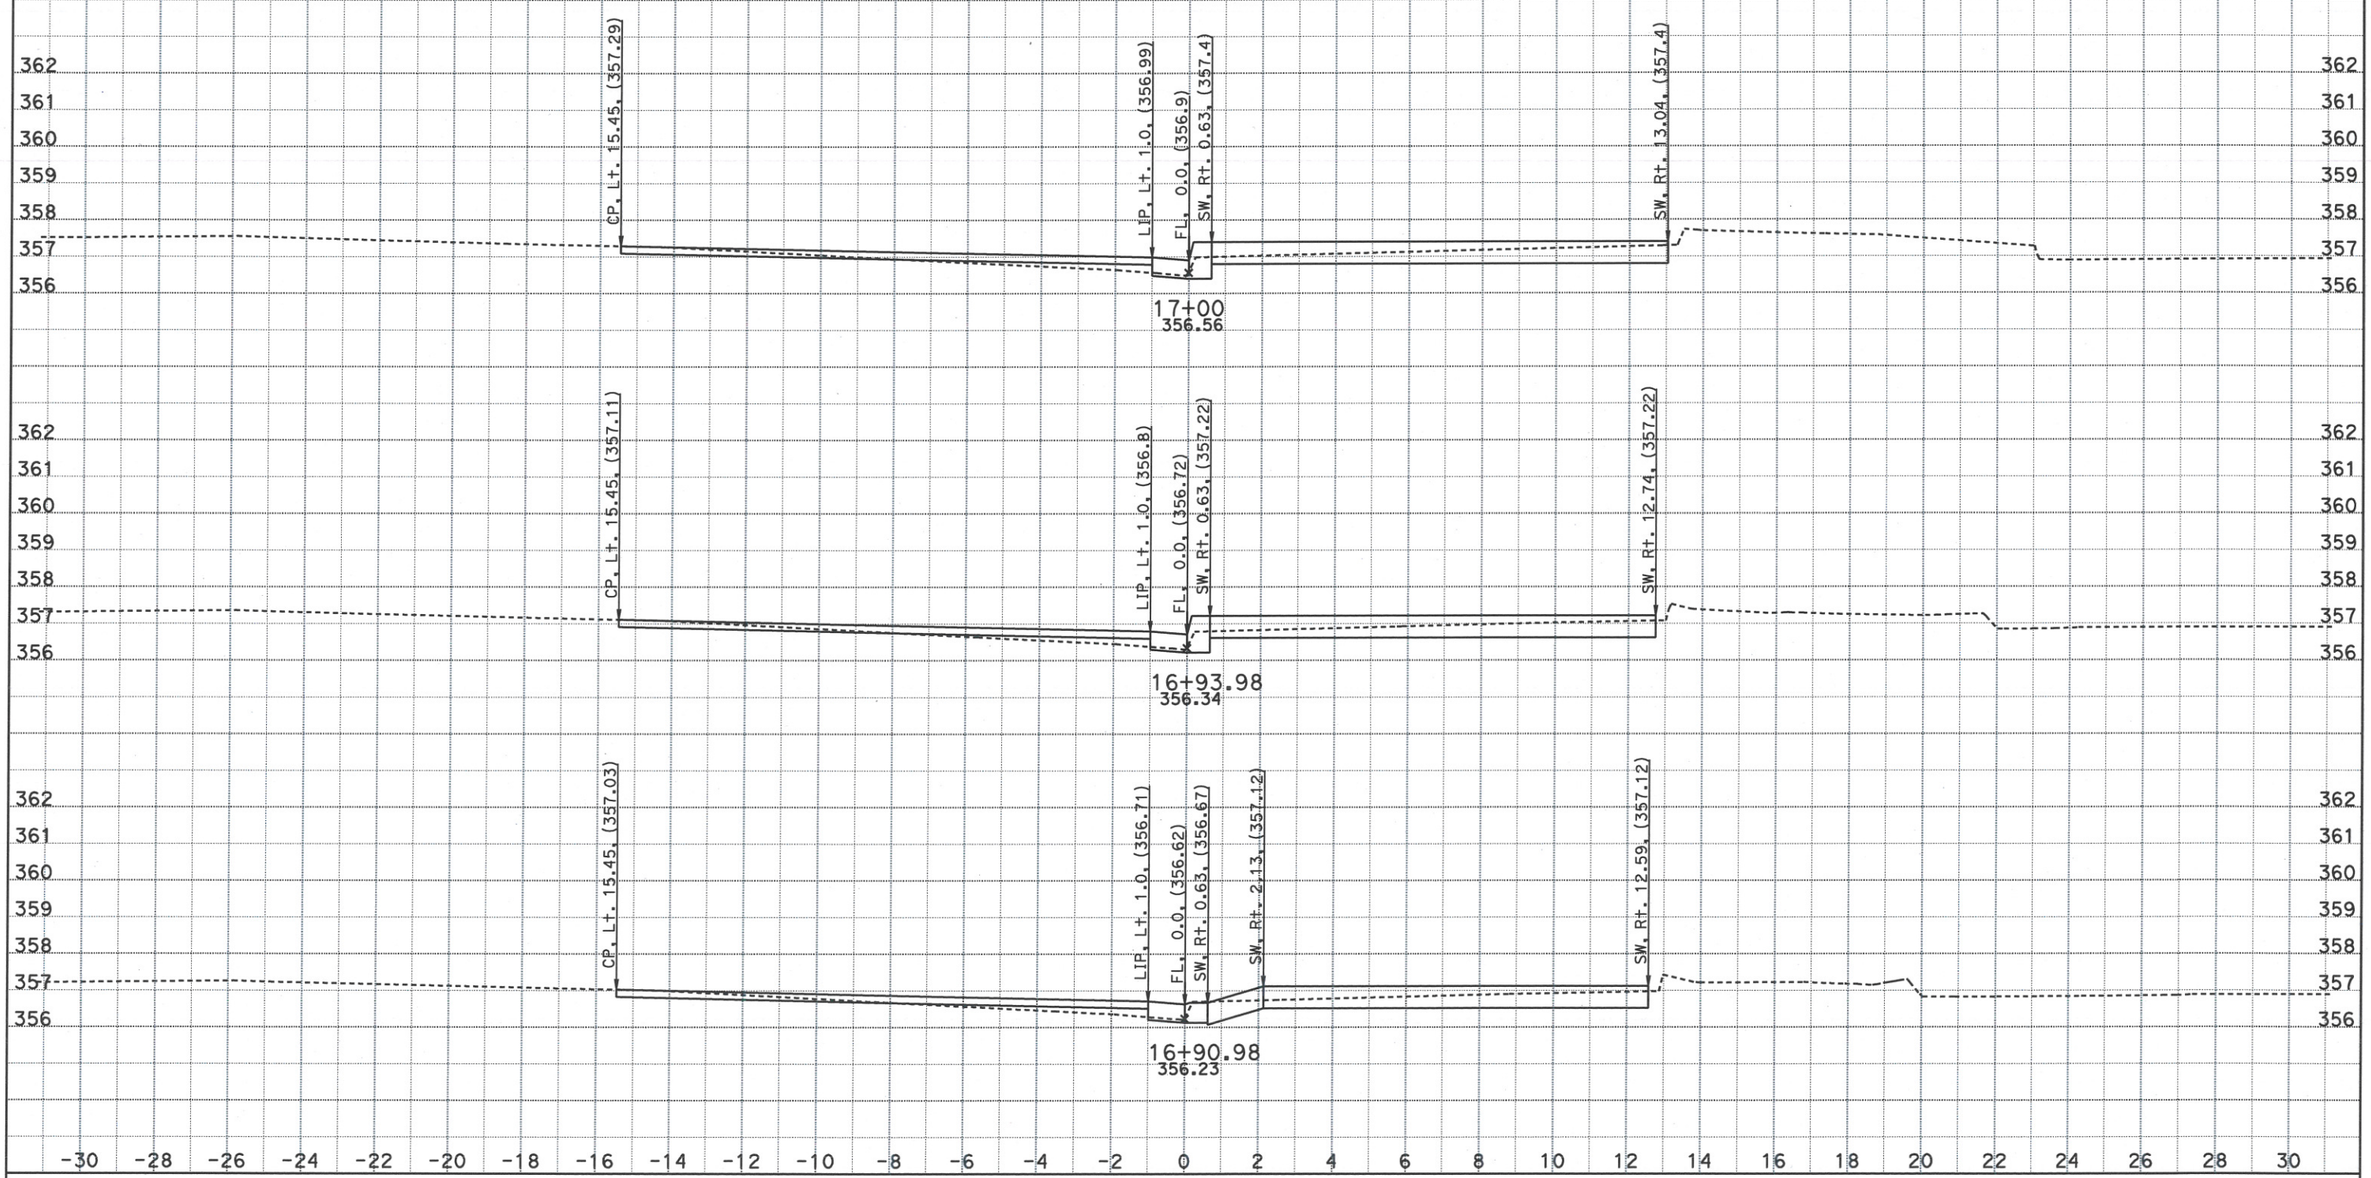

CREATED BY: Kari Bhana
DATE: 5/4/2016
KC Project: 5130007 File: D:\OLD PC\caice\Projects\5130007\designsidewalk022716.dgn

CONTRACT: 1a7501
DIST/CO/RTE/PM: 05-SB-246-R20.7/26.3
PROJECT ID: 0512000013

SCALE: 1" = 2' Horiz.
1" = 2' Vert.

All Dimensions are US Survey Feet

SW246
CROSS SECTIONS
SHEET 39 OF 47

SIDEWALK AND CROSS SLOPE CORRECTION

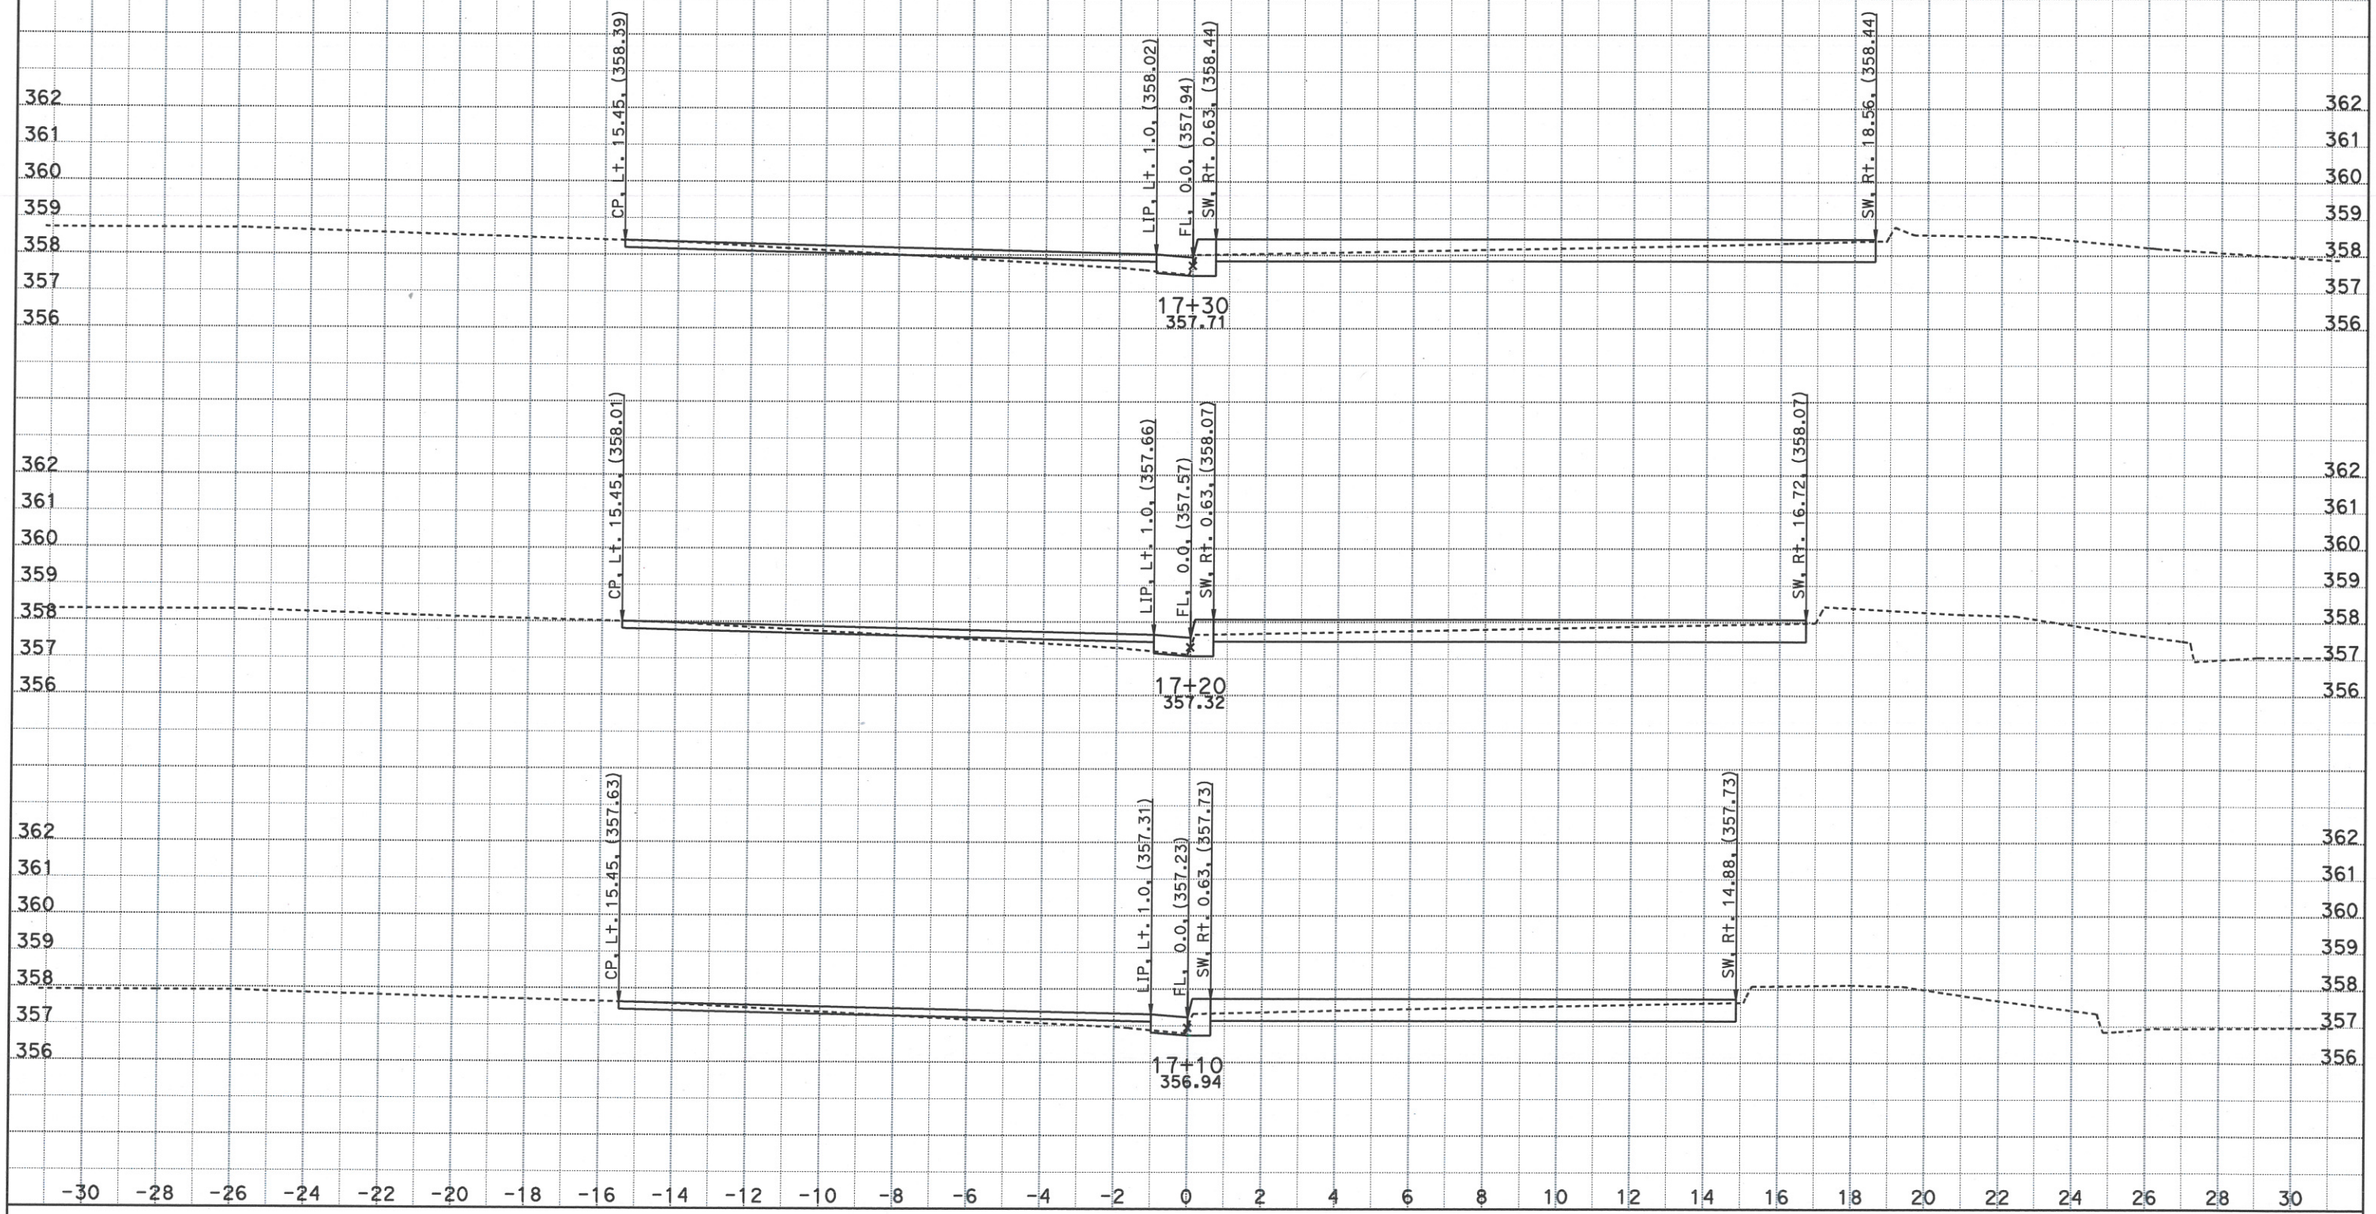

CREATED BY: Kari Bhana
DATE: 5/4/2016
KC Project: 5130007 File: D:\OLD PC\caice\Projects\5130007\designsidewalk022716.dgn

CONTRACT: 1a7501
DIST/CO/RTE/PM: 05-SB-246-R20.7/26.3
PROJECT ID: 0512000013

SCALE: 1" = 2' Horiz.
1" = 2' Vert.

All Dimensions are US Survey Feet

SW246
CROSS SECTIONS
SHEET 40 OF 47

SIDEWALK AND CROSS SLOPE CORRECTION

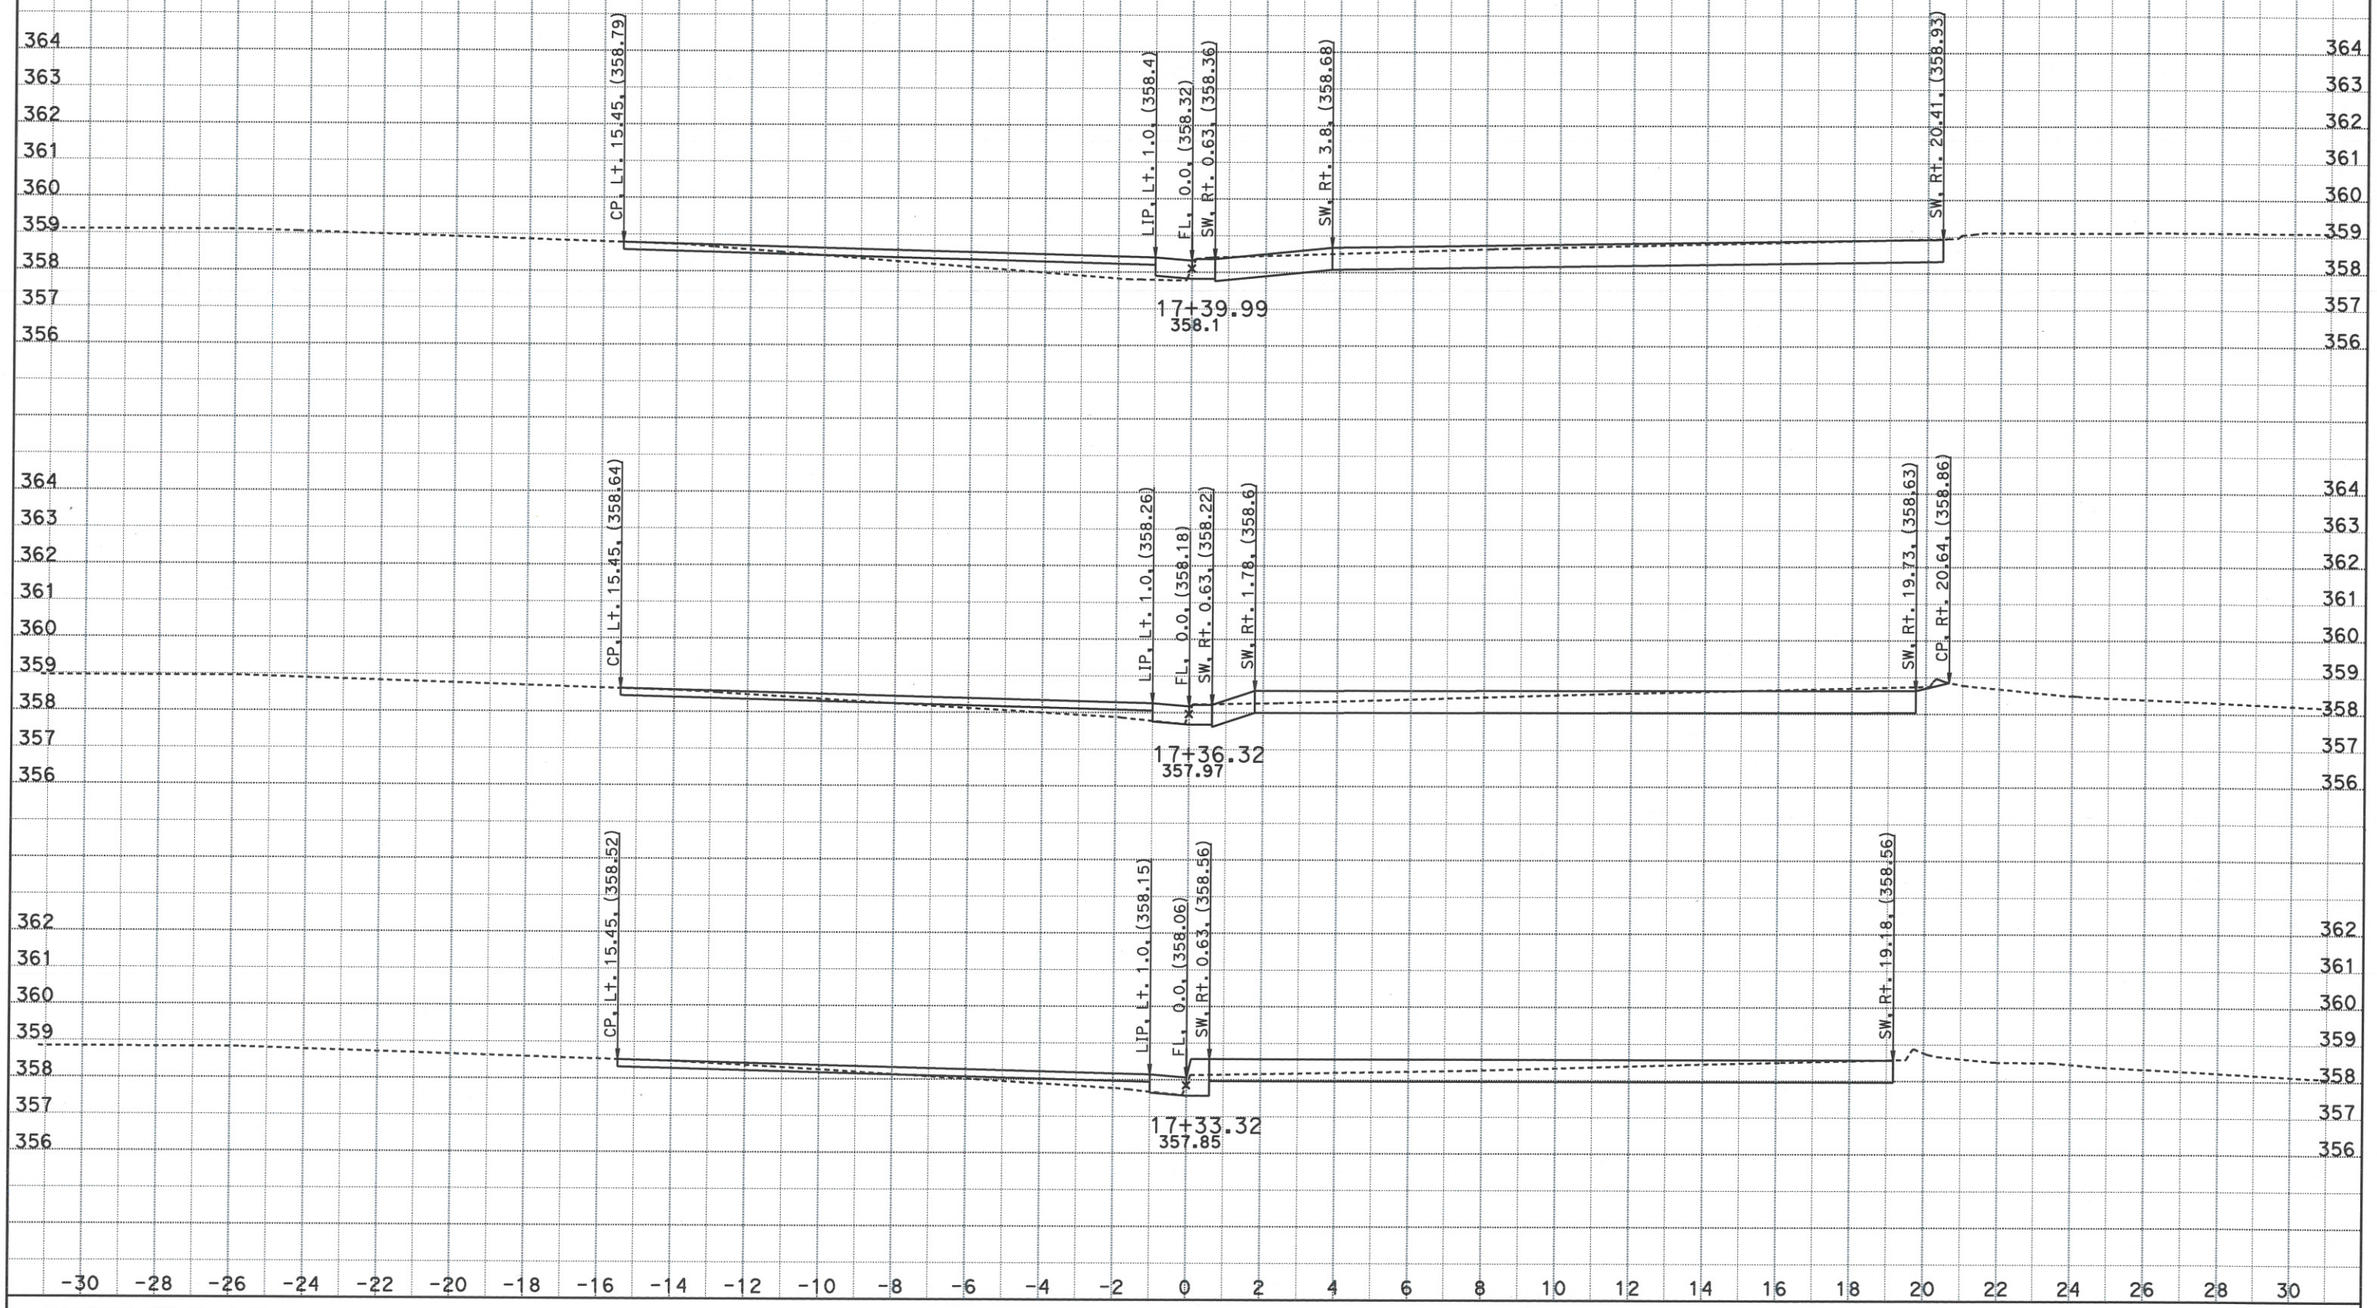

CREATED BY: Kari Bhana
DATE: 5/4/2016
KC Project: 5130007 File: D:\OLD PC\caice\Projects\5130007\designsidewalk022716.dgn

CONTRACT: 1a7501
DIST/CO/RTE/PM: 05-SB-246-R20.7/26.3
PROJECT ID: 0512000013

SCALE: 1" = 2' Horiz.
1" = 2' Vert.

All Dimensions are US Survey Feet

SW246
CROSS SECTIONS
SHEET 41 OF 47

SIDEWALK AND CROSS SLOPE CORRECTION

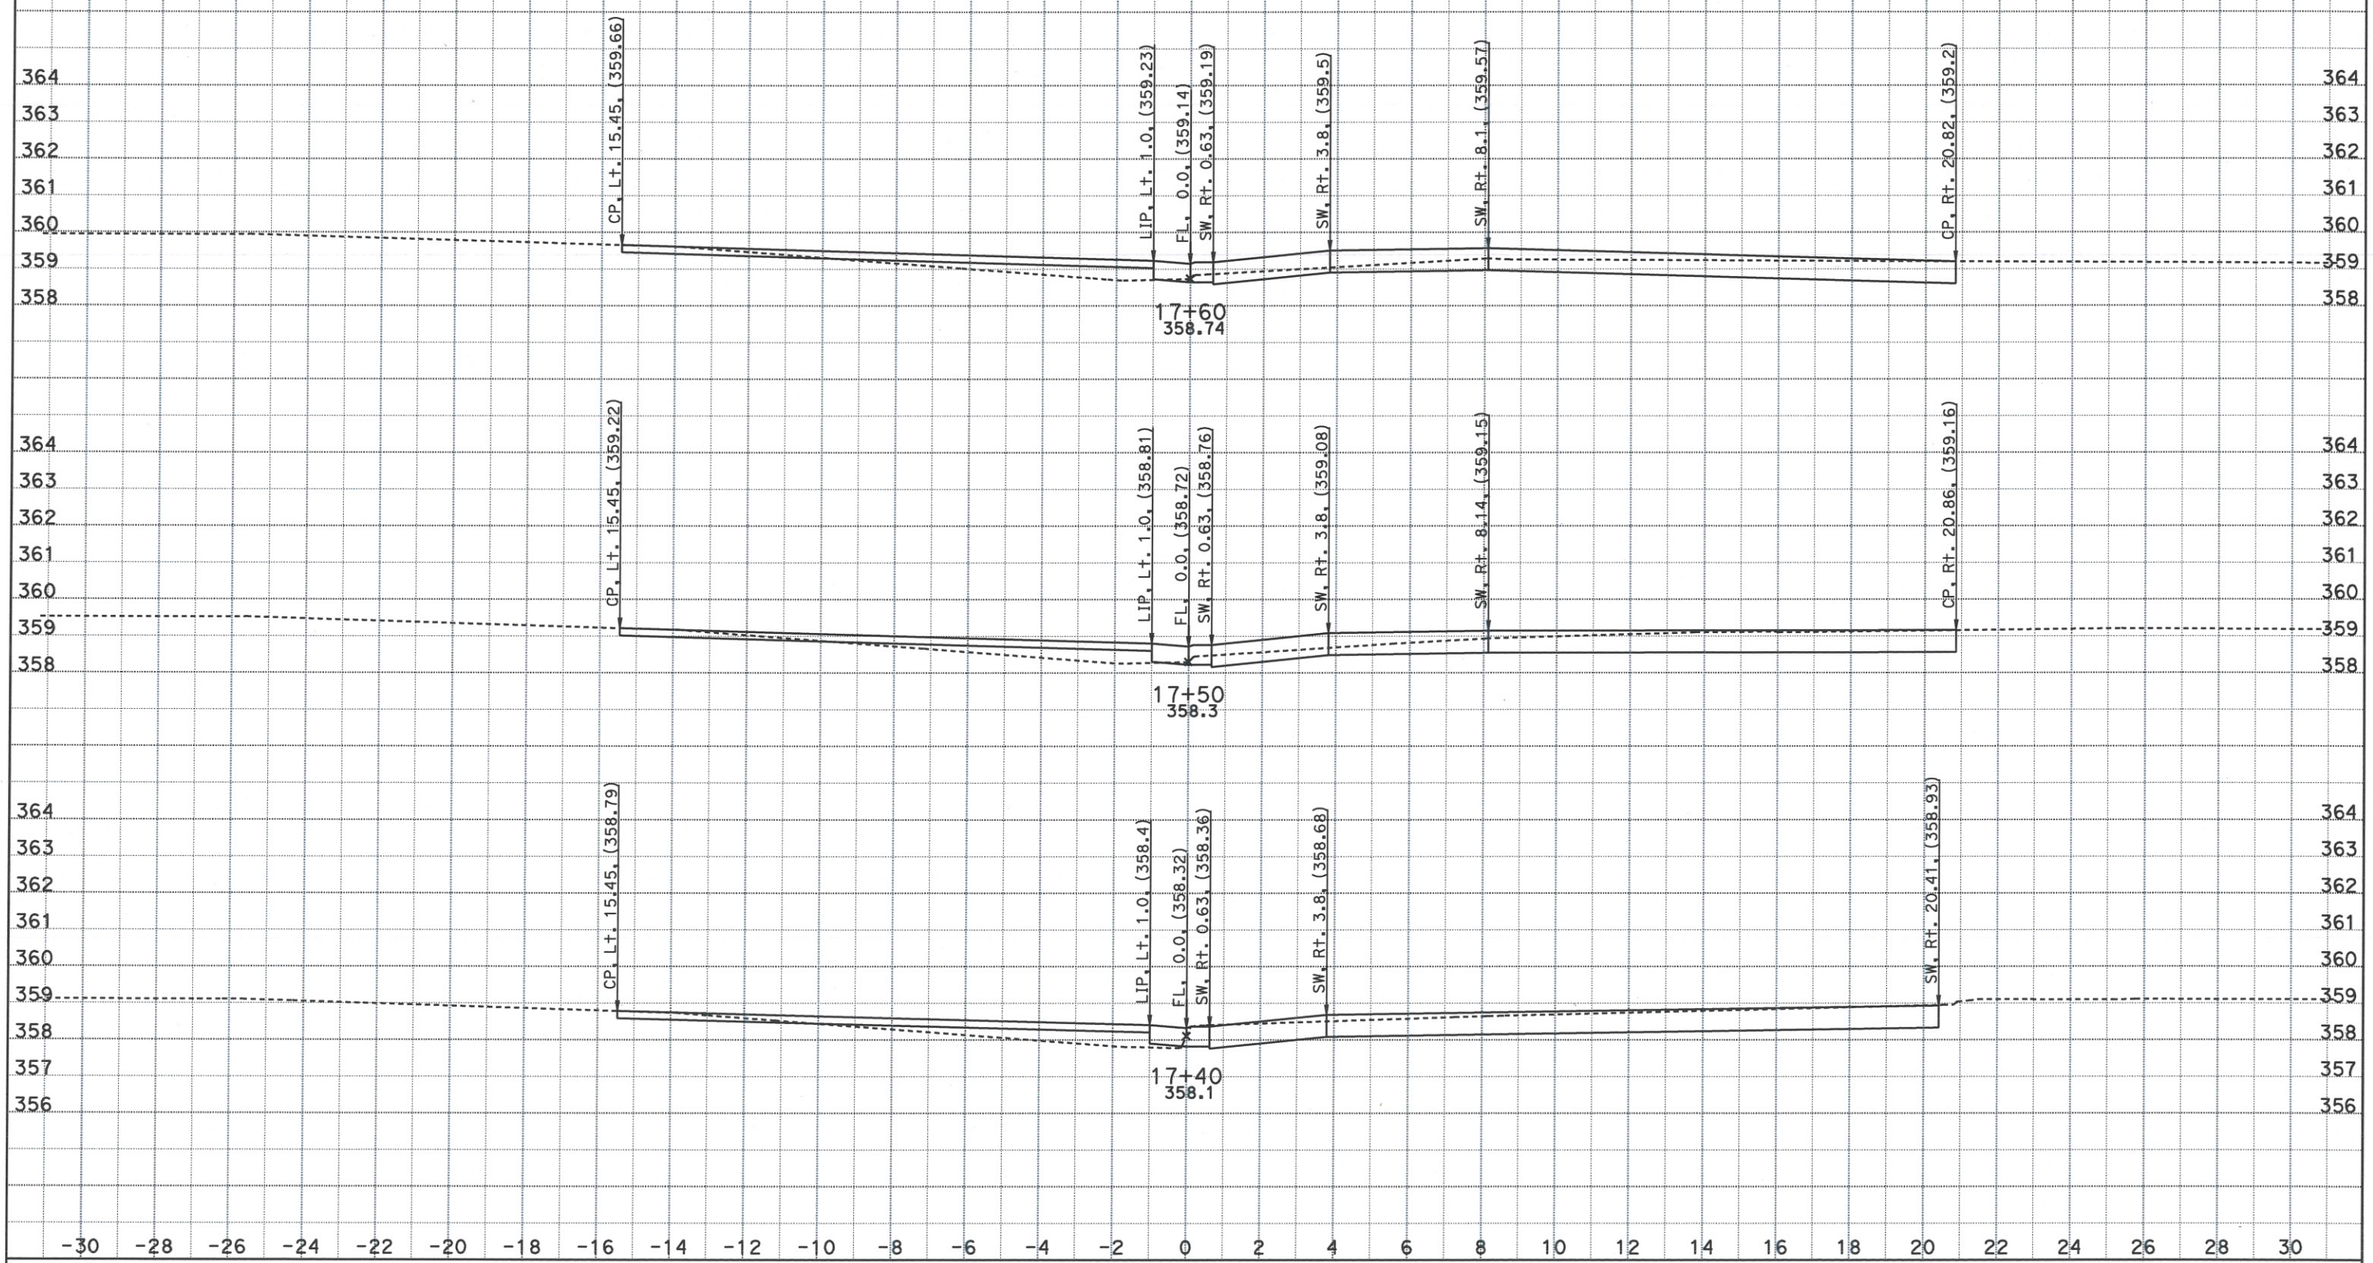

CREATED BY: Kari Bhana
DATE: 5/4/2016
KC Project: 5130007 File: D:\OLD PC\caice\Projects\5130007\designsidewalk022716.dgn

CONTRACT: 1a7501
DIST/CO/RTE/PM: 05-SB-246-R20.7/26.3
PROJECT ID: 0512000013

SCALE: 1" = 2' Horiz.
1" = 2' Vert.

All Dimensions are US Survey Feet

SW246
CROSS SECTIONS
SHEET 42 OF 47

SIDEWALK AND CROSS SLOPE CORRECTION

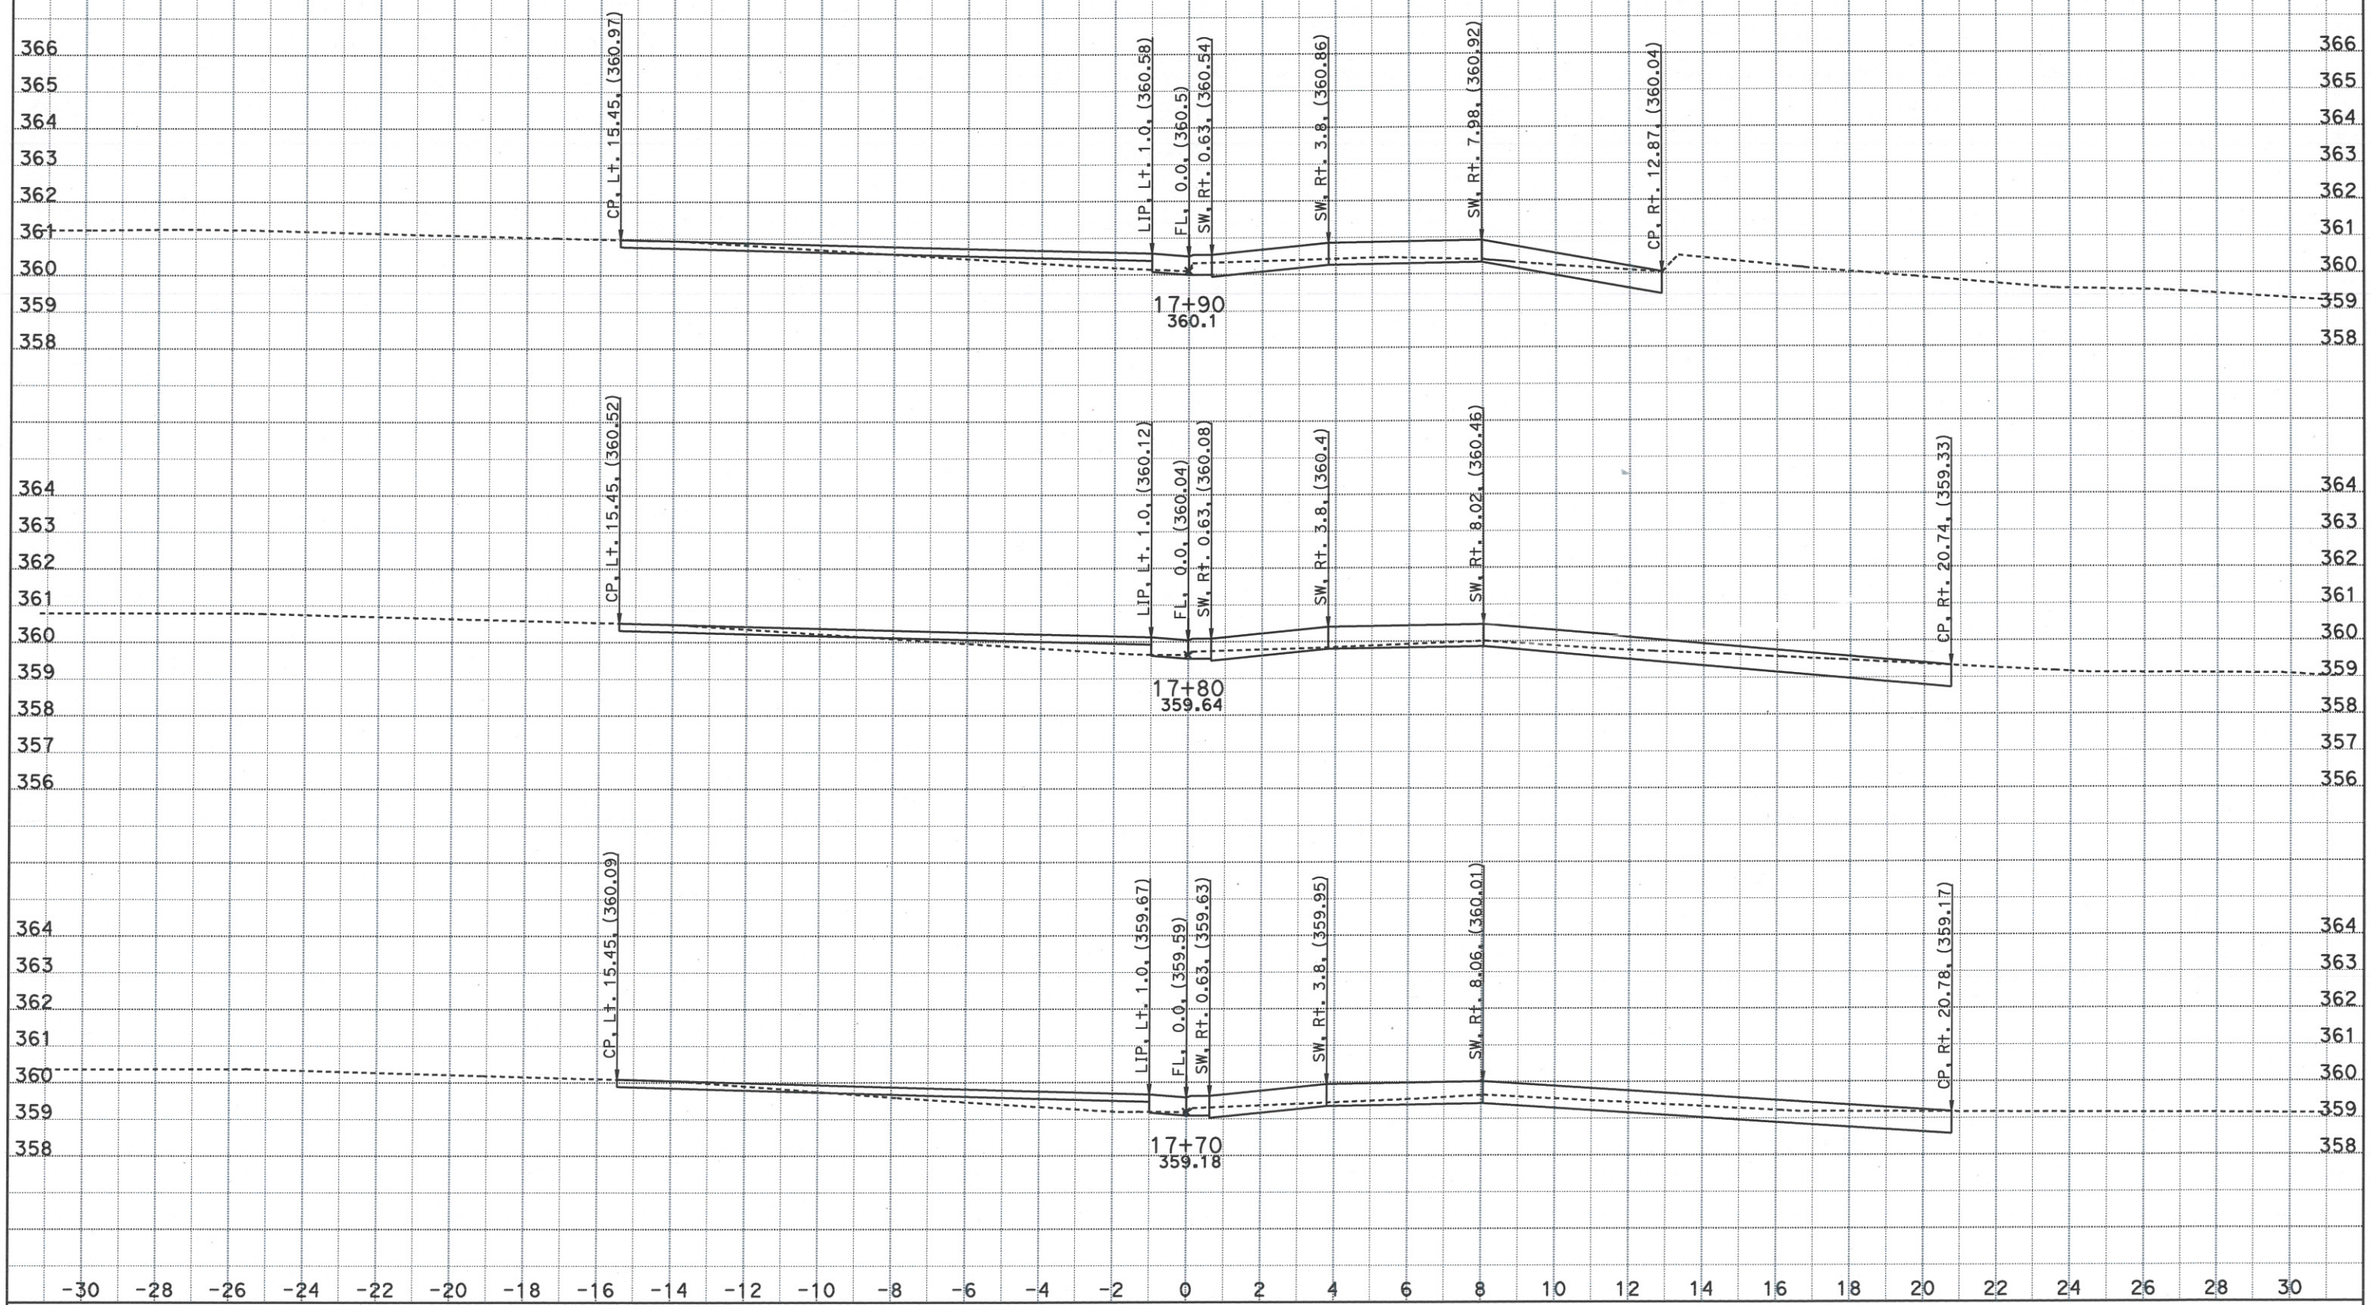

CREATED BY: Kari Bhana
DATE: 5/4/2016
KC Project: 5130007 File: D:\OLD PC\caice\Projects\5130007\designsidewalk022716.dgn

CONTRACT: 1a7501
DIST/CO/RTE/PM: 05-SB-246-R20.7/26.3
PROJECT ID: 0512000013

SCALE: 1" = 2' Horiz.
1" = 2' Vert.

All Dimensions are US Survey Feet

SW246
CROSS SECTIONS
SHEET 43 OF 47

SIDEWALK AND CROSS SLOPE CORRECTION

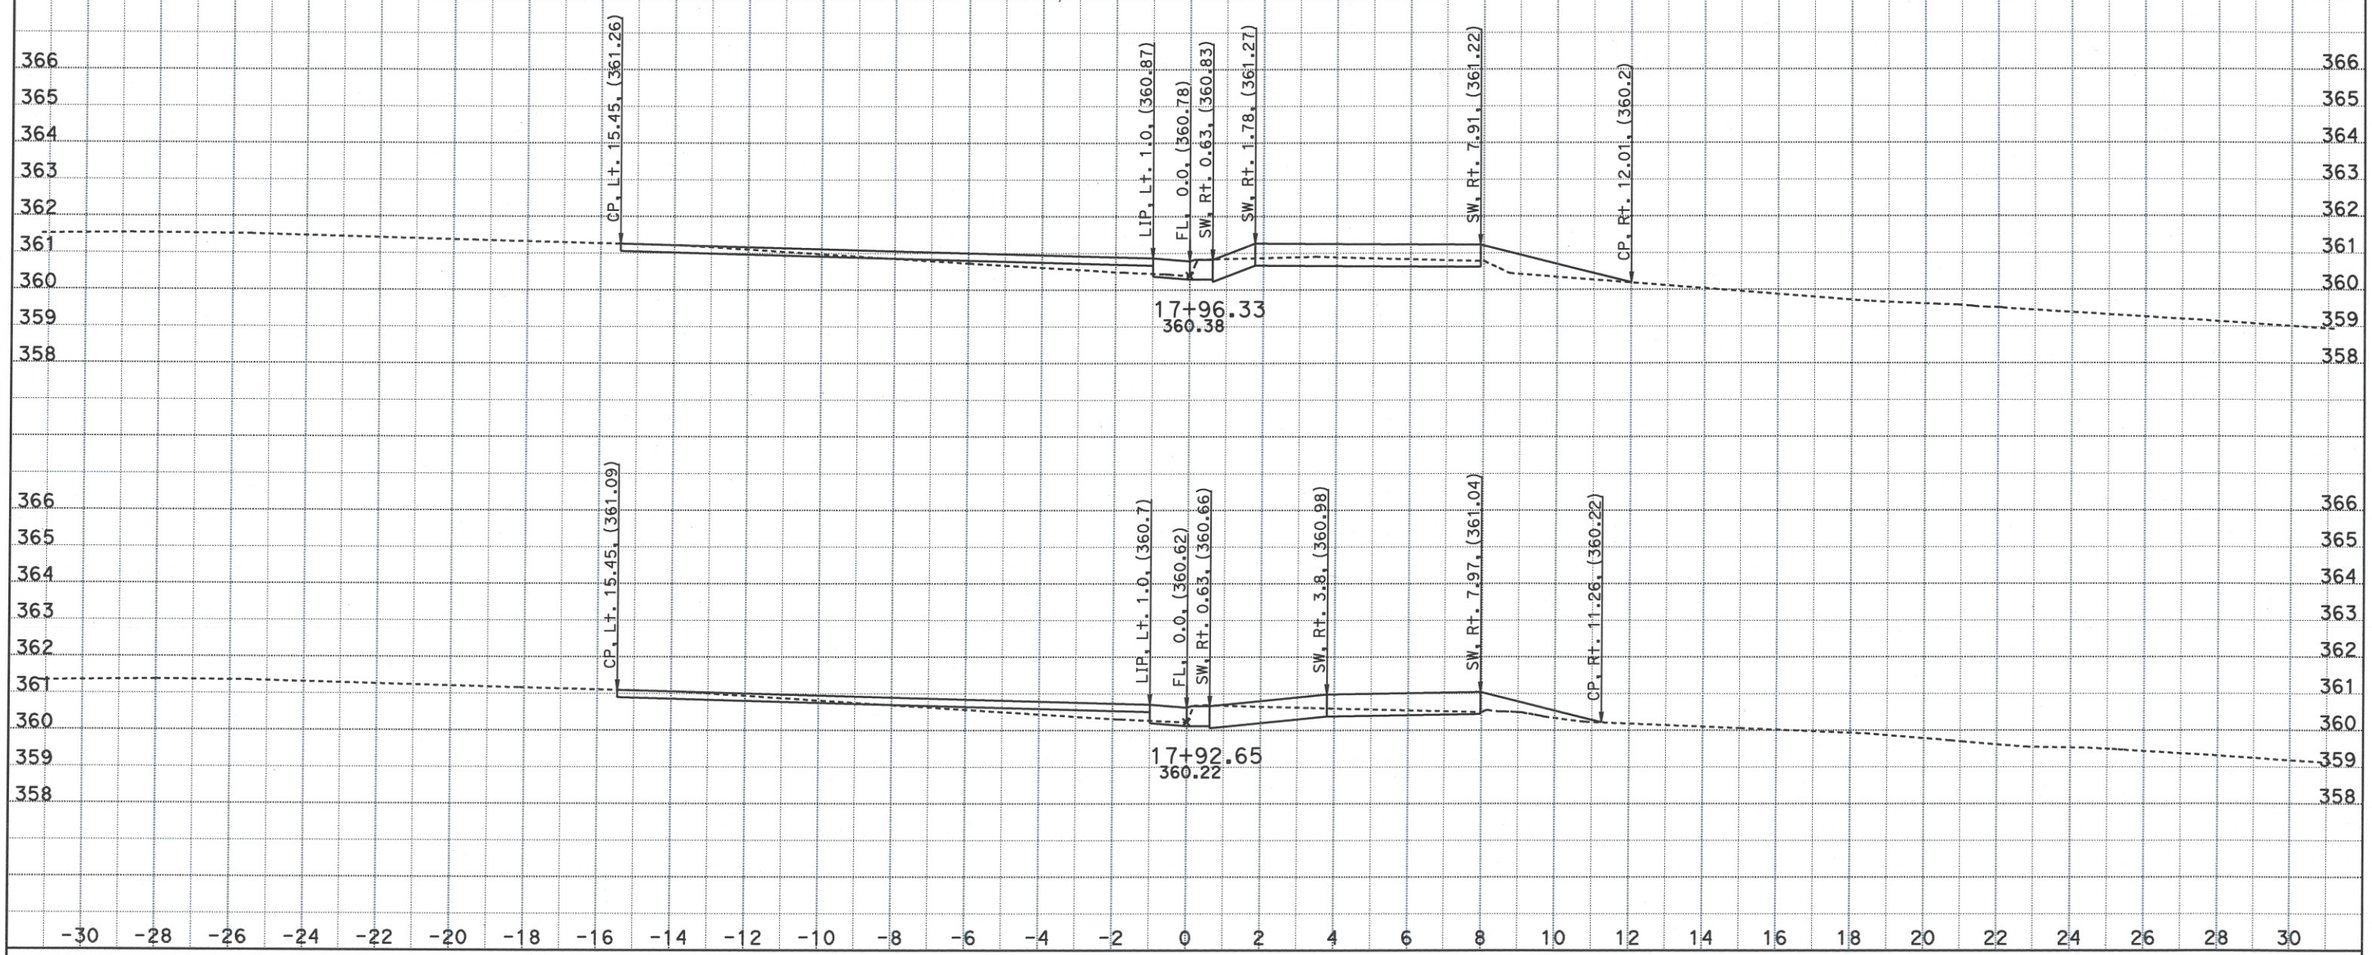

CREATED BY: Kari Bhana
DATE: 5/4/2016
KC Project: 5130007 File: D:\OLD PC\caice\Projects\5130007\designsidewalk022716.dgn

CONTRACT: 1a7501
DIST/CO/RTE/PM: 05-SB-246-R20.7/26.3
PROJECT ID: 0512000013

SCALE: 1" = 2' Horiz.
1" = 2' Vert.

All Dimensions are US Survey Feet

SW246
CROSS SECTIONS
SHEET 44 OF 47

SIDEWALK AND CROSS SLOPE CORRECTION

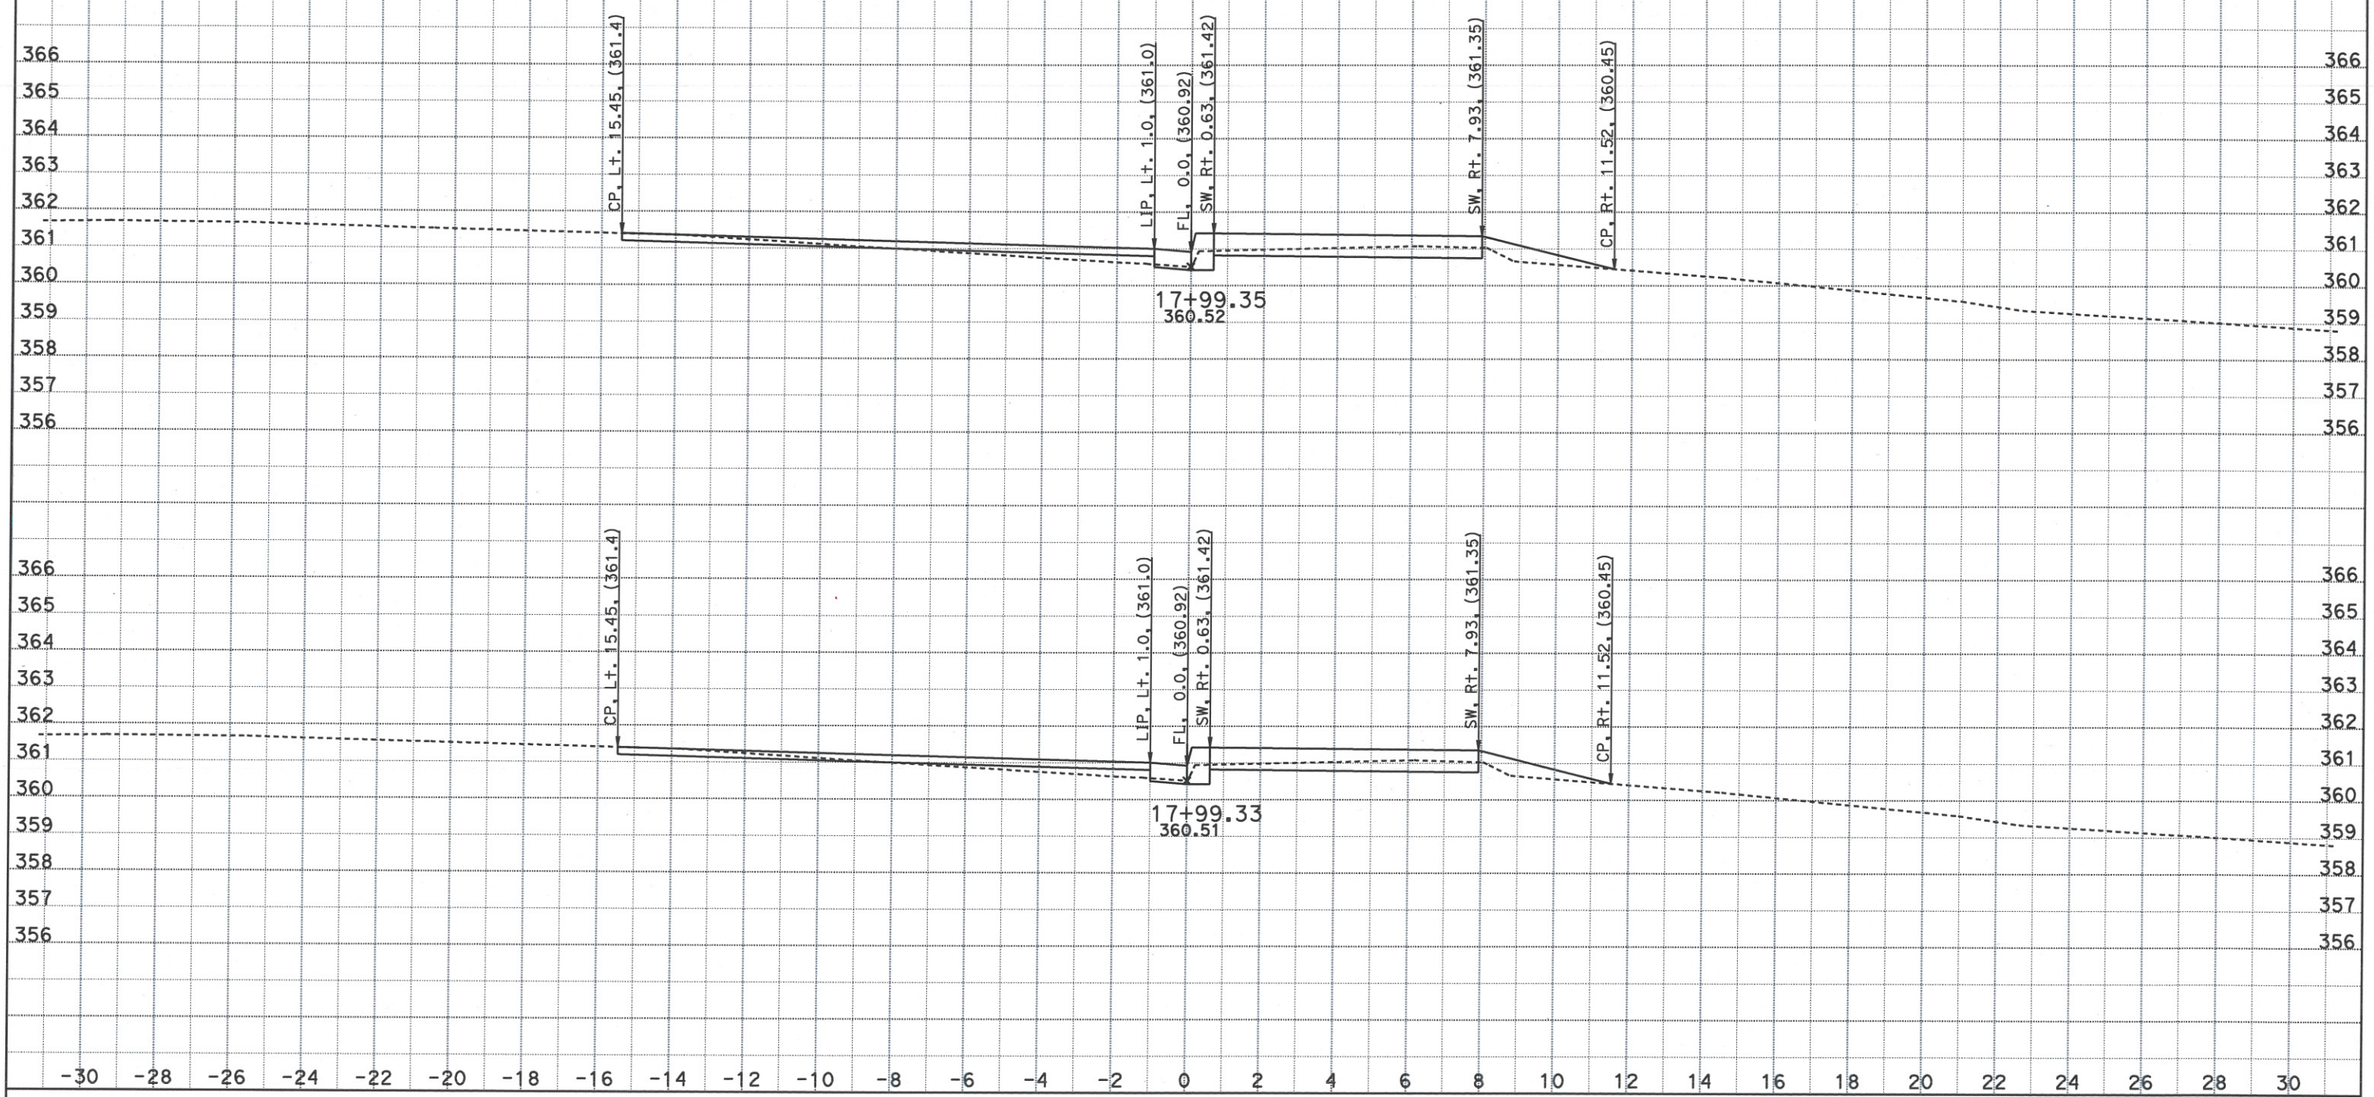

CREATED BY: Kari Bhana
DATE: 5/4/2016
KC Project: 5130007 File: D:\OLD PC\caice\Projects\5130007\designsidewalk022716.dgn

CONTRACT: 1a7501
DIST/CO/RTE/PM: 05-SB-246-R20.7/26.3
PROJECT ID: 0512000013

SCALE: 1" = 2' Horiz.
1" = 2' Vert.

All Dimensions are US Survey Feet

SW246
CROSS SECTIONS
SHEET 45 OF 47

SIDEWALK AND CROSS SLOPE CORRECTION

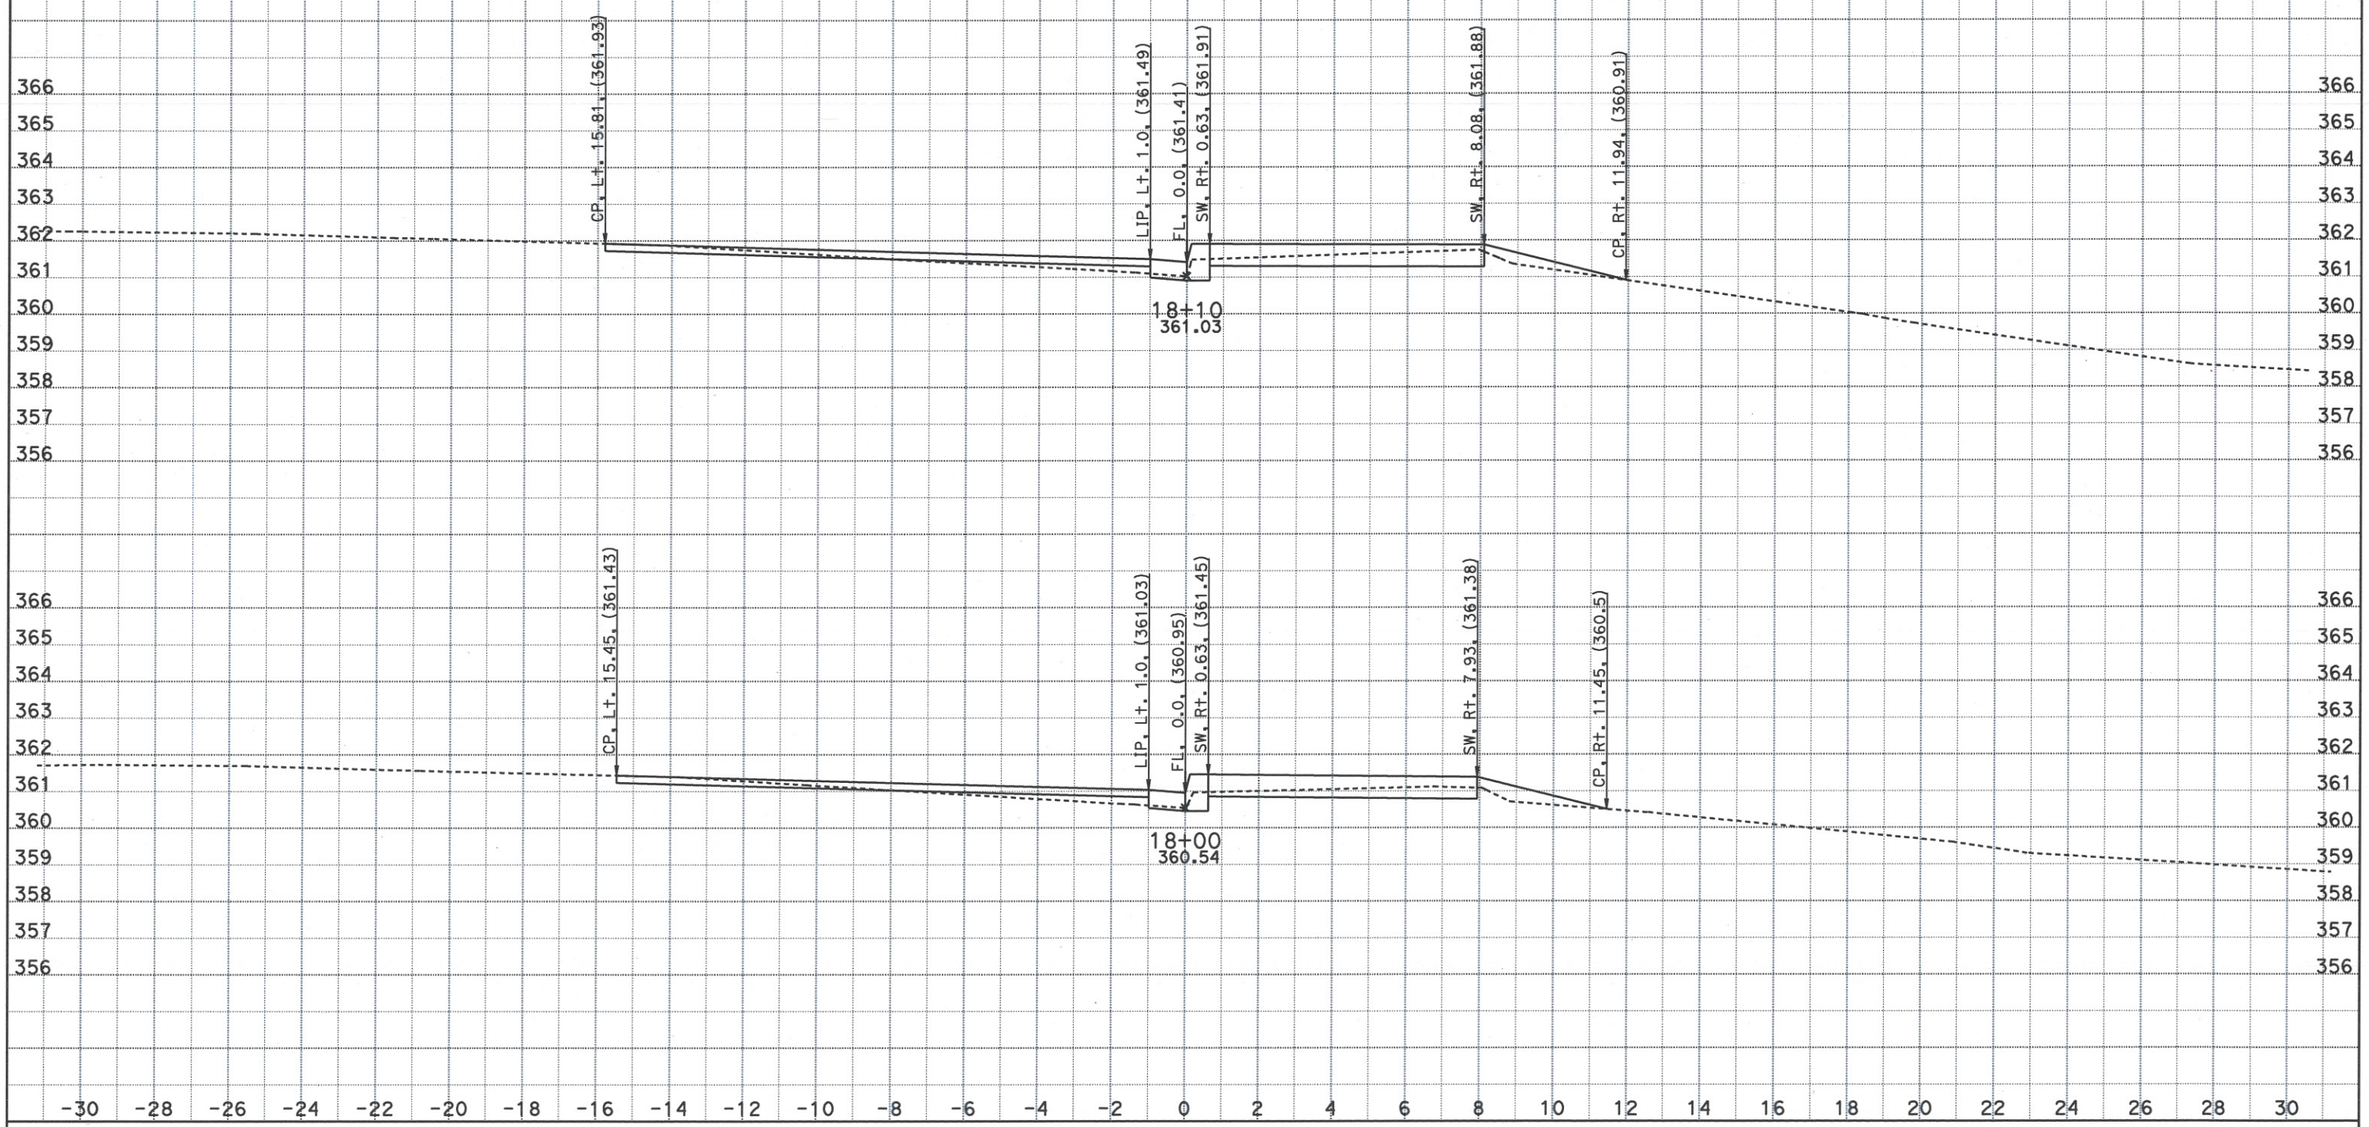

CREATED BY: Kari Bhana
DATE: 5/4/2016
KC Project: 5130007 File: D:\OLD PC\caice\Projects\5130007\designsidewalk022716.dgn

CONTRACT: 1a7501
DIST/CO/RTE/PM: 05-SB-246-R20.7/26.3
PROJECT ID: 0512000013

SCALE: 1" = 2' Horiz.
1" = 2' Vert.

All Dimensions are US Survey Feet

SW246
CROSS SECTIONS
SHEET 46 OF 47

SIDEWALK AND CROSS SLOPE CORRECTION

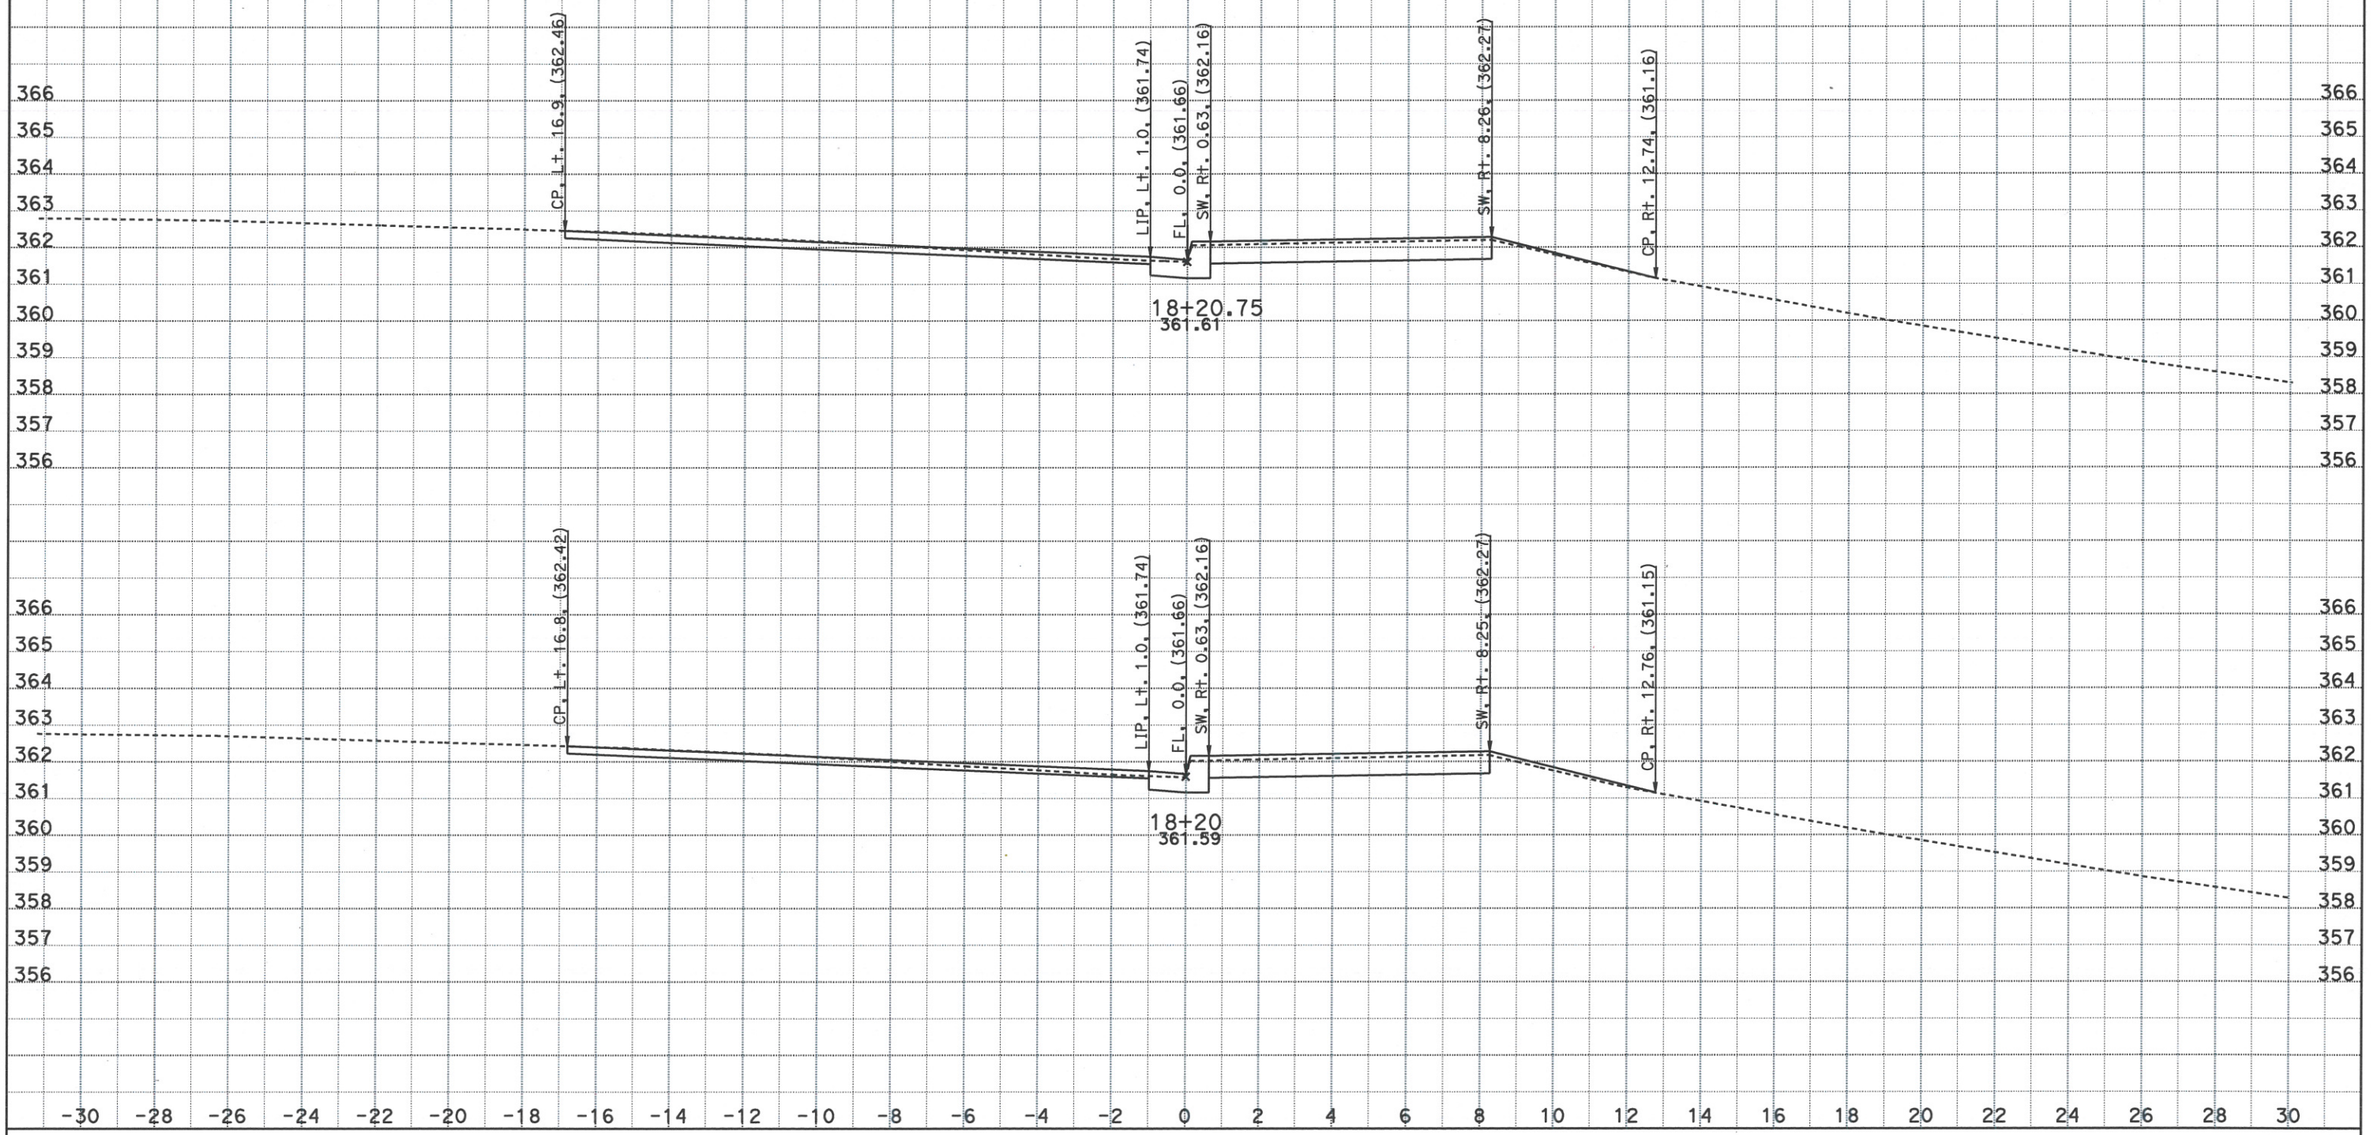

CREATED BY: Kari Bhana
DATE: 5/4/2016
KC Project: 5130007 File: D:\OLD PC\caice\Projects\5130007\designsidewalk022716.dgn

CONTRACT: 1a7501
DIST/CO/RTE/PM: 05-SB-246-R20.7/26.3
PROJECT ID: 0512000013

SCALE: 1" = 2' Horiz.
1" = 2' Vert.

All Dimensions are US Survey Feet

SW246
CROSS SECTIONS
SHEET 47 OF 47