SOUTH WEST QUADRANT

WHITLEY Ave EASTBOUND SHOULDER

CURB CRB1 FLOWLINE

SR43 SOUTHBOUND SHOULDER

DESIGN STUDY ONLY

All Dimensions are U.S. Survey Feet

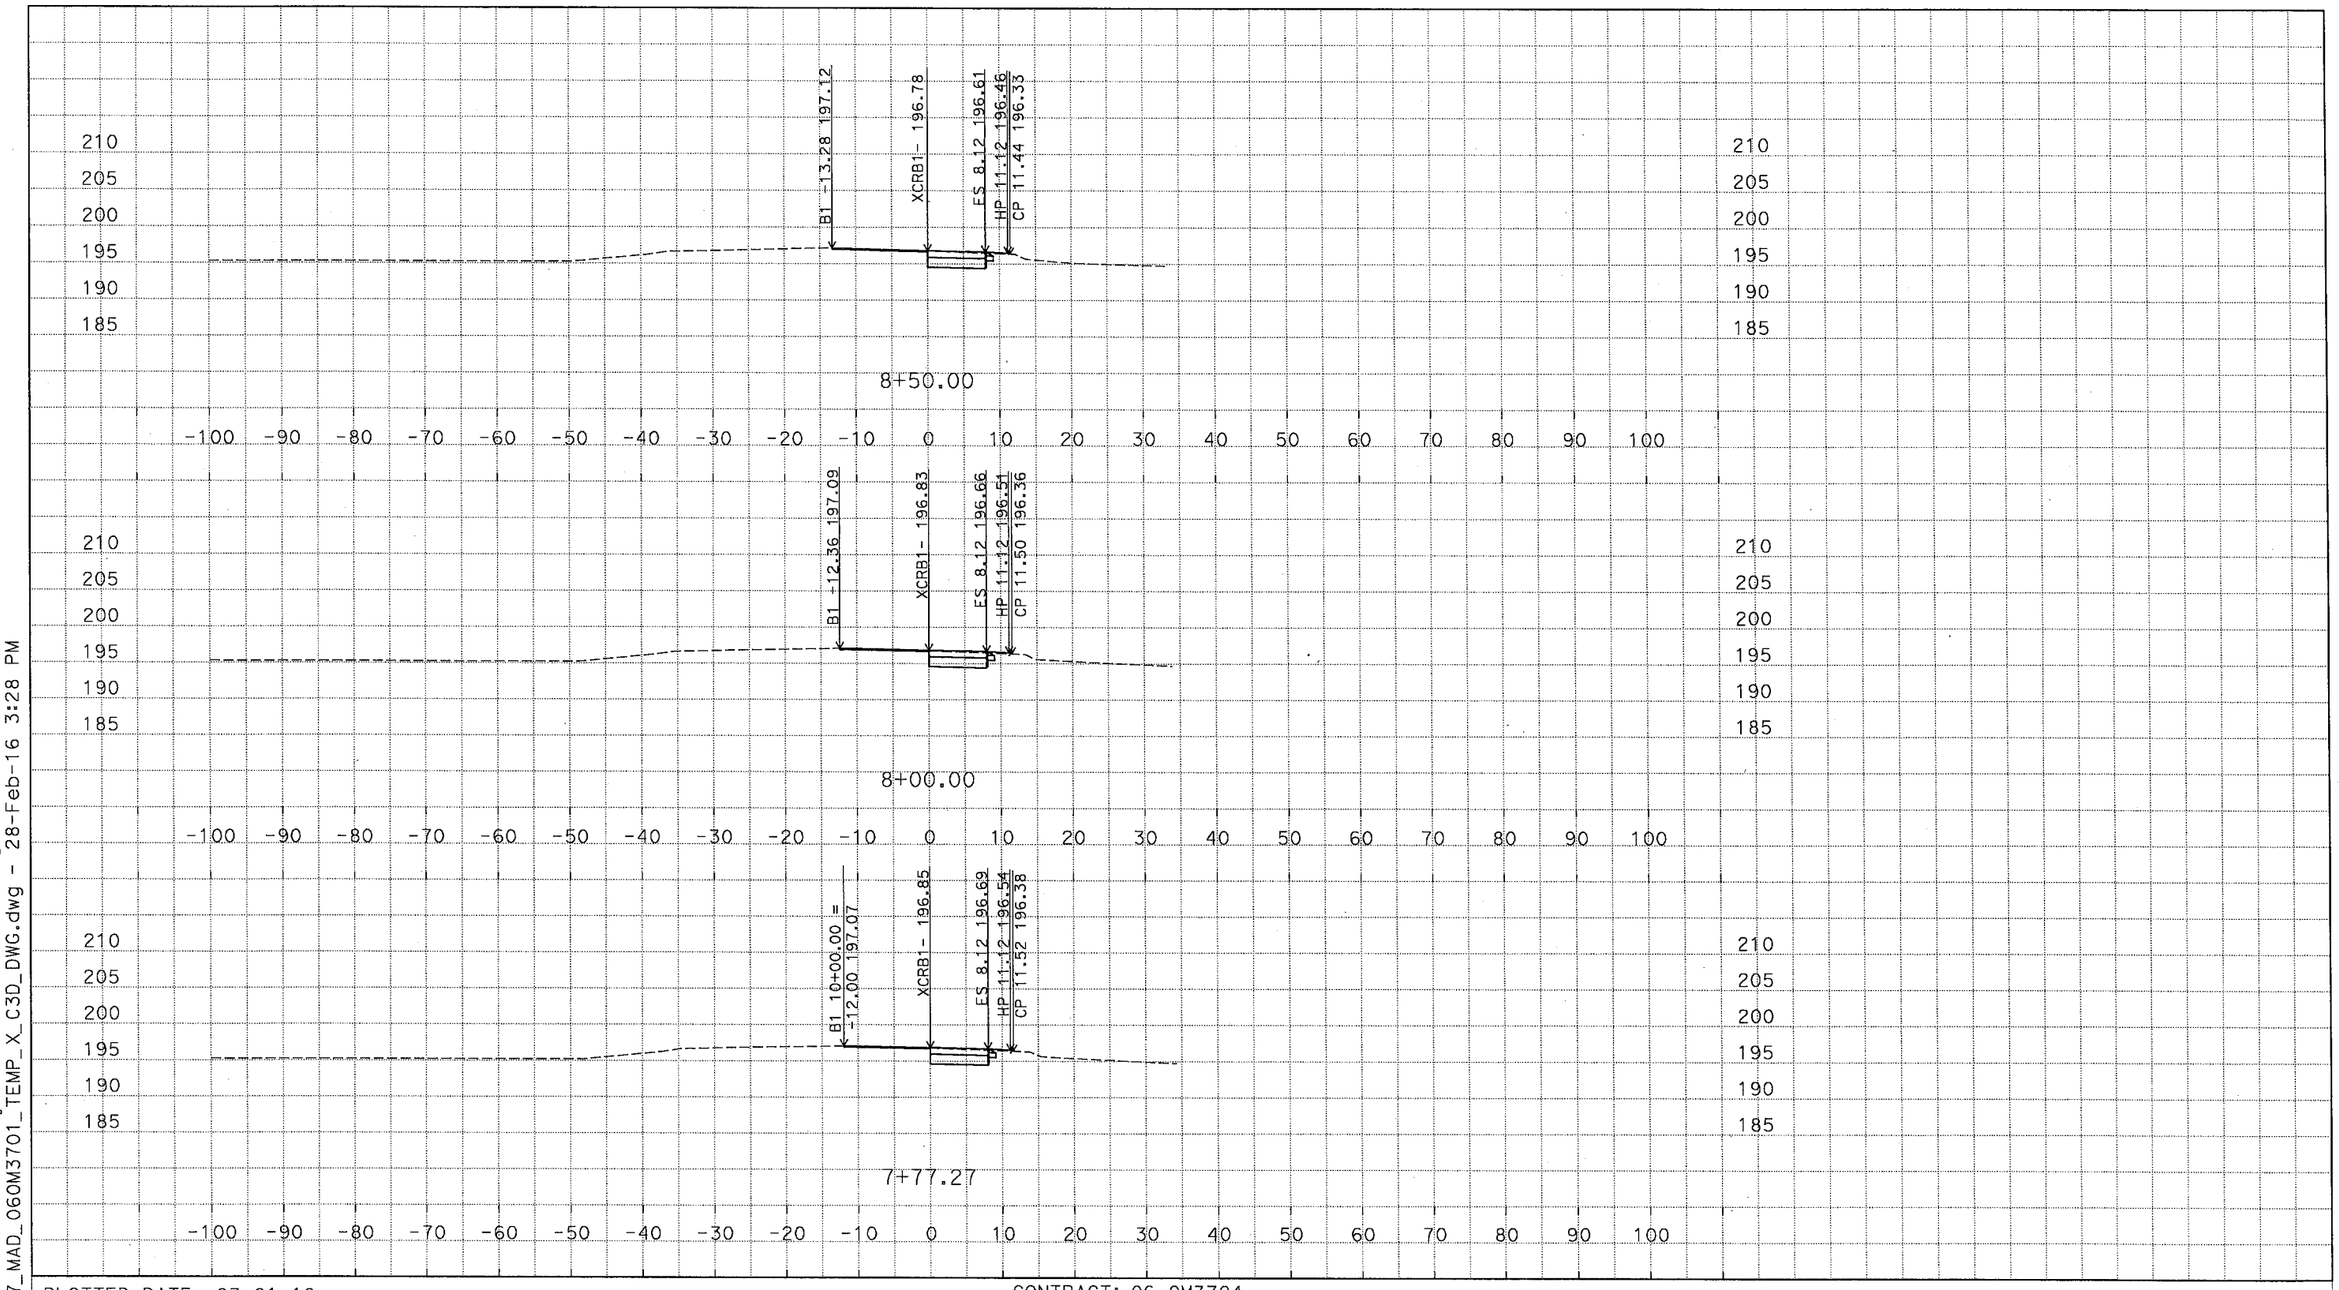

D:\C3D_Exercises_MS\Projects\0600000959\Design-SR43\C3D_0600000959\Alignments-SR43
ACAD-2007_MAD_060M3701_TEMP_X_C3D_DWG.dwg - 28-Feb-16 3:28 PM

PLOTTED DATE: 03-01-16

SCALE: 1"=10' Horiz.
1"=10' Vert.

CREATED BY: M SADATMANSOORI

CONTRACT: 06-0M3704

DIST/CO/RTE/PM: 06/KIN/SR43,137/PM1.3-1.7

PROJECT ID: 0600000959

XCRB1 (CRB1 EXTENDED)
CROSS SECTIONS
1 OF 16

DESIGN STUDY ONLY

All Dimensions are U.S. Survey Feet

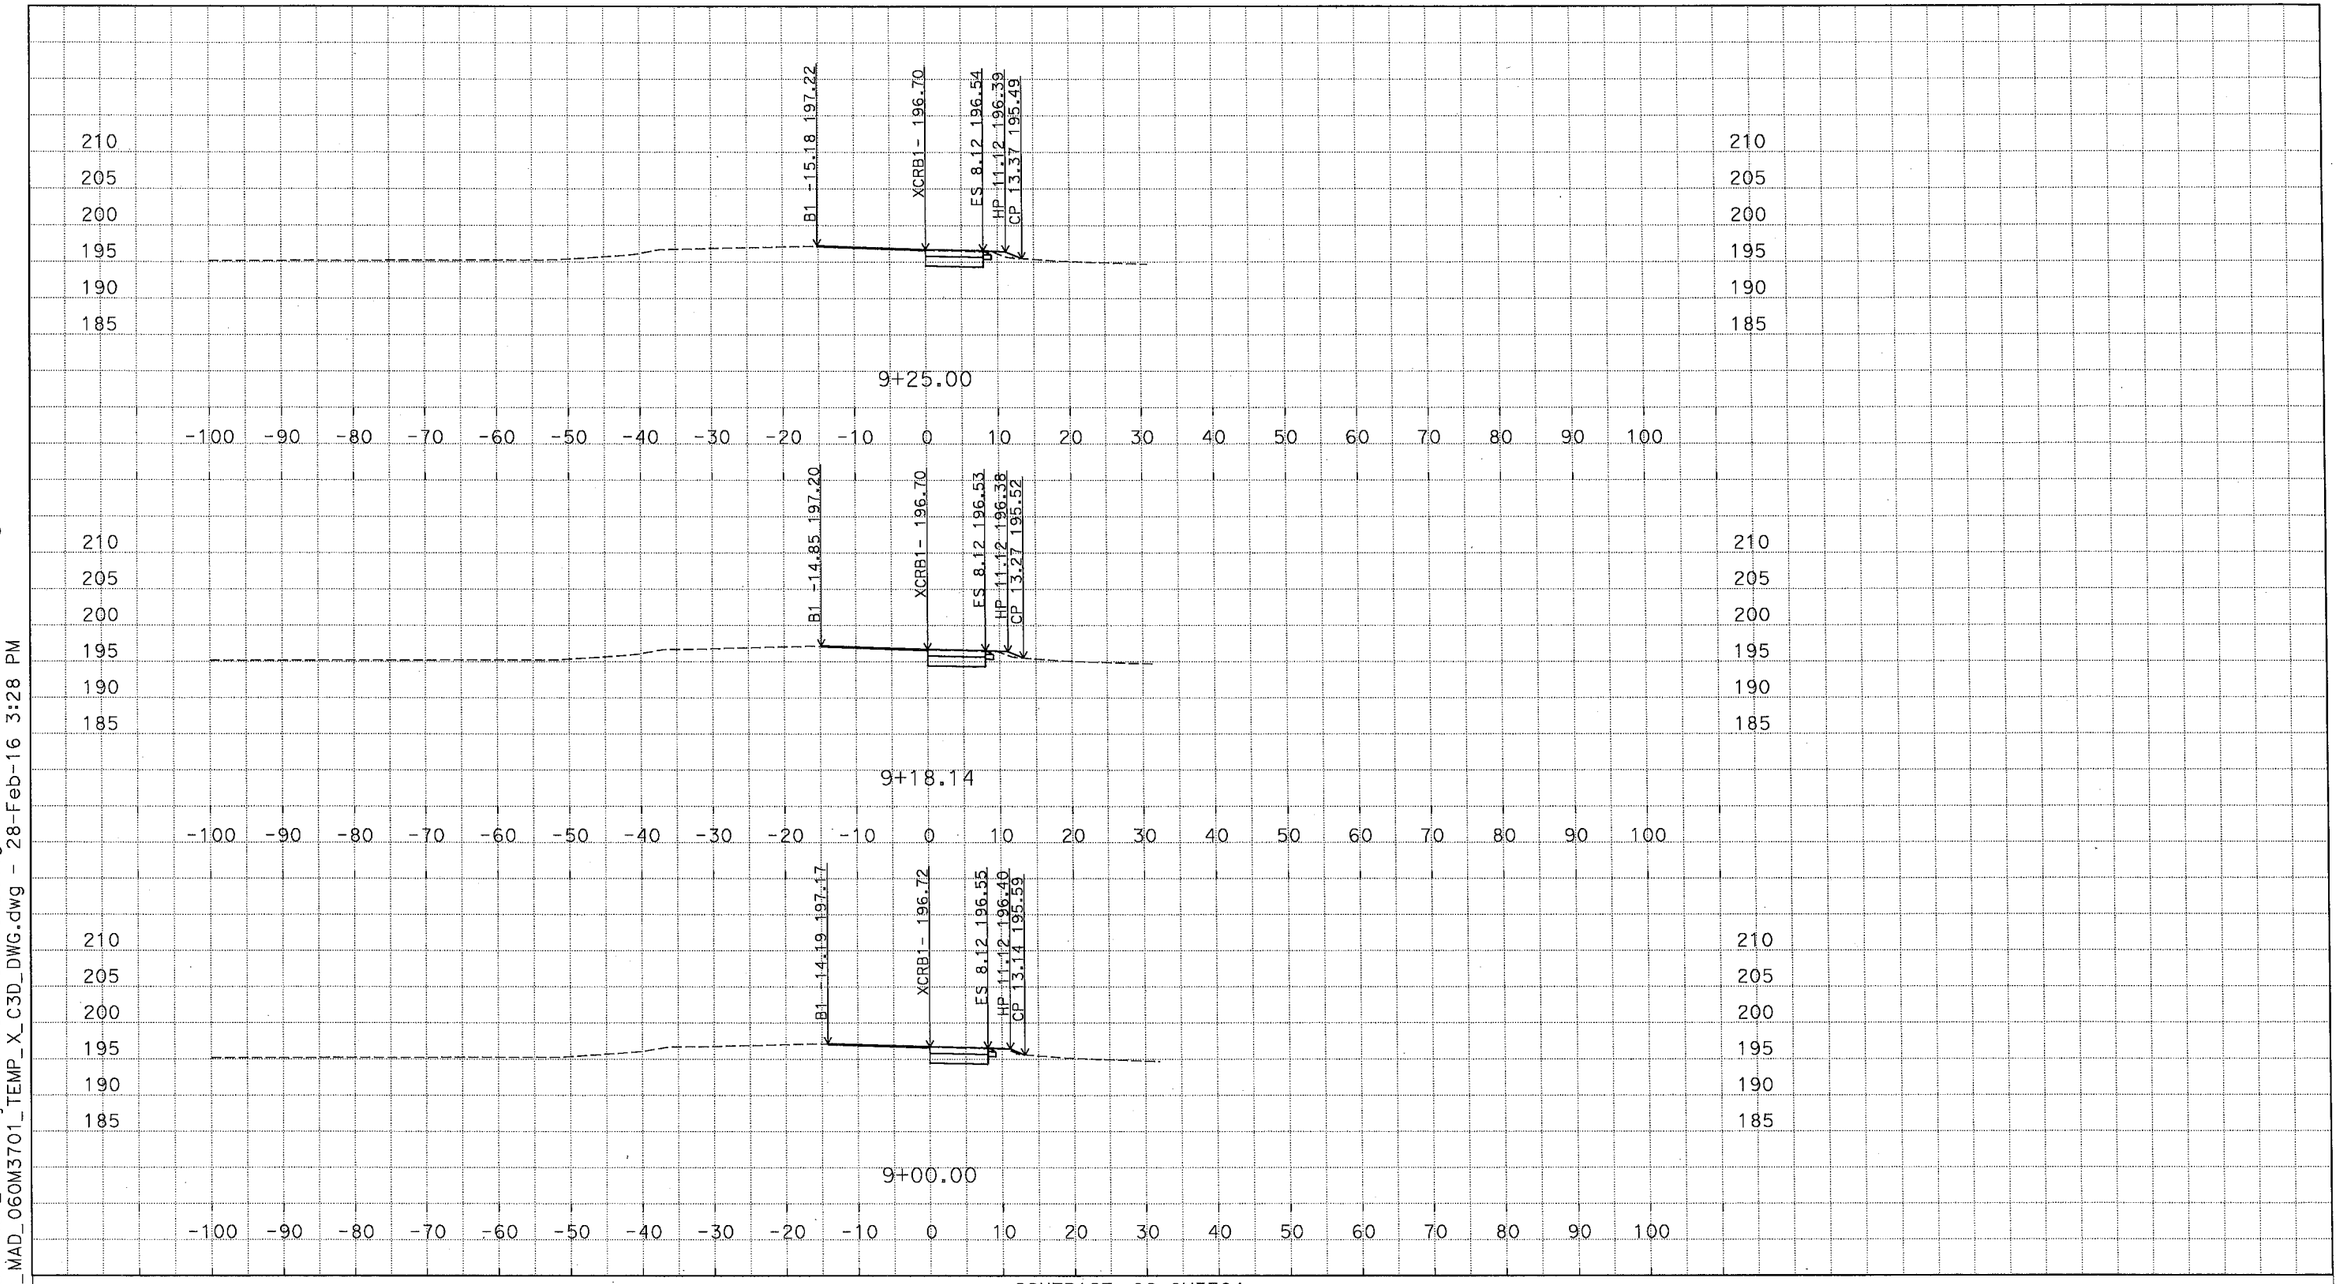

D:\C3D_Exercises_MS\Projects\0600000959\Design-SR43\C3D_0600000959_ACAD-2007_MAD_060M3701_TEMP_X_C3D_DWG.dwg - 28-Feb-16 3:28 PM

PLOTTED DATE: 03-01-16

SCALE: 1"=10' Horiz.
1"=10' Vert.

CREATED BY: M SADATMANSOORI

CONTRACT: 06-0M3704

DIST/CO/RTE/PM: 06/KIN/SR43,137/PM1.3-1.7

PROJECT ID: 0600000959

XCRB1 (CRB1 EXTENDED)
CROSS SECTIONS
2 OF 16

DESIGN STUDY ONLY

All Dimensions are U.S. Survey Feet

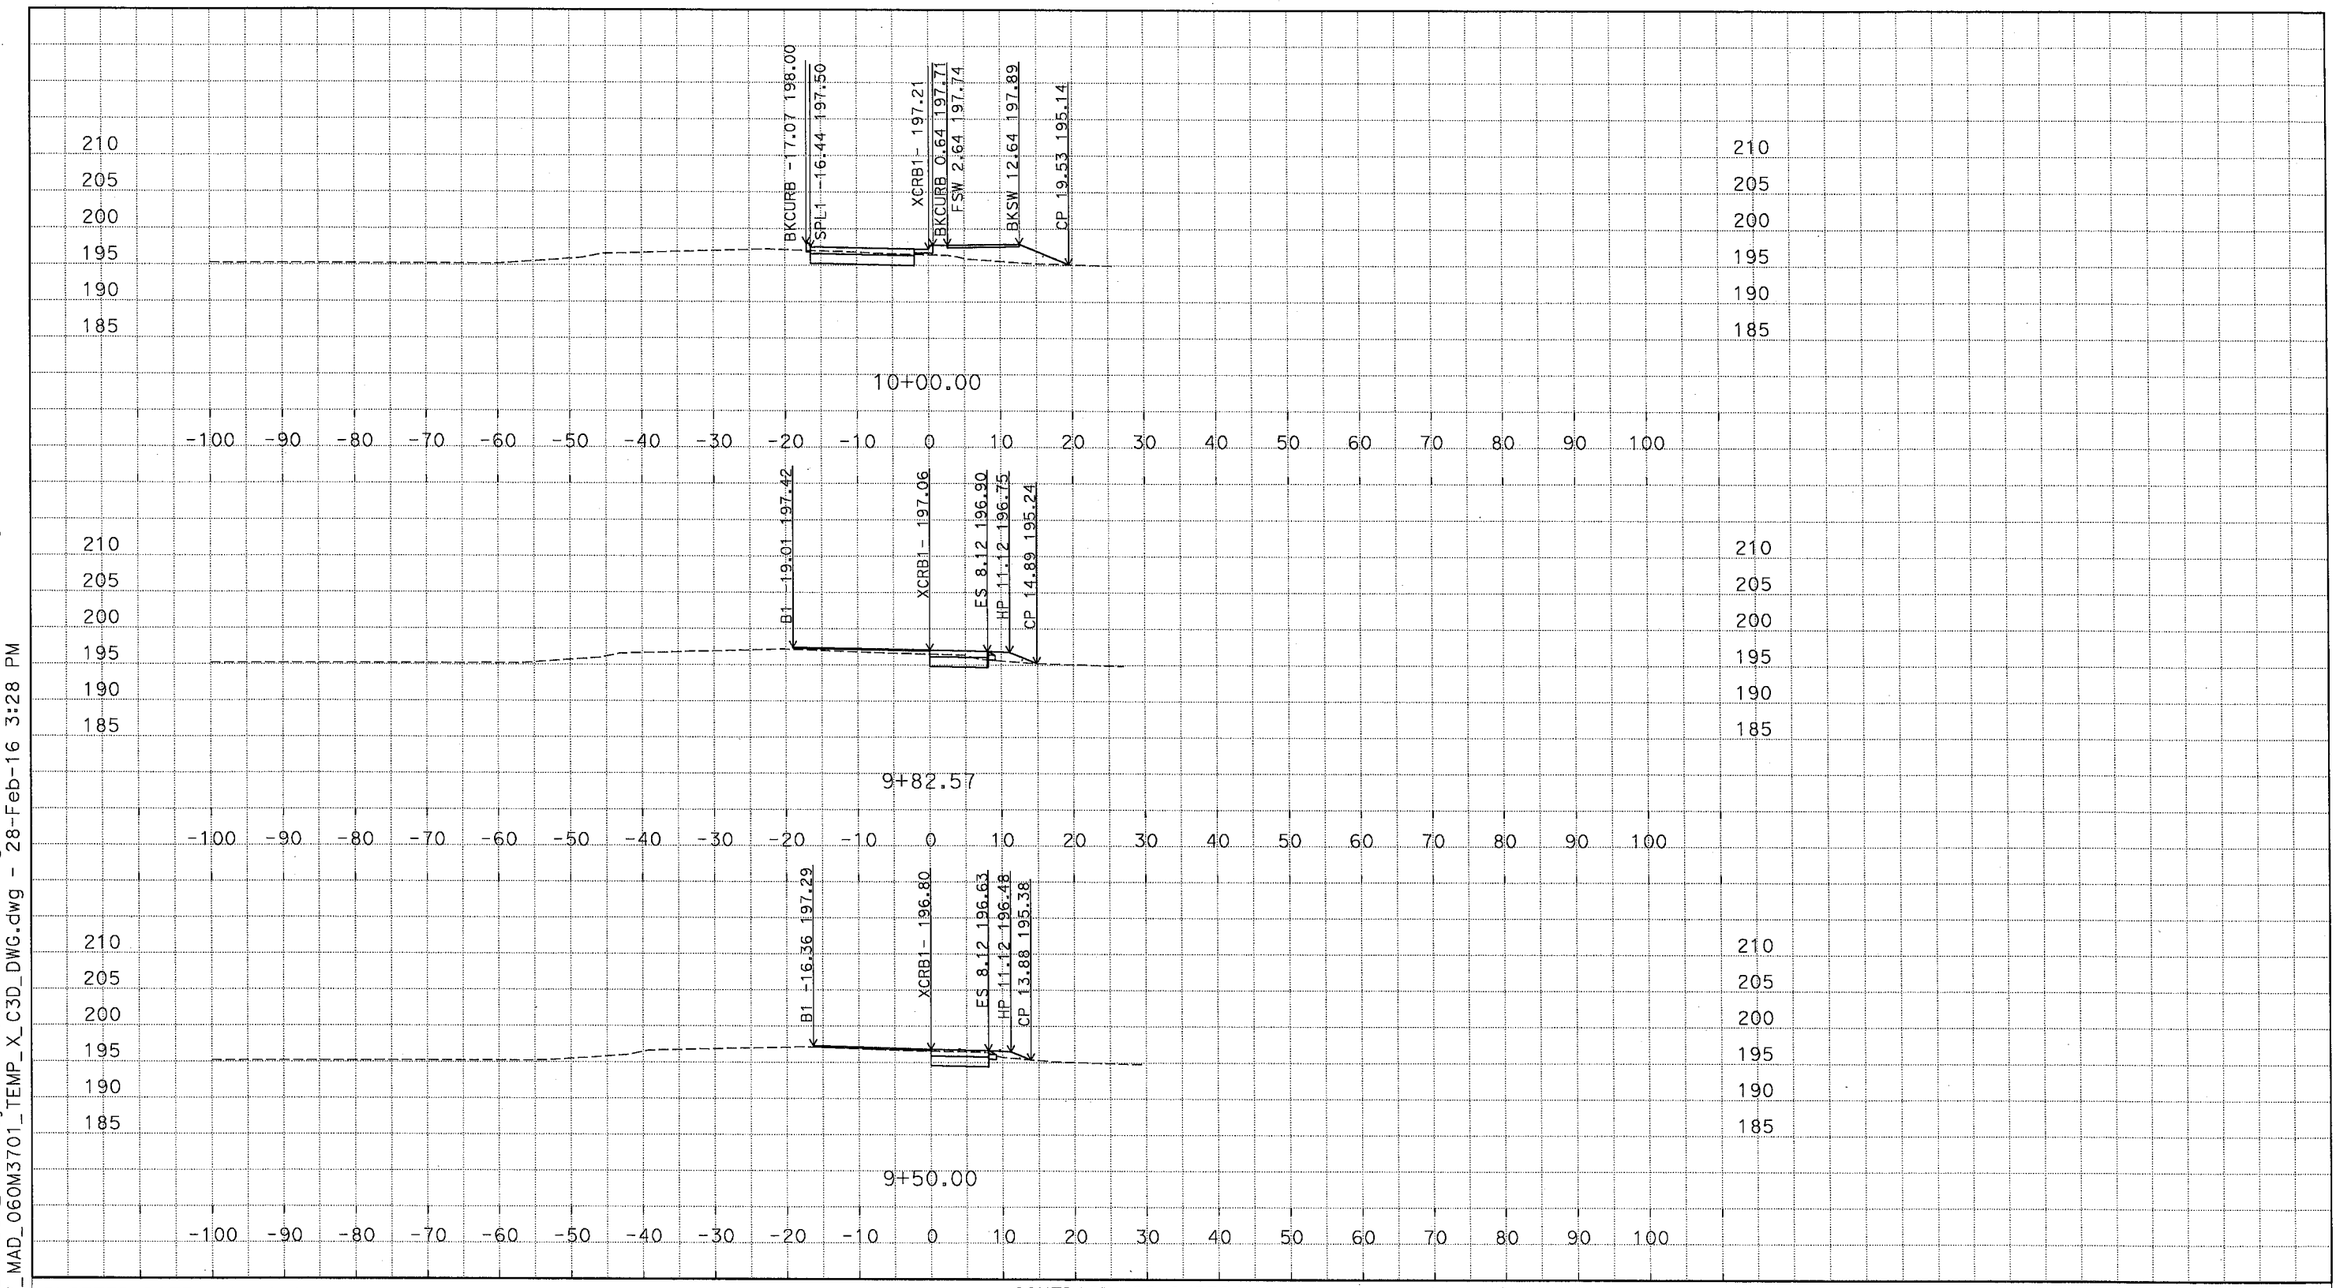

D:\C3D_Exercises_MS\Projects\0600000959\Design-SR43\C3D_0600000959_ACAD-2007_MAD_060M3701_TEMP_X_C3D_DWG.dwg - 28-Feb-16 3:28 PM

PLOTTED DATE: 03-01-16

SCALE: 1"=10' Horiz.
1"=10' Vert.

CREATED BY: M SADATMANSOORI

CONTRACT: 06-0M3704

DIST/CO/RTE/PM: 06/KIN/SR43,137/PM1.3-1.7

PROJECT ID: 0600000959

XCRB1 (CRB1 EXTENDED)

CROSS SECTIONS

DESIGN STUDY ONLY

All Dimensions are U.S. Survey Feet

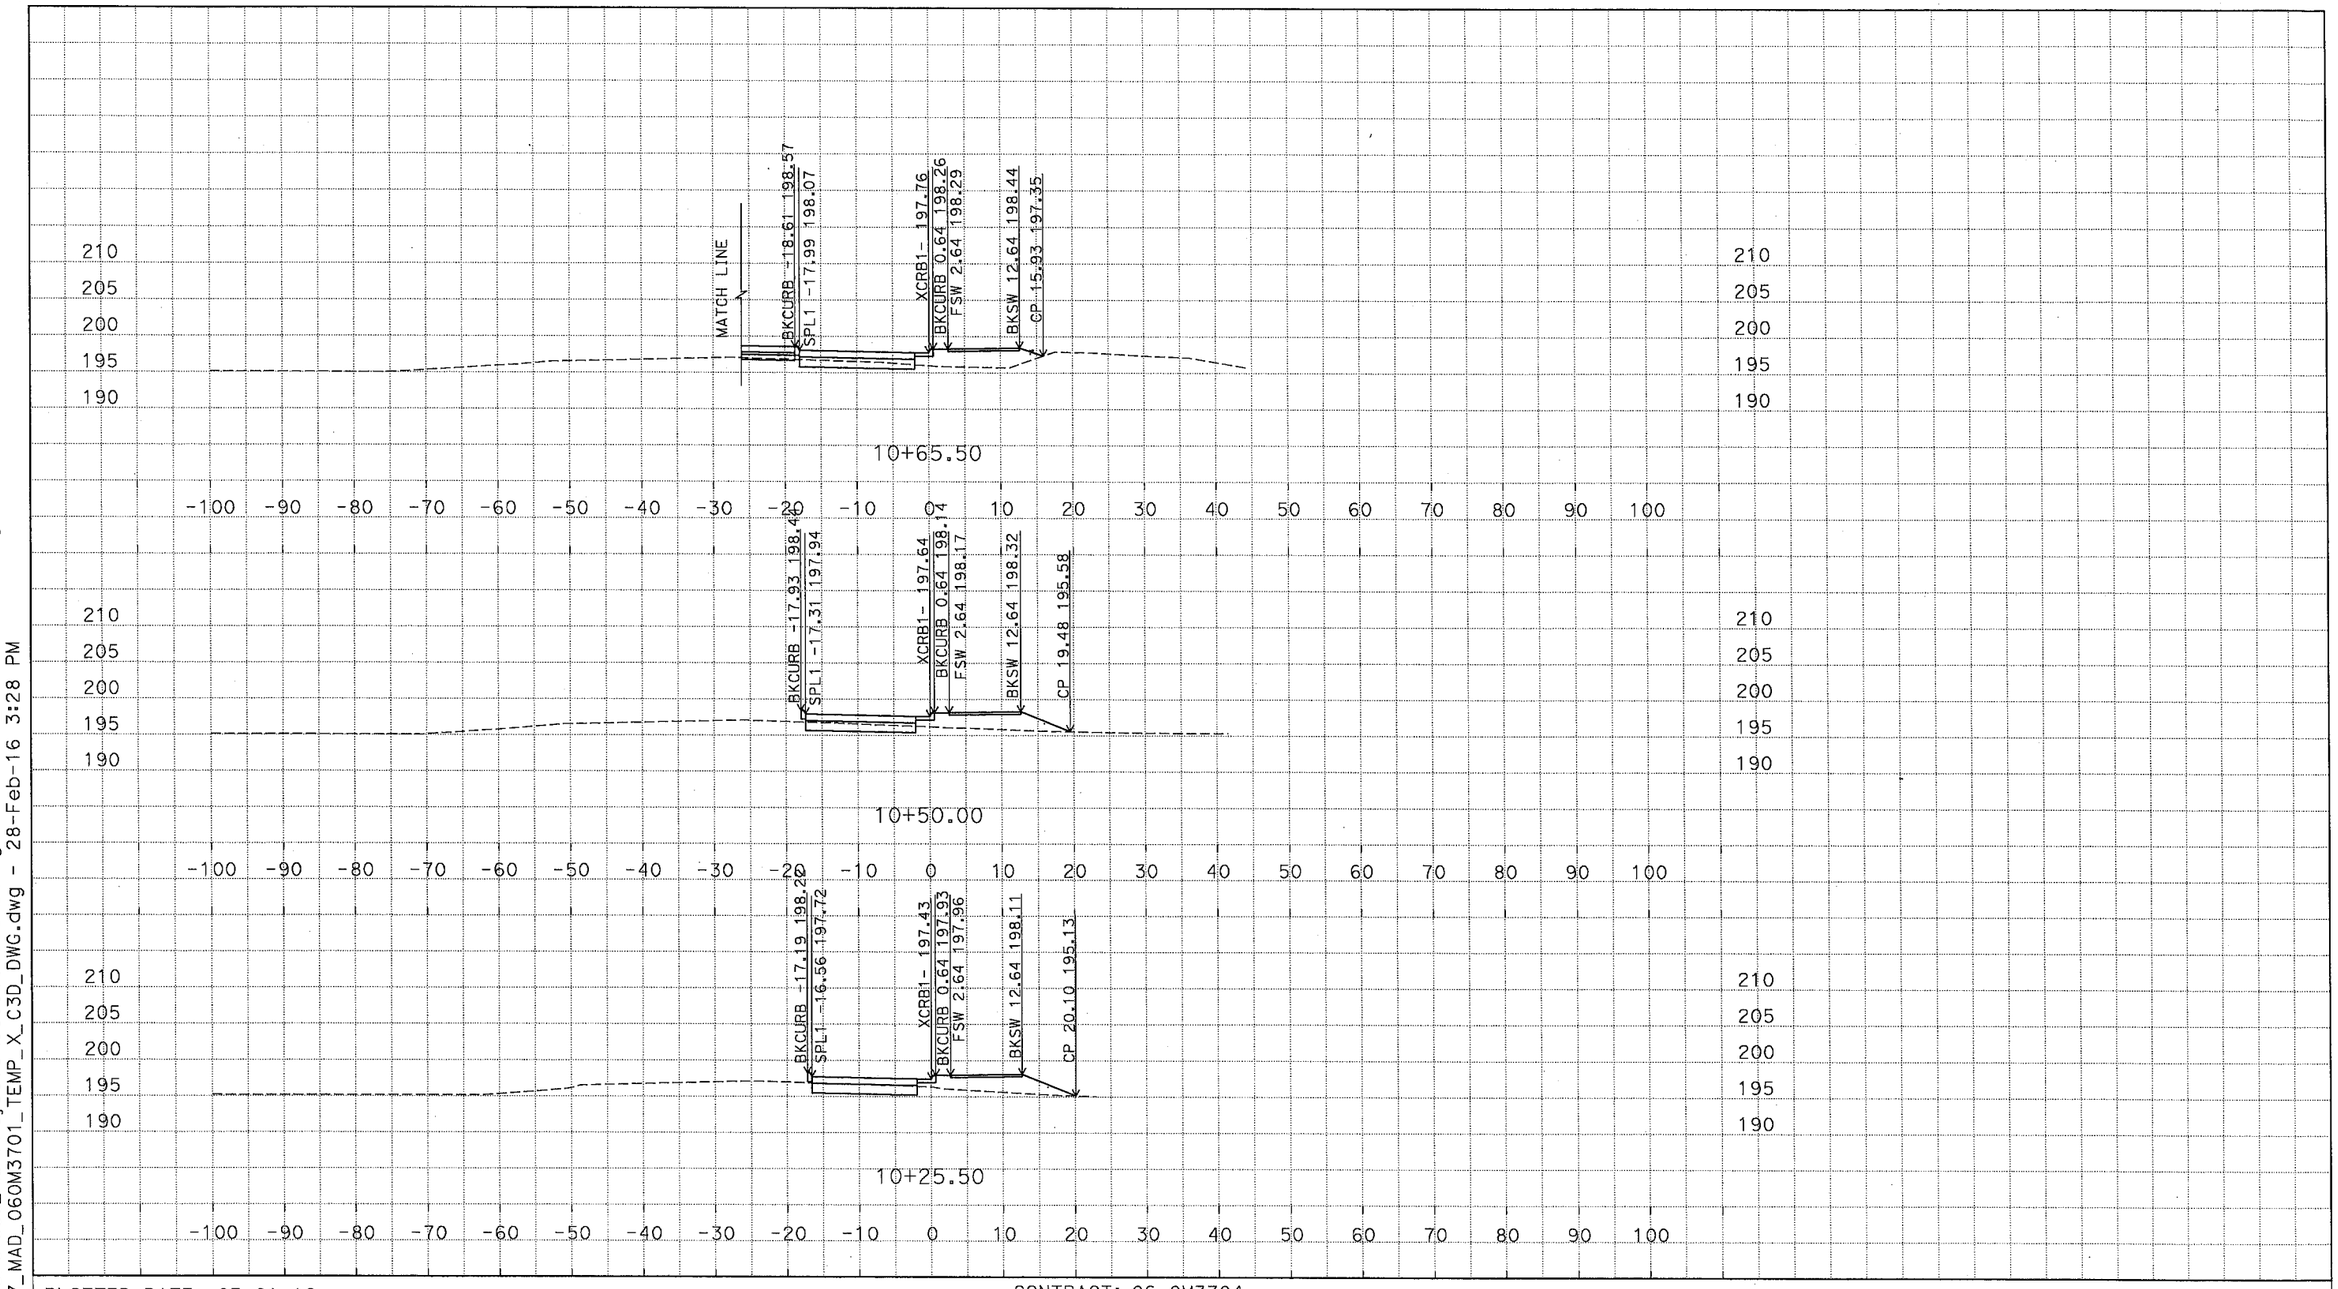

D:\C3D_Exercises_MS\Projects\0600000959\Design-SR43\C3D_0600000959\AI
ACAD-2007_MAD_060M3701_TEMP_X_C3D_DWG.dwg - 28-Feb-16 3:28 PM

PLOTTED DATE: 03-01-16

SCALE: 1"=10' Horiz.
1"=10' Vert.

CREATED BY: M SADATMANSOORI

CONTRACT: 06-0M3704

DIST/CO/RTE/PM: 06/KIN/SR43,137/PM1.3-1.7

PROJECT ID: 0600000959

XCRB1 (CRB1 EXTENDED)
CROSS SECTIONS

DESIGN STUDY ONLY

All Dimensions are U.S. Survey Feet

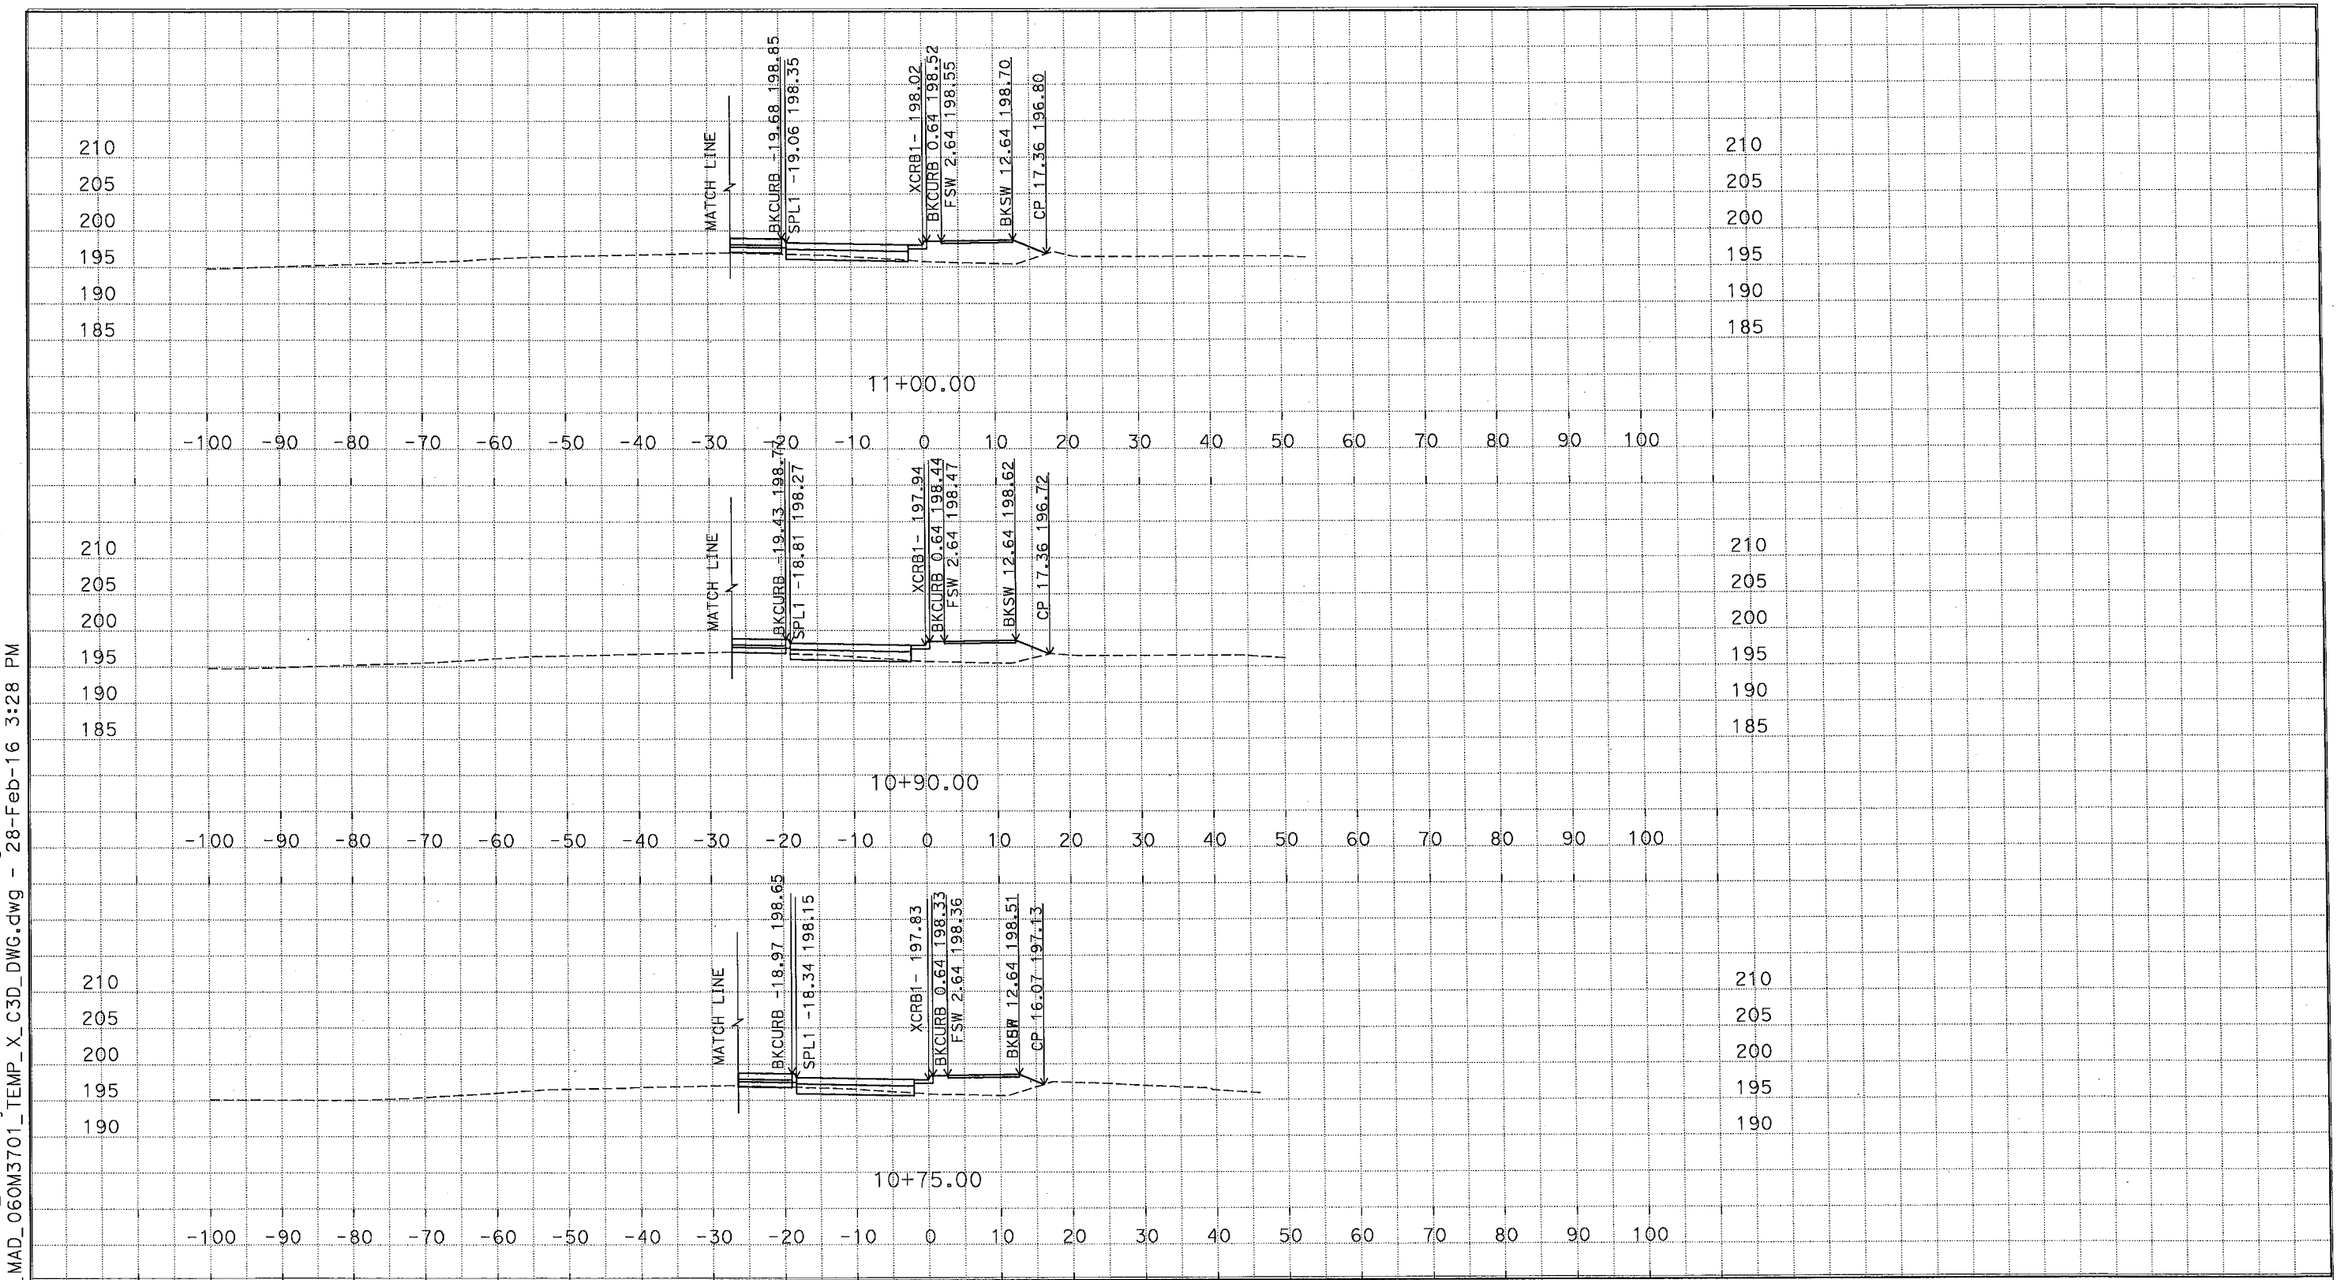

D:\C3D_Exercises_MS\Projects\0600000959\Design-SR43\C3D_0600000959\Alignments-SR43
ACAD-2007_MAD_06OM3701_TEMP_X_C3D_DWG.dwg - 28-Feb-16 3:28 PM

PLOTTED DATE: 03-01-16

SCALE: 1"=10' Horiz.
1"=10' Vert.

CREATED BY: M SADATMANSOORI

CONTRACT: 06-0M3704

DIST/CO/RTE/PM: 06/KIN/SR43,137/PM1.3-1.7

PROJECT ID: 0600000959

XCRB1 (CRB1 EXTENDED)
CROSS SECTIONS

DESIGN STUDY ONLY

All Dimensions are U.S. Survey Feet

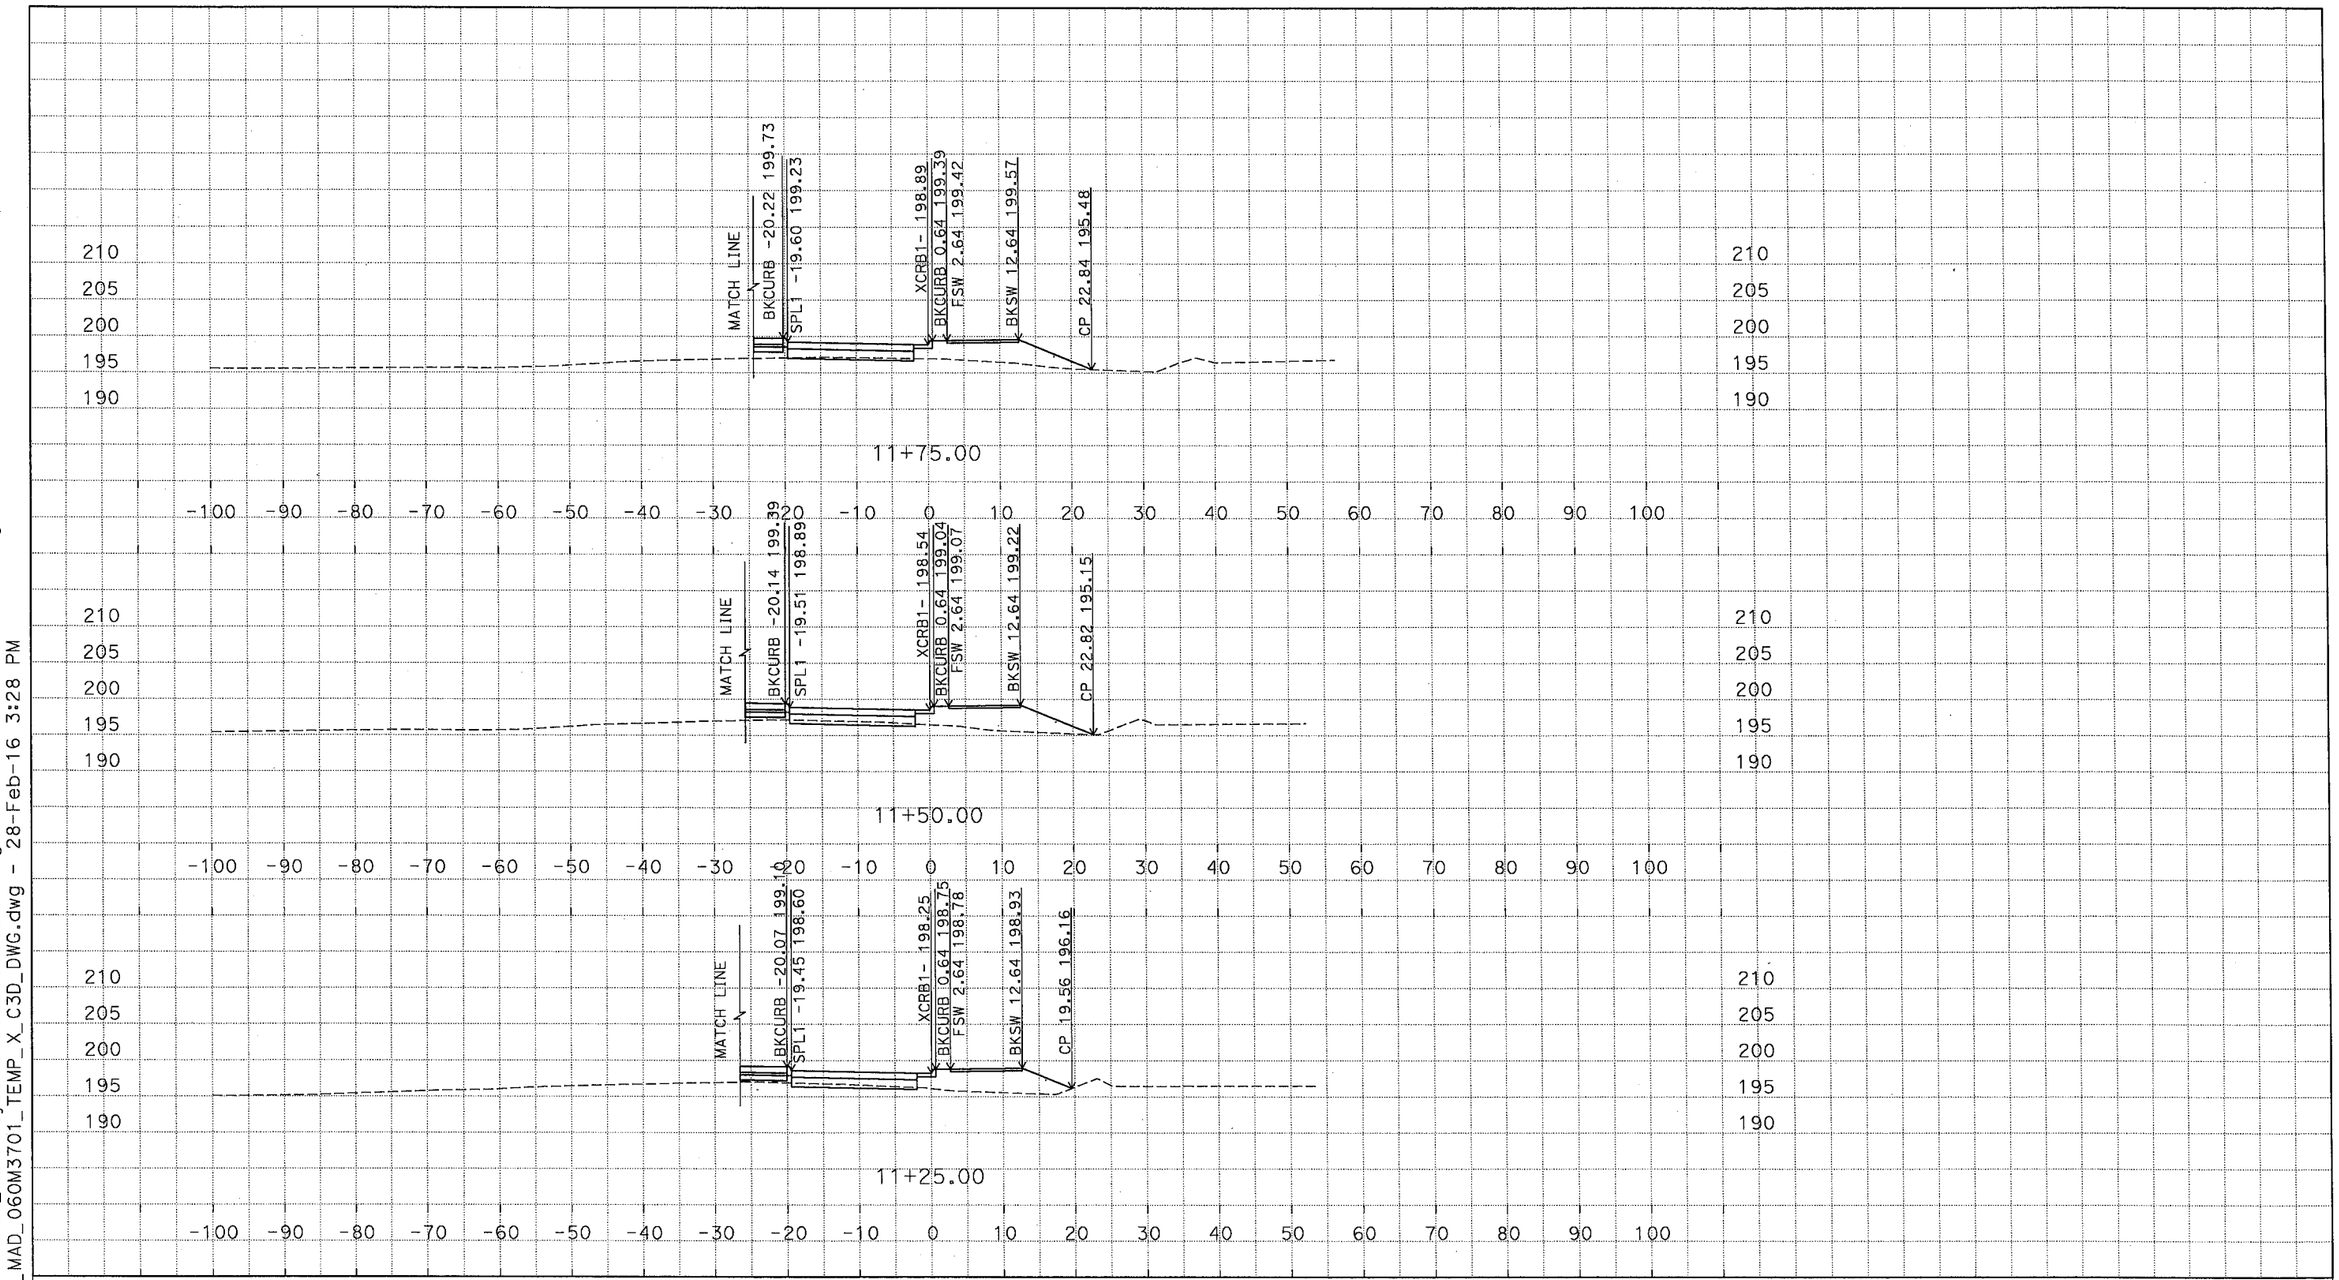

D:\C3D_Exercises_MS\Projects\0600000959\Design-SR43\C3D_0600000959\Alignments-SR43
ACAD-2007_MAD_060M3701_TEMP_X_C3D_DWG.dwg - 28-Feb-16 3:28 PM

PLOTTED DATE: 03-01-16

SCALE: 1"=10' Horiz.
1"=10' Vert.

CREATED BY: M SADATMANSOORI

CONTRACT: 06-0M3704

DIST/CO/RTE/PM: 06/KIN/SR43,137/PM1.3-1.7

PROJECT ID: 0600000959

XCRB1 (CRB1 EXTENDED)
CROSS SECTIONS
6 OF 16

DESIGN STUDY ONLY

All Dimensions are U.S. Survey Feet

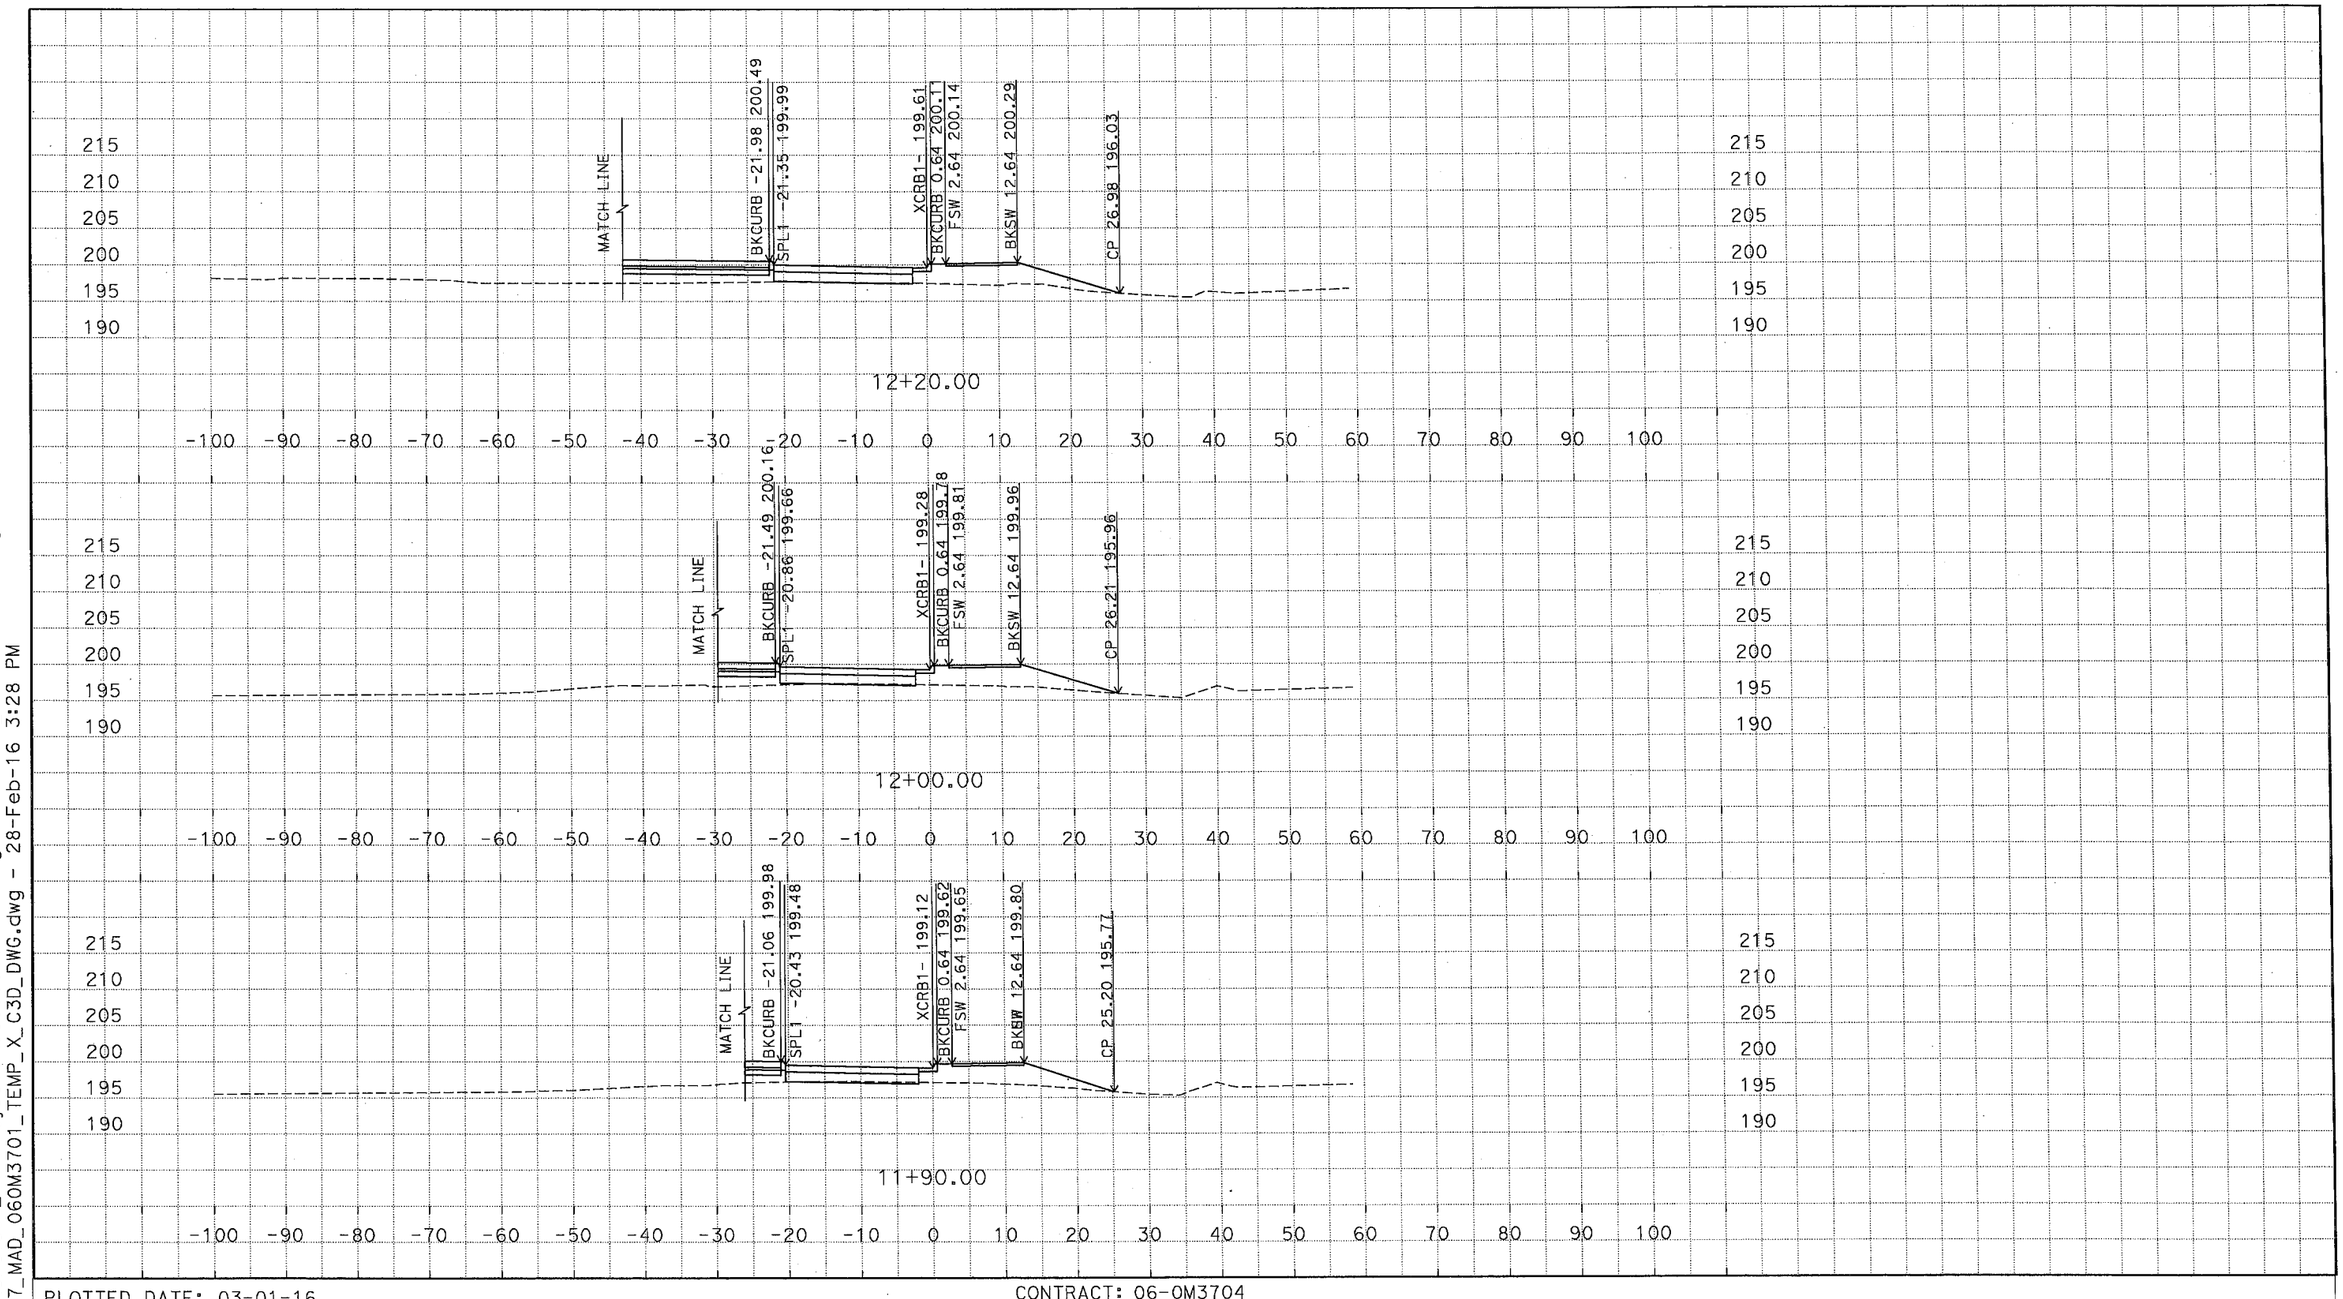

D:\C3D_Exercises_MS\Projects\0600000959\Design-SR43\C3D_0600000959\ACAD-2007_MAD_060M3701_TEMP_X_C3D_DWG.dwg - 28-Feb-16 3:28 PM

PLOTTED DATE: 03-01-16

SCALE: 1"=10' Horiz.
1"=10' Vert.

CREATED BY: M SADATMANSOORI

CONTRACT: 06-0M3704

DIST/CO/RTE/PM: 06/KIN/SR43,137/PM1.3-1.7

PROJECT ID: 0600000959

XCRB1 (CRB1 EXTENDED)
CROSS SECTIONS
7 OF 16

DESIGN STUDY ONLY

All Dimensions are U.S. Survey Feet

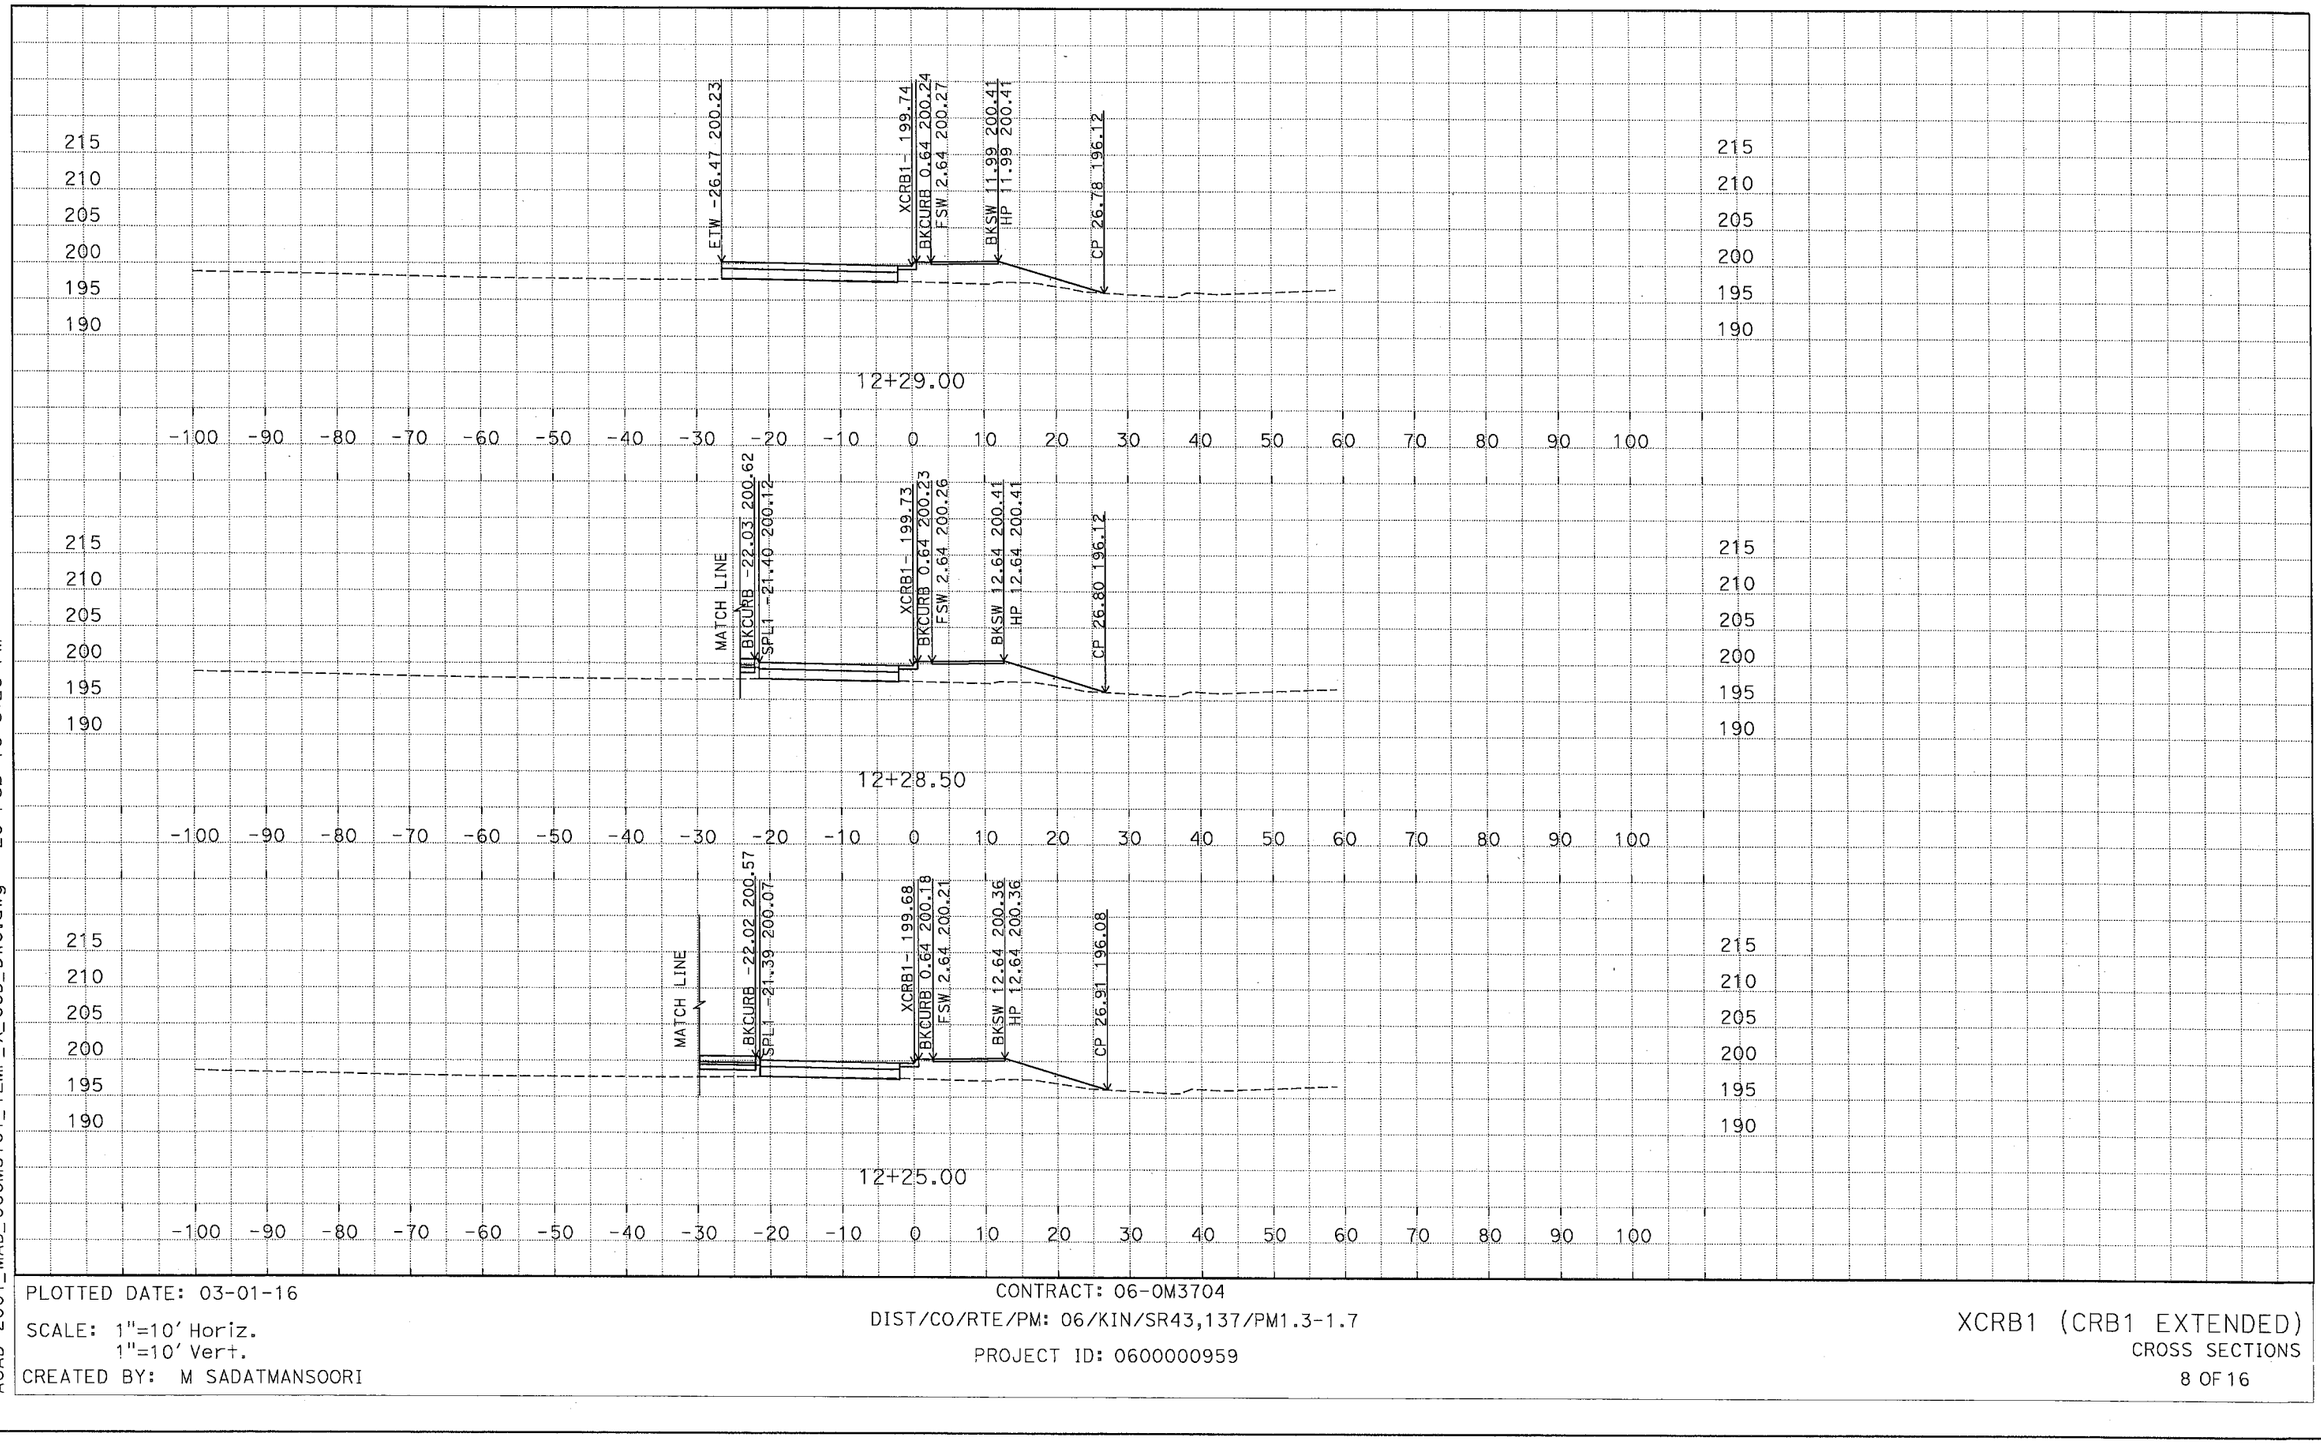

D:\C3D_Exercises_MS\Projects\0600000959\Design-SR43\C3D_0600000959\ACAD-2007_MAD_06OM3701_TEMP_X_C3D_DWG.dwg - 28-Feb-16 3:28 PM

PLOTTED DATE: 03-01-16

SCALE: 1"=10' Horiz.
1"=10' Vert.

CREATED BY: M SADATMANSOORI

CONTRACT: 06-0M3704

DIST/CO/RTE/PM: 06/KIN/SR43,137/PM1.3-1.7

PROJECT ID: 0600000959

XCRB1 (CRB1 EXTENDED)
CROSS SECTIONS
8 OF 16

DESIGN STUDY ONLY

All Dimensions are U.S. Survey Feet

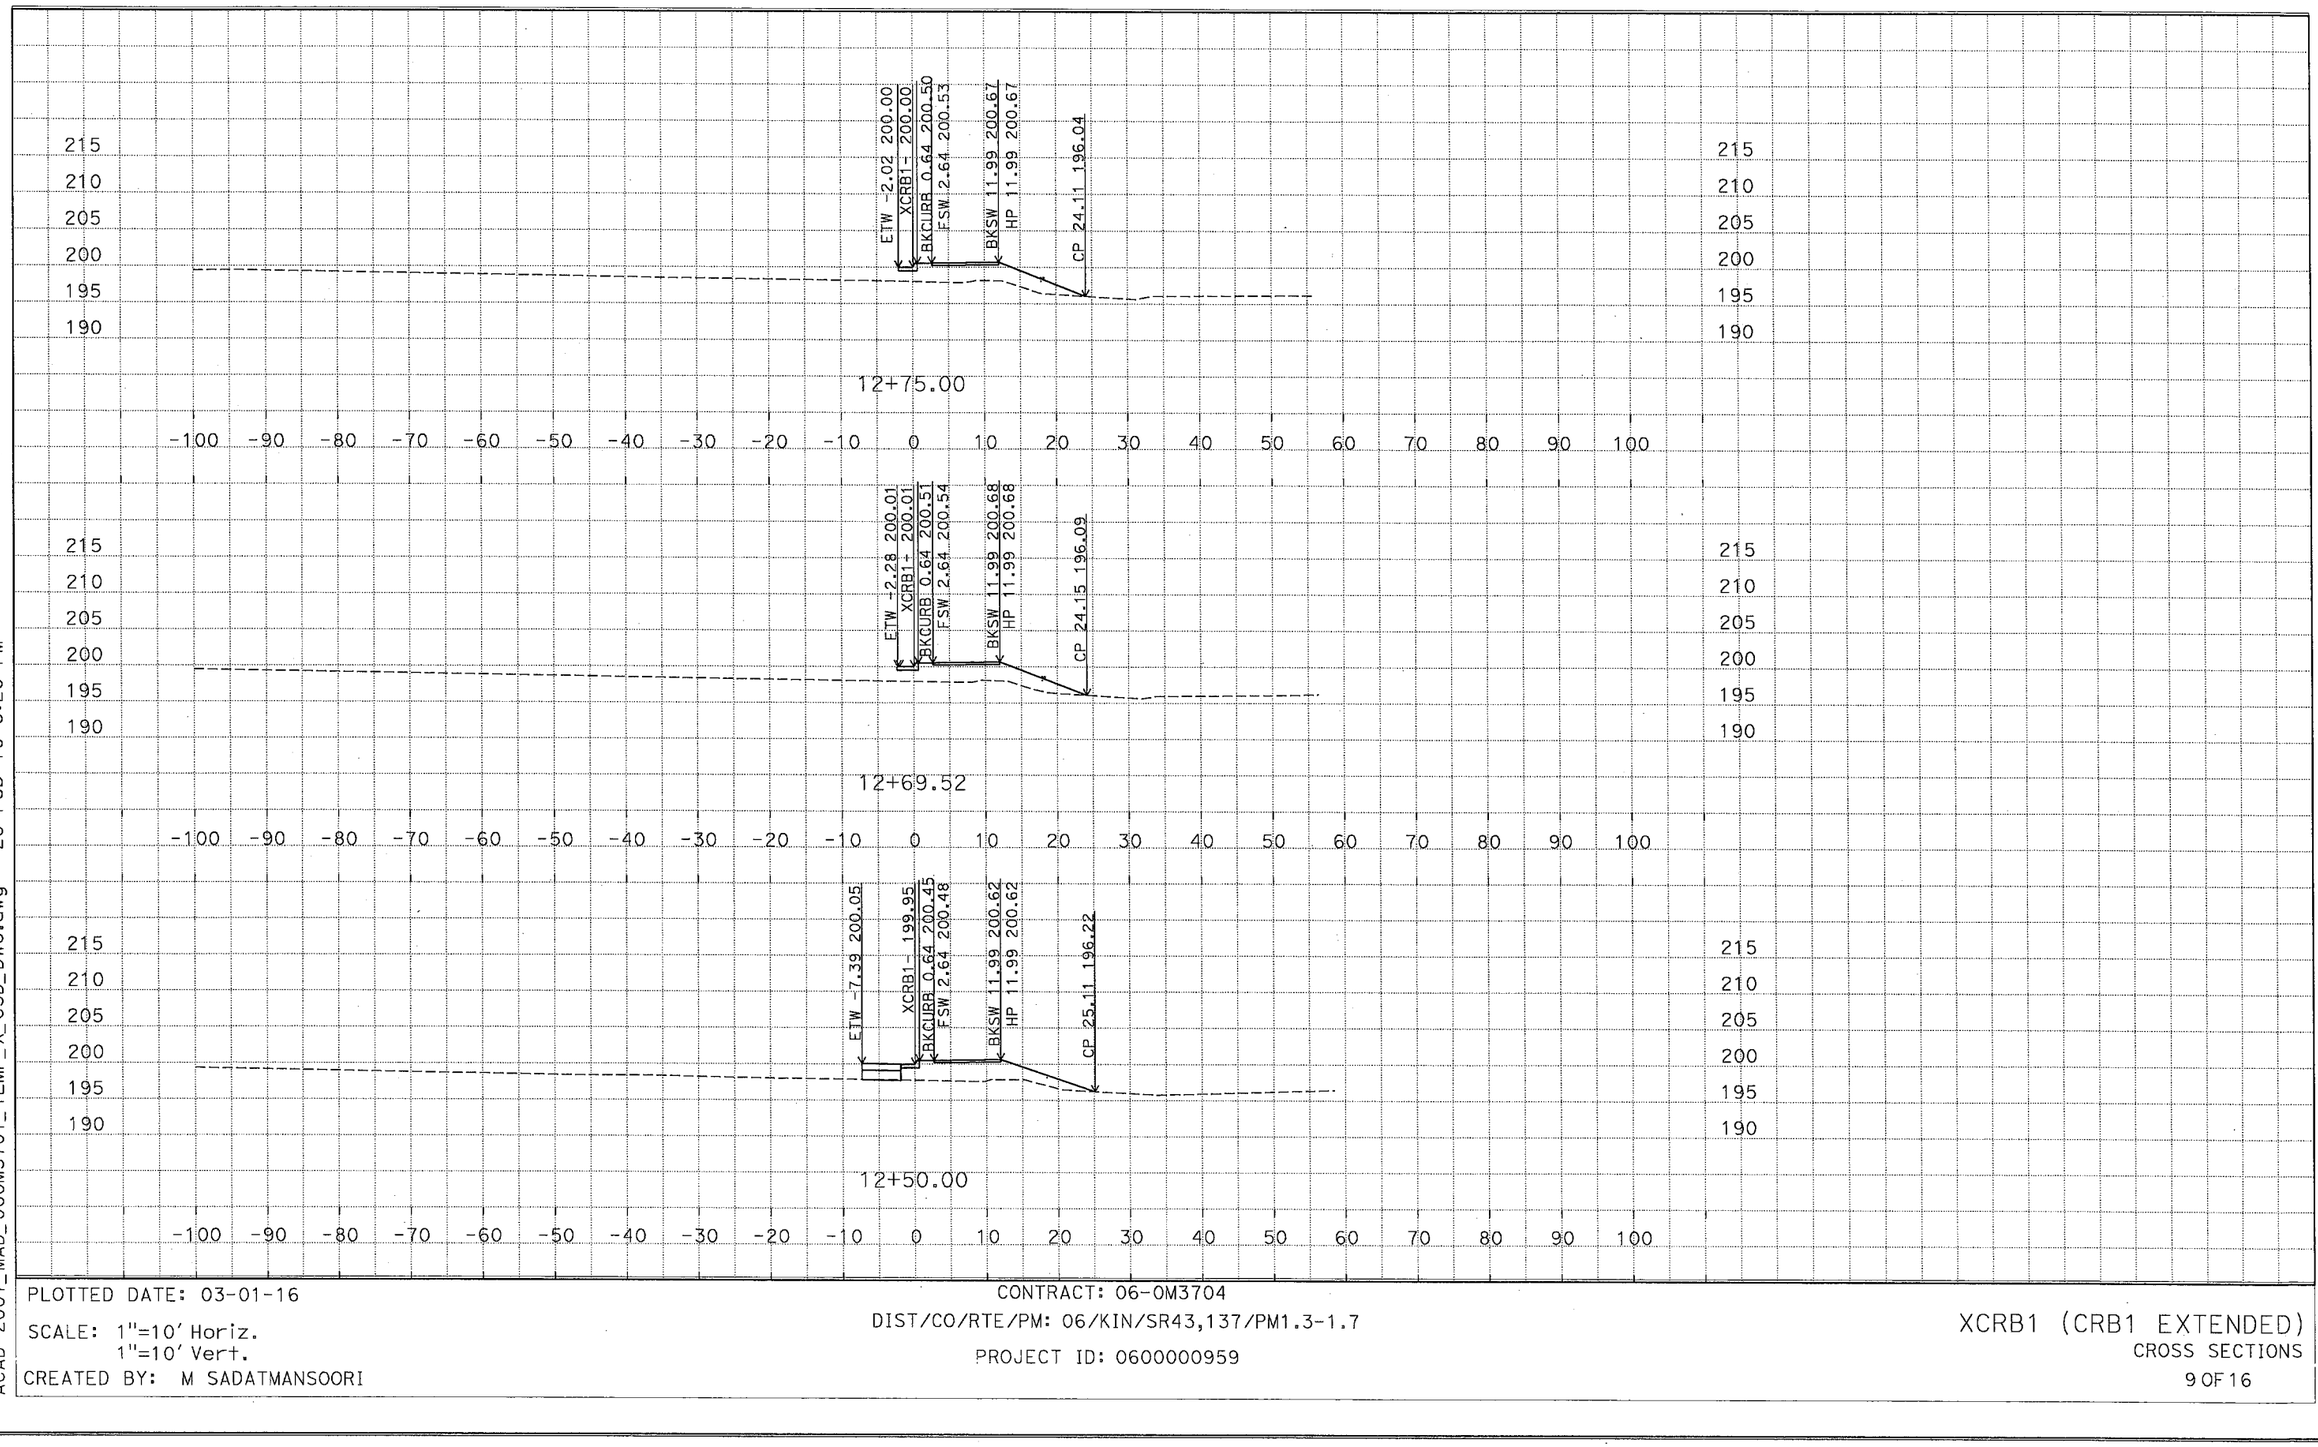

D:\C3D_Exercises_MS\Projects\0600000959\Design-SR43\C3D_0600000959\Alignments-SR43
ACAD-2007_MAD_060M3701_TEMP_X_C3D_DWG.dwg - 28-Feb-16 3:28 PM

PLOTTED DATE: 03-01-16

SCALE: 1"=10' Horiz.
1"=10' Vert.

CREATED BY: M SADATMANSOORI

CONTRACT: 06-0M3704

DIST/CO/RTE/PM: 06/KIN/SR43,137/PM1.3-1.7

PROJECT ID: 0600000959

XCRB1 (CRB1 EXTENDED)
CROSS SECTIONS

DESIGN STUDY ONLY

All Dimensions are U.S. Survey Feet

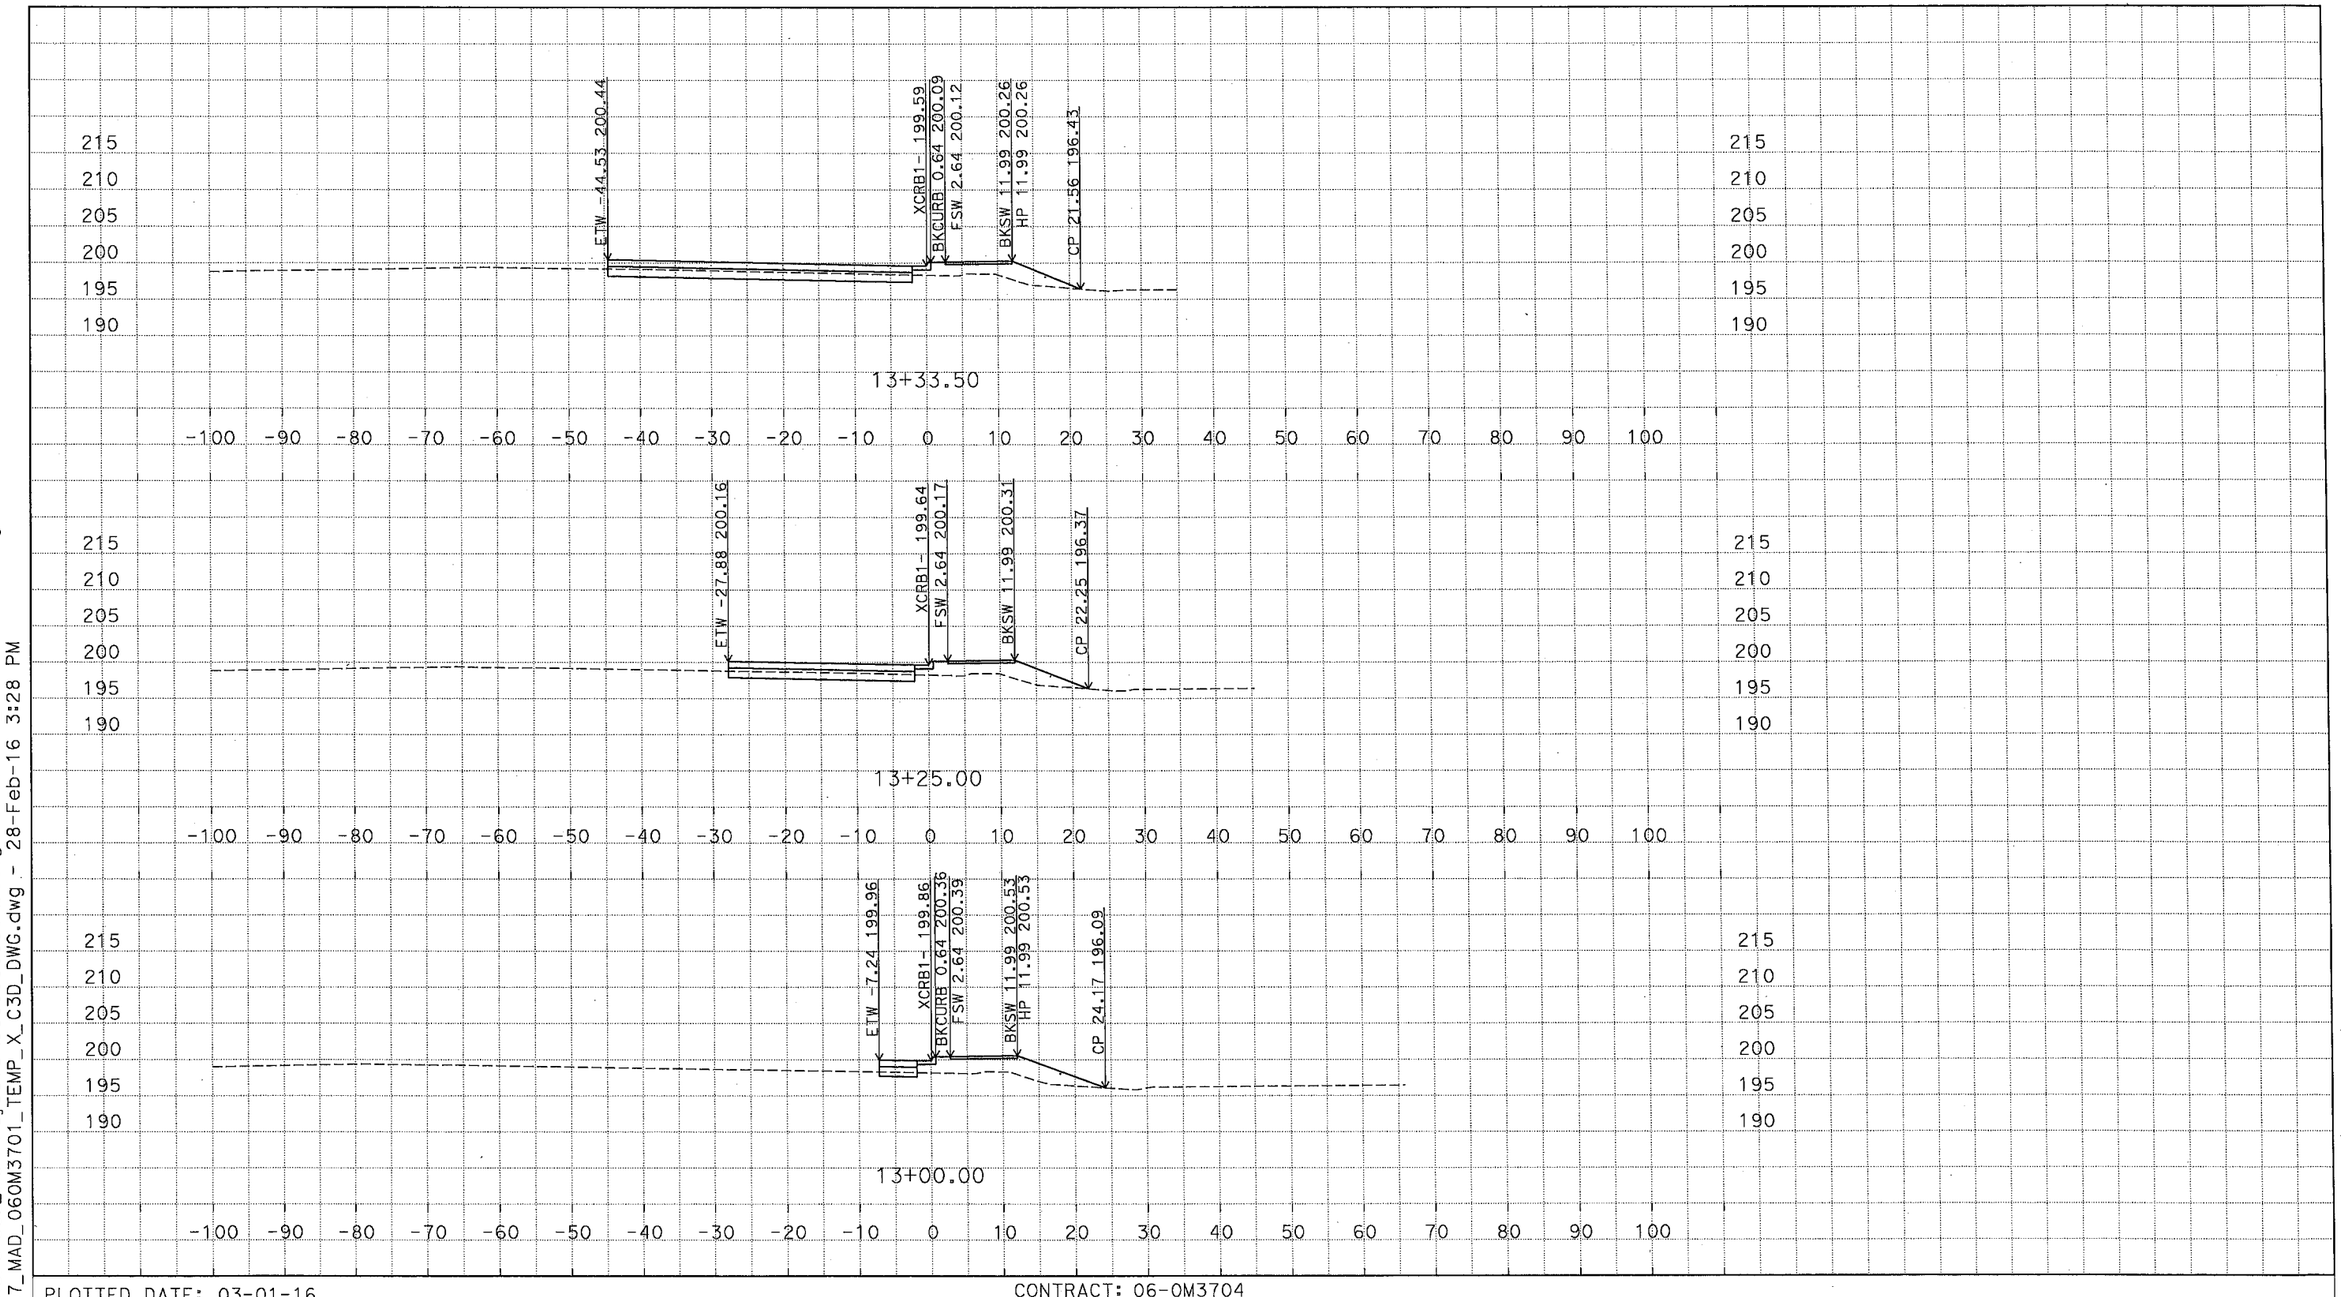

D:\C3D_Exercises_MS\Projects\0600000959\Design-SR43\C3D_0600000959\ACAD-2007_MAD_060M3701_TEMP_X_C3D_DWG.dwg - 28-Feb-16 3:28 PM

PLOTTED DATE: 03-01-16

SCALE: 1"=10' Horiz.
1"=10' Vert.

CREATED BY: M SADATMANSOORI

CONTRACT: 06-0M3704

DIST/CO/RTE/PM: 06/KIN/SR43,137/PM1.3-1.7

PROJECT ID: 0600000959

XCRB1 (CRB1 EXTENDED)
CROSS SECTIONS
10 OF 16

DESIGN STUDY ONLY

All Dimensions are U.S. Survey Feet

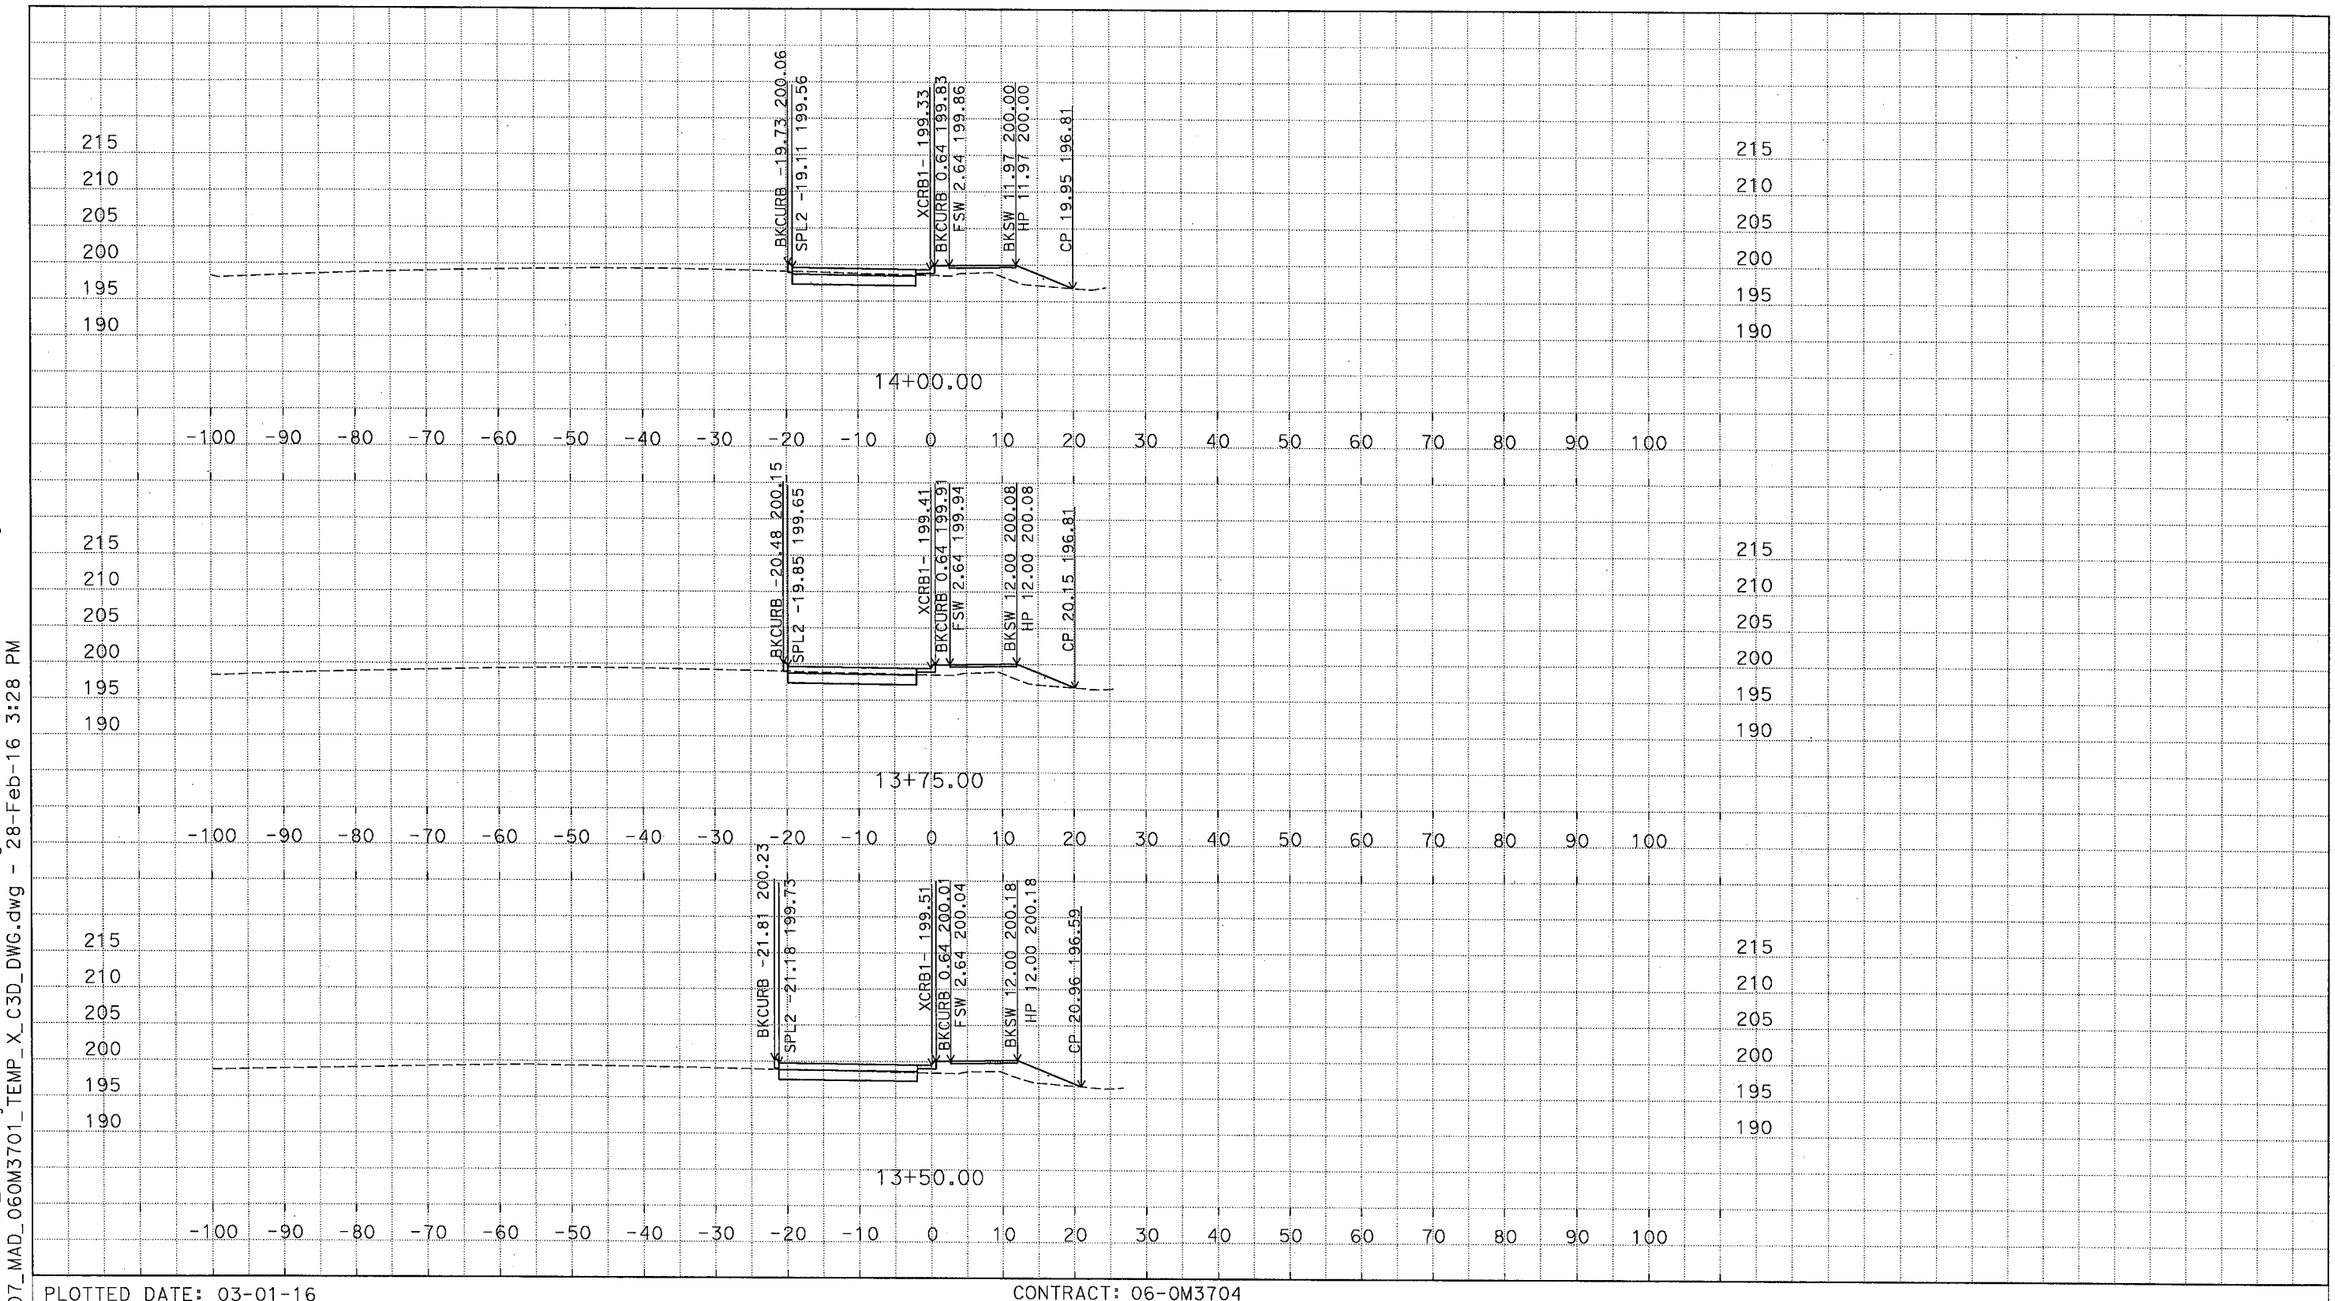

D:\C3D_Exercises_MS\Projects\0600000959\Design-SR43\C3D_0600000959\ACAD-2007_MAD_060M3701_TEMP_X_C3D_DWG.dwg - 28-Feb-16 3:28 PM

PLOTTED DATE: 03-01-16

SCALE: 1"=10' Horiz.
1"=10' Vert.

CREATED BY: M SADATMANSOORI

CONTRACT: 06-0M3704

DIST/CO/RTE/PM: 06/KIN/SR43,137/PM1.3-1.7

PROJECT ID: 0600000959

XCRB1 (CRB1 EXTENDED)
CROSS SECTIONS
11 OF 16

DESIGN STUDY ONLY

All Dimensions are U.S. Survey Feet

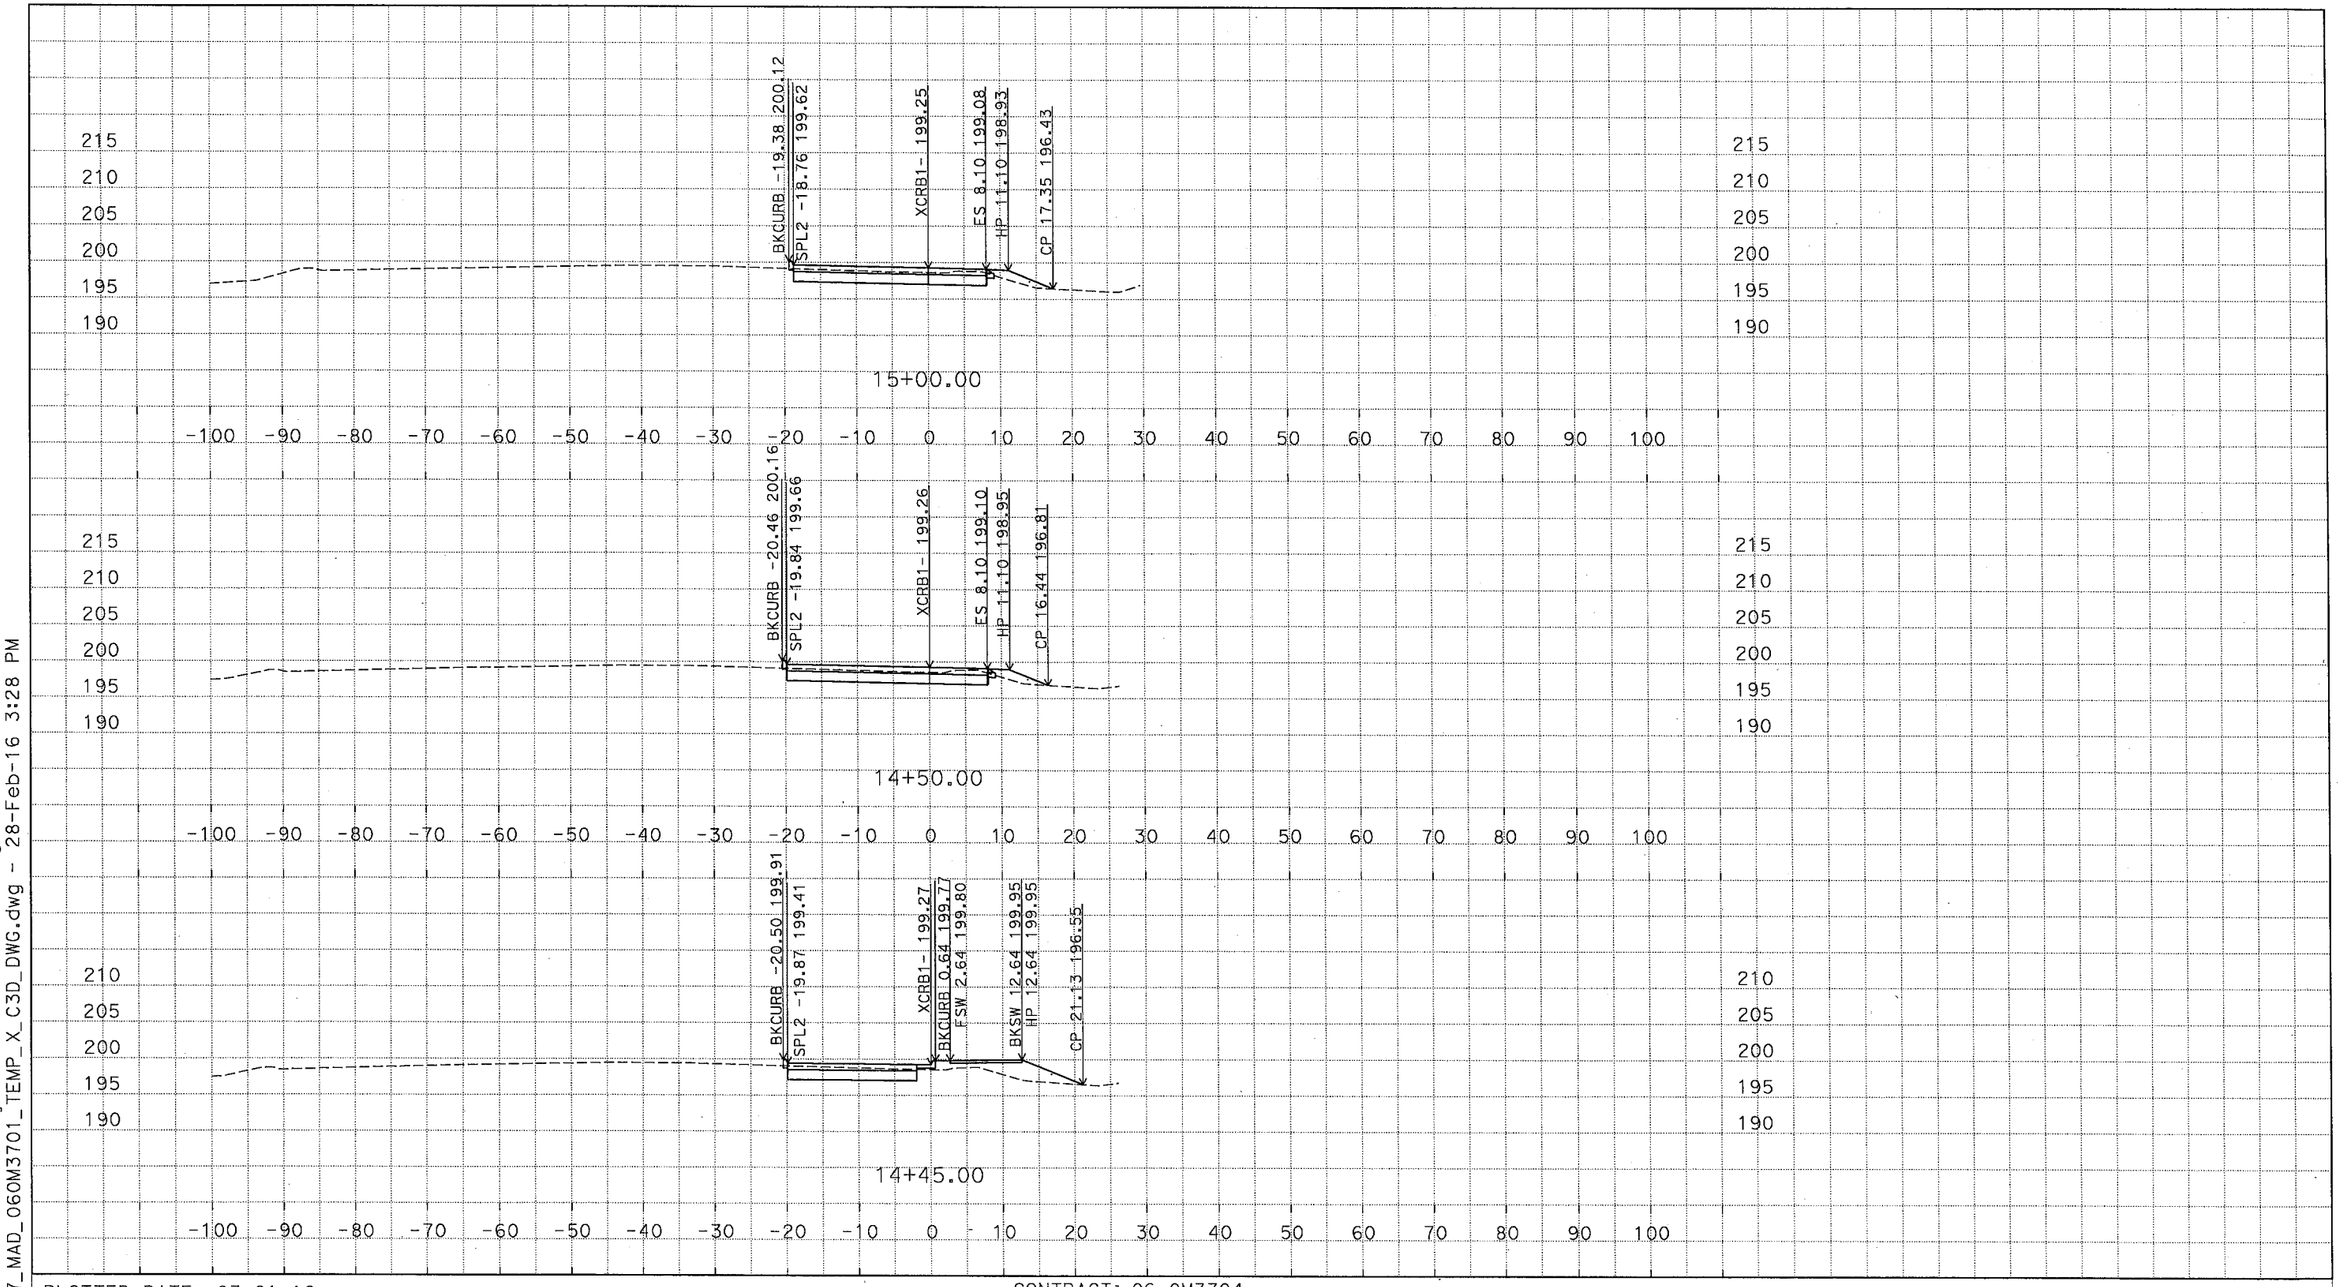

D:\C3D_Exercises_MS\Projects\0600000959\Design-SR43\C3D_0600000959_ACAD-2007_MAD_060M3701_TEMP_X_C3D_DWG.dwg - 28-Feb-16 3:28 PM

PLOTTED DATE: 03-01-16

SCALE: 1"=10' Horiz.
1"=10' Vert.

CREATED BY: M SADATMANSOORI

CONTRACT: 06-0M3704

DIST/CO/RTE/PM: 06/KIN/SR43,137/PM1.3-1.7

PROJECT ID: 0600000959

XCRB1 (CRB1 EXTENDED)
CROSS SECTIONS
12 OF 16

DESIGN STUDY ONLY

All Dimensions are U.S. Survey Feet

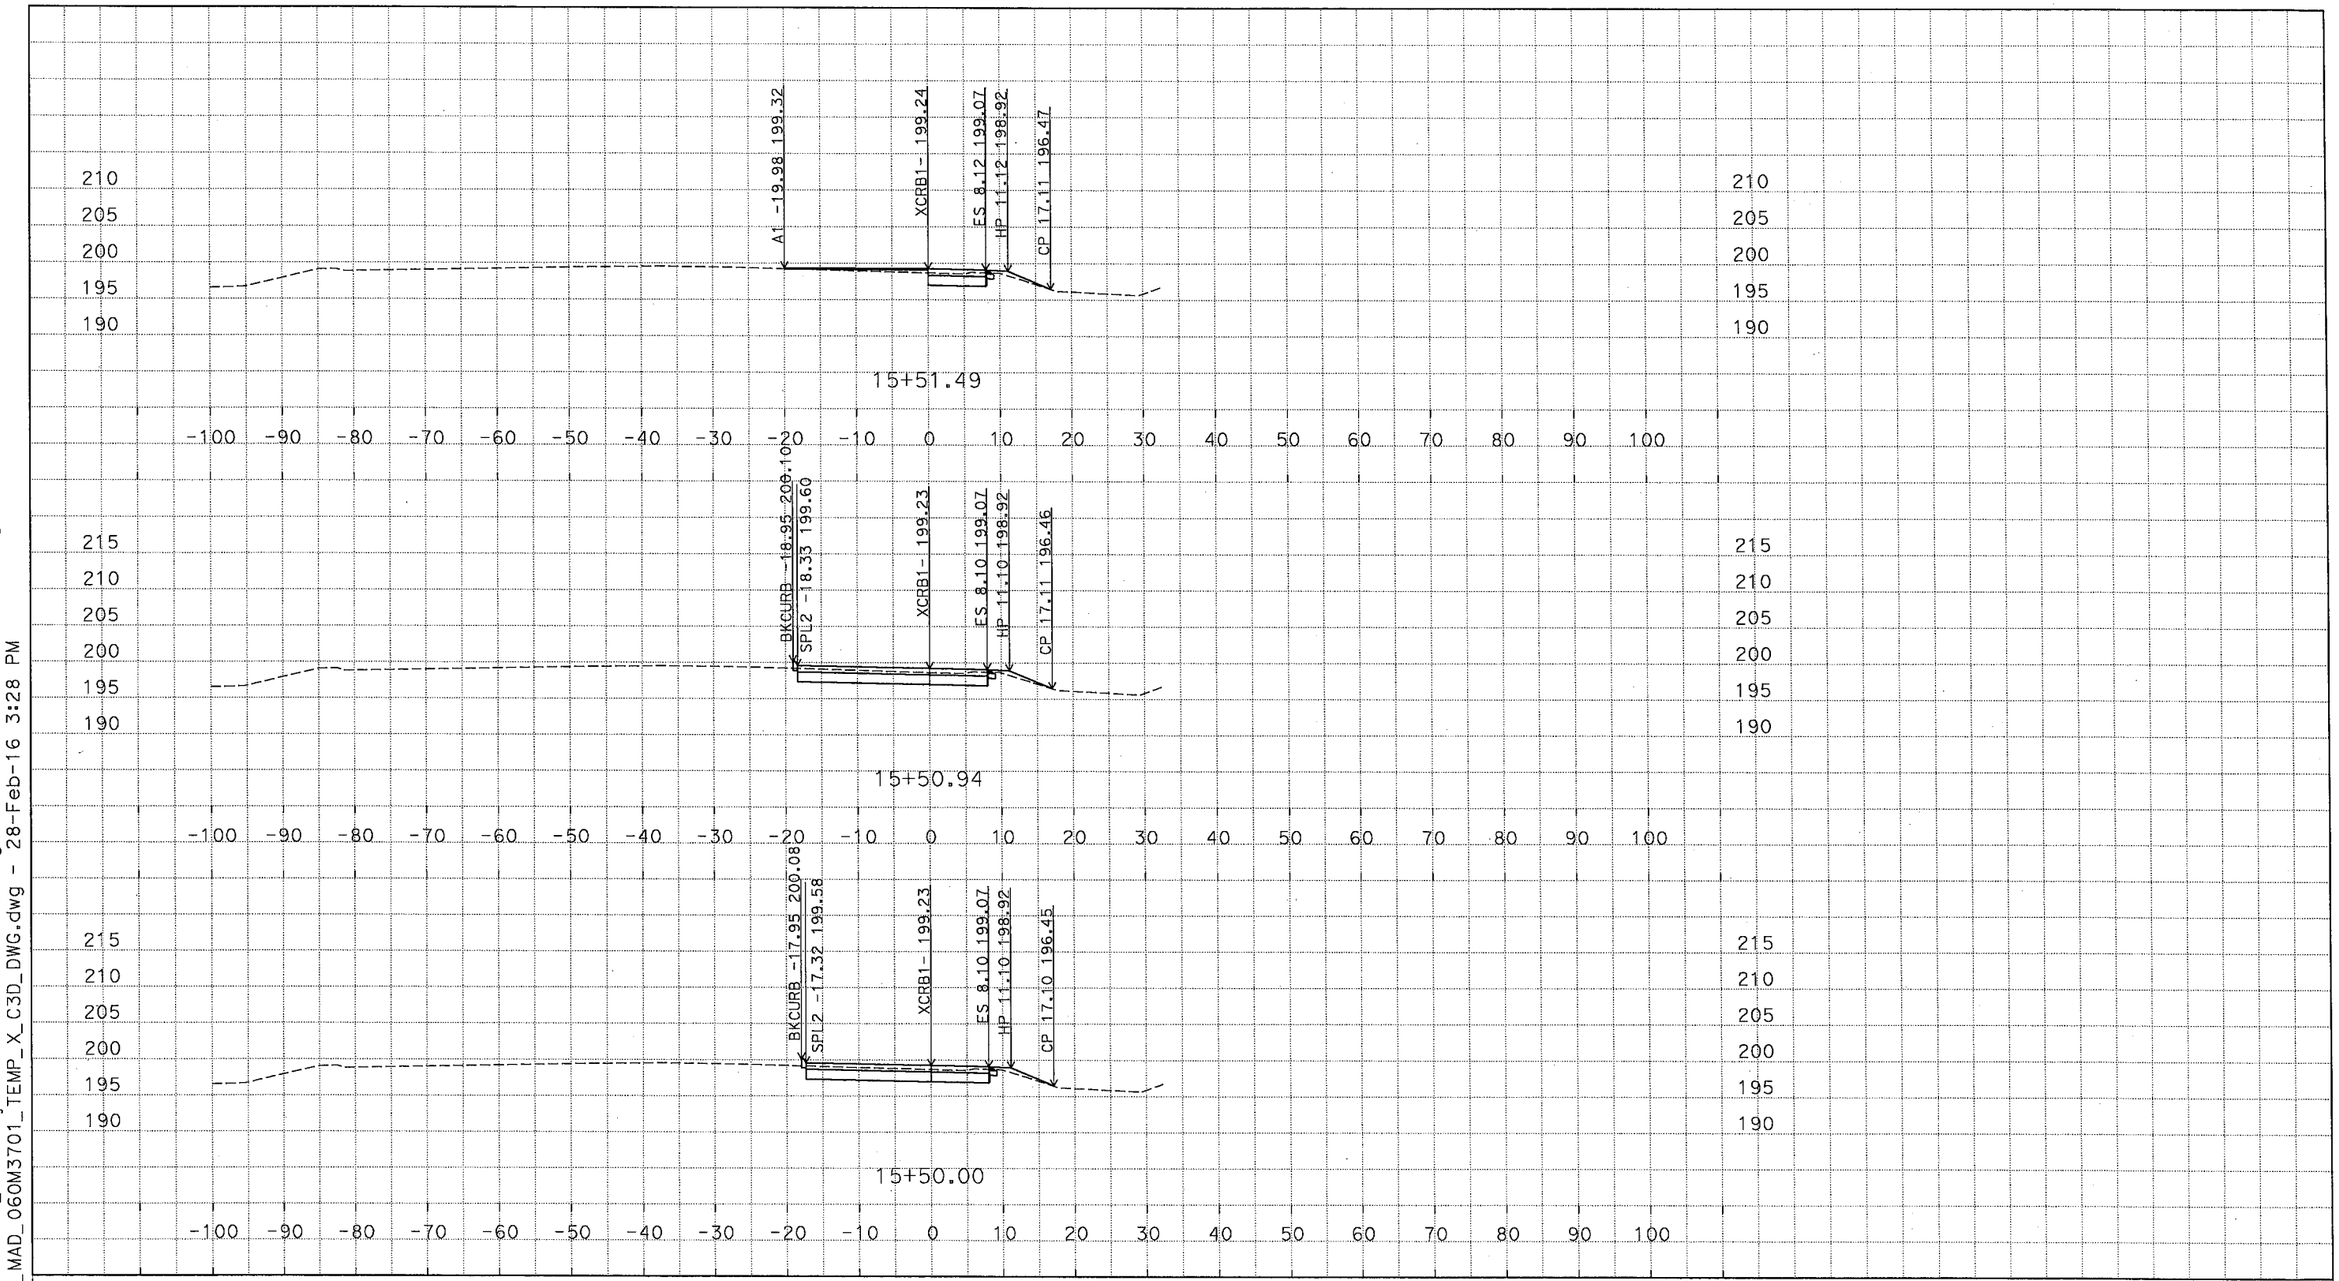

D:\C3D_Exercises_MS\Projects\0600000959\Design-SR43\C3D_0600000959_ACAD-2007_MAD_060M3701_TEMP_X_C3D_DWG.dwg - 28-Feb-16 3:28 PM

PLOTTED DATE: 03-01-16

SCALE: 1"=10' Horiz.
1"=10' Vert.

CREATED BY: M SADATMANSOORI

CONTRACT: 06-0M3704

DIST/CO/RTE/PM: 06/KIN/SR43,137/PM1.3-1.7

PROJECT ID: 0600000959

XCRB1 (CRB1 EXTENDED)
CROSS SECTIONS
13 OF 16

DESIGN STUDY ONLY

All Dimensions are U.S. Survey Feet

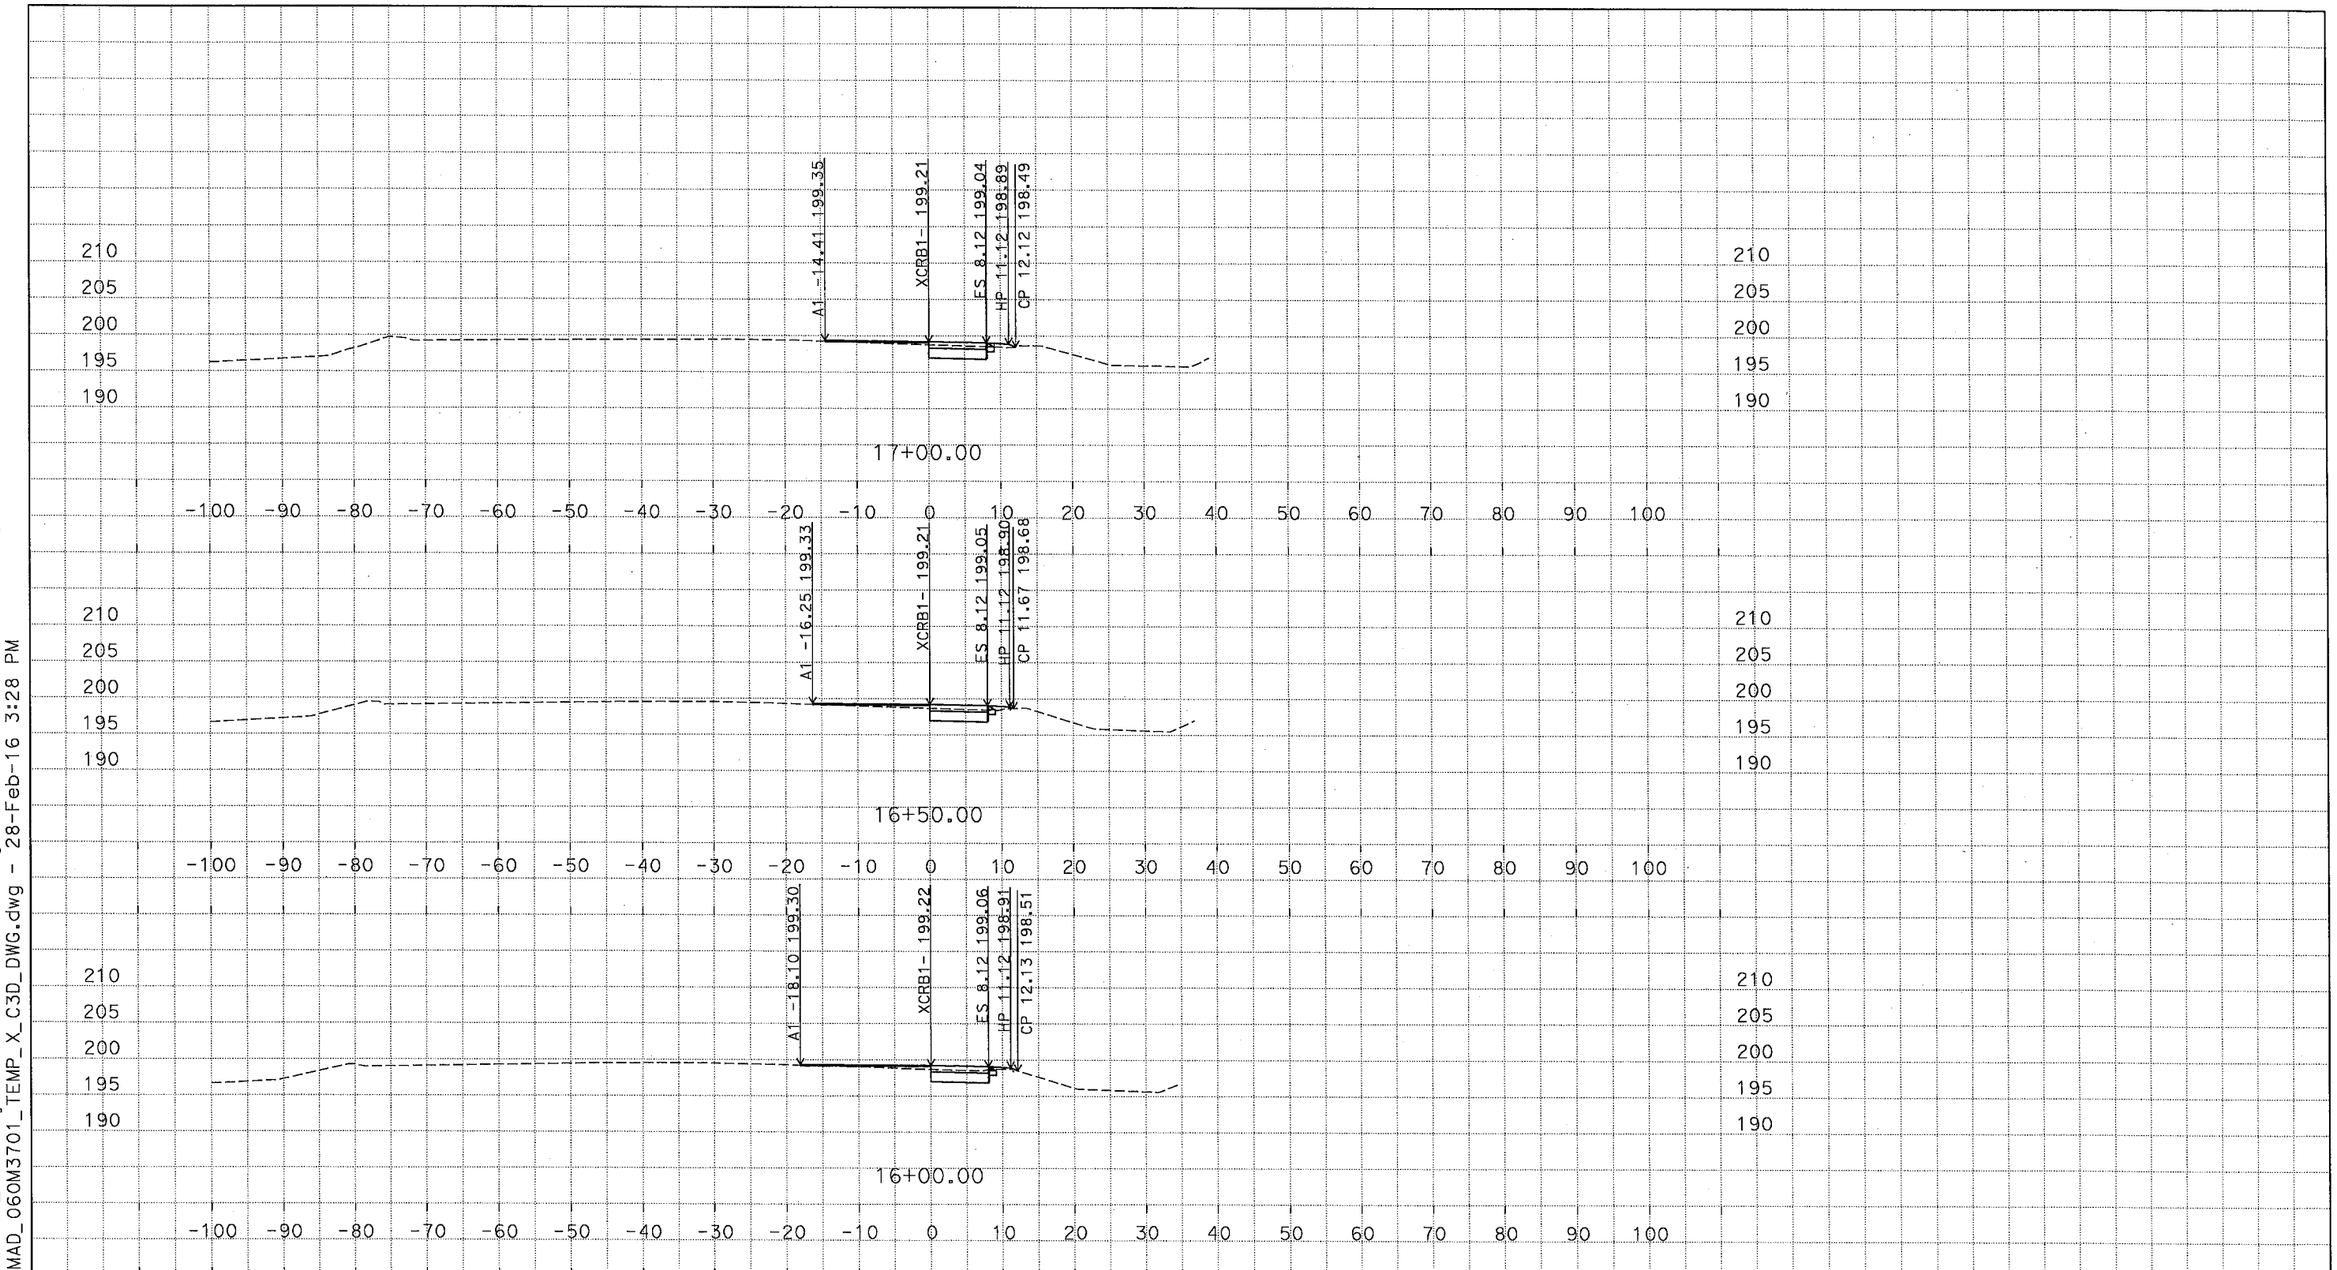

D:\C3D_Exercises_MS\Projects\0600000959\Design-SR43\C3D_0600000959\ACAD-2007_MAD_060M3701_TEMP_X_C3D_DWG.dwg - 28-Feb-16 3:28 PM

PLOTTED DATE: 03-01-16

SCALE: 1"=10' Horiz.
1"=10' Vert..

CREATED BY: M SADATMANSOORI

CONTRACT: 06-0M3704

DIST/CO/RTE/PM: 06/KIN/SR43,137/PM1.3-1.7

PROJECT ID: 0600000959

XCRB1 (CRB1 EXTENDED)
CROSS SECTIONS
14 OF 16

DESIGN STUDY ONLY

All Dimensions are U.S. Survey Feet

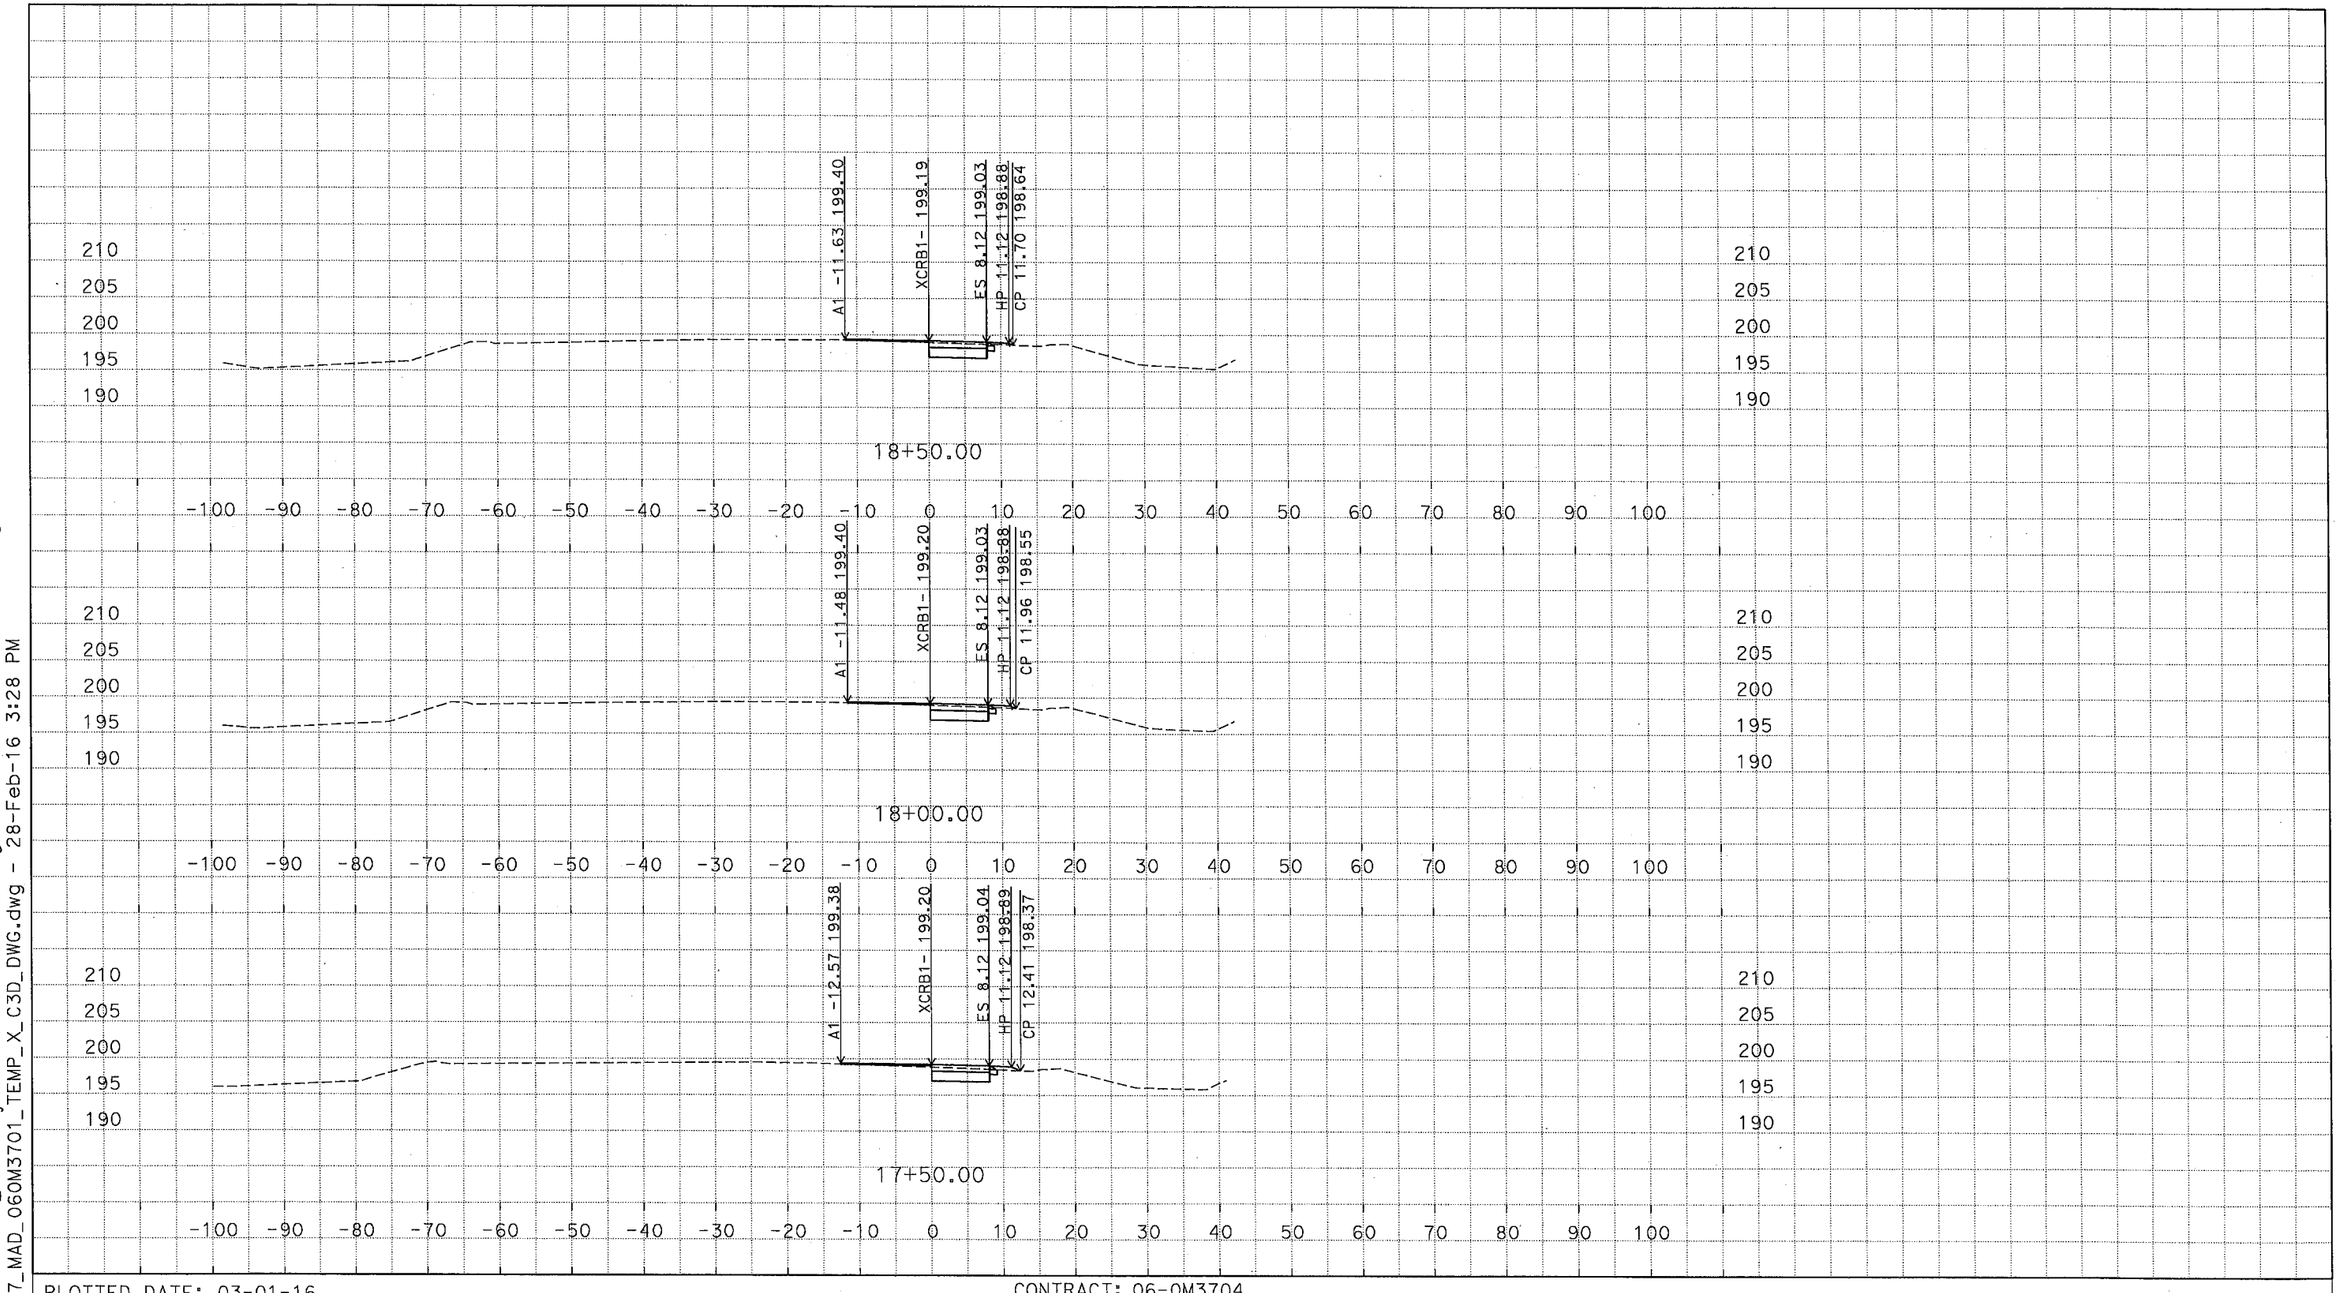

D:\C3D_Exercises_MS\Projects\0600000959\Design-SR43\C3D_0600000959_ACAD-2007_MAD_060M3701_TEMP_X_C3D_DWG.dwg - 28-Feb-16 3:28 PM

PLOTTED DATE: 03-01-16

SCALE: 1"=10' Horiz.
1"=10' Vert.

CREATED BY: M SADATMANSOORI

CONTRACT: 06-0M3704

DIST/CO/RTE/PM: 06/KIN/SR43,137/PM1.3-1.7

PROJECT ID: 0600000959

XCRB1 (CRB1 EXTENDED)

CROSS SECTIONS

15 OF 16

DESIGN STUDY ONLY

All Dimensions are U.S. Survey Feet

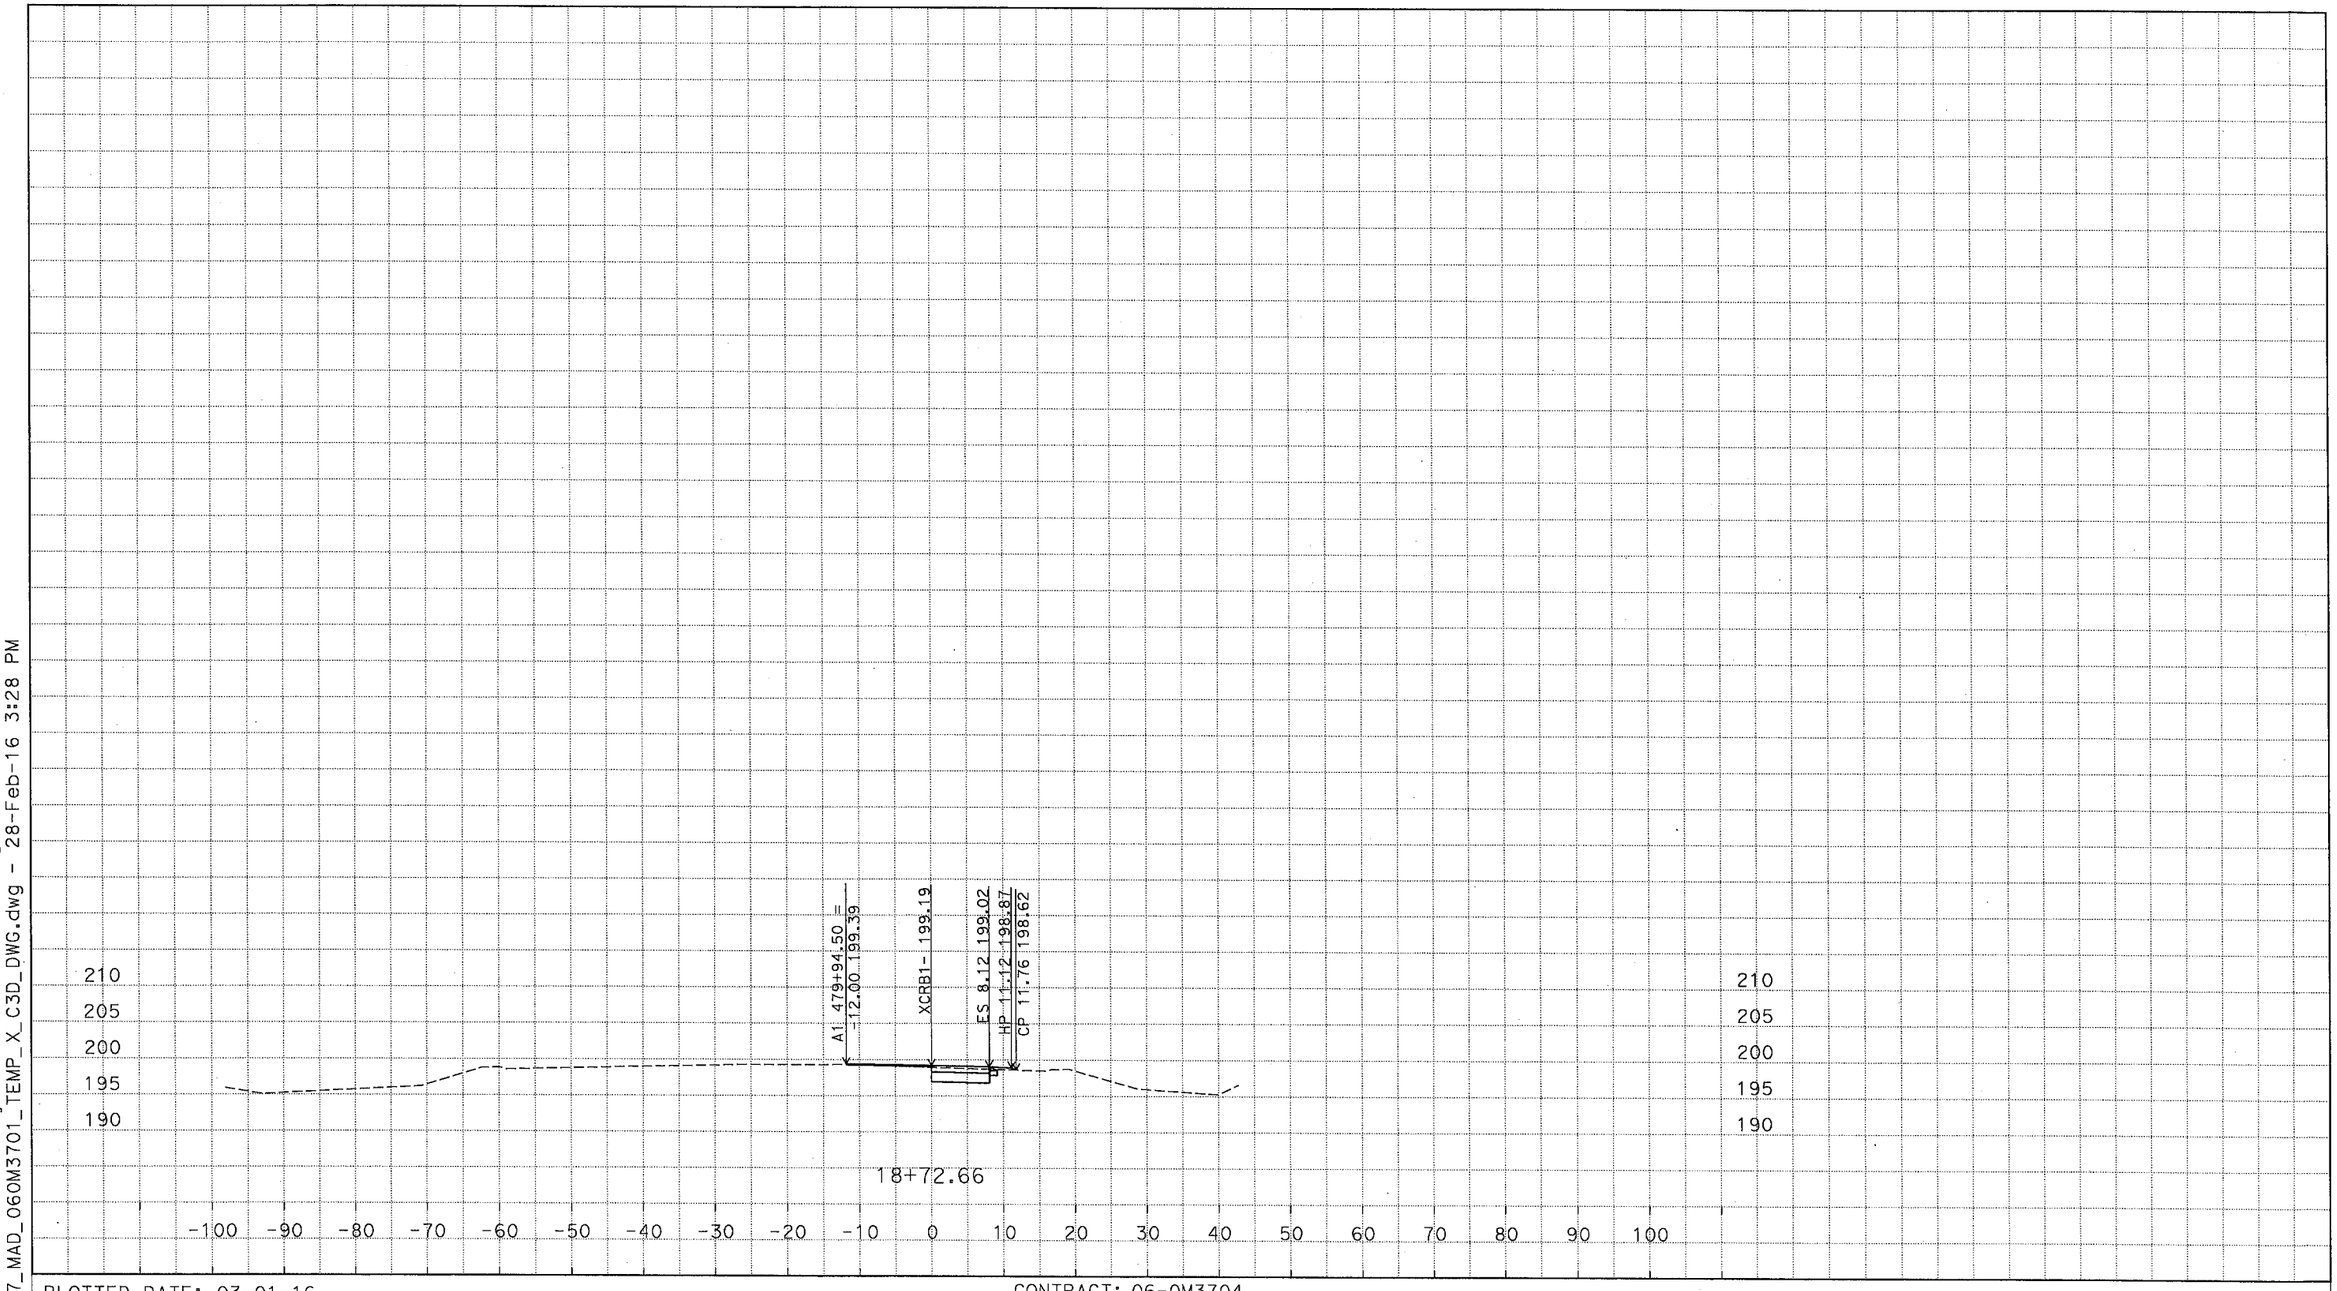

D:\C3D_Exercises_MS\Projects\0600000959\Design-SR43\C3D_0600000959_ACAD-2007_MAD_060M3701_TEMP_X_C3D_DWG.dwg - 28-Feb-16 3:28 PM

PLOTTED DATE: 03-01-16

SCALE: 1"=10' Horiz.
1"=10' Vert.

CREATED BY: M SADATMANSOORI

CONTRACT: 06-0M3704

DIST/CO/RTE/PM: 06/KIN/SR43,137/PM1.3-1.7

PROJECT ID: 0600000959

XCRB1 (CRB1 EXTENDED)
CROSS SECTIONS

SOUTH EAST QUADRANT

SR43 NORTHBOUND SHOULDER

CURB CRB2 FLOWLINE

SR137 EASTBOUND SHOULDER

DESIGN STUDY ONLY

All Dimensions are U.S. Survey Feet

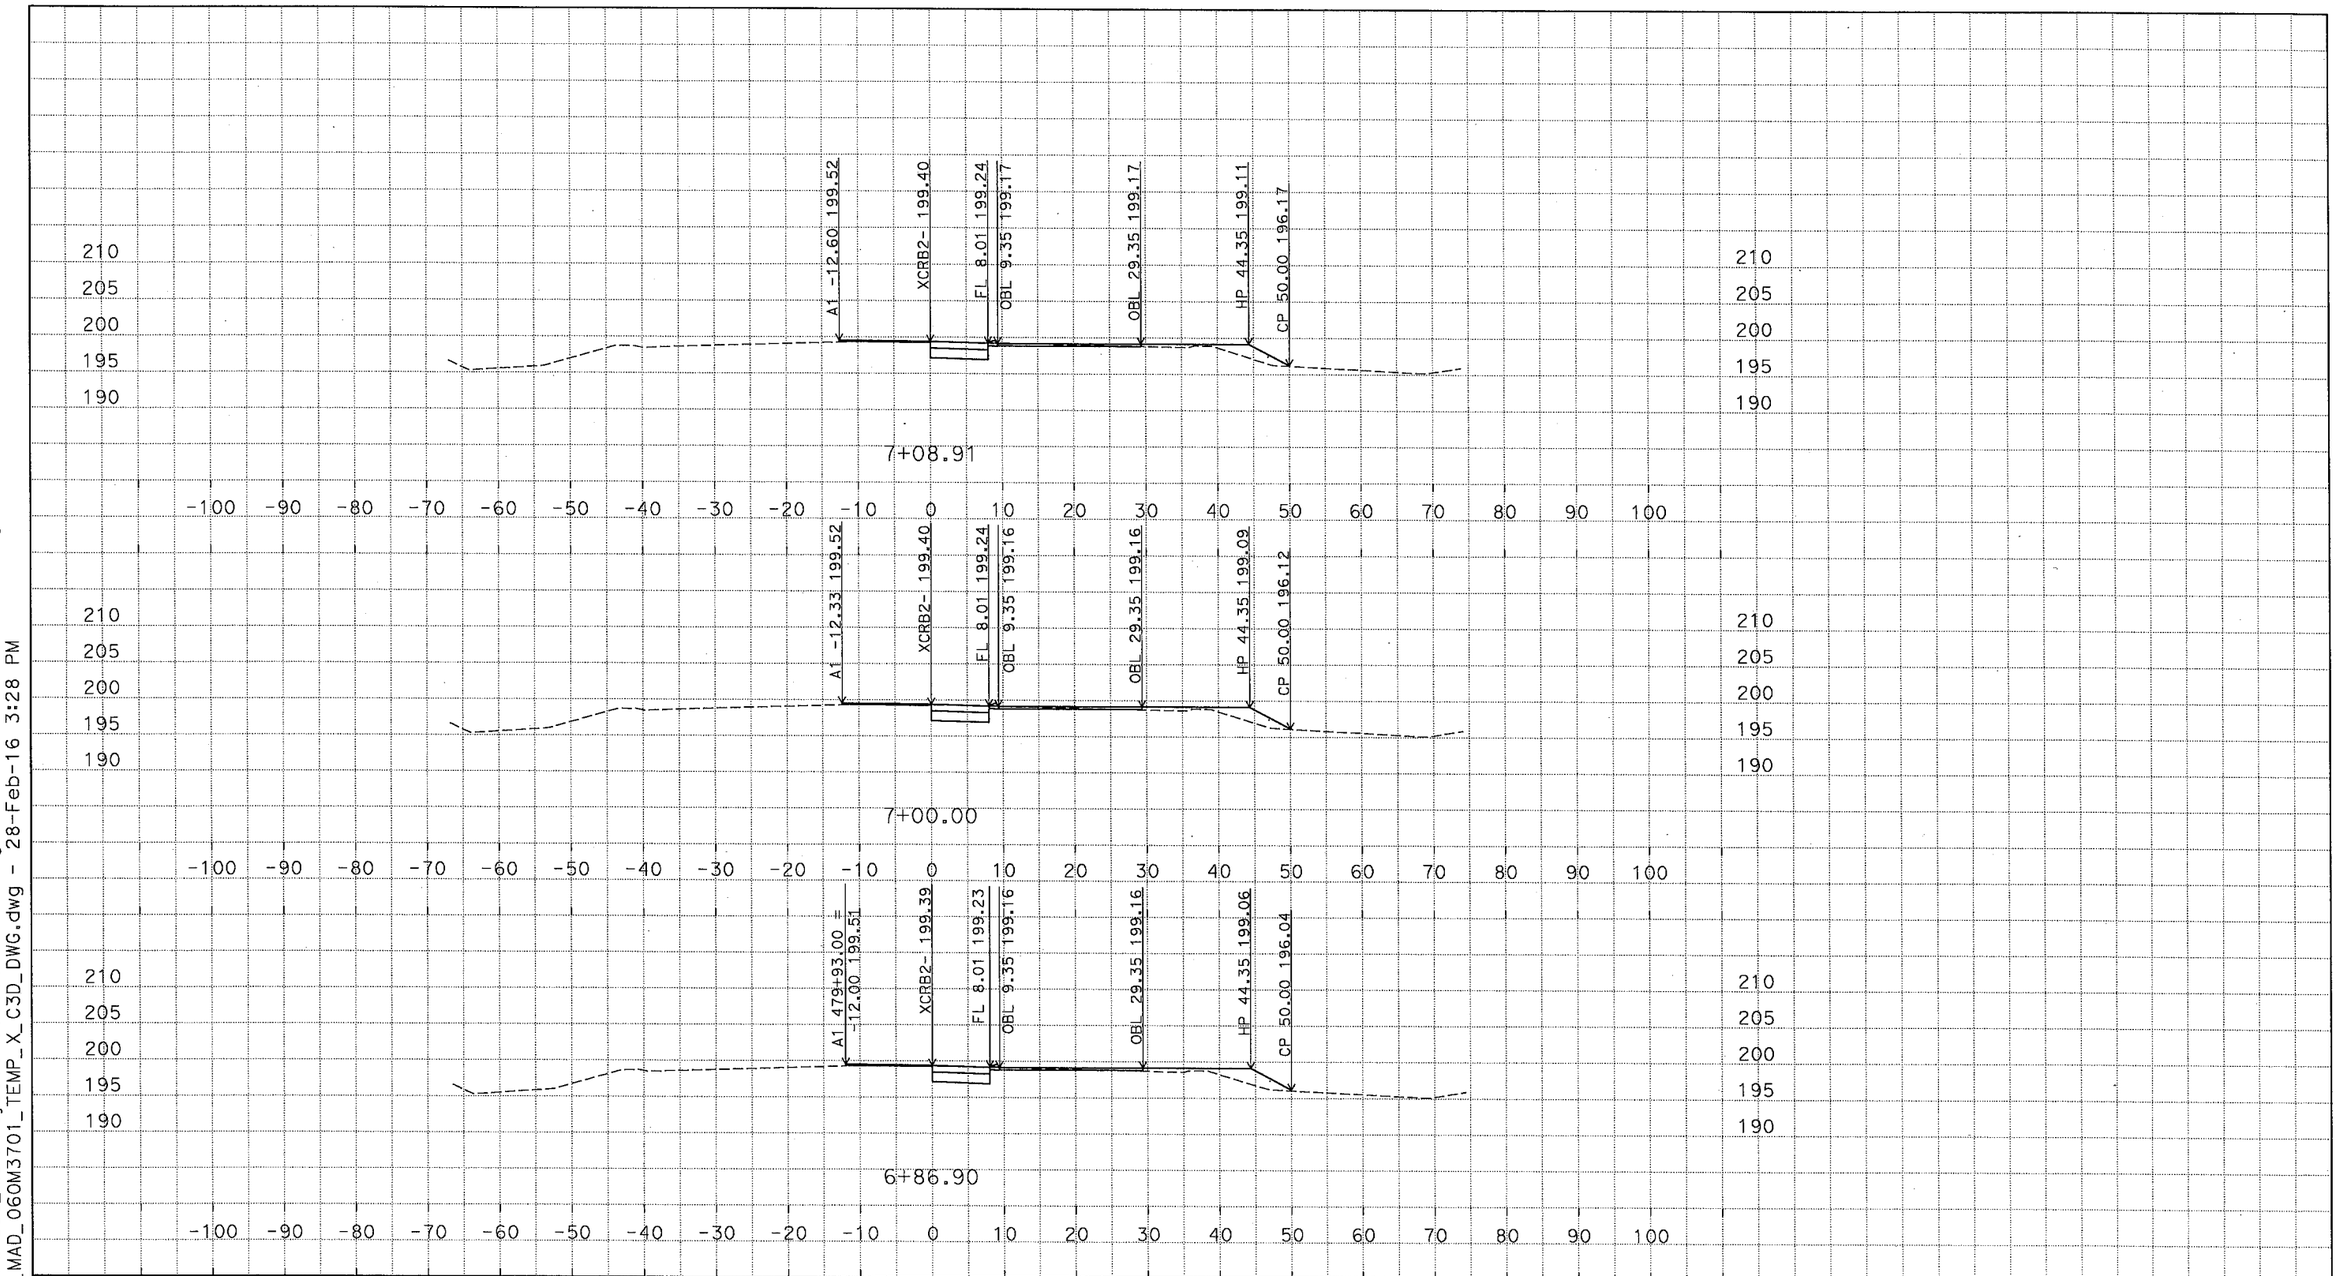

D:\C3D_Exercises_MS\Projects\0600000959\Design-SR43\C3D_0600000959\Alignments-SR43
ACAD-2007_MAD_060M3701_TEMP_X_C3D_DWG.dwg - 28-Feb-16 3:28 PM

PLOTTED DATE: 03-01-16
SCALE: 1"=10' Horiz.
1"=10' Vert.
CREATED BY: M SADATMANSOORI

CONTRACT: 06-0M3704
DIST/CO/RTE/PM: 06/KIN/SR43,137/PM1.3-1.7
PROJECT ID: 0600000959

XCRB2 (CRB2 EXTENDED)
CROSS SECTIONS
1 OF 24

DESIGN STUDY ONLY

All Dimensions are U.S. Survey Feet

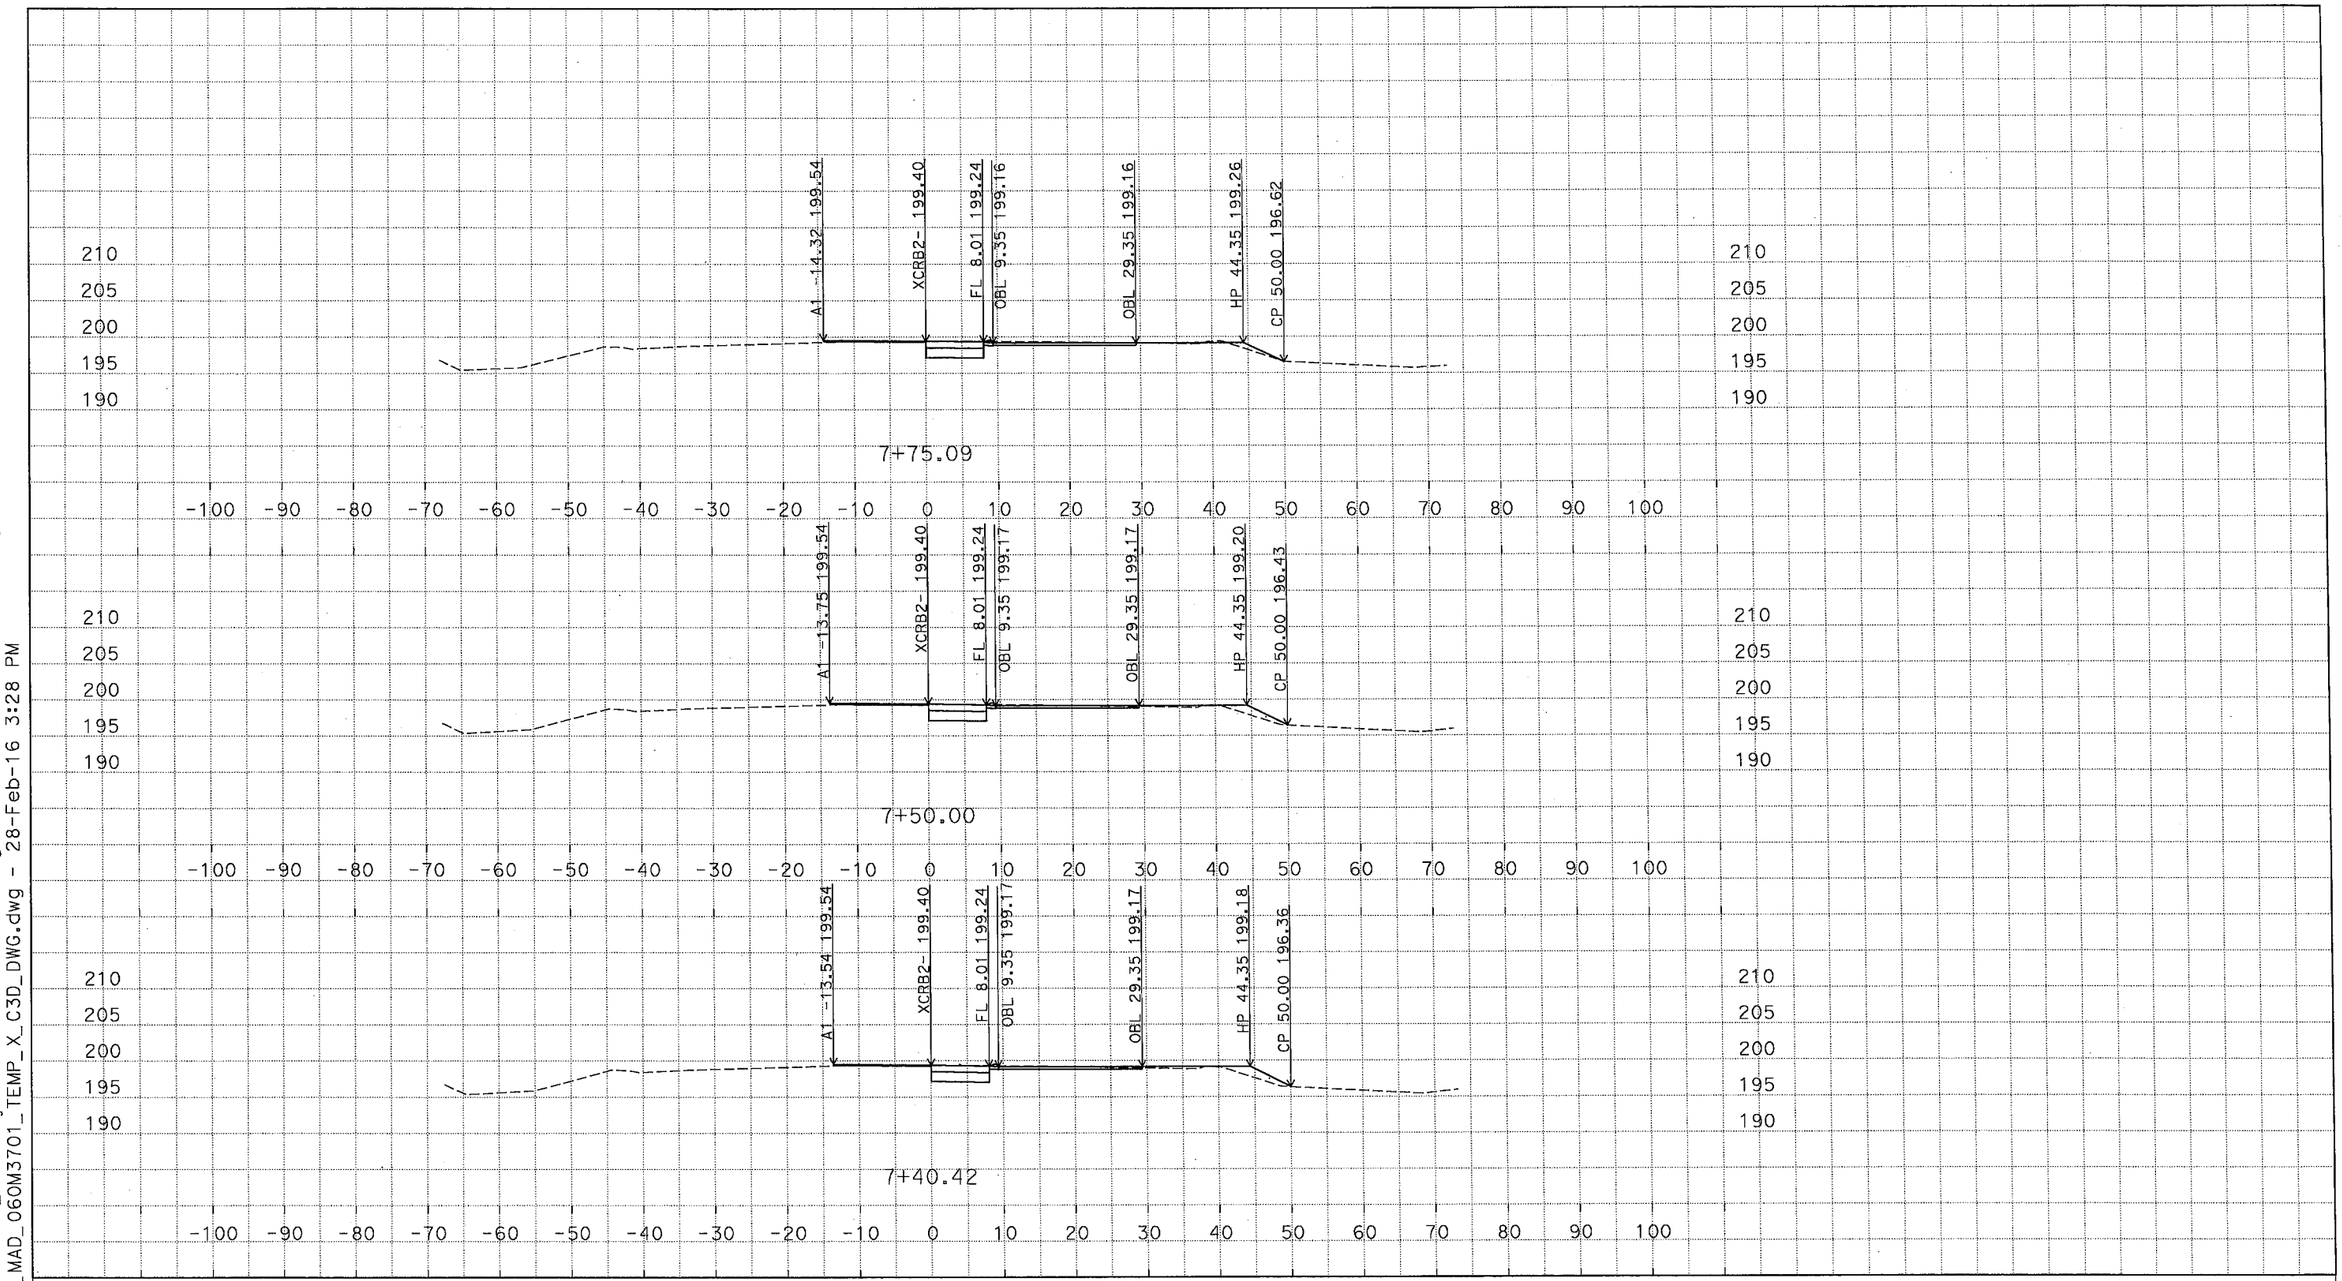

D:\C3D_Exercises_MS\Projects\0600000959\Design-SR43\C3D_0600000959\Alignments-SR43
ACAD-2007_MAD_06OM3701_TEMP_X_C3D_DWG.dwg - 28-Feb-16 3:28 PM

PLOTTED DATE: 03-01-16

SCALE: 1"=10' Horiz.
1"=10' Vert.

CREATED BY: M SADATMANSOORI

CONTRACT: 06-0M3704

DIST/CO/RTE/PM: 06/KIN/SR43,137/PM1.3-1.7

PROJECT ID: 0600000959

XCRB2 (CRB2 EXTENDED)
CROSS SECTIONS
2 OF 24

DESIGN STUDY ONLY

All Dimensions are U.S. Survey Feet

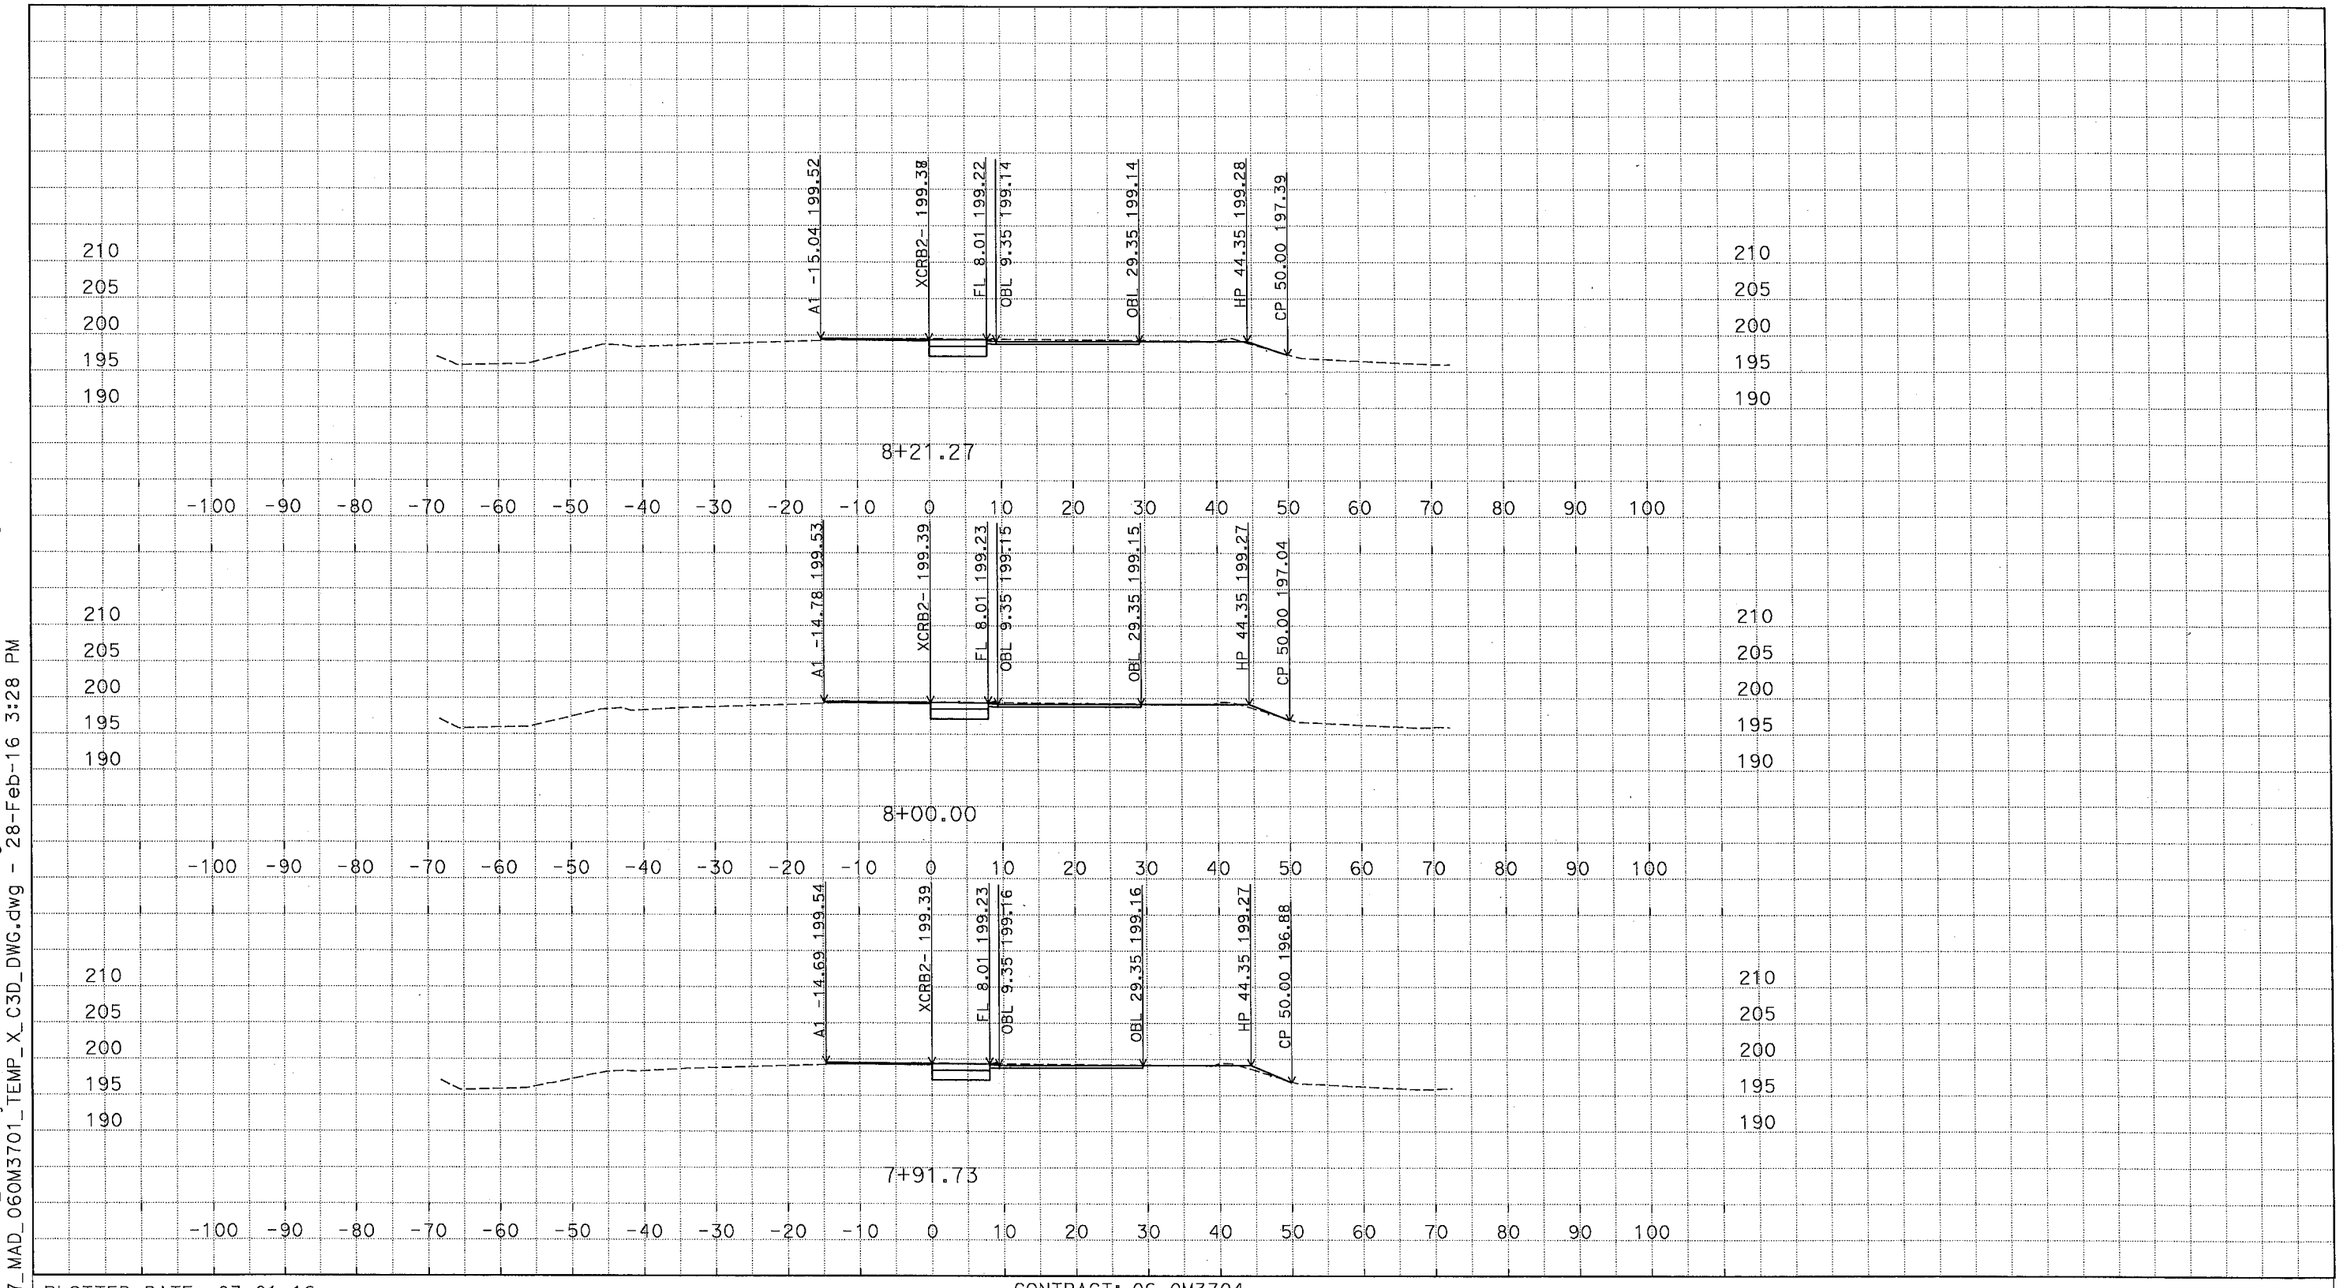

D:\C3D_Exercises_MS\Projects\0600000959\Design-SR43\C3D_0600000959\ACAD-2007_MAD_060M3701_TEMP_X_C3D_DWG.dwg - 28-Feb-16 3:28 PM

PLOTTED DATE: 03-01-16

SCALE: 1"=10' Horiz.
1"=10' Vert.

CREATED BY: M SADATMANSOORI

CONTRACT: 06-0M3704

DIST/CO/RTE/PM: 06/KIN/SR43,137/PM1.3-1.7

PROJECT ID: 0600000959

XCRB2 (CRB2 EXTENDED)
CROSS SECTIONS

DESIGN STUDY ONLY

All Dimensions are U.S. Survey Feet

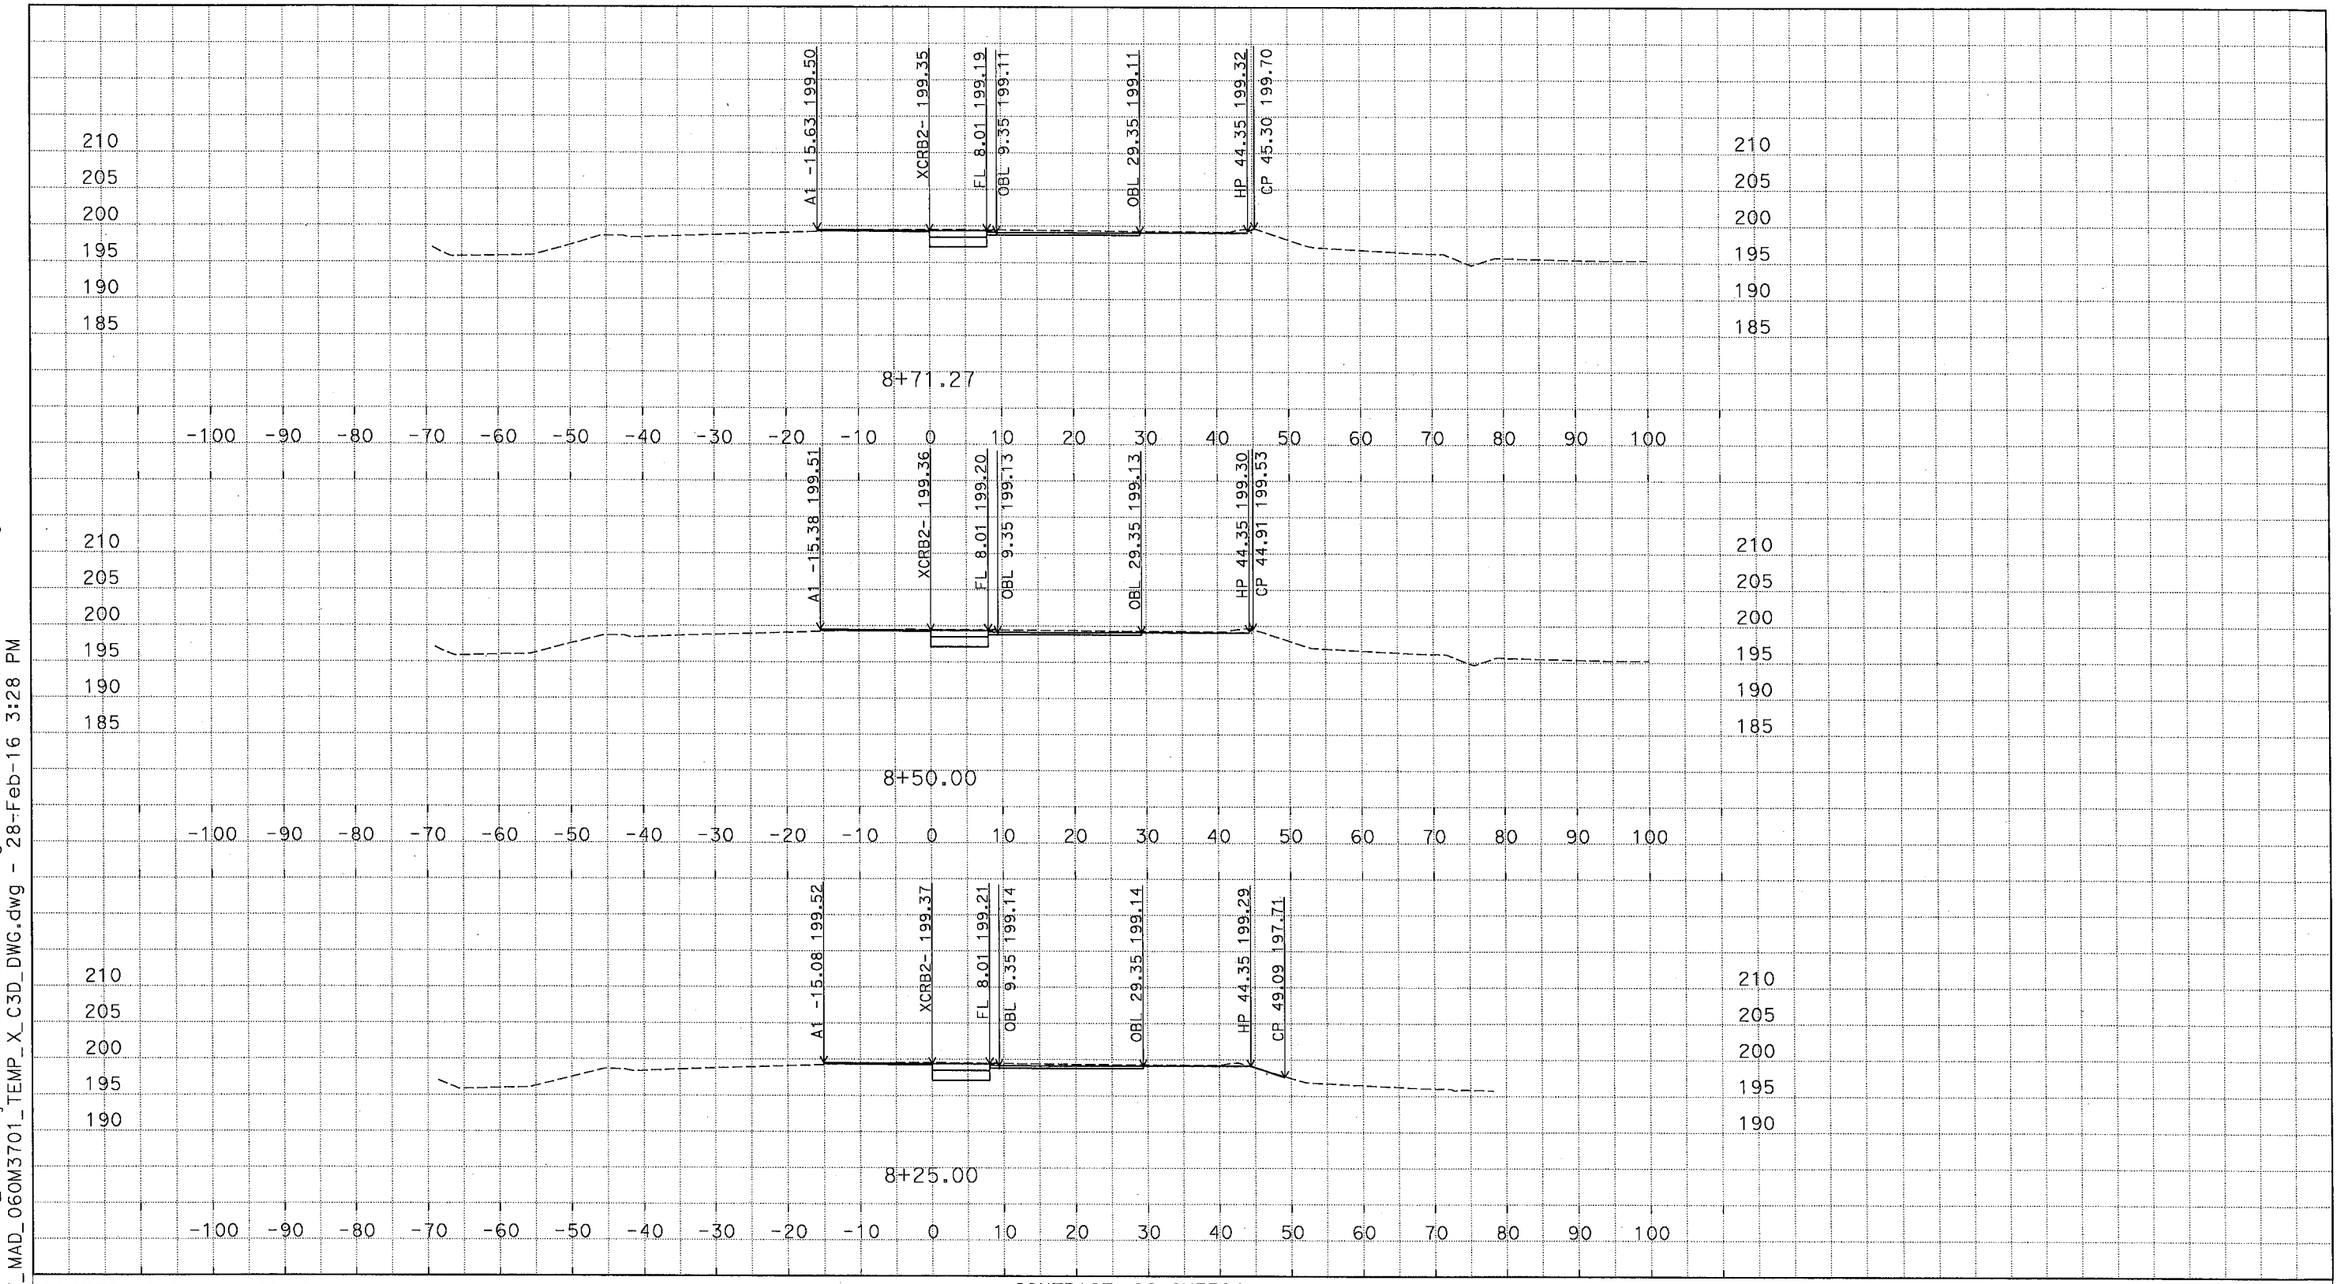

D:\C3D_Exercises_MS\Projects\0600000959\Design-SR43\C3D_0600000959\ACAD-2007_MAD_060M3701_TEMP_X_C3D_DWG.dwg - 28-Feb-16 3:28 PM

PLOTTED DATE: 03-01-16

SCALE: 1"=10' Horiz.
1"=10' Vert.

CREATED BY: M SADATMANSOORI

CONTRACT: 06-0M3704

DIST/CO/RTE/PM: 06/KIN/SR43,137/PM1.3-1.7

PROJECT ID: 0600000959

XCRB2 (CRB2 EXTENDED)

CROSS SECTIONS

DESIGN STUDY ONLY

All Dimensions are U.S. Survey Feet

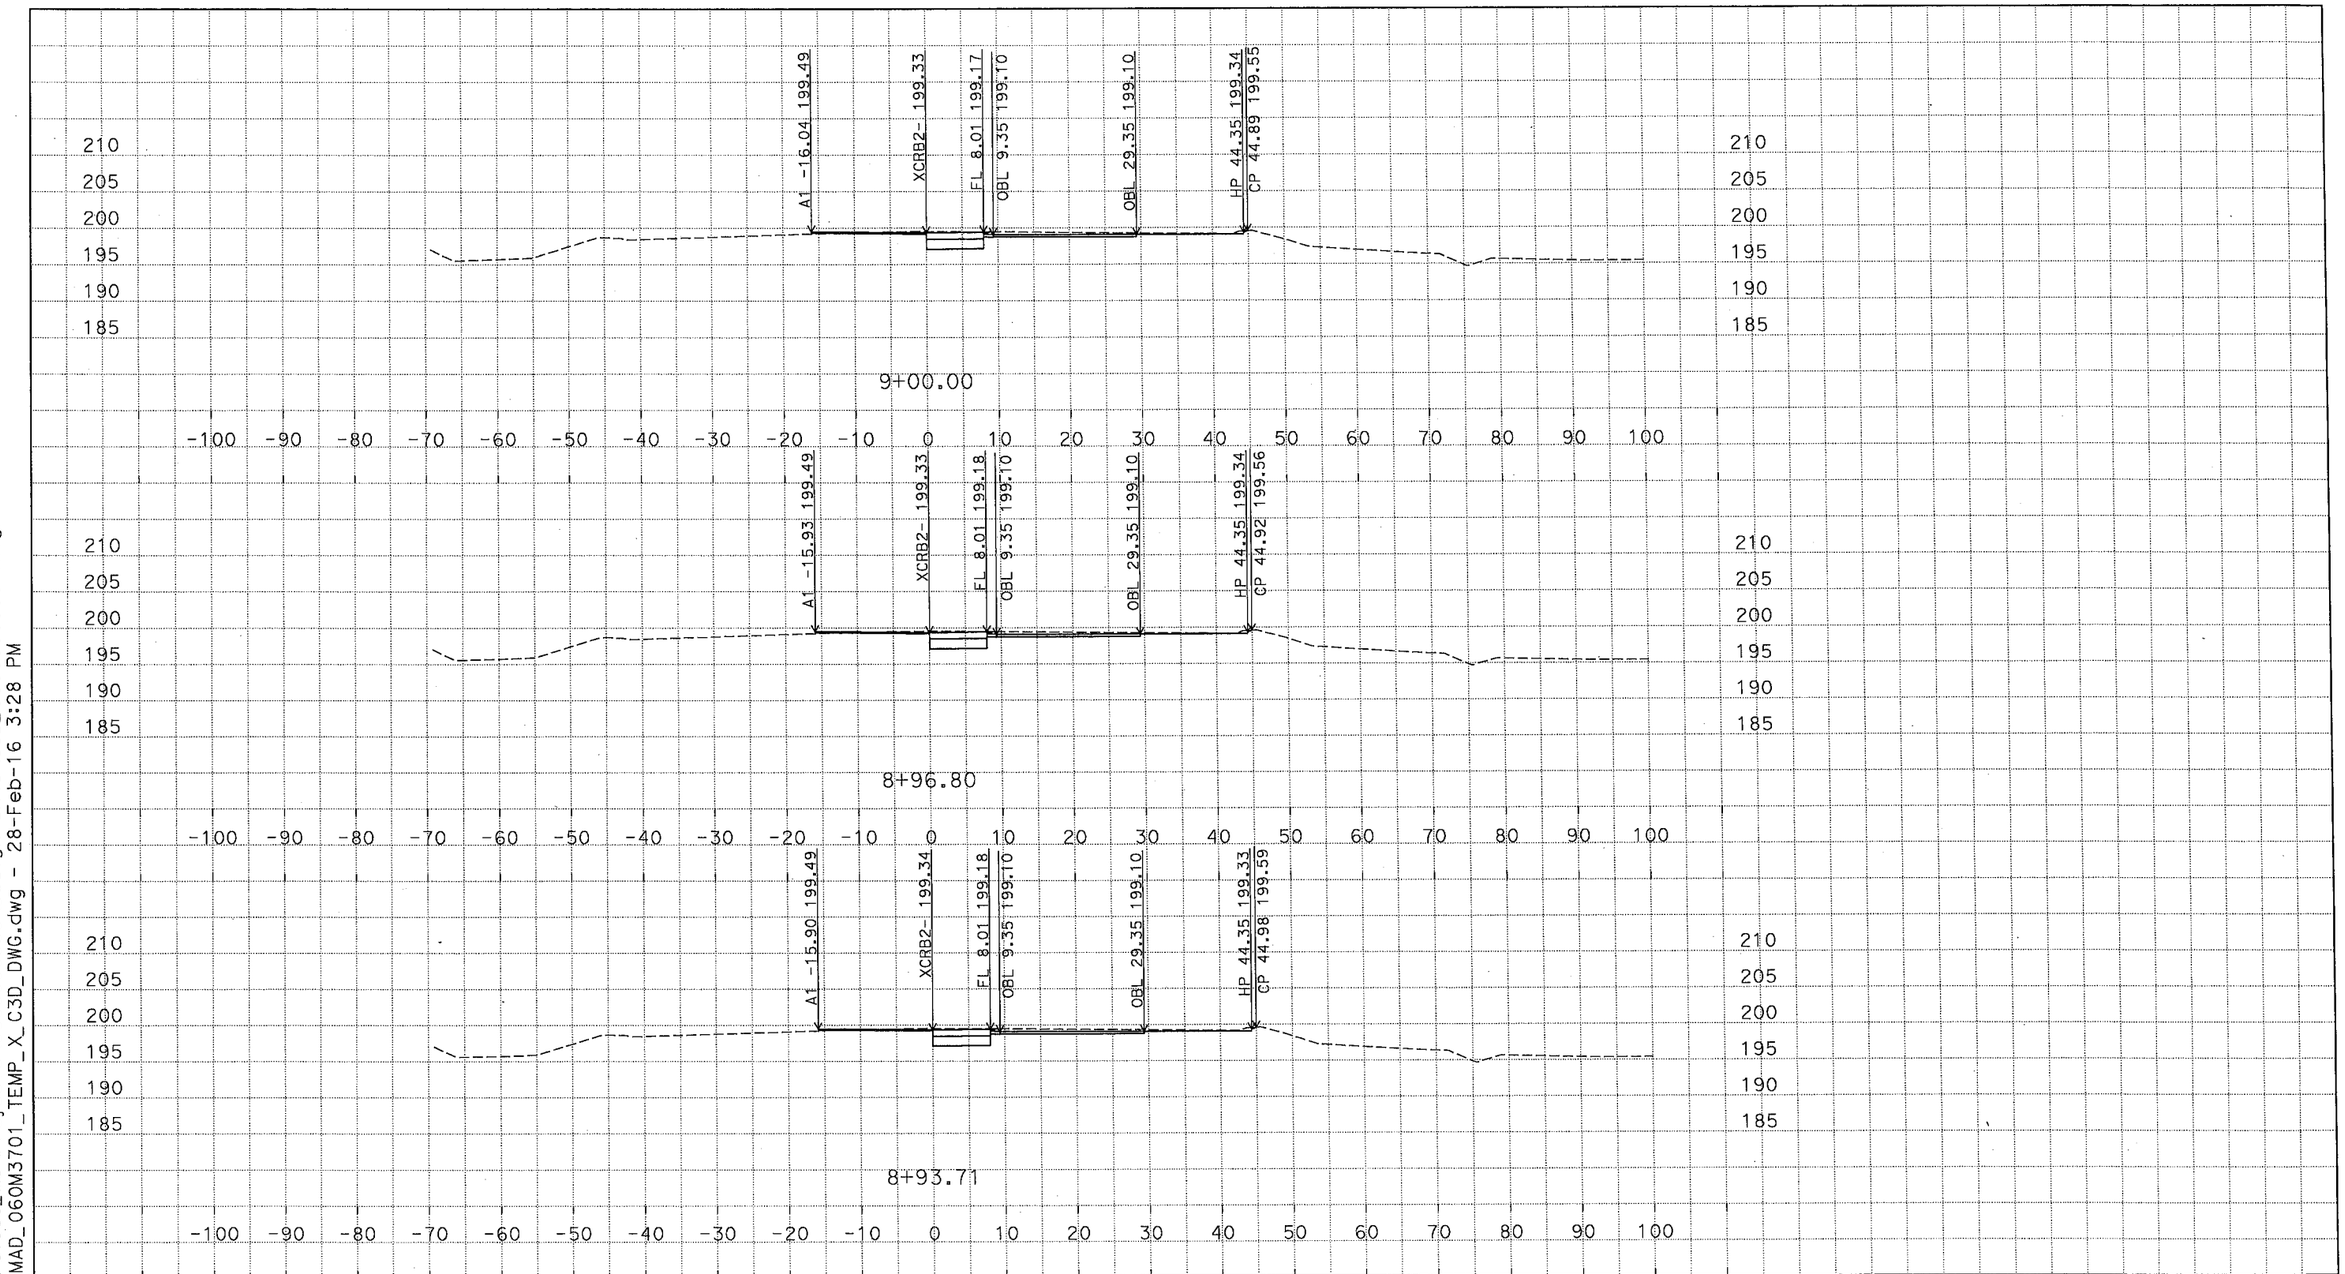

D:\C3D_Exercises_MS\Projects\0600000959\Design-SR43\C3D_0600000959\Alignments-SR43 ACAD-2007_MAD_060M3701_TEMP_X_C3D_DWG.dwg - 28-Feb-16 3:28 PM

PLOTTED DATE: 03-01-16

SCALE: 1"=10' Horiz.
1"=10' Vert.

CREATED BY: M SADATMANSOORI

CONTRACT: 06-0M3704

DIST/CO/RTE/PM: 06/KIN/SR43,137/PM1.3-1.7

PROJECT ID: 0600000959

XCRB2 (CRB2 EXTENDED)
CROSS SECTIONS

DESIGN STUDY ONLY

All Dimensions are U.S. Survey Feet

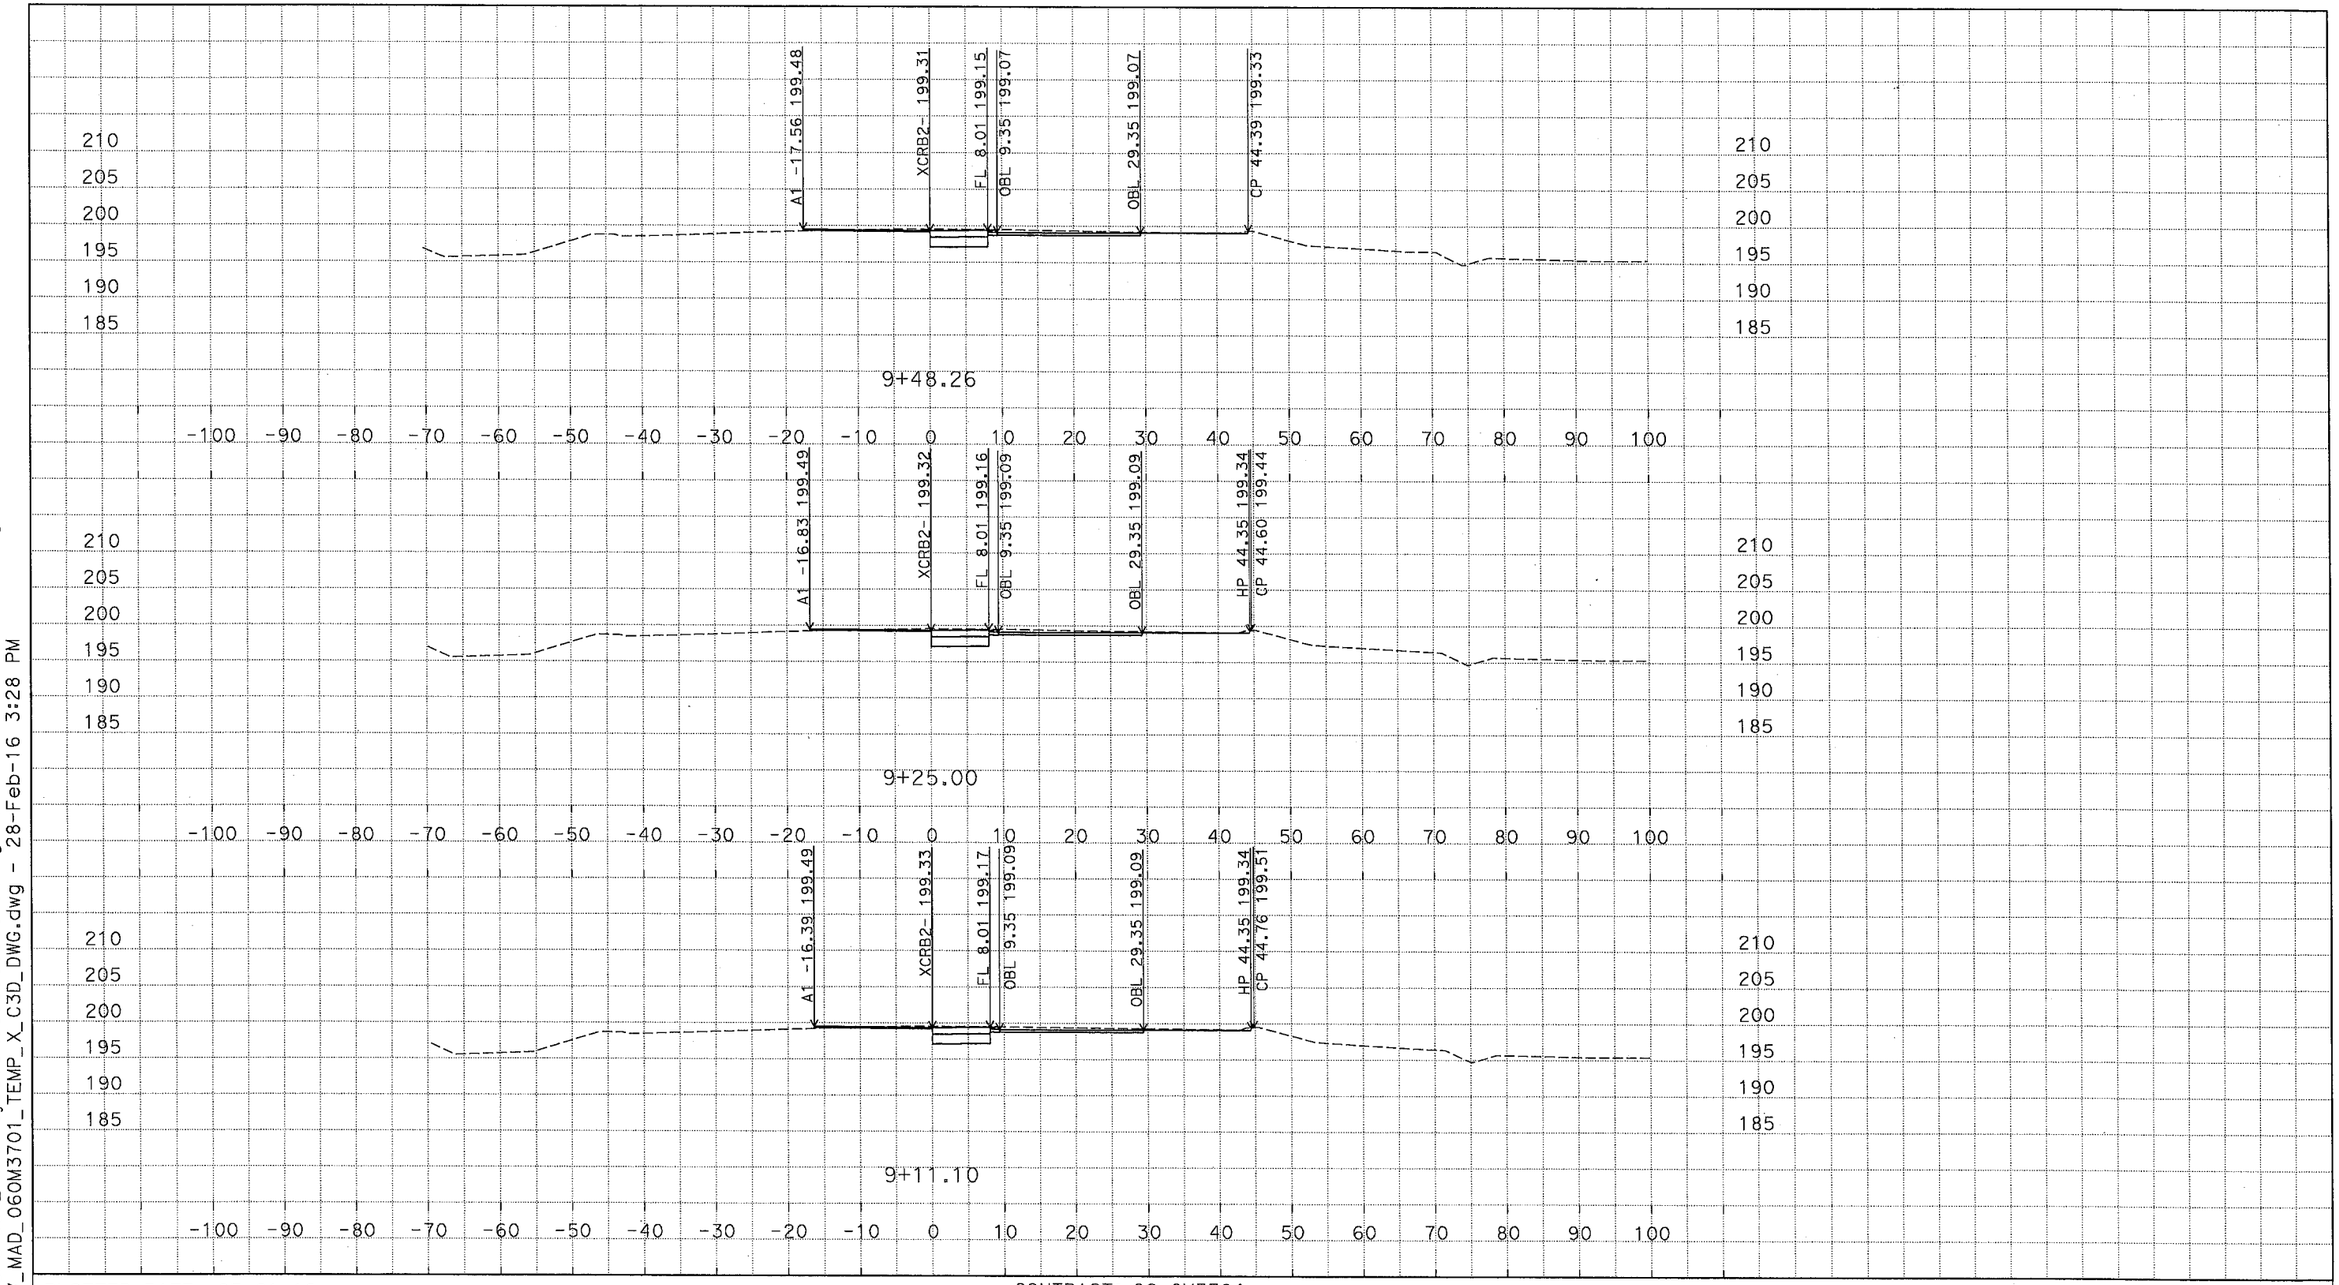

D:\C3D_Exercises_MS\Projects\0600000959\Design-SR43\C3D_0600000959\Alignments-SR43
ACAD-2007_MAD_060M3701_TEMP_X_C3D_DWG.dwg - 28-Feb-16 3:28 PM

PLOTTED DATE: 03-01-16

SCALE: 1"=10' Horiz.
1"=10' Vert.

CREATED BY: M SADATMANSOORI

CONTRACT: 06-0M3704

DIST/CO/RTE/PM: 06/KIN/SR43,137/PM1.3-1.7

PROJECT ID: 0600000959

XCRB2 (CRB2 EXTENDED)
CROSS SECTIONS
6 OF 24

DESIGN STUDY ONLY

All Dimensions are U.S. Survey Feet

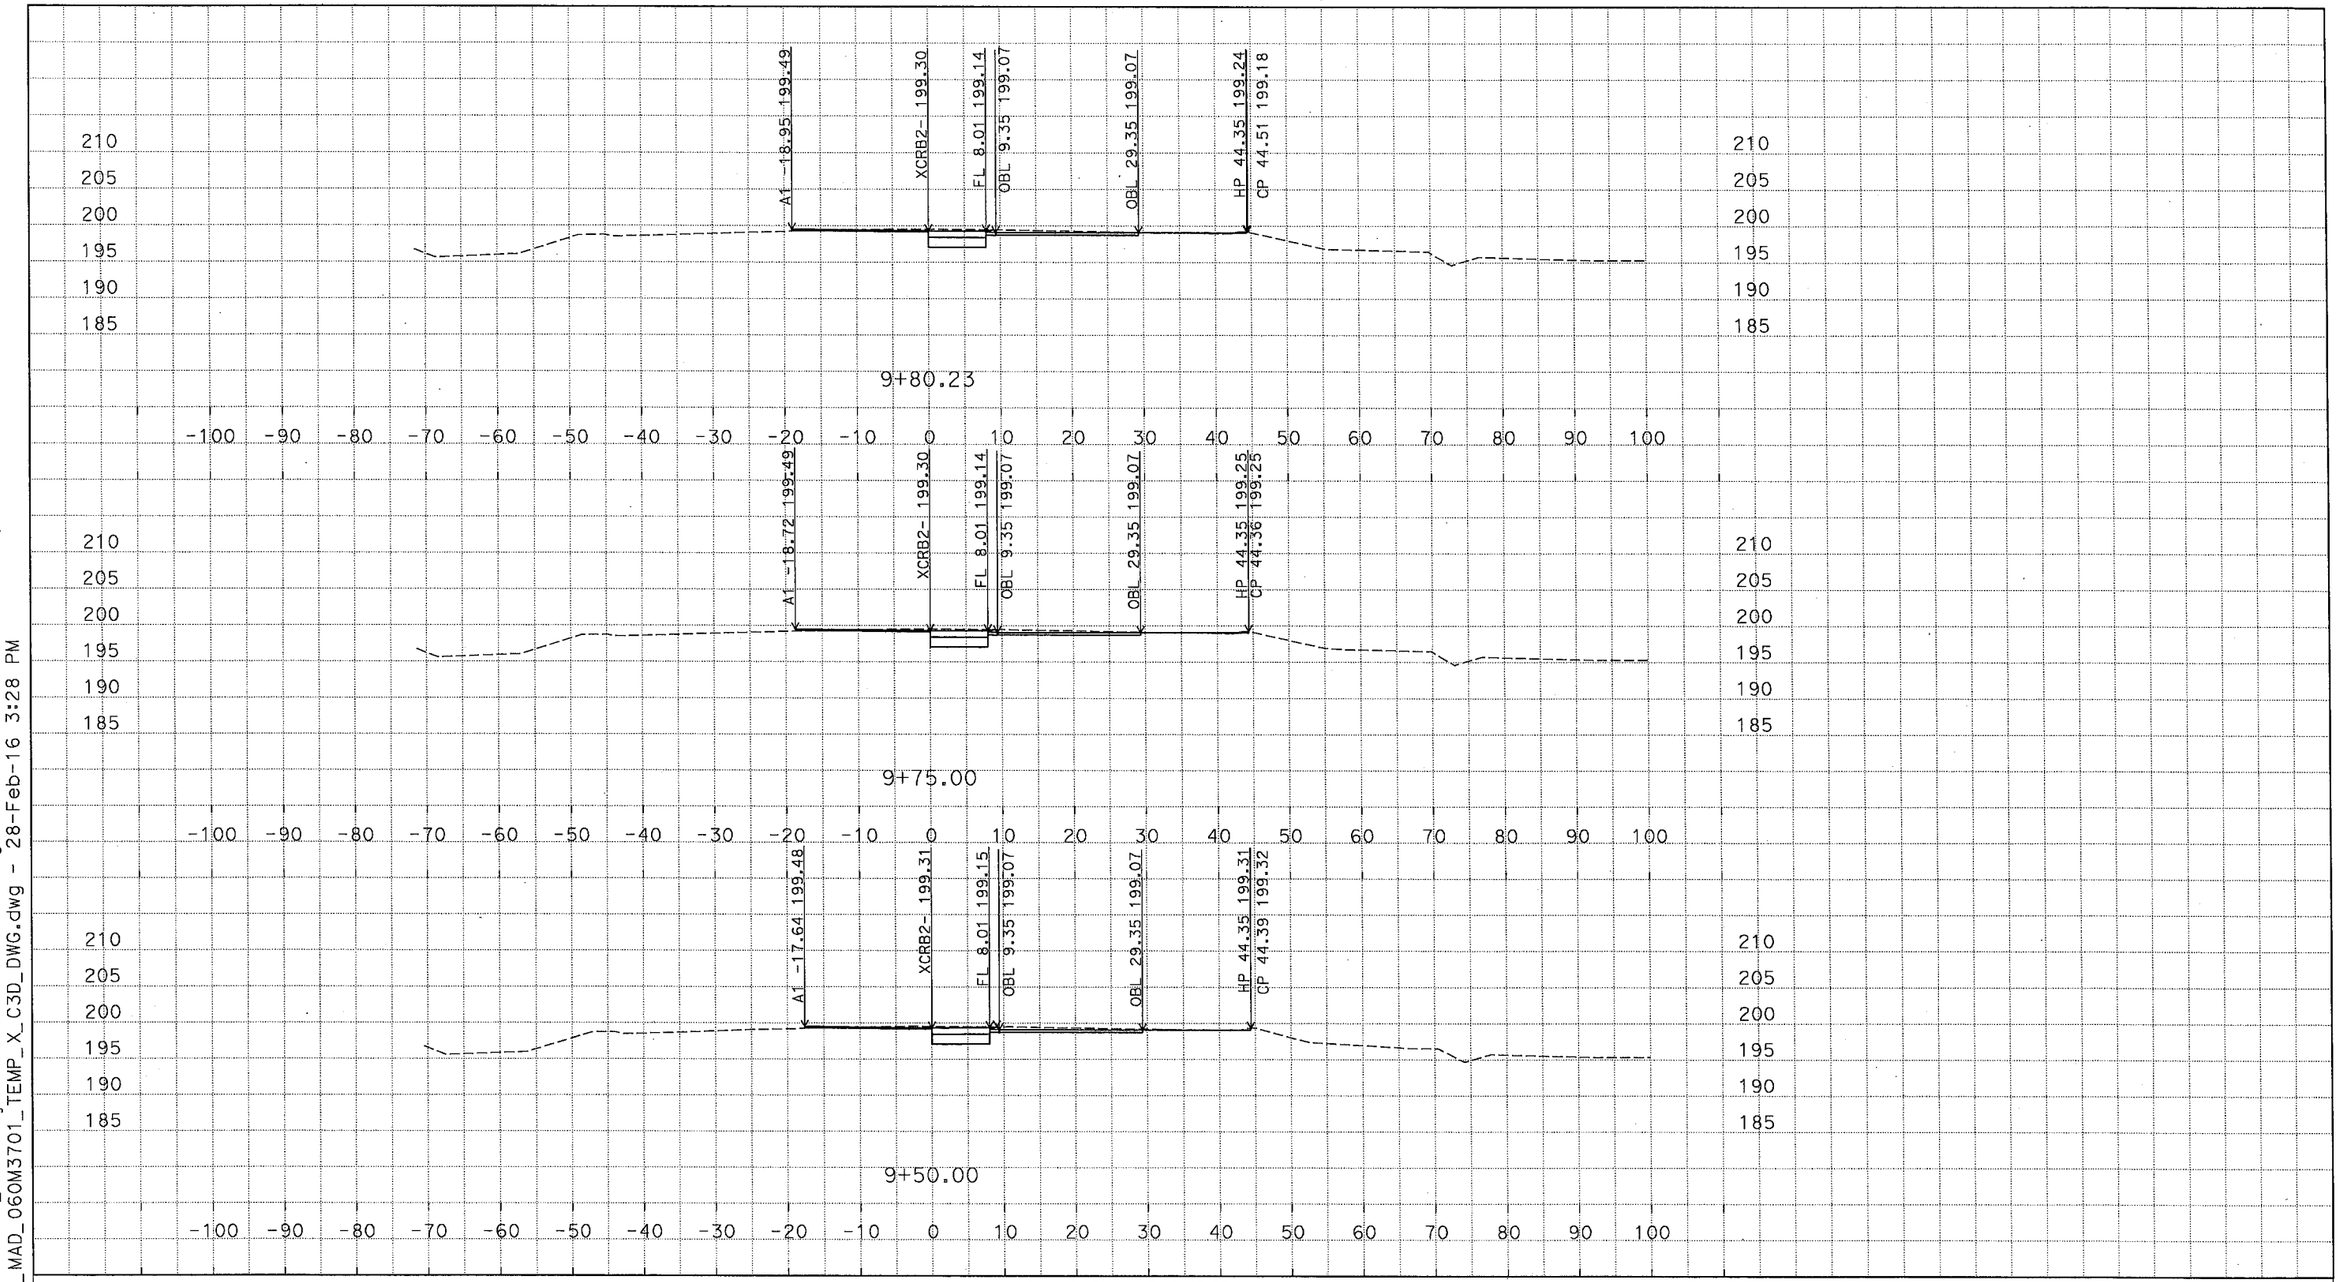

D:\C3D_Exercises_MS\Projects\0600000959\Design-SR43\C3D_0600000959\Alignments-SR43 ACAD-2007_MAD_060M3701_TEMP_X_C3D_DWG.dwg - 28-Feb-16 3:28 PM

PLOTTED DATE: 03-01-16

SCALE: 1"=10' Horiz.
1"=10' Vert.

CREATED BY: M SADATMANSOORI

CONTRACT: 06-0M3704

DIST/CO/RTE/PM: 06/KIN/SR43,137/PM1.3-1.7

PROJECT ID: 0600000959

XCRB2 (CRB2 EXTENDED)
CROSS SECTIONS

DESIGN STUDY ONLY

All Dimensions are U.S. Survey Feet

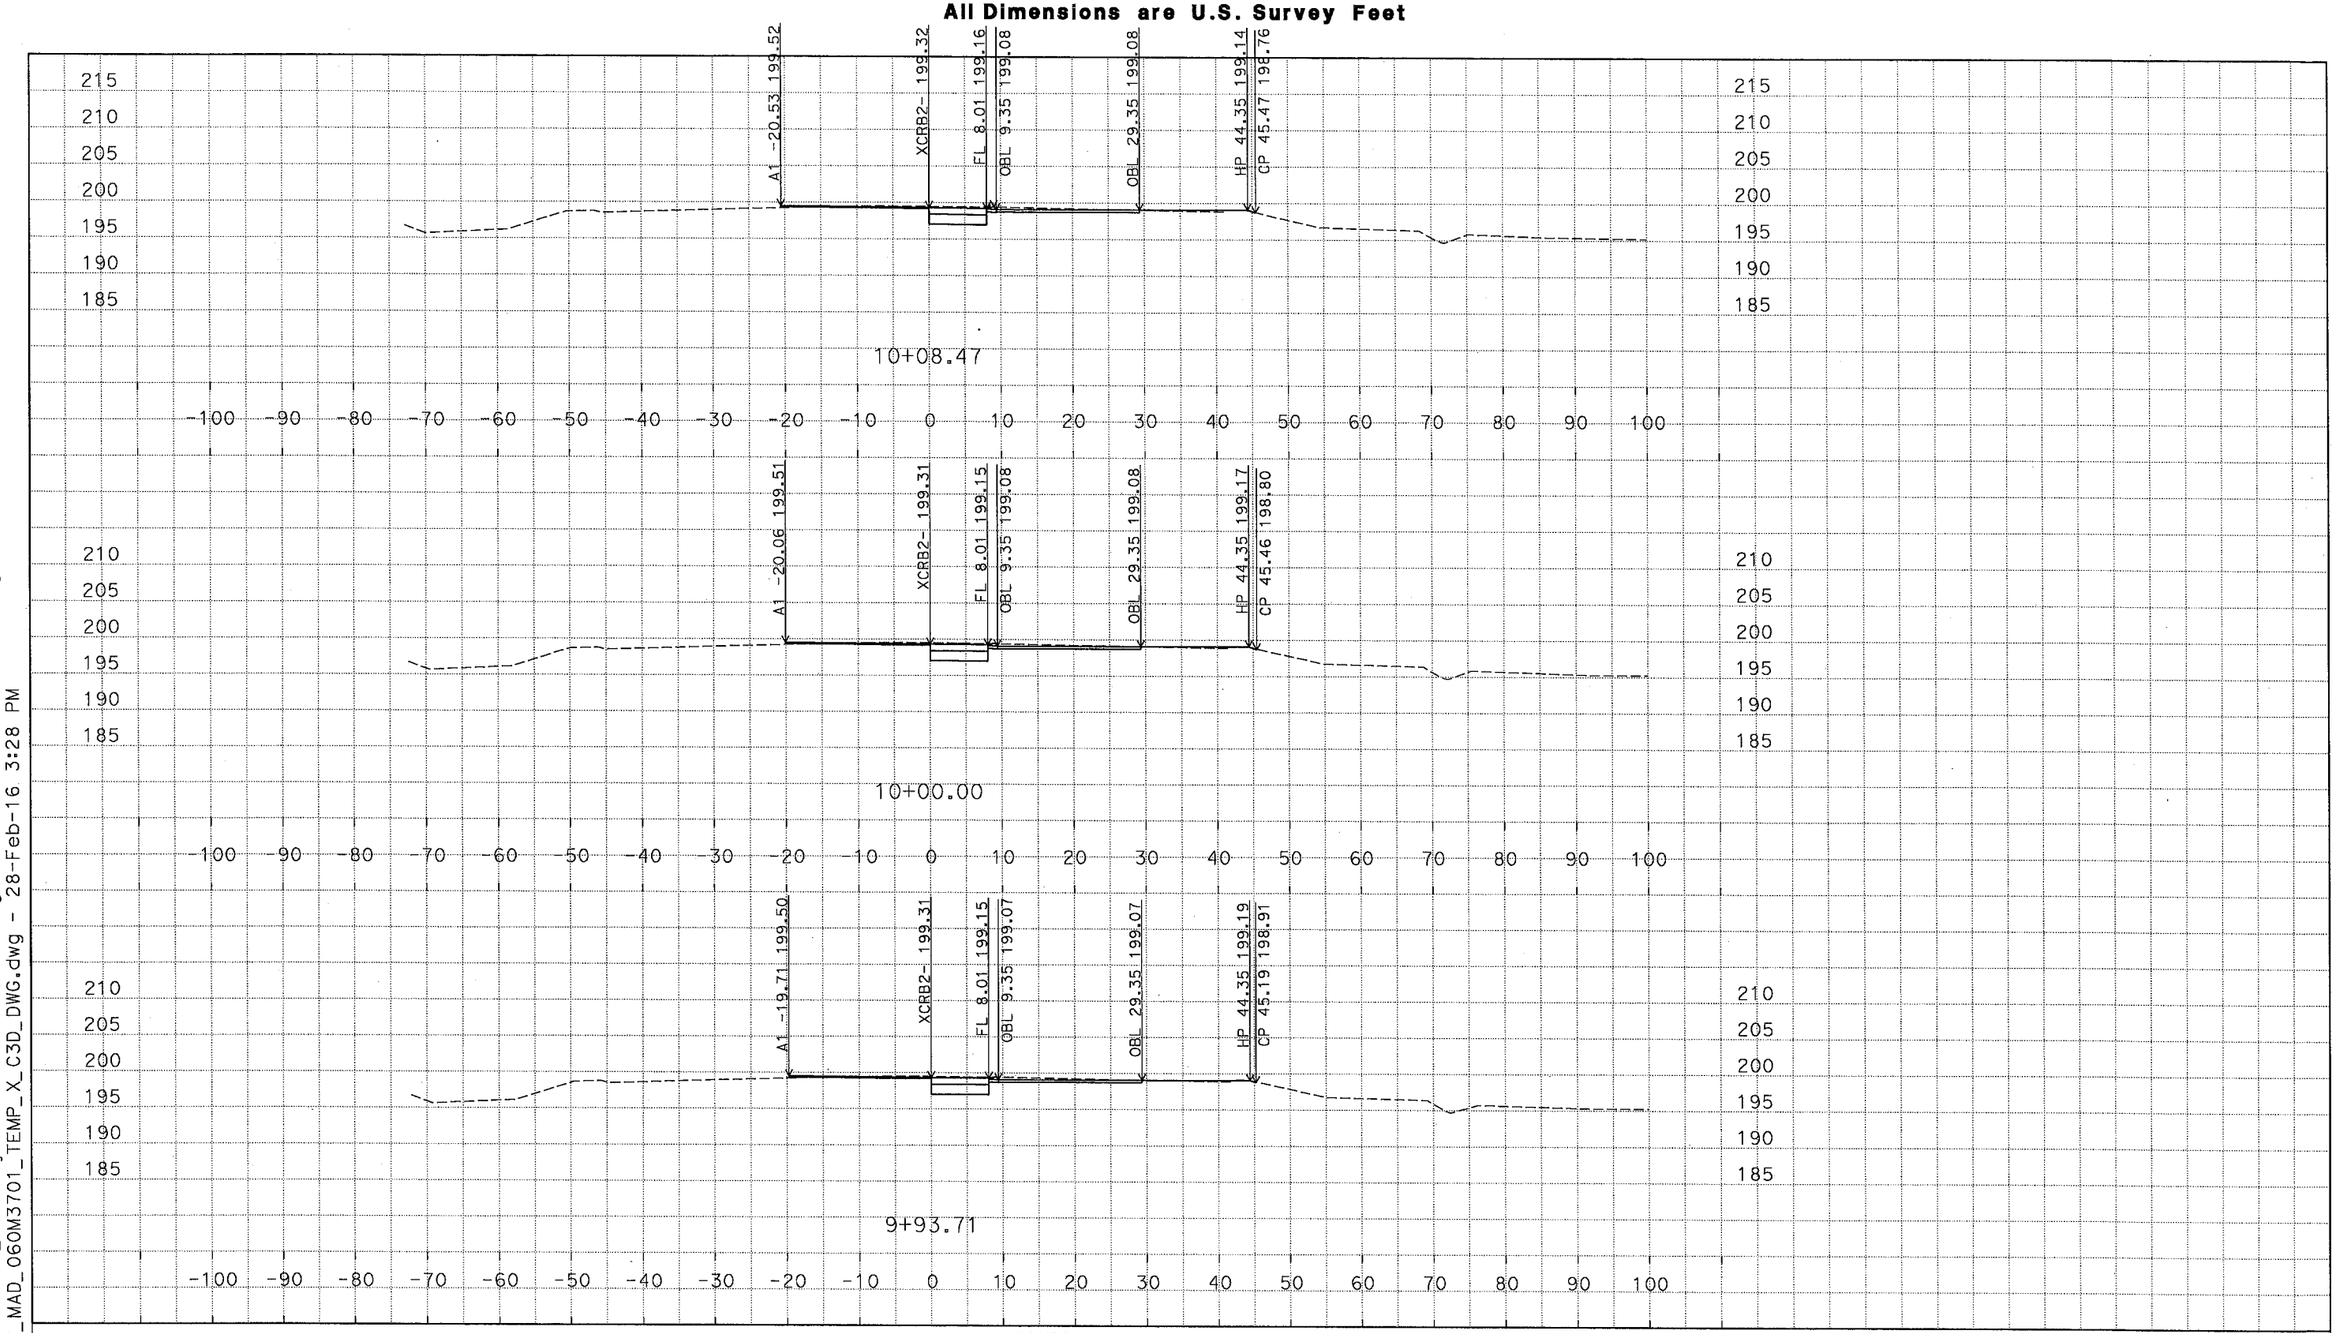

D:\C3D_Exercises_MS\Projects\0600000959\Design-SR43\C3D_0600000959\Alignments-SR43
ACAD-2007_MAD_060M3701_TEMP_X_C3D_DWG.dwg - 28-Feb-16 3:28 PM

PLOTTED DATE: 03-01-16

SCALE: 1"=10' Horiz.
1"=10' Vert.

CREATED BY: M SADATMANSOORI

CONTRACT: 06-0M3704

DIST/CO/RTE/PM: 06/KIN/SR43,137/PM1.3-1.7

PROJECT ID: 0600000959

XCRB2 (CRB2 EXTENDED)
CROSS SECTIONS
8 OF 24

DESIGN STUDY ONLY

All Dimensions are U.S. Survey Feet

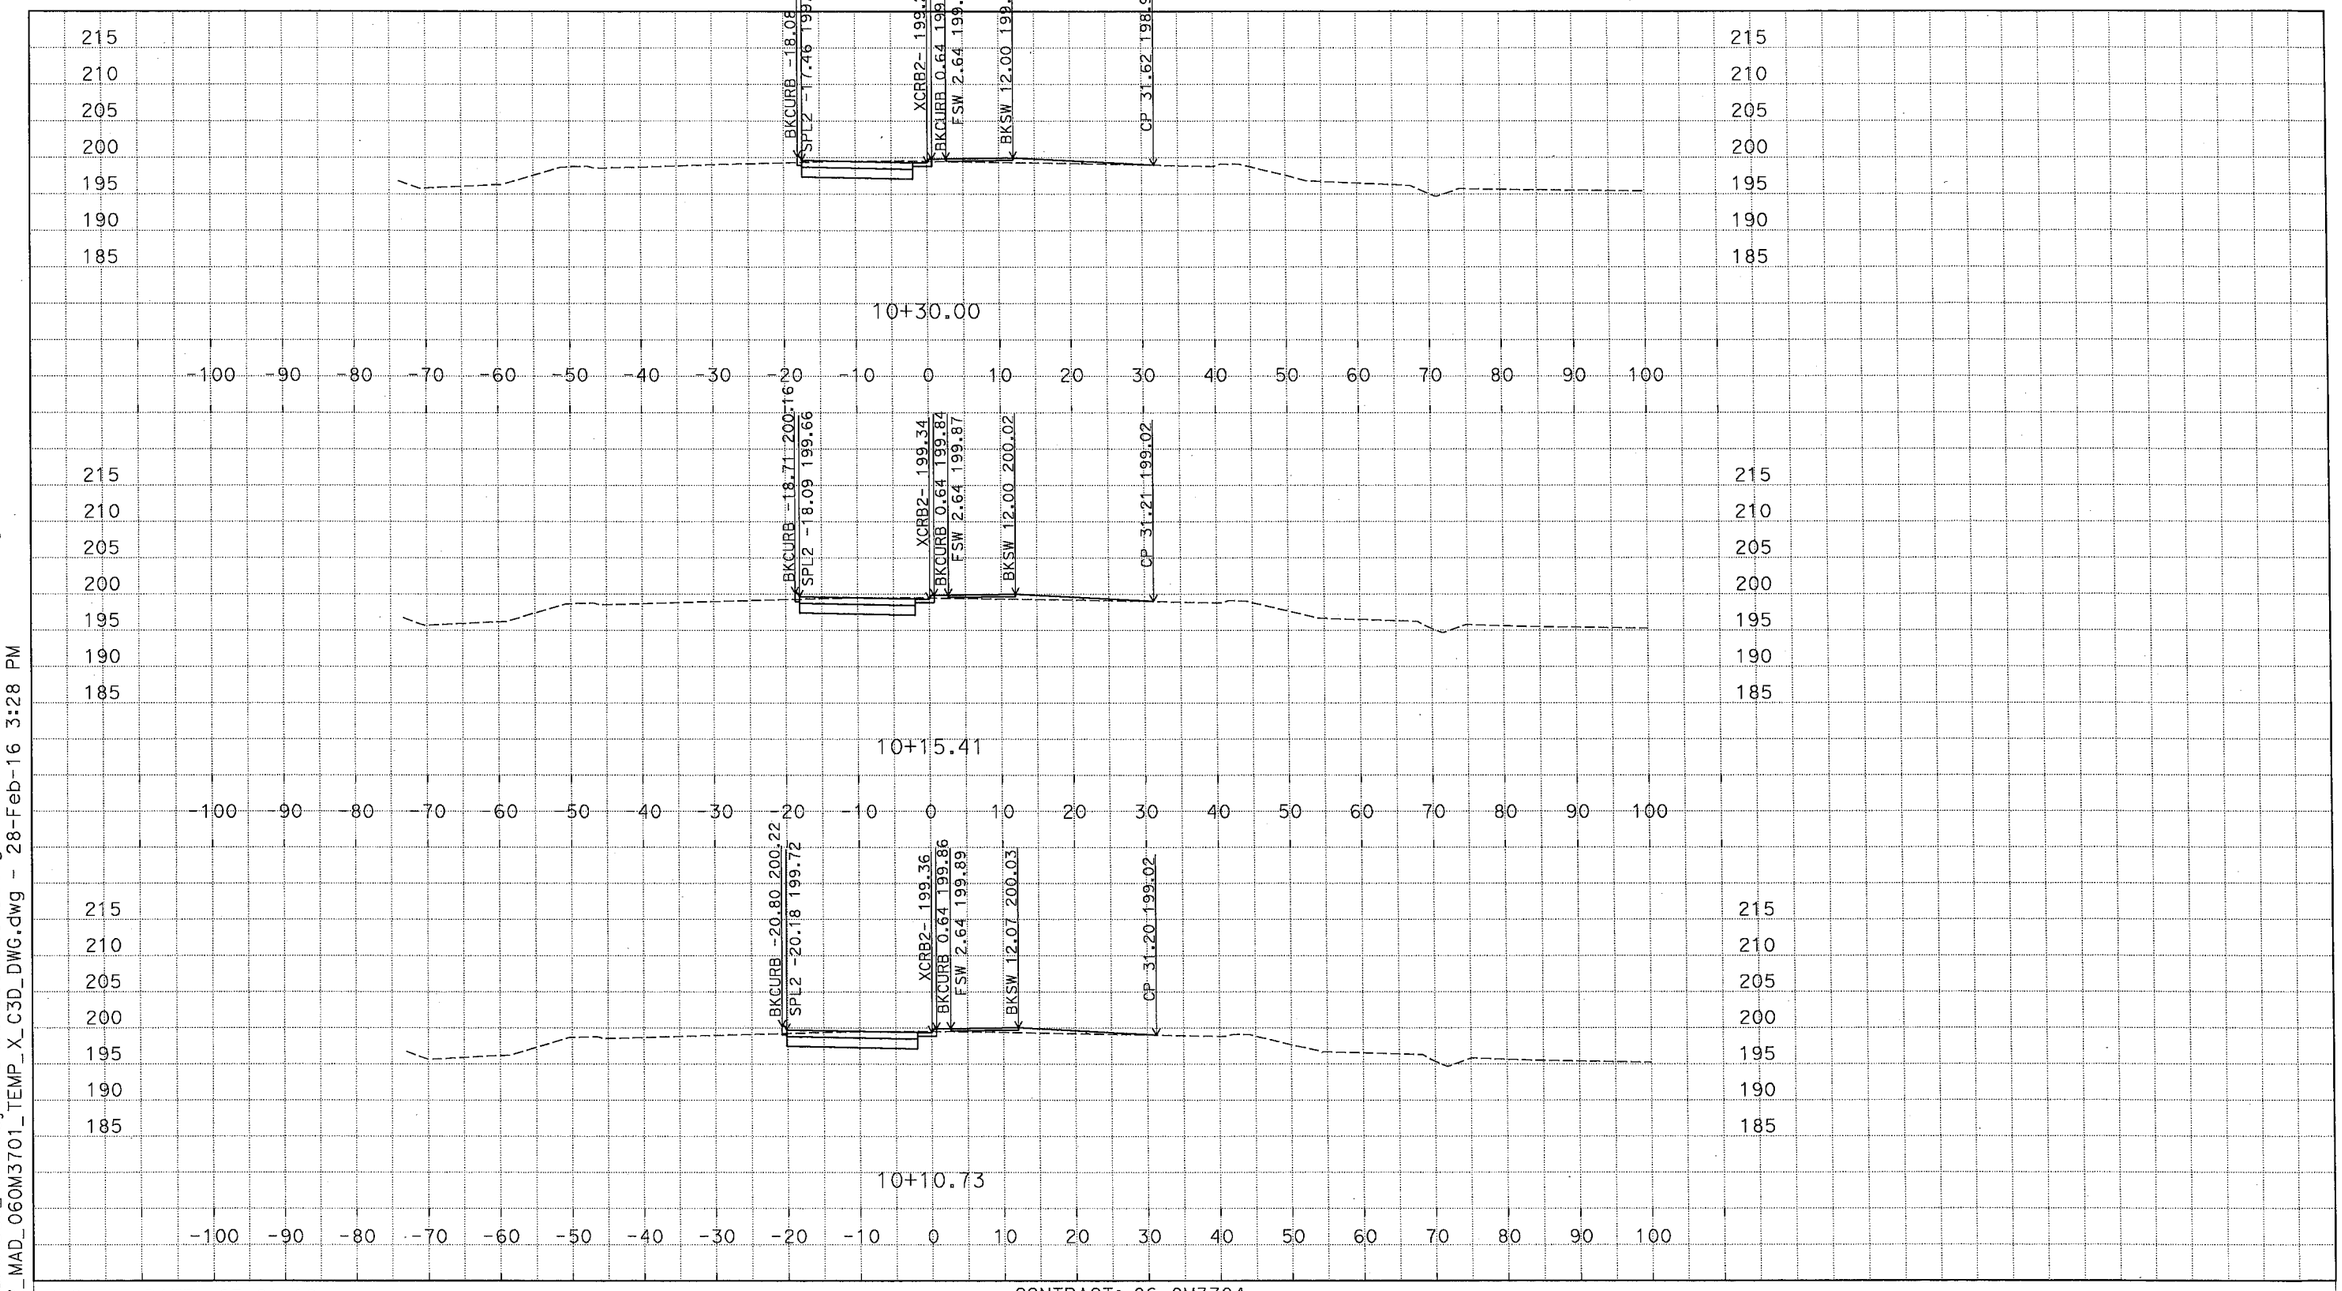

D:\C3D_Exercises_MS\Projects\0600000959\Design-SR43\C3D_0600000959_ACAD-2007_MAD_06OM3701_TEMP_X_C3D_DWG.dwg - 28-Feb-16 3:28 PM

PLOTTED DATE: 03-01-16

SCALE: 1"=10' Horiz.
1"=10' Vert.

CREATED BY: M SADATMANSOORI

CONTRACT: 06-0M3704

DIST/CO/RTE/PM: 06/KIN/SR43,137/PM1.3-1.7

PROJECT ID: 0600000959

XCRB2 (CRB2 EXTENDED)
CROSS SECTIONS

DESIGN STUDY ONLY

All Dimensions are U.S. Survey Feet

D:\C3D_Exercises_MS\Projects\0600000959\Design-SR43\C3D_0600000959_ACAD-2007_MAD_06OM3701_TEMP_X_C3D_DWG.dwg - 28-Feb-16 3:28 PM

PLOTTED DATE: 03-01-16

SCALE: 1"=10' Horiz.
1"=10' Vert.

CREATED BY: M SADATMANSOORI

CONTRACT: 06-0M3704

DIST/CO/RTE/PM: 06/KIN/SR43,137/PM1.3-1.7

PROJECT ID: 0600000959

XCRB2 (CRB2 EXTENDED)
CROSS SECTIONS

DESIGN STUDY ONLY

All Dimensions are U.S. Survey Feet

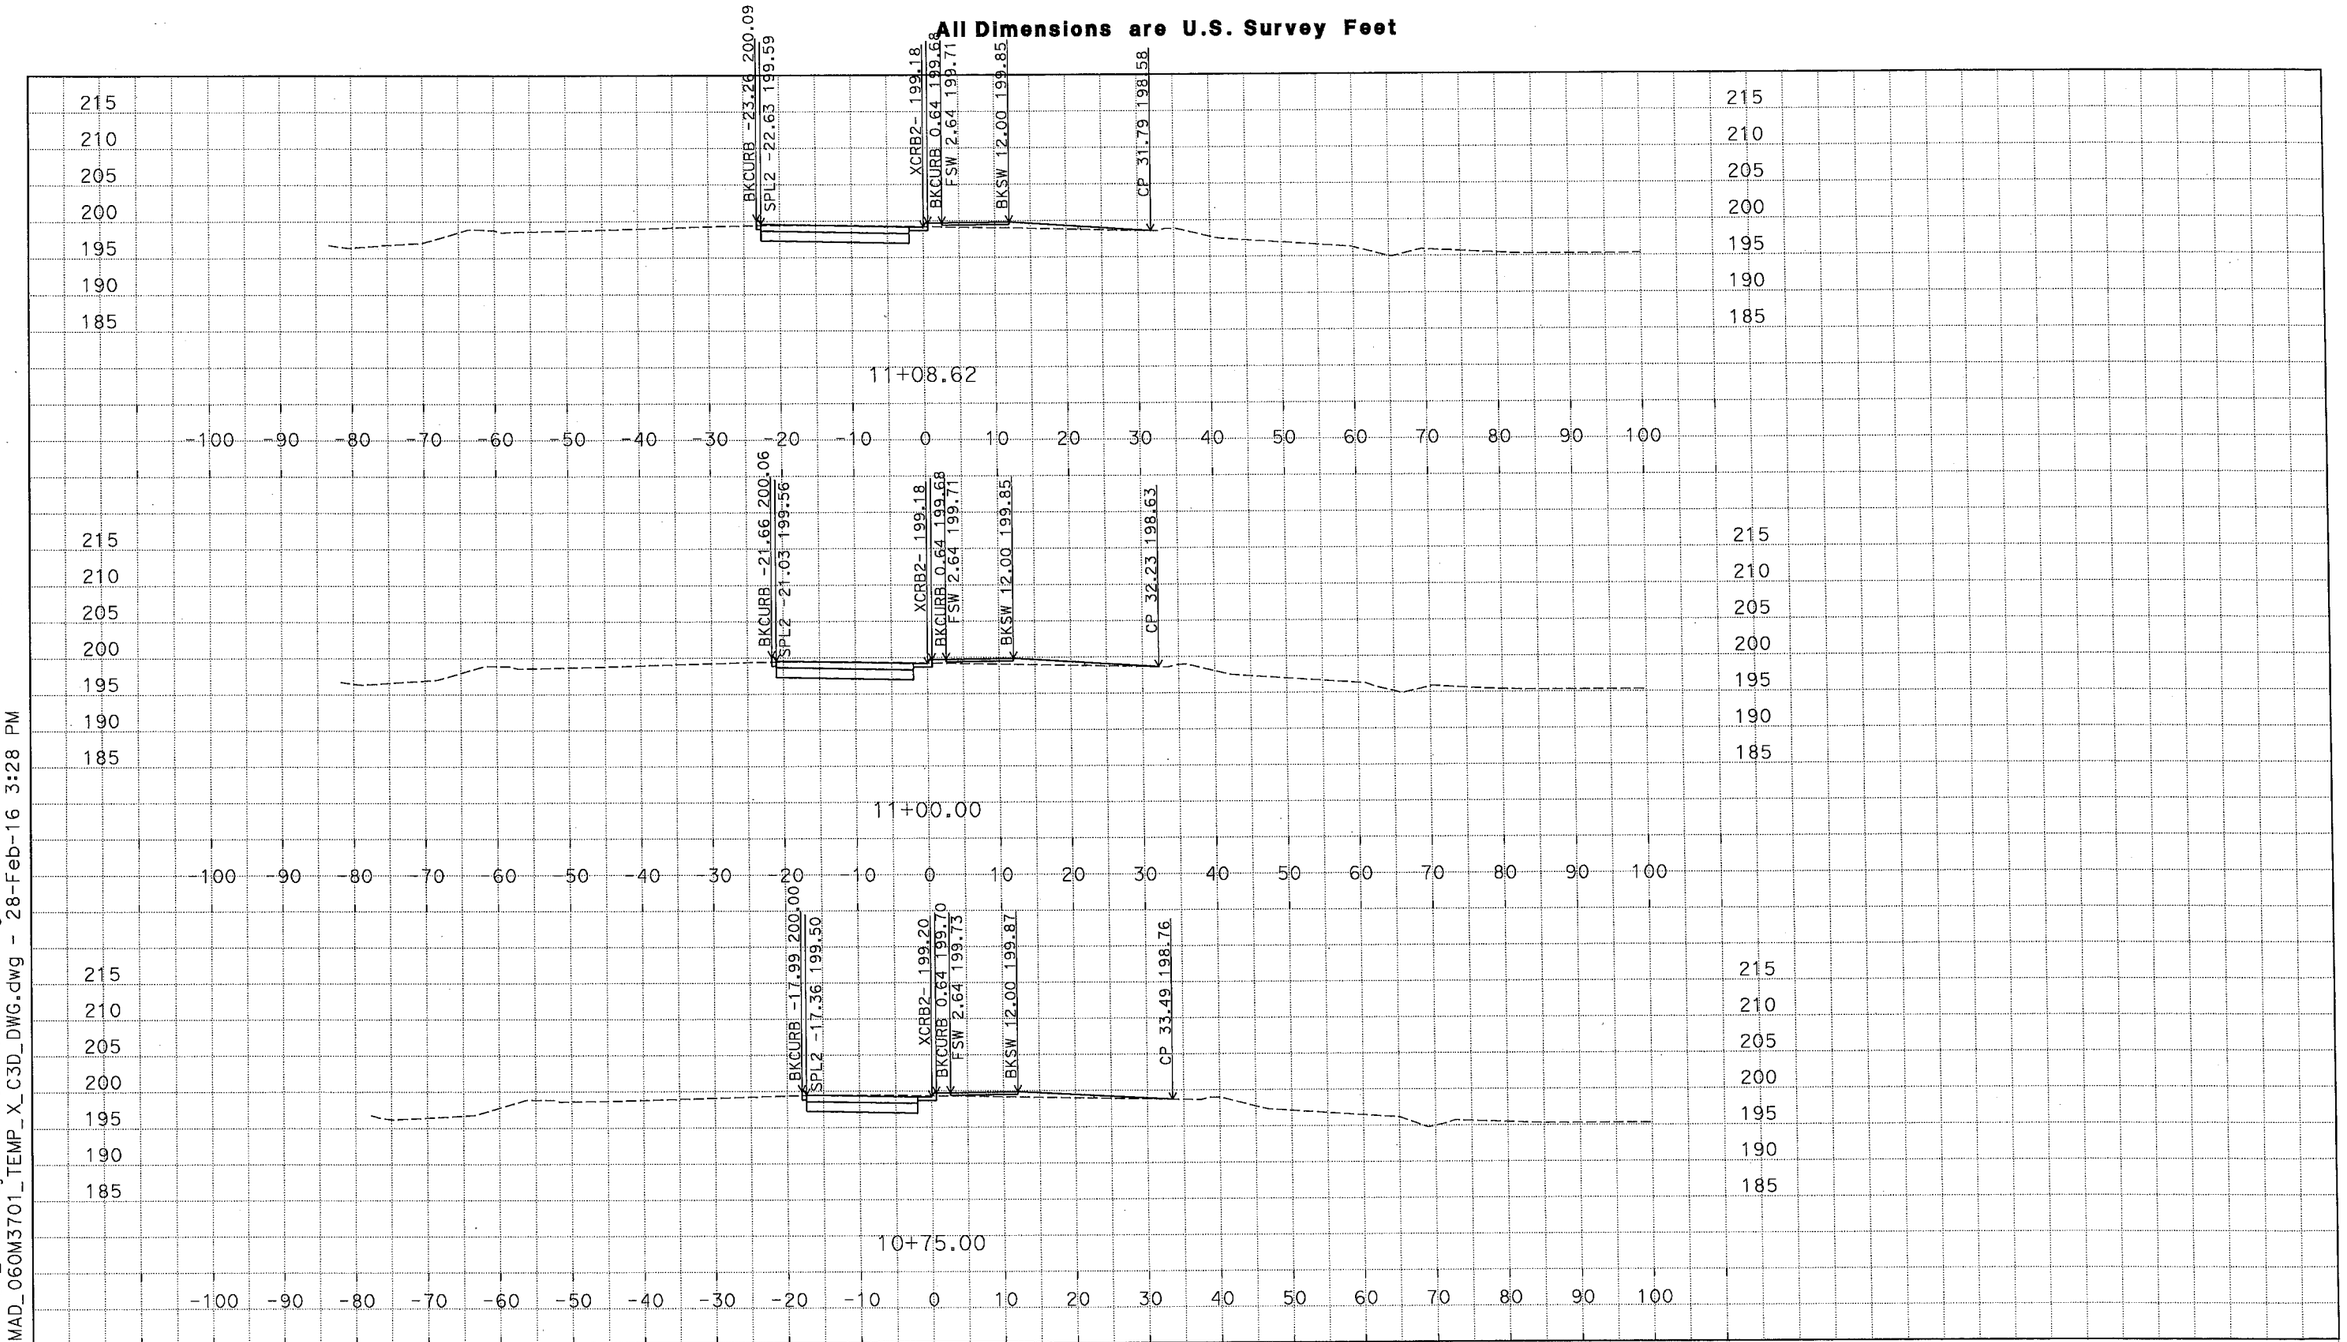

D:\C3D_Exercises_MS\Projects\0600000959\Design-SR43\C3D_0600000959\Alignments-SR43 ACAD-2007_MAD_060M3701_TEMP_X_C3D_DWG.dwg - 28-Feb-16 3:28 PM

PLOTTED DATE: 03-01-16

SCALE: 1"=10' Horiz.
1"=10' Vert.

CREATED BY: M SADATMANSOORI

CONTRACT: 06-0M3704

DIST/CO/RTE/PM: 06/KIN/SR43,137/PM1.3-1.7

PROJECT ID: 0600000959

XCRB2 (CRB2 EXTENDED)
CROSS SECTIONS
11 OF 24

DESIGN STUDY ONLY

All Dimensions are U.S. Survey Feet

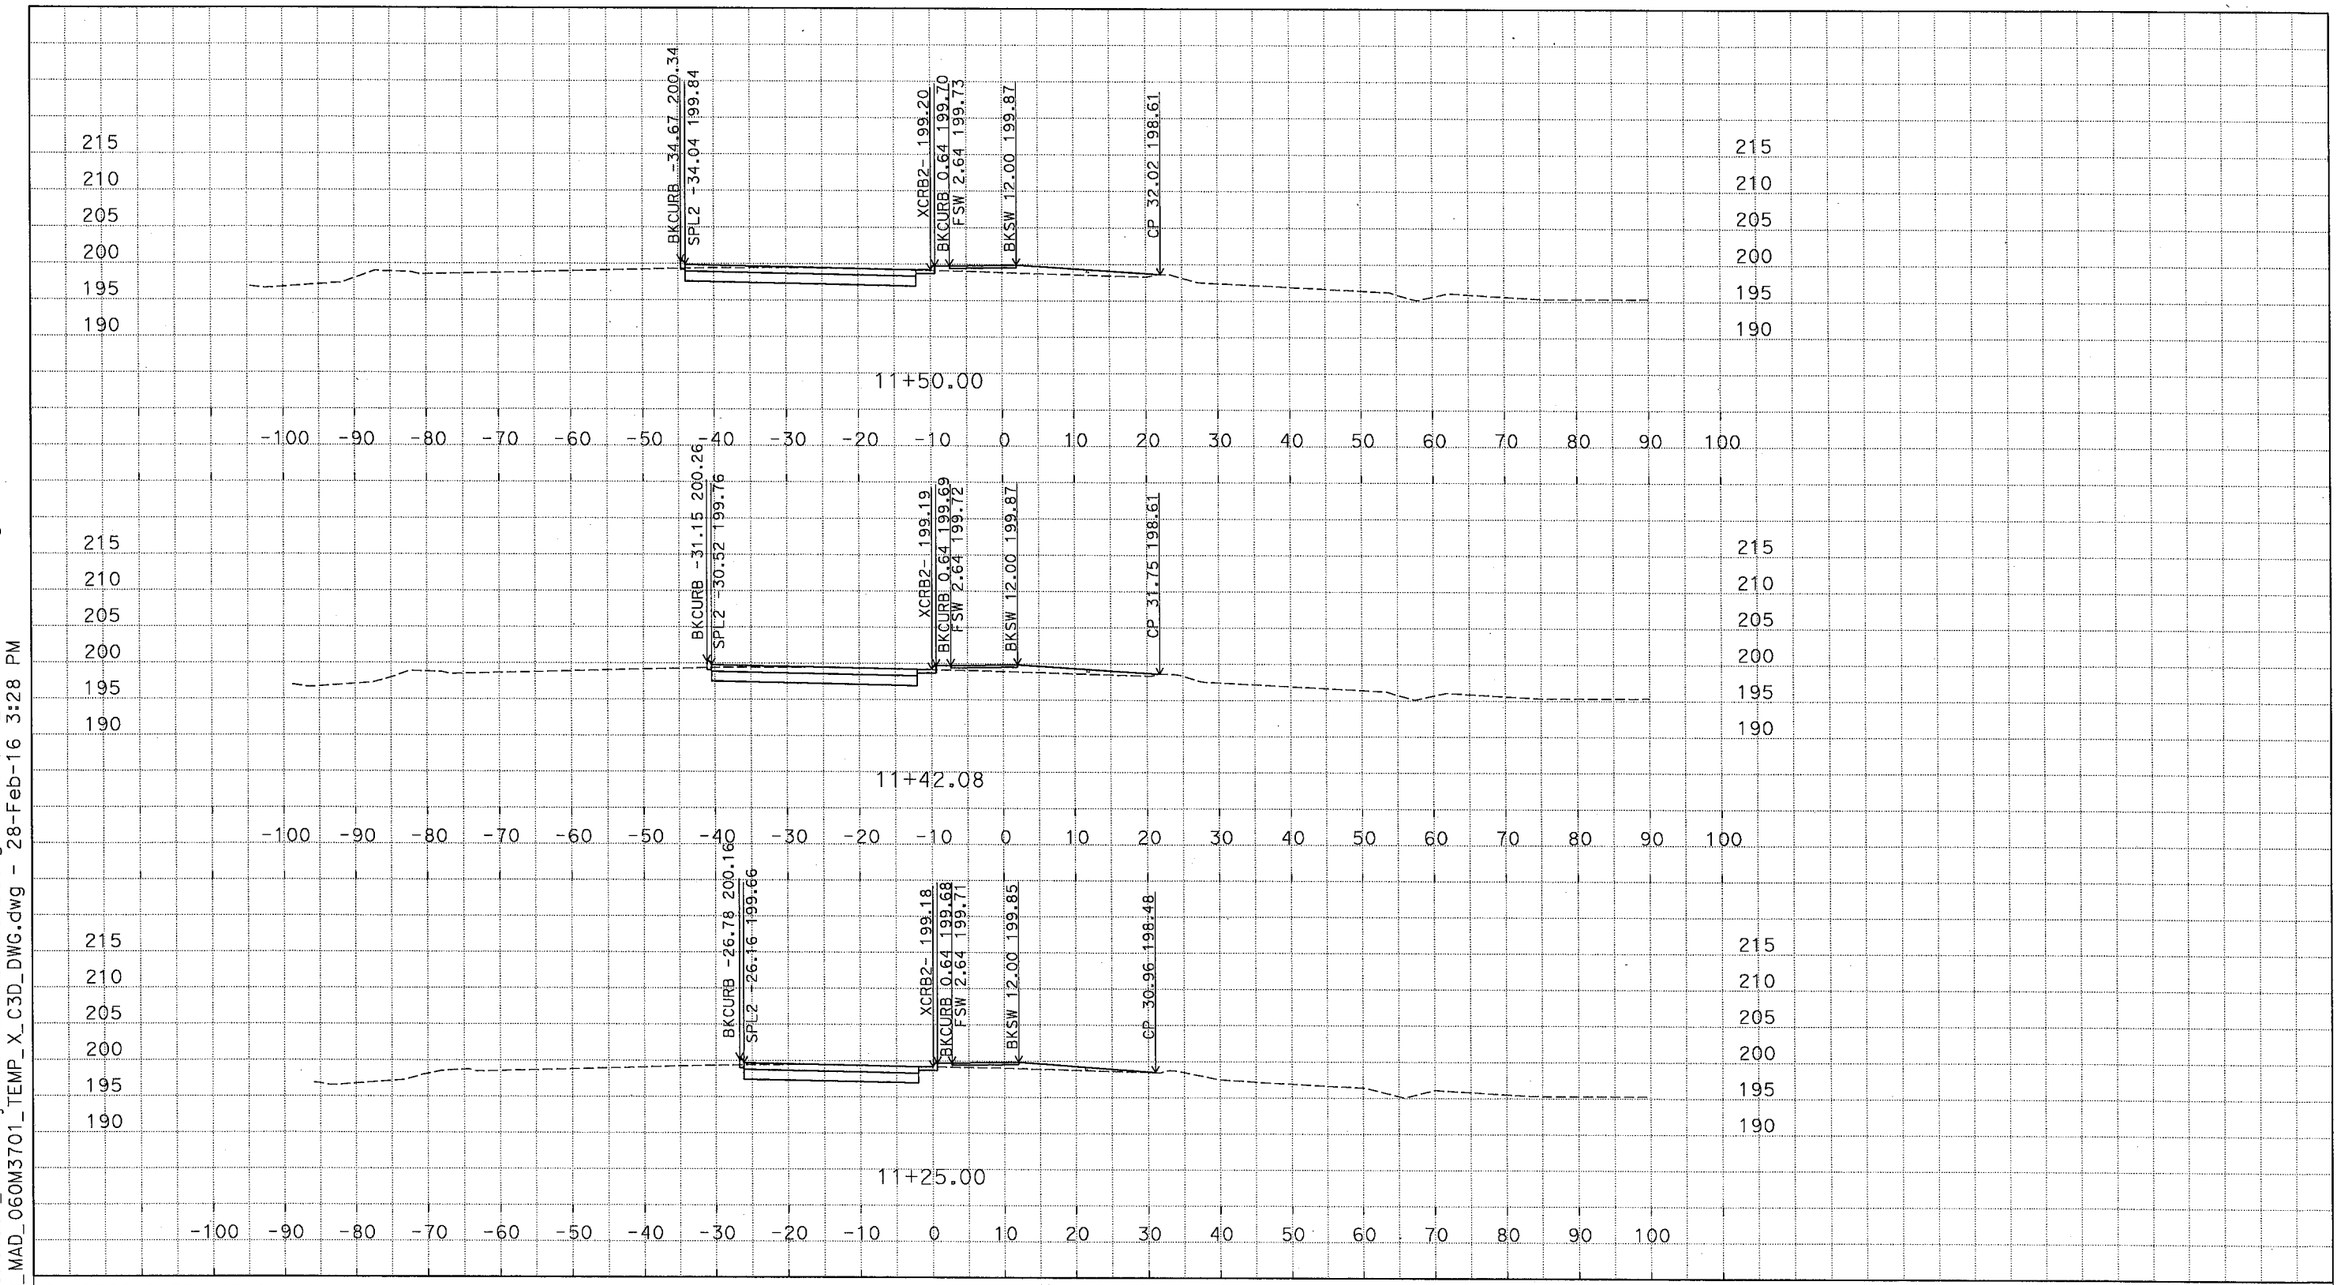

D:\C3D_Exercises_MS\Projects\0600000959\Design-SR43\C3D_0600000959\Alignments-SR43 ACAD-2007_MAD_060M3701_TEMP_X_C3D_DWG.dwg - 28-Feb-16 3:28 PM

PLOTTED DATE: 03-01-16

SCALE: 1"=10' Horiz.
1"=10' Vert.

CREATED BY: M SADATMANSOORI

CONTRACT: 06-0M3704

DIST/CO/RTE/PM: 06/KIN/SR43,137/PM1.3-1.7

PROJECT ID: 0600000959

XCRB2 (CRB2 EXTENDED)

CROSS SECTIONS

12 OF 24

DESIGN STUDY ONLY

All Dimensions are U.S. Survey Feet

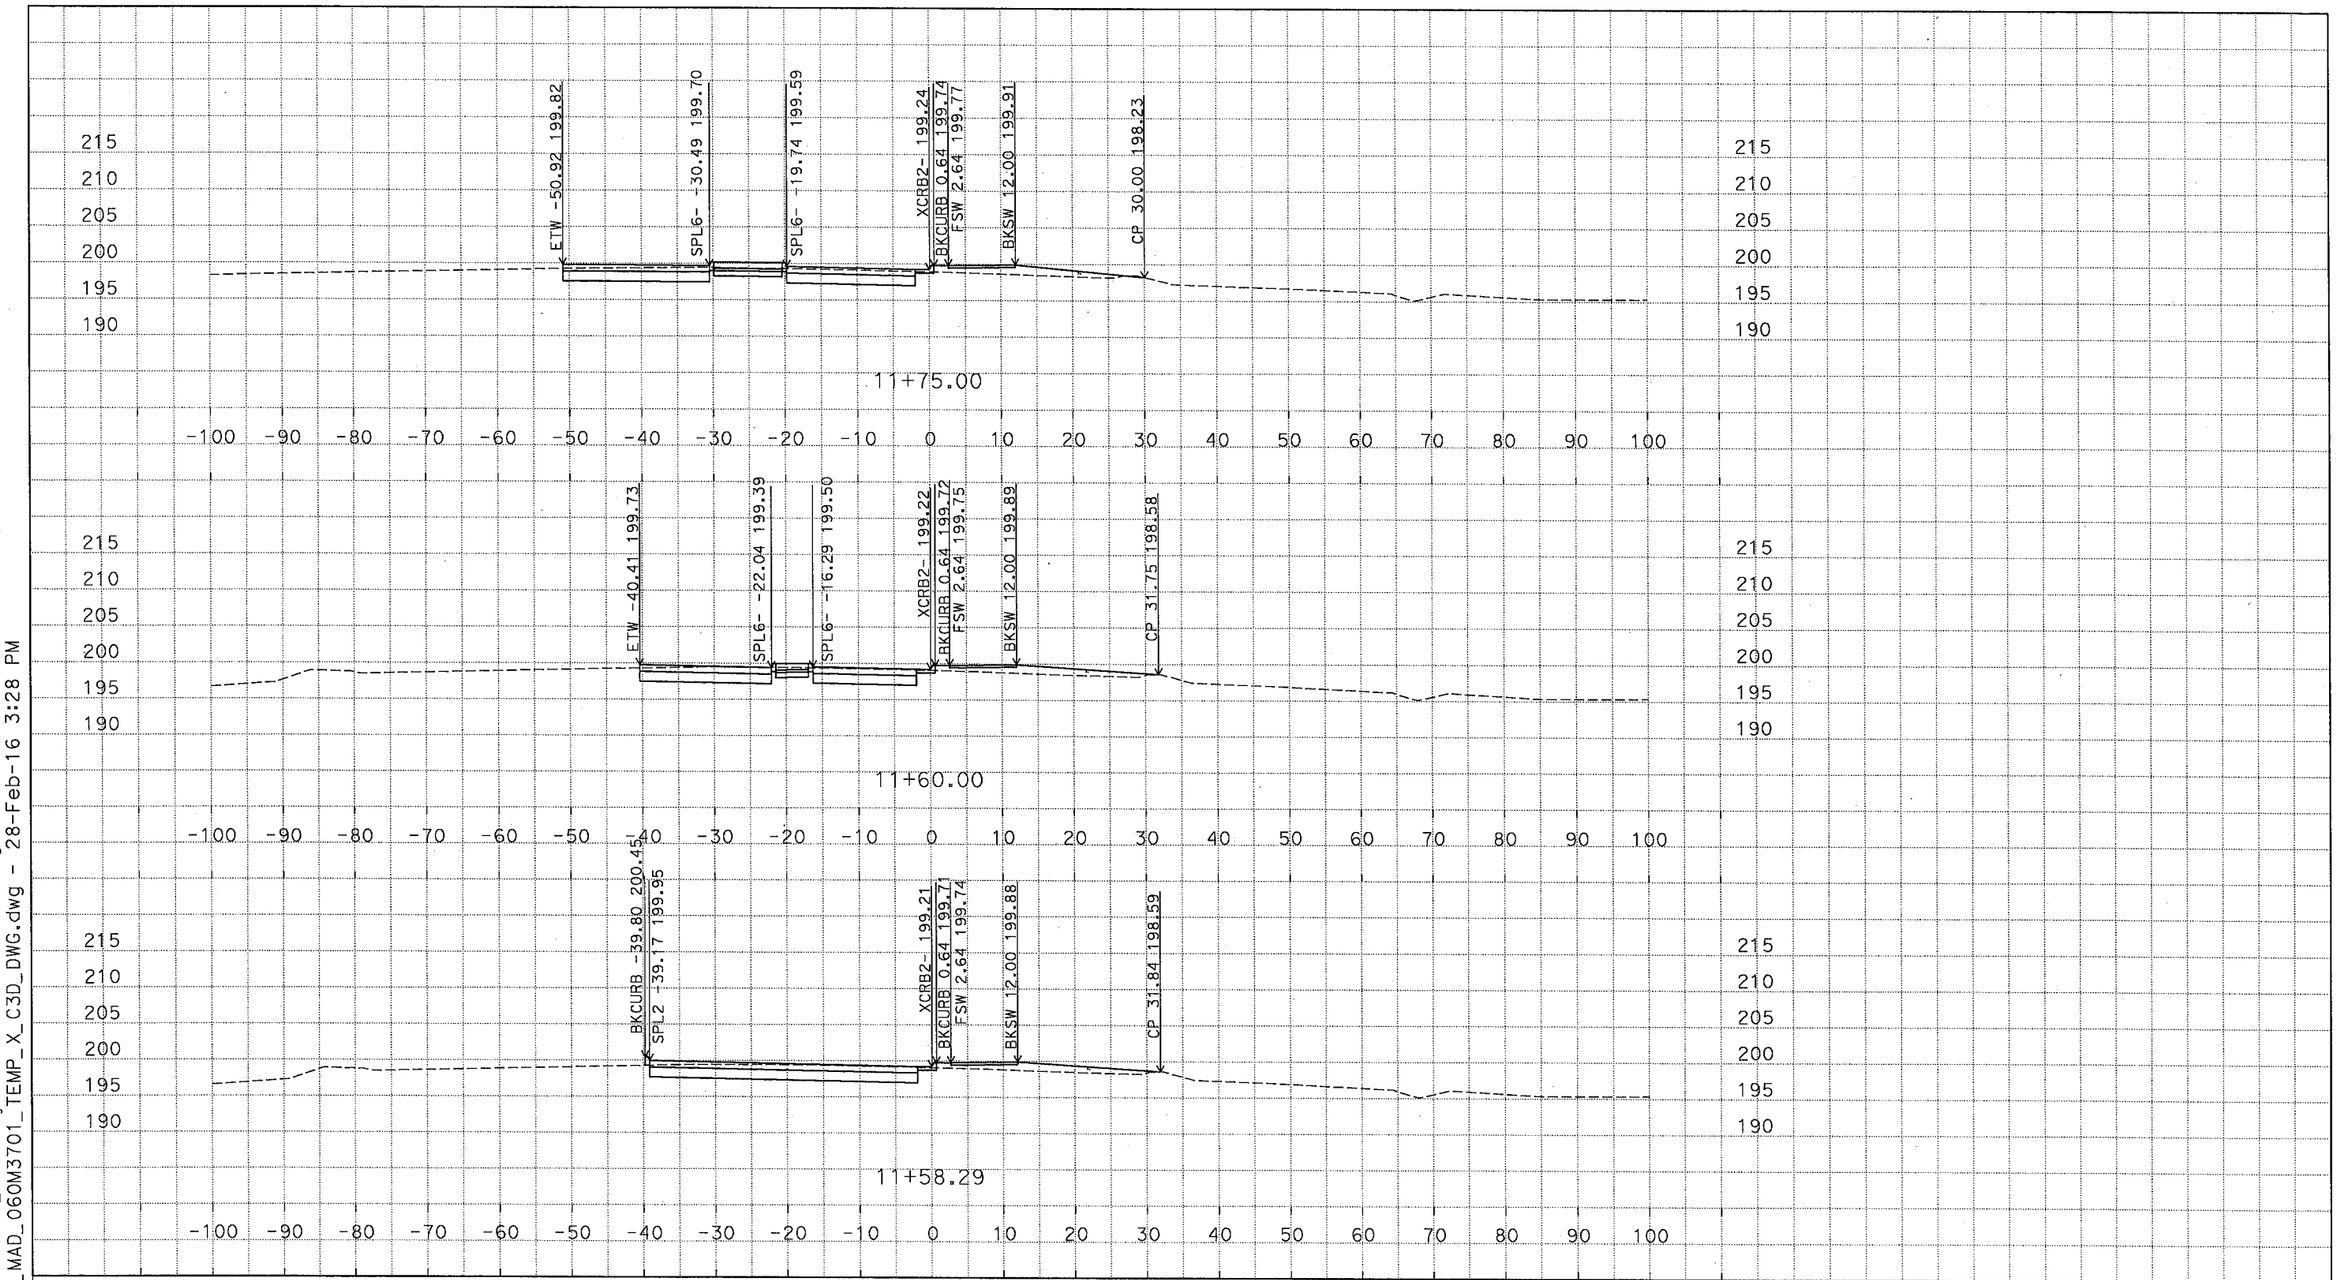

D:\C3D_Exercises_MS\Projects\0600000959\Design-SR43\C3D_0600000959\Alignments-SR43
ACAD-2007_MAD_060M3701_TEMP_X_C3D_DWG.dwg - 28-Feb-16 3:28 PM

PLOTTED DATE: 03-01-16

SCALE: 1"=10' Horiz.
1"=10' Vert.

CREATED BY: M SADATMANSOORI

CONTRACT: 06-0M3704

DIST/CO/RTE/PM: 06/KIN/SR43,137/PM1.3-1.7

PROJECT ID: 0600000959

XCRB2 (CRB2 EXTENDED)
CROSS SECTIONS
13 OF 24

DESIGN STUDY ONLY

All Dimensions are U.S. Survey Feet

D:\C3D_Exercises_MS\Projects\0600000959\Design-SR43\C3D_0600000959_ACAD-2007_MAD_060M3701_TEMP_X_C3D_DWG.dwg - 28-Feb-16 3:28 PM

PLOTTED DATE: 03-01-16

SCALE: 1"=10' Horiz.
1"=10' Vert.

CREATED BY: M SADATMANSOORI

CONTRACT: 06-0M3704

DIST/CO/RTE/PM: 06/KIN/SR43,137/PM1.3-1.7

PROJECT ID: 0600000959

XCRB2 (CRB2 EXTENDED)
CROSS SECTIONS

DESIGN STUDY ONLY

All Dimensions are U.S. Survey Feet

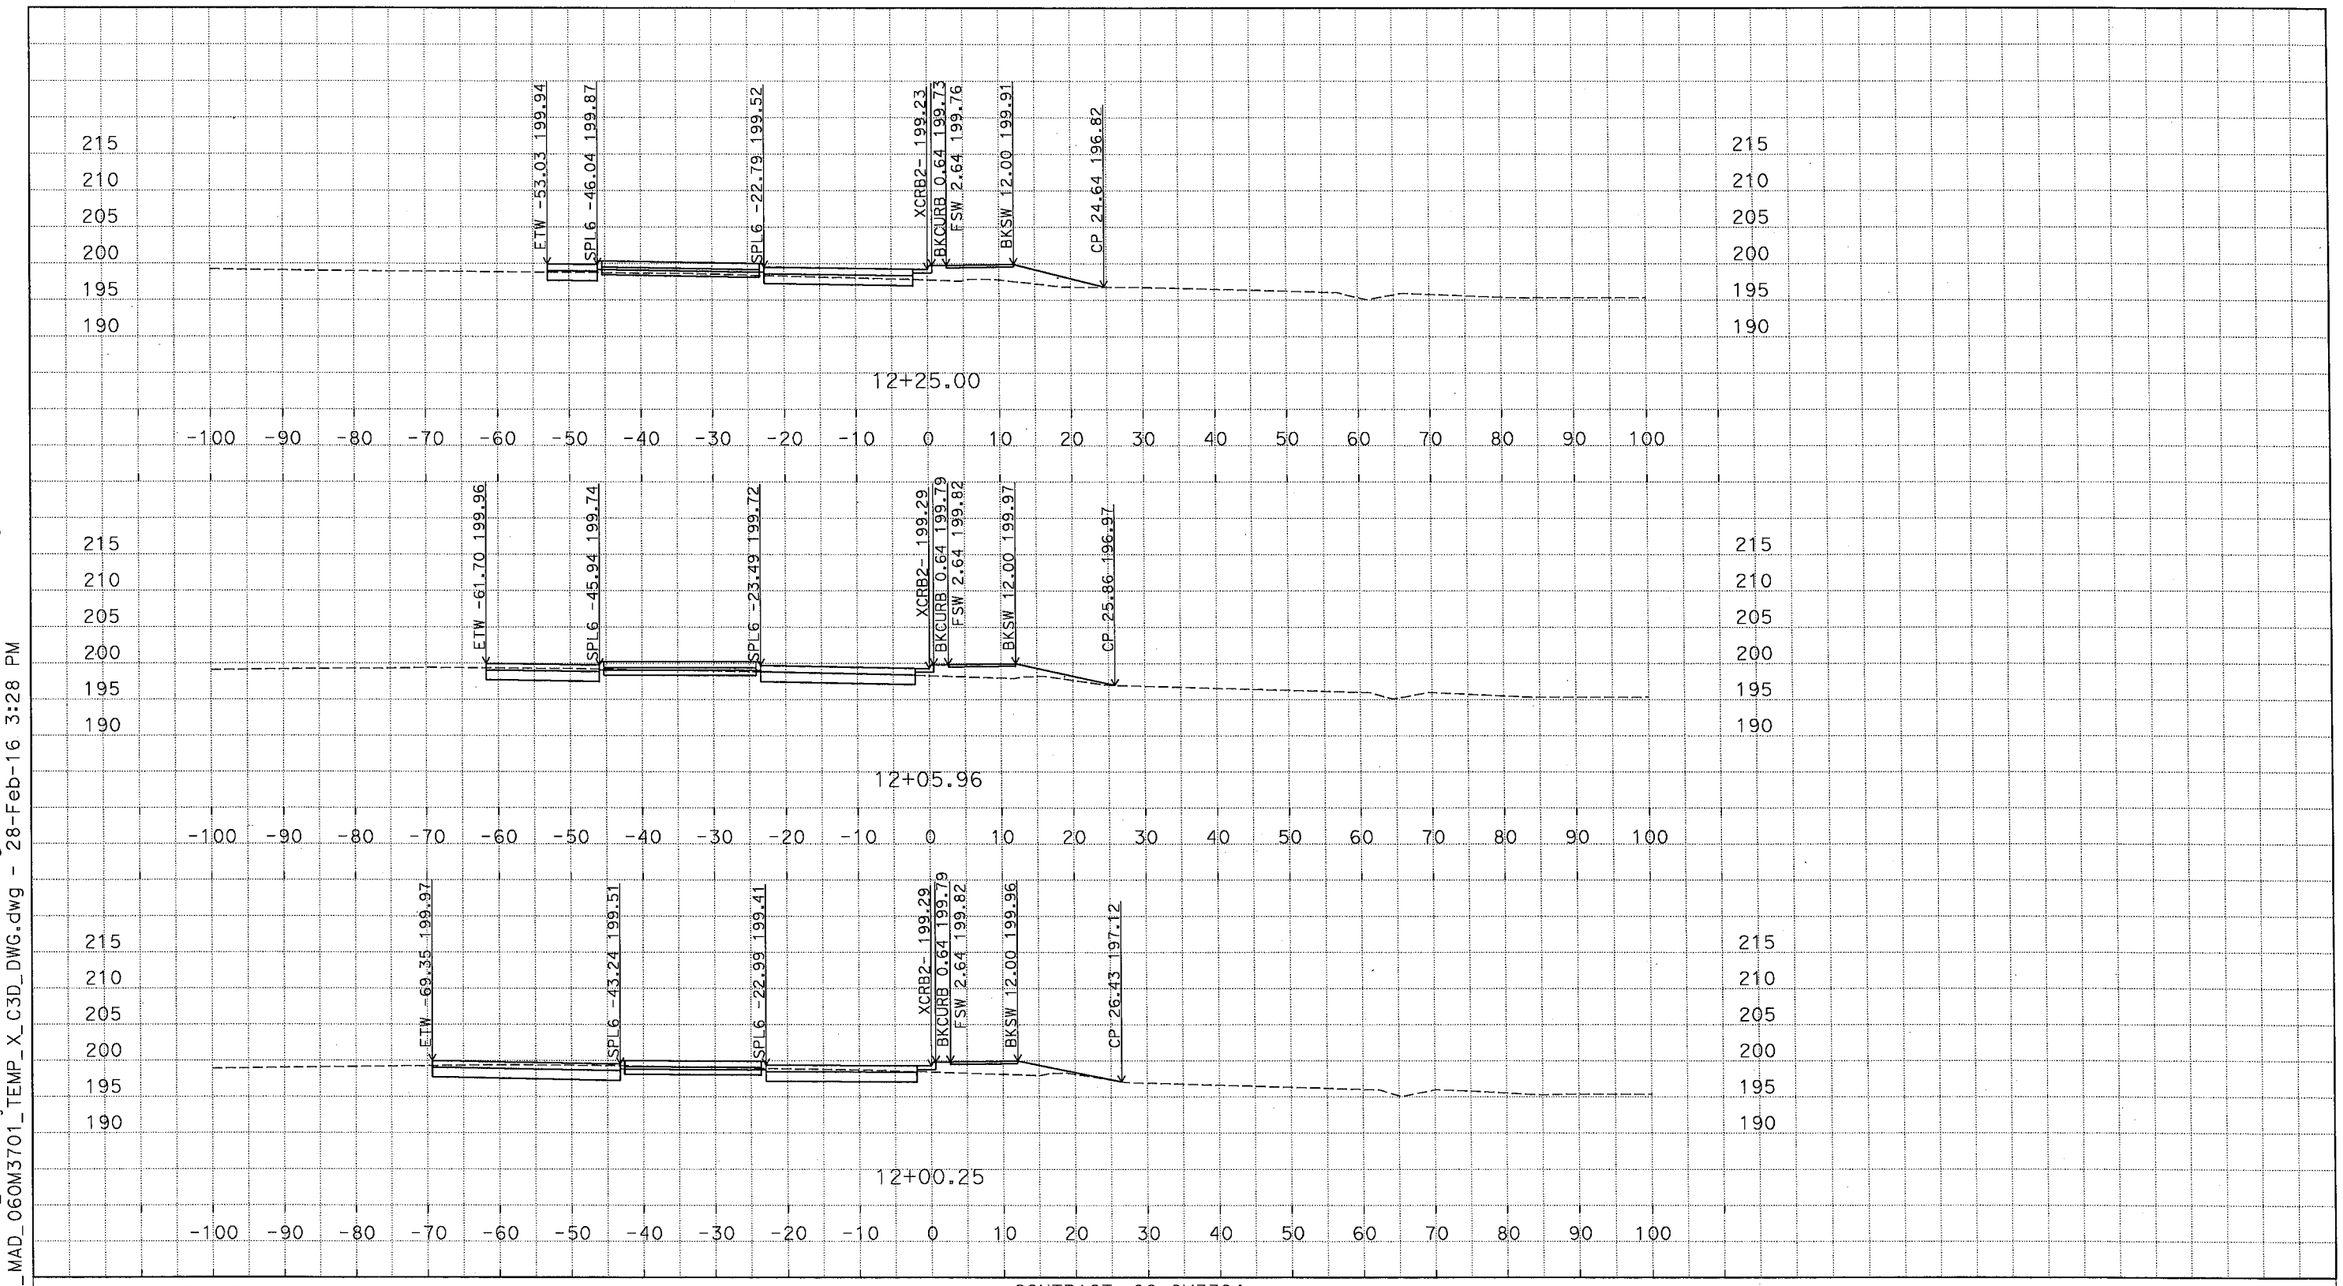

D:\C3D_Exercises_MS\Projects\0600000959\Design-SR43\C3D_0600000959\ACAD-2007_MAD_060M3701_TEMP_X_C3D_DWG.dwg - 28-Feb-16 3:28 PM

PLOTTED DATE: 03-01-16

SCALE: 1"=10' Horiz.
1"=10' Vert.

CREATED BY: M SADATMANSOORI

CONTRACT: 06-0M3704

DIST/CO/RTE/PM: 06/KIN/SR43,137/PM1.3-1.7

PROJECT ID: 0600000959

XCRB2 (CRB2 EXTENDED)
CROSS SECTIONS

DESIGN STUDY ONLY

All Dimensions are U.S. Survey Feet

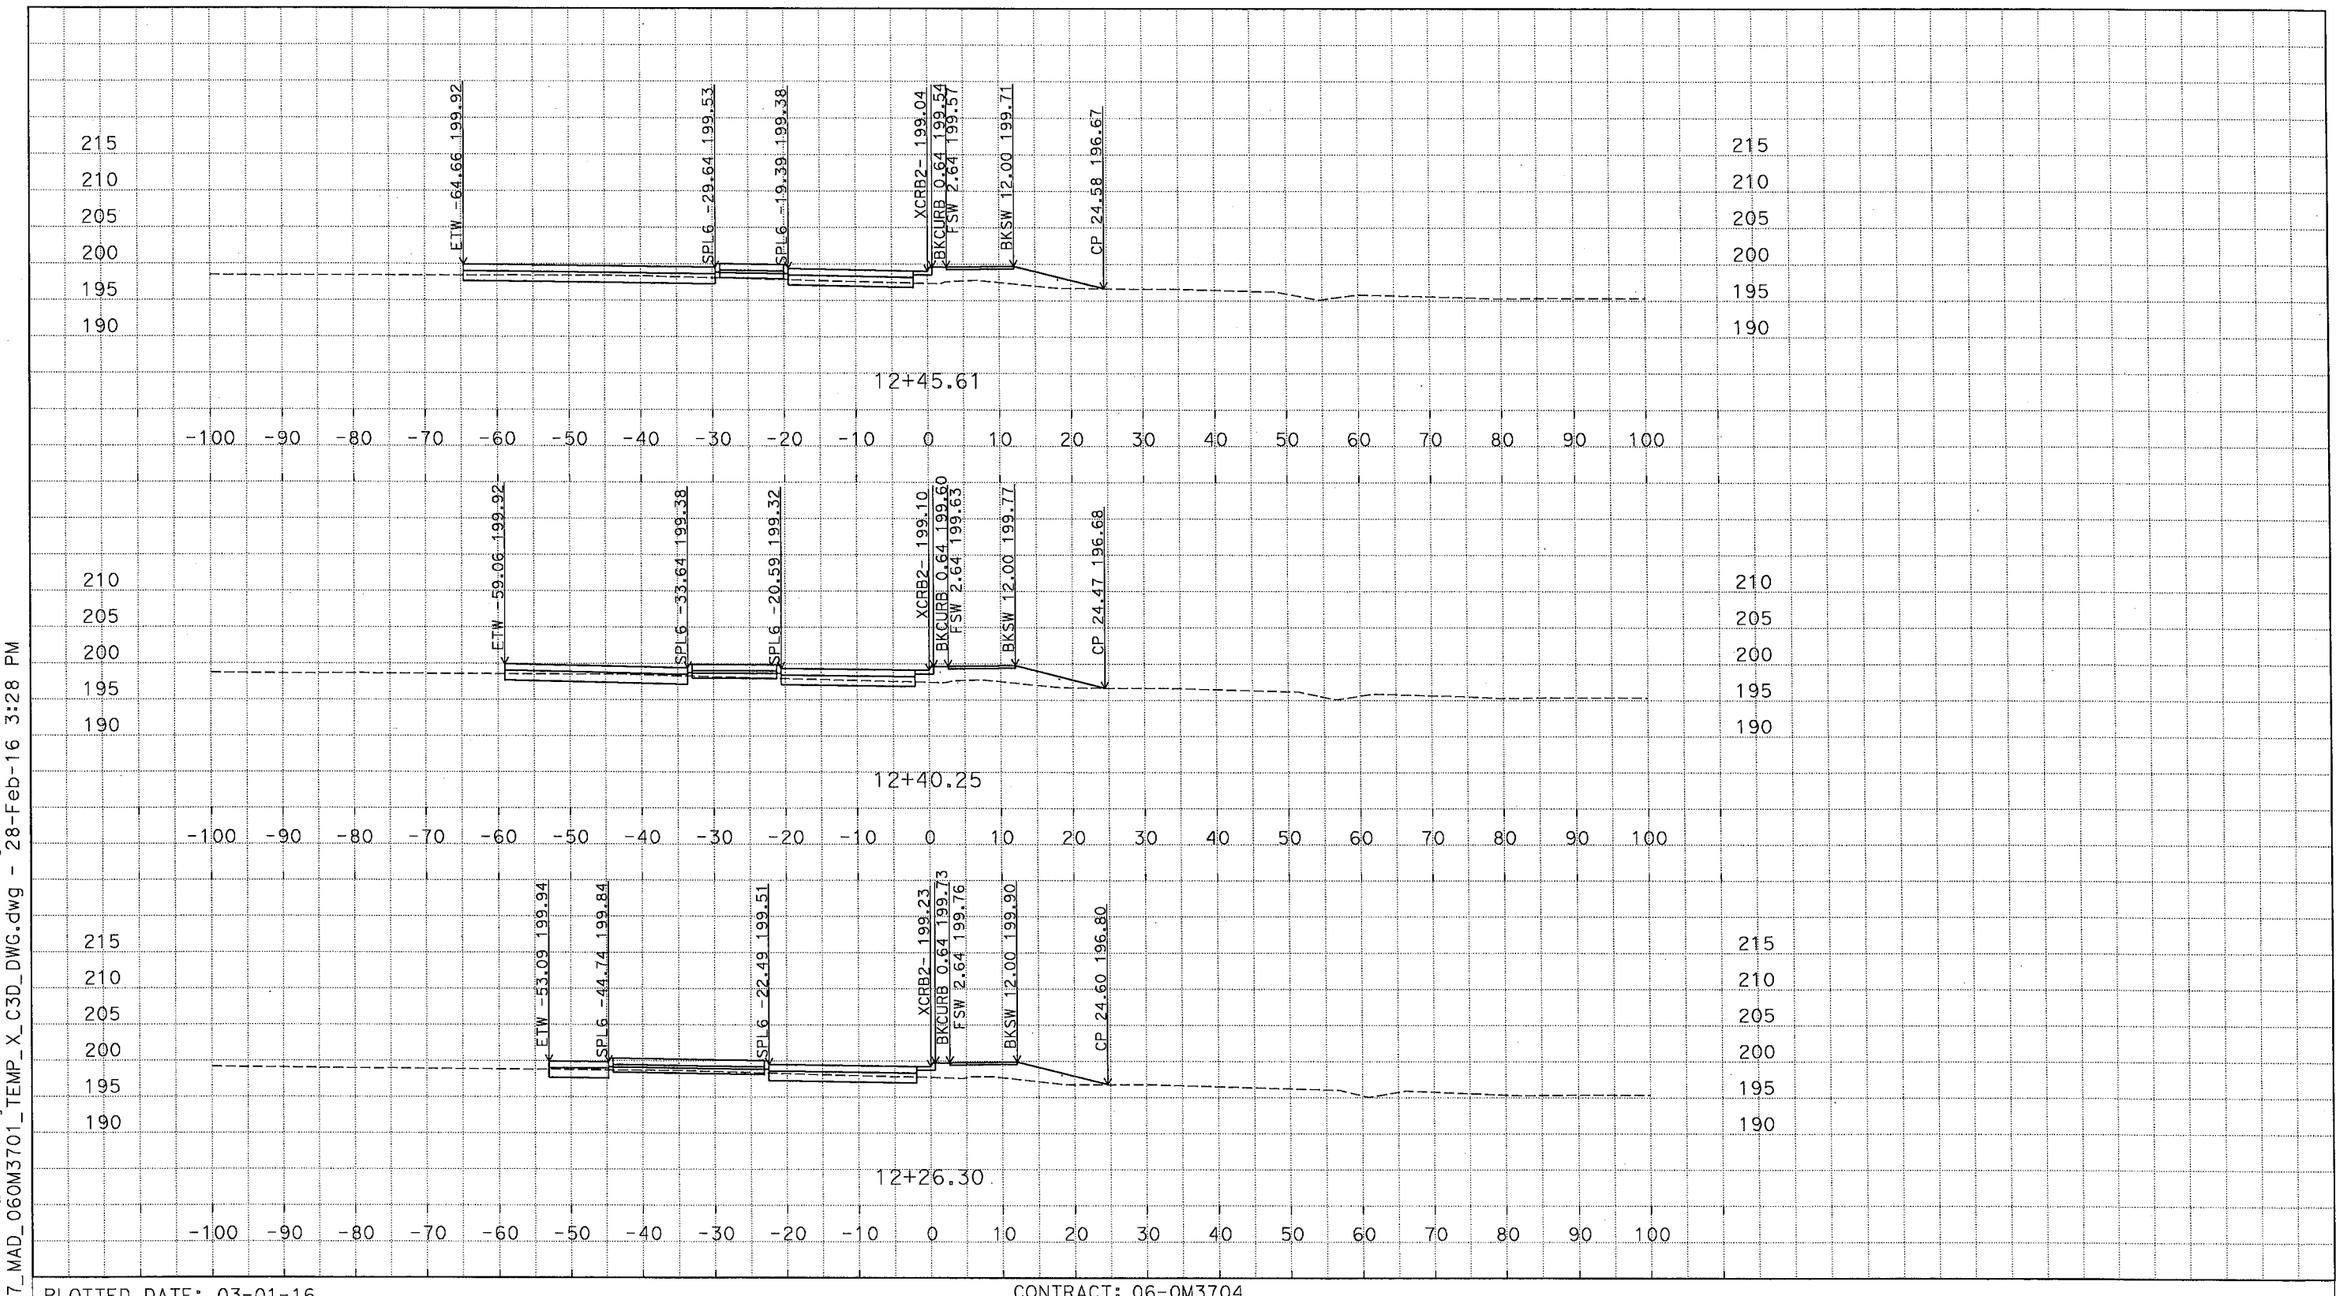

D:\C3D_Exercises_MS\Projects\0600000959\Design-SR43\C3D_0600000959_ACAD-2007_MAD_060M3701_TEMP_X_C3D_DWG.dwg - 28-Feb-16 3:28 PM

PLOTTED DATE: 03-01-16

SCALE: 1"=10' Horiz.
1"=10' Vert.

CREATED BY: M SADATMANSOORI

CONTRACT: 06-0M3704

DIST/CO/RTE/PM: 06/KIN/SR43,137/PM1.3-1.7

PROJECT ID: 0600000959

XCRB2 (CRB2 EXTENDED)
CROSS SECTIONS

DESIGN STUDY ONLY

All Dimensions are U.S. Survey Feet

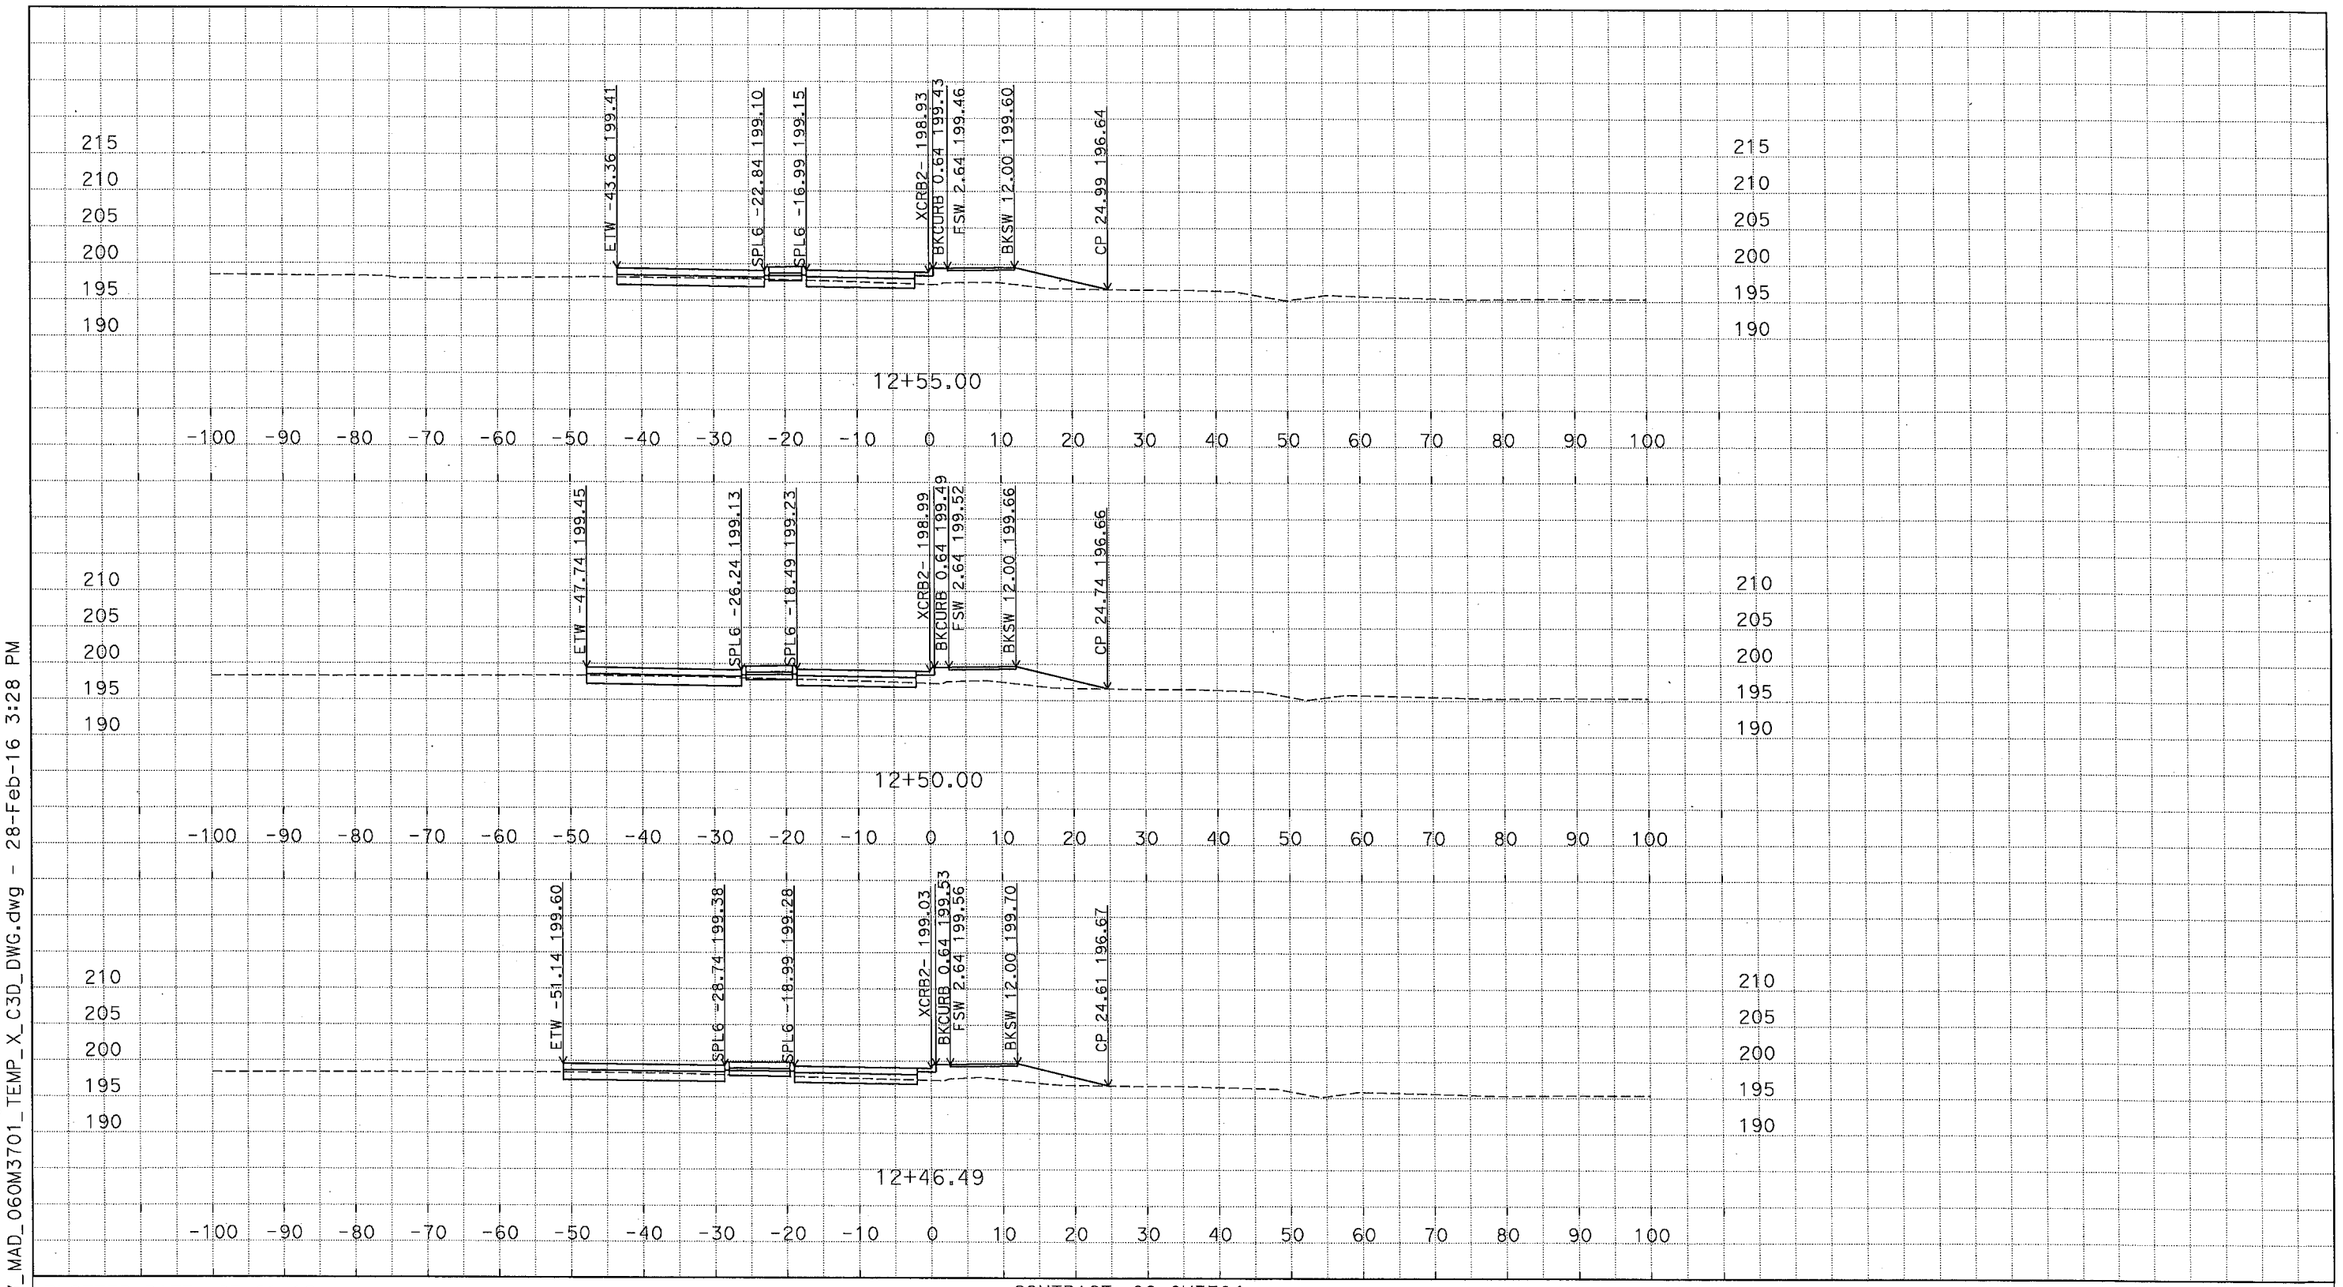

D:\C3D_Exercises_MS\Projects\0600000959\Design-SR43\C3D_0600000959\Alignments-SR43 ACAD-2007_MAD_060M3701_TEMP_X_C3D_DWG.dwg - 28-Feb-16 3:28 PM

PLOTTED DATE: 03-01-16

SCALE: 1"=10' Horiz.
1"=10' Vert.

CREATED BY: M SADATMANSOORI

CONTRACT: 06-0M3704

DIST/CO/RTE/PM: 06/KIN/SR43,137/PM1.3-1.7

PROJECT ID: 0600000959

XCRB2 (CRB2 EXTENDED)

CROSS SECTIONS

DESIGN STUDY ONLY

All Dimensions are U.S. Survey Feet

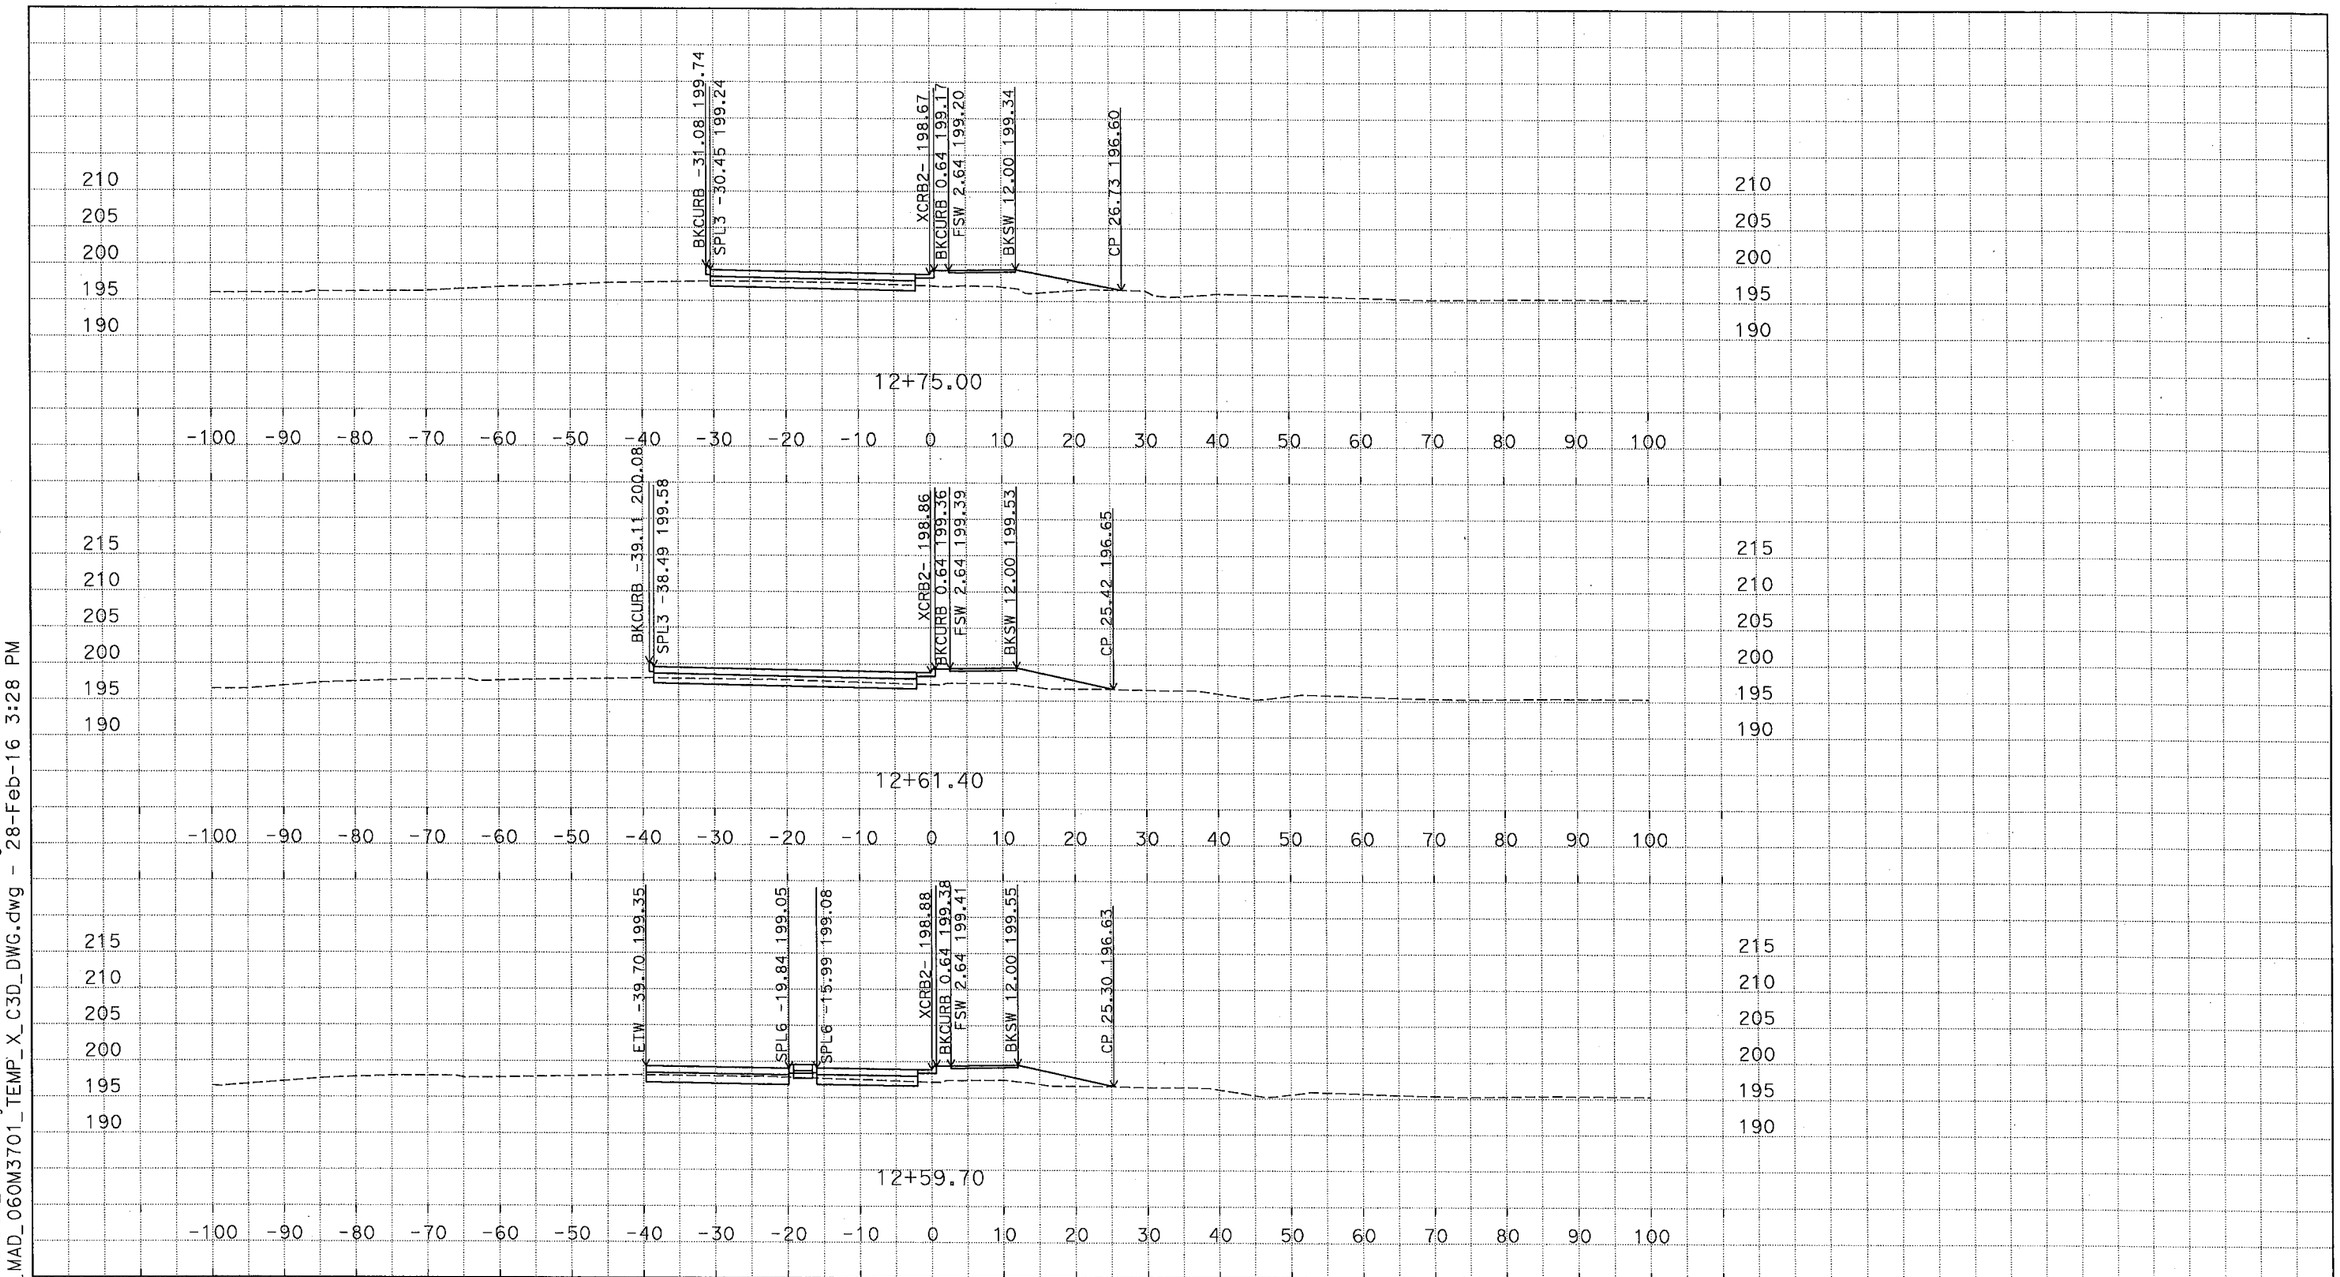

D:\C3D_Exercises_MS\Projects\0600000959\Design-SR43\C3D_0600000959\ACAD-2007_MAD_060M3701_TEMP_X_C3D_DWG.dwg - 28-Feb-16 3:28 PM

PLOTTED DATE: 03-01-16

SCALE: 1"=10' Horiz.
1"=10' Vert.

CREATED BY: M SADATMANSOORI

CONTRACT: 06-0M3704

DIST/CO/RTE/PM: 06/KIN/SR43,137/PM1.3-1.7

PROJECT ID: 0600000959

XCRB2 (CRB2 EXTENDED)
CROSS SECTIONS
18 OF 24

DESIGN STUDY ONLY

All Dimensions are U.S. Survey Feet

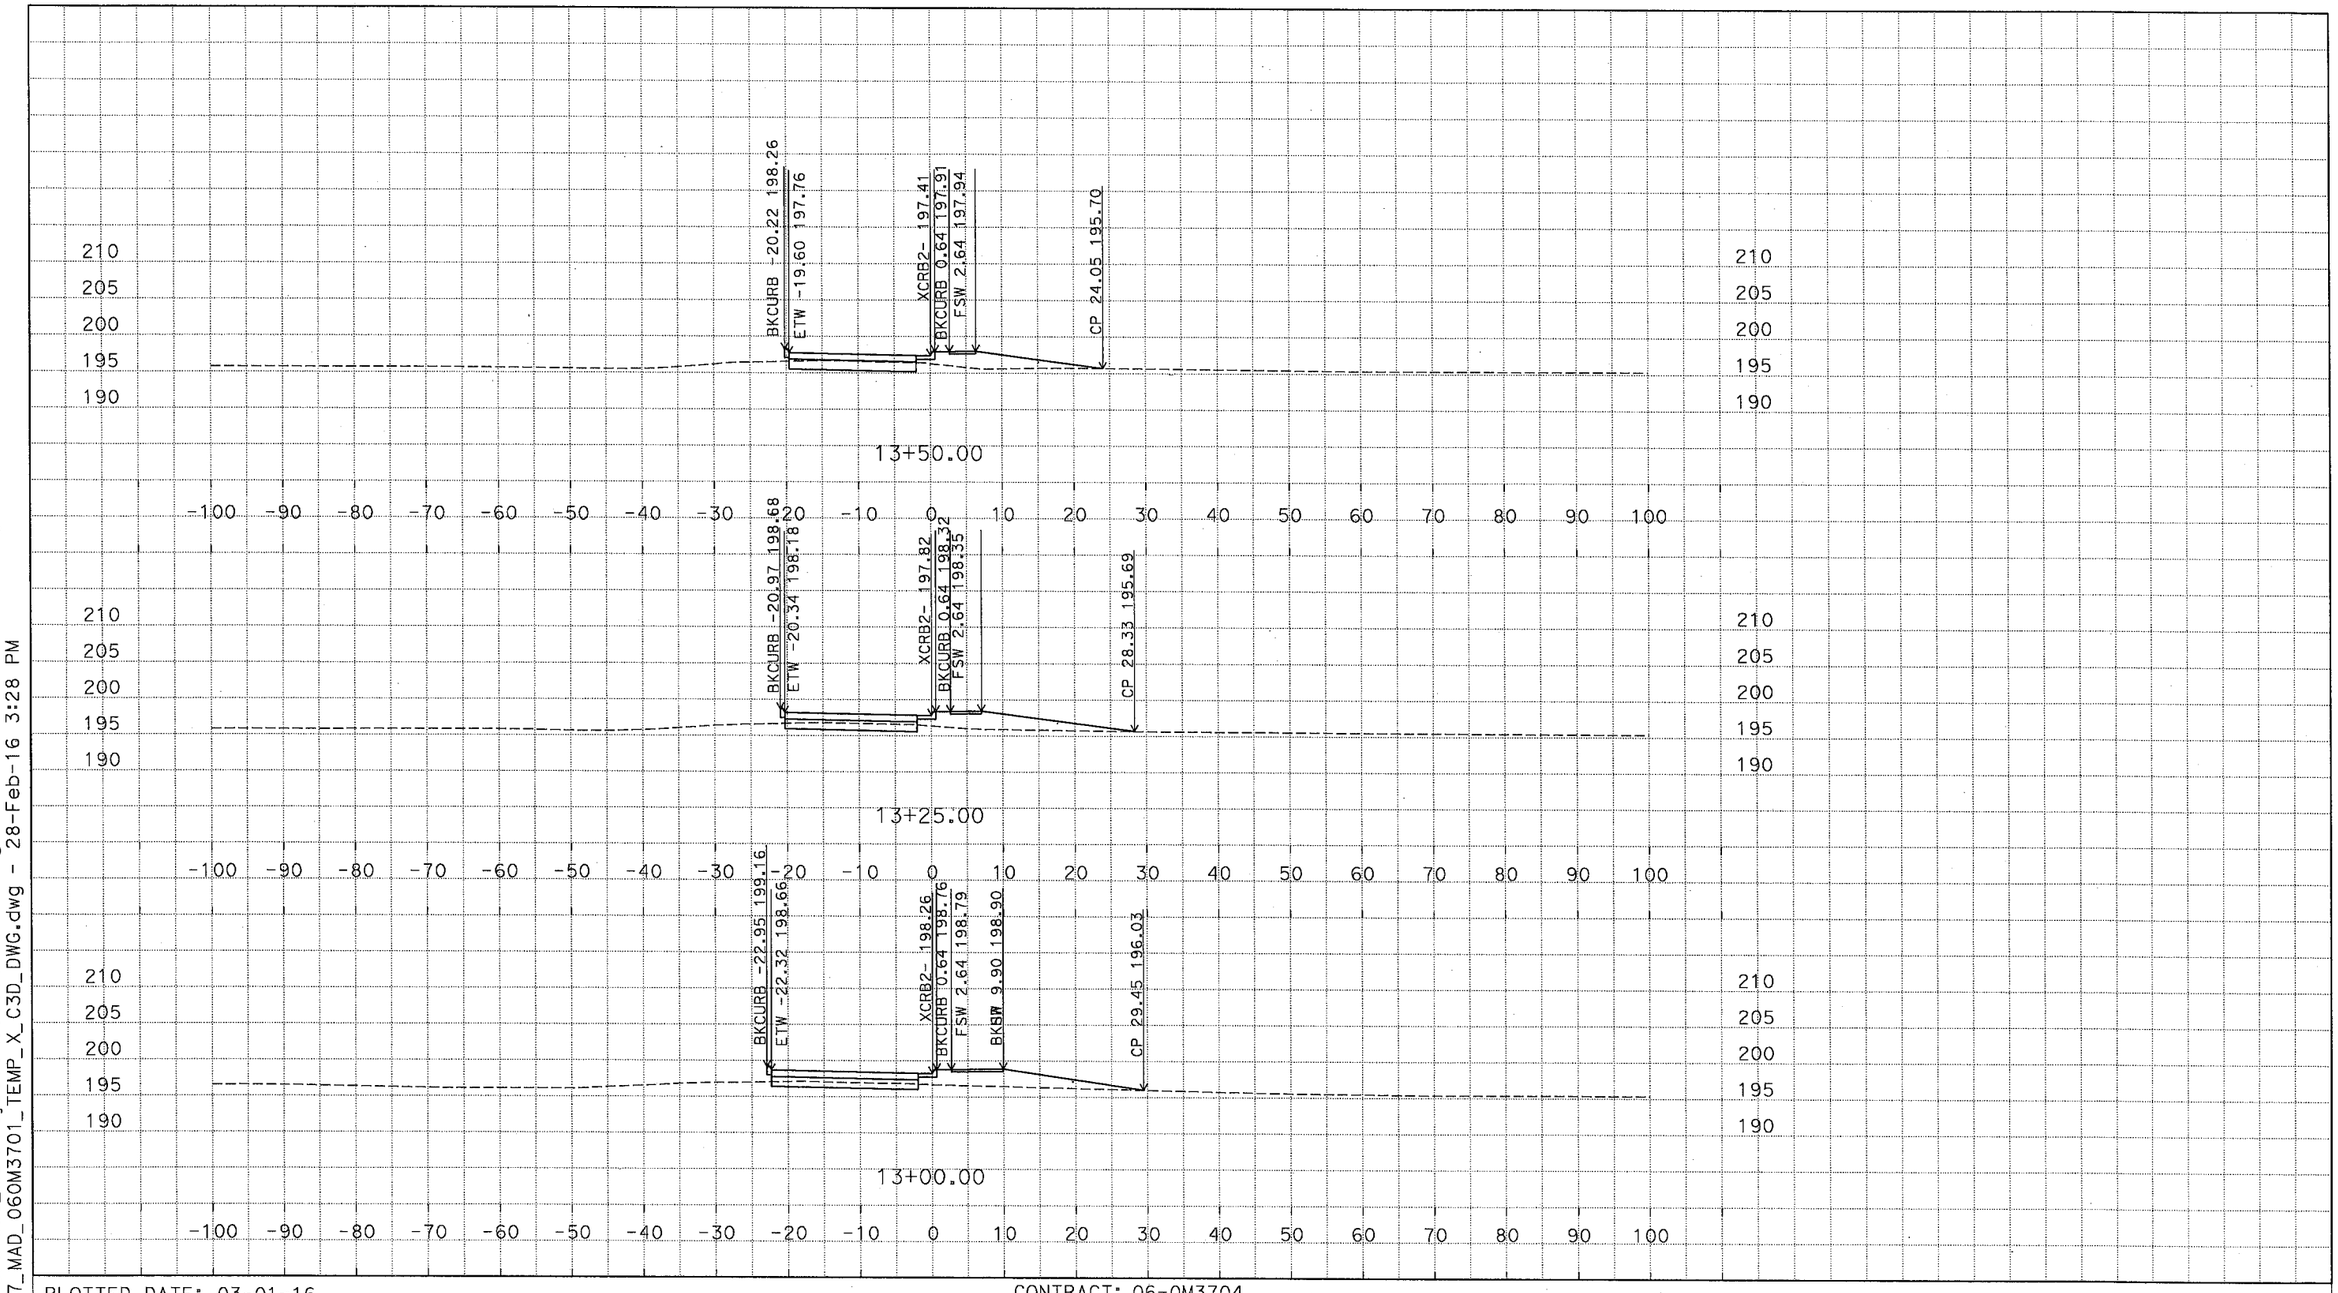

D:\C3D_Exercises_MS\Projects\0600000959\Design-SR43\C3D_0600000959_ACAD-2007_MAD_060M3701_TEMP_X_C3D_DWG.dwg - 28-Feb-16 3:28 PM

PLOTTED DATE: 03-01-16

SCALE: 1"=10' Horiz.
1"=10' Vert.

CREATED BY: M SADATMANSOORI

CONTRACT: 06-0M3704

DIST/CO/RTE/PM: 06/KIN/SR43,137/PM1.3-1.7

PROJECT ID: 0600000959

XCRB2 (CRB2 EXTENDED)
CROSS SECTIONS

DESIGN STUDY ONLY

All Dimensions are U.S. Survey Feet

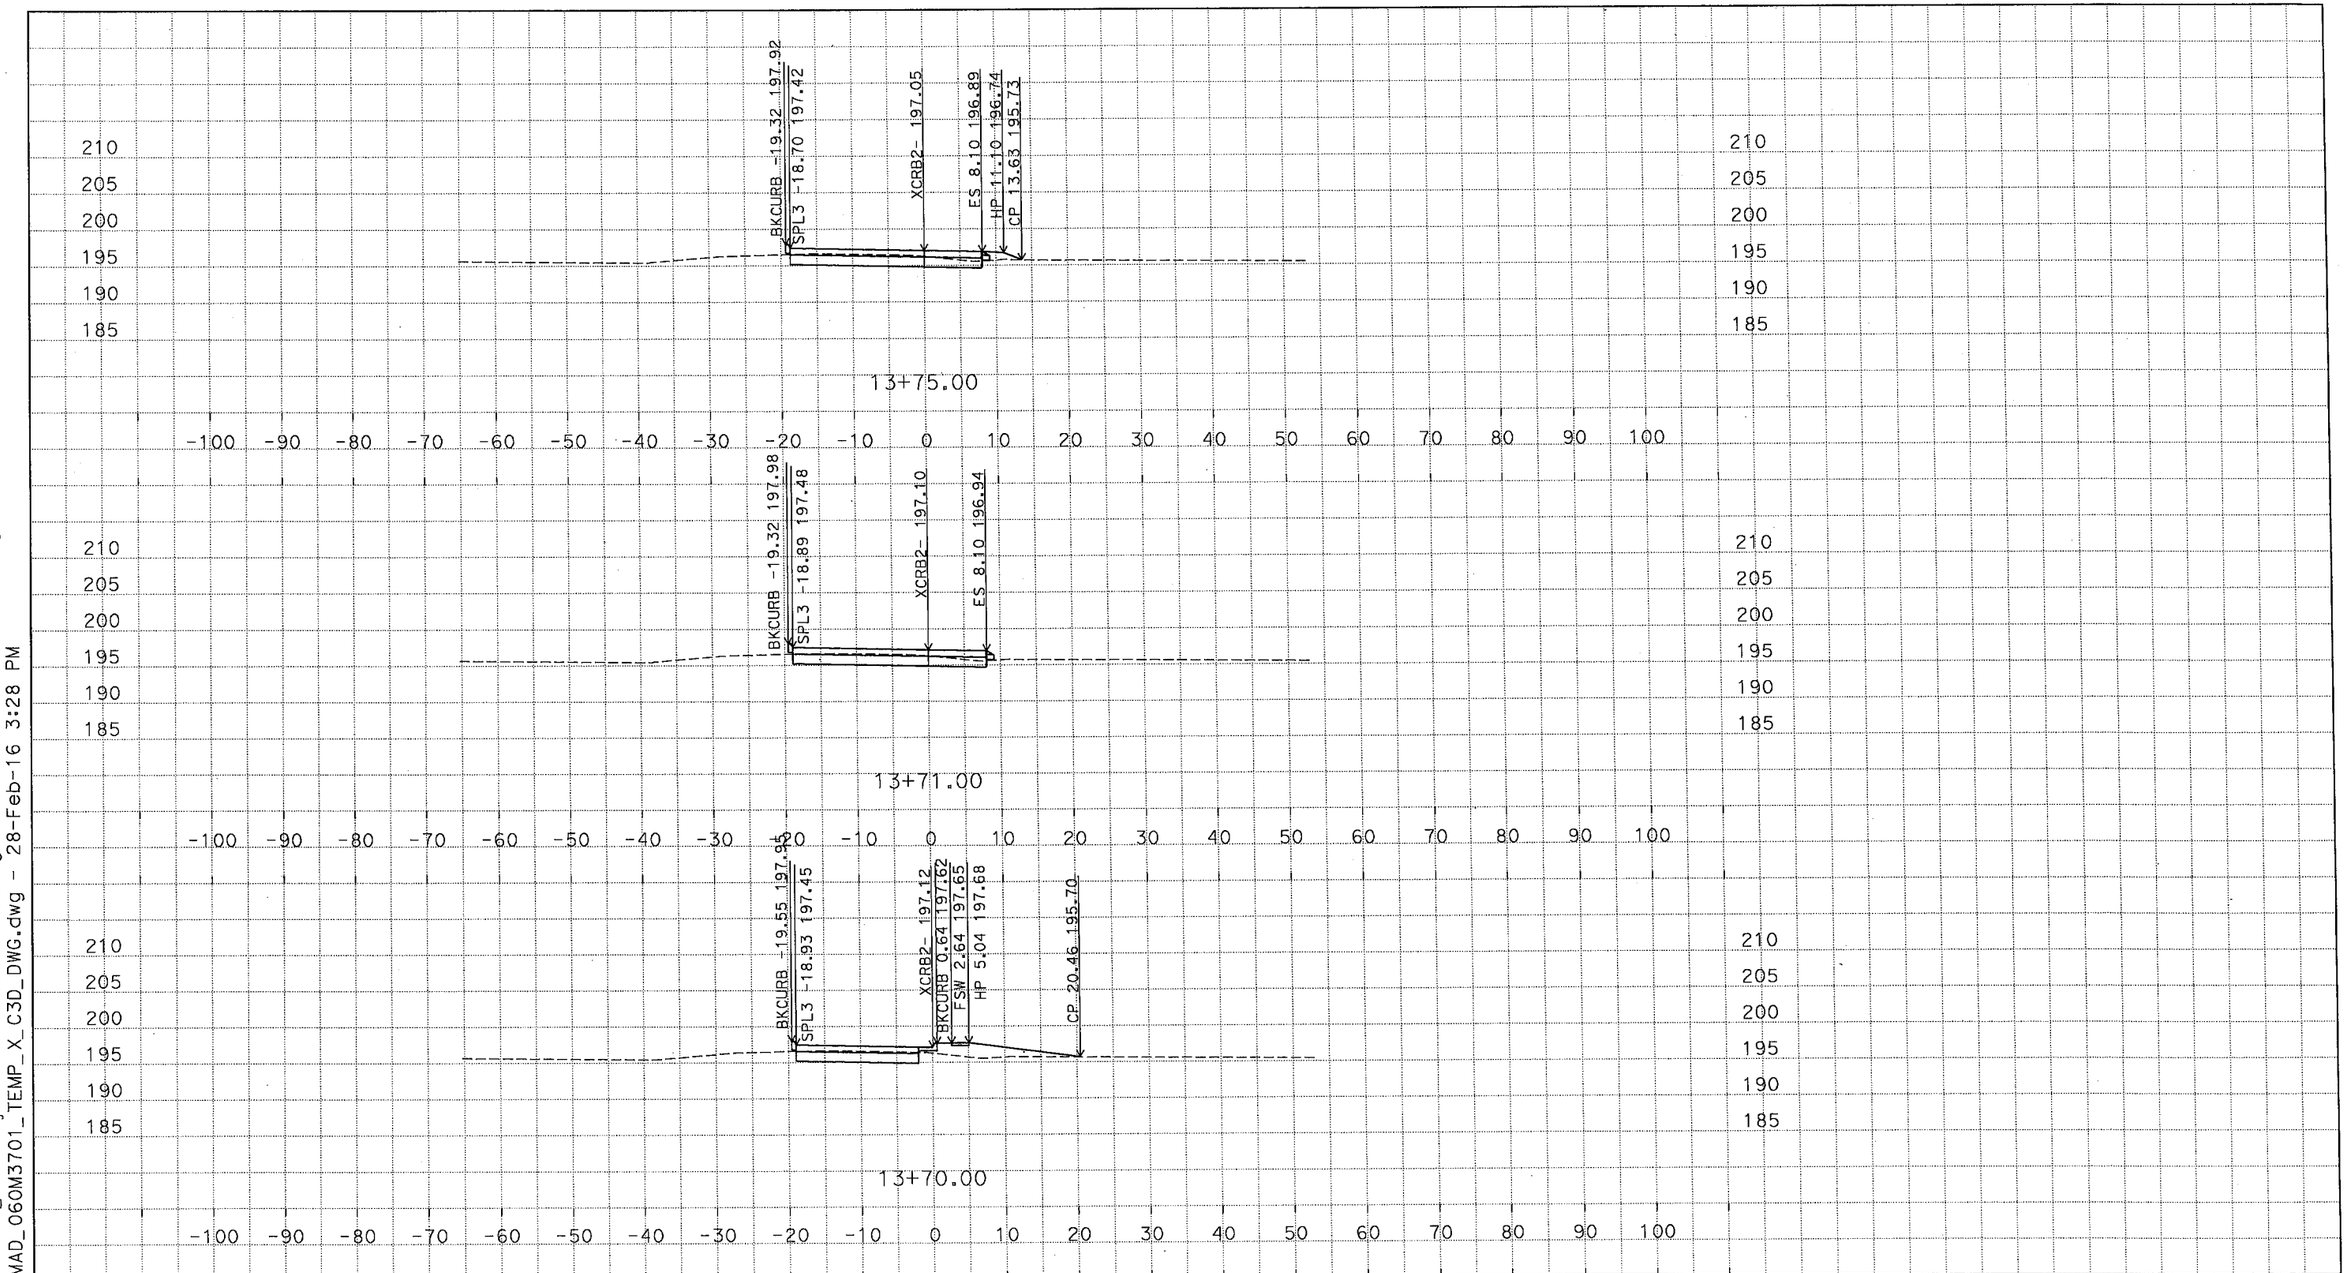

D:\C3D_Exercises_MS\Projects\0600000959\Design-SR43\C3D_0600000959\ACAD-2007_MAD_060M3701_TEMP_X_C3D_DWG.dwg - 28-Feb-16 3:28 PM

PLOTTED DATE: 03-01-16

SCALE: 1"=10' Horiz.
1"=10' Vert.

CREATED BY: M SADATMANSOORI

CONTRACT: 06-0M3704

DIST/CO/RTE/PM: 06/KIN/SR43,137/PM1.3-1.7

PROJECT ID: 0600000959

XCRB2 (CRB2 EXTENDED)
CROSS SECTIONS
20 OF 24

DESIGN STUDY ONLY

All Dimensions are U.S. Survey Feet

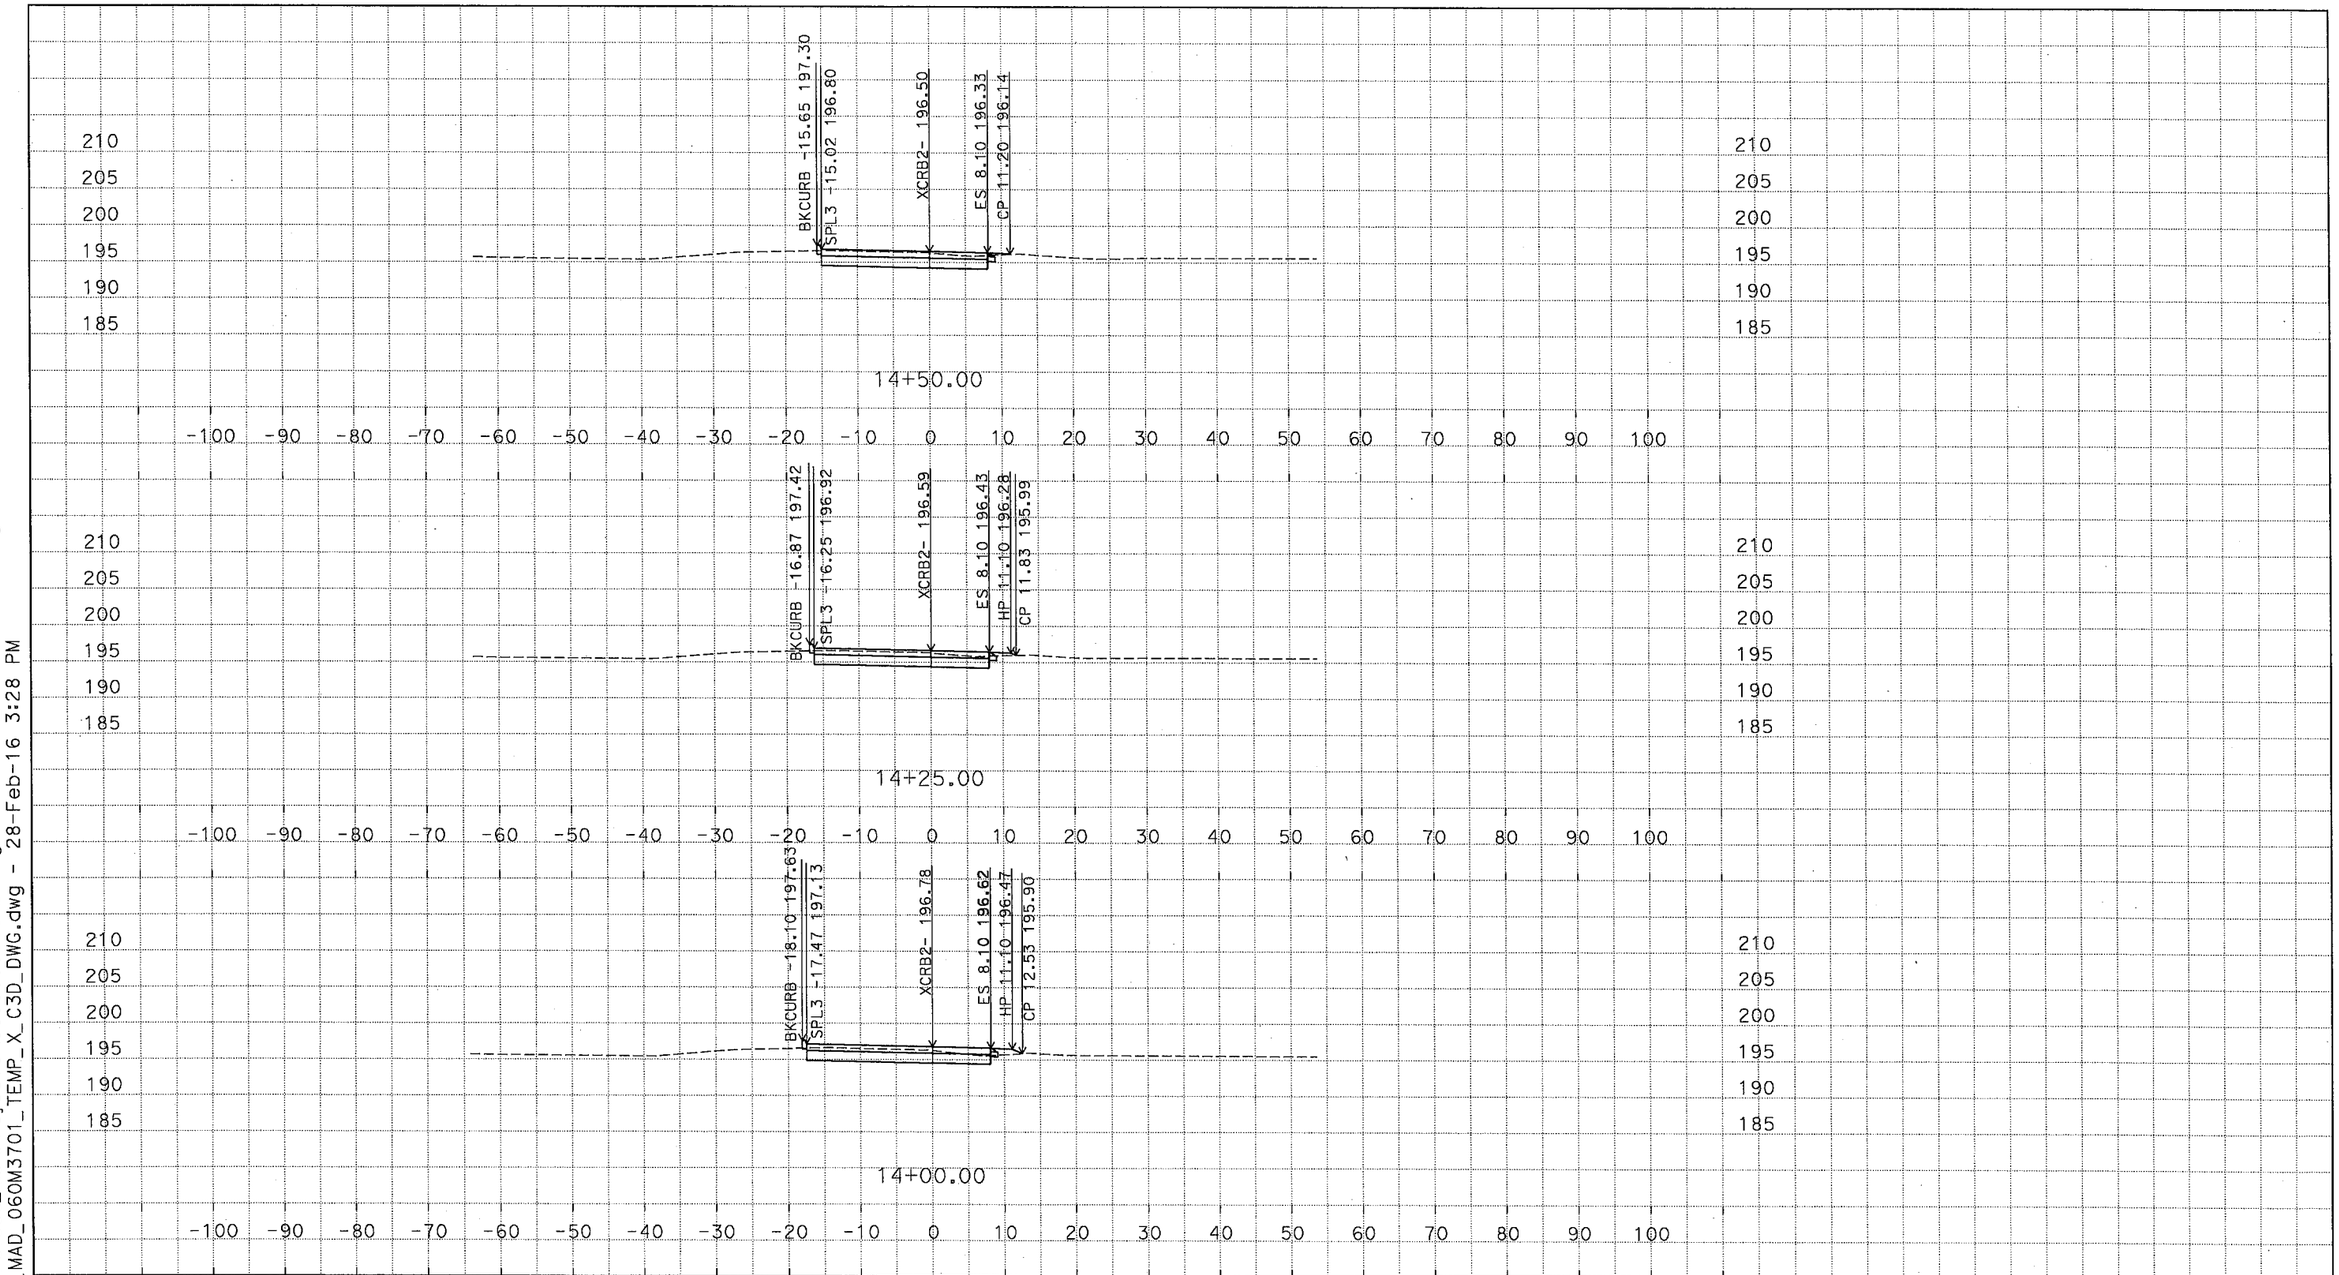

D:\C3D_Exercises_MS\Projects\0600000959\Design-SR43\C3D_0600000959\Alignments-SR43
ACAD-2007_MAD_060M3701_TEMP_X_C3D_DWG.dwg - 28-Feb-16 3:28 PM

PLOTTED DATE: 03-01-16

SCALE: 1"=10' Horiz.
1"=10' Vert.

CREATED BY: M SADATMANSOORI

CONTRACT: 06-0M3704

DIST/CO/RTE/PM: 06/KIN/SR43,137/PM1.3-1.7

PROJECT ID: 0600000959

XCRB2 (CRB2 EXTENDED)
CROSS SECTIONS
21 OF 24

DESIGN STUDY ONLY

All Dimensions are U.S. Survey Feet

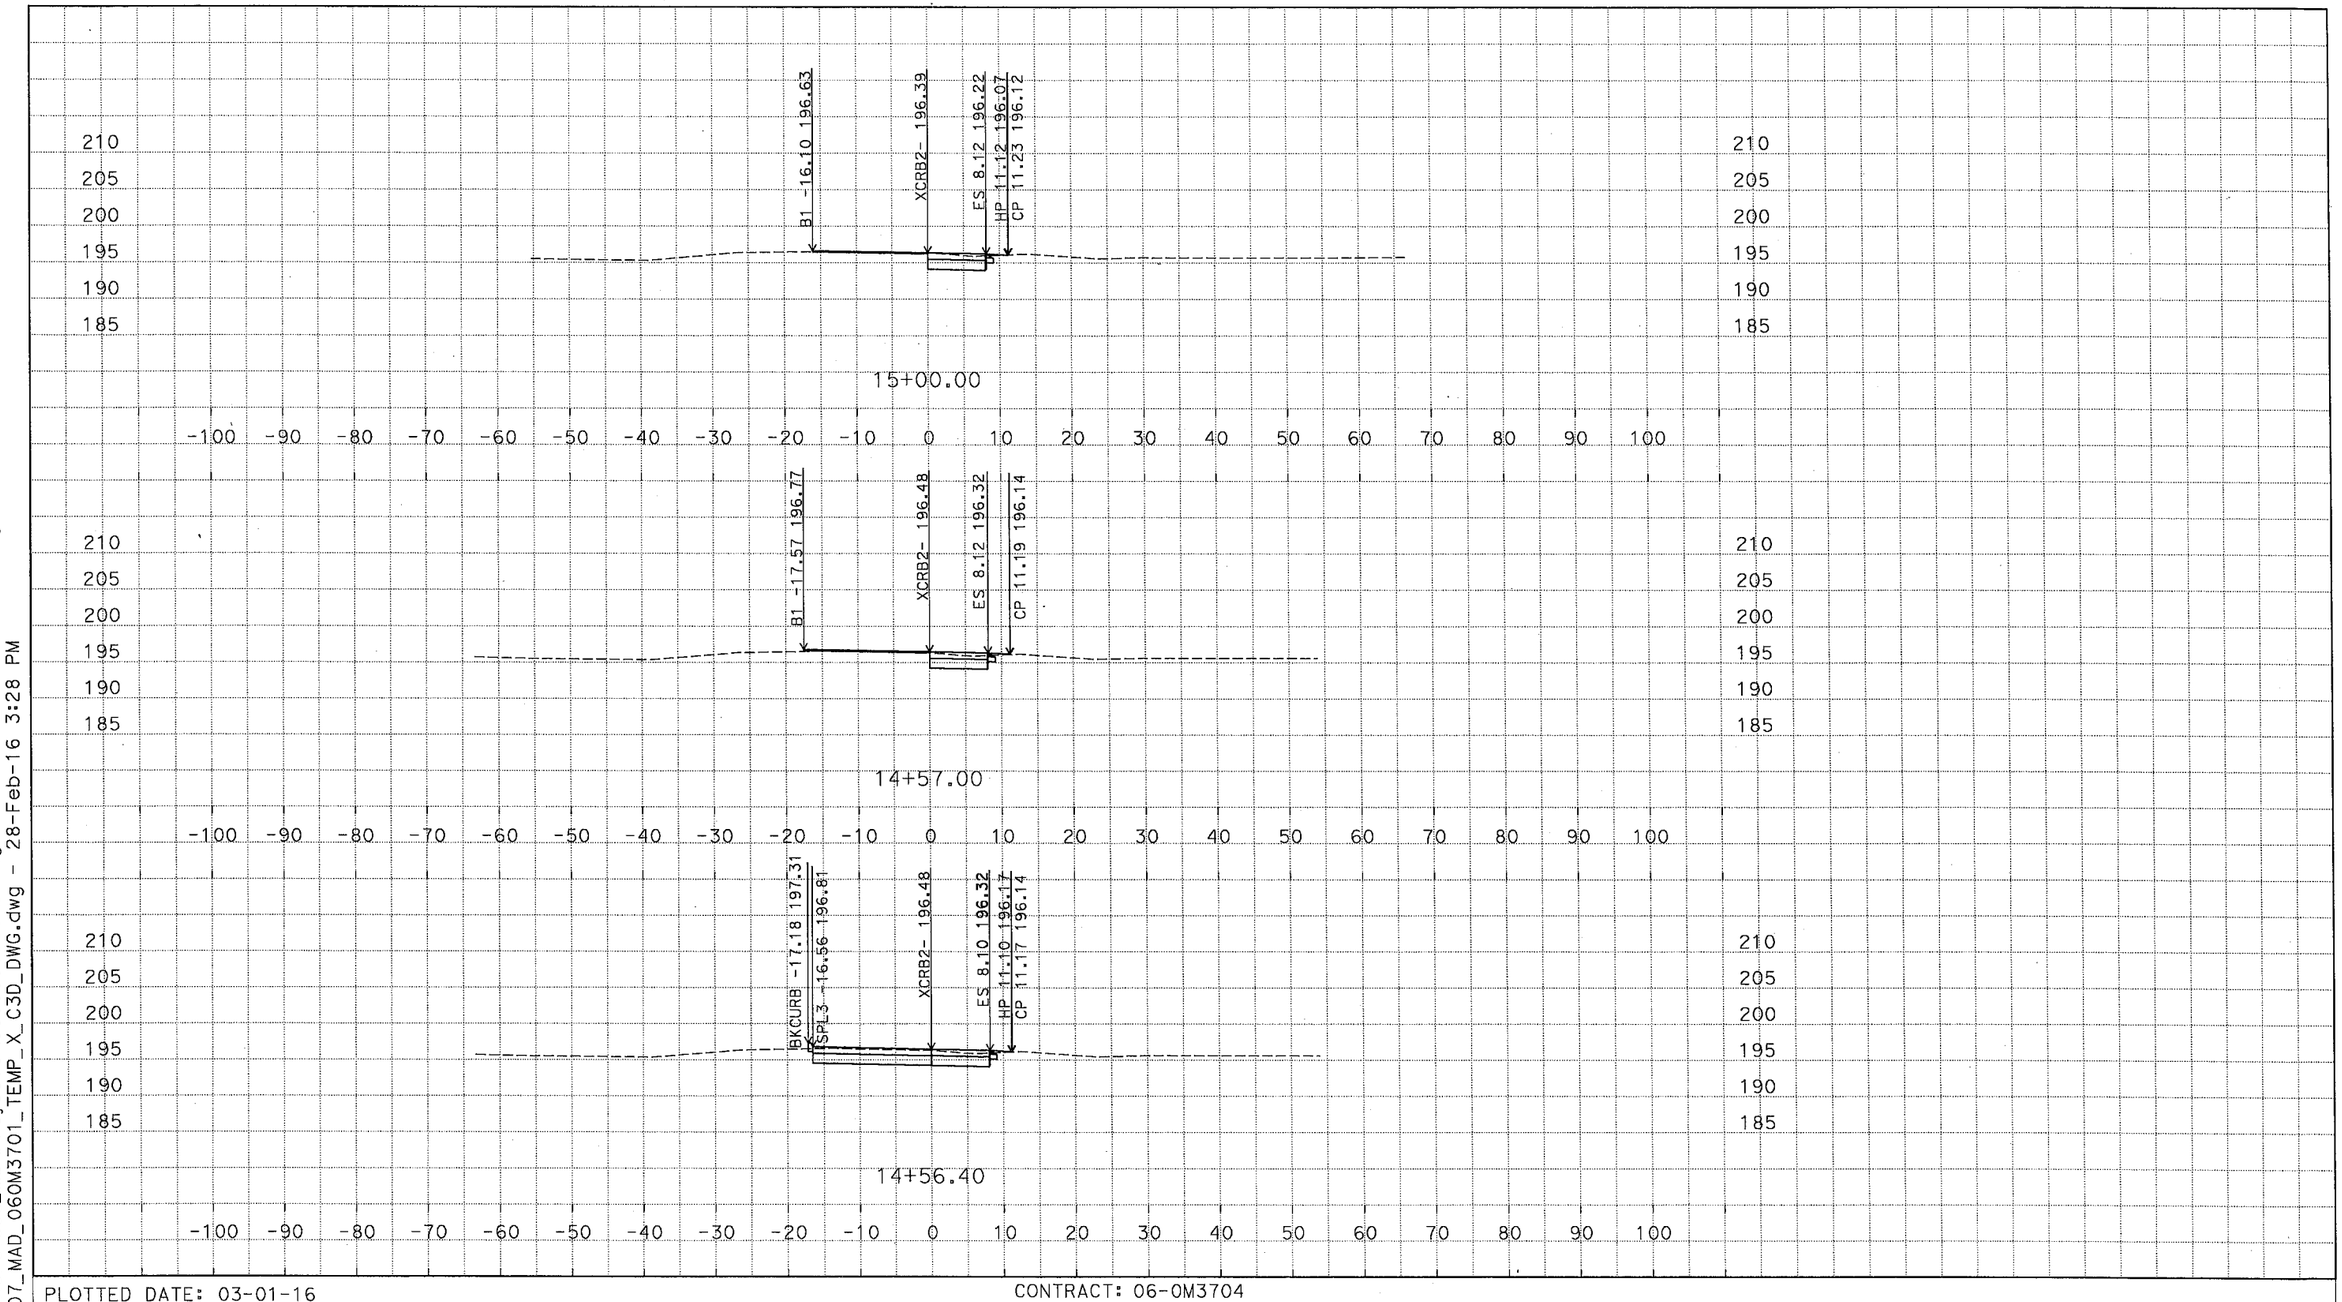

D:\C3D_Exercises_MS\Projects\0600000959\Design-SR43\C3D_0600000959\Alignments-SR43 ACAD-2007_MAD_060M3701_TEMP_X_C3D_DWG.dwg - 28-Feb-16 3:28 PM

PLOTTED DATE: 03-01-16

SCALE: 1"=10' Horiz.
1"=10' Vert.

CREATED BY: M SADATMANSOORI

CONTRACT: 06-0M3704

DIST/CO/RTE/PM: 06/KIN/SR43,137/PM1.3-1.7

PROJECT ID: 0600000959

XCRB2 (CRB2 EXTENDED)
CROSS SECTIONS

DESIGN STUDY ONLY

All Dimensions are U.S. Survey Feet

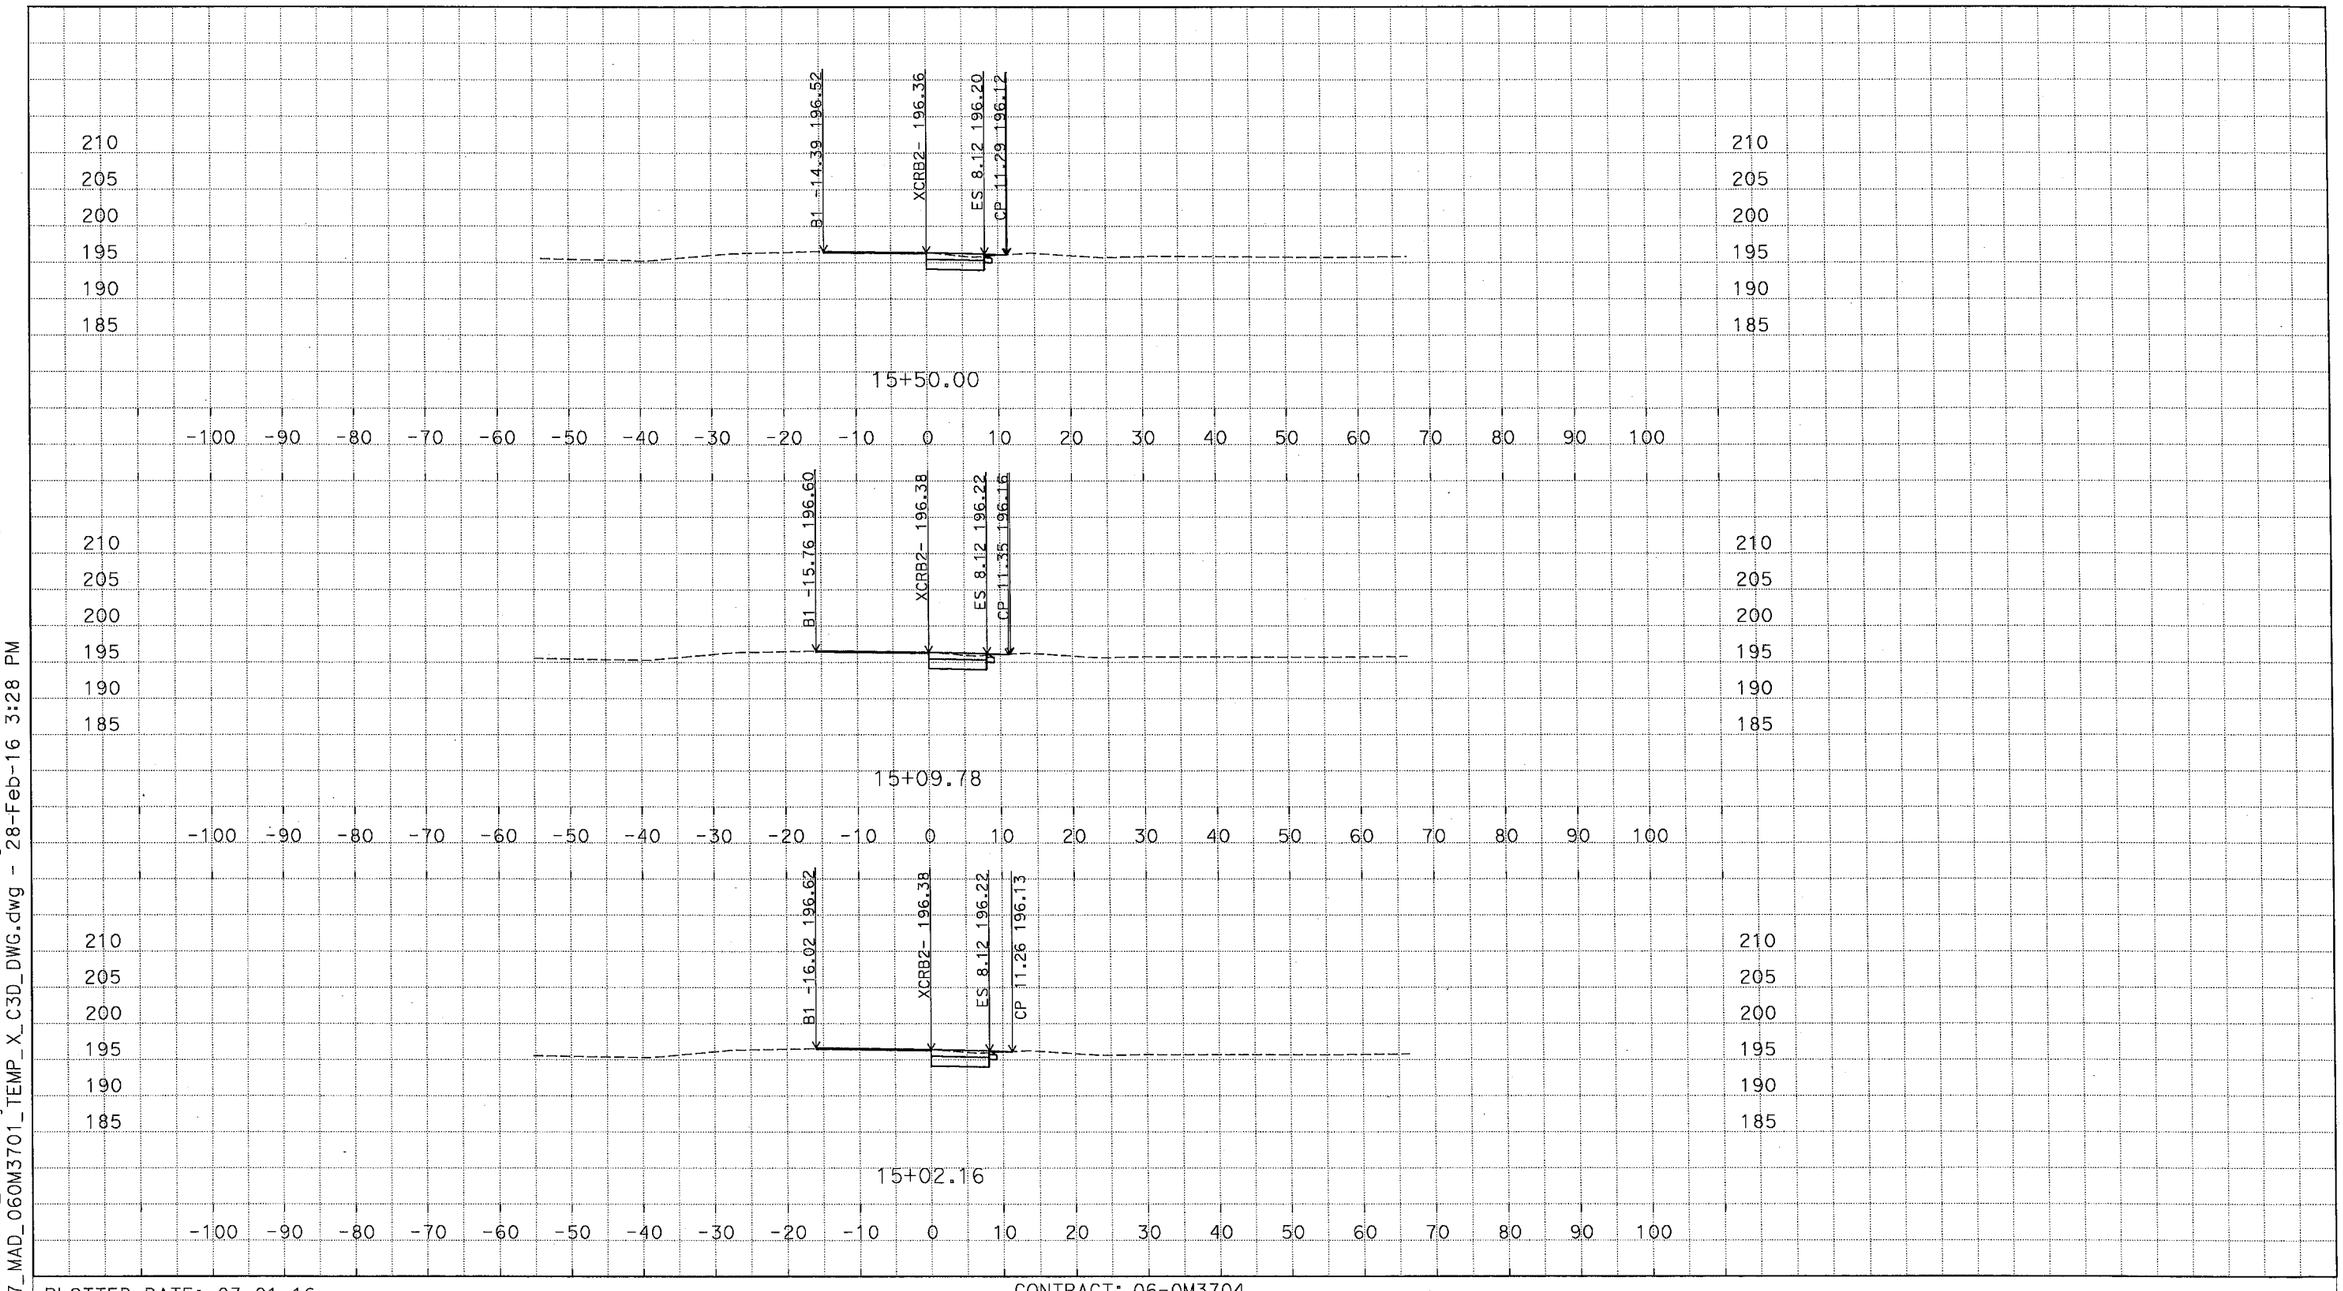

PLOTTED DATE: 03-01-16

SCALE: 1"=10' Horiz.
1"=10' Vert.

CREATED BY: M SADATMANSOORI

CONTRACT: 06-0M3704

DIST/CO/RTE/PM: 06/KIN/SR43,137/PM1.3-1.7

PROJECT ID: 0600000959

XCRB2 (CRB2 EXTENDED)
CROSS SECTIONS
23 OF 24

D:\C3D_Exercises_MS\Projects\0600000959\Design-SR43\C3D_0600000959\ACAD-2007_MAD_060M3701_TEMP_X_C3D_DWG.dwg - 28-Feb-16 3:28 PM

DESIGN STUDY ONLY

All Dimensions are U.S. Survey Feet

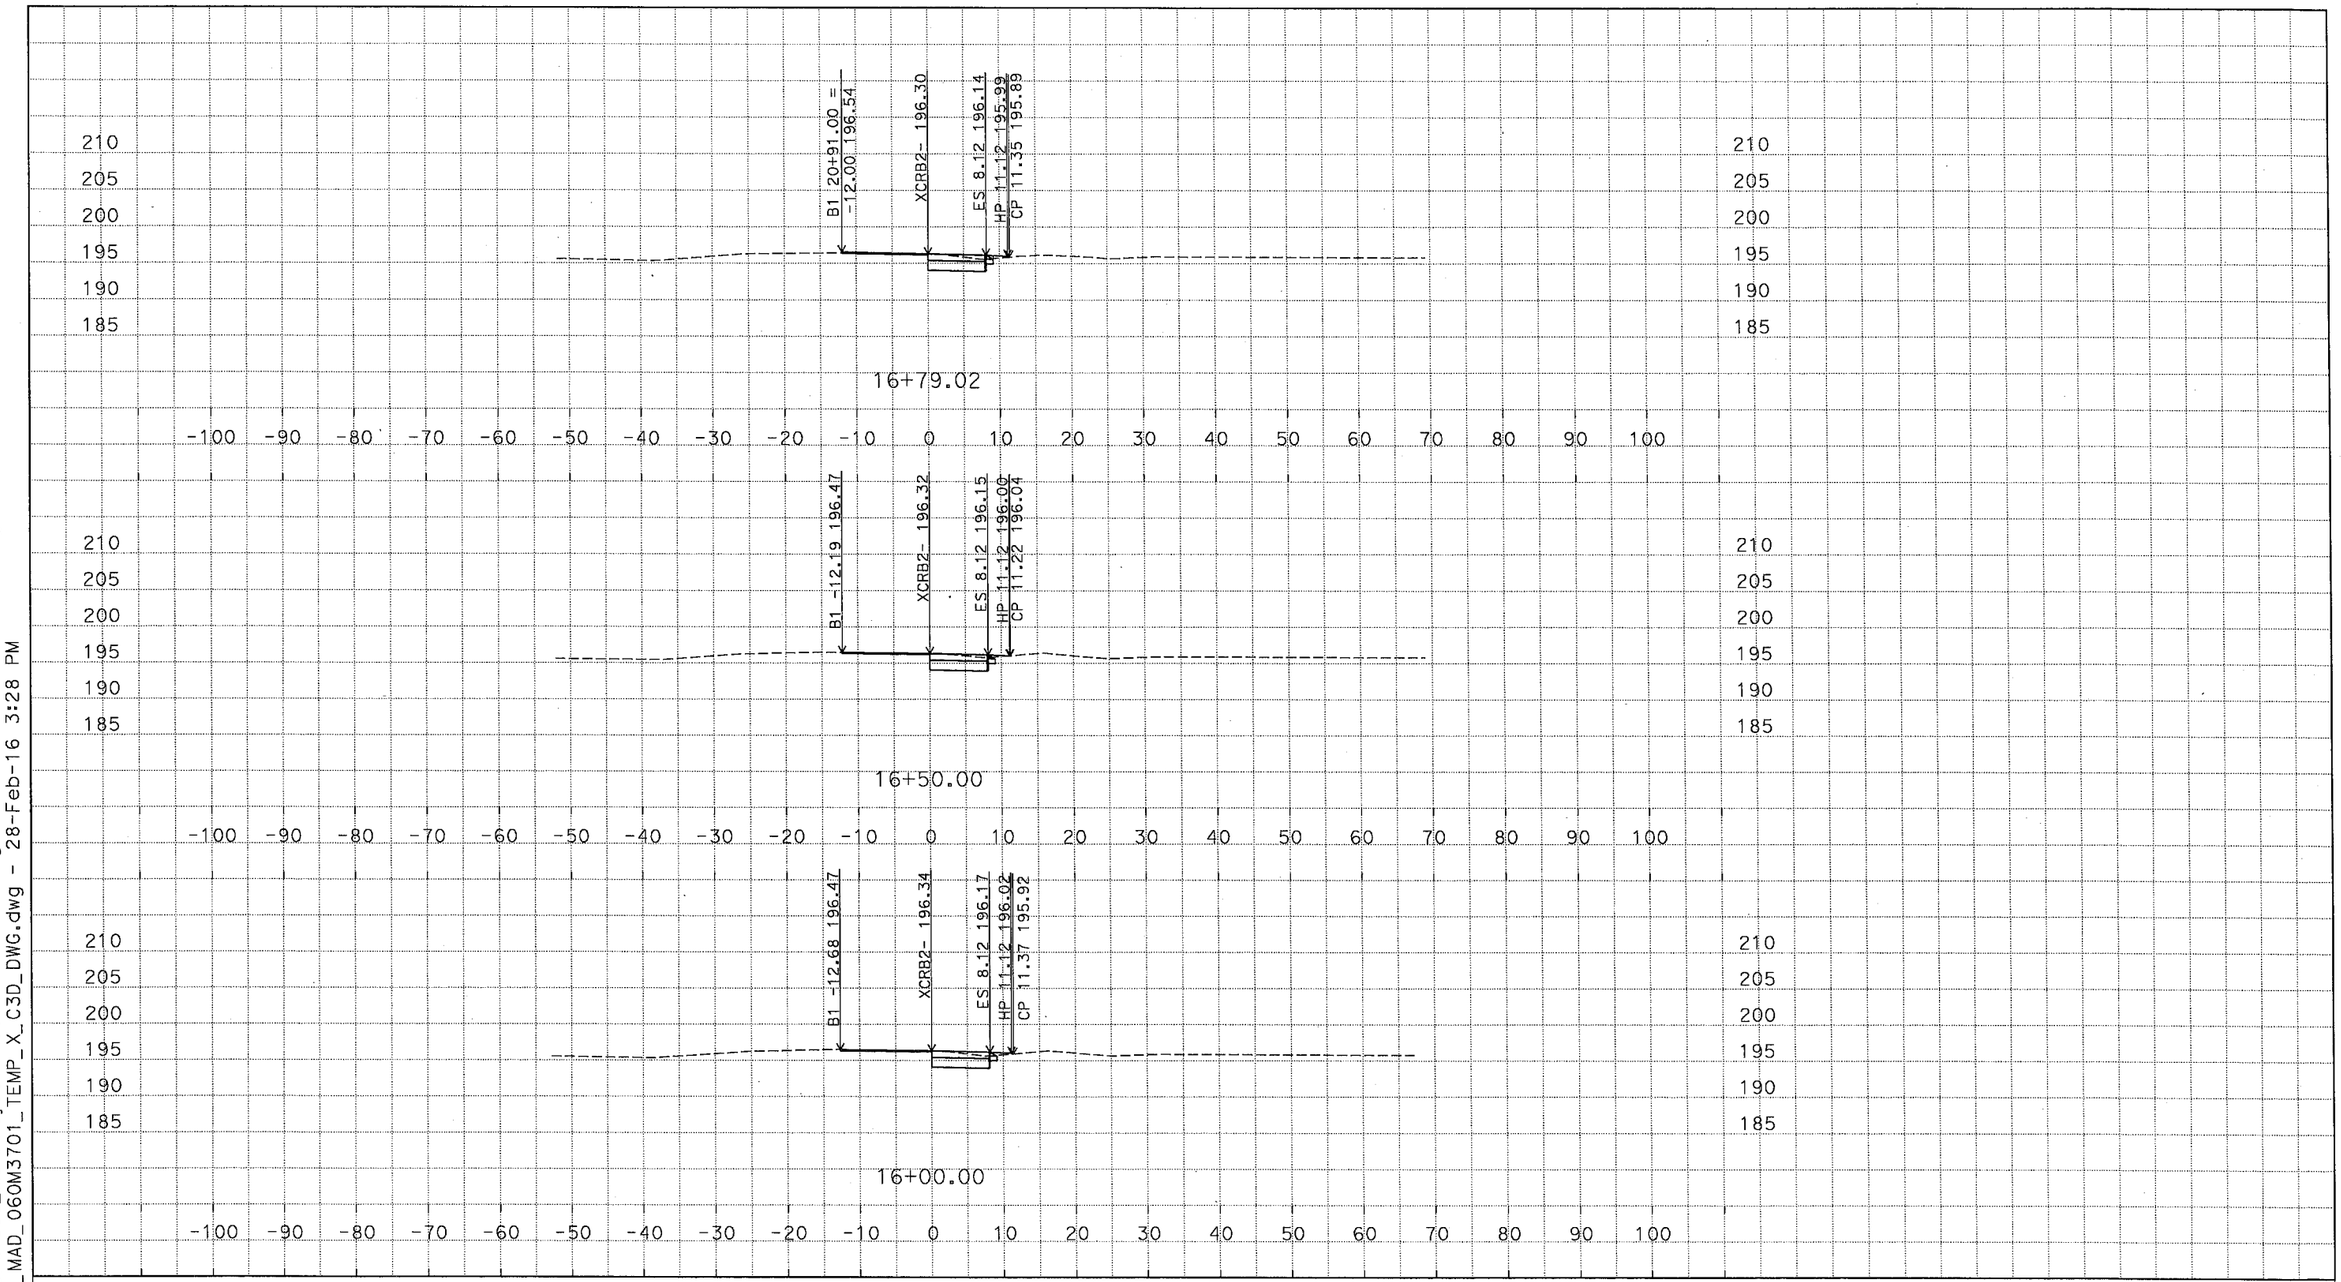

D:\C3D_Exercises_MS\Projects\0600000959\Design-SR43\C3D_0600000959\Alignments-SR43 ACAD-2007_MAD_06OM3701_TEMP_X_C3D_DWG.dwg - 28-Feb-16 3:28 PM

PLOTTED DATE: 03-01-16

SCALE: 1"=10' Horiz.
1"=10' Vert.

CREATED BY: M SADATMANSOORI

CONTRACT: 06-0M3704

DIST/CO/RTE/PM: 06/KIN/SR43,137/PM1.3-1.7

PROJECT ID: 0600000959

XCRB2 (CRB2 EXTENDED)

CROSS SECTIONS

24 OF 24

NORTH EAST QUADRANT SEGMENT1

SR137 WESTBOUND SHOULDER

CURB CRB3 FLOWLINE

SR43 ROUNDABOUT SHOULDER

DESIGN STUDY ONLY

All Dimensions are U.S. Survey Feet

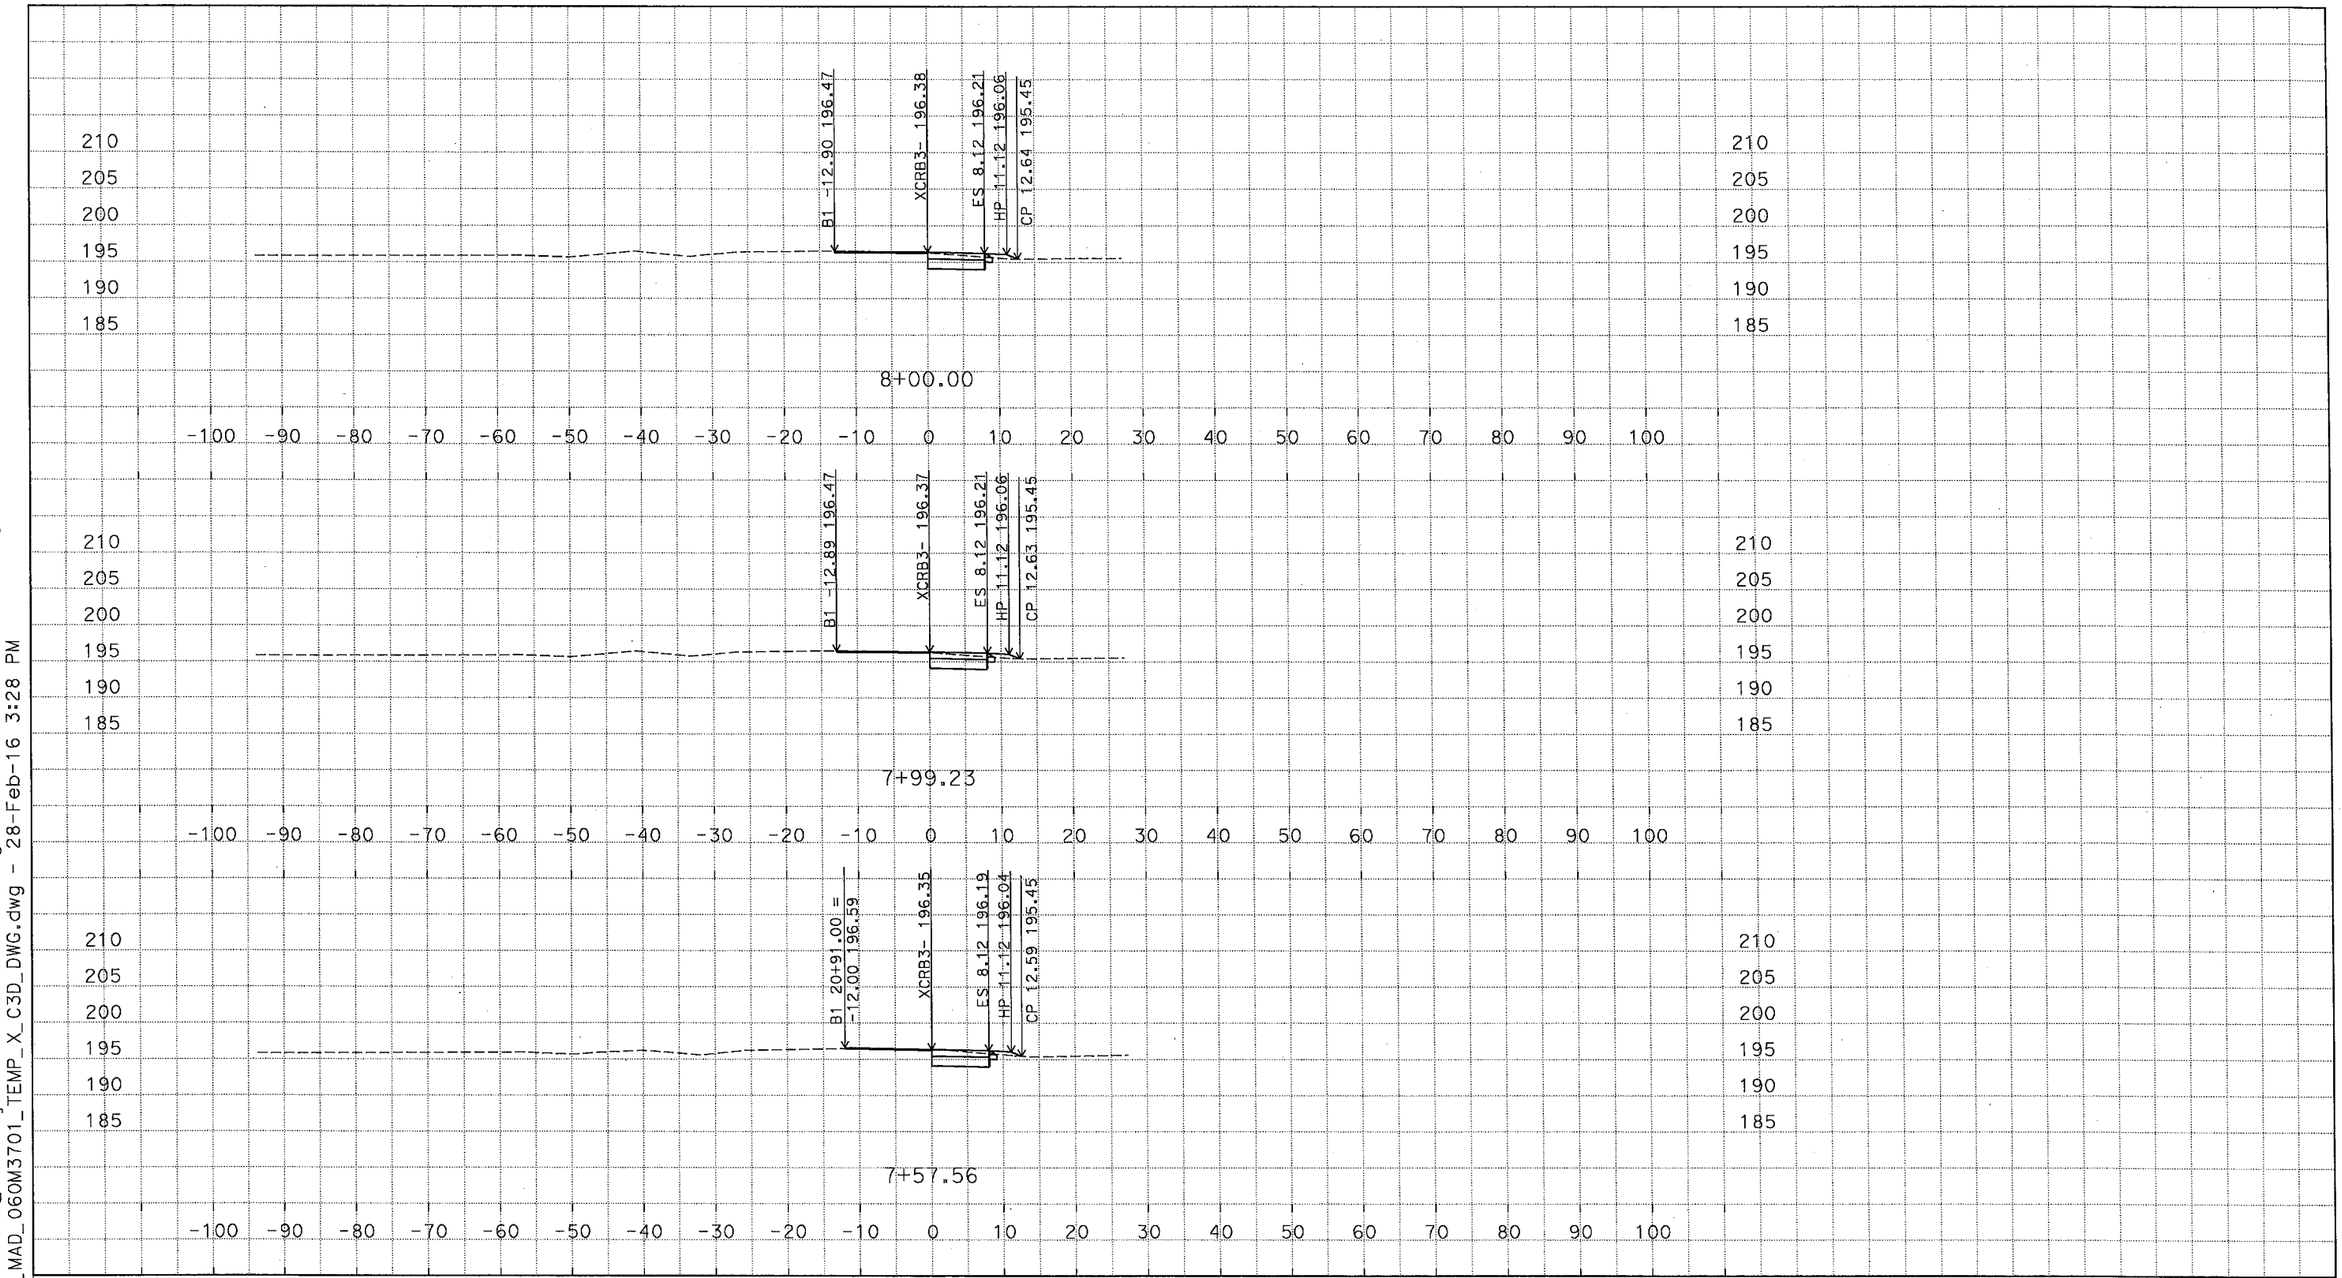

D:\C3D_Exercises_MS\Projects\0600000959\Design-SR43\C3D_0600000959\ACAD-2007_MAD_060M3701_TEMP_X_C3D_DWG.dwg - 28-Feb-16 3:28 PM

PLOTTED DATE: 03-01-16

SCALE: 1"=10' Horiz.
1"=10' Vert.

CREATED BY: M SADATMANSOORI

CONTRACT: 06-0M3704

DIST/CO/RTE/PM: 06/KIN/SR43,137/PM1.3-1.7

PROJECT ID: 0600000959

XCRB3 (CRB3 EXTENDED)
CROSS SECTIONS
1 OF 14

DESIGN STUDY ONLY

All Dimensions are U.S. Survey Feet

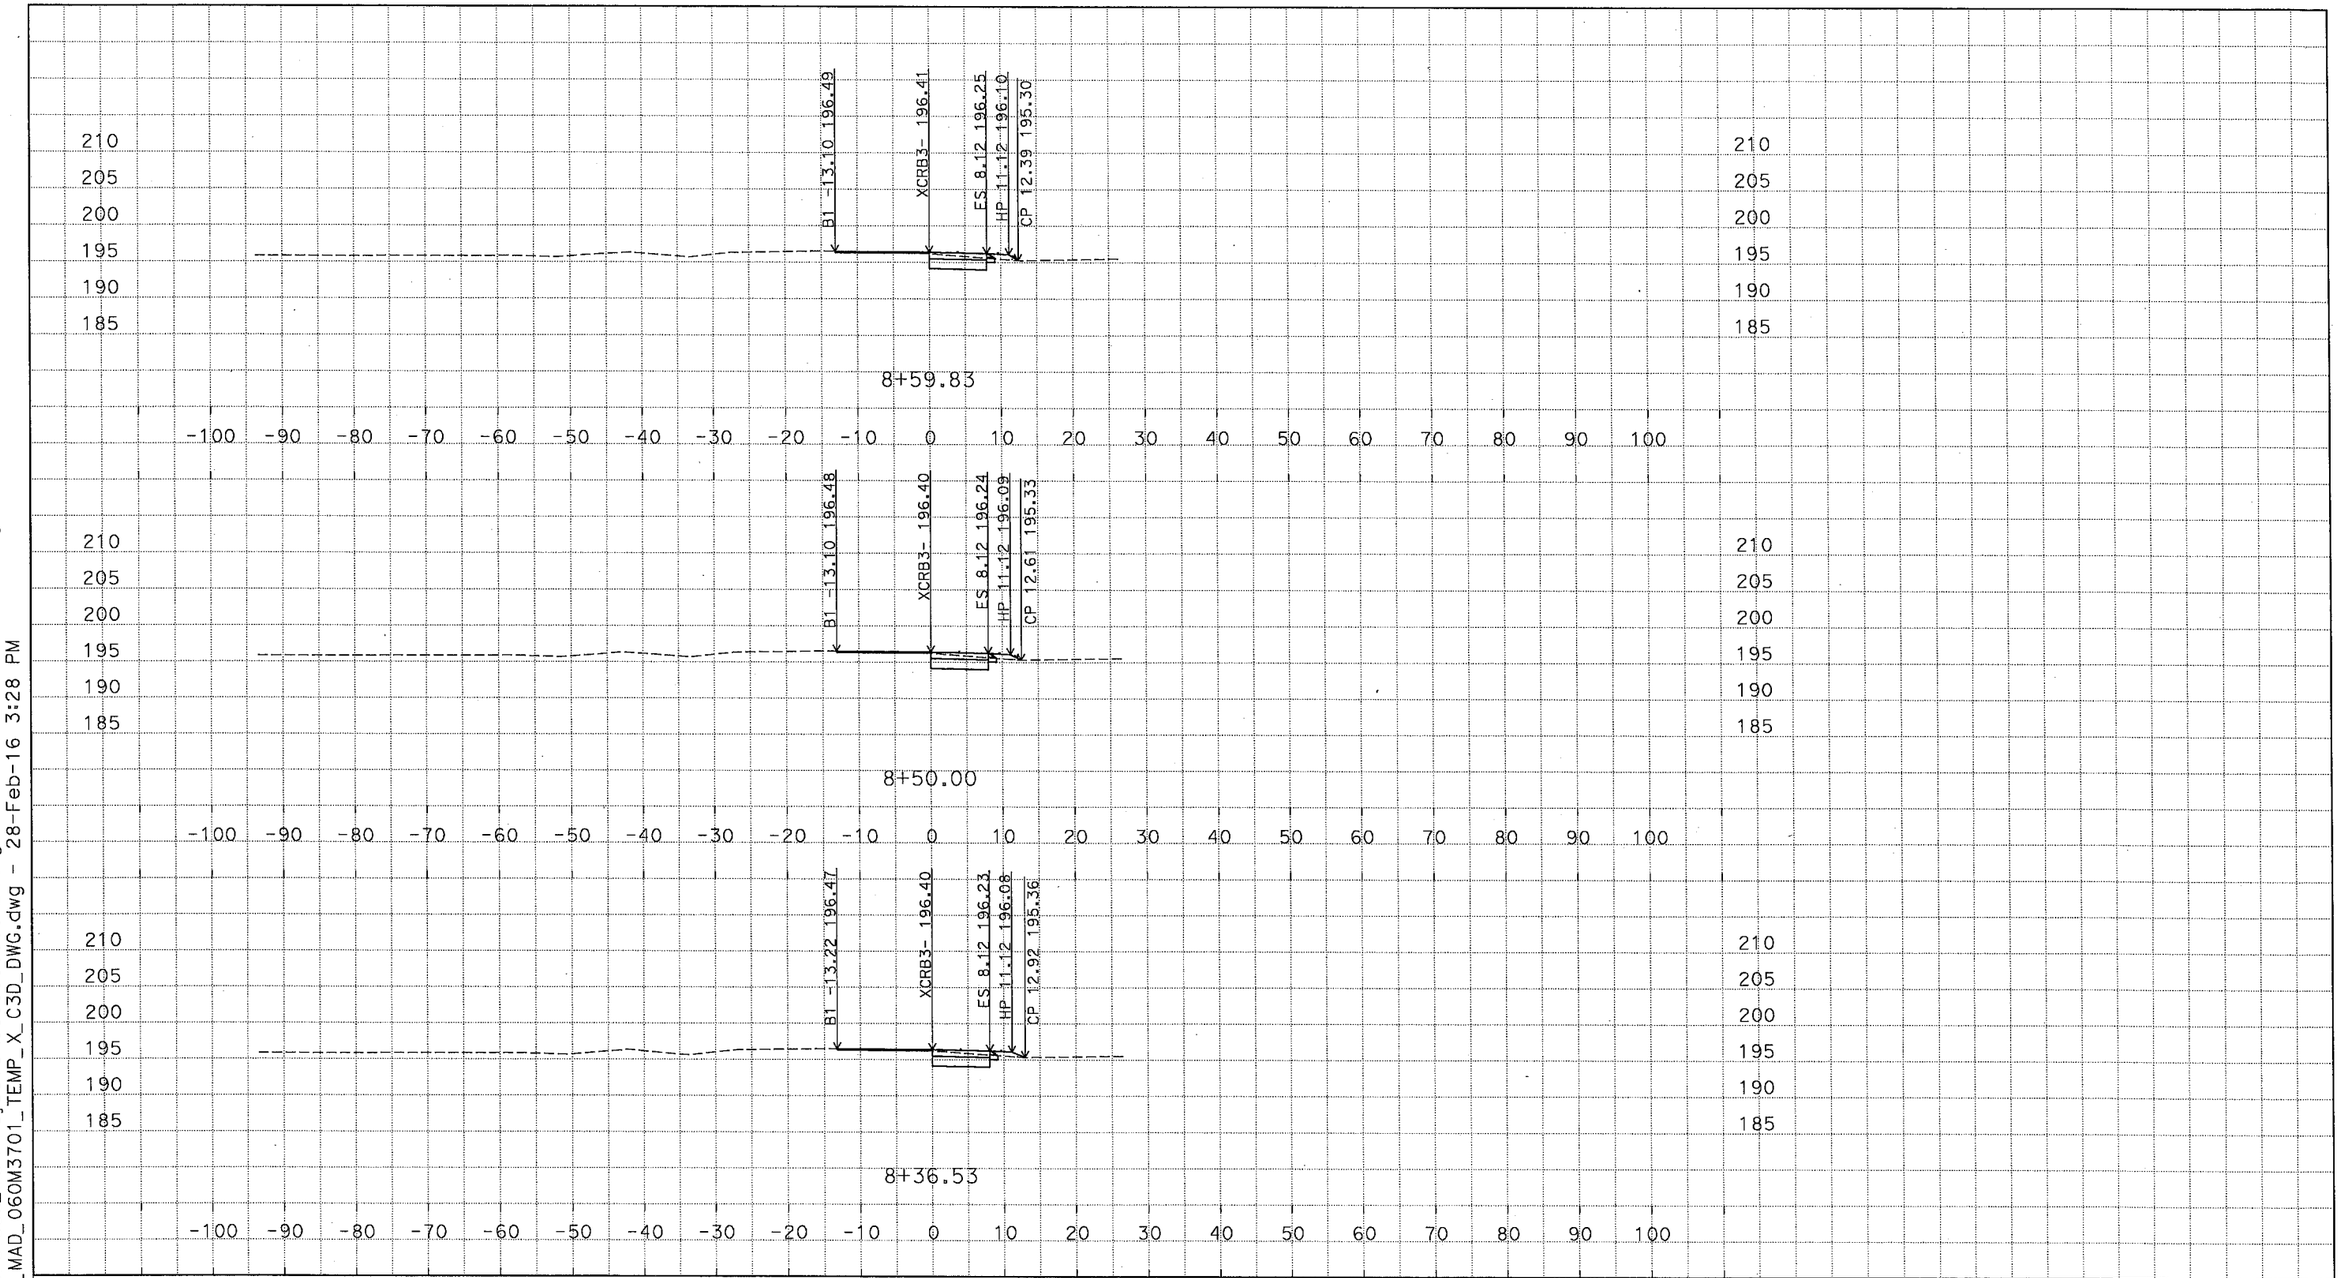

D:\C3D_Exercises_MS\Projects\0600000959\Design-SR43\C3D_0600000959\Alignments-SR43 ACAD-2007_MAD_060M3701_TEMP_X_C3D_DWG.dwg - 28-Feb-16 3:28 PM

PLOTTED DATE: 03-01-16

SCALE: 1"=10' Horiz.
1"=10' Vert.

CREATED BY: M SADATMANSOORI

CONTRACT: 06-0M3704

DIST/CO/RTE/PM: 06/KIN/SR43,137/PM1.3-1.7

PROJECT ID: 0600000959

XCRB3 (CRB3 EXTENDED)
CROSS SECTIONS
2 OF 14

DESIGN STUDY ONLY

All Dimensions are U.S. Survey Feet

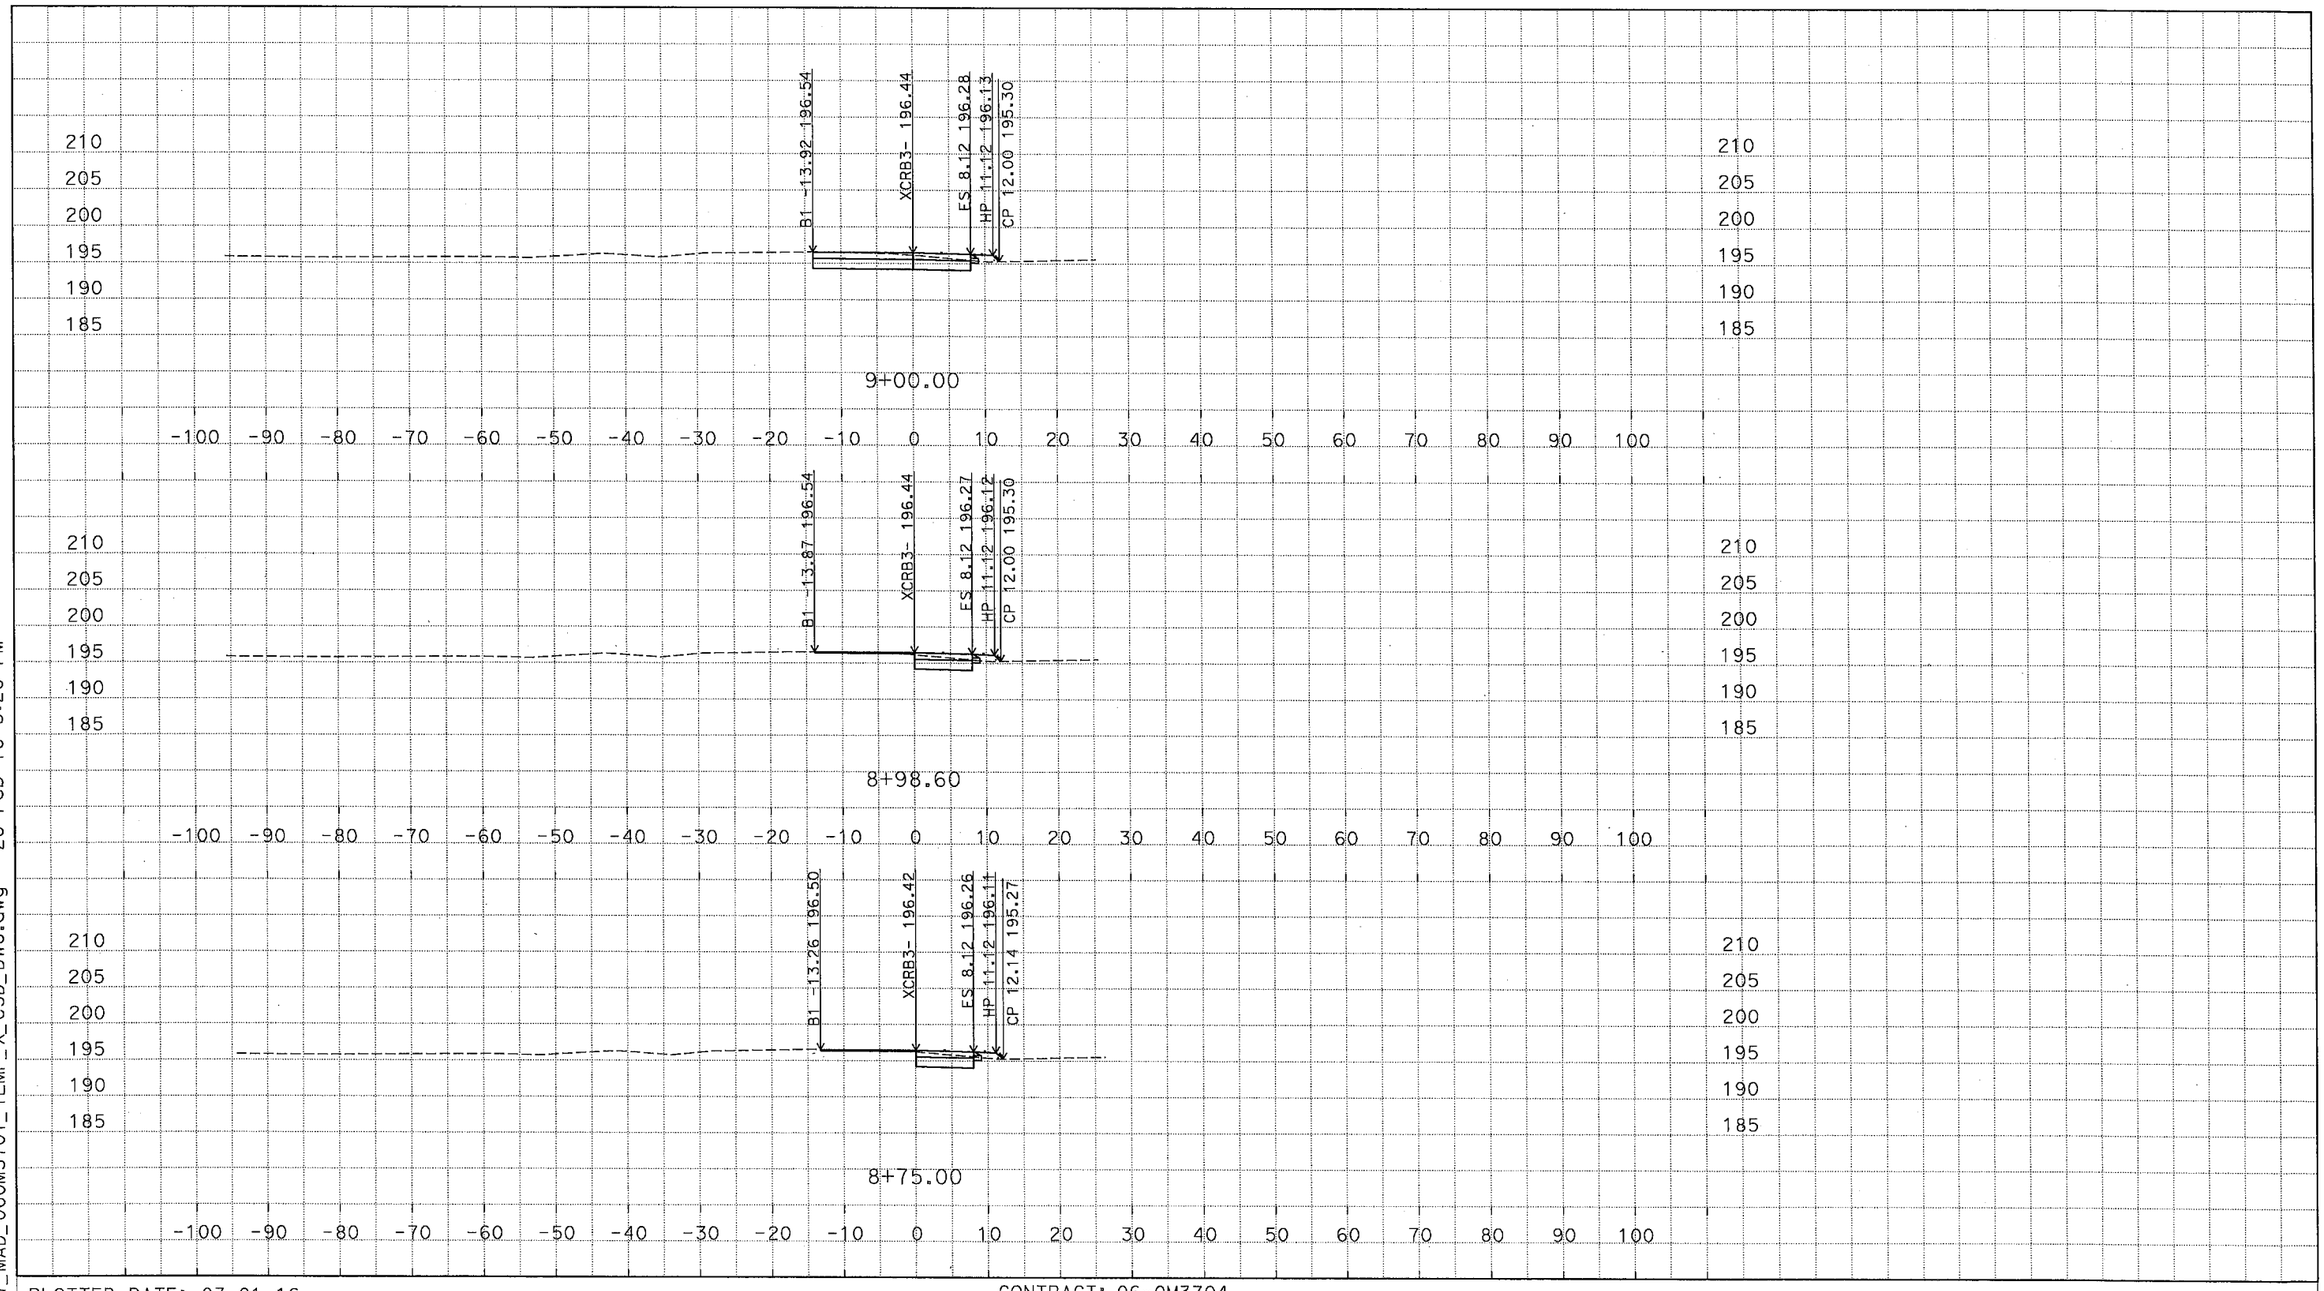

D:\C3D_Exercises_MS\Projects\0600000959\Design-SR43\C3D_0600000959\ACAD-2007_MAD_060M3701_TEMP_X_C3D_DWG.dwg - 28-Feb-16 3:28 PM

PLOTTED DATE: 03-01-16

SCALE: 1"=10' Horiz.
1"=10' Vert.

CREATED BY: M SADATMANSOORI

CONTRACT: 06-0M3704

DIST/CO/RTE/PM: 06/KIN/SR43,137/PM1.3-1.7

PROJECT ID: 0600000959

XCRB3 (CRB3 EXTENDED)
CROSS SECTIONS
3 OF 14

DESIGN STUDY ONLY

All Dimensions are U.S. Survey Feet

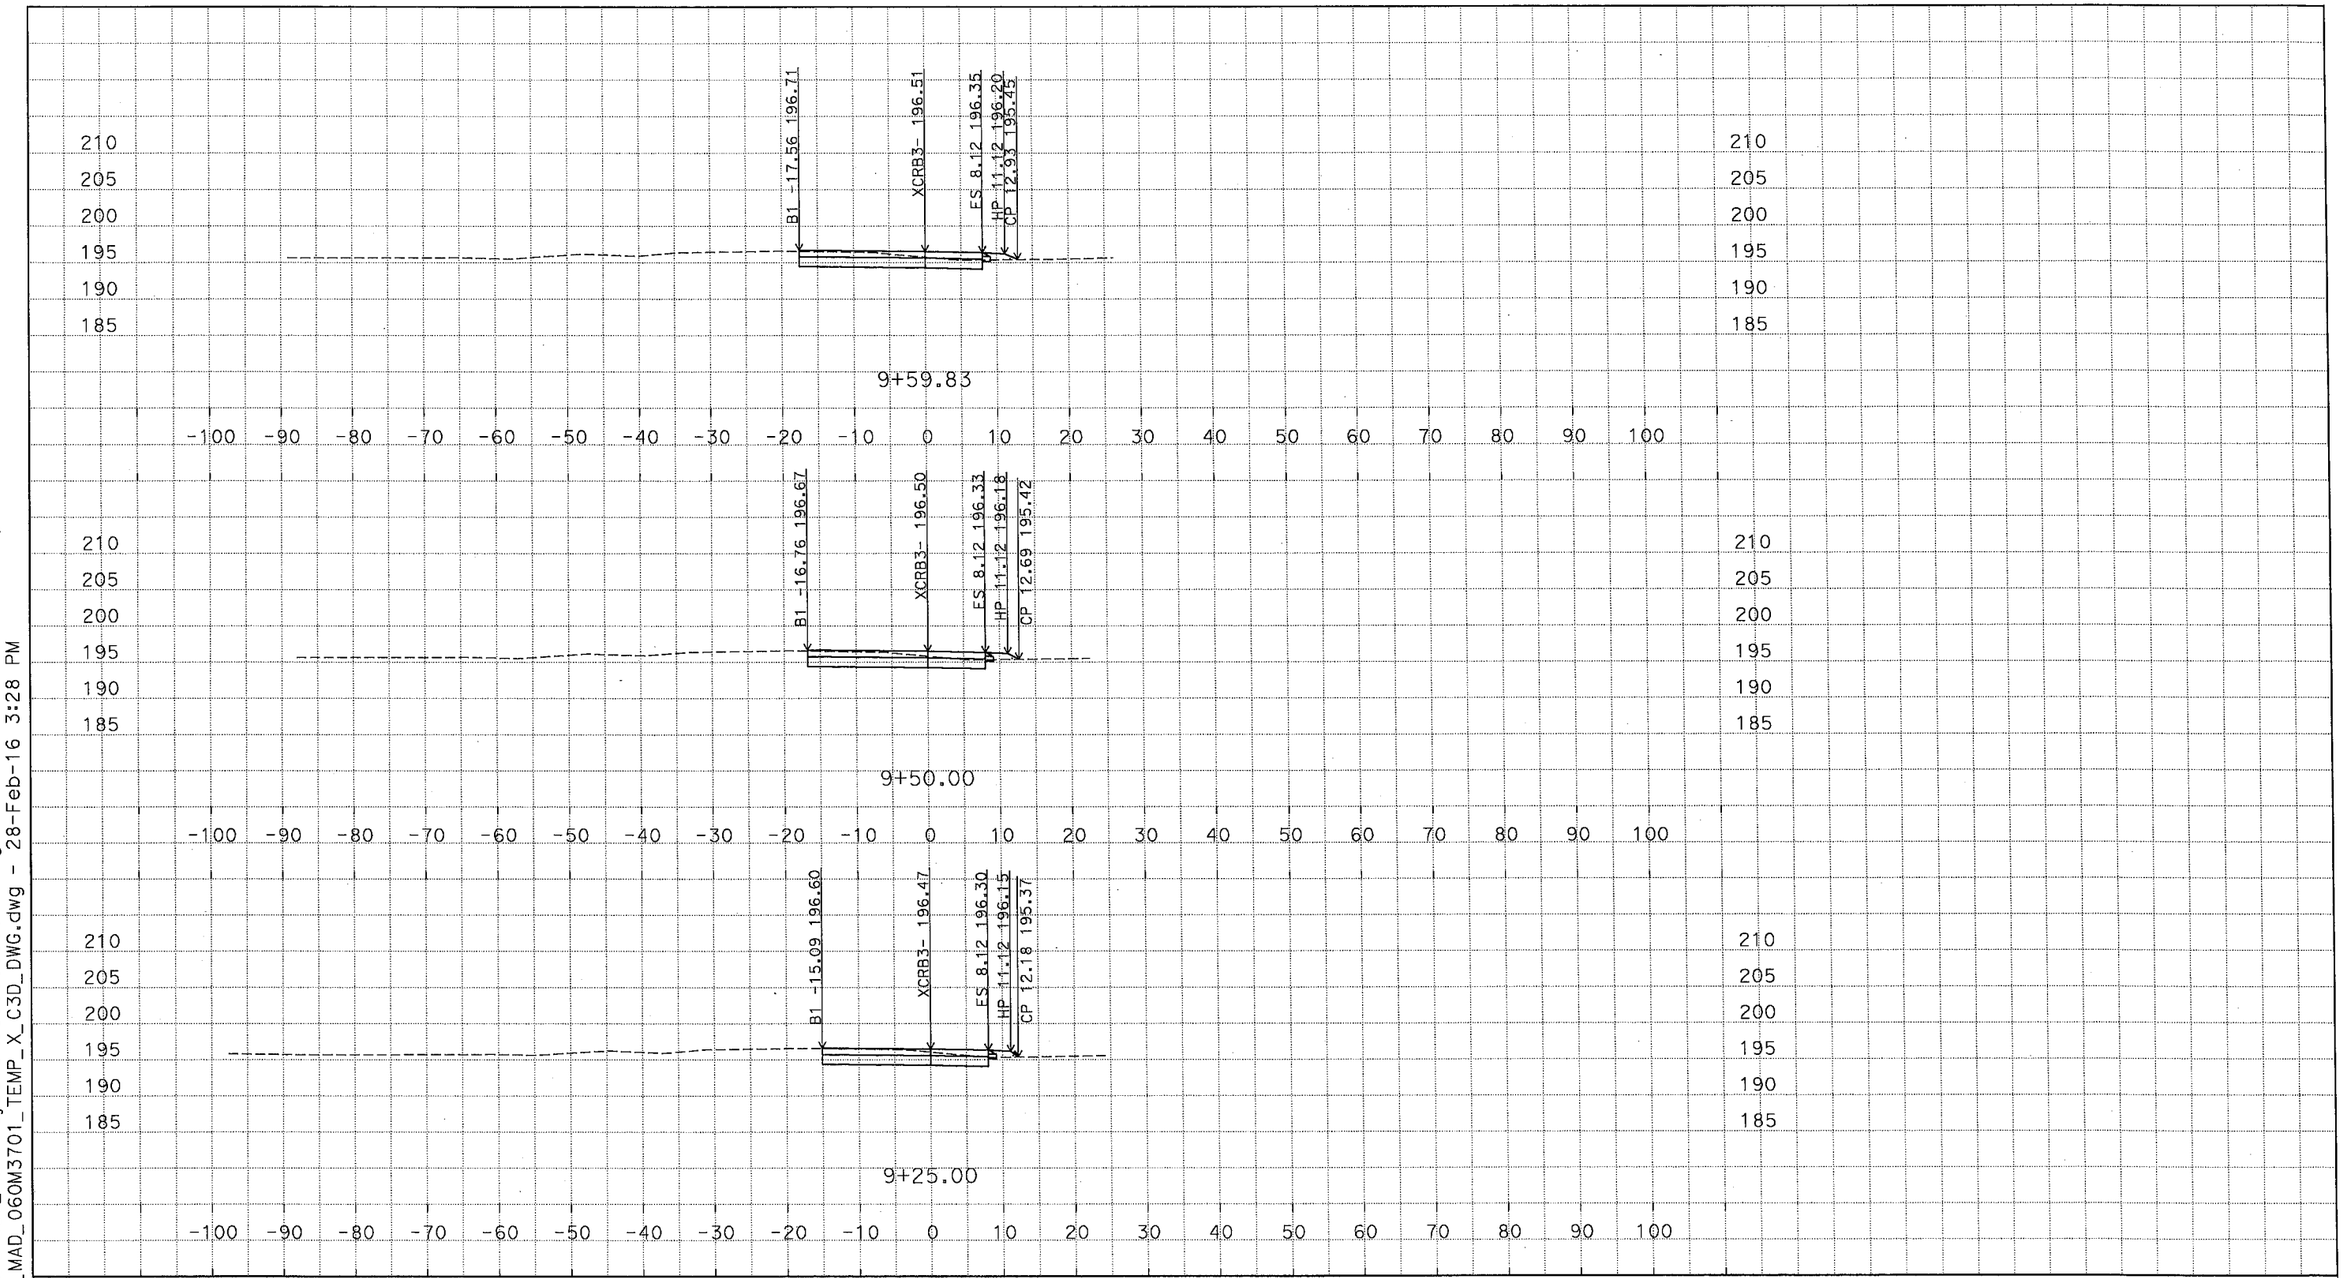

D:\C3D_Exercises_MS\Projects\0600000959\Design-SR43\C3D_0600000959\ACAD-2007_MAD_06OM3701_TEMP_X_C3D_DWG.dwg - 28-Feb-16 3:28 PM

PLOTTED DATE: 03-01-16

SCALE: 1"=10' Horiz.
1"=10' Vert.

CREATED BY: M SADATMANSOORI

CONTRACT: 06-0M3704

DIST/CO/RTE/PM: 06/KIN/SR43,137/PM1.3-1.7

PROJECT ID: 0600000959

XCRB3 (CRB3 EXTENDED)
CROSS SECTIONS
4 OF 14

DESIGN STUDY ONLY

All Dimensions are U.S. Survey Feet

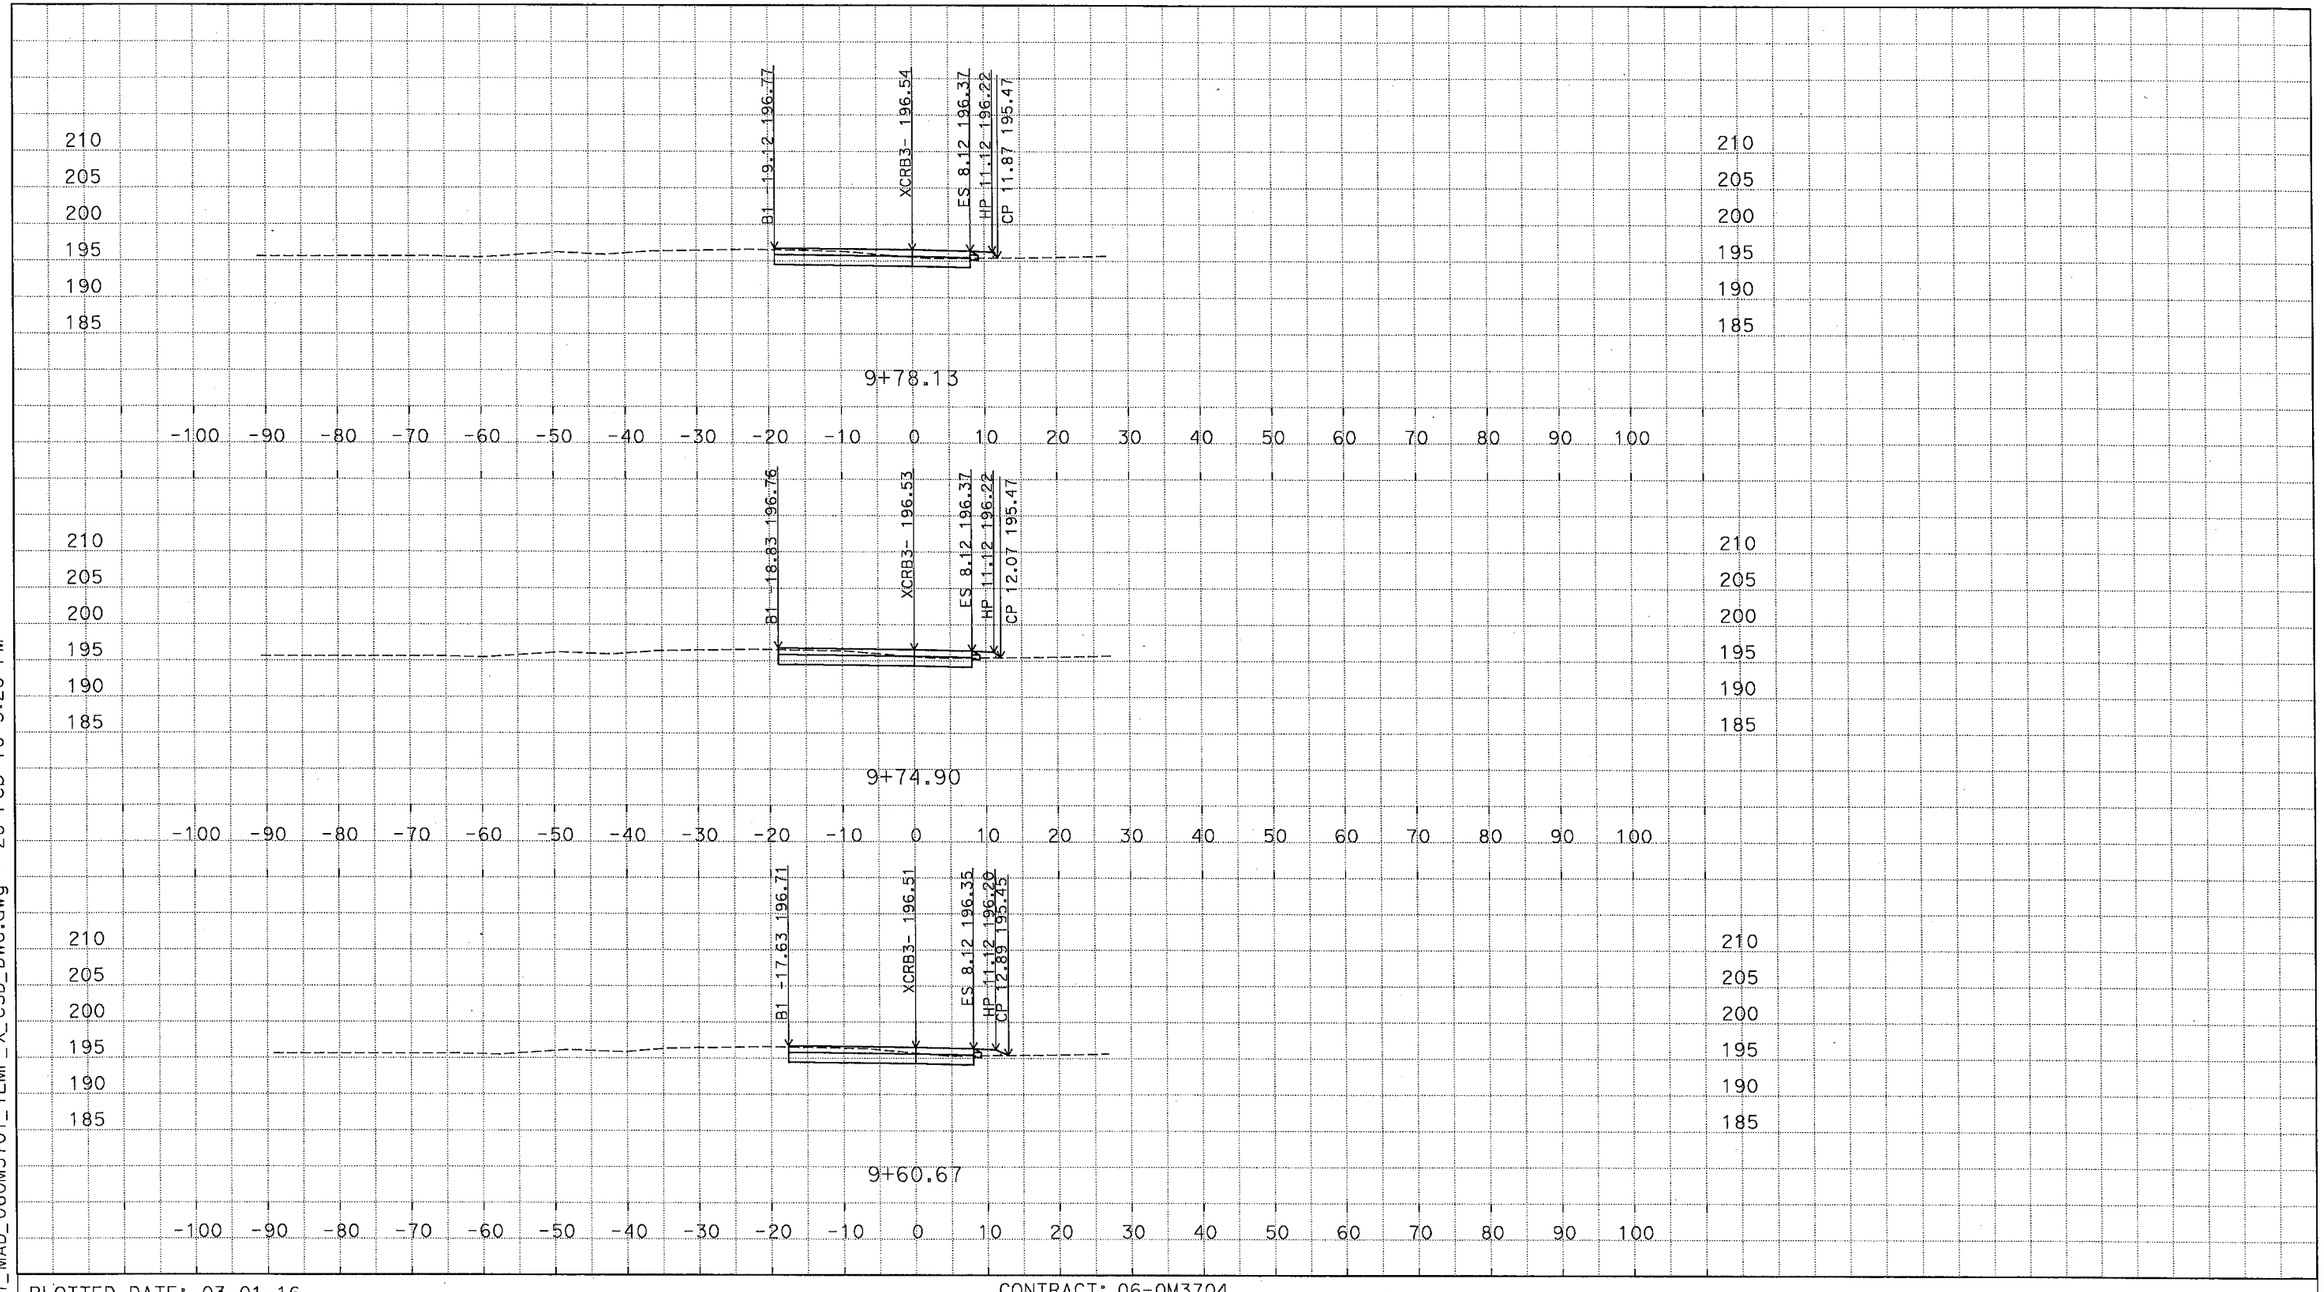

D:\C3D_Exercises_MS\Projects\0600000959\Design-SR43\C3D_0600000959\ACAD-2007_MAD_060M3701_TEMP_X_C3D_DWG.dwg - 28-Feb-16 3:28 PM

PLOTTED DATE: 03-01-16

SCALE: 1"=10' Horiz.
1"=10' Vert.

CREATED BY: M SADATMANSOORI

CONTRACT: 06-0M3704

DIST/CO/RTE/PM: 06/KIN/SR43,137/PM1.3-1.7

PROJECT ID: 0600000959

XCRB3 (CRB3 EXTENDED)
CROSS SECTIONS
5 OF 14

DESIGN STUDY ONLY

All Dimensions are U.S. Survey Feet

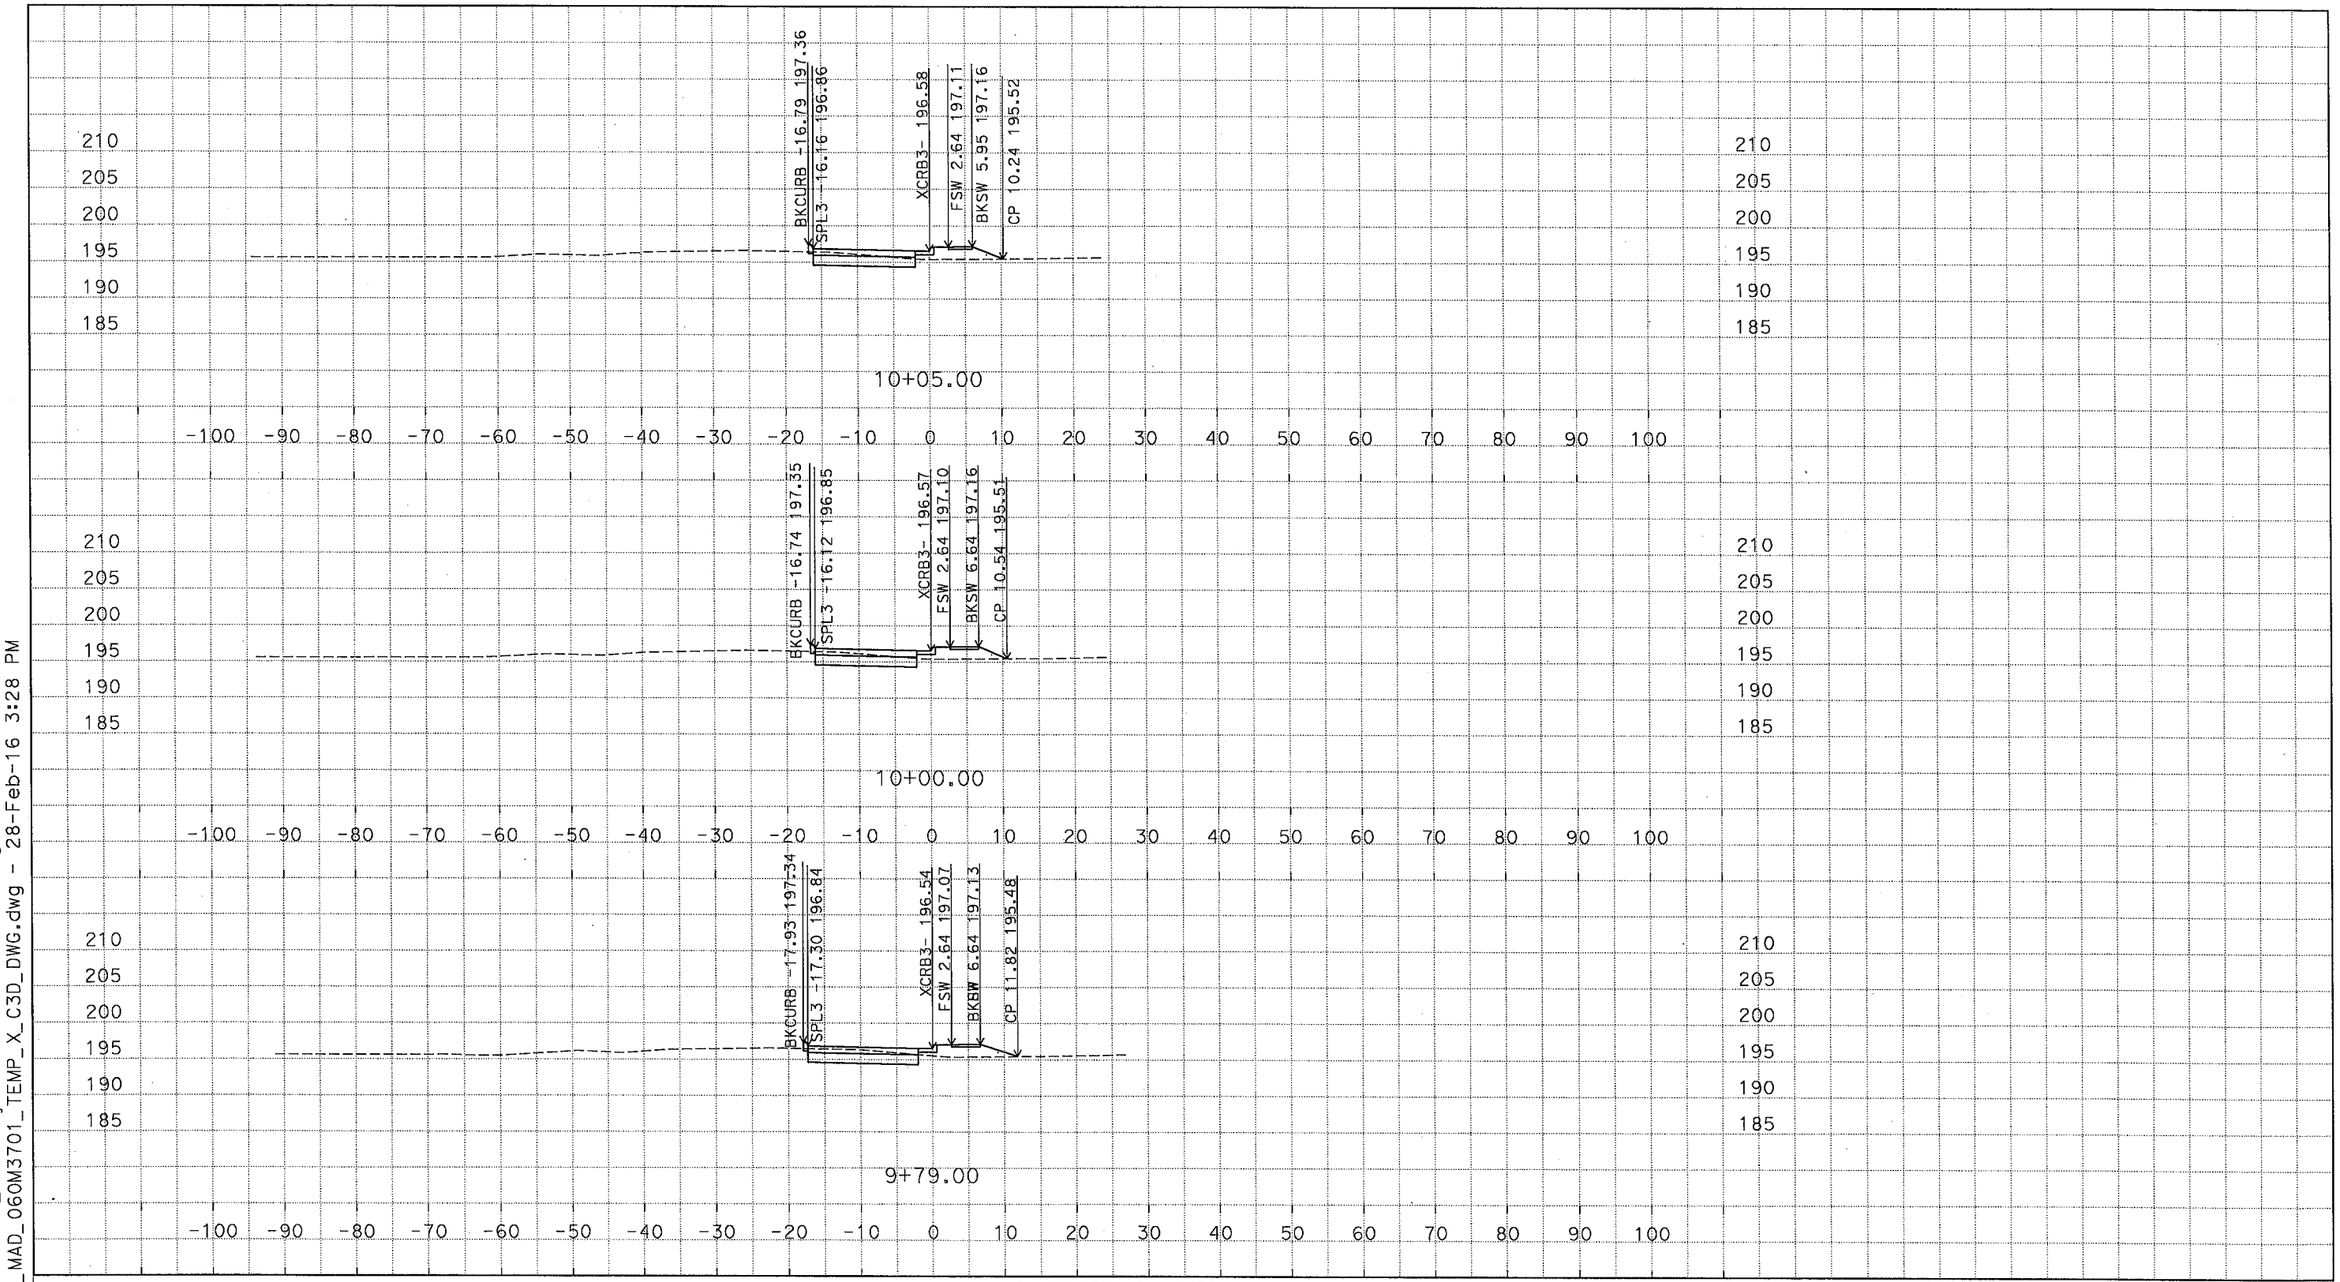

D:\C3D_Exercises_MS\Projects\0600000959\Design-SR43\C3D_0600000959_ACAD-2007_MAD_060M3701_TEMP_X_C3D_DWG.dwg - 28-Feb-16 3:28 PM

PLOTTED DATE: 03-01-16

SCALE: 1"=10' Horiz.
1"=10' Vert.

CREATED BY: M SADATMANSOORI

CONTRACT: 06-0M3704

DIST/CO/RTE/PM: 06/KIN/SR43,137/PM1.3-1.7

PROJECT ID: 0600000959

XCRB3 (CRB3 EXTENDED)
CROSS SECTIONS
6 OF 14

DESIGN STUDY ONLY

All Dimensions are U.S. Survey Feet

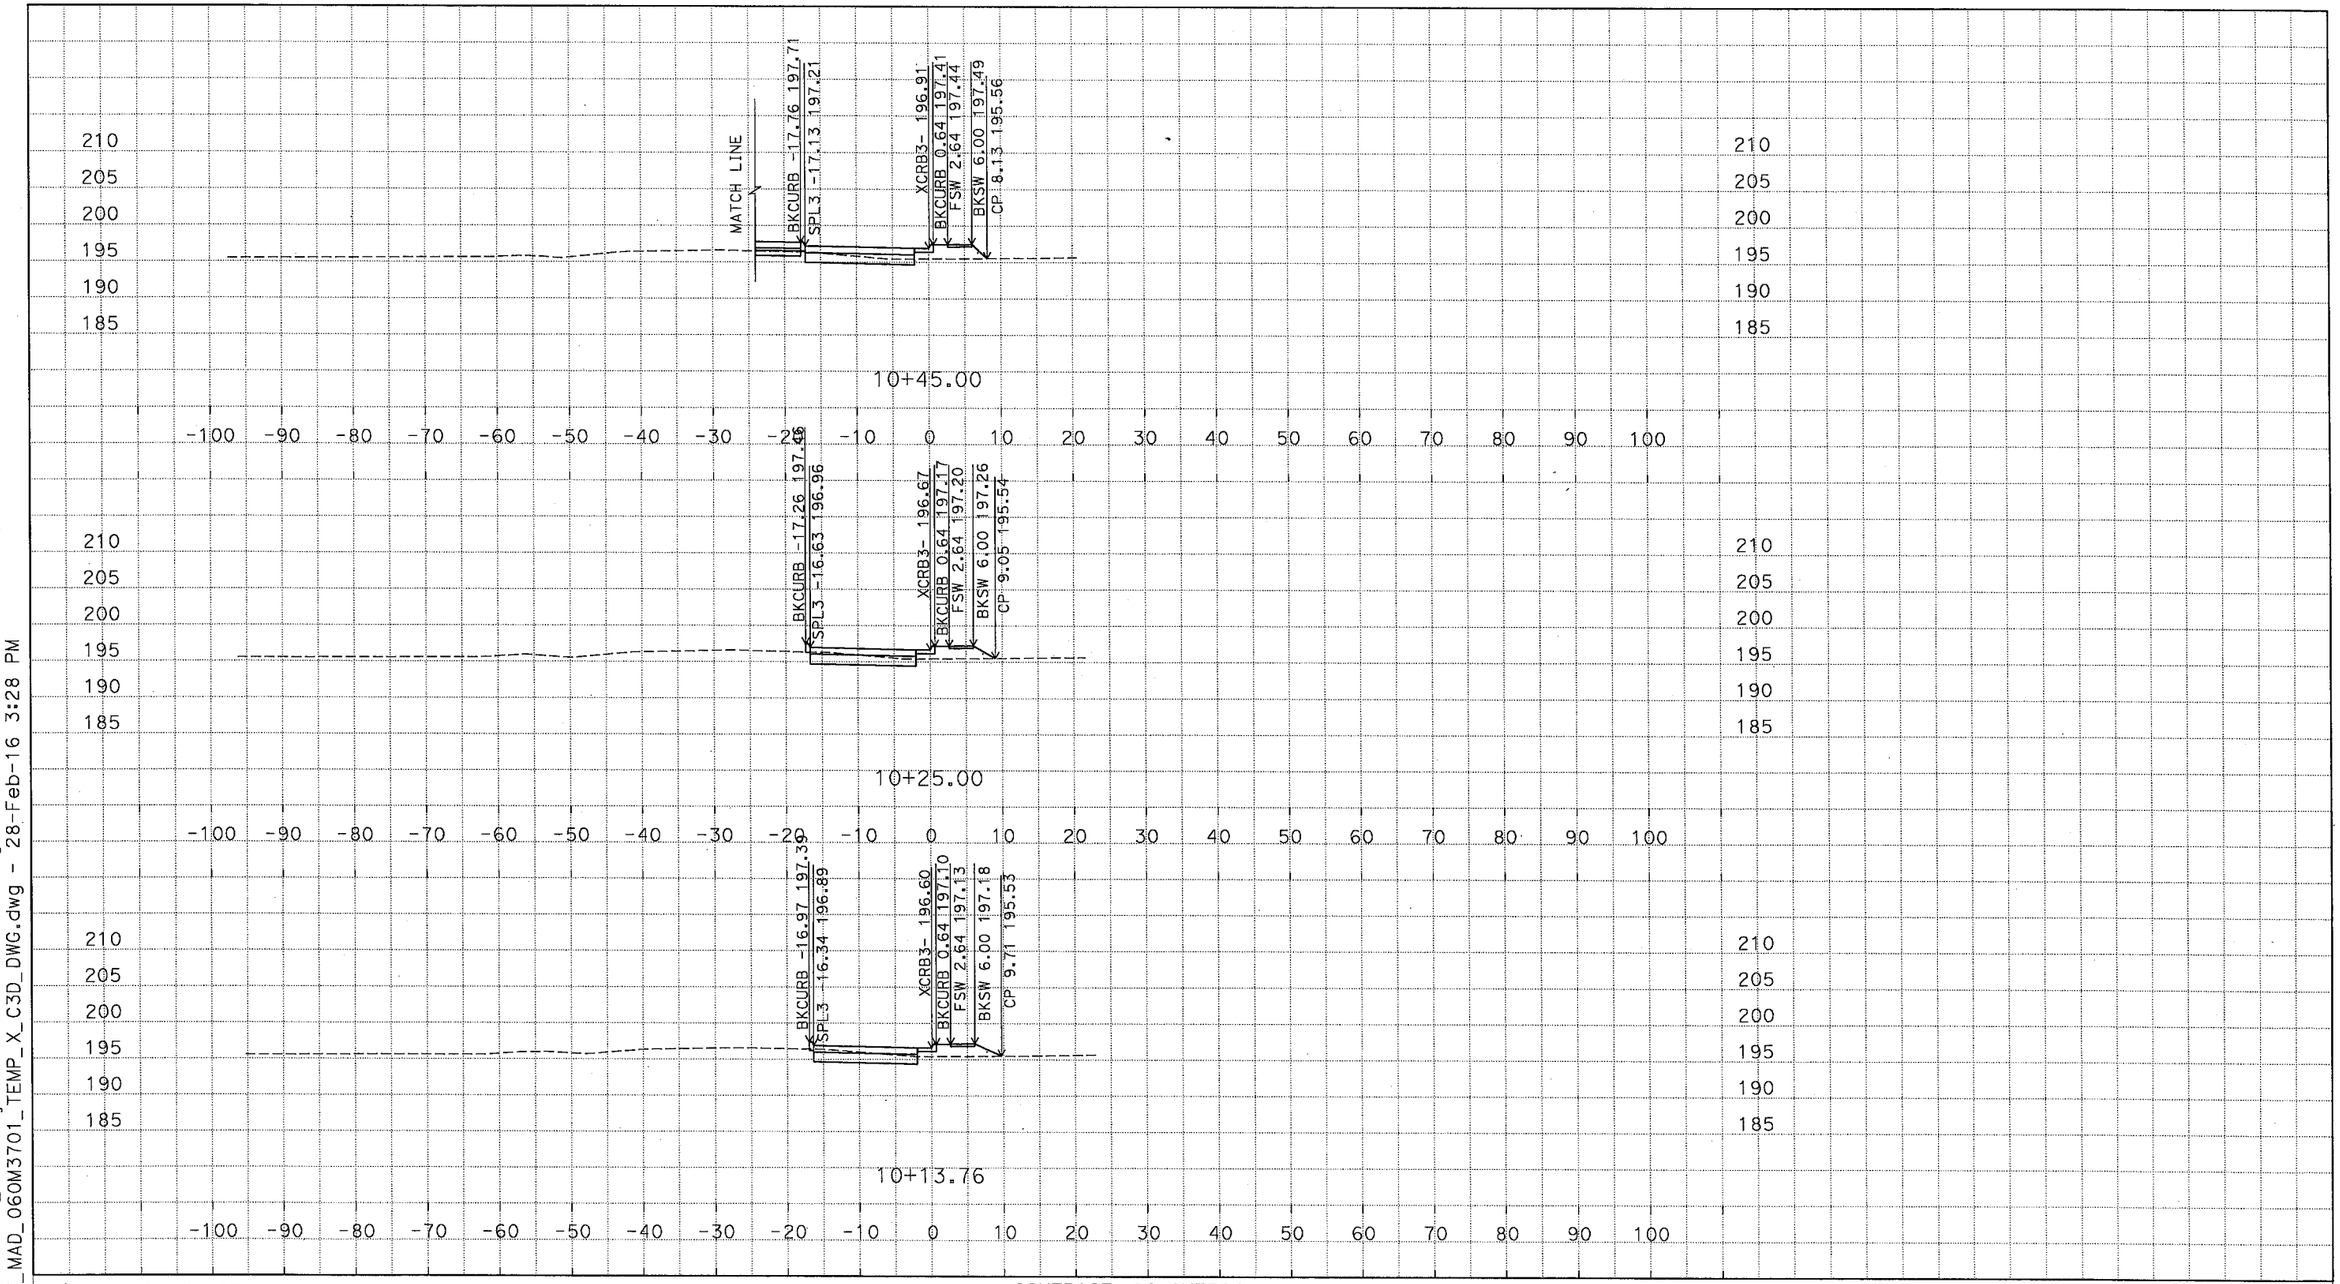

D:\C3D_Exercises_MS\Projects\0600000959\Design-SR43\C3D_0600000959_ACAD-2007_MAD_06OM3701_TEMP_X_C3D_DWG.dwg - 28-Feb-16 3:28 PM

PLOTTED DATE: 03-01-16

SCALE: 1"=10' Horiz.
1"=10' Vert.

CREATED BY: M SADATMANSOORI

CONTRACT: 06-0M3704

DIST/CO/RTE/PM: 06/KIN/SR43,137/PM1.3-1.7

PROJECT ID: 0600000959

XCRB3 (CRB3 EXTENDED)
CROSS SECTIONS
7 OF 14

DESIGN STUDY ONLY

All Dimensions are U.S. Survey Feet

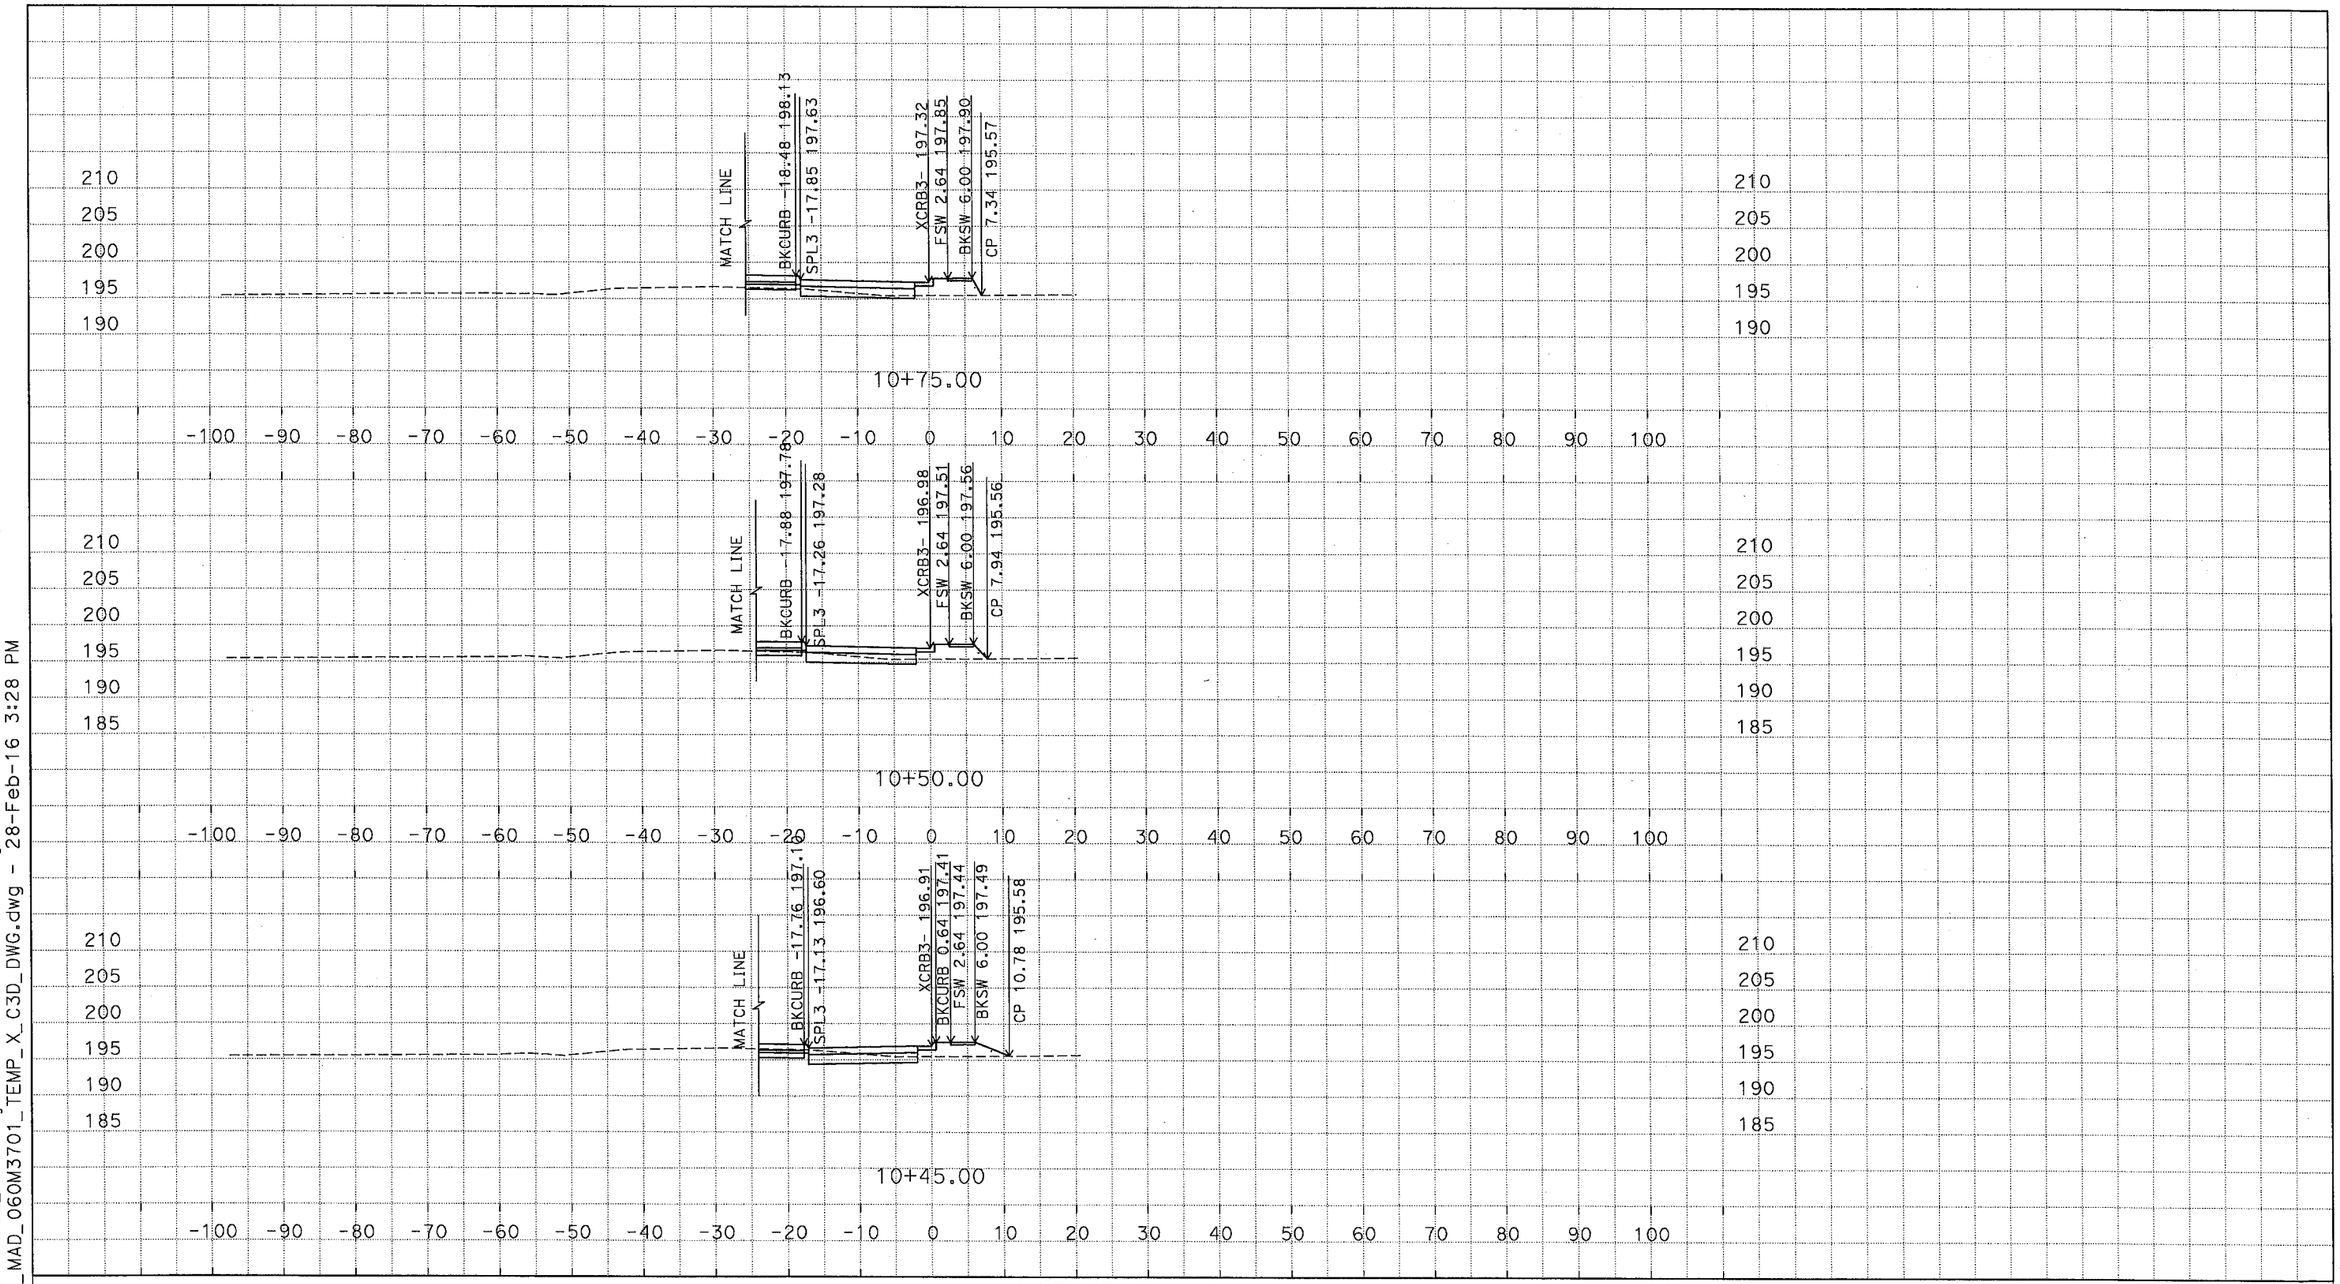

D:\C3D_Exercises_MS\Projects\0600000959\Design-SR43\C3D_0600000959\Alignments-SR43 ACAD-2007_MAD_060M3701_TEMP_X_C3D_DWG.dwg - 28-Feb-16 3:28 PM

PLOTTED DATE: 03-01-16

SCALE: 1"=10' Horiz.
1"=10' Vert.

CREATED BY: M SADATMANSOORI

CONTRACT: 06-0M3704

DIST/CO/RTE/PM: 06/KIN/SR43,137/PM1.3-1.7

PROJECT ID: 0600000959

XCRB3 (CRB3 EXTENDED)
CROSS SECTIONS

DESIGN STUDY ONLY

All Dimensions are U.S. Survey Feet

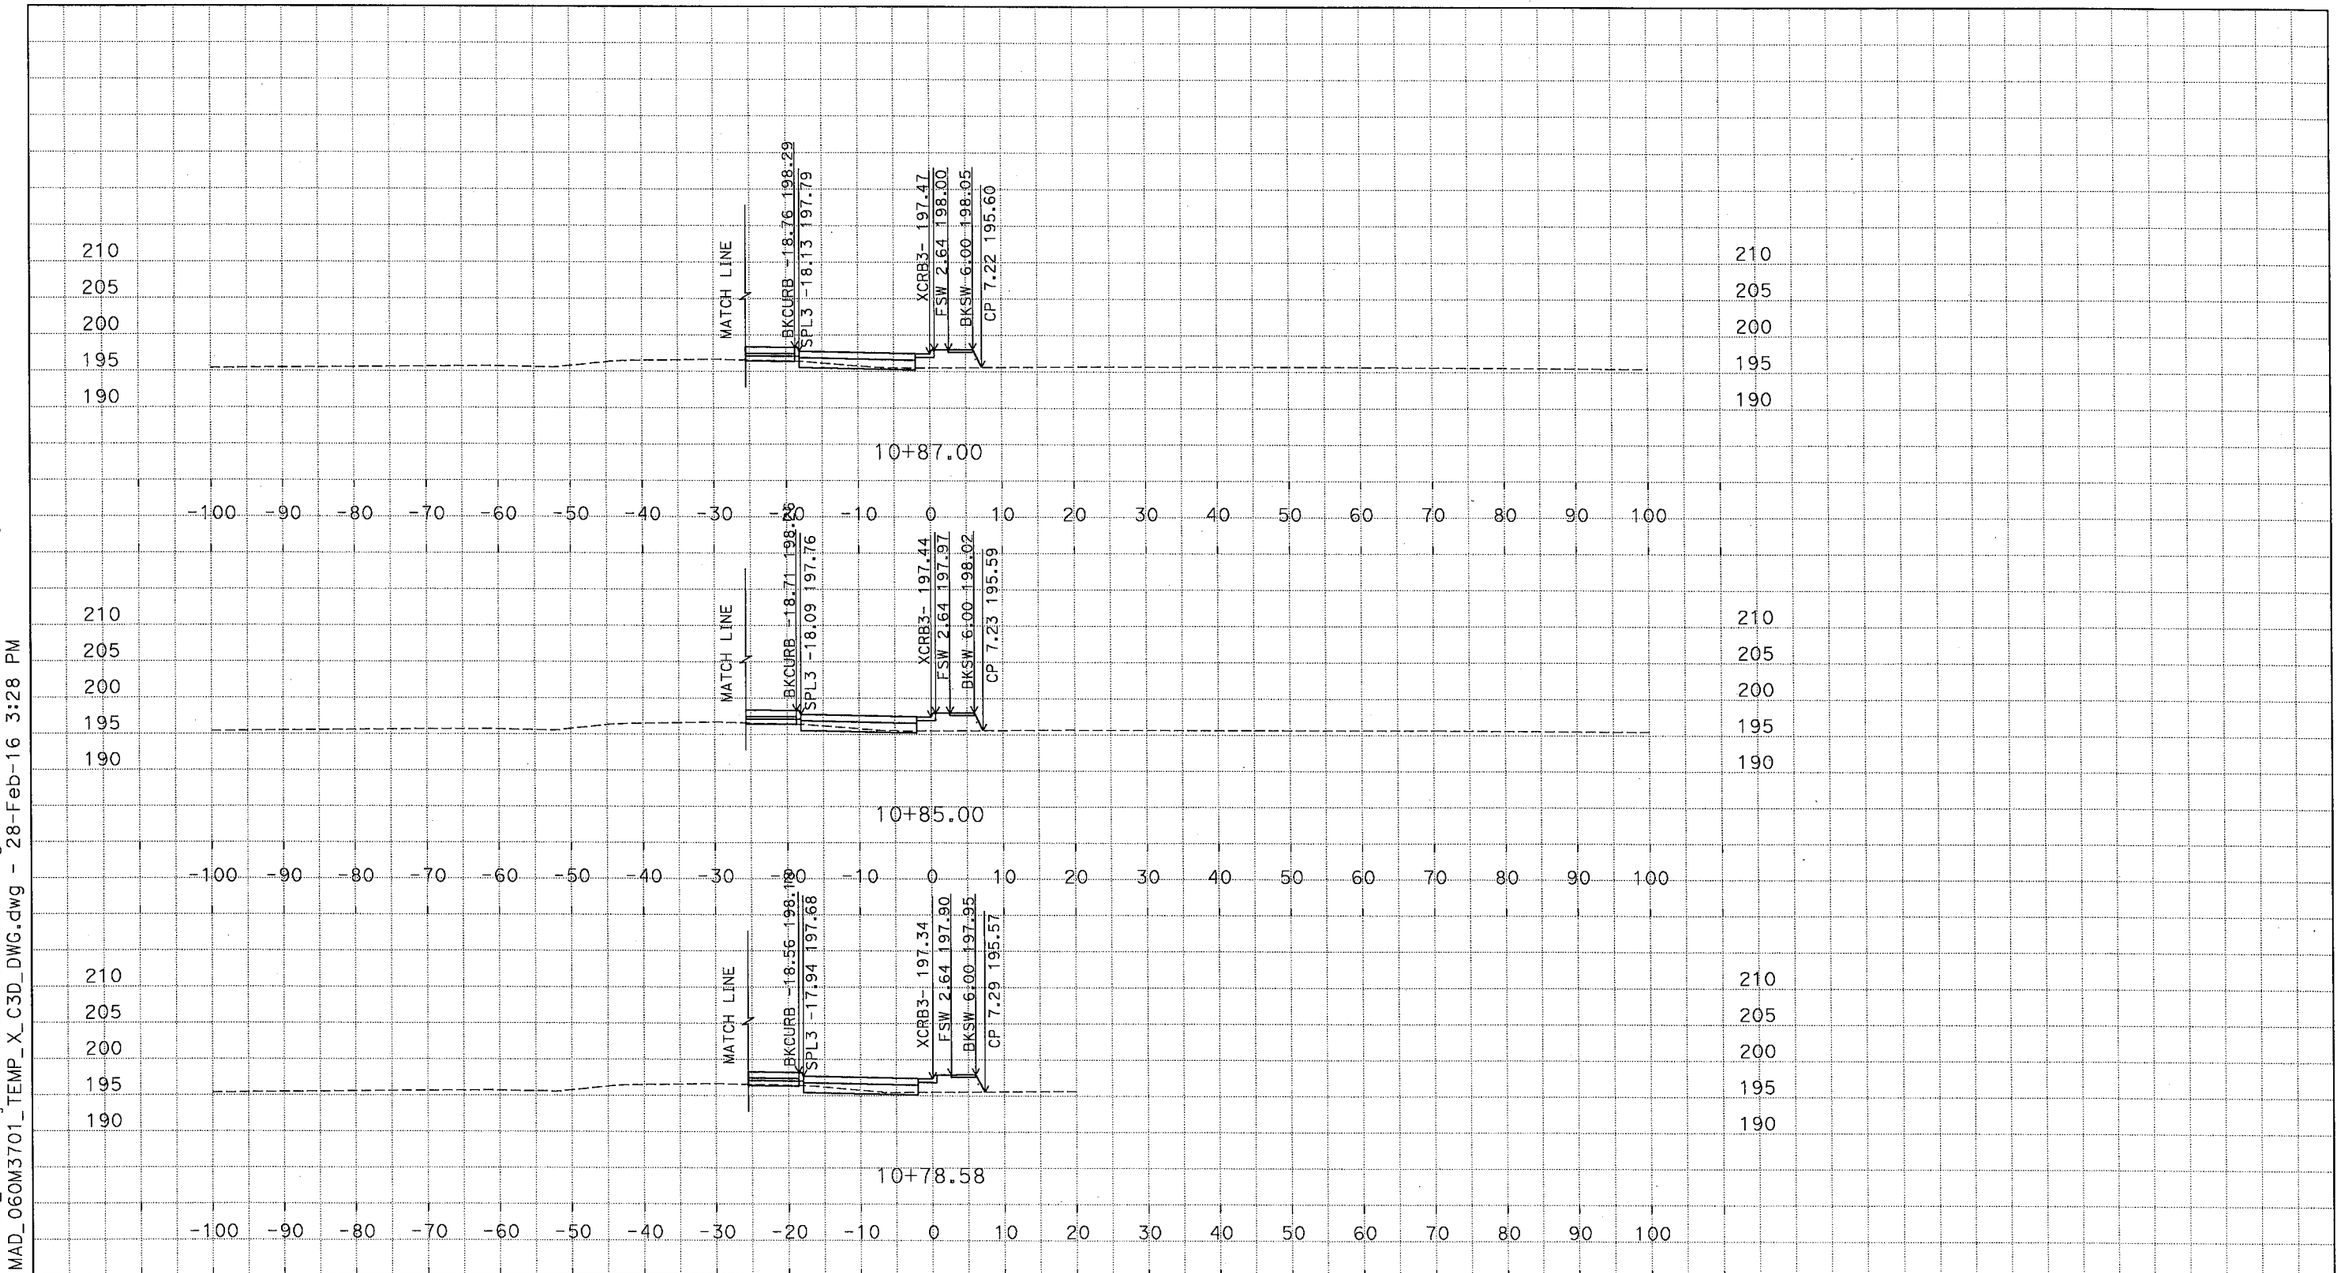

D:\C3D_Exercises_MS\Projects\0600000959\Design-SR43\C3D_0600000959\ACAD-2007_MAD_06OM3701_TEMP_X_C3D_DWG.dwg - 28-Feb-16 3:28 PM

PLOTTED DATE: 03-01-16

SCALE: 1"=10' Horiz.
1"=10' Vert.

CREATED BY: M SADATMANSOORI

CONTRACT: 06-0M3704

DIST/CO/RTE/PM: 06/KIN/SR43,137/PM1.3-1.7

PROJECT ID: 0600000959

XCRB3 (CRB3 EXTENDED)
CROSS SECTIONS

DESIGN STUDY ONLY

All Dimensions are U.S. Survey Feet

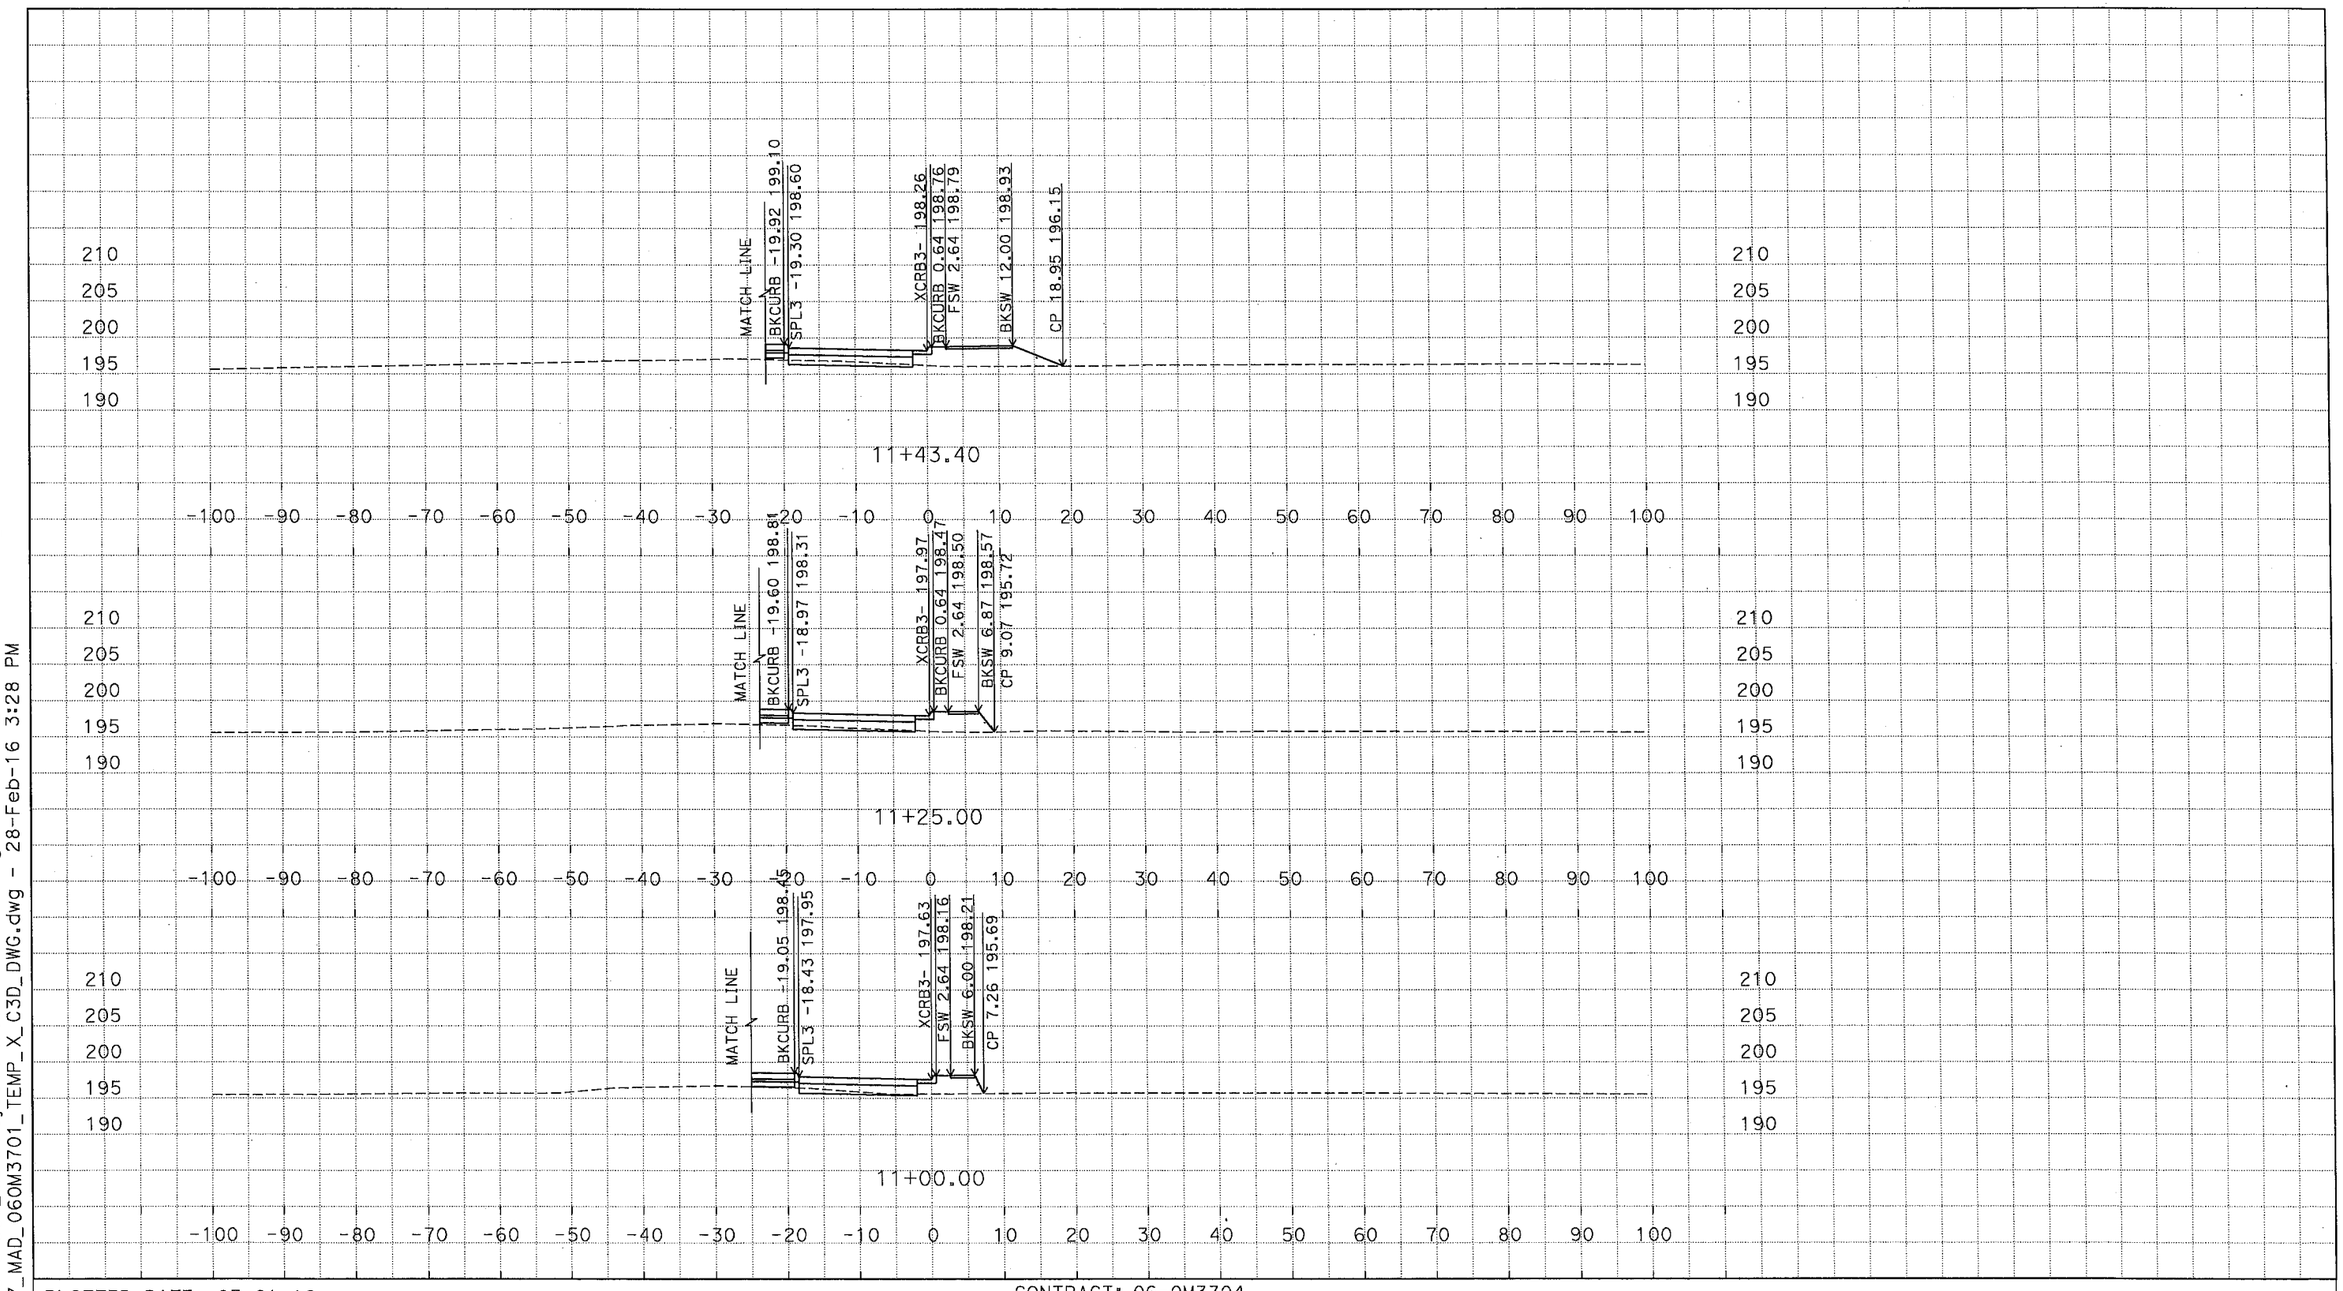

D:\C3D_Exercises_MS\Projects\0600000959\Design-SR43\C3D_0600000959\Alignments-SR43
ACAD-2007_MAD_060M3701_TEMP_X_C3D_DWG.dwg - 28-Feb-16 3:28 PM

PLOTTED DATE: 03-01-16

SCALE: 1"=10' Horiz.
1"=10' Vert.

CREATED BY: M SADATMANSOORI

CONTRACT: 06-0M3704

DIST/CO/RTE/PM: 06/KIN/SR43,137/PM1.3-1.7

PROJECT ID: 0600000959

XCRB3 (CRB3 EXTENDED)
CROSS SECTIONS
10 OF 14

DESIGN STUDY ONLY

All Dimensions are U.S. Survey Feet

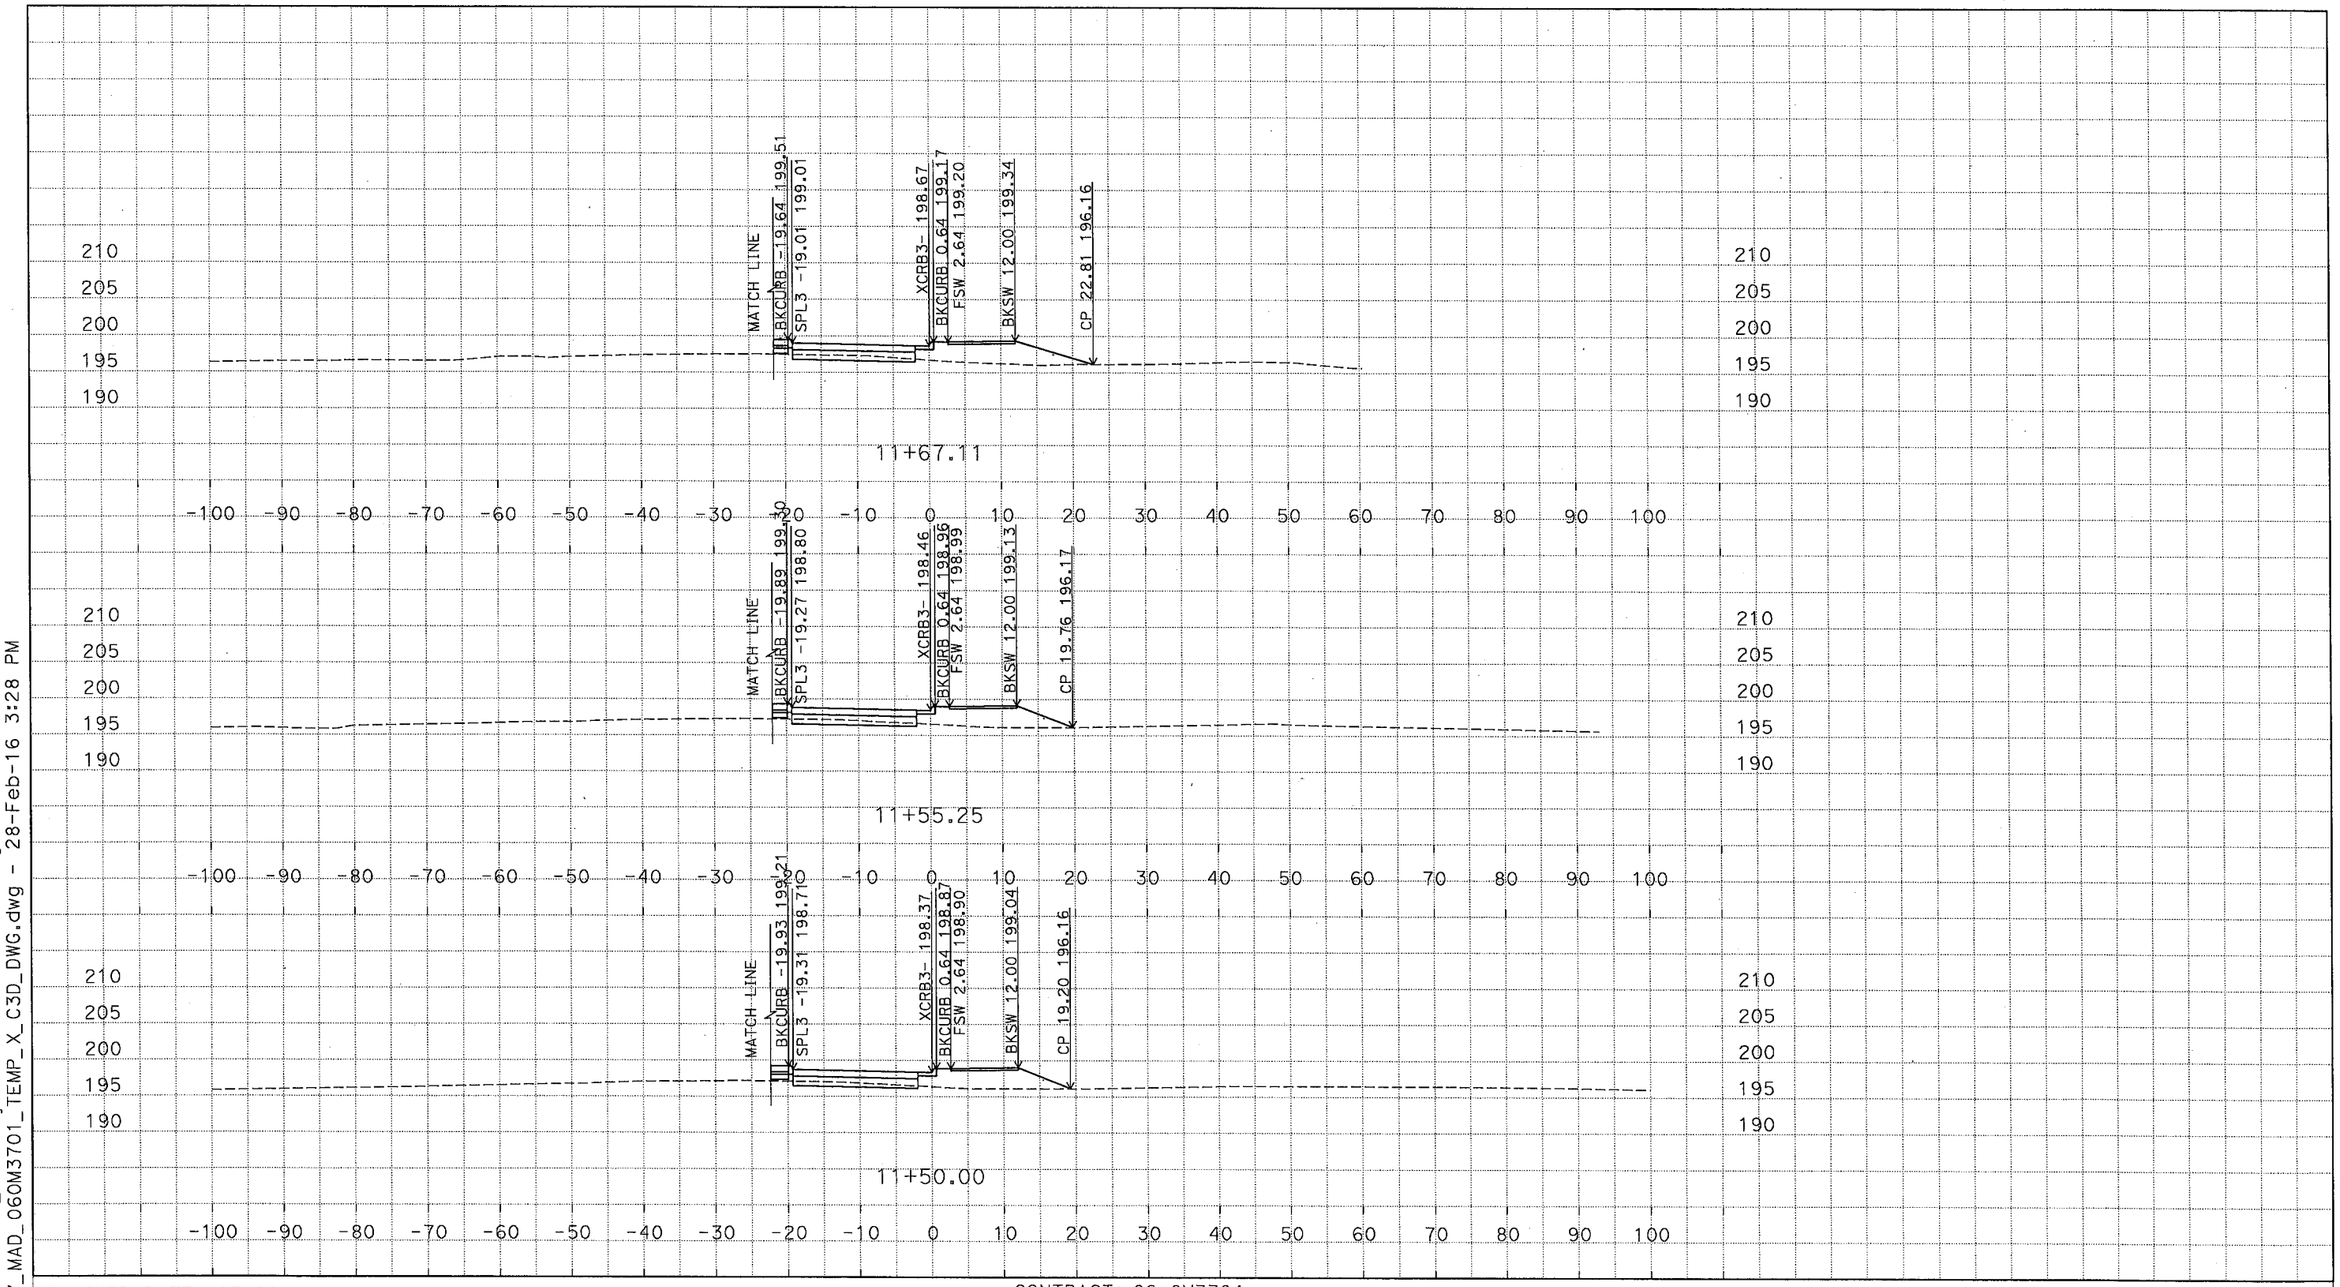

D:\C3D_Exercises_MS\Projects\0600000959\Design-SR43\C3D_0600000959\ACAD-2007_MAD_060M3701_TEMP_X_C3D_DWG.dwg - 28-Feb-16 3:28 PM

PLOTTED DATE: 03-01-16

SCALE: 1"=10' Horiz.
1"=10' Vert.

CREATED BY: M SADATMANSOORI

CONTRACT: 06-0M3704

DIST/CO/RTE/PM: 06/KIN/SR43,137/PM1.3-1.7

PROJECT ID: 0600000959

XCRB3 (CRB3 EXTENDED)
CROSS SECTIONS

DESIGN STUDY ONLY

All Dimensions are U.S. Survey Feet

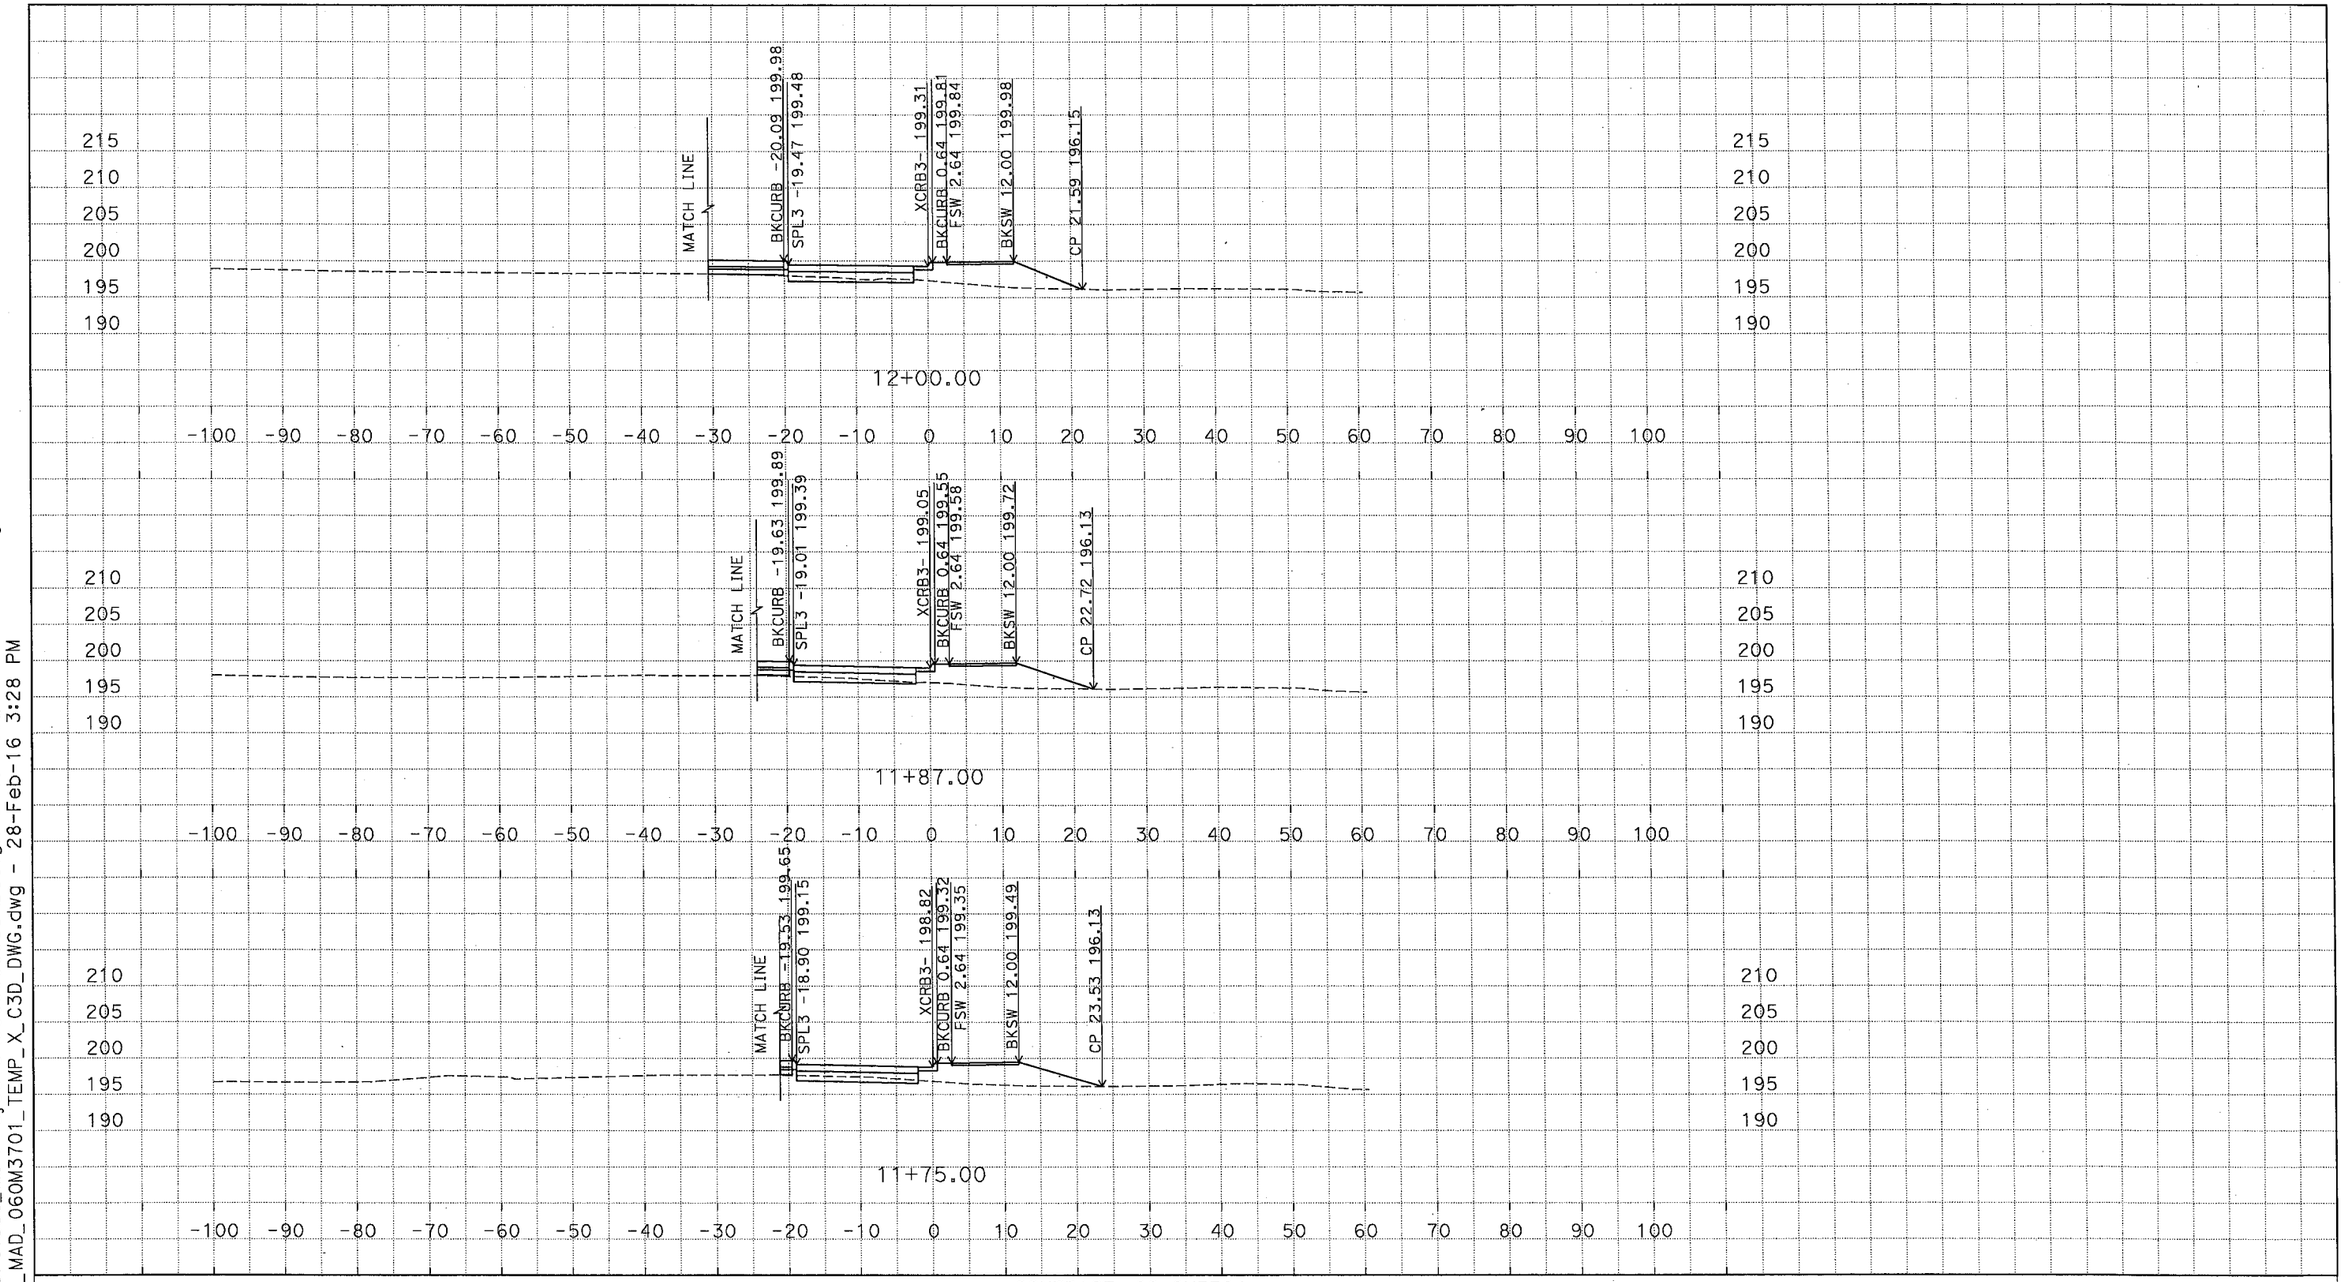

D:\C3D_Exercises_MS\Projects\0600000959\Design-SR43\C3D_0600000959\ACAD-2007_MAD_060M3701_TEMP_X_C3D_DWG.dwg - 28-Feb-16 3:28 PM

PLOTTED DATE: 03-01-16

SCALE: 1"=10' Horiz.
1"=10' Vert.

CREATED BY: M SADATMANSOORI

CONTRACT: 06-0M3704

DIST/CO/RTE/PM: 06/KIN/SR43,137/PM1.3-1.7

PROJECT ID: 0600000959

XCRB3 (CRB3 EXTENDED)
CROSS SECTIONS

DESIGN STUDY ONLY

All Dimensions are U.S. Survey Feet

D:\C3D_Exercises_MS\Projects\0600000959\Design-SR43\C3D_0600000959\ACAD-2007_MAD_060M3701_TEMP_X_C3D_DWG.dwg - 28-Feb-16 3:28 PM

PLOTTED DATE: 03-01-16

SCALE: 1"=10' Horiz.
1"=10' Vert.

CREATED BY: M SADATMANSOORI

CONTRACT: 06-0M3704

DIST/CO/RTE/PM: 06/KIN/SR43,137/PM1.3-1.7

PROJECT ID: 0600000959

XCRB3 (CRB3 EXTENDED)
CROSS SECTIONS
13 OF 14

DESIGN STUDY ONLY

All Dimensions are U.S. Survey Feet

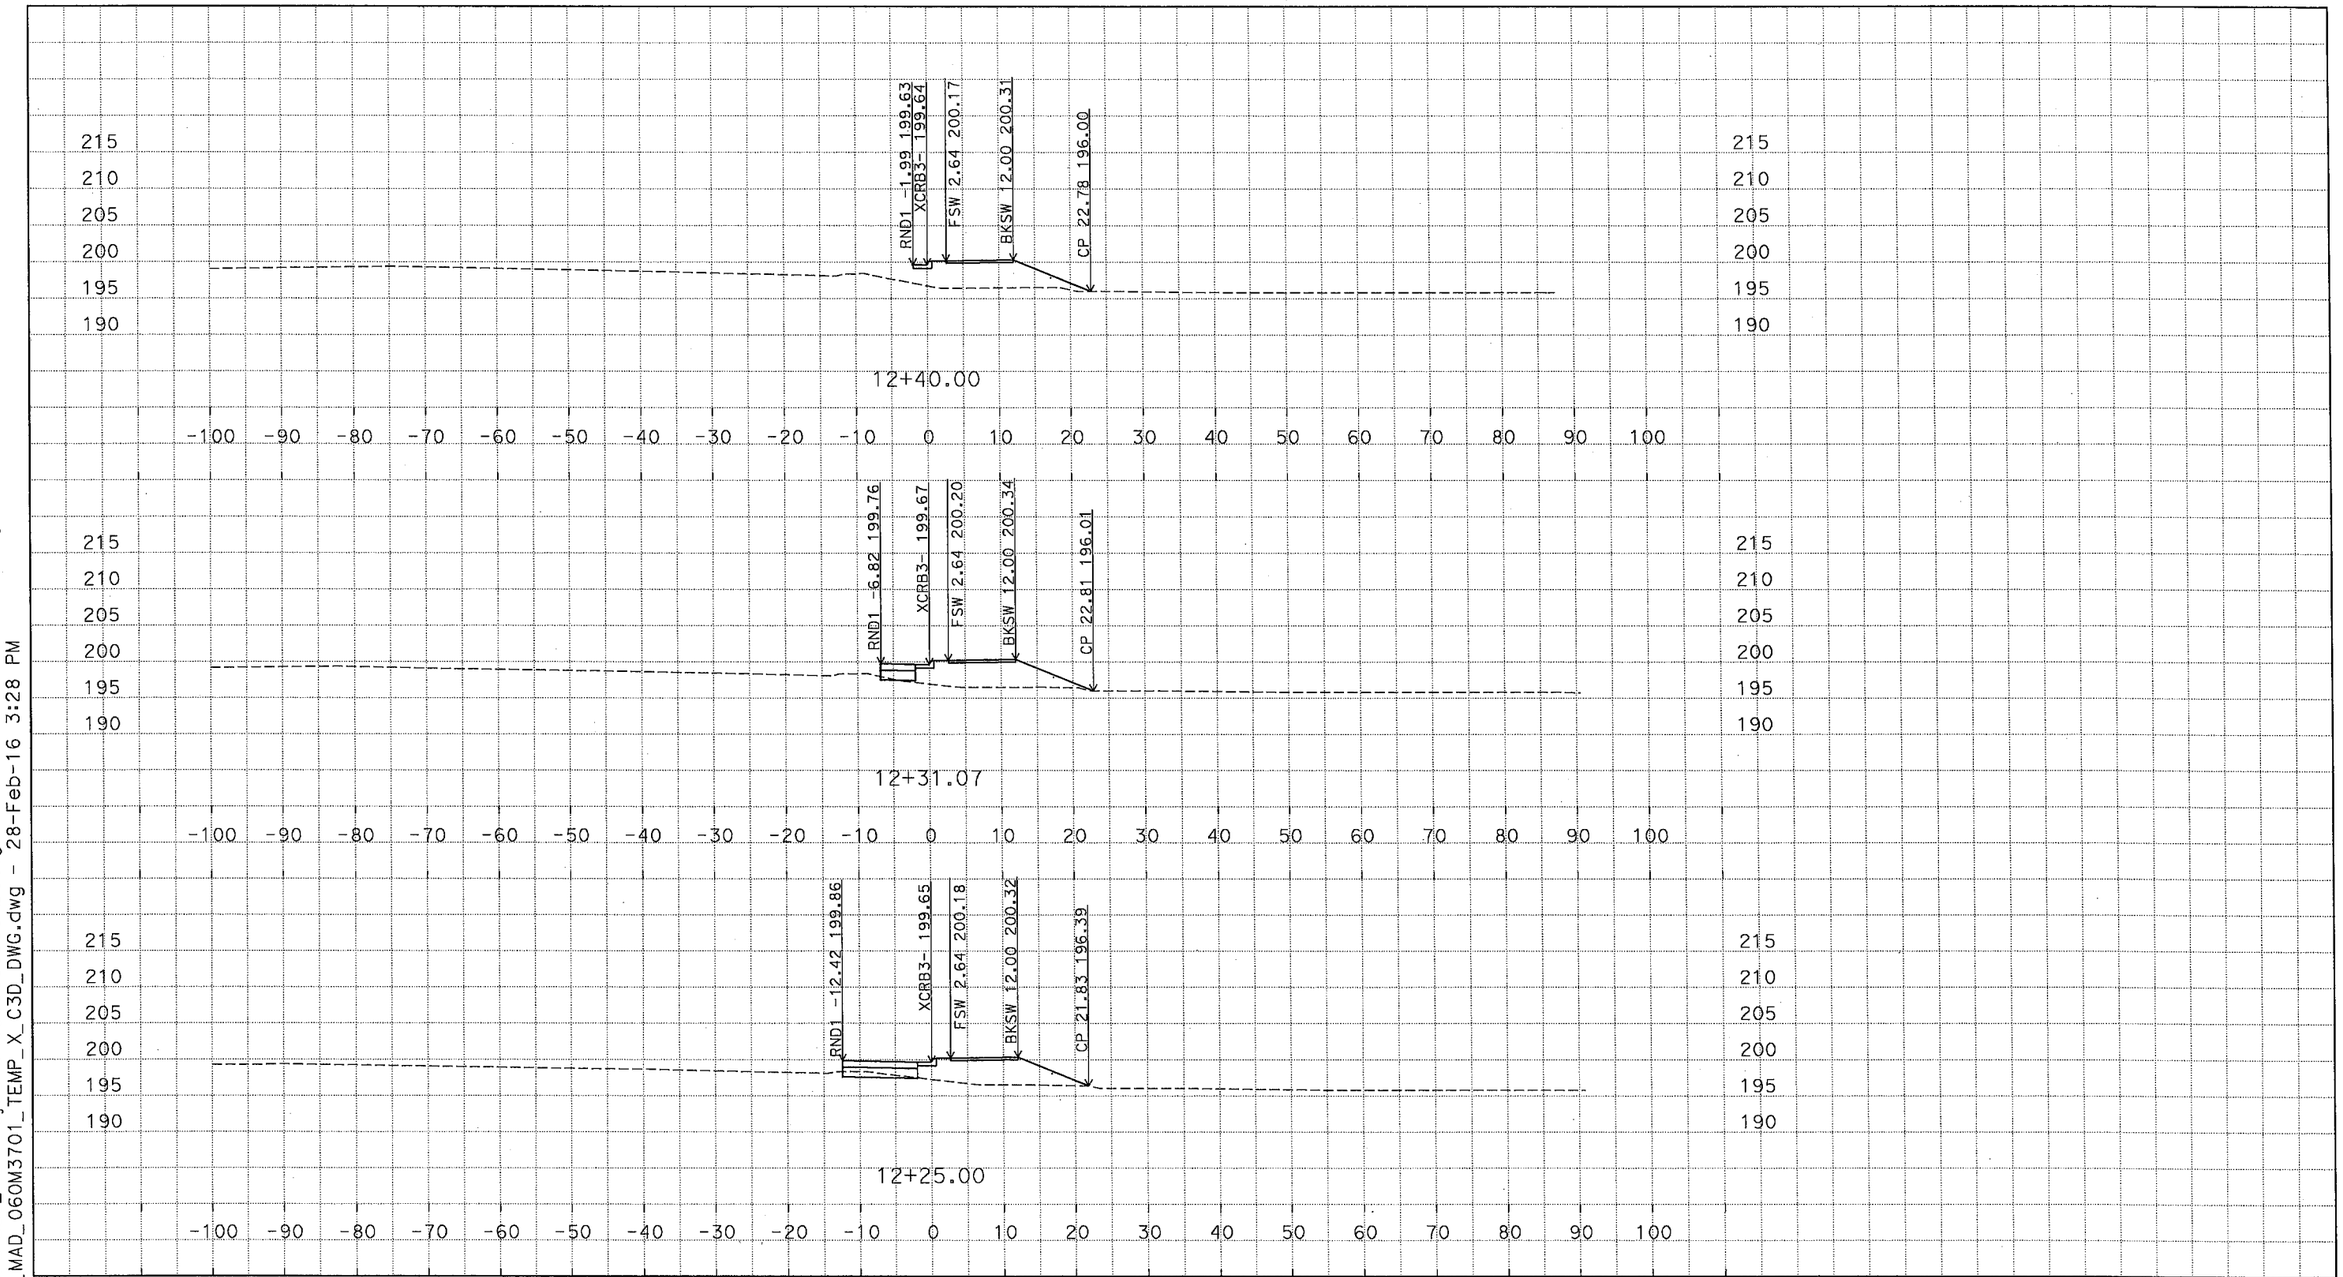

D:\C3D_Exercises_MS\Projects\0600000959\Design-SR43\C3D_0600000959\Alignments-SR43
ACAD-2007_MAD_060M3701_TEMP_X_C3D_DWG.dwg - 28-Feb-16 3:28 PM

PLOTTED DATE: 03-01-16

SCALE: 1"=10' Horiz.
1"=10' Vert.

CREATED BY: M SADATMANSOORI

CONTRACT: 06-0M3704

DIST/CO/RTE/PM: 06/KIN/SR43,137/PM1.3-1.7

PROJECT ID: 0600000959

XCRB3 (CRB3 EXTENDED)
CROSS SECTIONS
14 OF 14

NORTH EAST QUADRANT SEGMENT2

SR43 ROUNDABOUT SHOULDER

CURB CRB4 FLOWLINE

SR43 NORTHBOUND SHOULDER

DESIGN STUDY ONLY

All Dimensions are U.S. Survey Feet

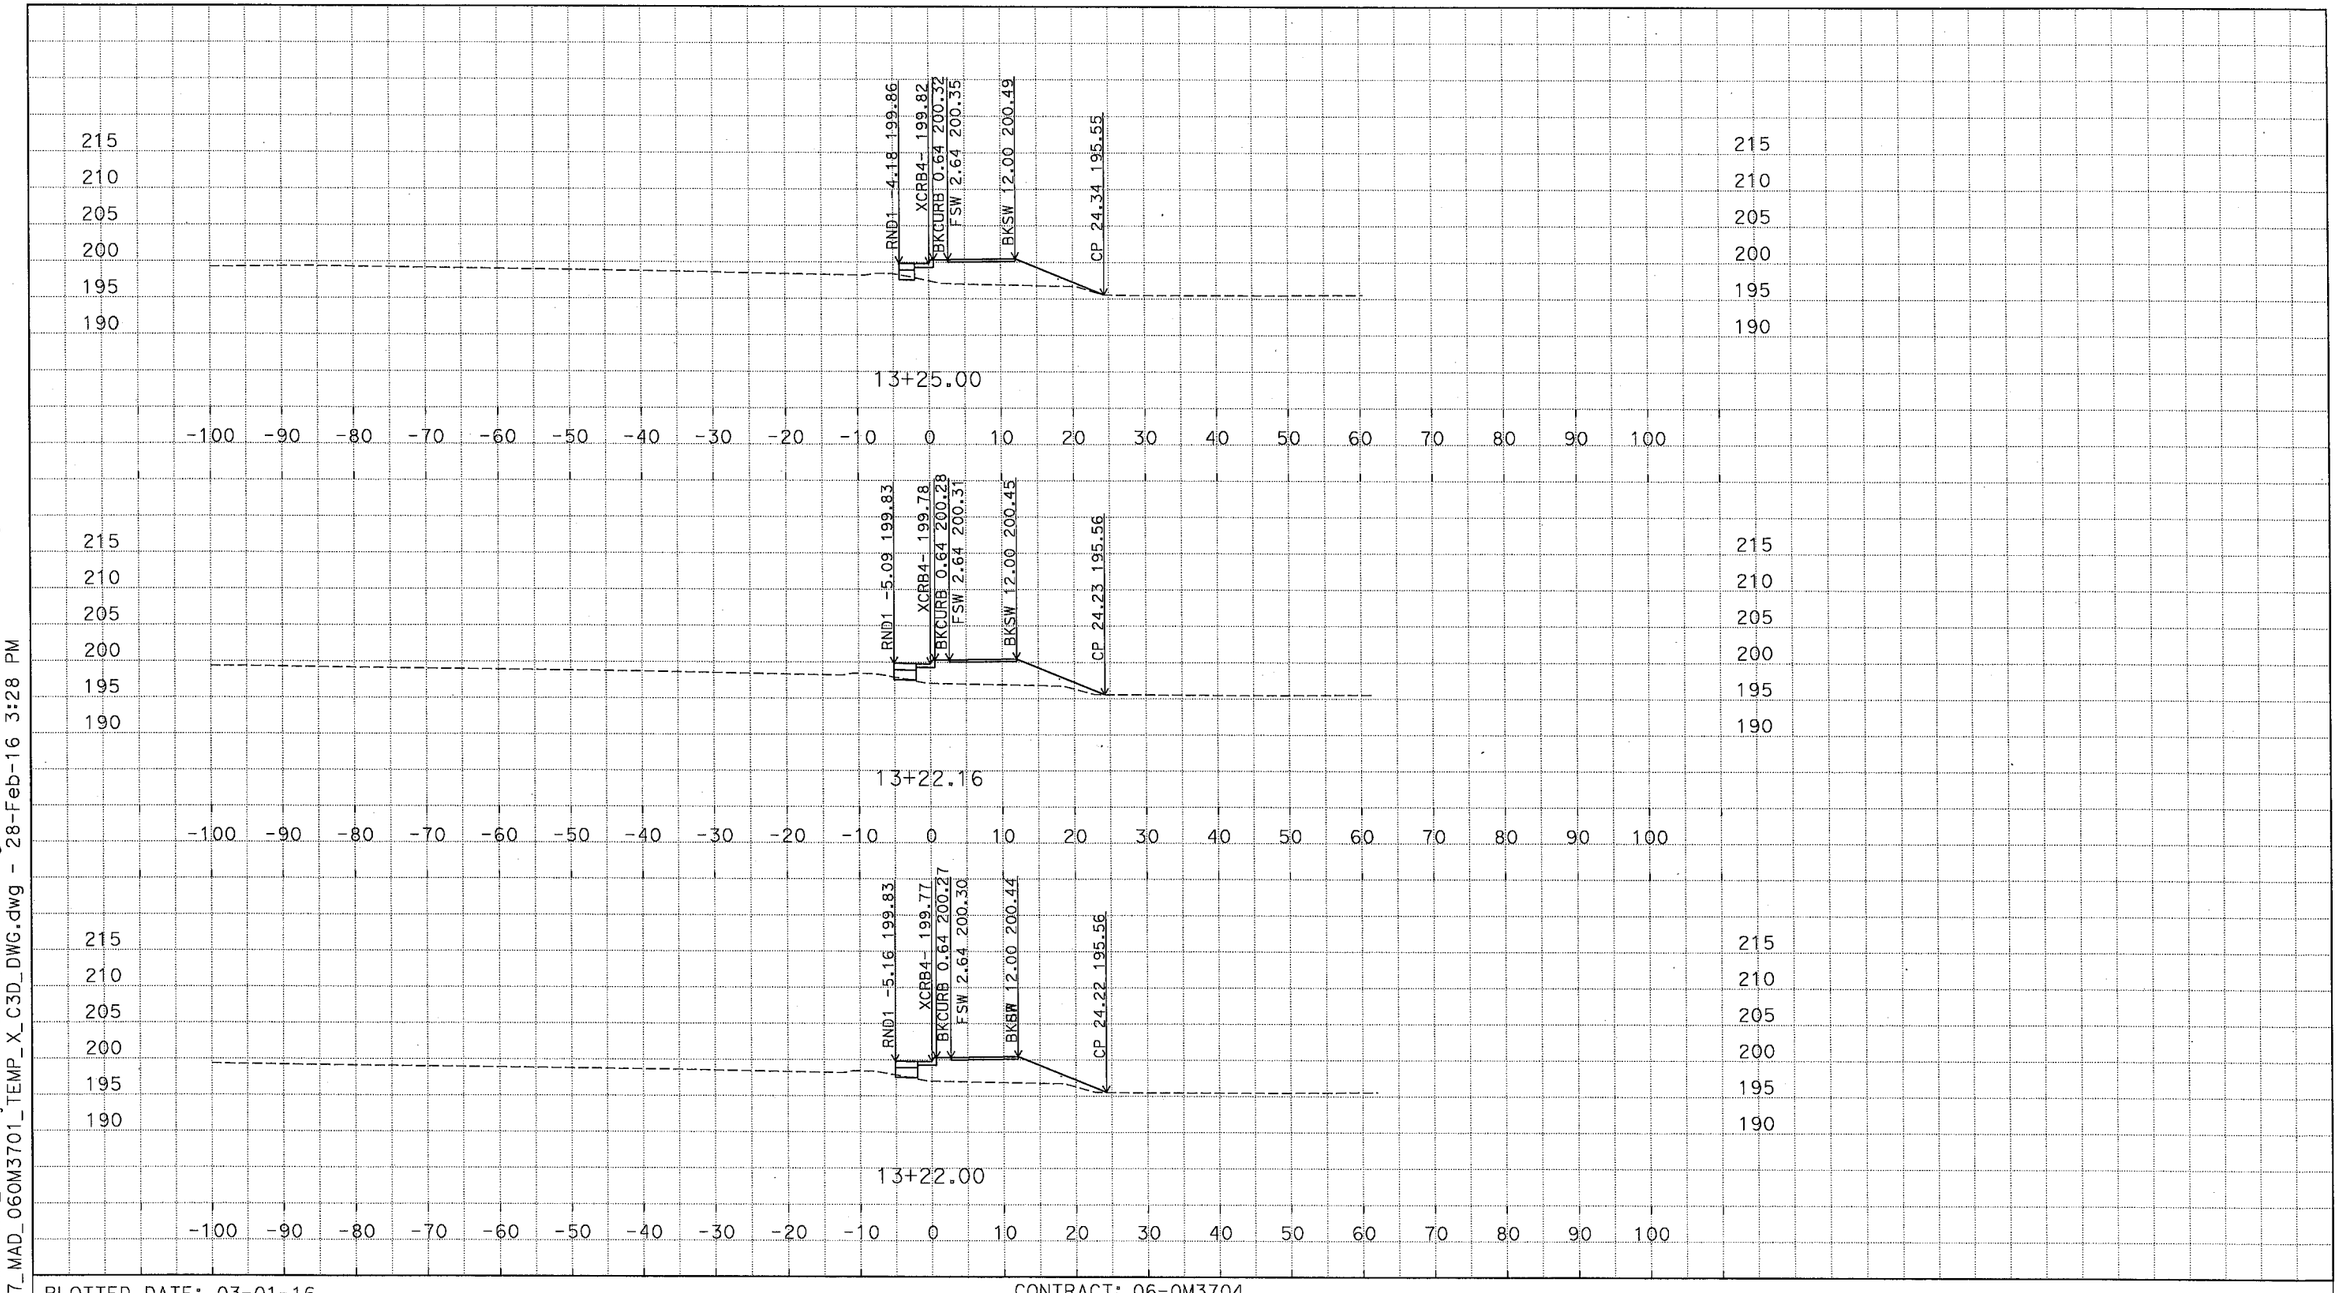

D:\C3D_Exercises_MS\Projects\0600000959\Design-SR43\C3D_0600000959\ACAD-2007_MAD_060M3701_TEMP_X_C3D_DWG.dwg - 28-Feb-16 3:28 PM

PLOTTED DATE: 03-01-16

SCALE: 1"=10' Horiz.
1"=10' Vert.

CREATED BY: M SADATMANSOORI

CONTRACT: 06-0M3704

DIST/CO/RTE/PM: 06/KIN/SR43,137/PM1.3-1.7

PROJECT ID: 0600000959

XCRB4 (CRB4 EXTENDED)
CROSS SECTIONS
1 OF 24

DESIGN STUDY ONLY

All Dimensions are U.S. Survey Feet

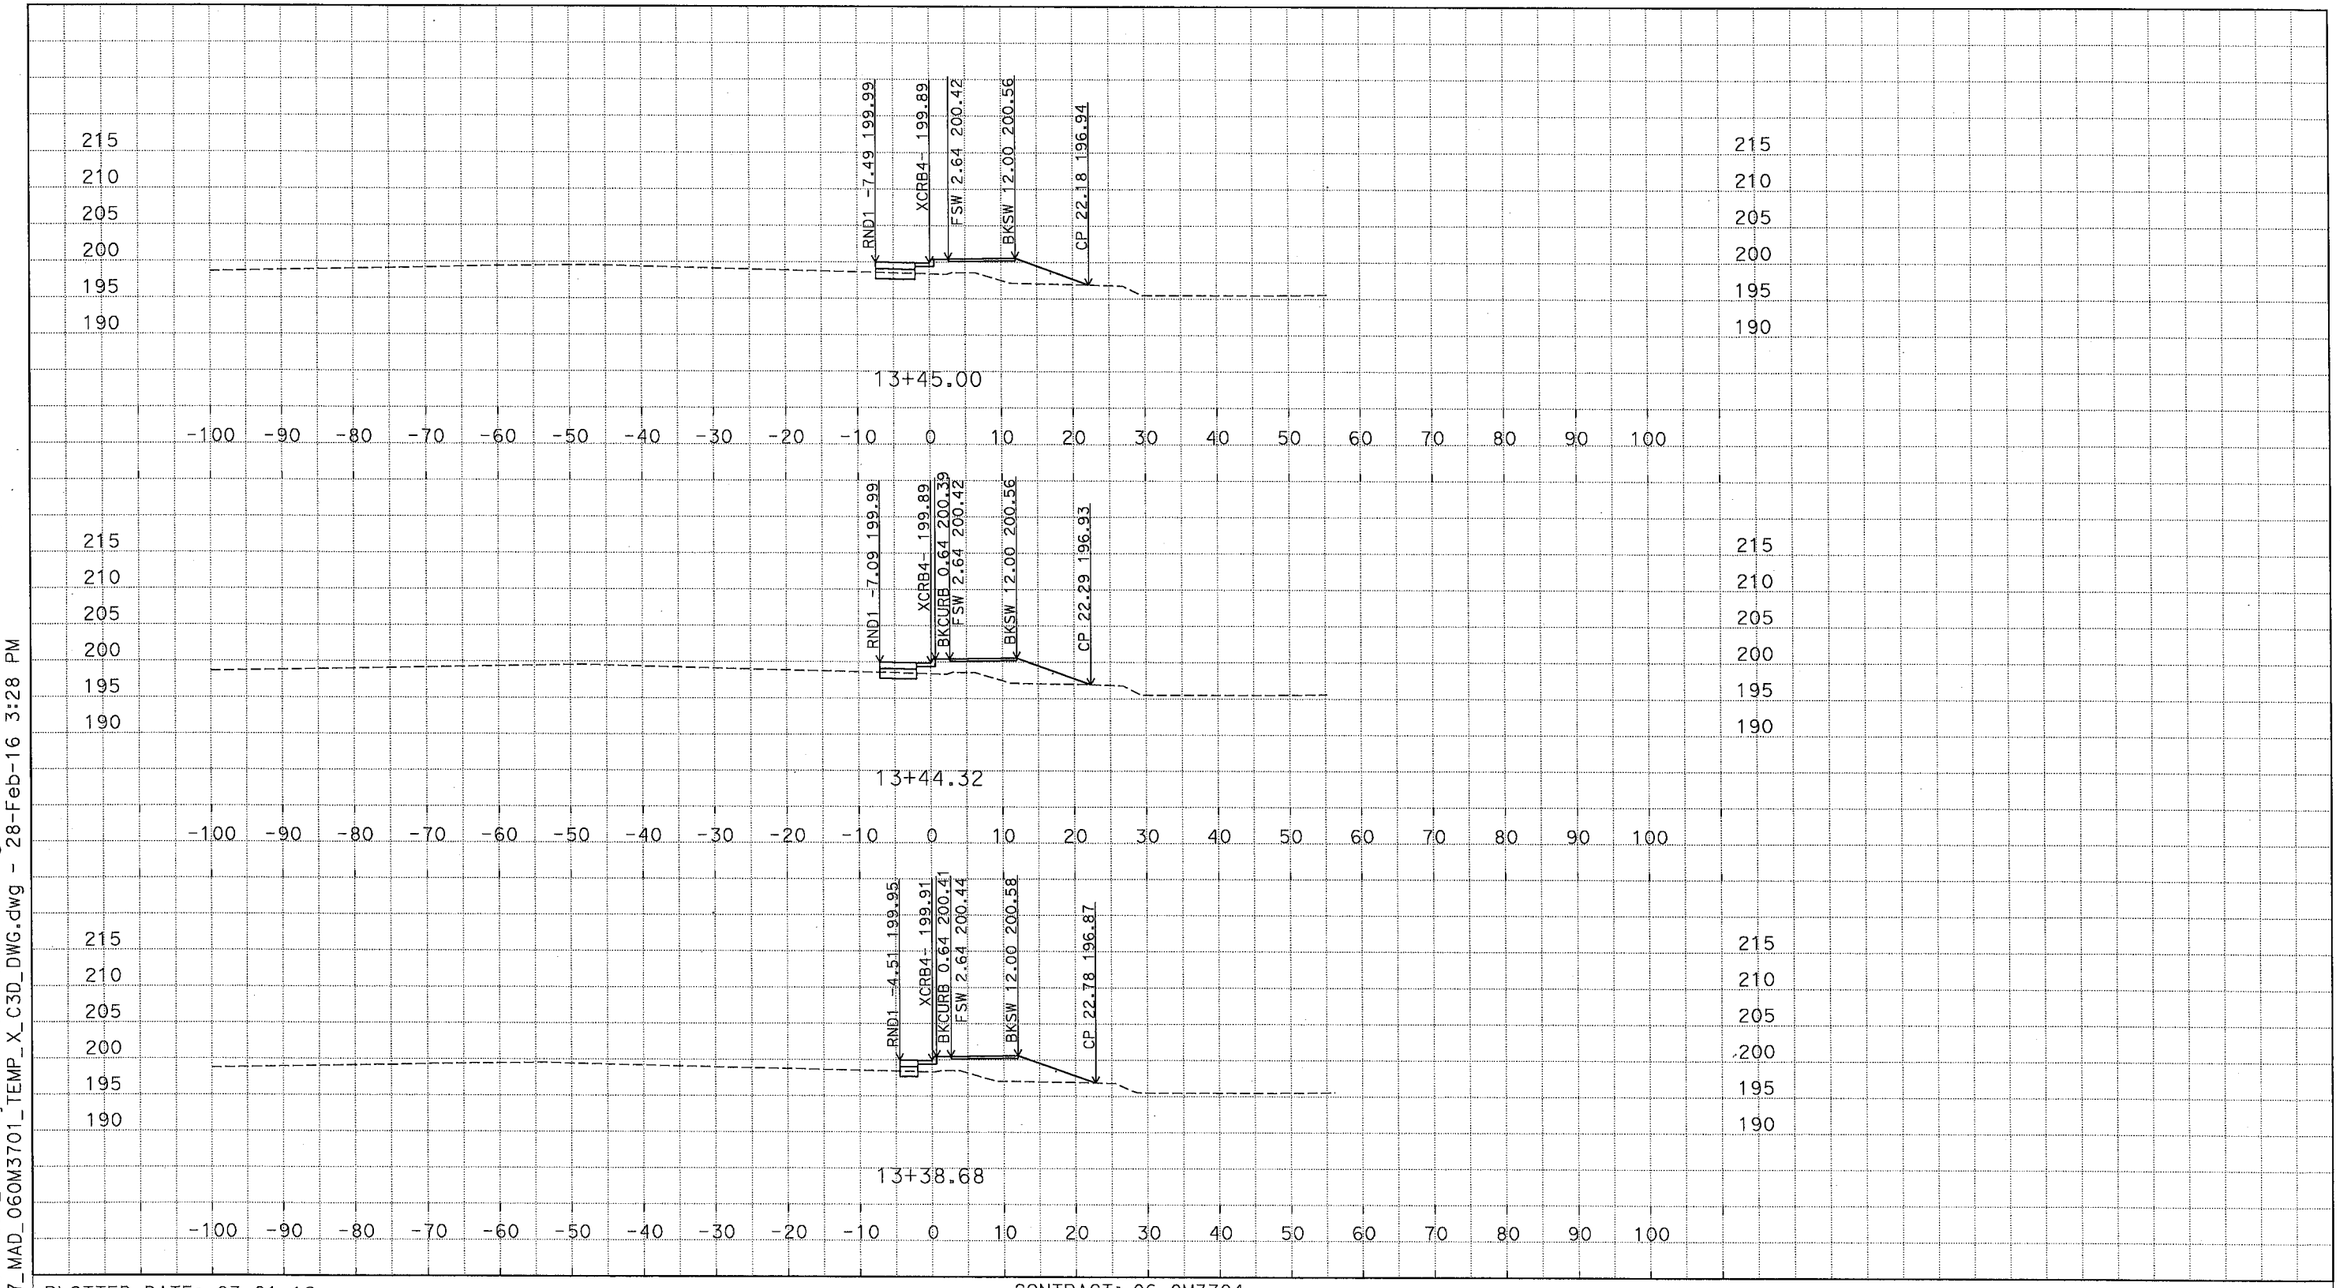

D:\C3D_Exercises_MS\Projects\0600000959\Design-SR43\C3D_0600000959\Alignments-SR43
ACAD-2007_MAD_060M3701_TEMP_X_C3D_DWG.dwg - 28-Feb-16 3:28 PM

PLOTTED DATE: 03-01-16

SCALE: 1"=10' Horiz.
1"=10' Vert.

CREATED BY: M SADATMANSOORI

CONTRACT: 06-0M3704

DIST/CO/RTE/PM: 06/KIN/SR43,137/PM1.3-1.7

PROJECT ID: 0600000959

XCRB4 (CRB4 EXTENDED)
CROSS SECTIONS
2 OF 24

DESIGN STUDY ONLY

All Dimensions are U.S. Survey Feet

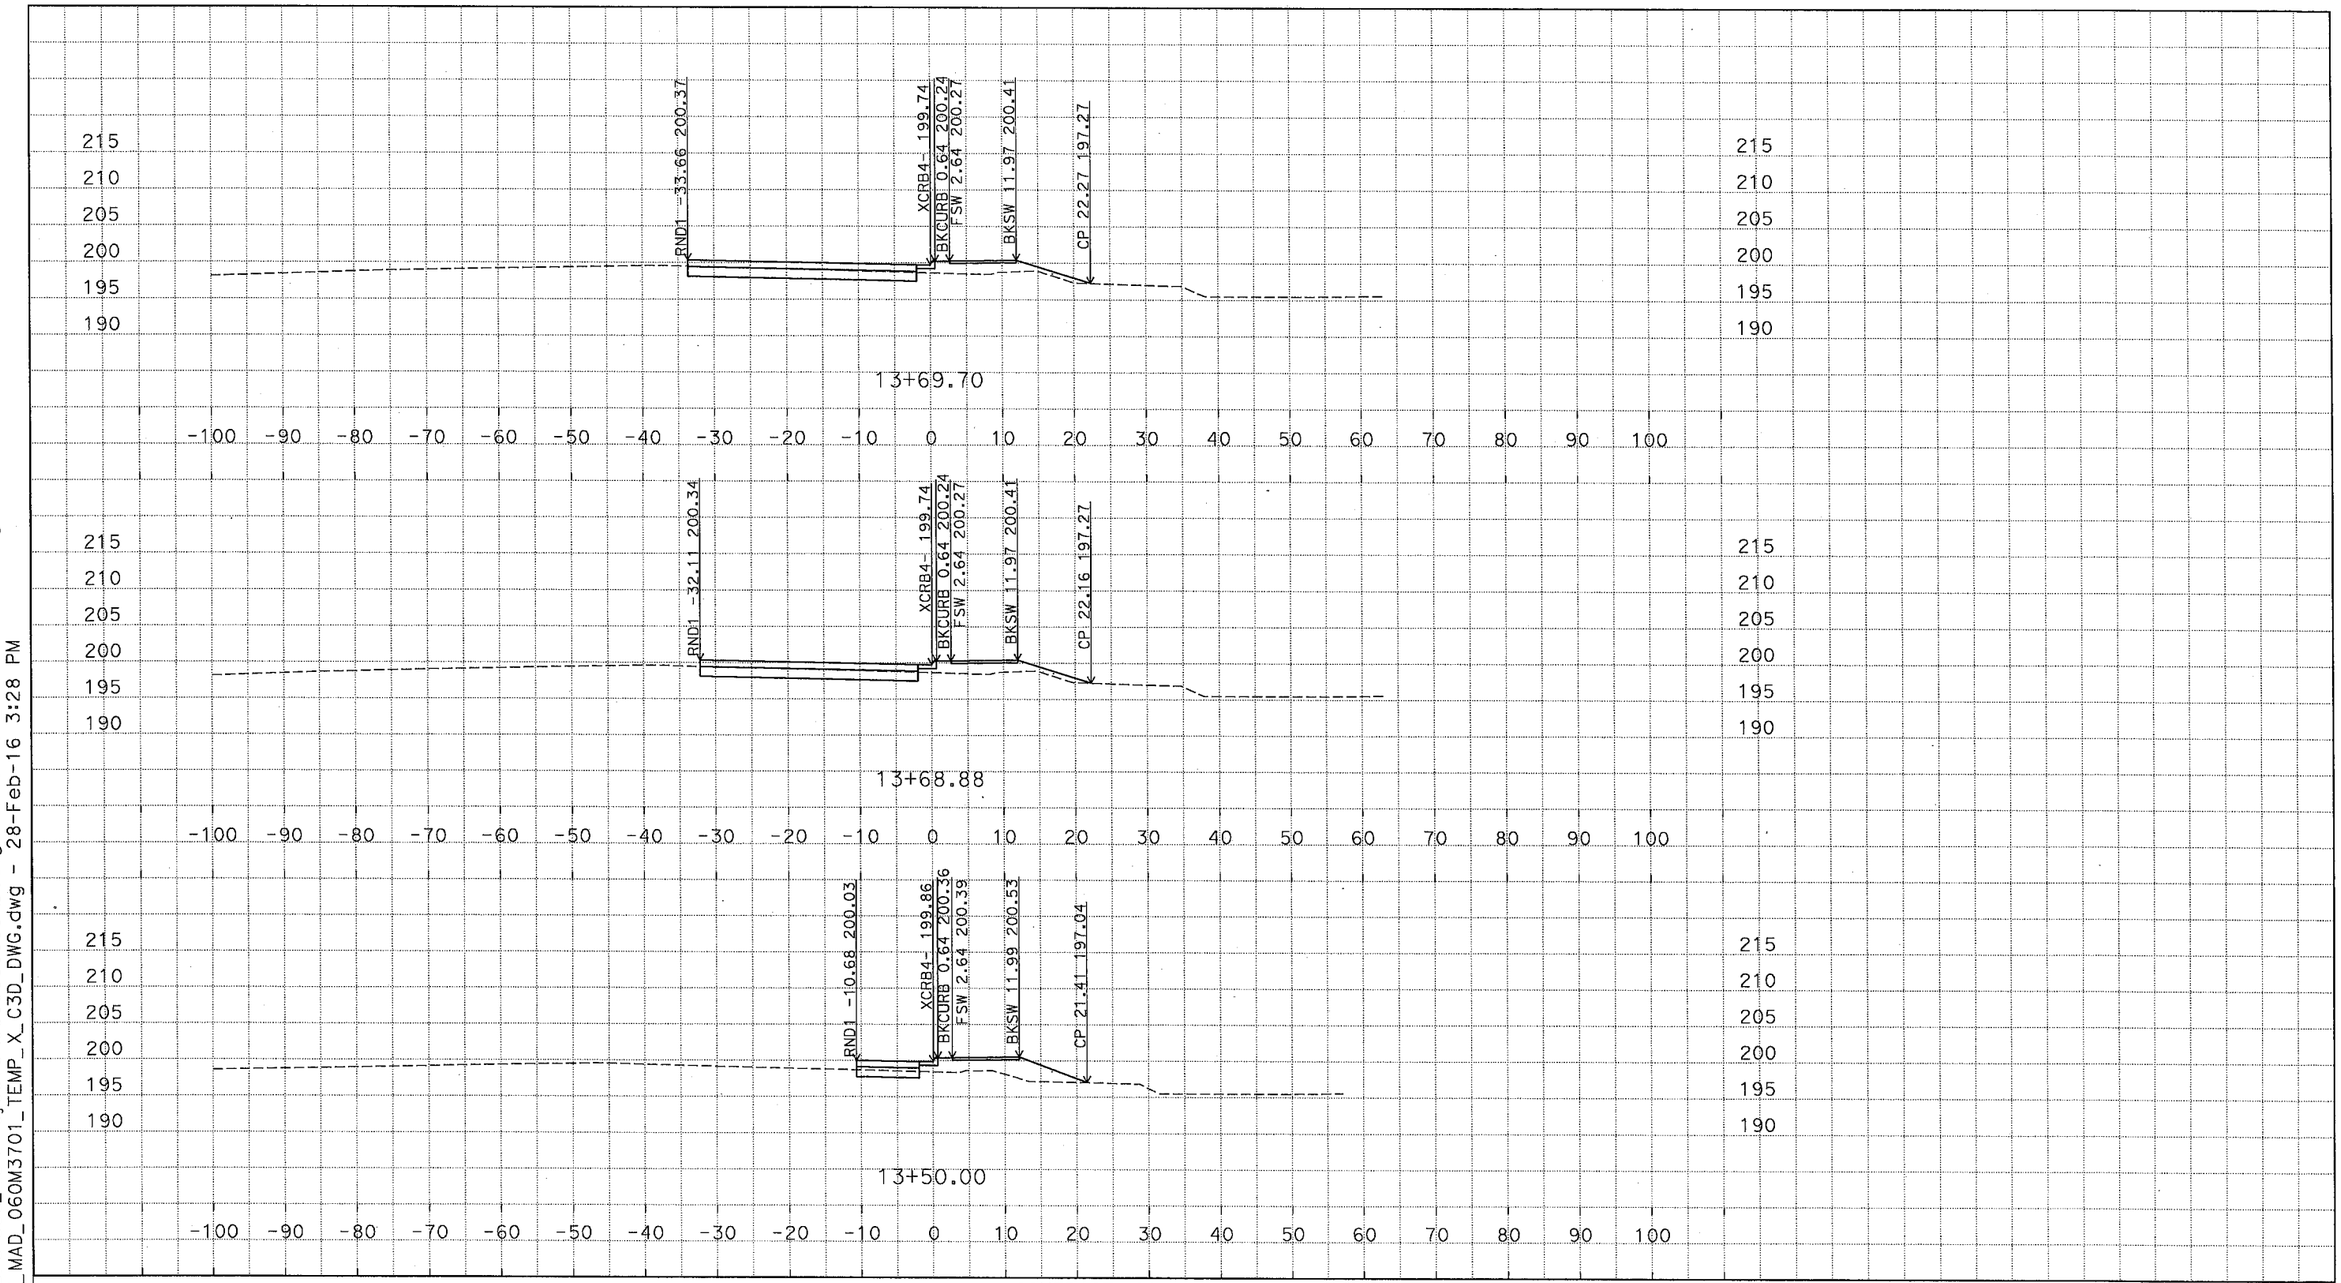

D:\C3D_Exercises_MS\Projects\0600000959\Design-SR43\C3D_0600000959\Alignments-SR43
ACAD-2007_MAD_060M3701_TEMP_X_C3D_DWG.dwg - 28-Feb-16 3:28 PM

PLOTTED DATE: 03-01-16

SCALE: 1"=10' Horiz.
1"=10' Vert.

CREATED BY: M SADATMANSOORI

CONTRACT: 06-0M3704

DIST/CO/RTE/PM: 06/KIN/SR43,137/PM1.3-1.7

PROJECT ID: 0600000959

XCRB4 (CRB4 EXTENDED)
CROSS SECTIONS
3 OF 24

DESIGN STUDY ONLY

All Dimensions are U.S. Survey Feet

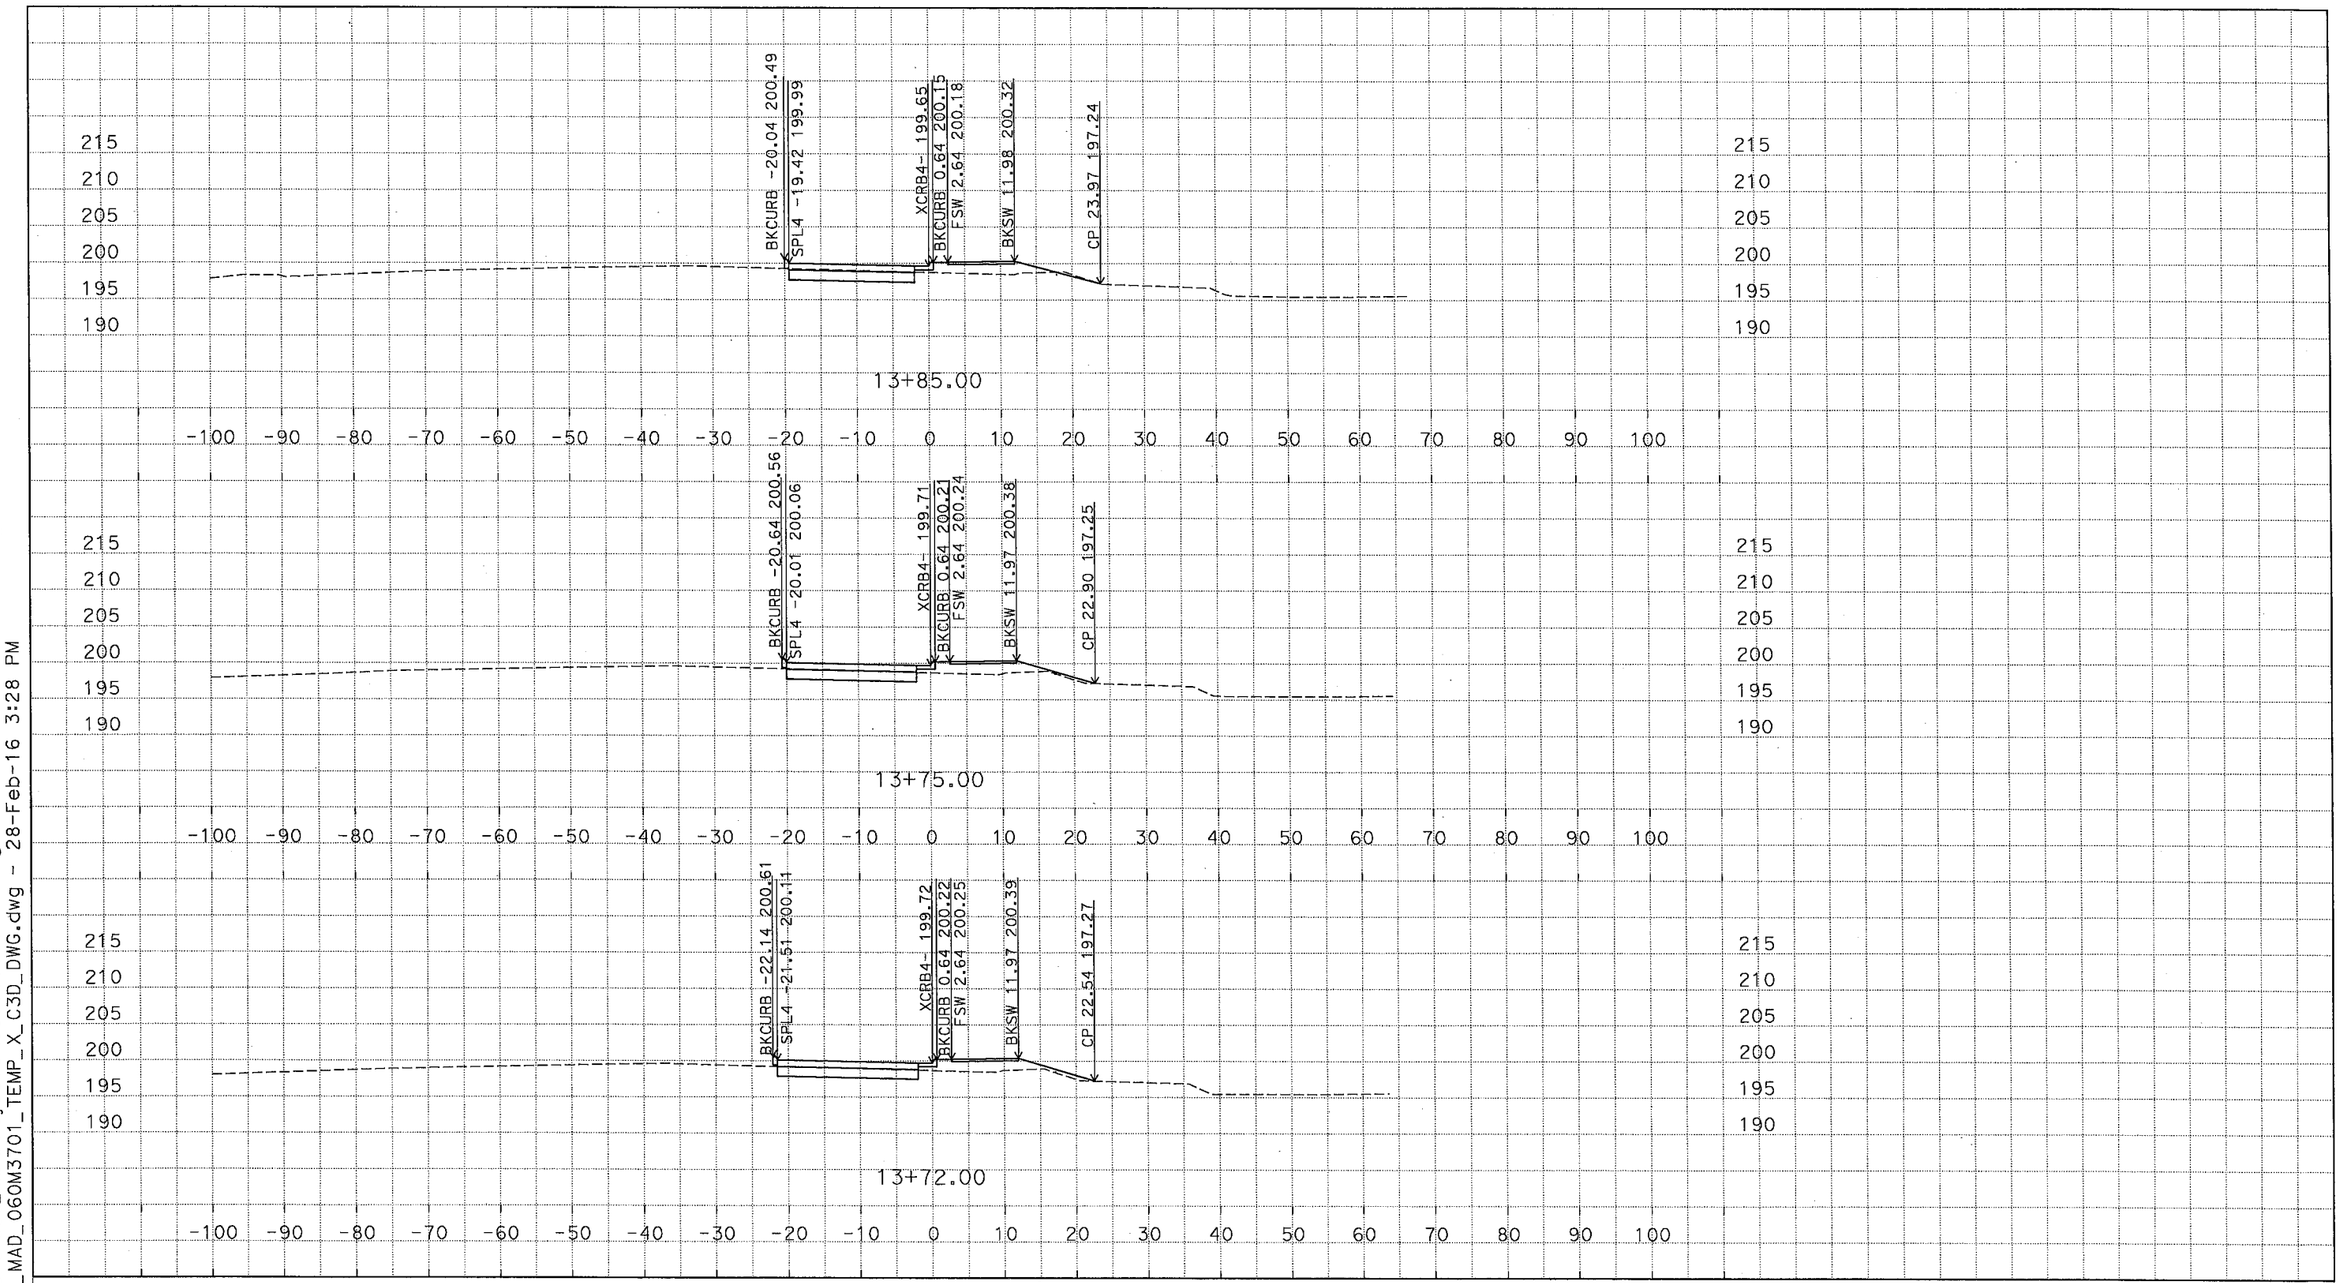

D:\C3D_Exercises_MS\Projects\0600000959\Design-SR43\C3D_0600000959\Alignments-SR43
ACAD-2007_MAD_06OM3701_TEMP_X_C3D_DWG.dwg - 28-Feb-16 3:28 PM

PLOTTED DATE: 03-01-16

SCALE: 1"=10' Horiz.
1"=10' Vert.

CREATED BY: M SADATMANSOORI

CONTRACT: 06-0M3704

DIST/CO/RTE/PM: 06/KIN/SR43,137/PM1.3-1.7

PROJECT ID: 0600000959

XCRB4 (CRB4 EXTENDED)
CROSS SECTIONS

DESIGN STUDY ONLY

All Dimensions are U.S. Survey Feet

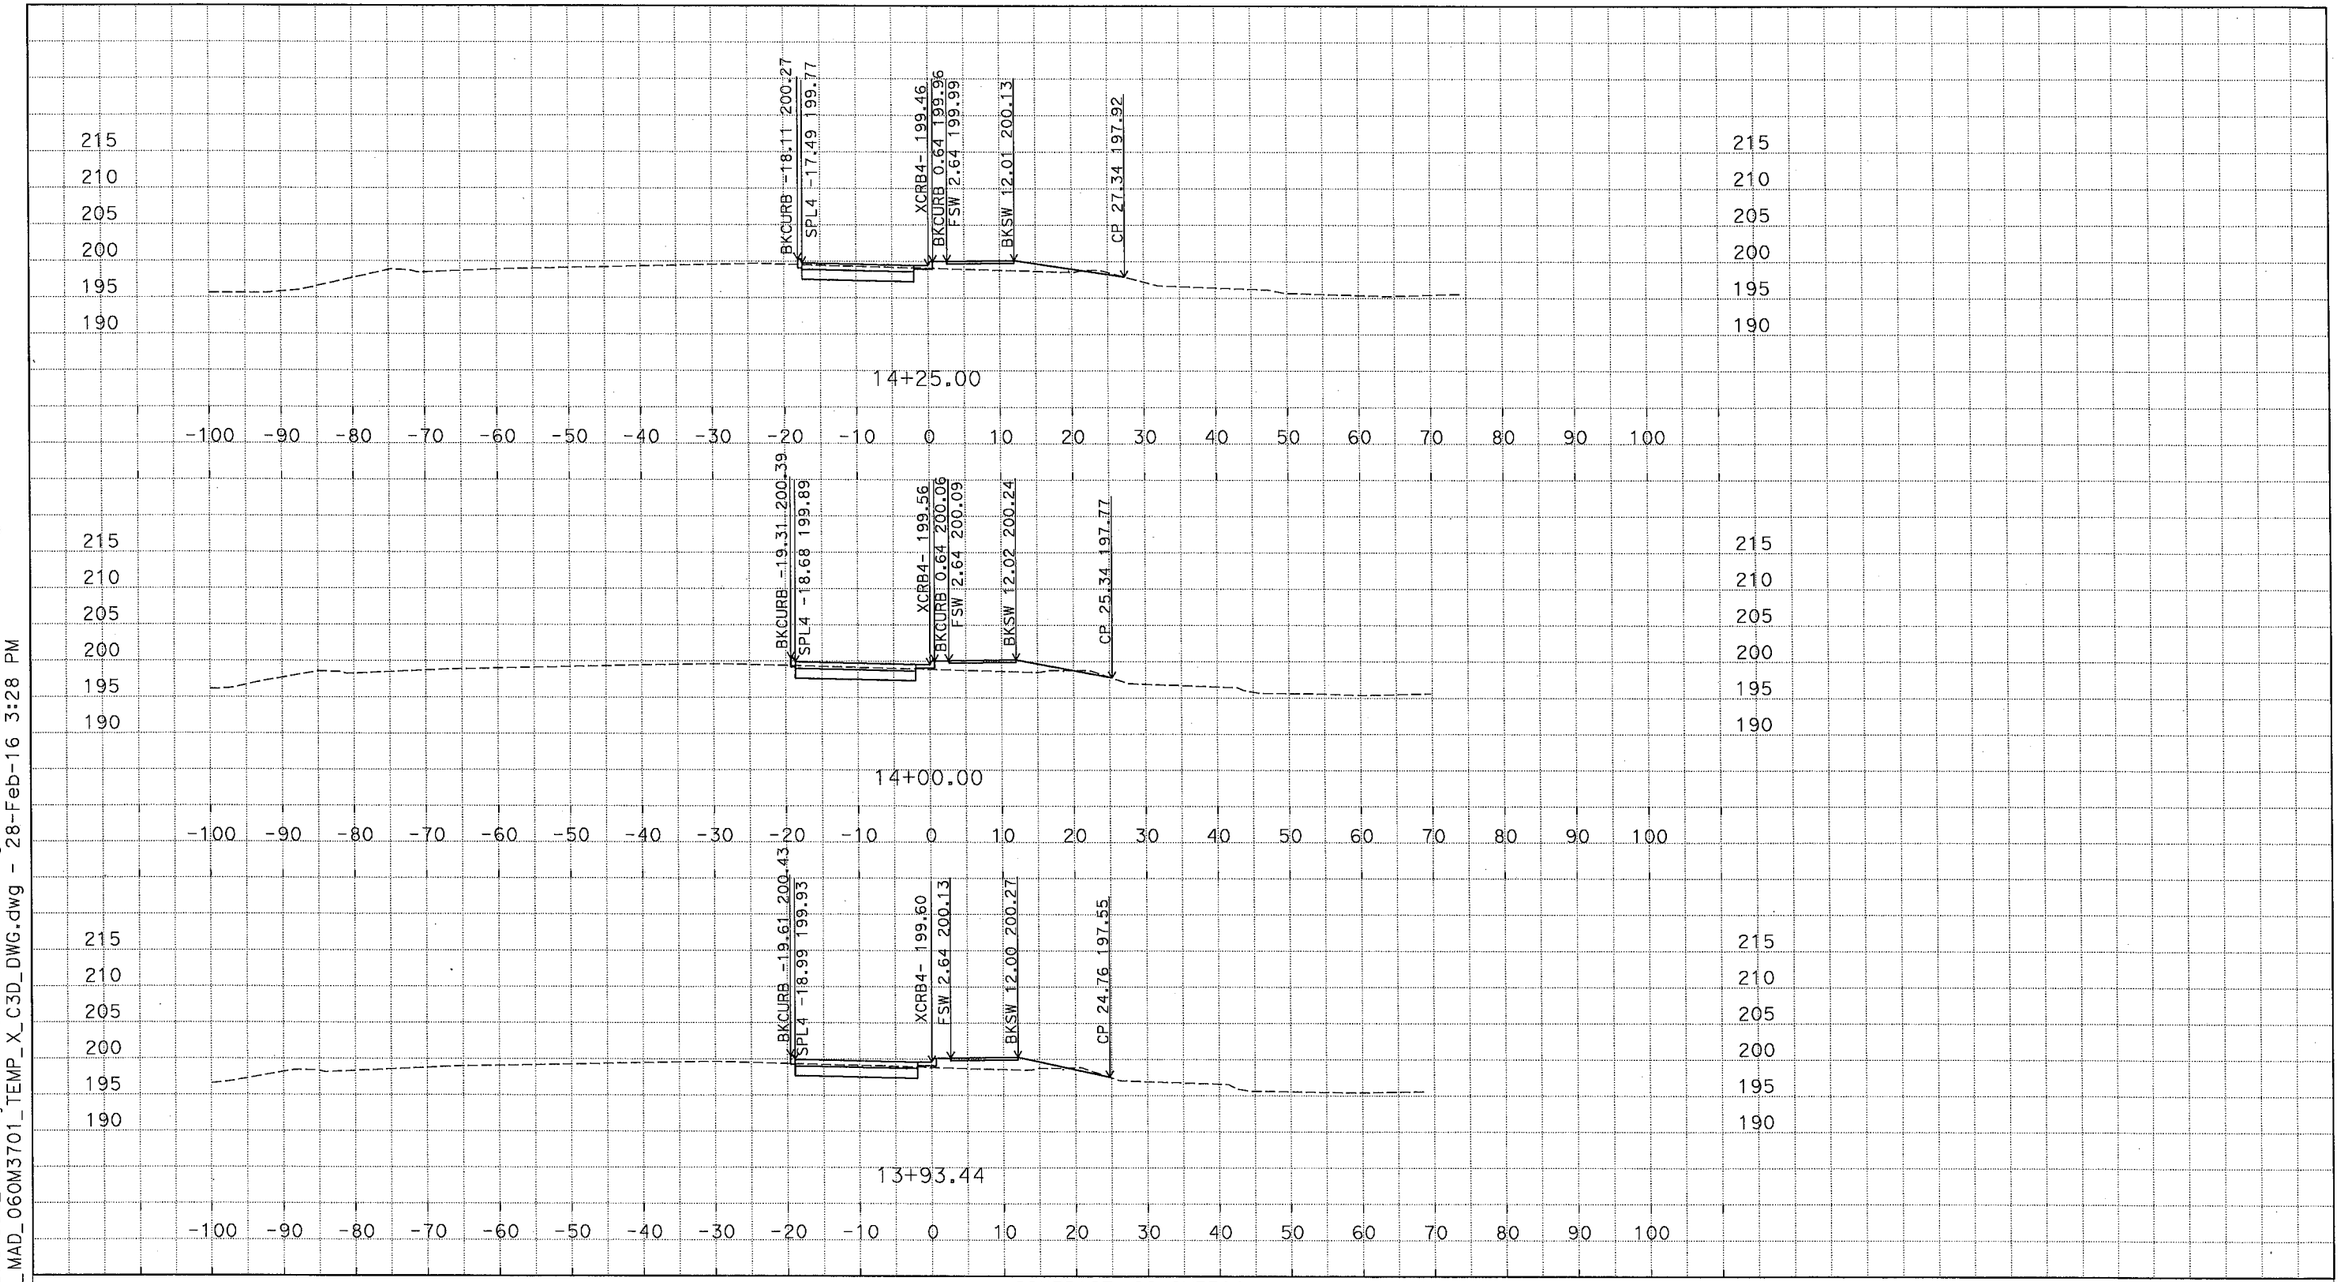

D:\C3D_Exercises_MS\Projects\0600000959\Design-SR43\C3D_0600000959\Alignments-SR43
ACAD-2007_MAD_06OM3701_TEMP_X_C3D_DWG.dwg - 28-Feb-16 3:28 PM

PLOTTED DATE: 03-01-16

SCALE: 1"=10' Horiz.
1"=10' Vert.

CREATED BY: M SADATMANSOORI

CONTRACT: 06-0M3704

DIST/CO/RTE/PM: 06/KIN/SR43,137/PM1.3-1.7

PROJECT ID: 0600000959

XCRB4 (CRB4 EXTENDED)
CROSS SECTIONS
5 OF 24

DESIGN STUDY ONLY

All Dimensions are U.S. Survey Feet

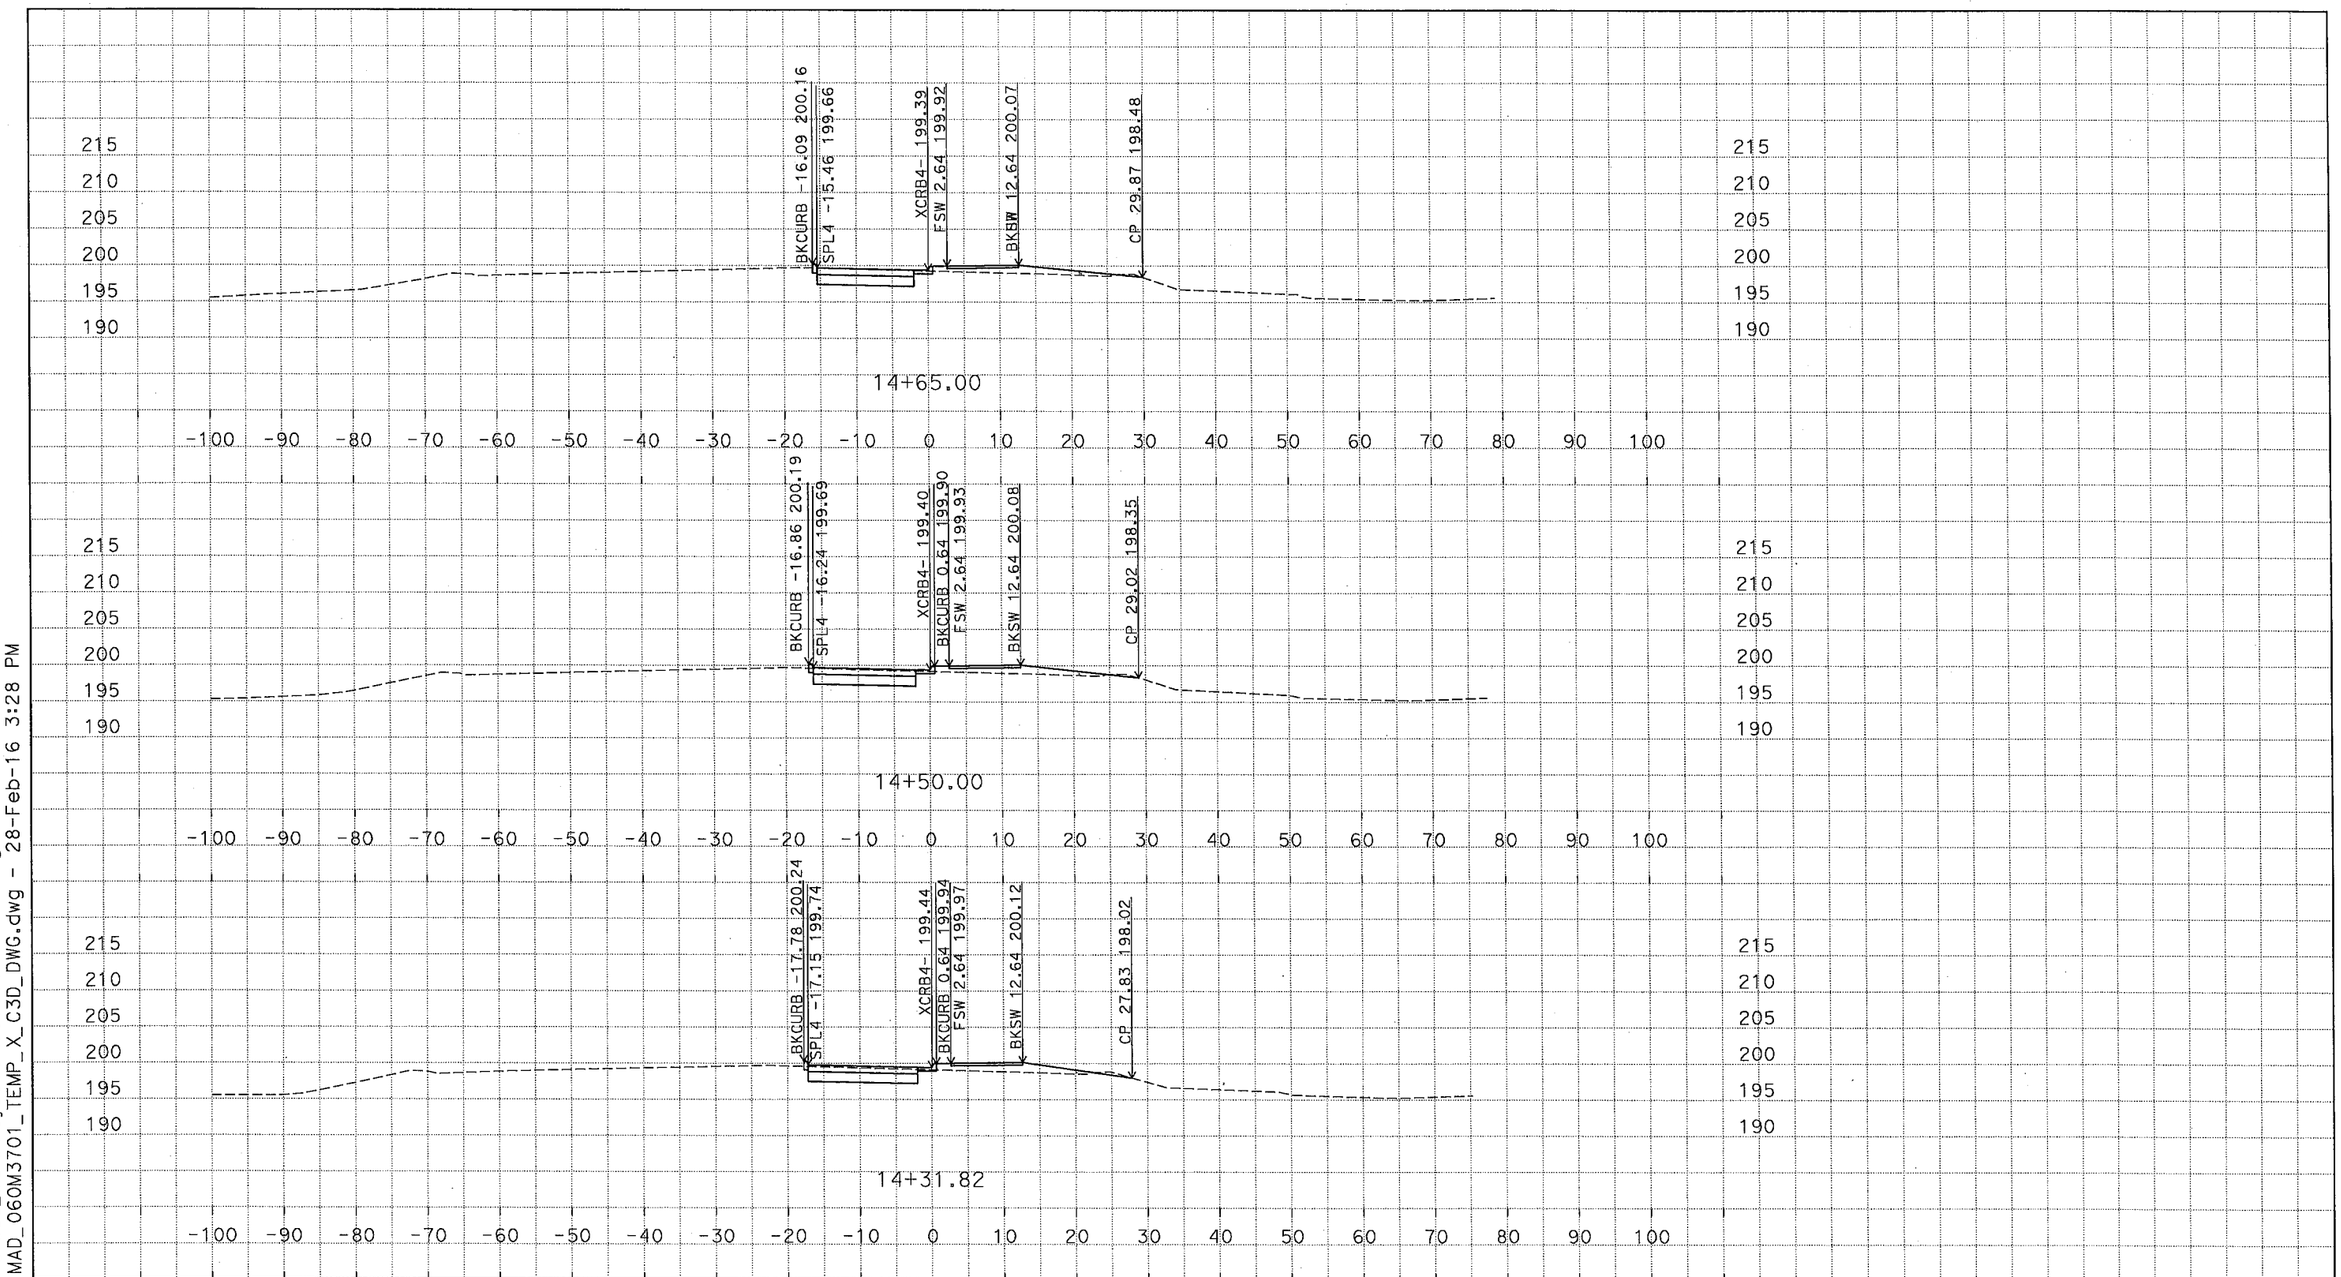

D:\C3D_Exercises_MS\Projects\0600000959\Design-SR43\C3D_0600000959\Alignments-SR43 ACAD-2007_MAD_060M3701_TEMP_X_C3D_DWG.dwg - 28-Feb-16 3:28 PM

PLOTTED DATE: 03-01-16

SCALE: 1"=10' Horiz.
1"=10' Vert.

CREATED BY: M SADATMANSOORI

CONTRACT: 06-0M3704

DIST/CO/RTE/PM: 06/KIN/SR43,137/PM1.3-1.7

PROJECT ID: 0600000959

XCRB4 (CRB4 EXTENDED)

CROSS SECTIONS

DESIGN STUDY ONLY

All Dimensions are U.S. Survey Feet

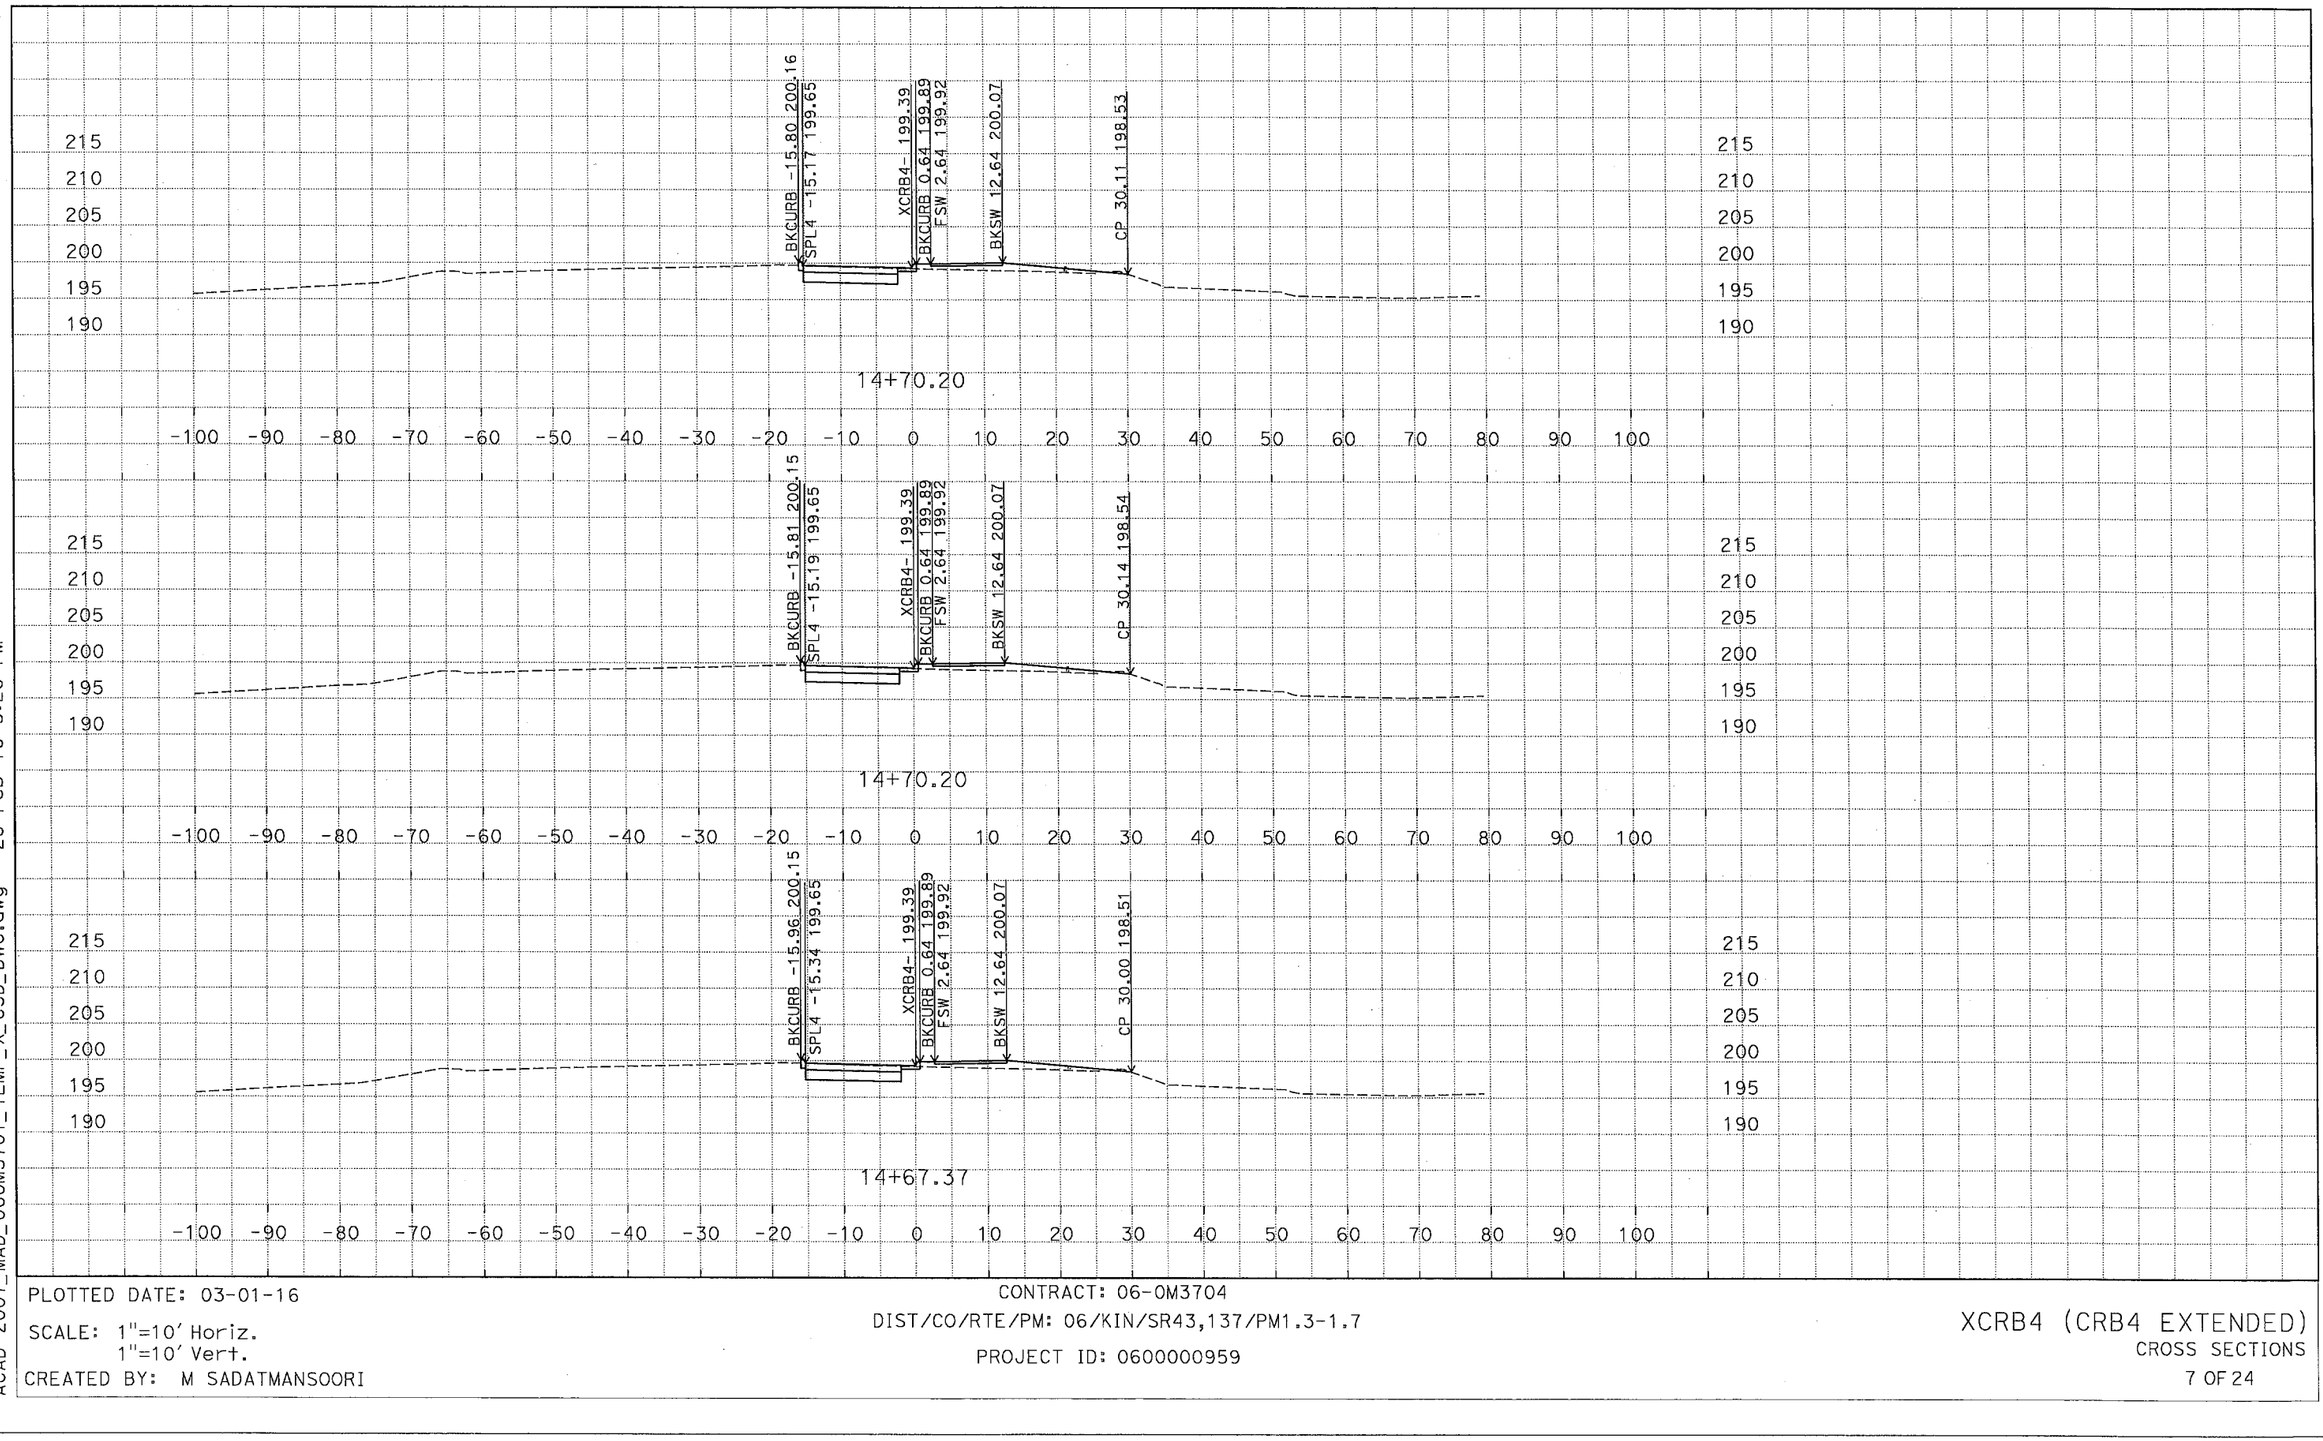

D:\C3D_Exercises_MS\Projects\0600000959\Design-SR43\C3D_0600000959_ACAD-2007_MAD_06OM3701_TEMP_X_C3D_DWG.dwg - 28-Feb-16 3:28 PM

PLOTTED DATE: 03-01-16

SCALE: 1"=10' Horiz.
1"=10' Vert.

CREATED BY: M SADATMANSOORI

CONTRACT: 06-0M3704

DIST/CO/RTE/PM: 06/KIN/SR43,137/PM1.3-1.7

PROJECT ID: 0600000959

XCRB4 (CRB4 EXTENDED)
CROSS SECTIONS

DESIGN STUDY ONLY

All Dimensions are U.S. Survey Feet

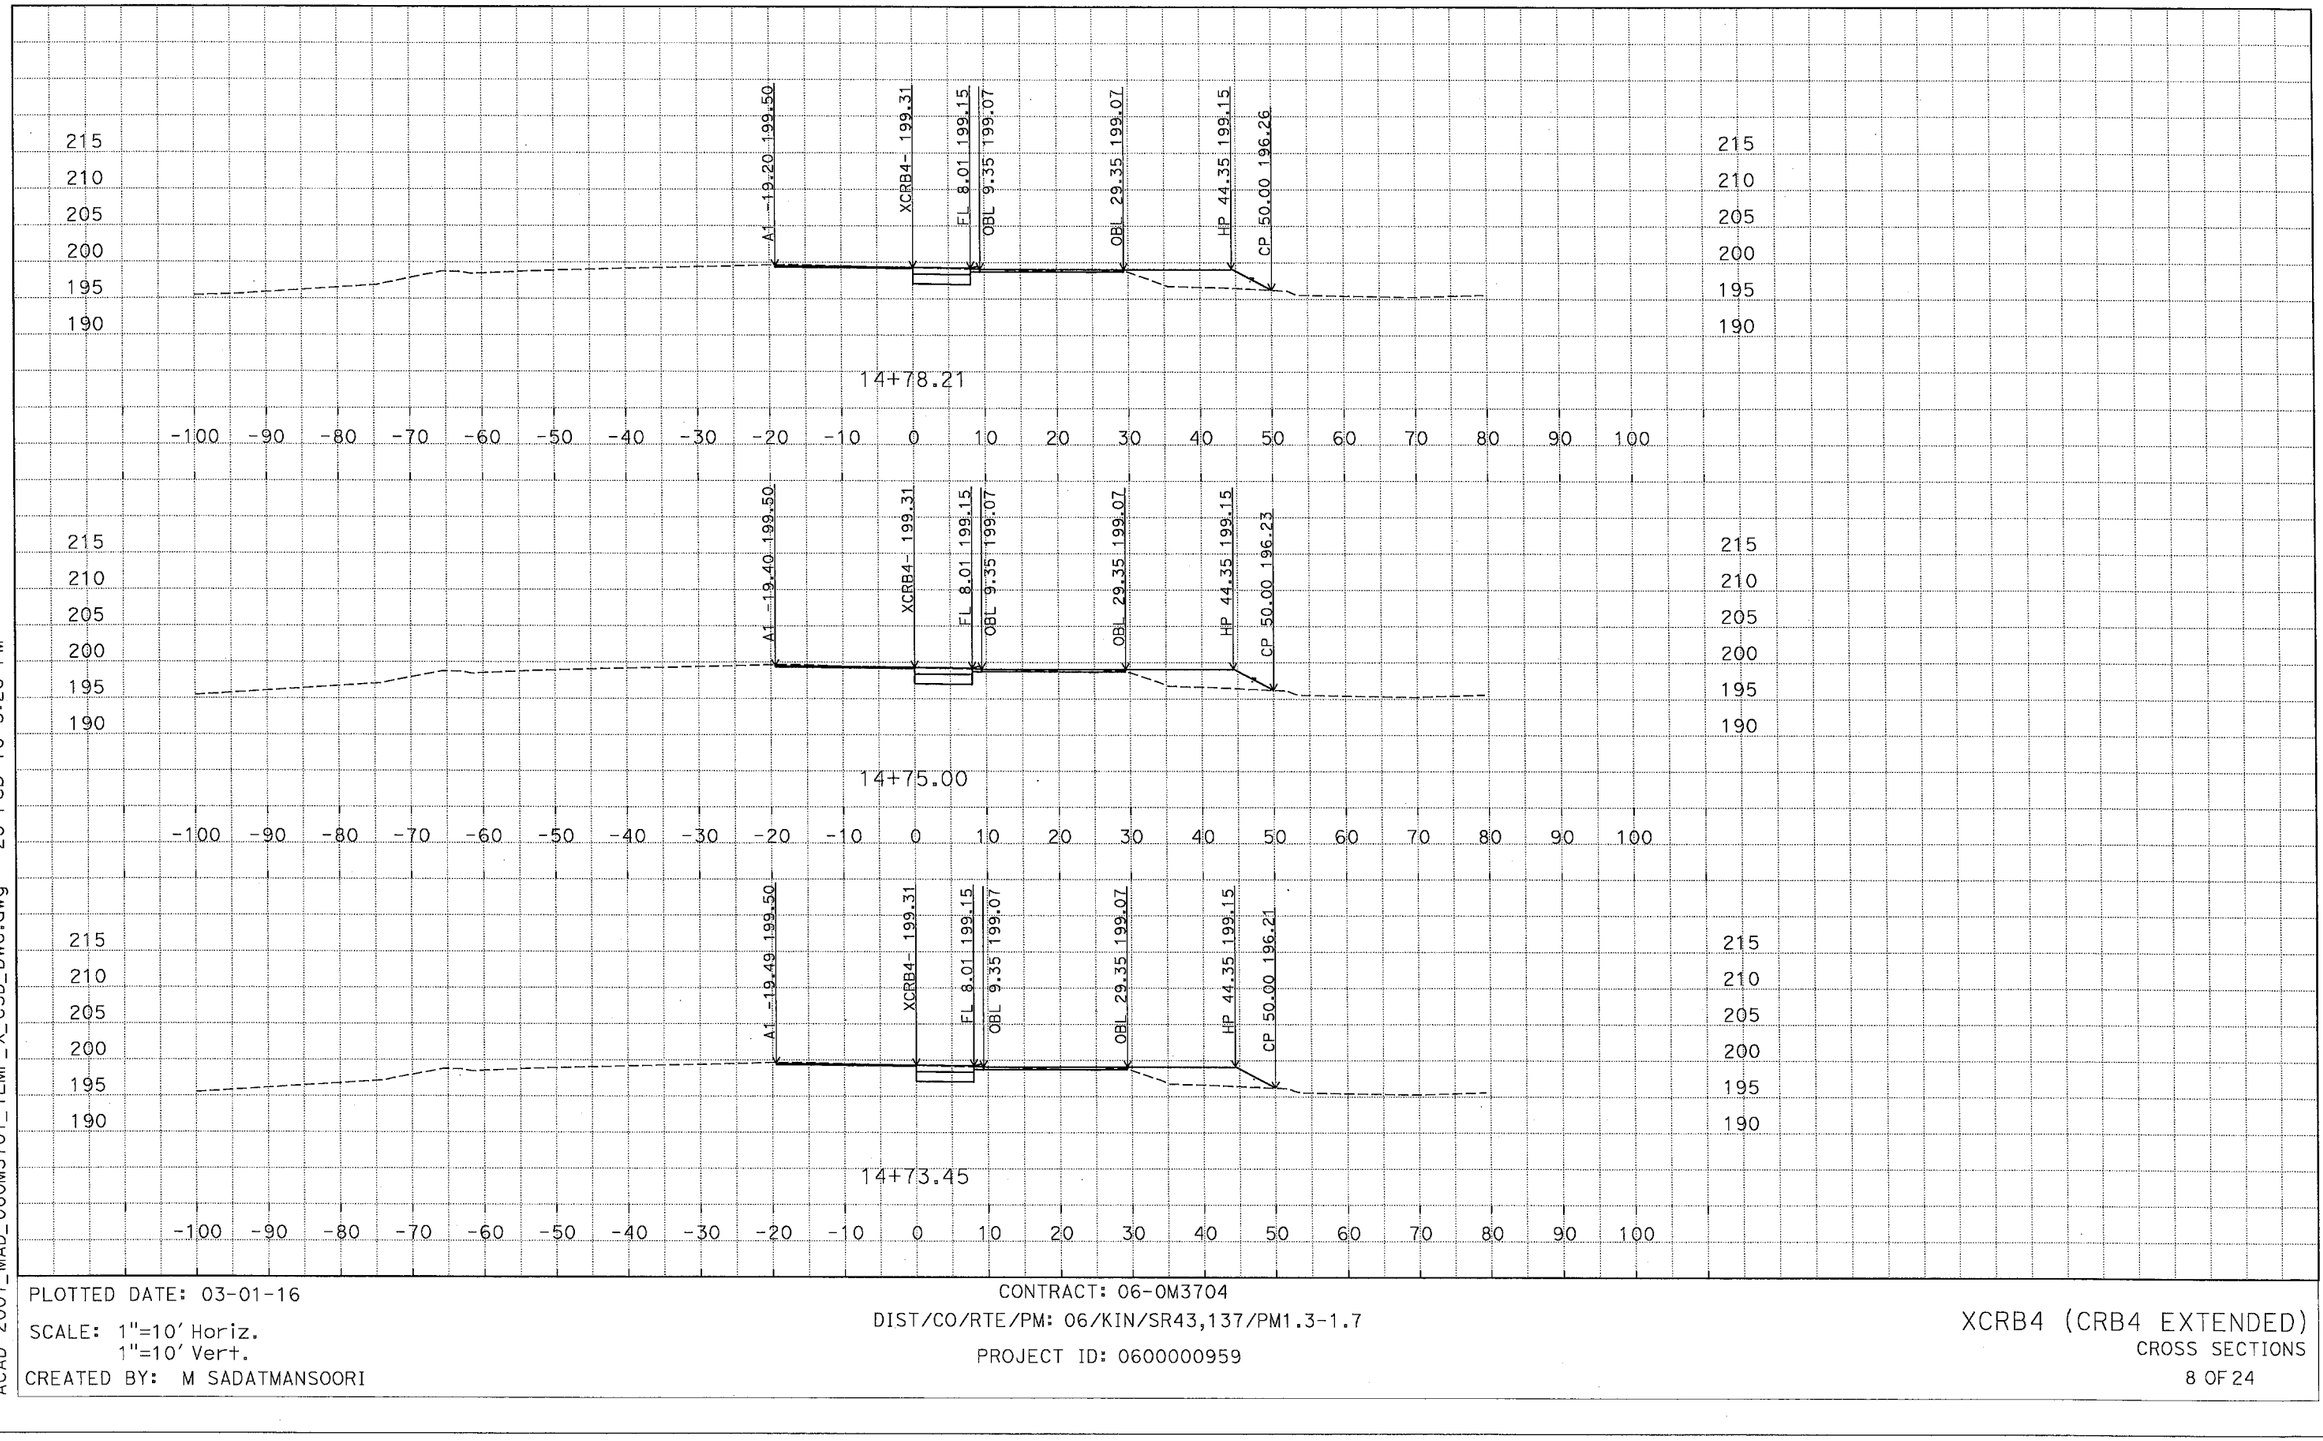

D:\C3D_Exercises_MS\Projects\0600000959\Design-SR43\C3D_0600000959\ACAD-2007_MAD_060M3701_TEMP_X_C3D_DWG.dwg - 28-Feb-16 3:28 PM

PLOTTED DATE: 03-01-16

SCALE: 1"=10' Horiz.
1"=10' Vert.

CREATED BY: M SADATMANSOORI

CONTRACT: 06-0M3704

DIST/CO/RTE/PM: 06/KIN/SR43,137/PM1.3-1.7

PROJECT ID: 0600000959

XCRB4 (CRB4 EXTENDED)
CROSS SECTIONS

DESIGN STUDY ONLY

All Dimensions are U.S. Survey Feet

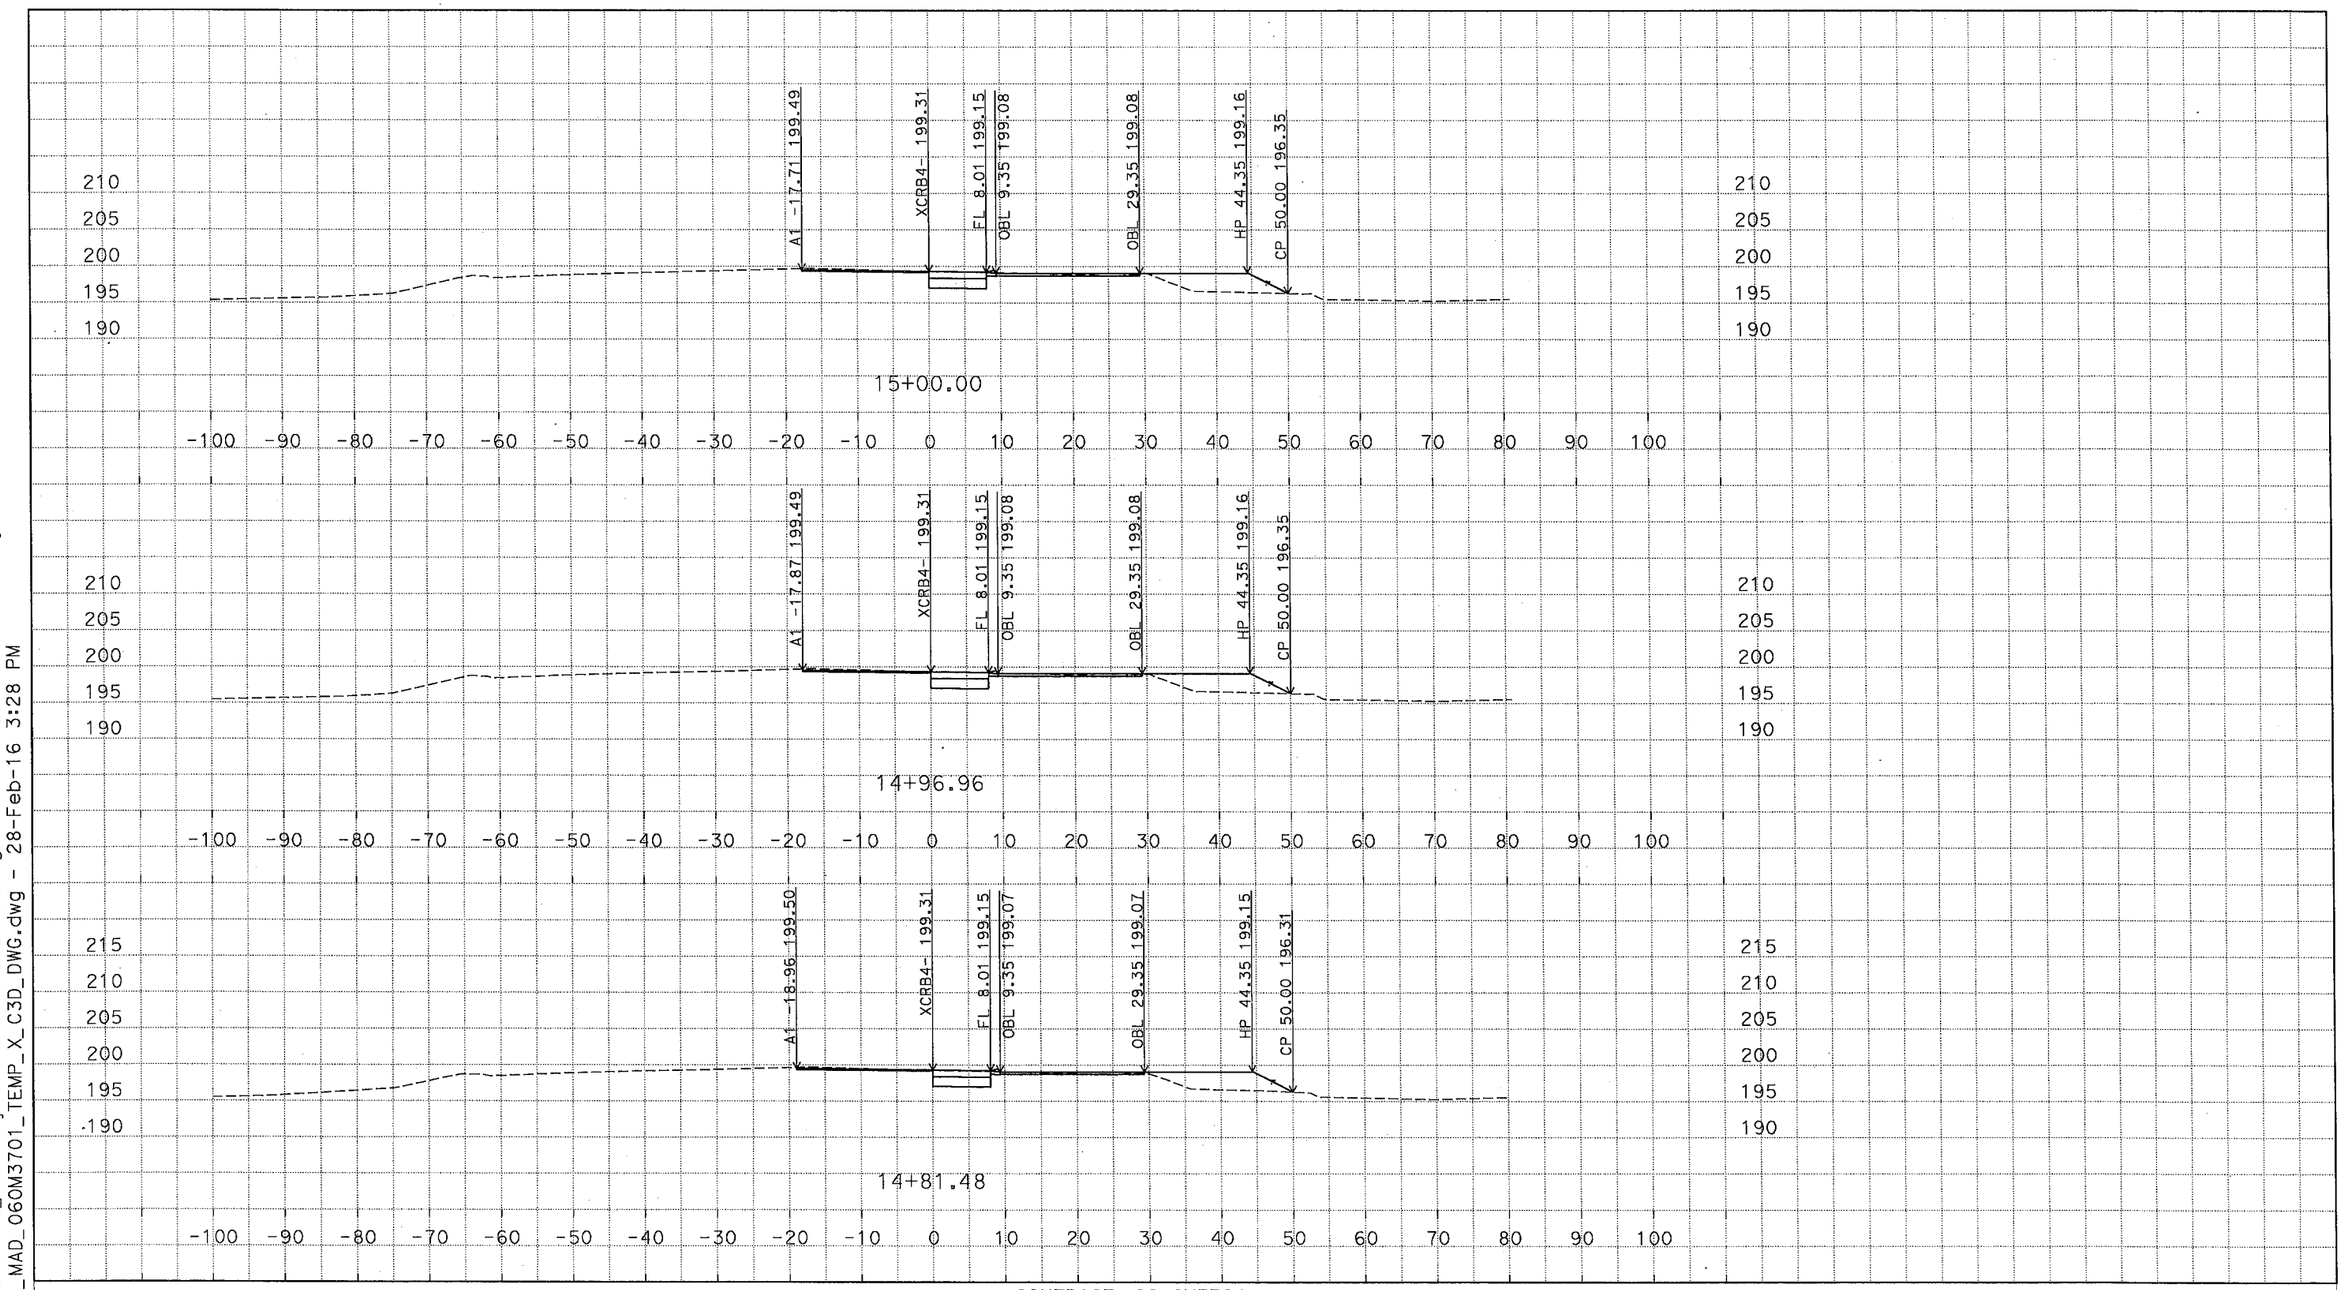

D:\C3D_Exercises_MS\Projects\0600000959\Design-SR43\C3D_0600000959\ACAD-2007_MAD_060M3701_TEMP_X_C3D_DWG.dwg - 28-Feb-16 3:28 PM

PLOTTED DATE: 03-01-16

SCALE: 1"=10' Horiz.
1"=10' Vert.

CREATED BY: M SADATMANSOORI

CONTRACT: 06-0M3704

DIST/CO/RTE/PM: 06/KIN/SR43,137/PM1.3-1.7

PROJECT ID: 0600000959

XCRB4 (CRB4 EXTENDED)
CROSS SECTIONS
9 OF 24

DESIGN STUDY ONLY

All Dimensions are U.S. Survey Feet

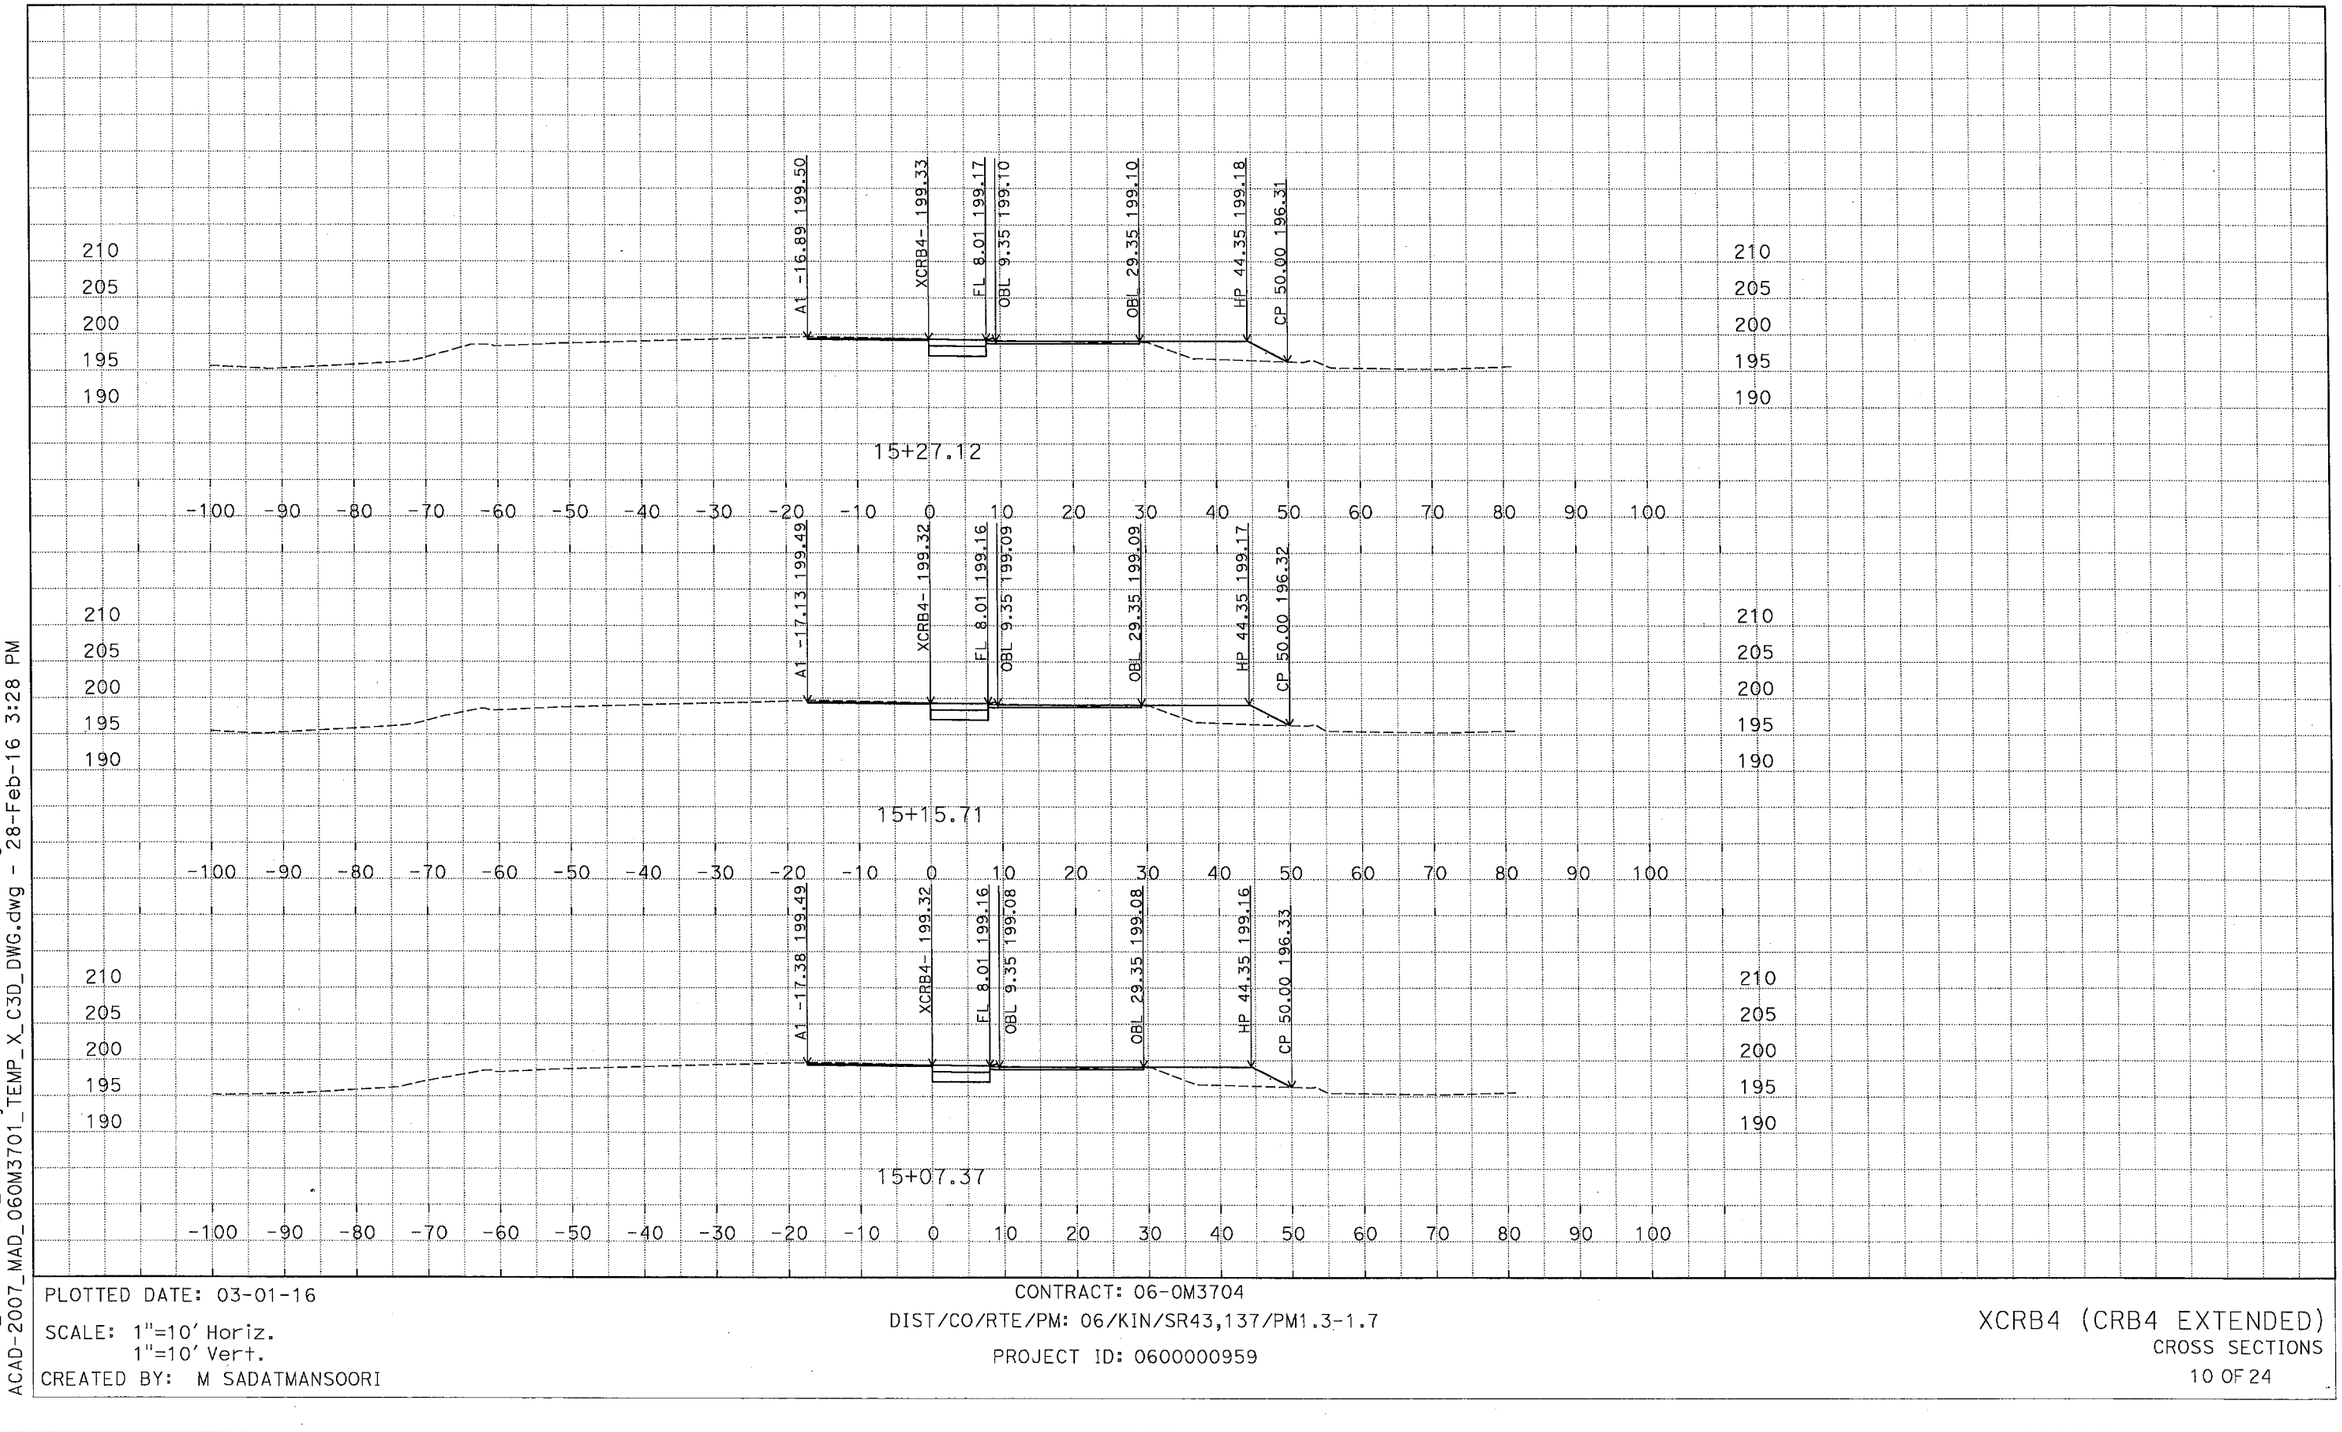

D:\C3D_Exercises_MS\Projects\0600000959\Design-SR43\C3D_0600000959\Alignments-SR43
ACAD-2007_MAD_060M3701_TEMP_X_C3D_DWG.dwg - 28-Feb-16 3:28 PM

PLOTTED DATE: 03-01-16

SCALE: 1"=10' Horiz.
1"=10' Vert.

CREATED BY: M SADATMANSOORI

CONTRACT: 06-0M3704

DIST/CO/RTE/PM: 06/KIN/SR43,137/PM1.3-1.7

PROJECT ID: 0600000959

XCRB4 (CRB4 EXTENDED)
CROSS SECTIONS
10 OF 24

DESIGN STUDY ONLY

All Dimensions are U.S. Survey Feet

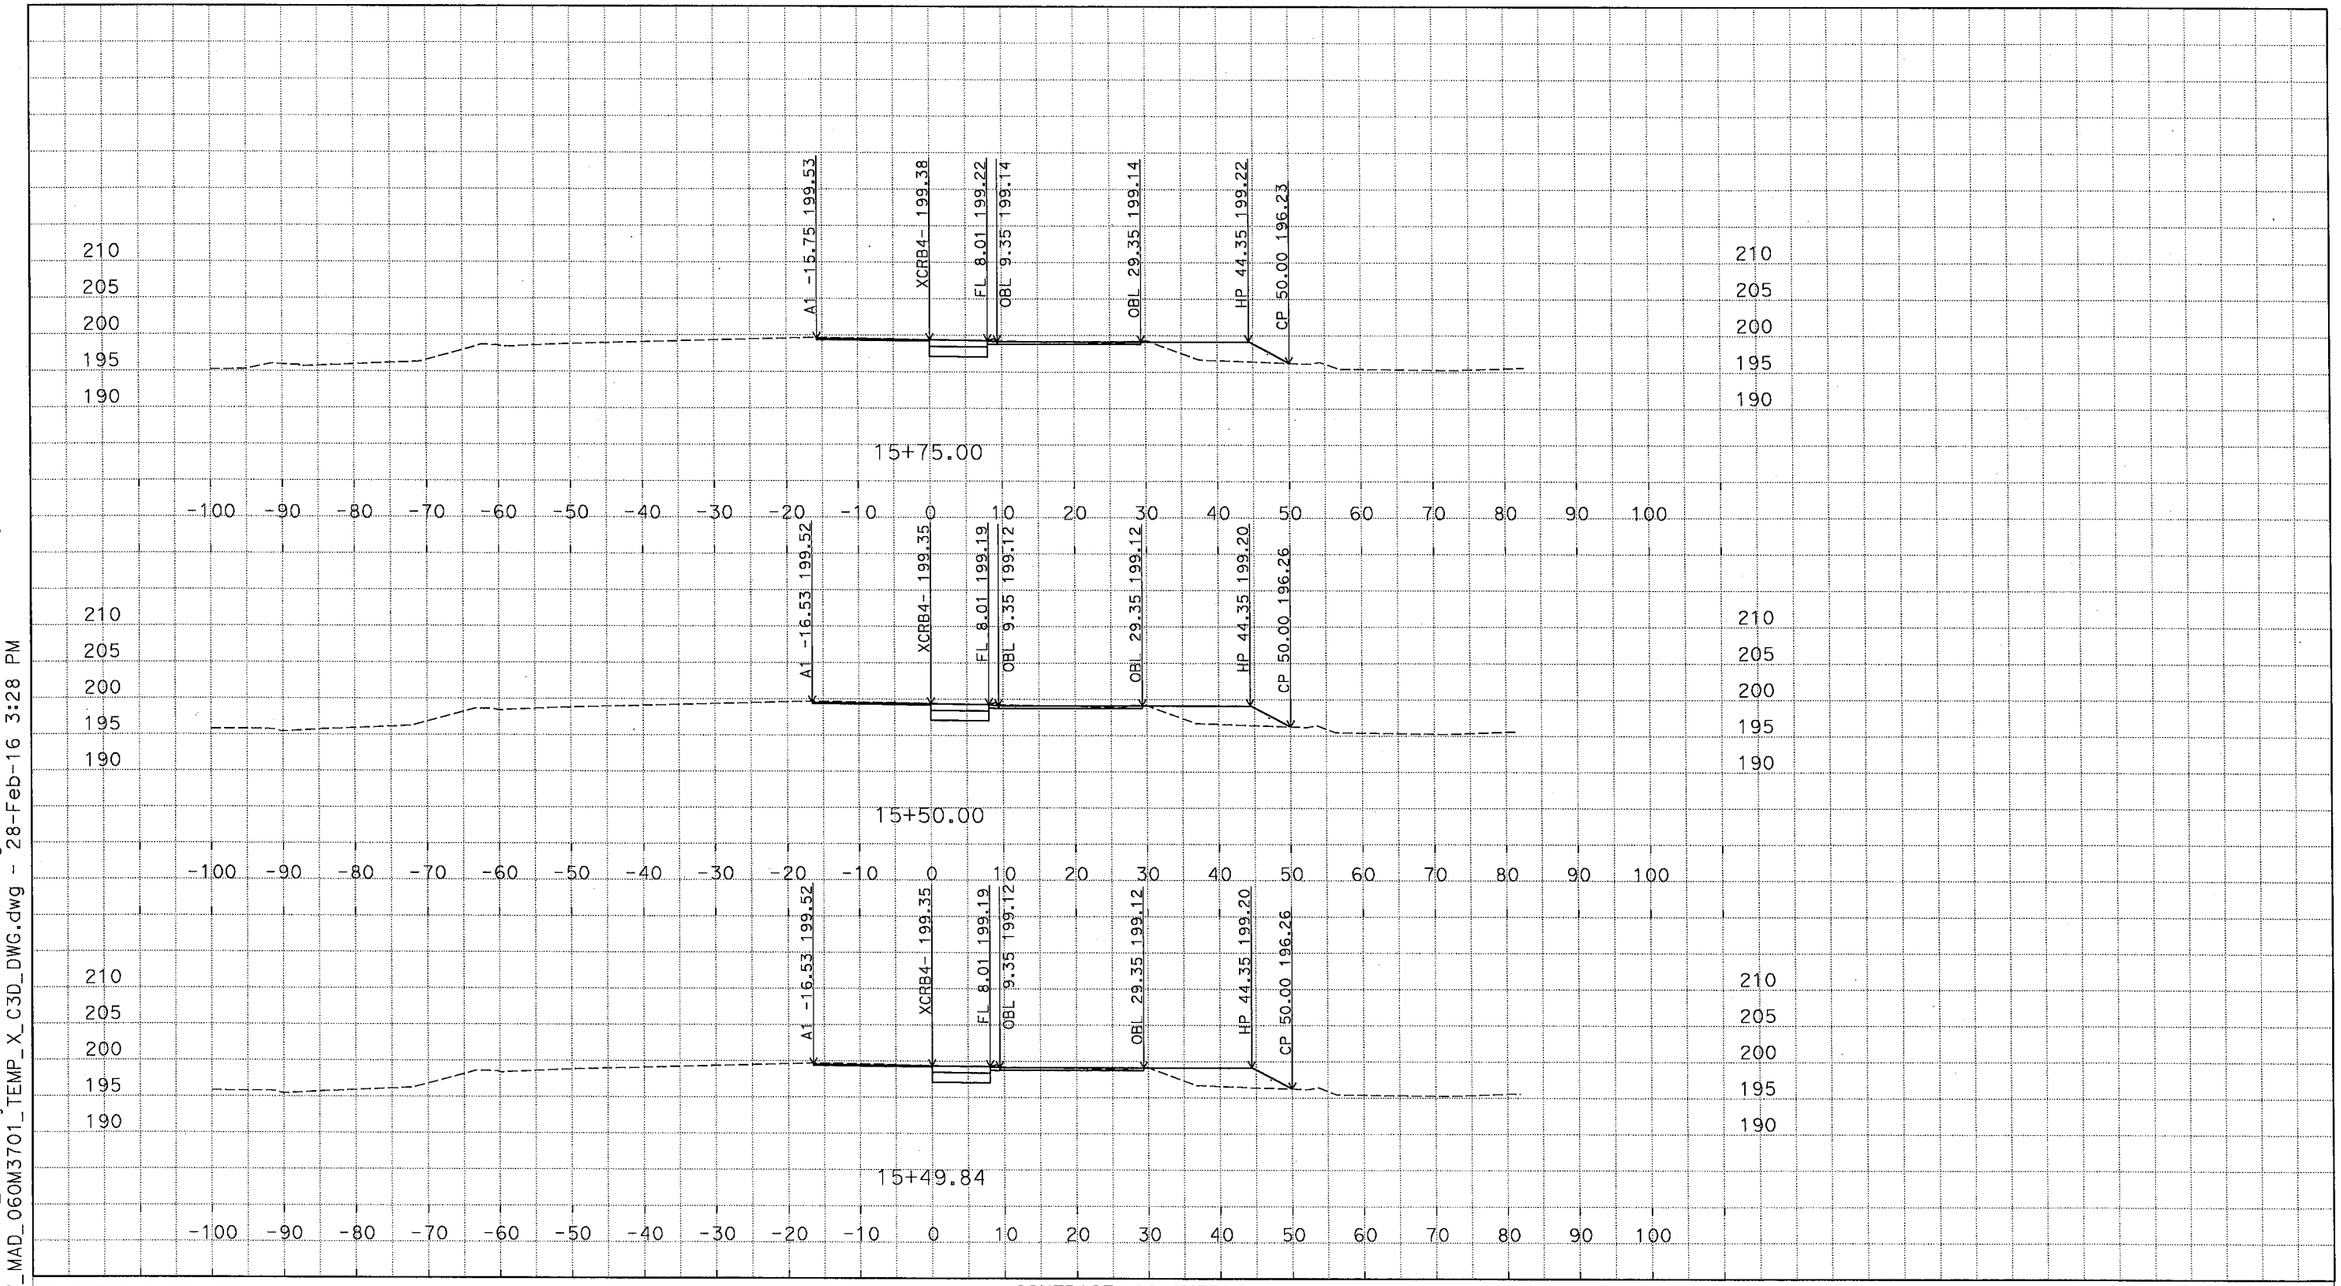

PLOTTED DATE: 03-01-16

SCALE: 1"=10' Horiz.
1"=10' Vert.

CREATED BY: M SADATMANSOORI

CONTRACT: 06-0M3704

DIST/CO/RTE/PM: 06/KIN/SR43,137/PM1.3-1.7

PROJECT ID: 0600000959

XCRB4 (CRB4 EXTENDED)
CROSS SECTIONS
11 OF 24

D:\C3D_Exercises_MS\Projects\0600000959\Design-SR43\C3D_0600000959\ACAD-2007_MAD_060M3701_TEMP_X_C3D_DWG.dwg - 28-Feb-16 3:28 PM

DESIGN STUDY ONLY

All Dimensions are U.S. Survey Feet

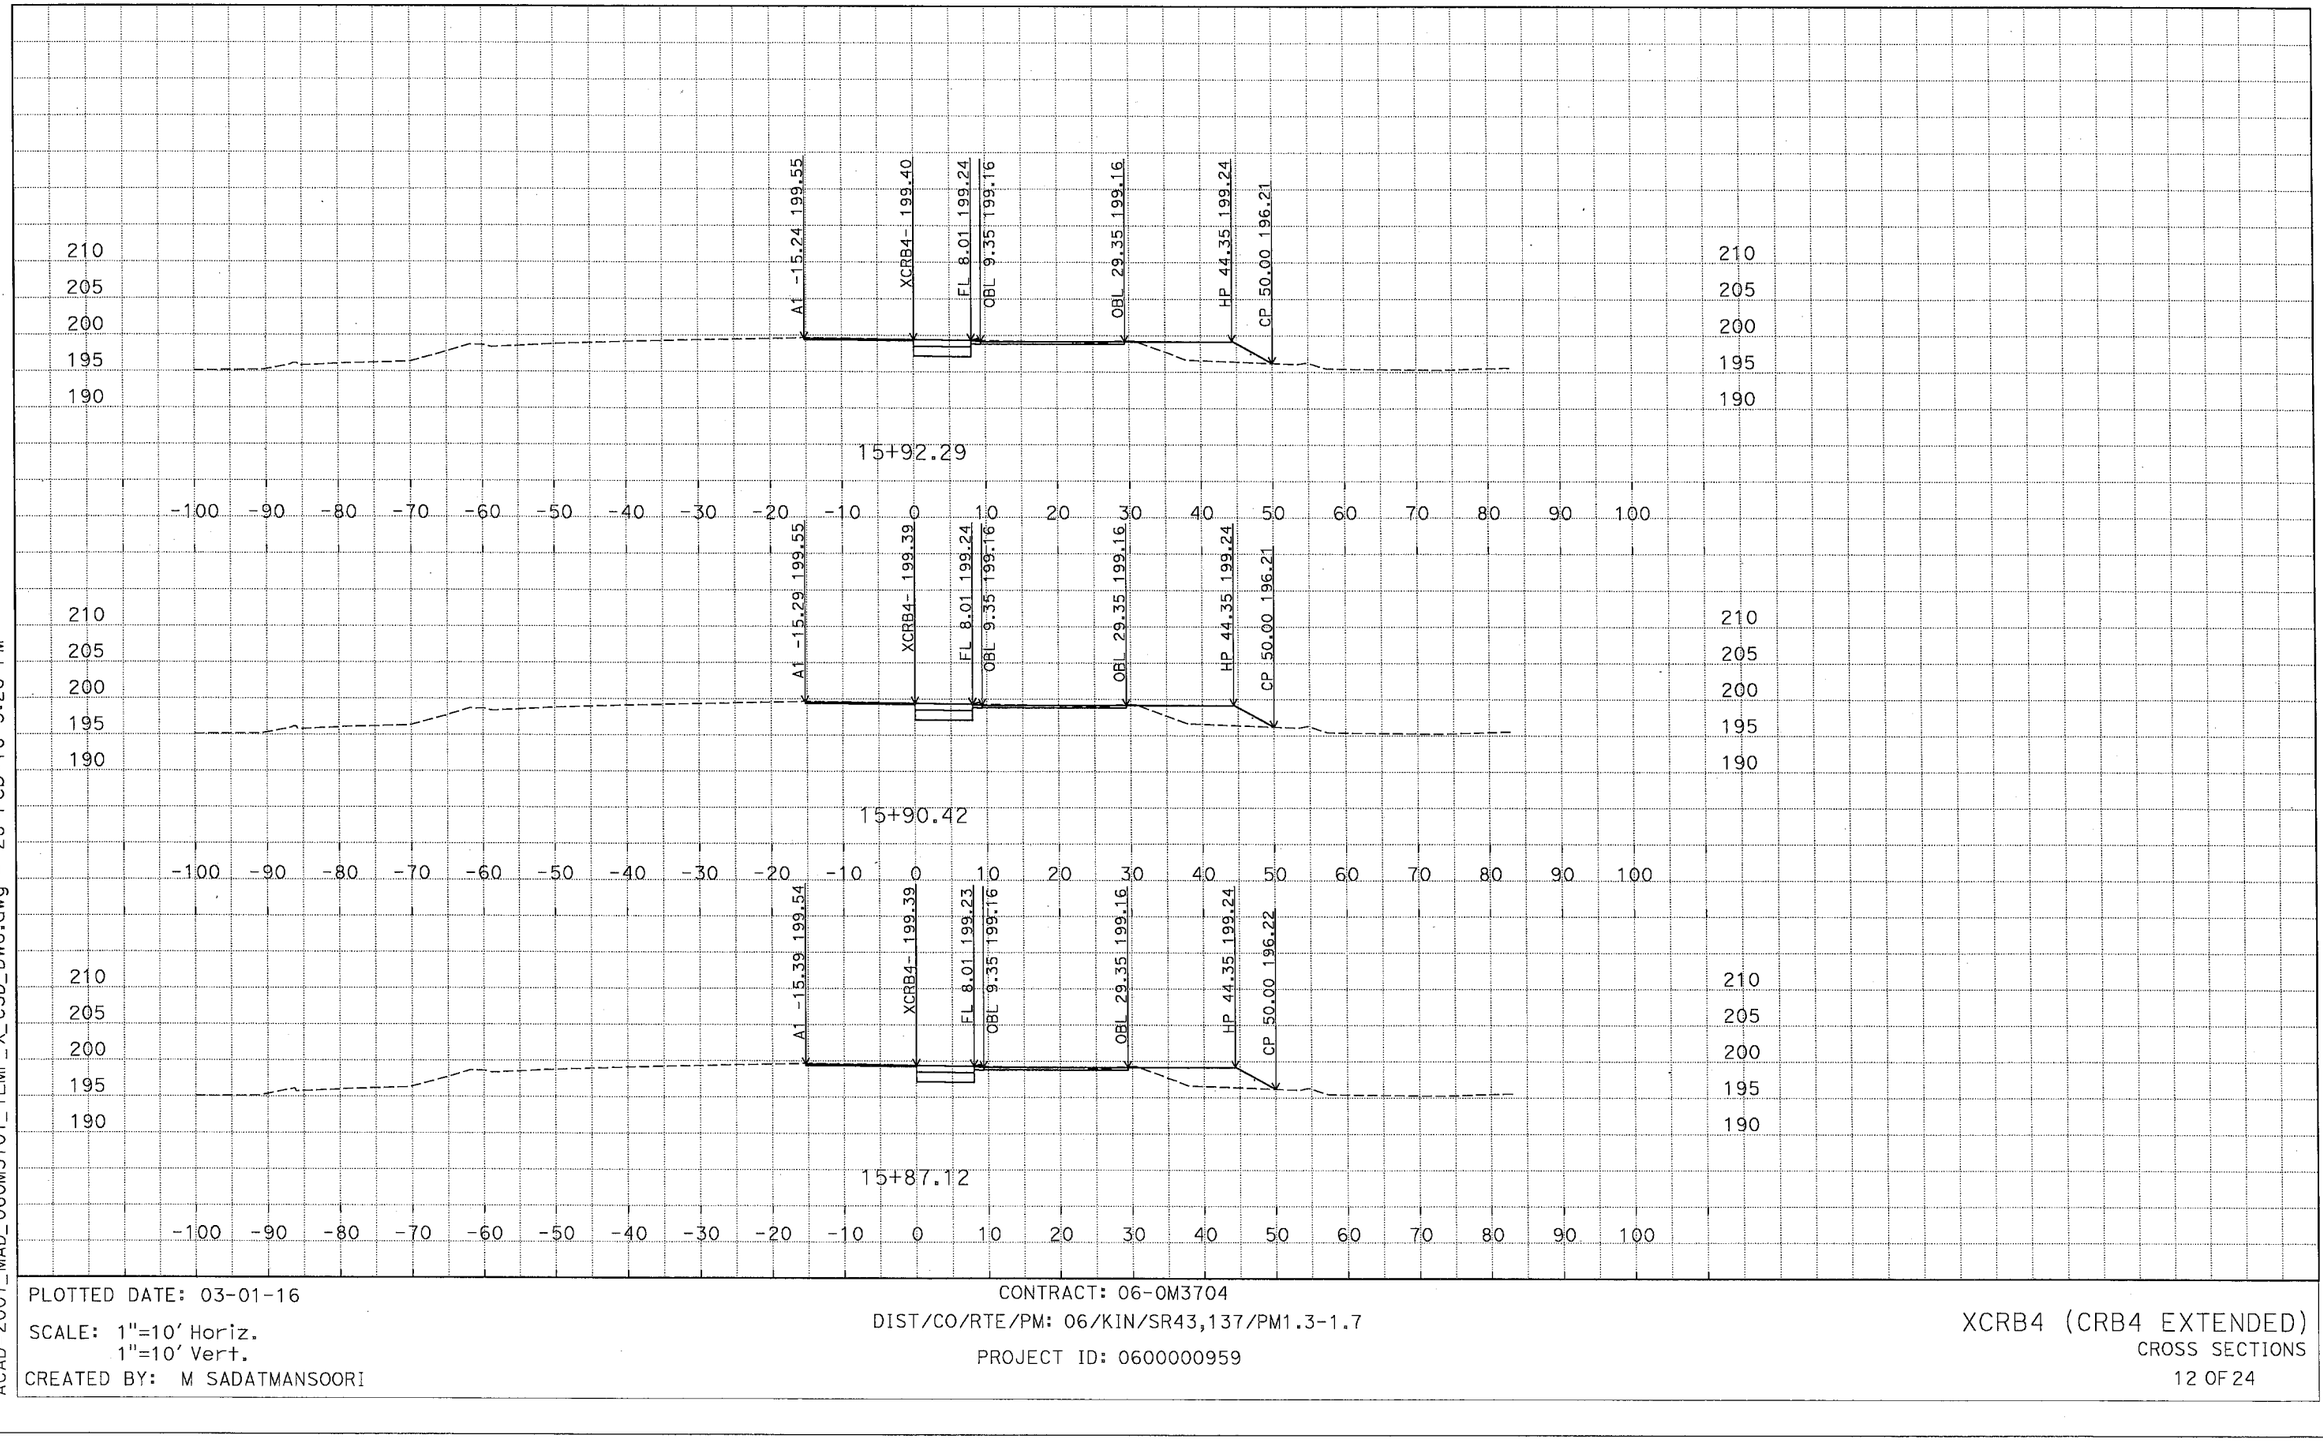

D:\C3D_Exercises_MS\Projects\0600000959\Design-SR43\C3D_0600000959\ACAD-2007_MAD_060M3701_TEMP_X_C3D_DWG.dwg - 28-Feb-16 3:28 PM

PLOTTED DATE: 03-01-16

SCALE: 1"=10' Horiz.
1"=10' Vert.

CREATED BY: M SADATMANSOORI

CONTRACT: 06-0M3704

DIST/CO/RTE/PM: 06/KIN/SR43,137/PM1.3-1.7

PROJECT ID: 0600000959

XCRB4 (CRB4 EXTENDED)
CROSS SECTIONS
12 OF 24

DESIGN STUDY ONLY

All Dimensions are U.S. Survey Feet

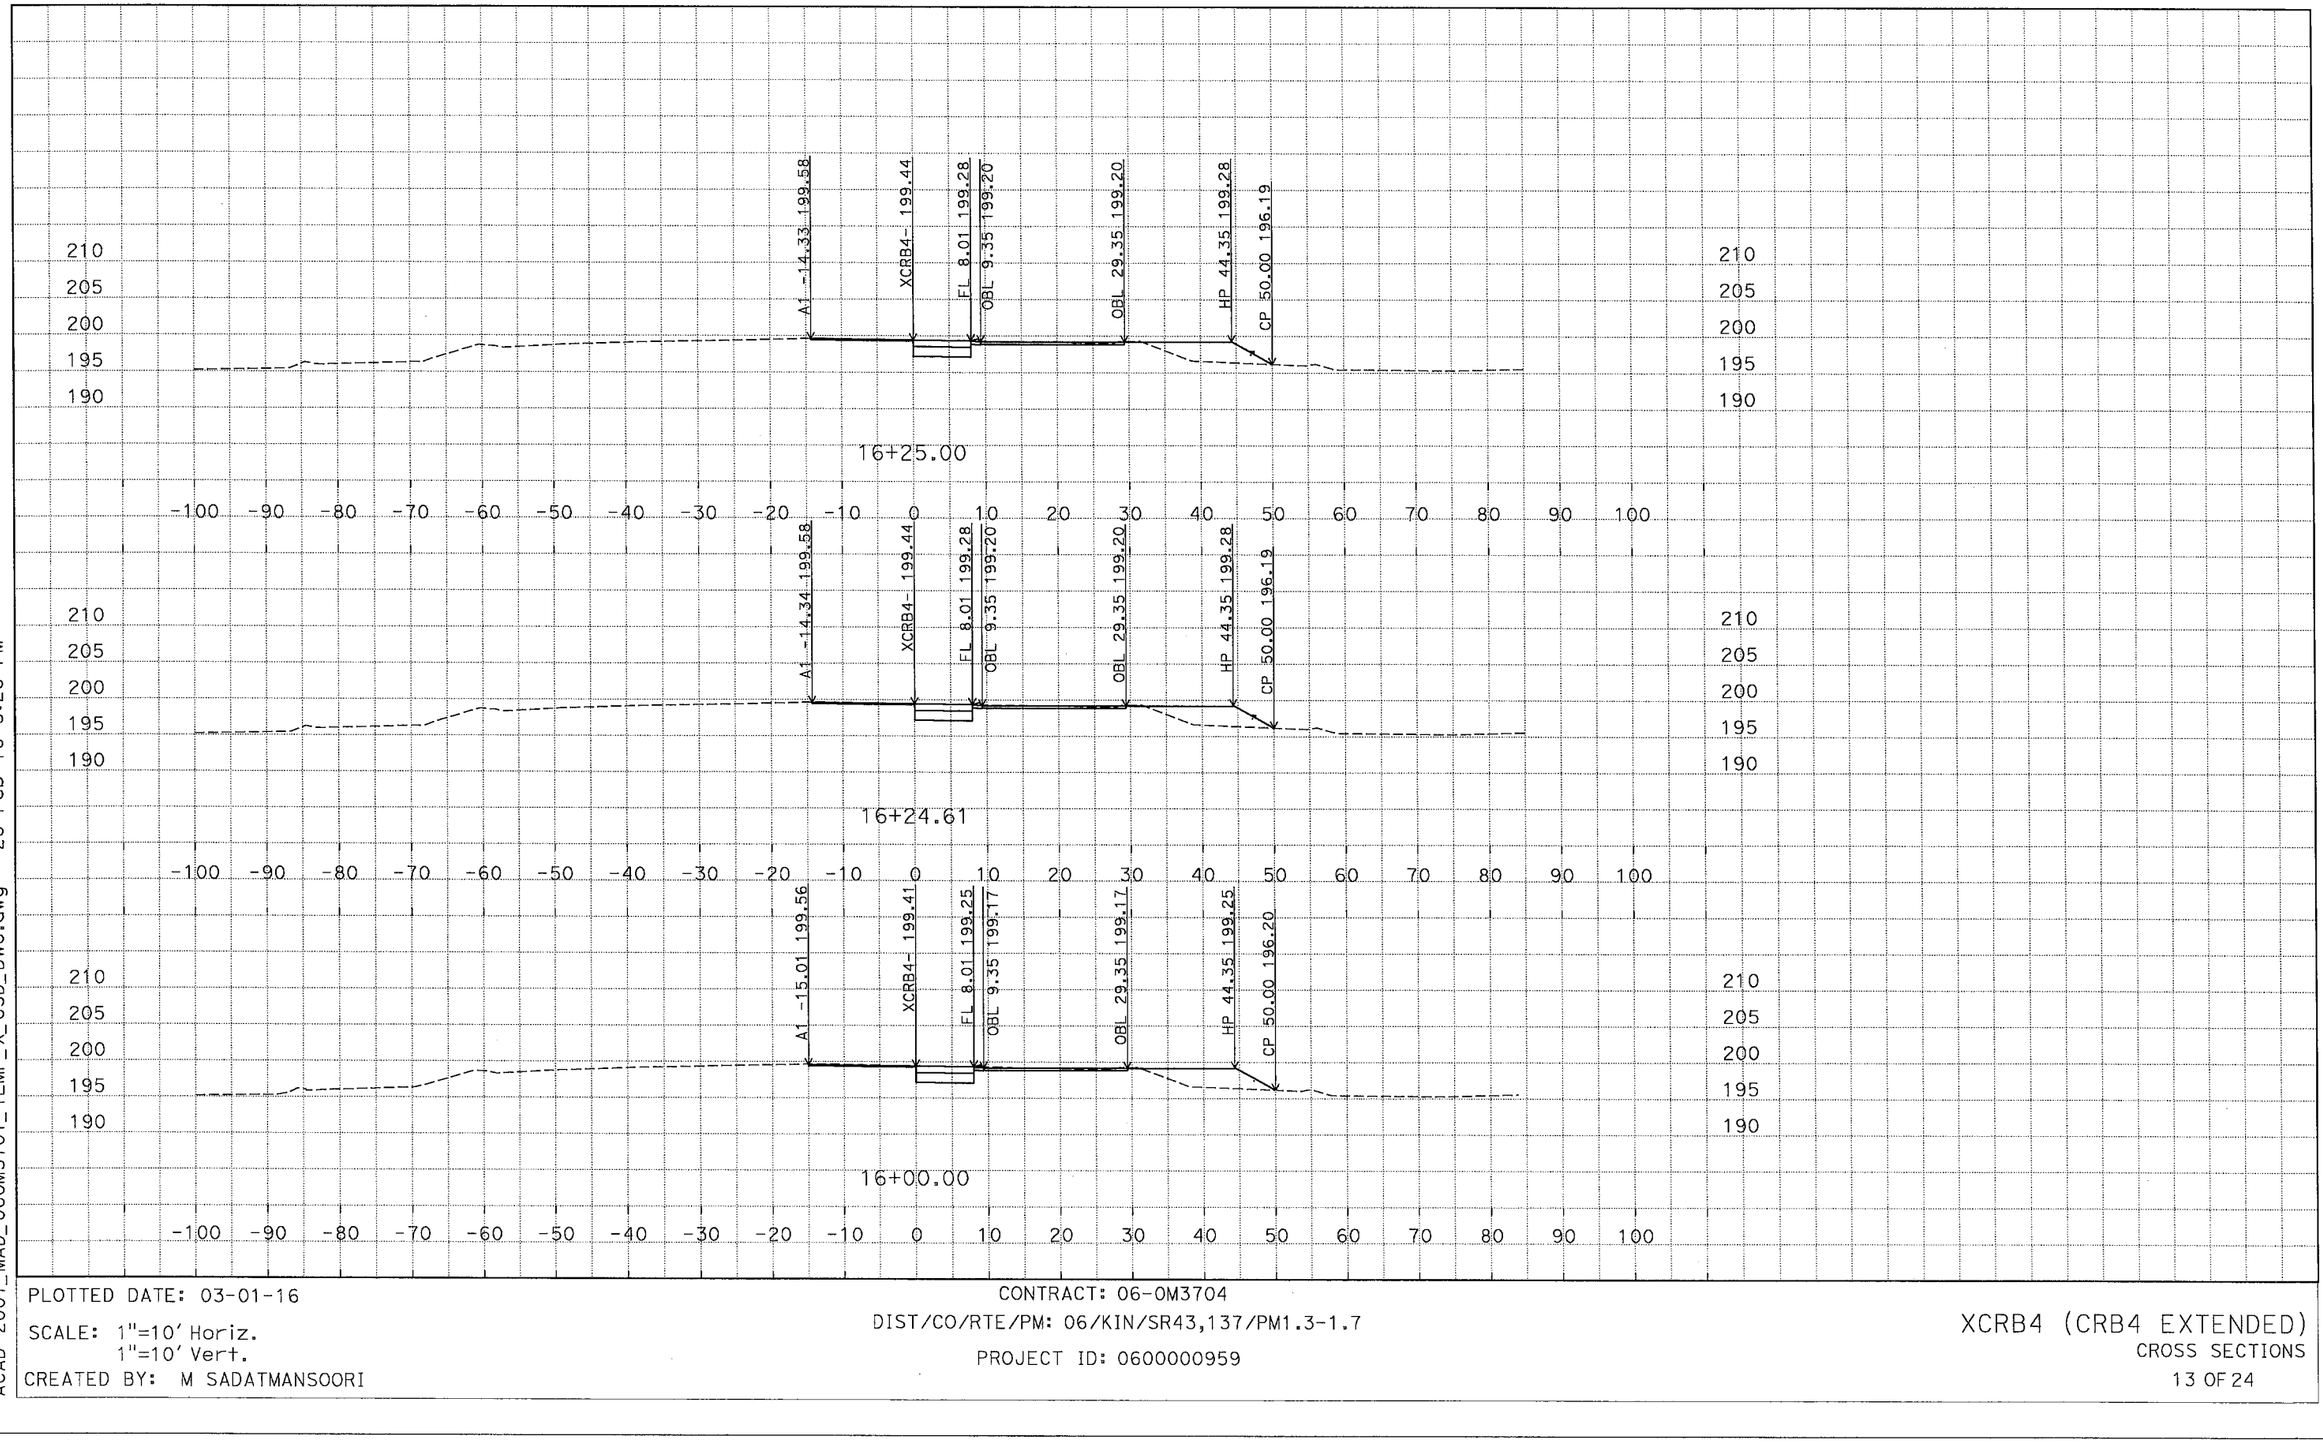

D:\C3D_Exercises_MS\Projects\0600000959\Design-SR43\C3D_0600000959\ACAD-2007_MAD_060M3701_TEMP_X_C3D_DWG.dwg - 28-Feb-16 3:28 PM

PLOTTED DATE: 03-01-16

SCALE: 1"=10' Horiz.
1"=10' Vert.

CREATED BY: M SADATMANSOORI

CONTRACT: 06-0M3704

DIST/CO/RTE/PM: 06/KIN/SR43,137/PM1.3-1.7

PROJECT ID: 0600000959

XCRB4 (CRB4 EXTENDED)

CROSS SECTIONS

13 OF 24

DESIGN STUDY ONLY

All Dimensions are U.S. Survey Feet

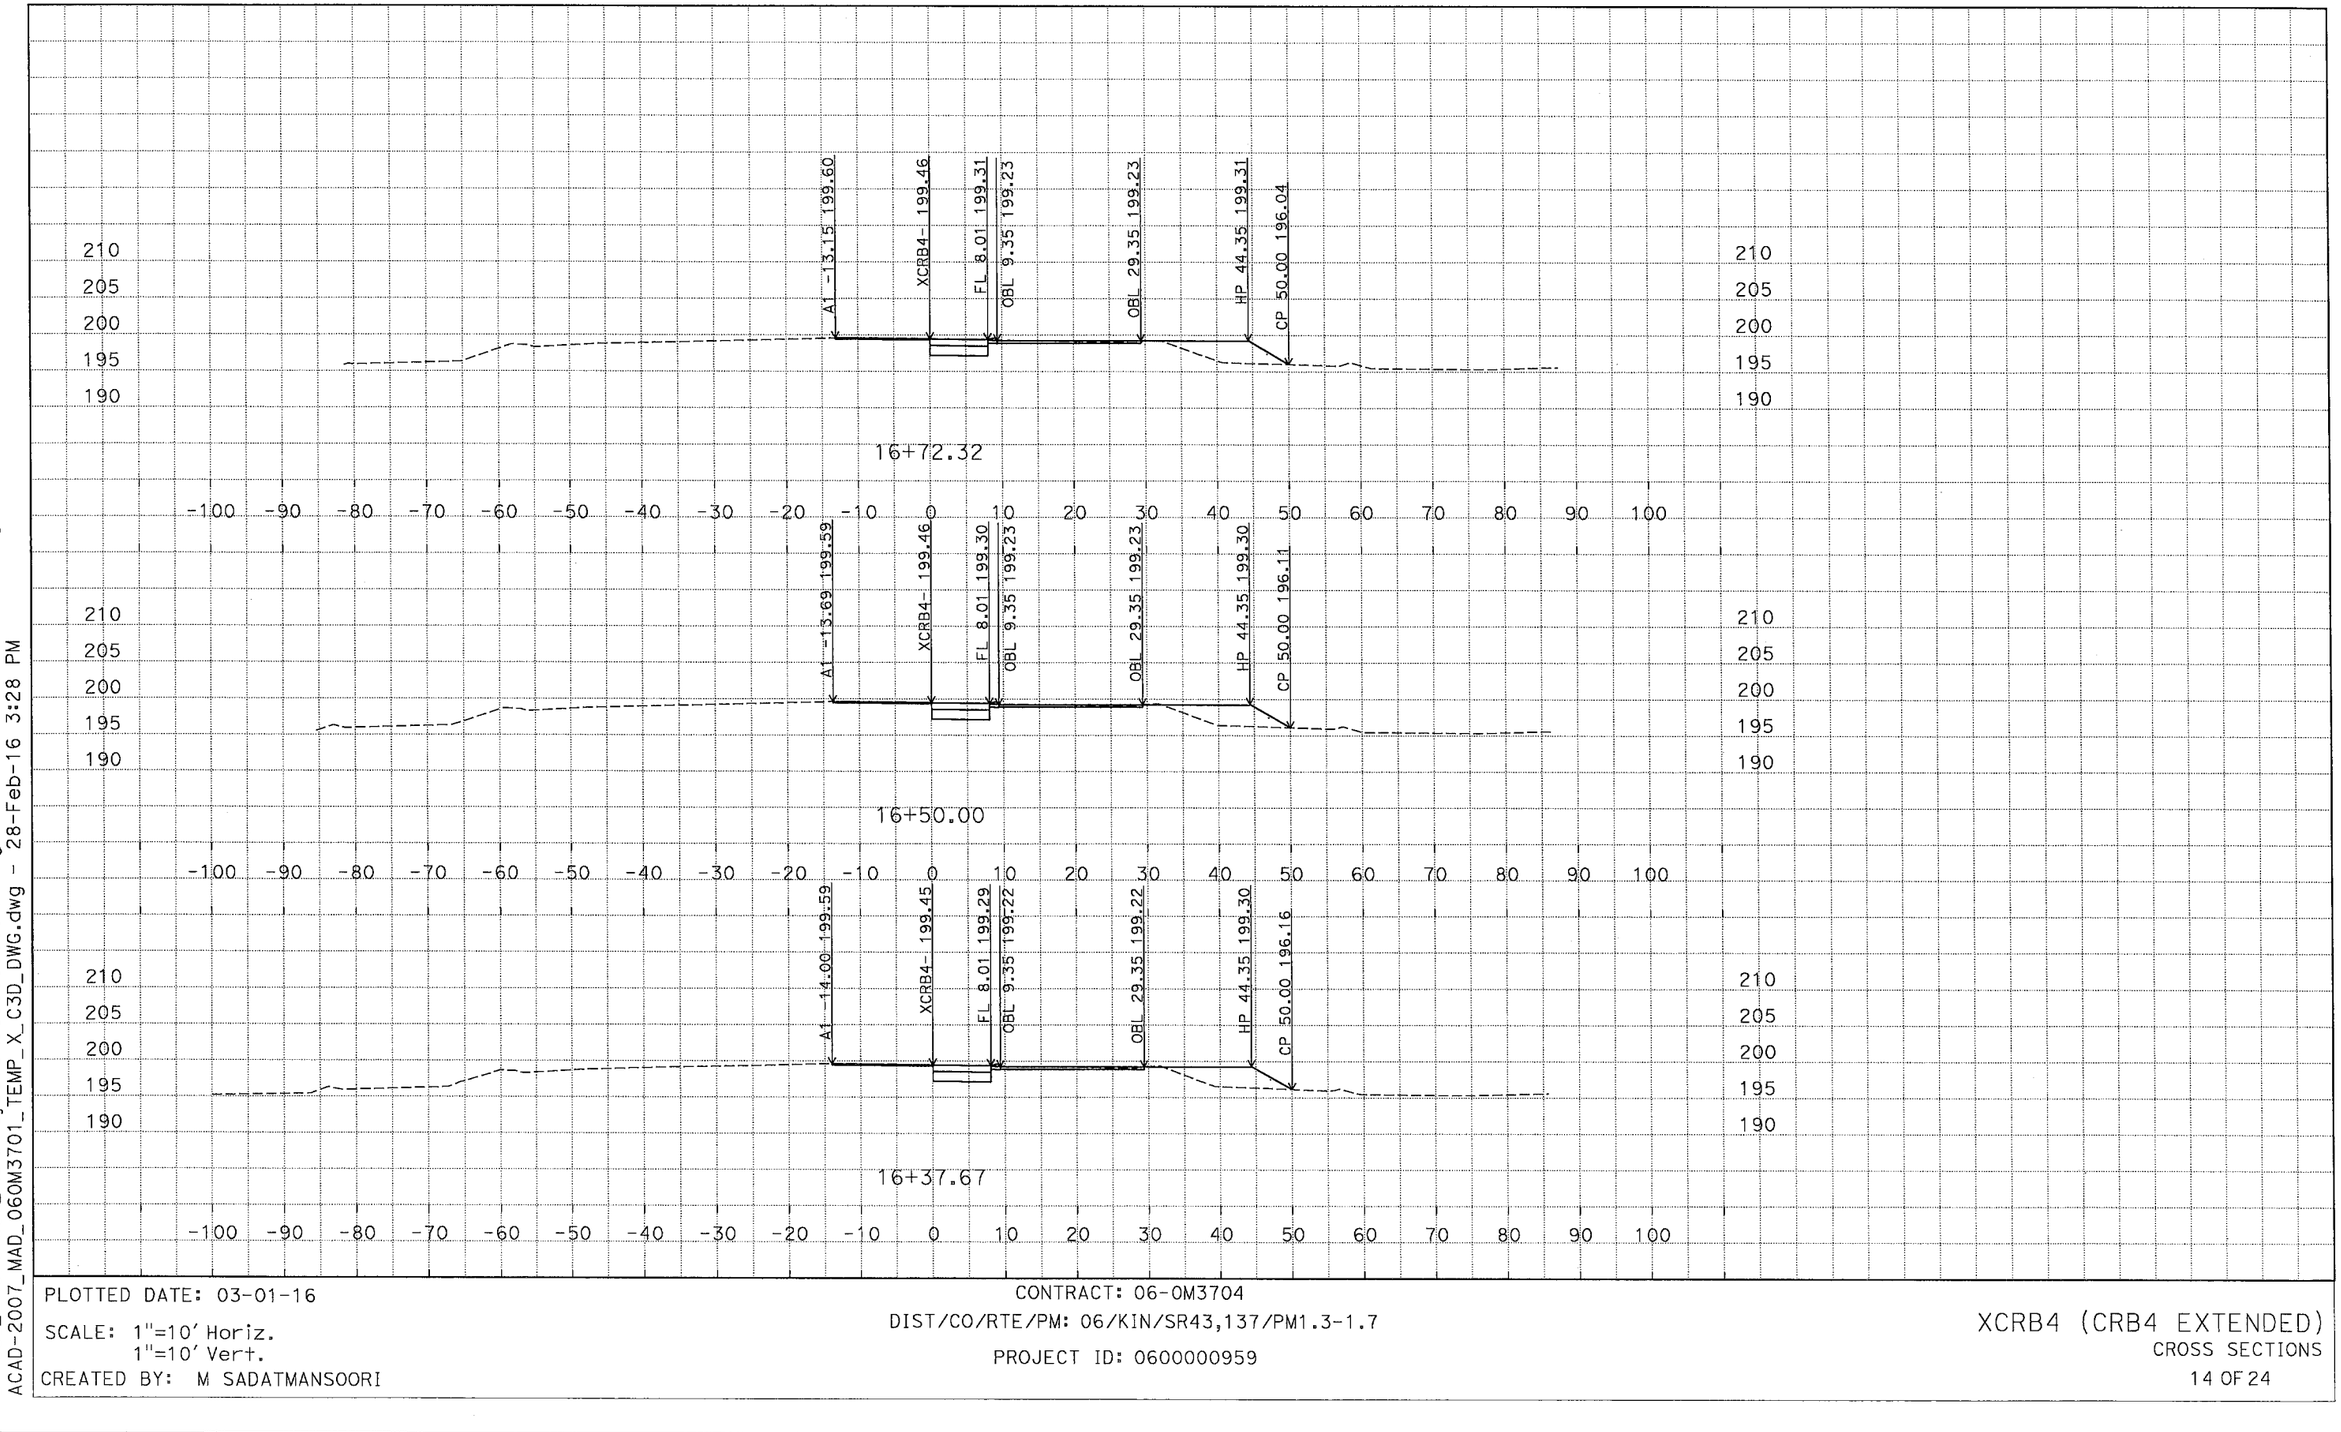

D:\C3D_Exercises_MS\Projects\0600000959\Design-SR43\C3D_0600000959\Alignments-SR43
ACAD-2007_MAD_060M3701_TEMP_X_C3D_DWG.dwg - 28-Feb-16 3:28 PM

PLOTTED DATE: 03-01-16

SCALE: 1"=10' Horiz.
1"=10' Vert.

CREATED BY: M SADATMANSOORI

CONTRACT: 06-0M3704

DIST/CO/RTE/PM: 06/KIN/SR43,137/PM1.3-1.7

PROJECT ID: 0600000959

XCRB4 (CRB4 EXTENDED)
CROSS SECTIONS
14 OF 24

DESIGN STUDY ONLY

All Dimensions are U.S. Survey Feet

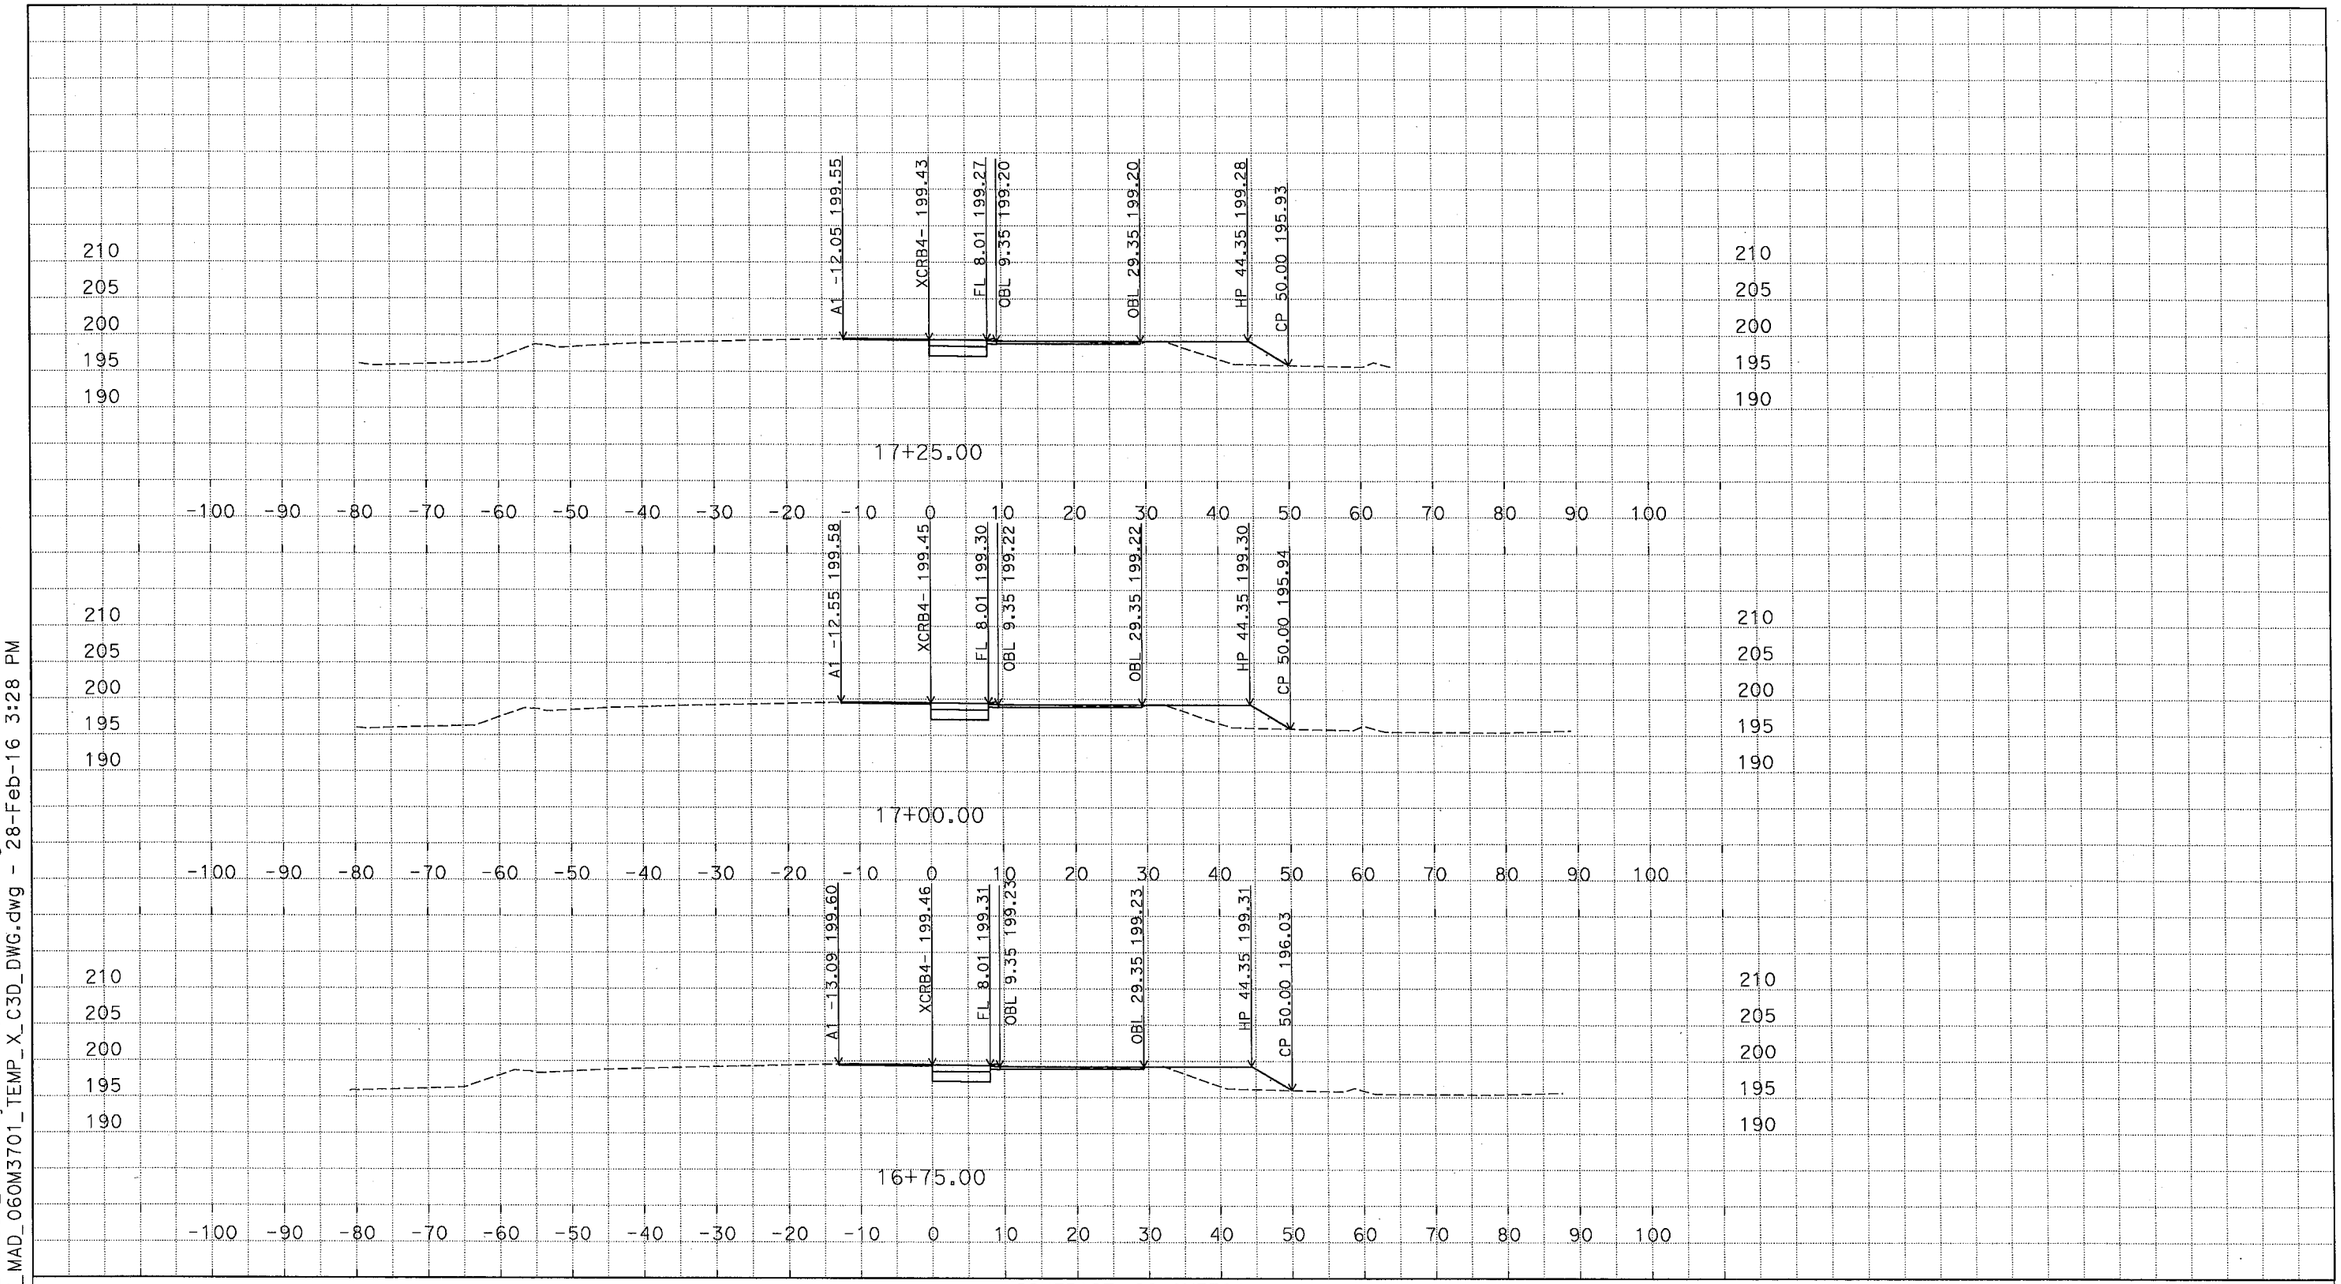

D:\C3D_Exercises_MS\Projects\0600000959\Design-SR43\C3D_0600000959\AD ACAD-2007_MAD_060M3701_TEMP_X_C3D_DWG.dwg - 28-Feb-16 3:28 PM

PLOTTED DATE: 03-01-16

SCALE: 1"=10' Horiz.
1"=10' Vert.

CREATED BY: M SADATMANSOORI

CONTRACT: 06-0M3704

DIST/CO/RTE/PM: 06/KIN/SR43,137/PM1.3-1.7

PROJECT ID: 0600000959

XCRB4 (CRB4 EXTENDED)
CROSS SECTIONS

DESIGN STUDY ONLY

All Dimensions are U.S. Survey Feet

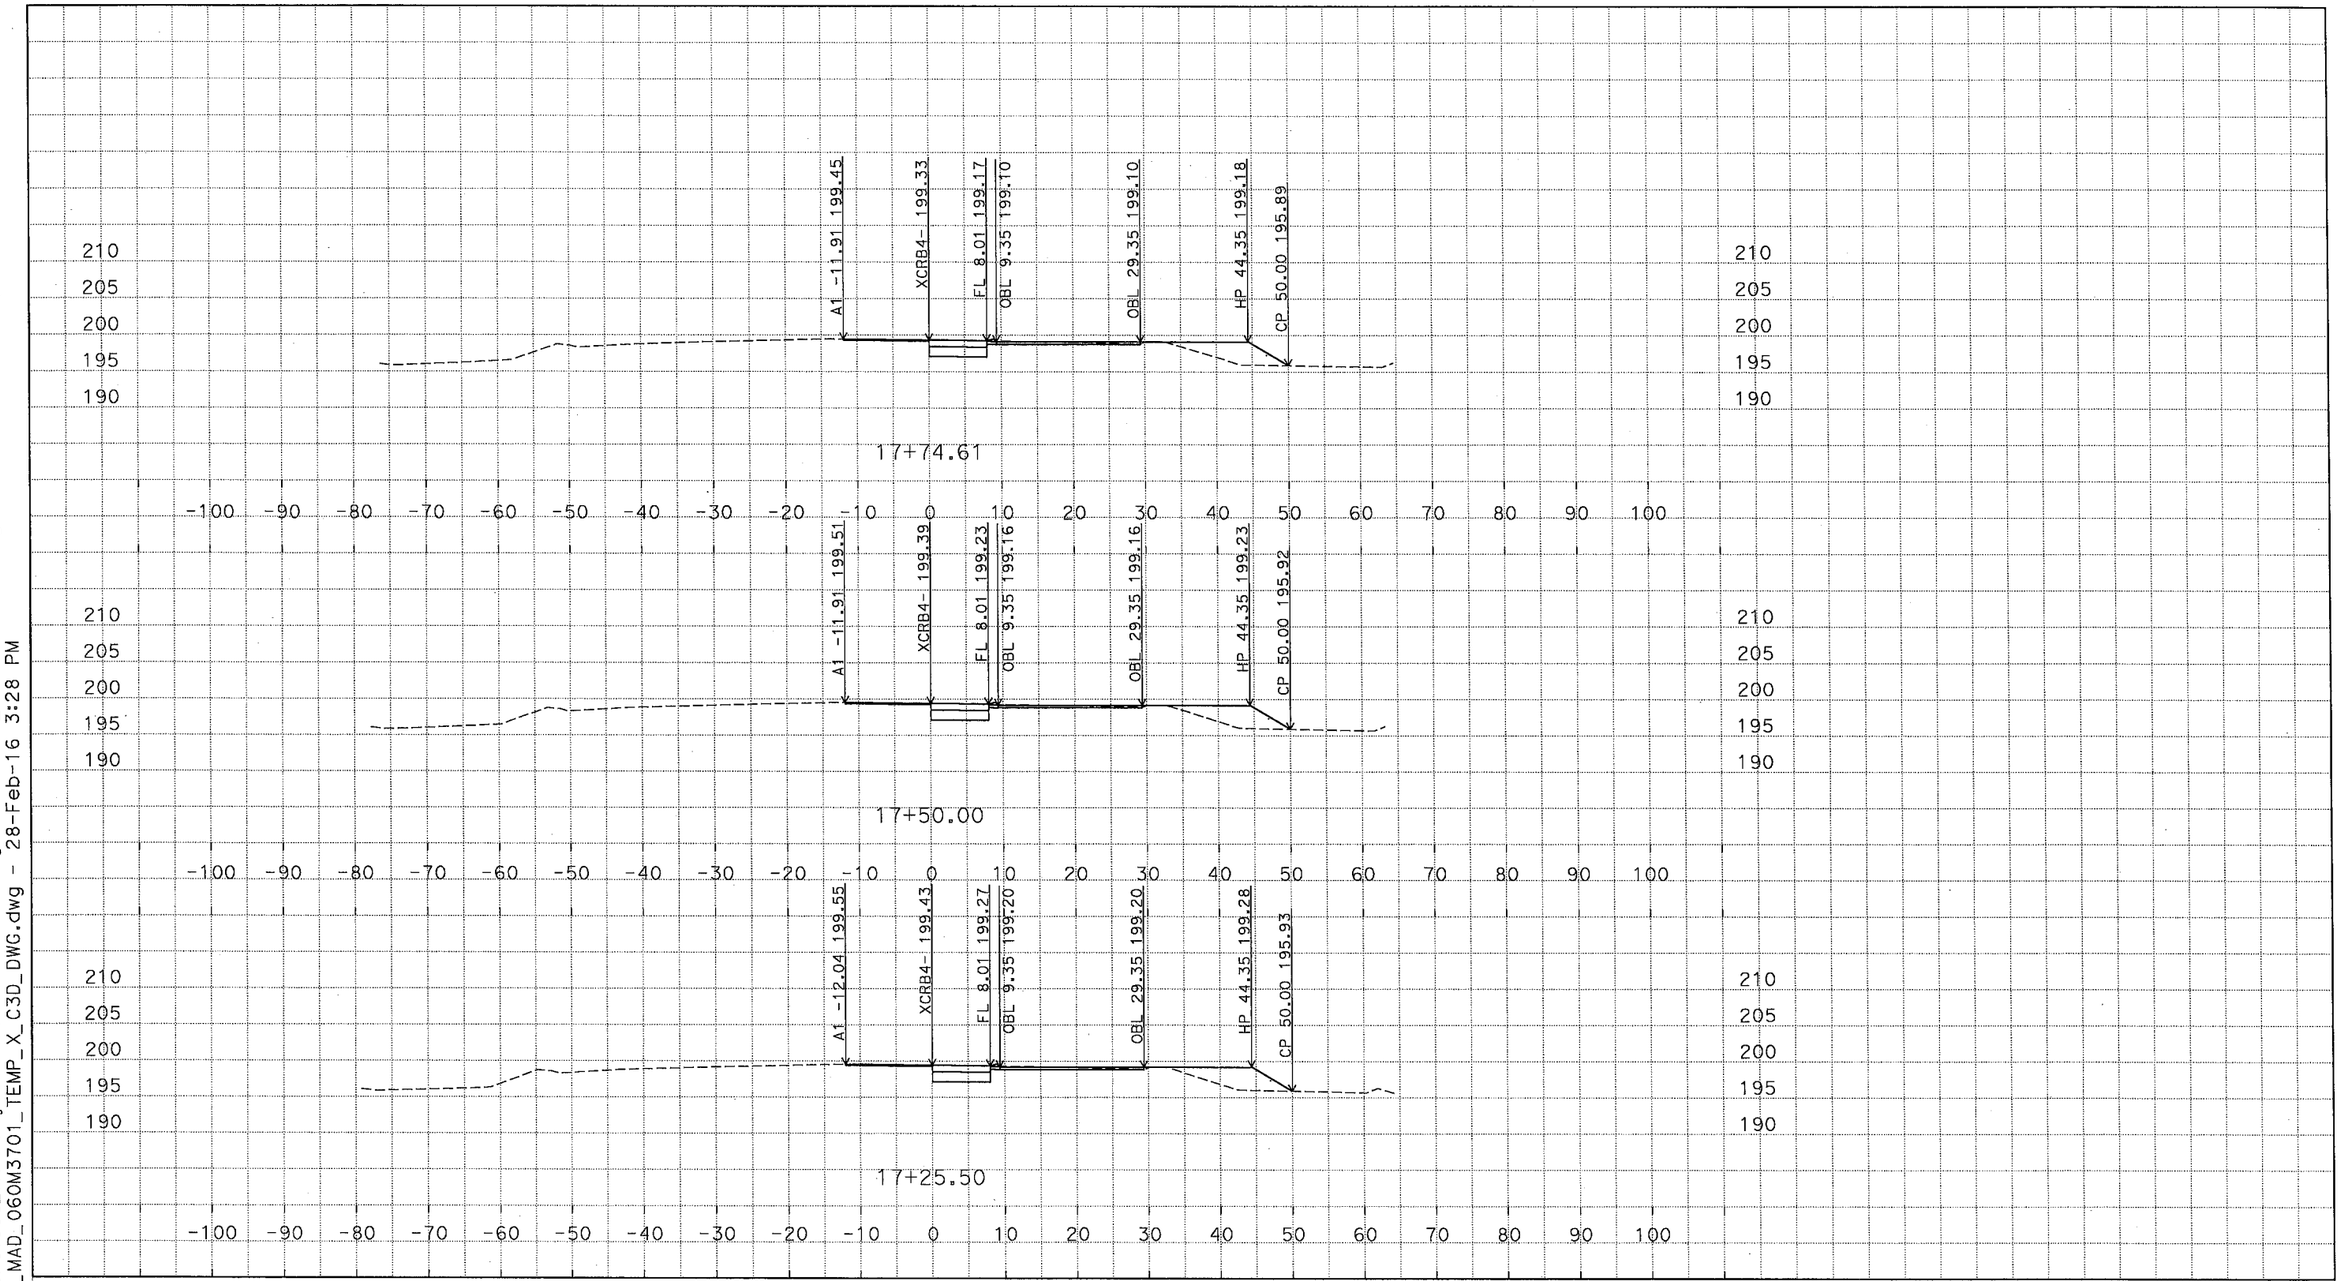

D:\C3D_Exercises_MS\Projects\0600000959\Design-SR43\C3D_0600000959\Alignments-SR43
ACAD-2007_MAD_06OM3701_TEMP_X_C3D_DWG.dwg - 28-Feb-16 3:28 PM

PLOTTED DATE: 03-01-16

SCALE: 1"=10' Horiz.
1"=10' Vert.

CREATED BY: M SADATMANSOORI

CONTRACT: 06-0M3704

DIST/CO/RTE/PM: 06/KIN/SR43,137/PM1.3-1.7

PROJECT ID: 0600000959

XCRB4 (CRB4 EXTENDED)

CROSS SECTIONS

DESIGN STUDY ONLY

All Dimensions are U.S. Survey Feet

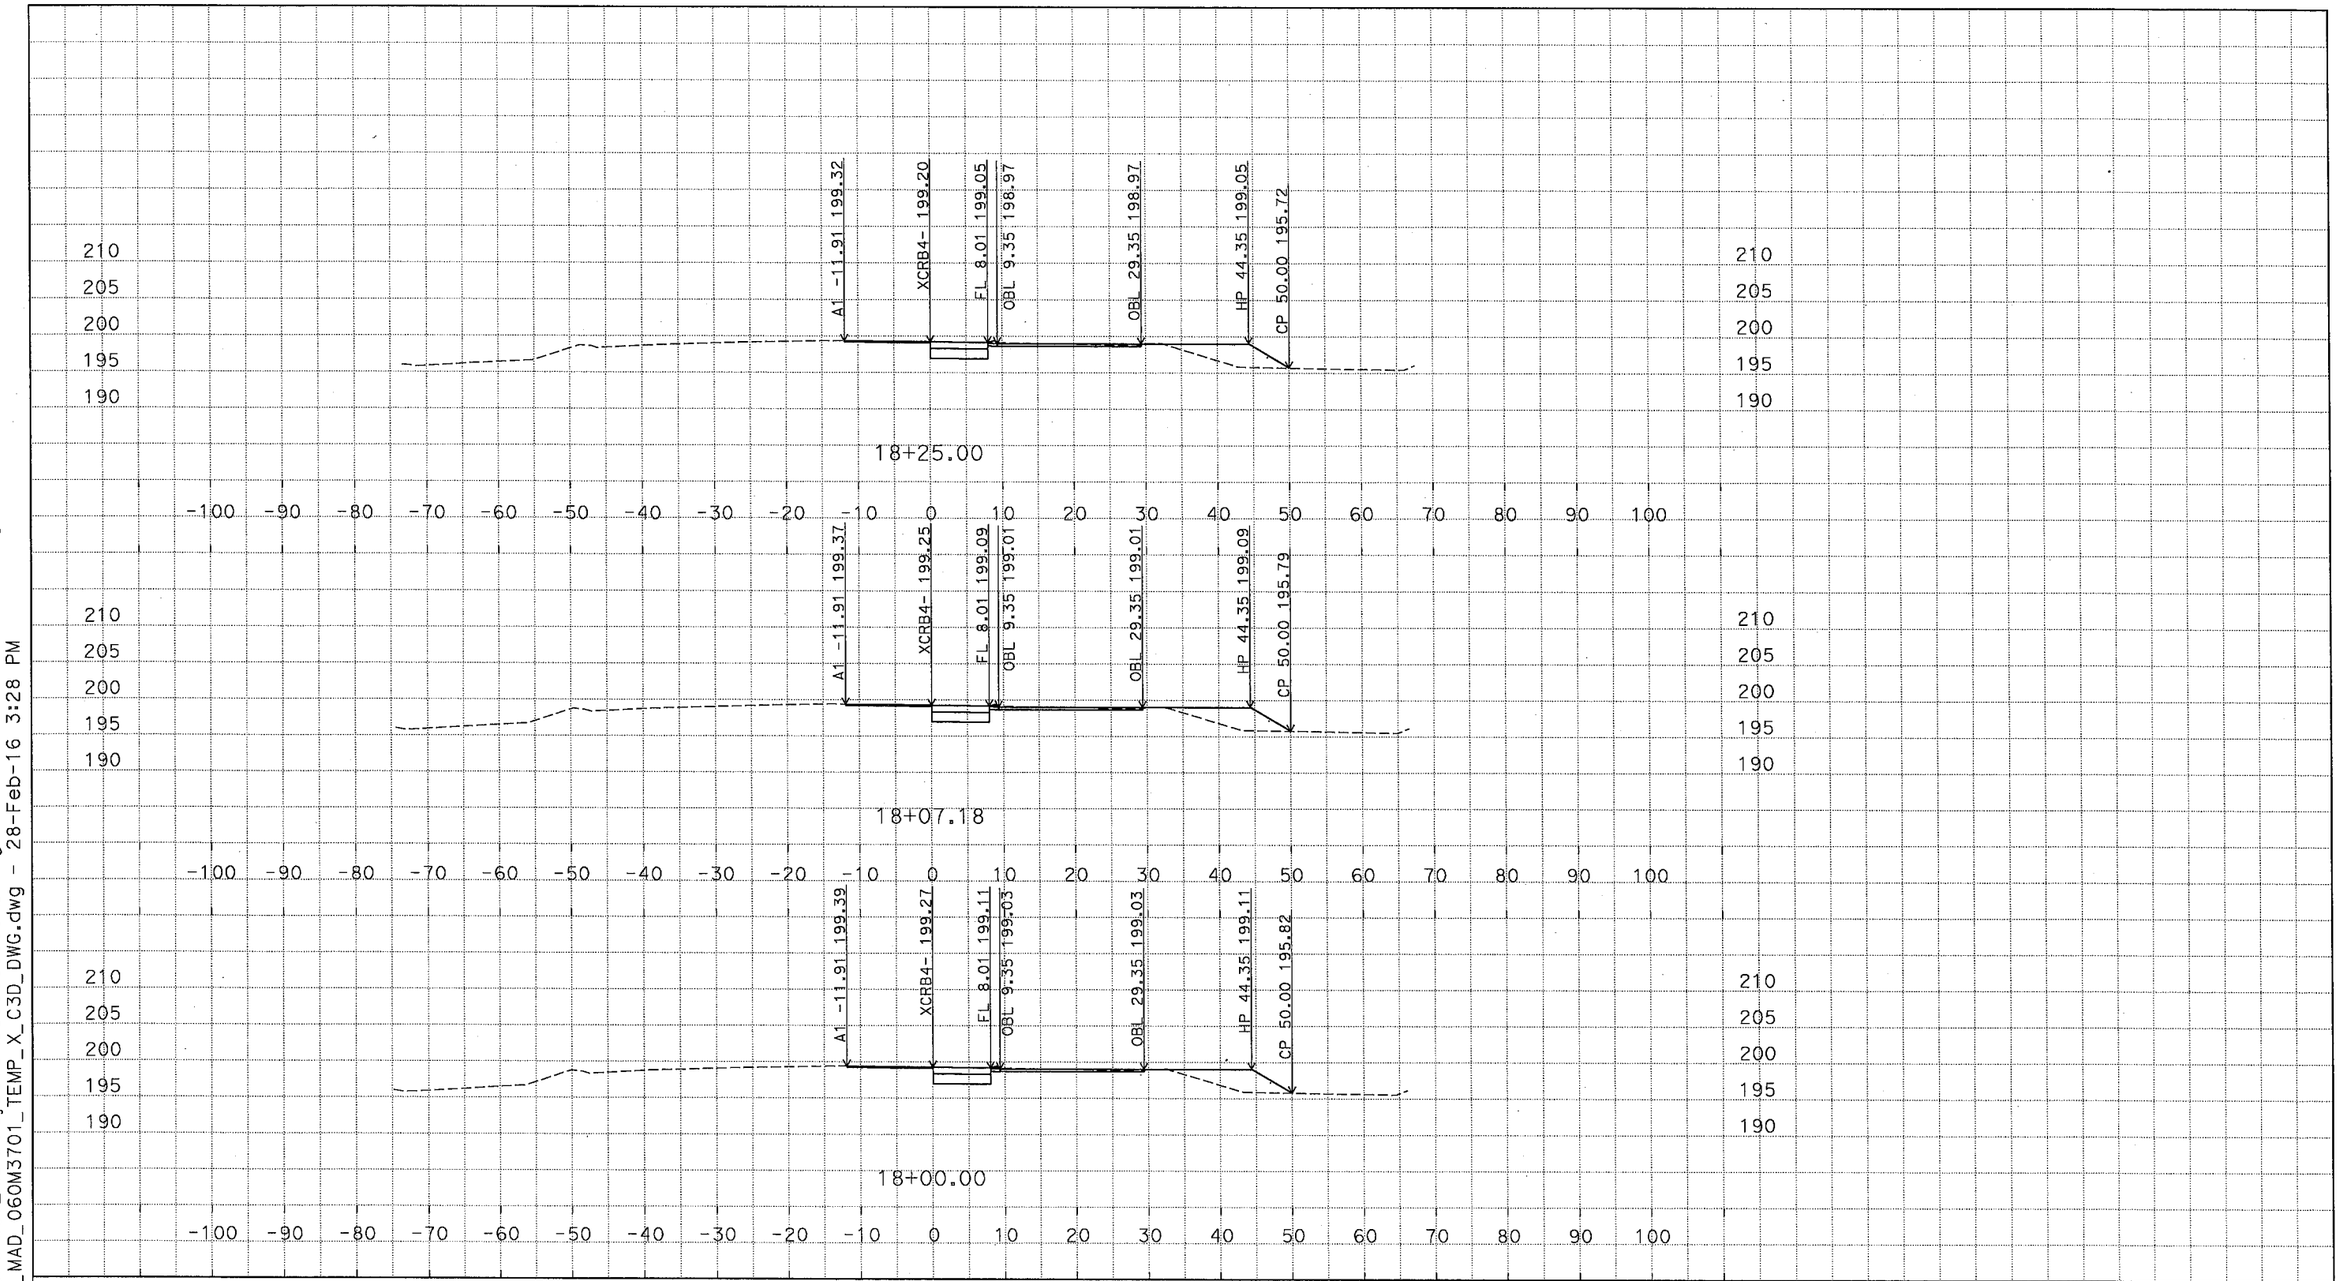

D:\C3D_Exercises_MS\Projects\0600000959\Design-SR43\C3D_0600000959\Alignments-SR43 ACAD-2007_MAD_060M3701_TEMP_X_C3D_DWG.dwg - 28-Feb-16 3:28 PM

PLOTTED DATE: 03-01-16

SCALE: 1"=10' Horiz.
1"=10' Vert.

CREATED BY: M SADATMANSOORI

CONTRACT: 06-0M3704

DIST/CO/RTE/PM: 06/KIN/SR43,137/PM1.3-1.7

PROJECT ID: 0600000959

XCRB4 (CRB4 EXTENDED)
CROSS SECTIONS
17 OF 24

DESIGN STUDY ONLY

All Dimensions are U.S. Survey Feet

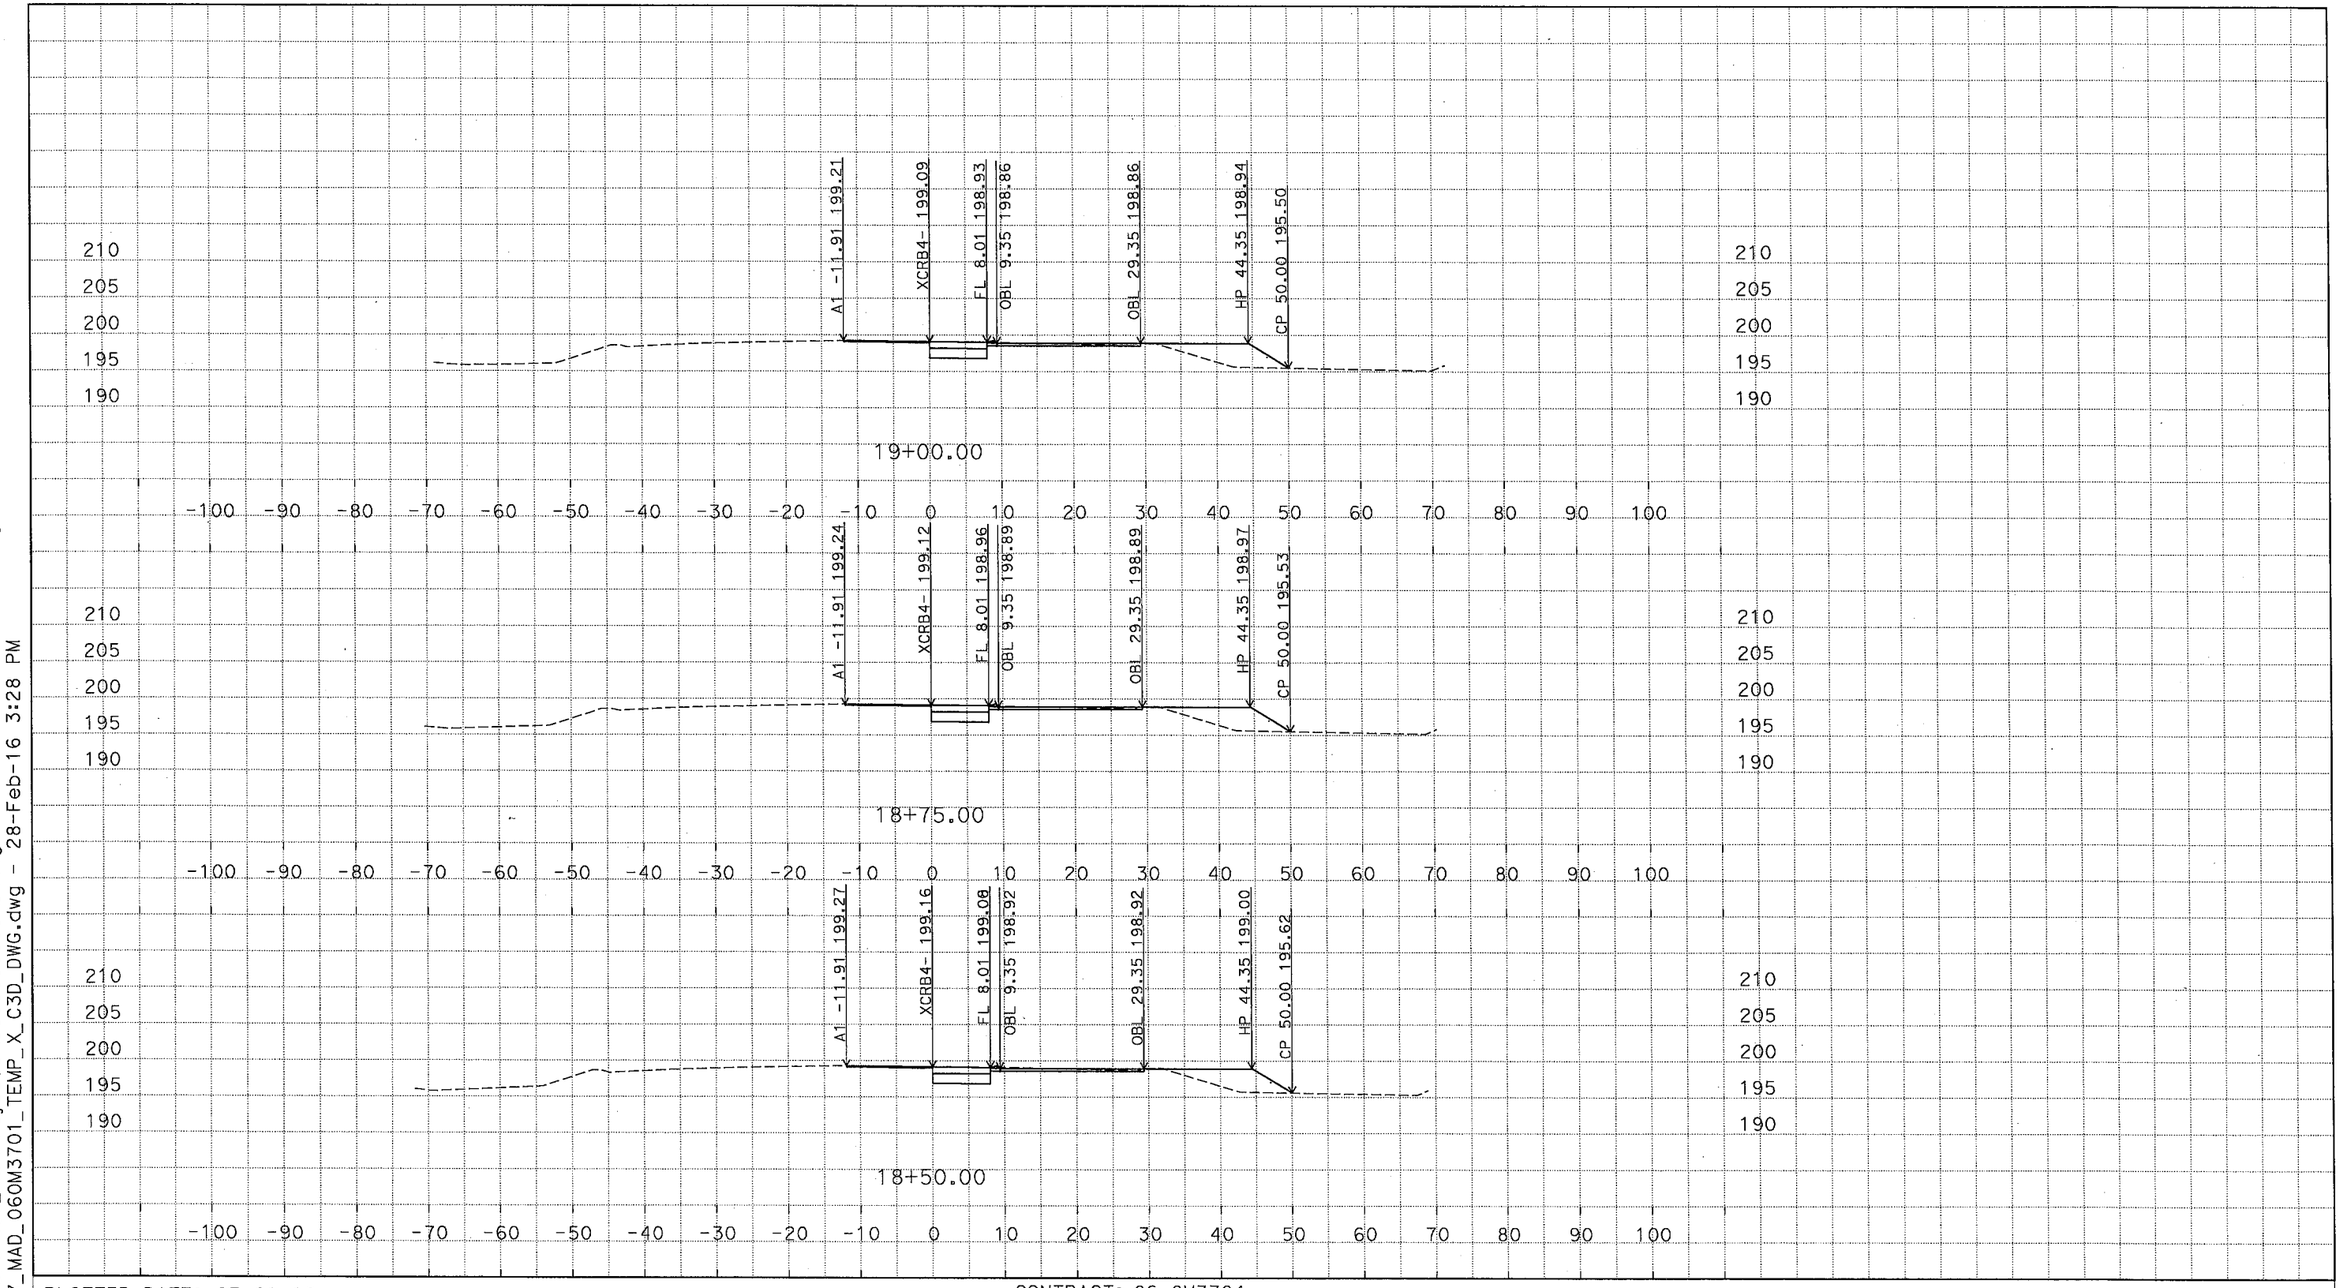

D:\C3D_Exercises_MS\Projects\0600000959\Design-SR43\C3D_0600000959\Alignments-SR43
ACAD-2007_MAD_060M3701_TEMP_X_C3D_DWG.dwg - 28-Feb-16 3:28 PM

PLOTTED DATE: 03-01-16

SCALE: 1"=10' Horiz.
1"=10' Vert.

CREATED BY: M SADATMANSOORI

CONTRACT: 06-0M3704

DIST/CO/RTE/PM: 06/KIN/SR43,137/PM1.3-1.7

PROJECT ID: 0600000959

XCRB4 (CRB4 EXTENDED)
CROSS SECTIONS
18 OF 24

DESIGN STUDY ONLY

All Dimensions are U.S. Survey Feet

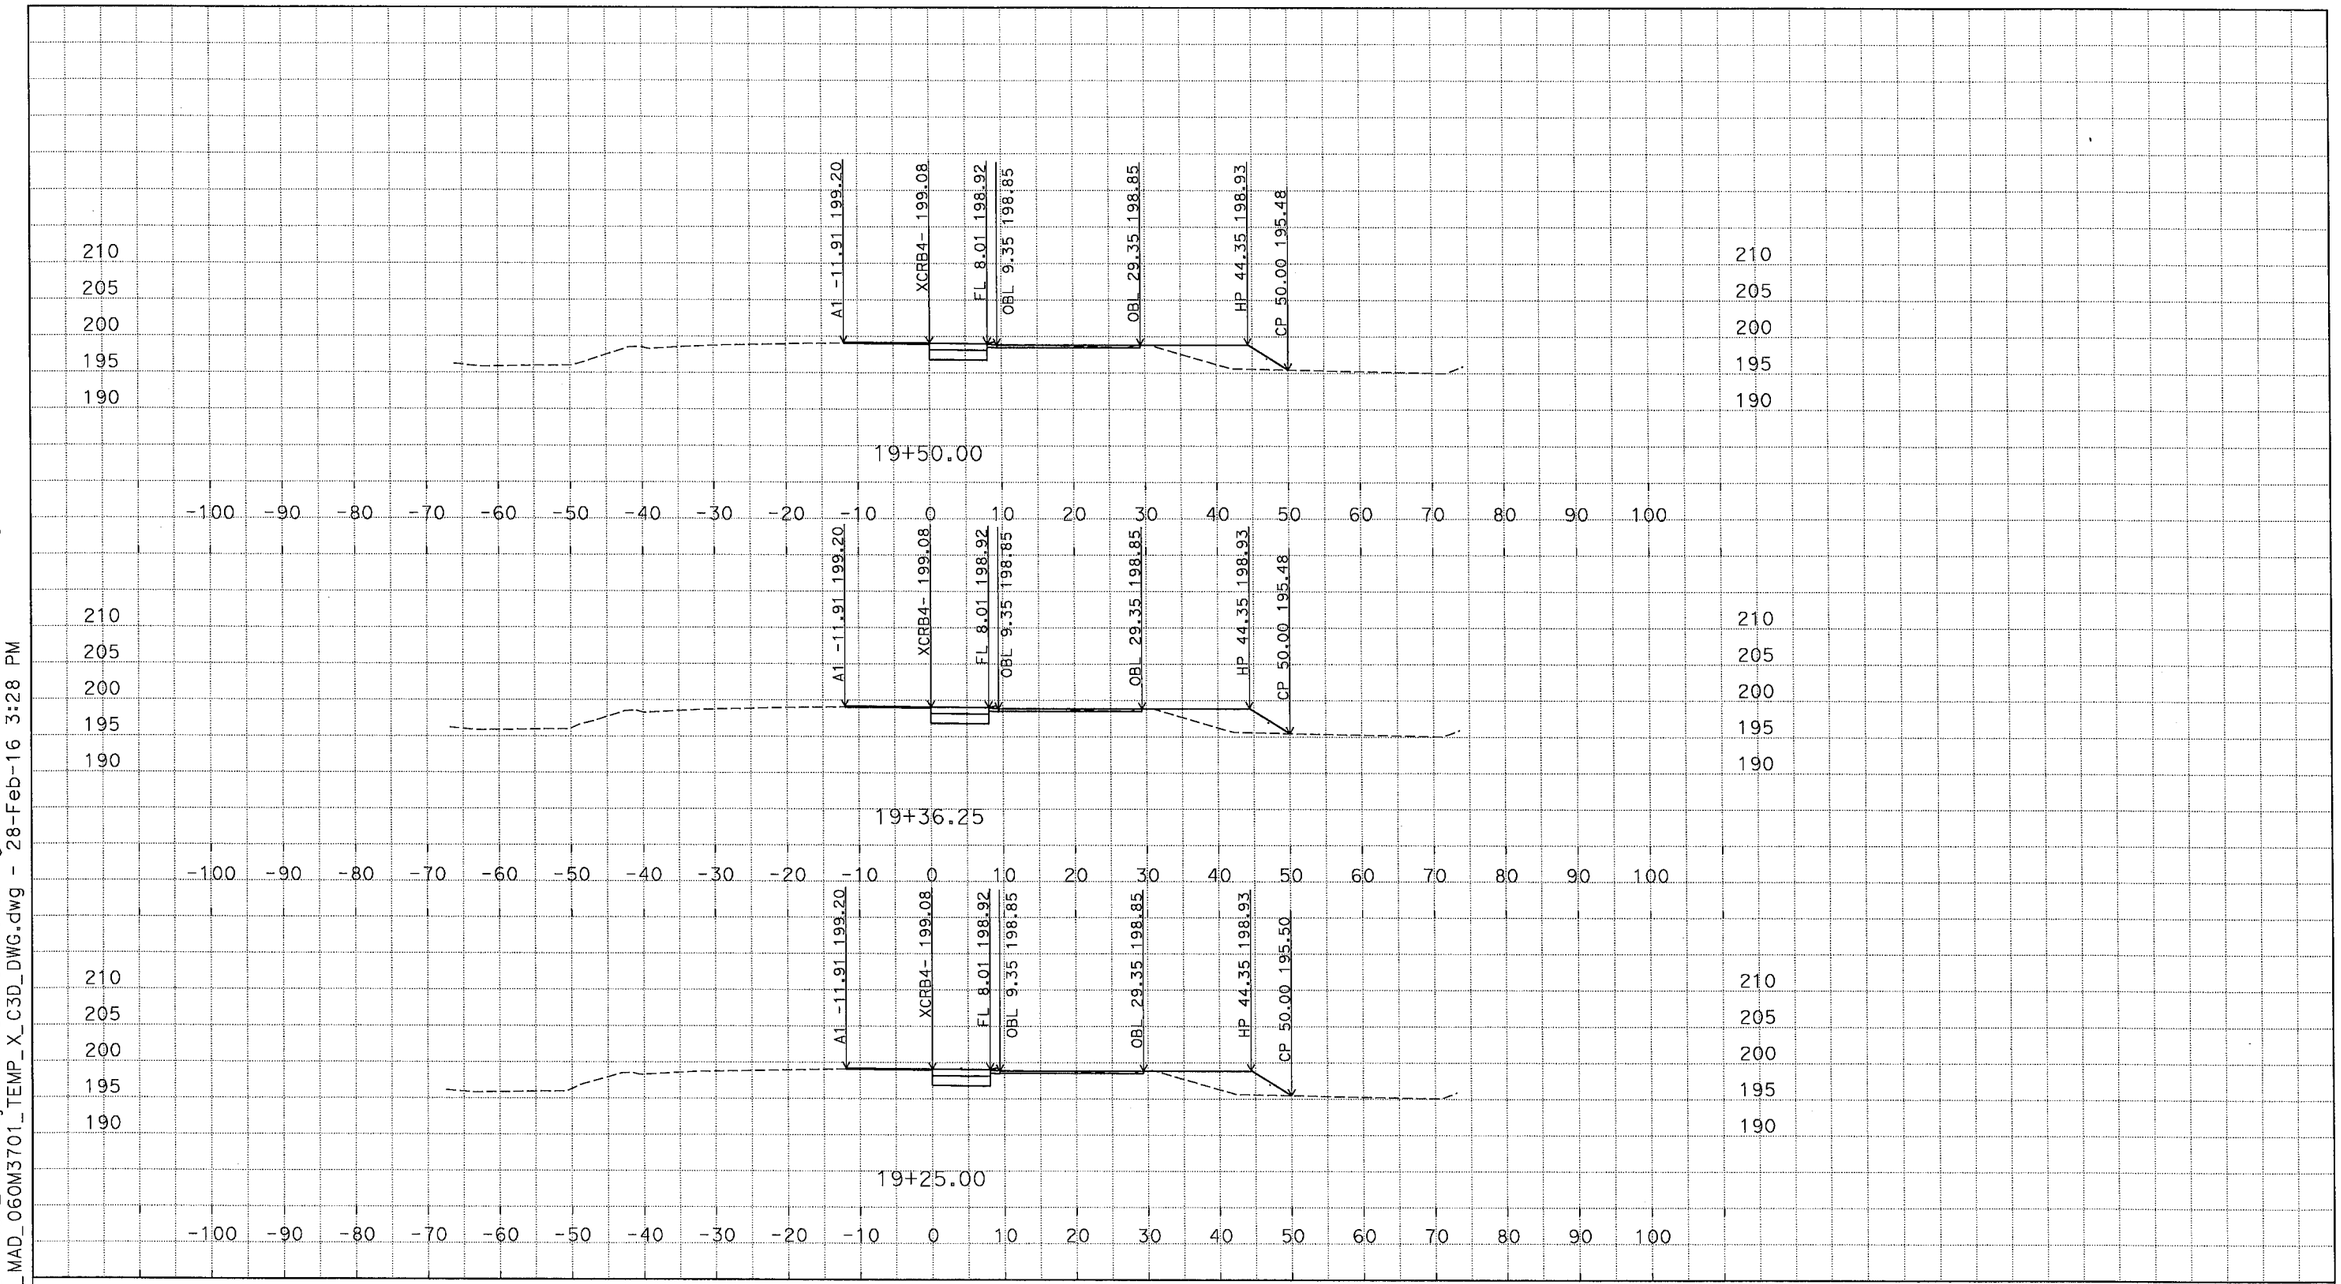

D:\C3D_Exercises_MS\Projects\0600000959\Design-SR43\C3D_0600000959\Alignments-SR43 ACAD-2007_MAD_060M3701_TEMP_X_C3D_DWG.dwg - 28-Feb-16 3:28 PM

PLOTTED DATE: 03-01-16

SCALE: 1"=10' Horiz.
1"=10' Vert.

CREATED BY: M SADATMANSOORI

CONTRACT: 06-0M3704

DIST/CO/RTE/PM: 06/KIN/SR43,137/PM1.3-1.7

PROJECT ID: 0600000959

XCRB4 (CRB4 EXTENDED)
CROSS SECTIONS

DESIGN STUDY ONLY

All Dimensions are U.S. Survey Feet

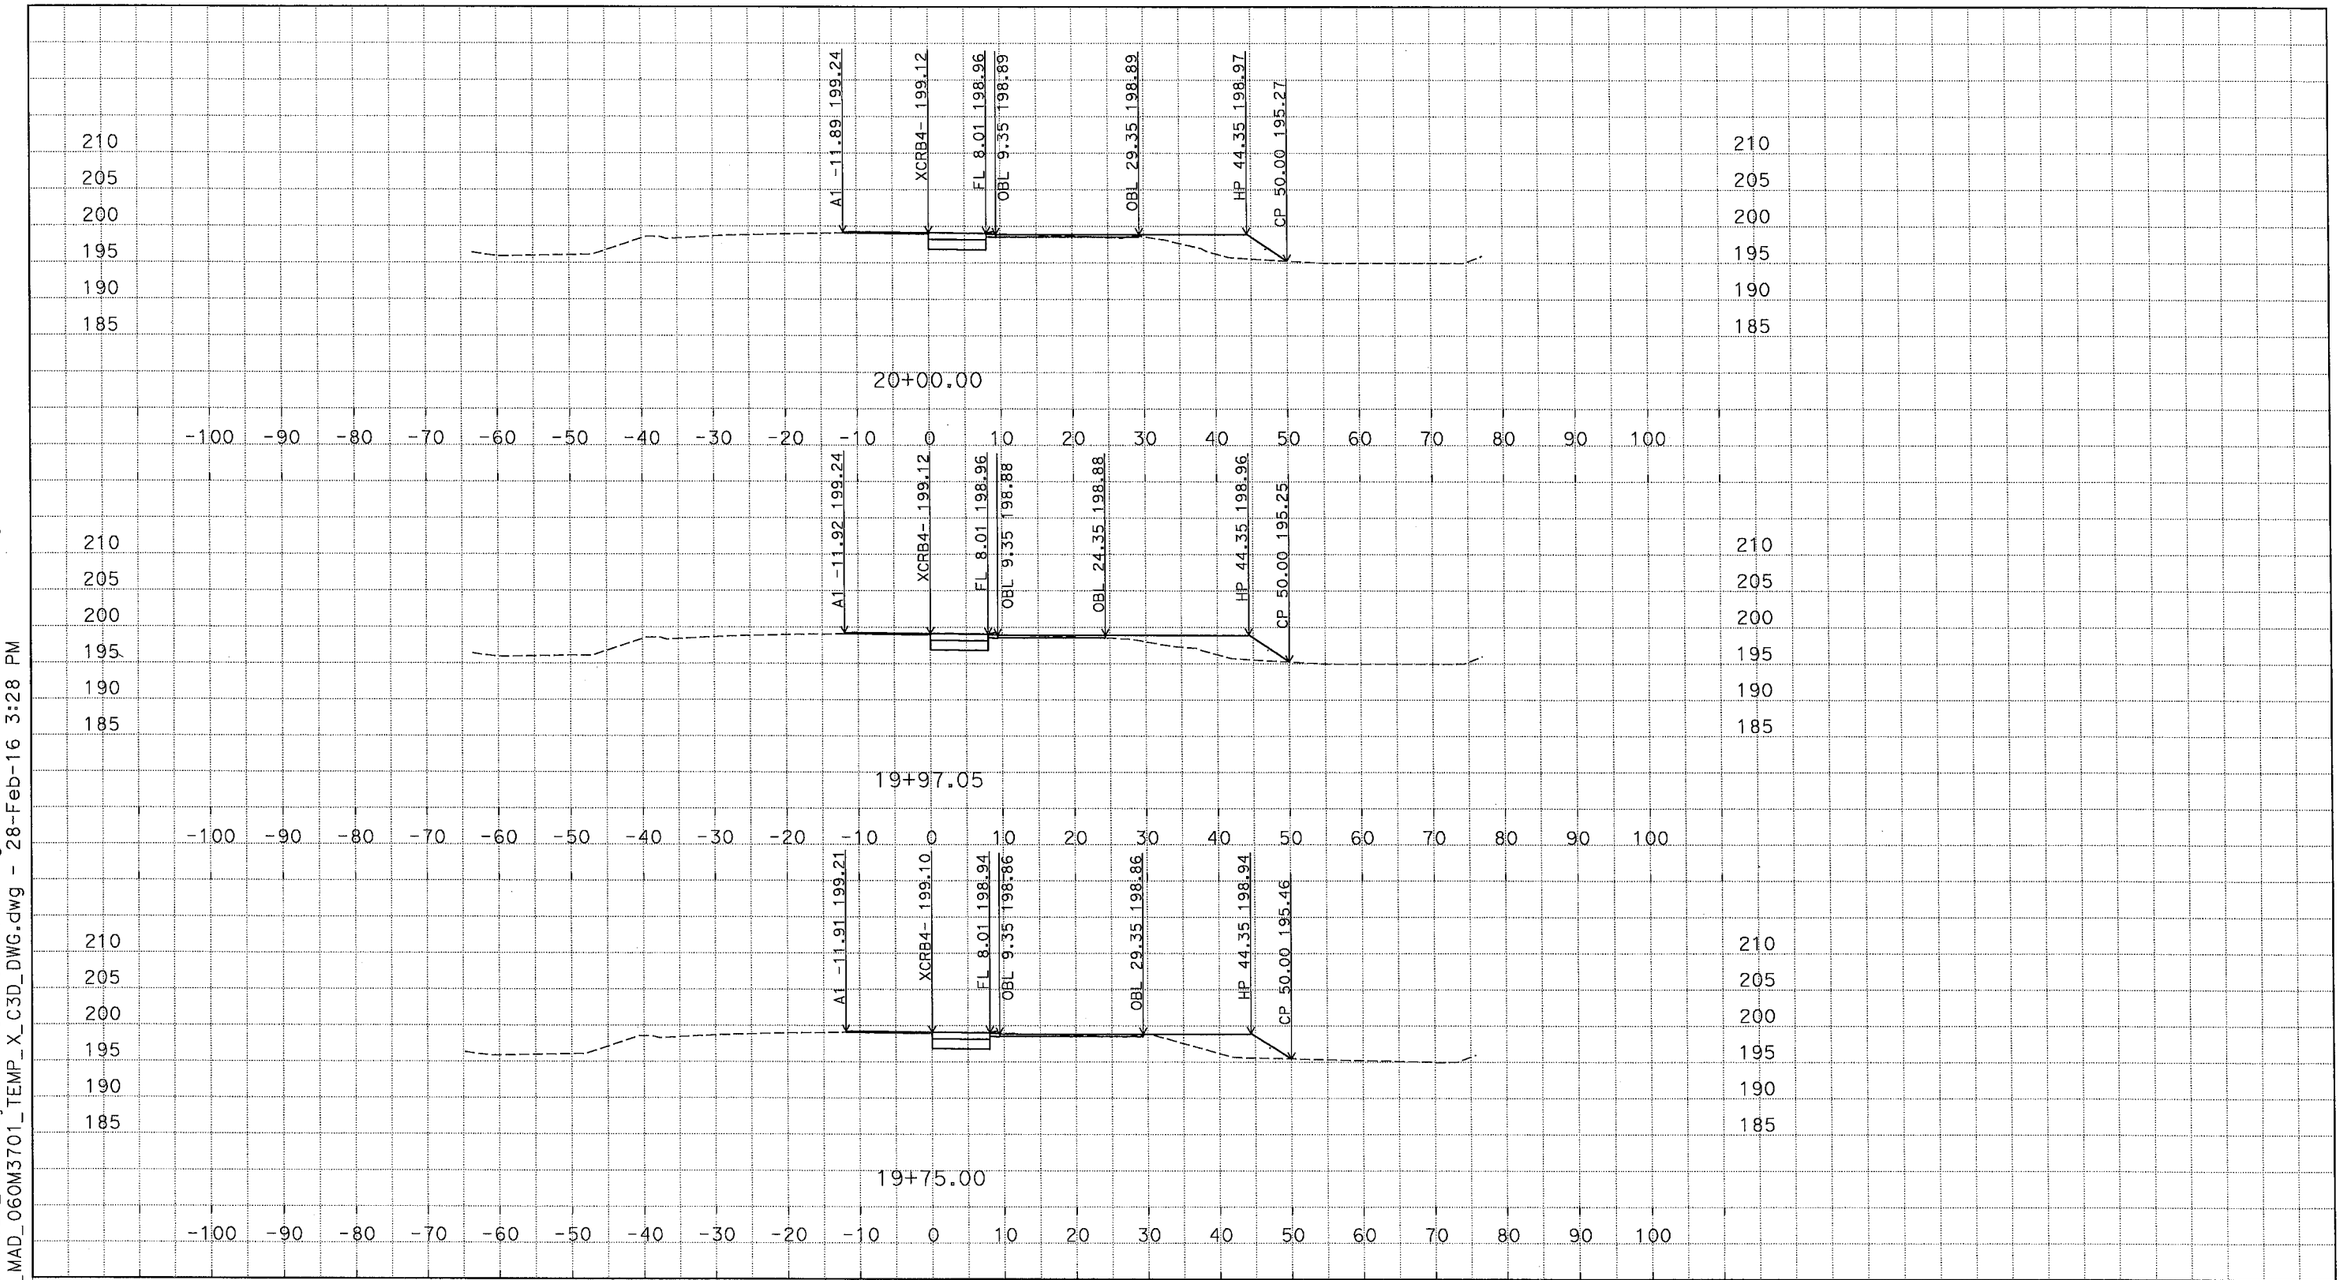

D:\C3D_Exercises_MS\Projects\0600000959\Design-SR43\C3D_0600000959\Alignments-SR43
ACAD-2007_MAD_060M3701_TEMP_X_C3D_DWG.dwg - 28-Feb-16 3:28 PM

PLOTTED DATE: 03-01-16

SCALE: 1"=10' Horiz.
1"=10' Vert.

CREATED BY: M SADATMANSOORI

CONTRACT: 06-0M3704

DIST/CO/RTE/PM: 06/KIN/SR43,137/PM1.3-1.7

PROJECT ID: 0600000959

XCRB4 (CRB4 EXTENDED)
CROSS SECTIONS
20 OF 24

DESIGN STUDY ONLY

All Dimensions are U.S. Survey Feet

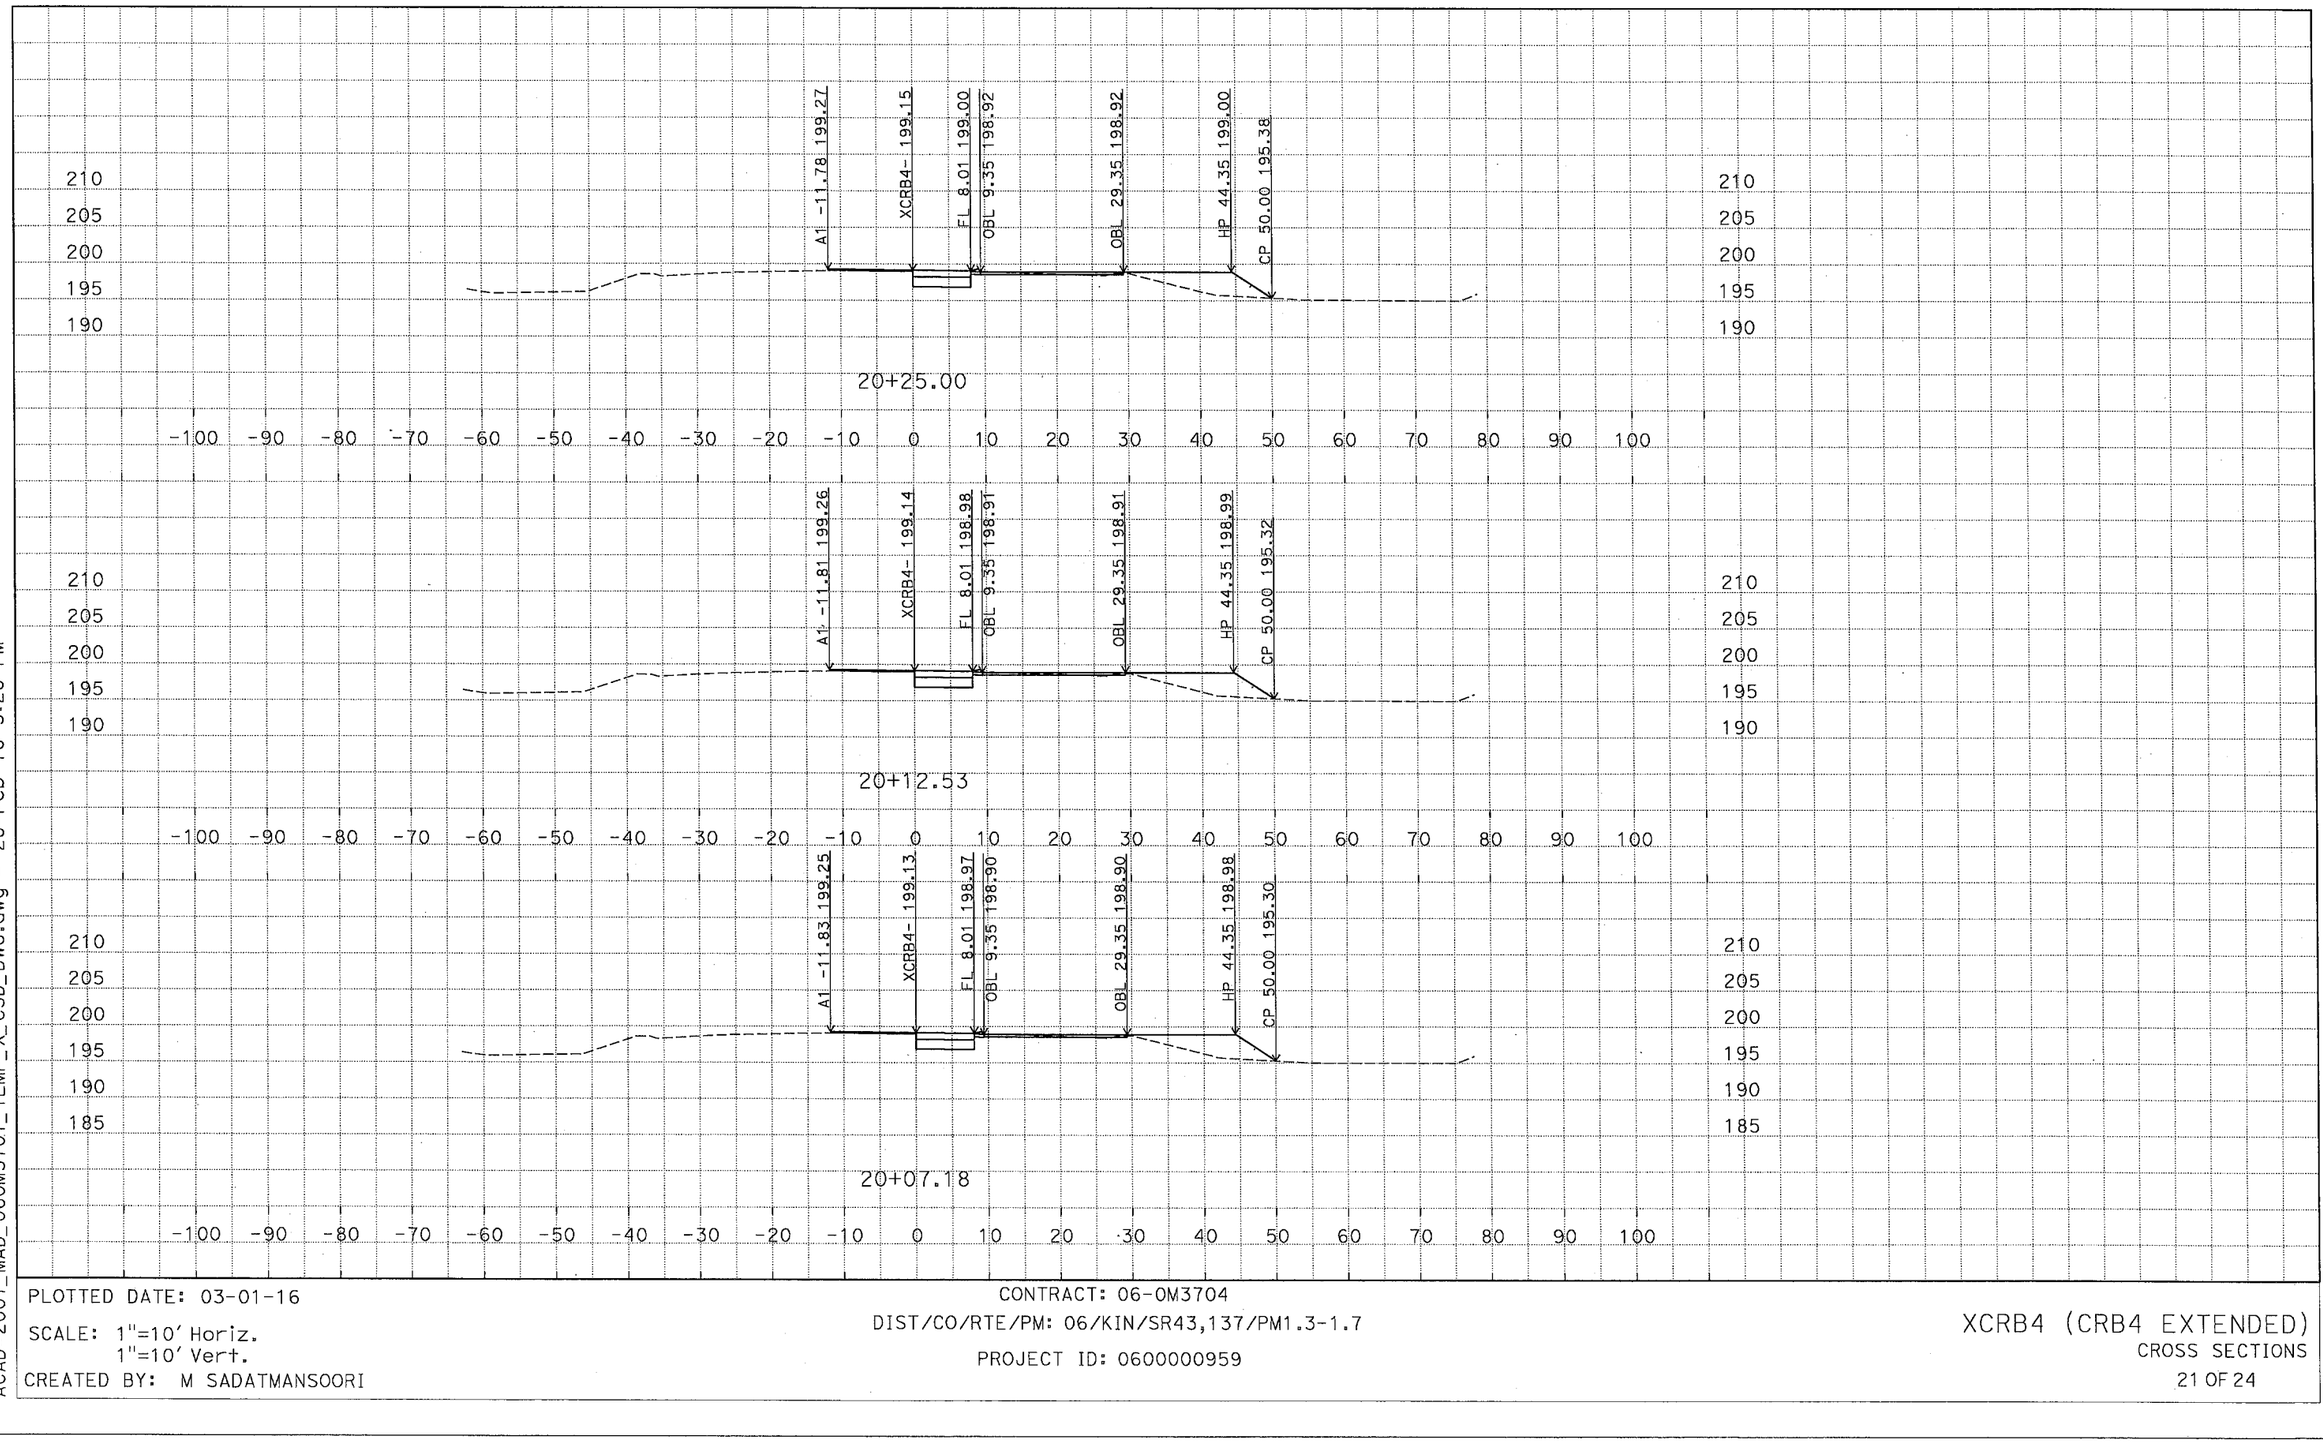

D:\C3D_Exercises_MS\Projects\0600000959\Design-SR43\C3D_0600000959\ACAD-2007_MAD_060M3701_TEMP_X_C3D_DWG.dwg - 28-Feb-16 3:28 PM

PLOTTED DATE: 03-01-16

SCALE: 1"=10' Horiz.
1"=10' Vert.

CREATED BY: M SADATMANSOORI

CONTRACT: 06-0M3704

DIST/CO/RTE/PM: 06/KIN/SR43,137/PM1.3-1.7

PROJECT ID: 0600000959

XCRB4 (CRB4 EXTENDED)
CROSS SECTIONS
21 OF 24

DESIGN STUDY ONLY

All Dimensions are U.S. Survey Feet

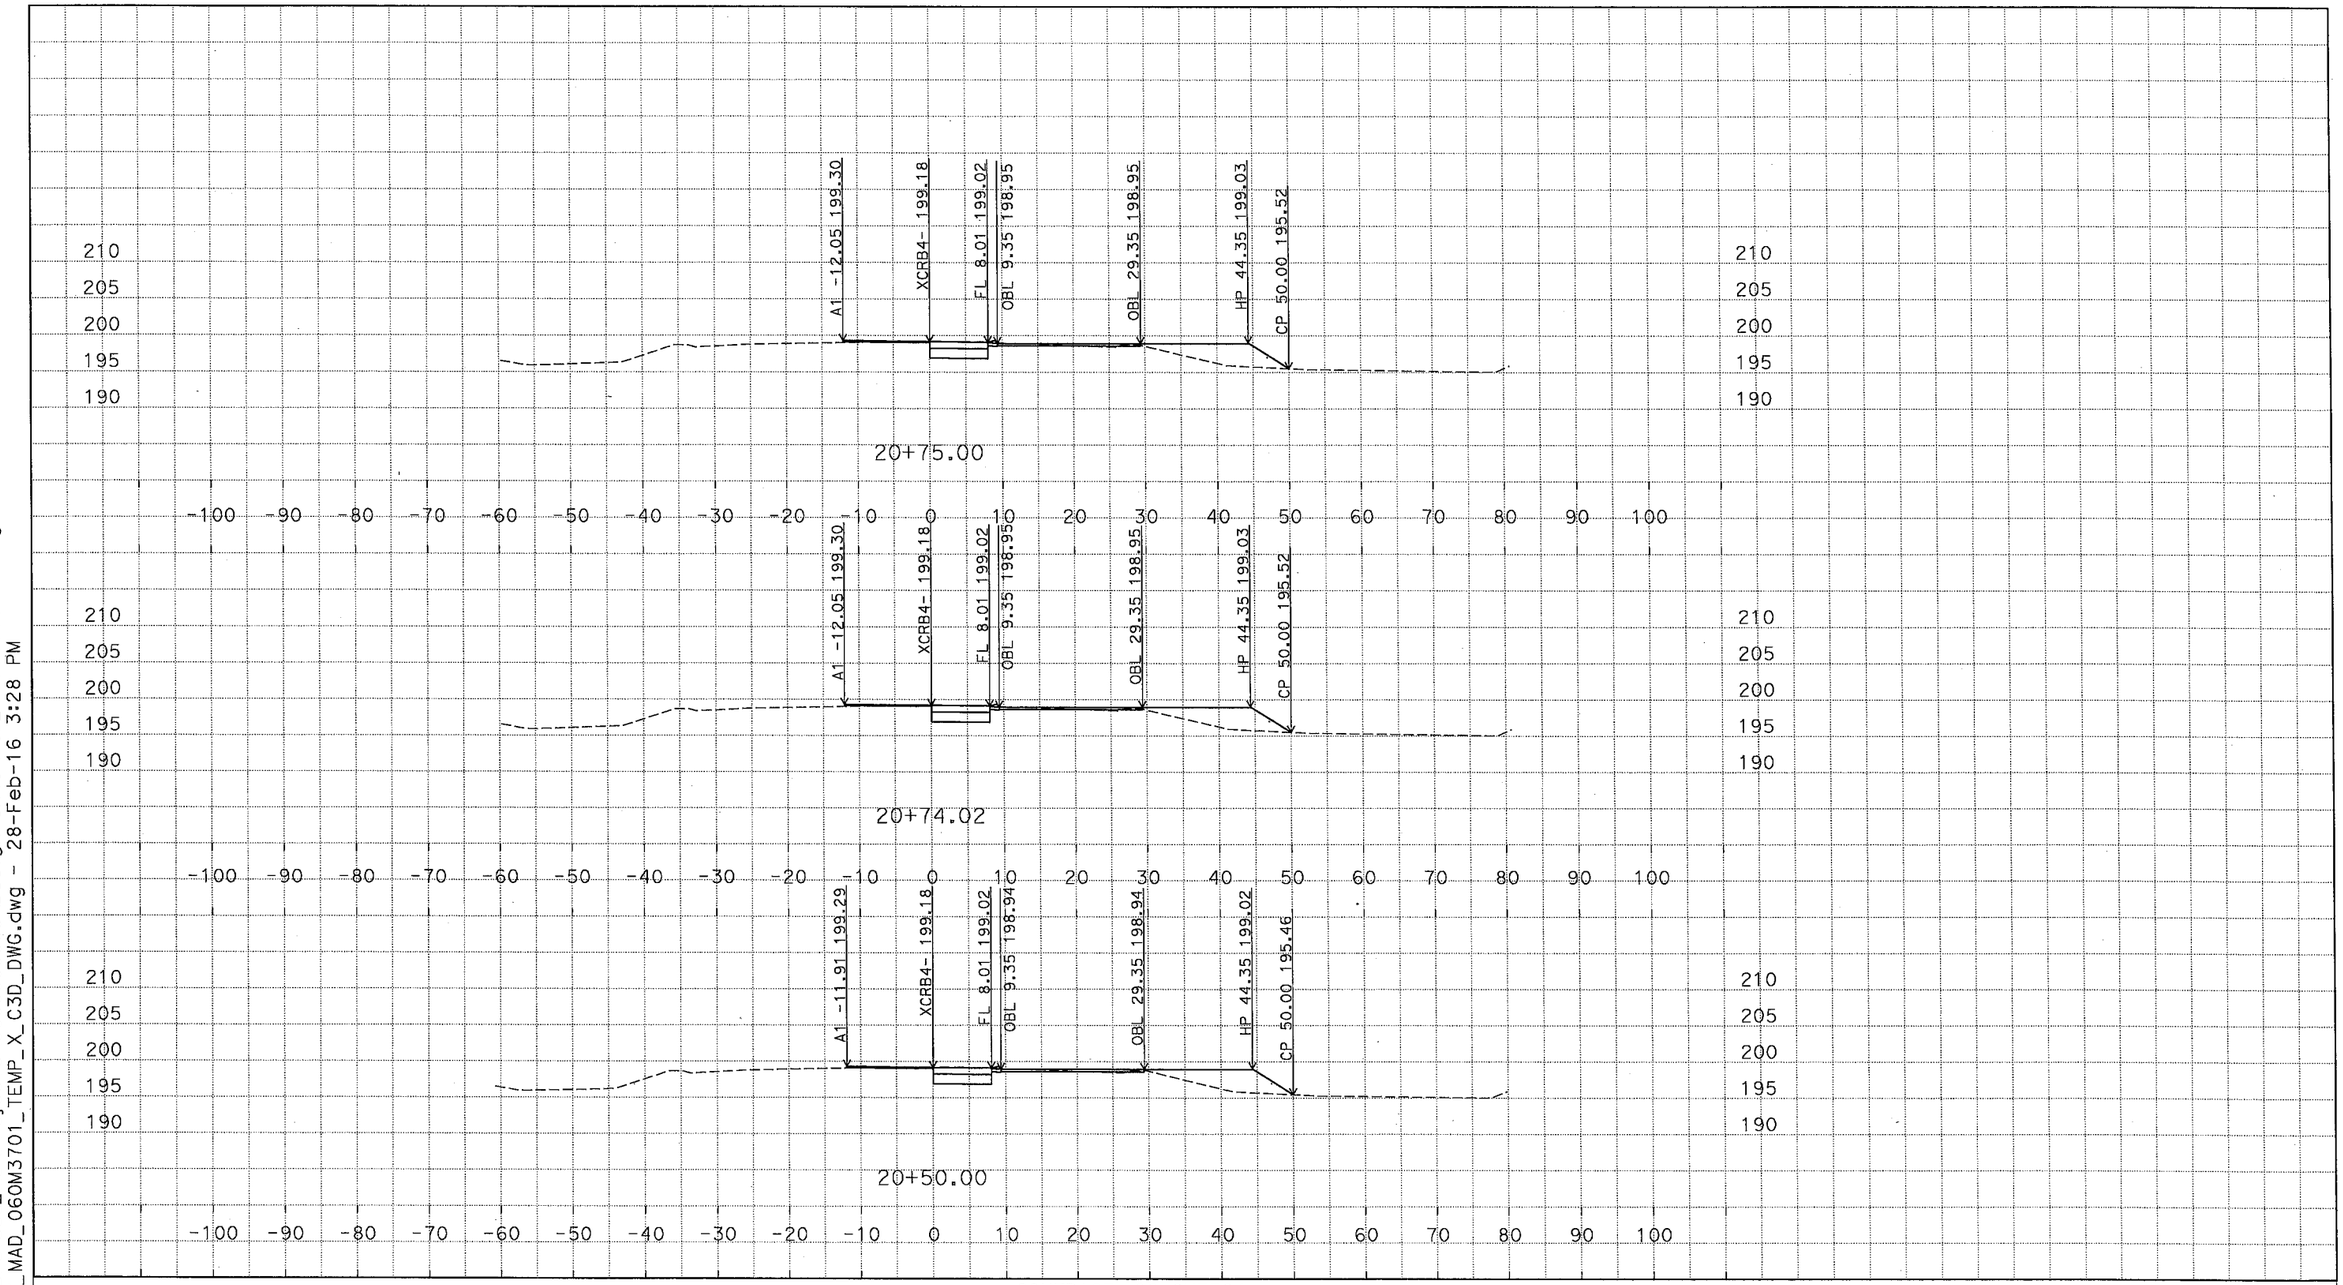

D:\C3D_Exercises_MS\Projects\0600000959\Design-SR43\C3D_0600000959\ACAD-2007_MAD_06OM3701_TEMP_X_C3D_DWG.dwg - 28-Feb-16 3:28 PM

PLOTTED DATE: 03-01-16

SCALE: 1"=10' Horiz.
1"=10' Vert.

CREATED BY: M SADATMANSOORI

CONTRACT: 06-0M3704

DIST/CO/RTE/PM: 06/KIN/SR43,137/PM1.3-1.7

PROJECT ID: 0600000959

XCRB4 (CRB4 EXTENDED)
CROSS SECTIONS

DESIGN STUDY ONLY

All Dimensions are U.S. Survey Feet

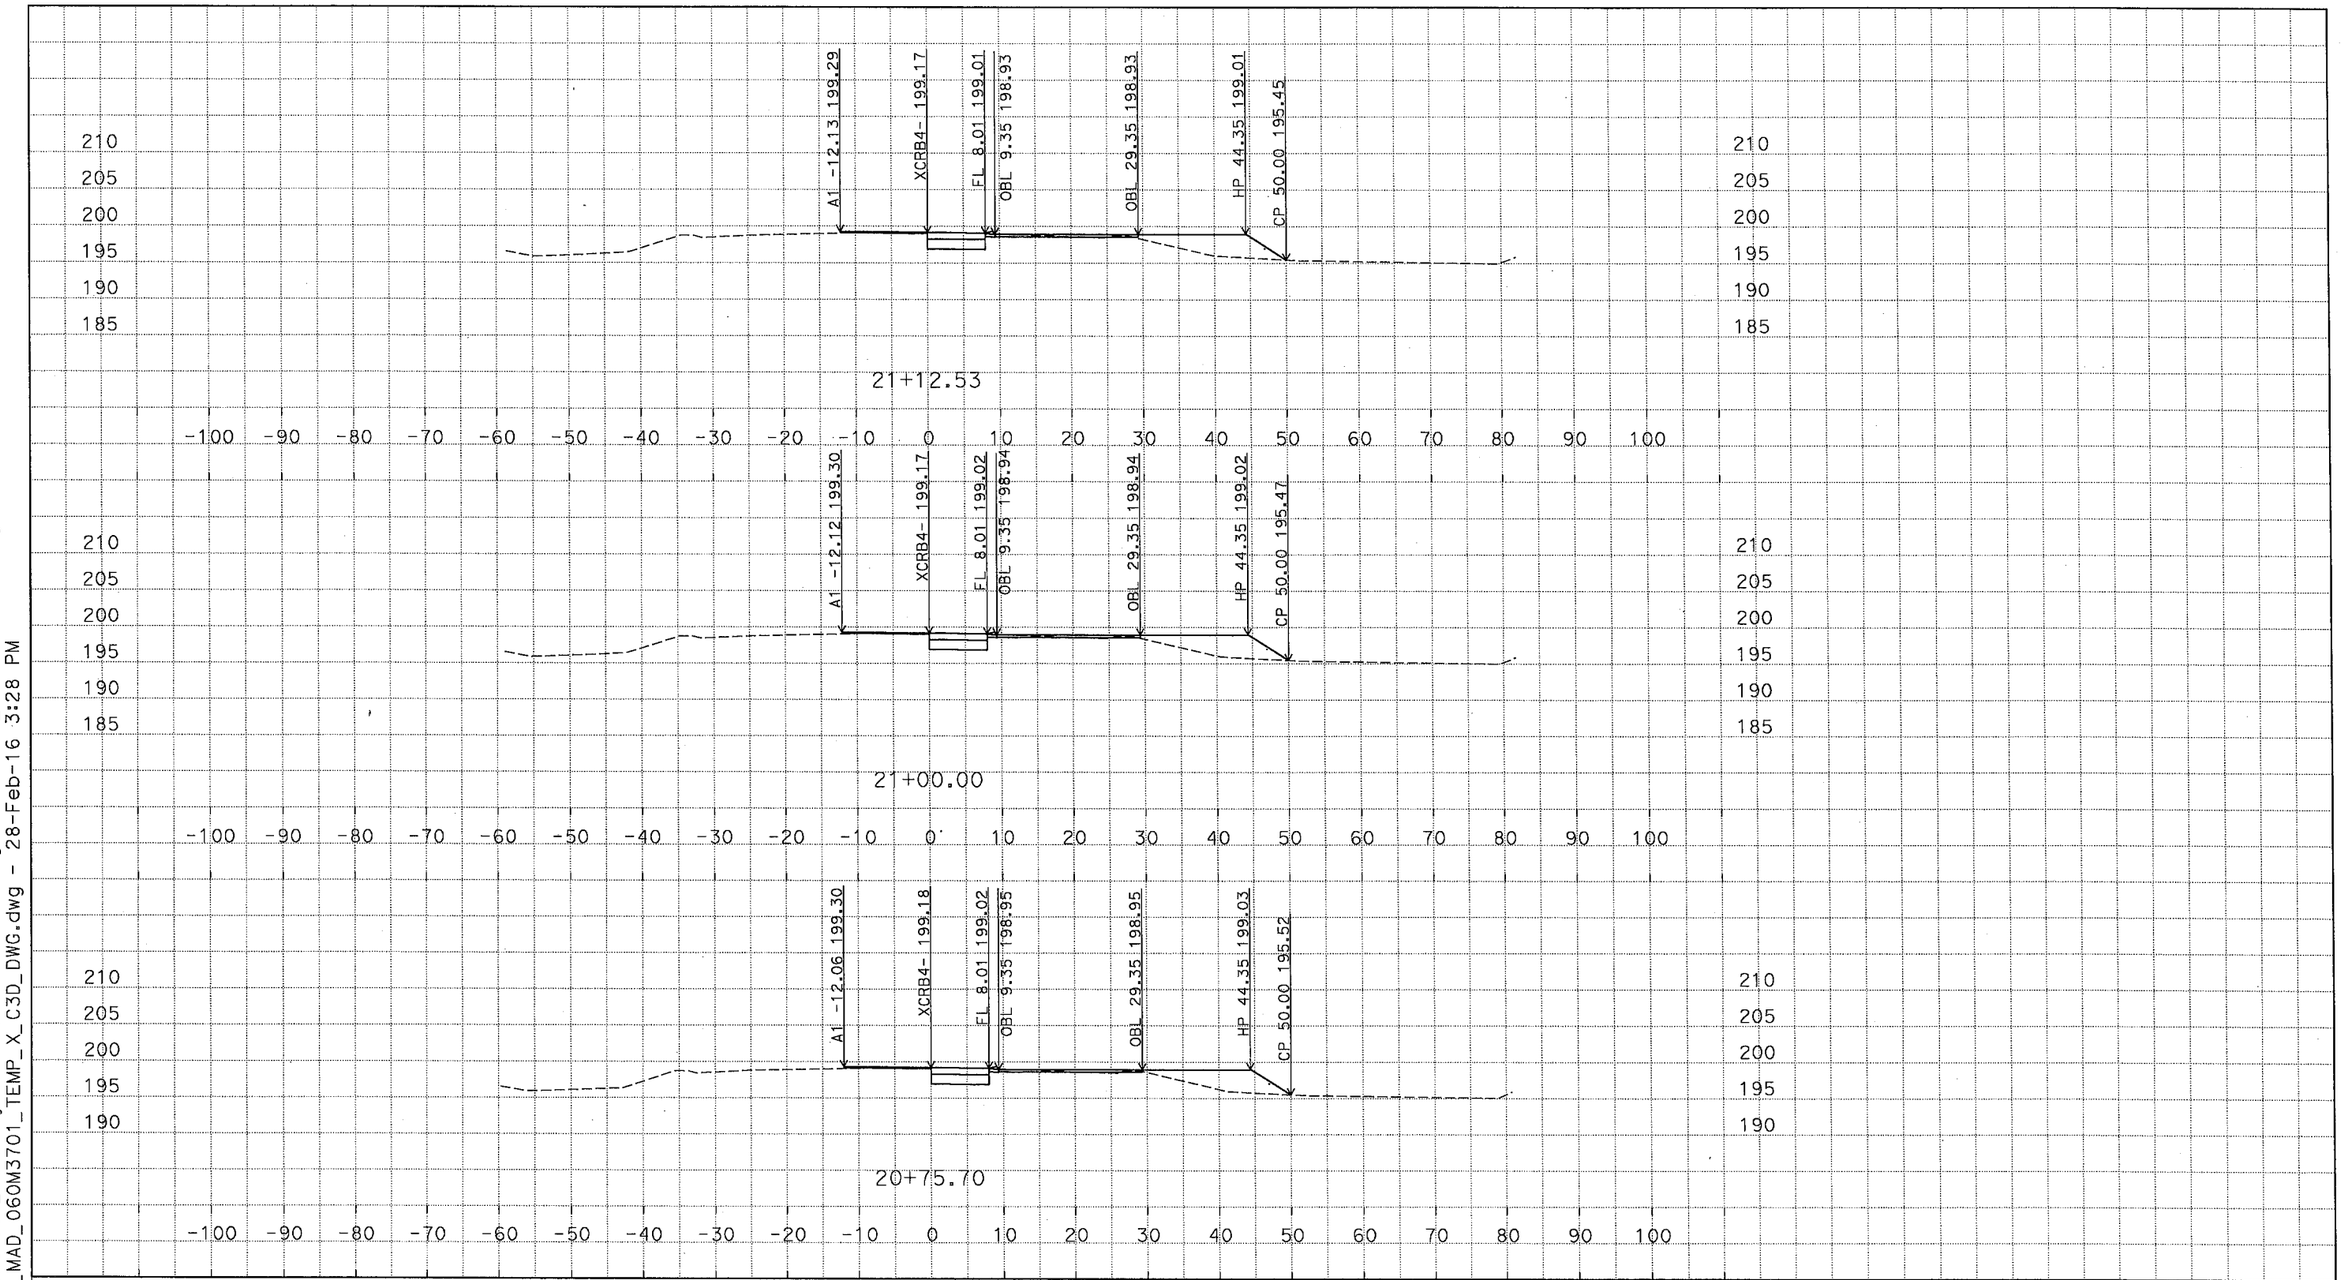

D:\C3D_Exercises_MS\Projects\0600000959\Design-SR43\C3D_0600000959\Alignments-SR43 ACAD-2007_MAD_060M3701_TEMP_X_C3D_DWG.dwg - 28-Feb-16 3:28 PM

PLOTTED DATE: 03-01-16

SCALE: 1"=10' Horiz.
1"=10' Vert.

CREATED BY: M SADATMANSOORI

CONTRACT: 06-0M3704

DIST/CO/RTE/PM: 06/KIN/SR43,137/PM1.3-1.7

PROJECT ID: 0600000959

XCRB4 (CRB4 EXTENDED)
CROSS SECTIONS

DESIGN STUDY ONLY

All Dimensions are U.S. Survey Feet

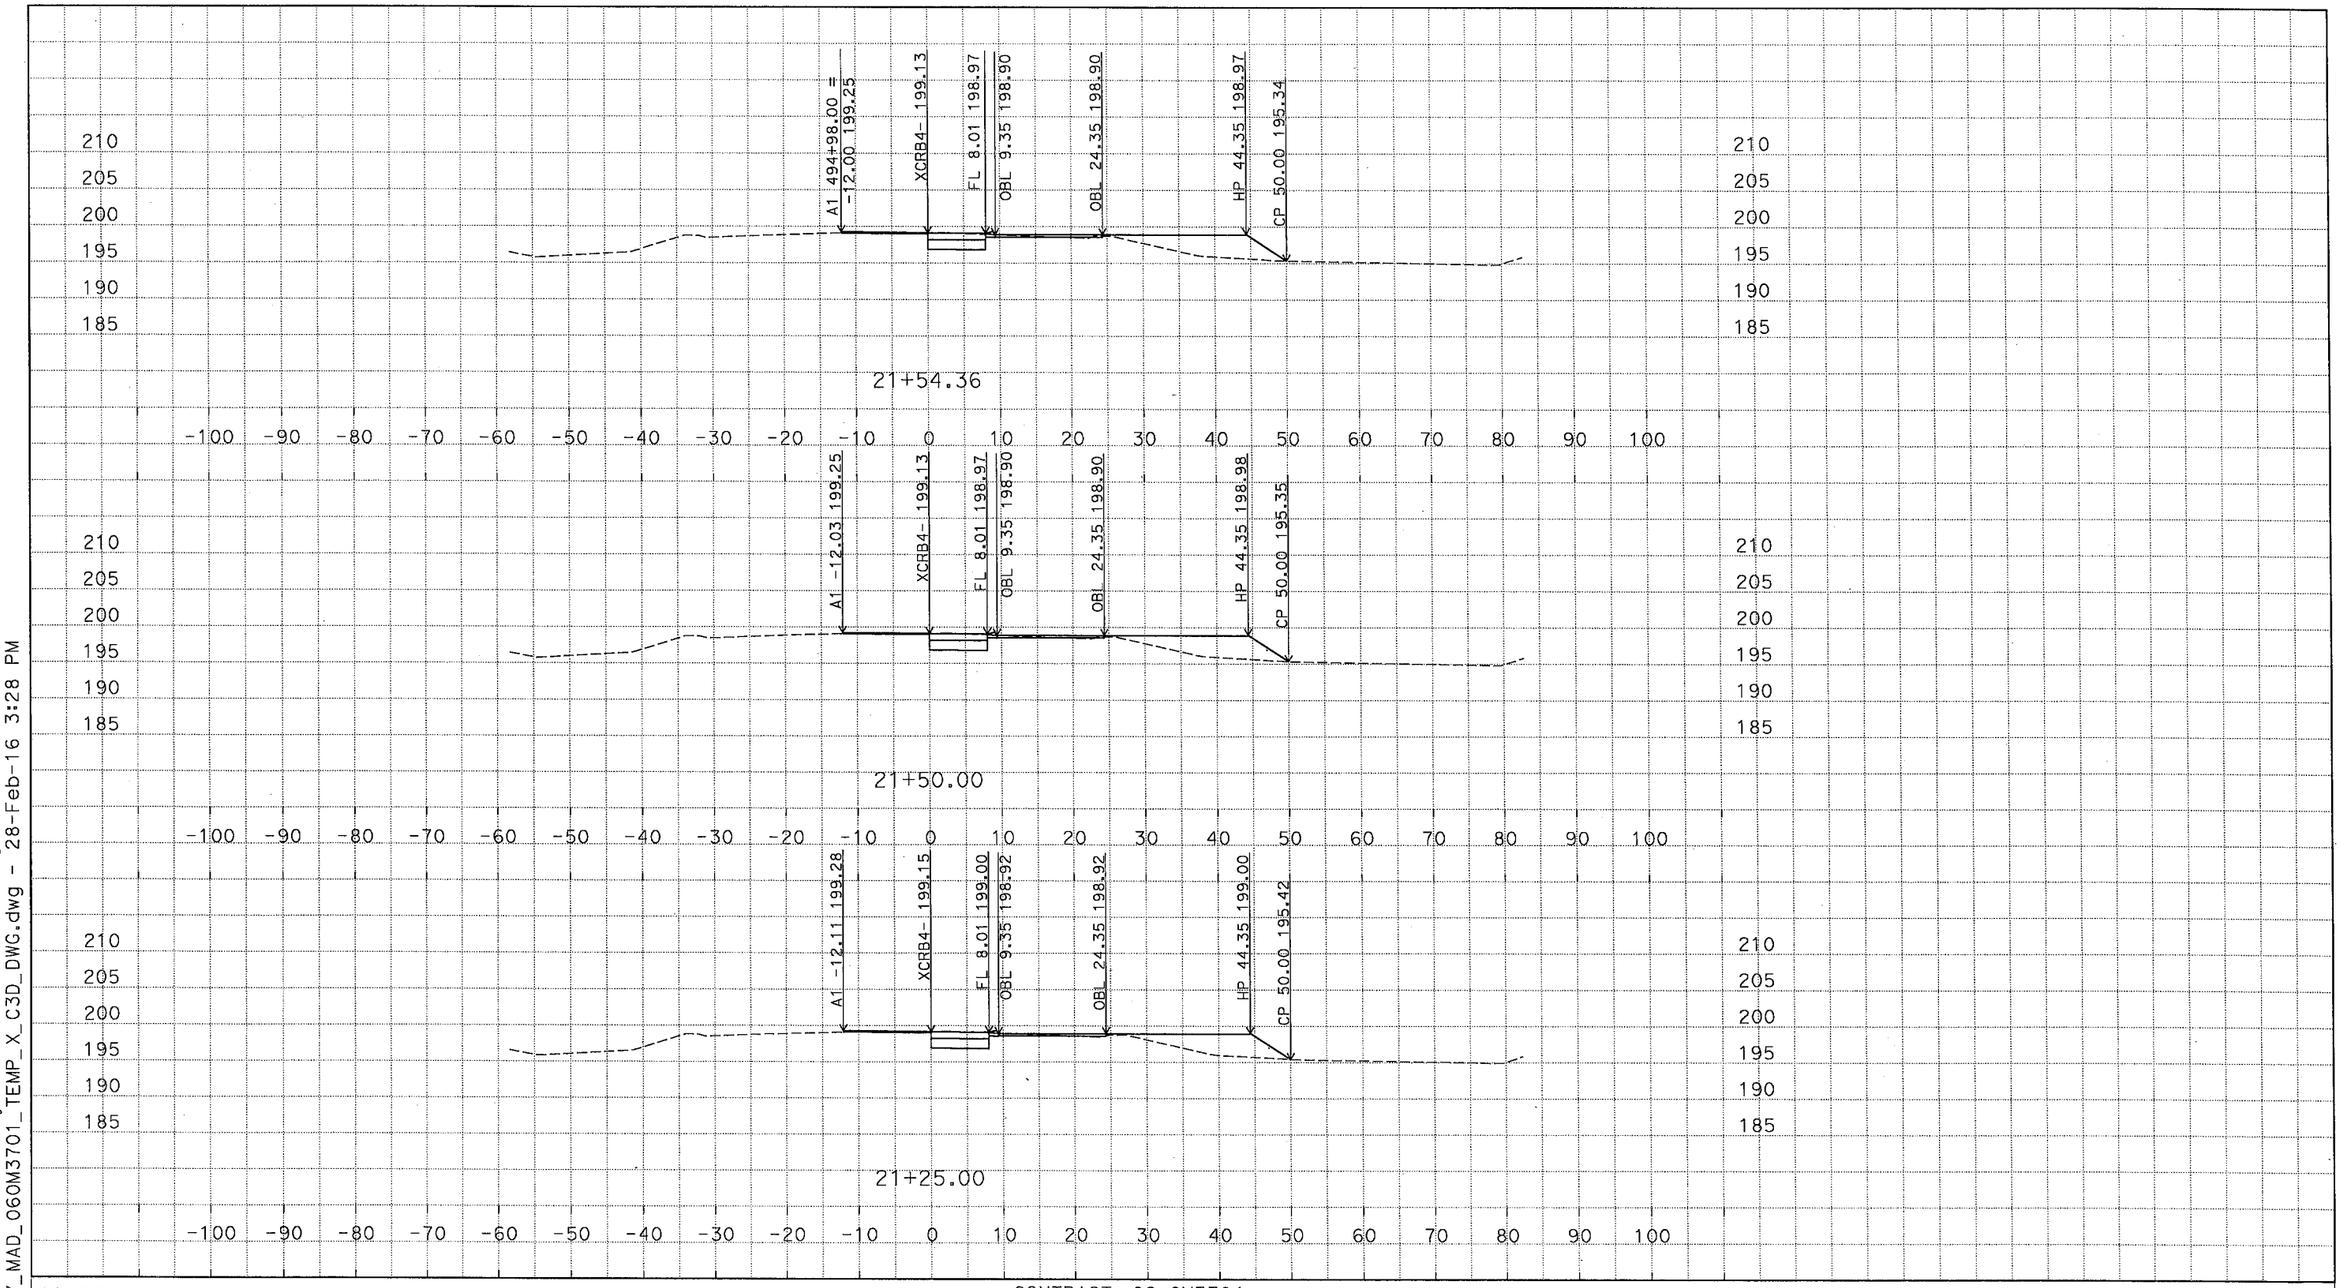

D:\C3D_Exercises_MS\Projects\0600000959\Design-SR43\C3D_0600000959_ACAD-2007_MAD_060M3701_TEMP_X_C3D_DWG.dwg - 28-Feb-16 3:28 PM

PLOTTED DATE: 03-01-16

SCALE: 1"=10' Horiz.
1"=10' Vert.

CREATED BY: M SADATMANSOORI

CONTRACT: 06-0M3704

DIST/CO/RTE/PM: 06/KIN/SR43,137/PM1.3-1.7

PROJECT ID: 0600000959

XCRB4 (CRB4 EXTENDED)

CROSS SECTIONS

24 OF 24

NORTH WEST QUADRANT

SR43 SOUTHBOUND SHOULDER

CURB CRB5 FLOWLINE

WHITLEY Ave WESTBOUND SHOULDER

DESIGN STUDY ONLY

All Dimensions are U.S. Survey Feet

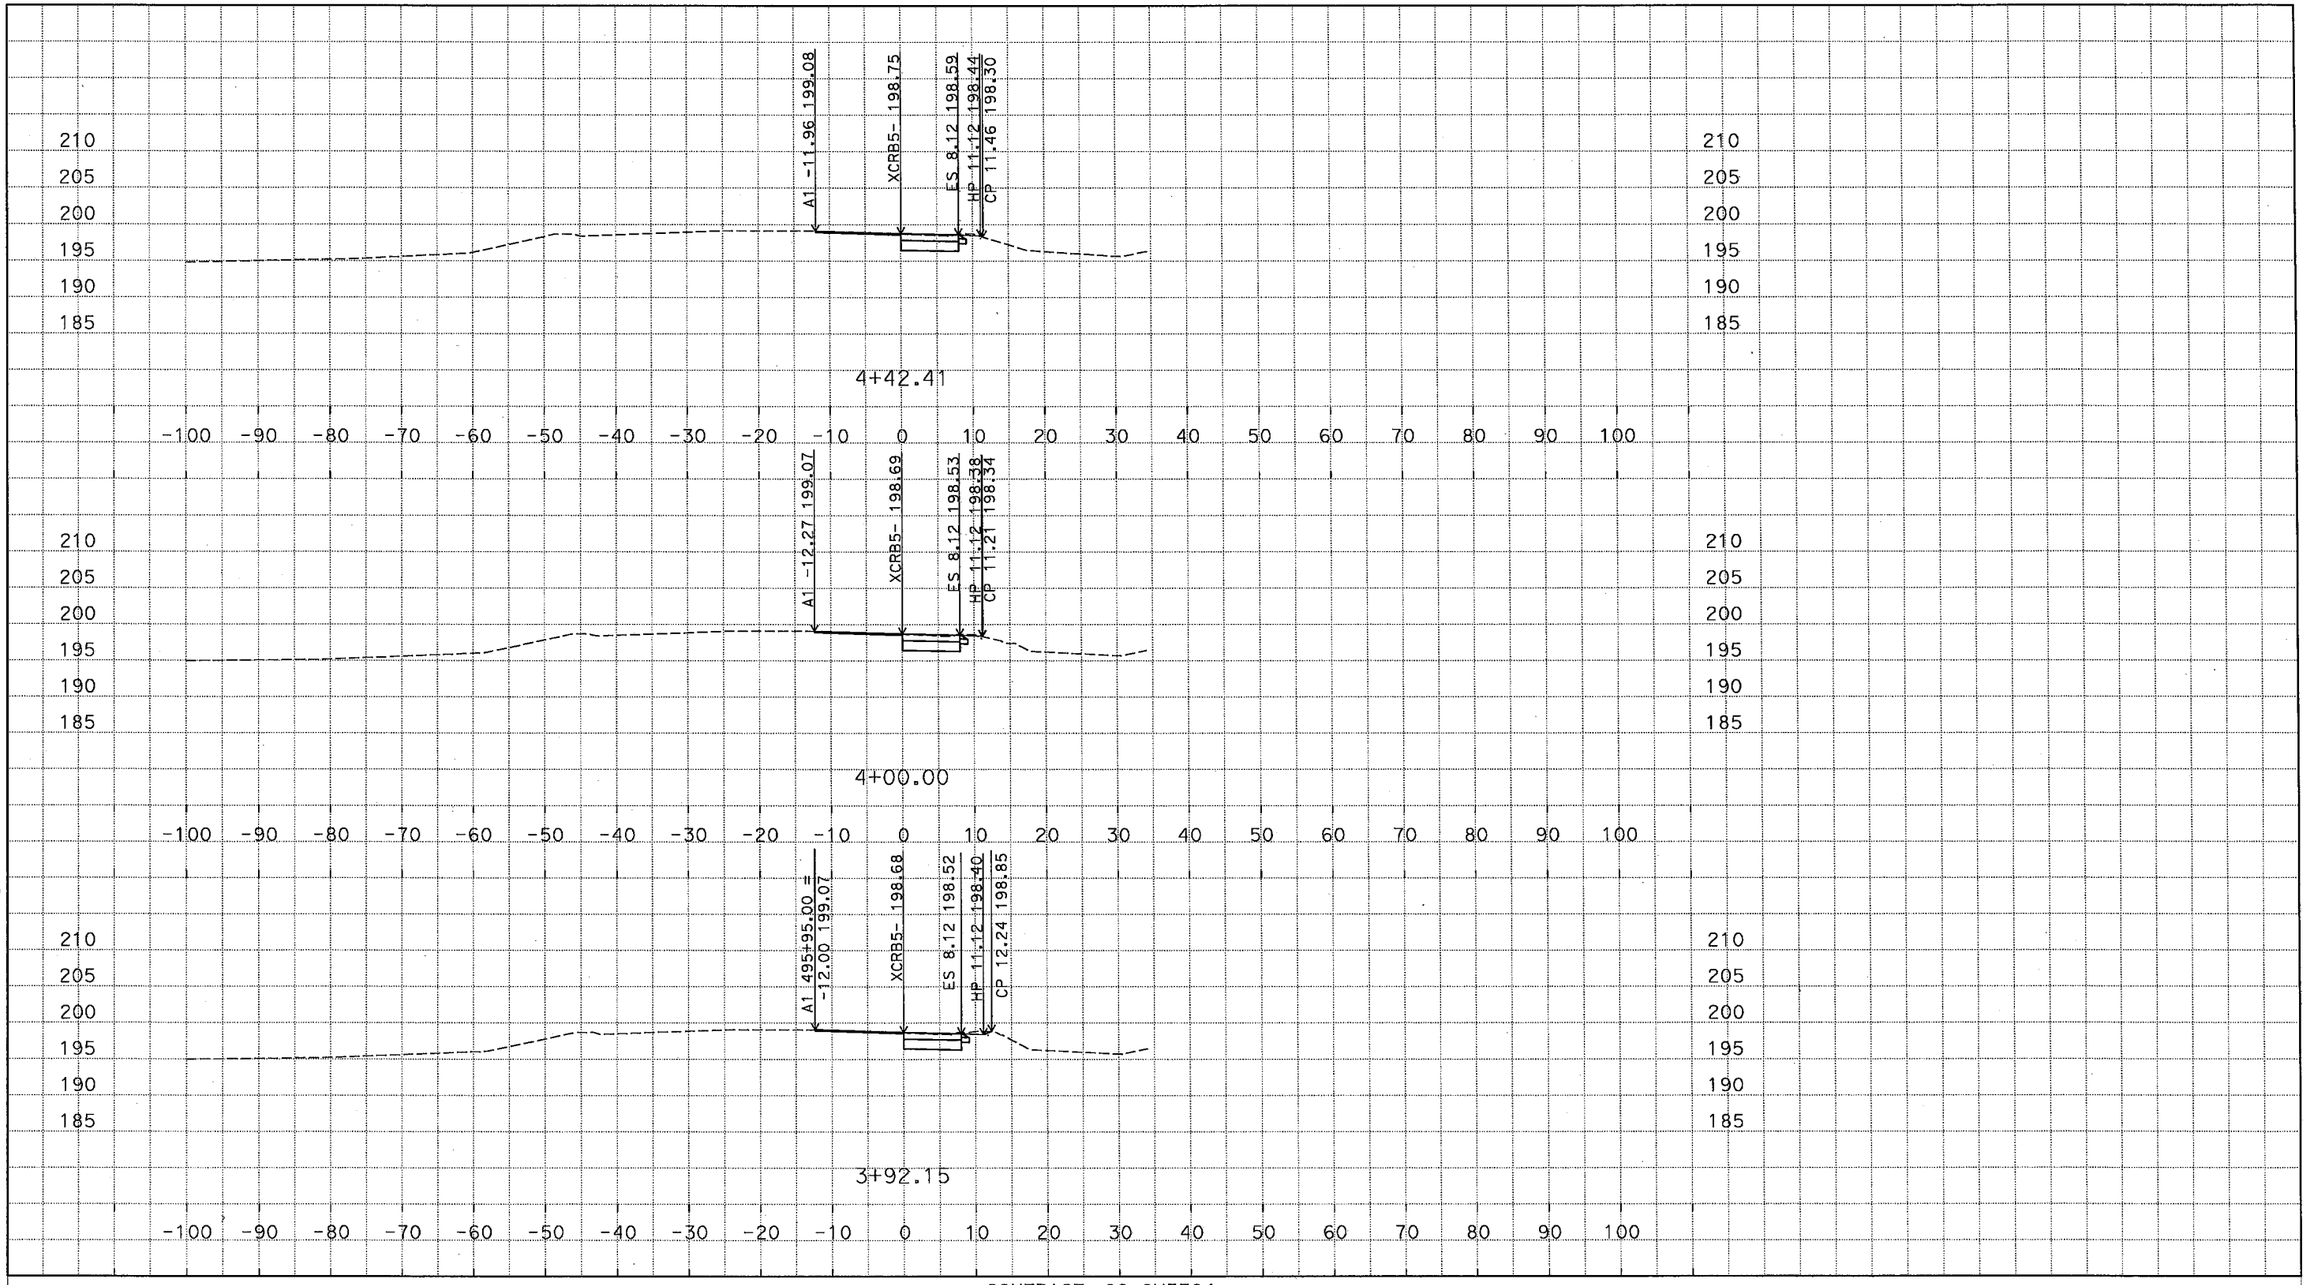

D:\C3D_Exercises_MS\Projects\0600000959\Design-SR43\C3D_0600000959\Alignments-SR43
ACAD-2007_MAD_06OM3701_TEMP_X_C3D_DWG.dwg - 28-Feb-16 3:28 PM

PLOTTED DATE: 03-01-16

SCALE: 1"=10' Horiz.
1"=10' Vert.

CREATED BY: M SADATMANSOORI

CONTRACT: 06-OM3704

DIST/CO/RTE/PM: 06/KIN/SR43,137/PM1.3-1.7

PROJECT ID: 0600000959

XCRB5 (CRB5 EXTENDED)
CROSS SECTIONS
1 OF 34

DESIGN STUDY ONLY

All Dimensions are U.S. Survey Feet

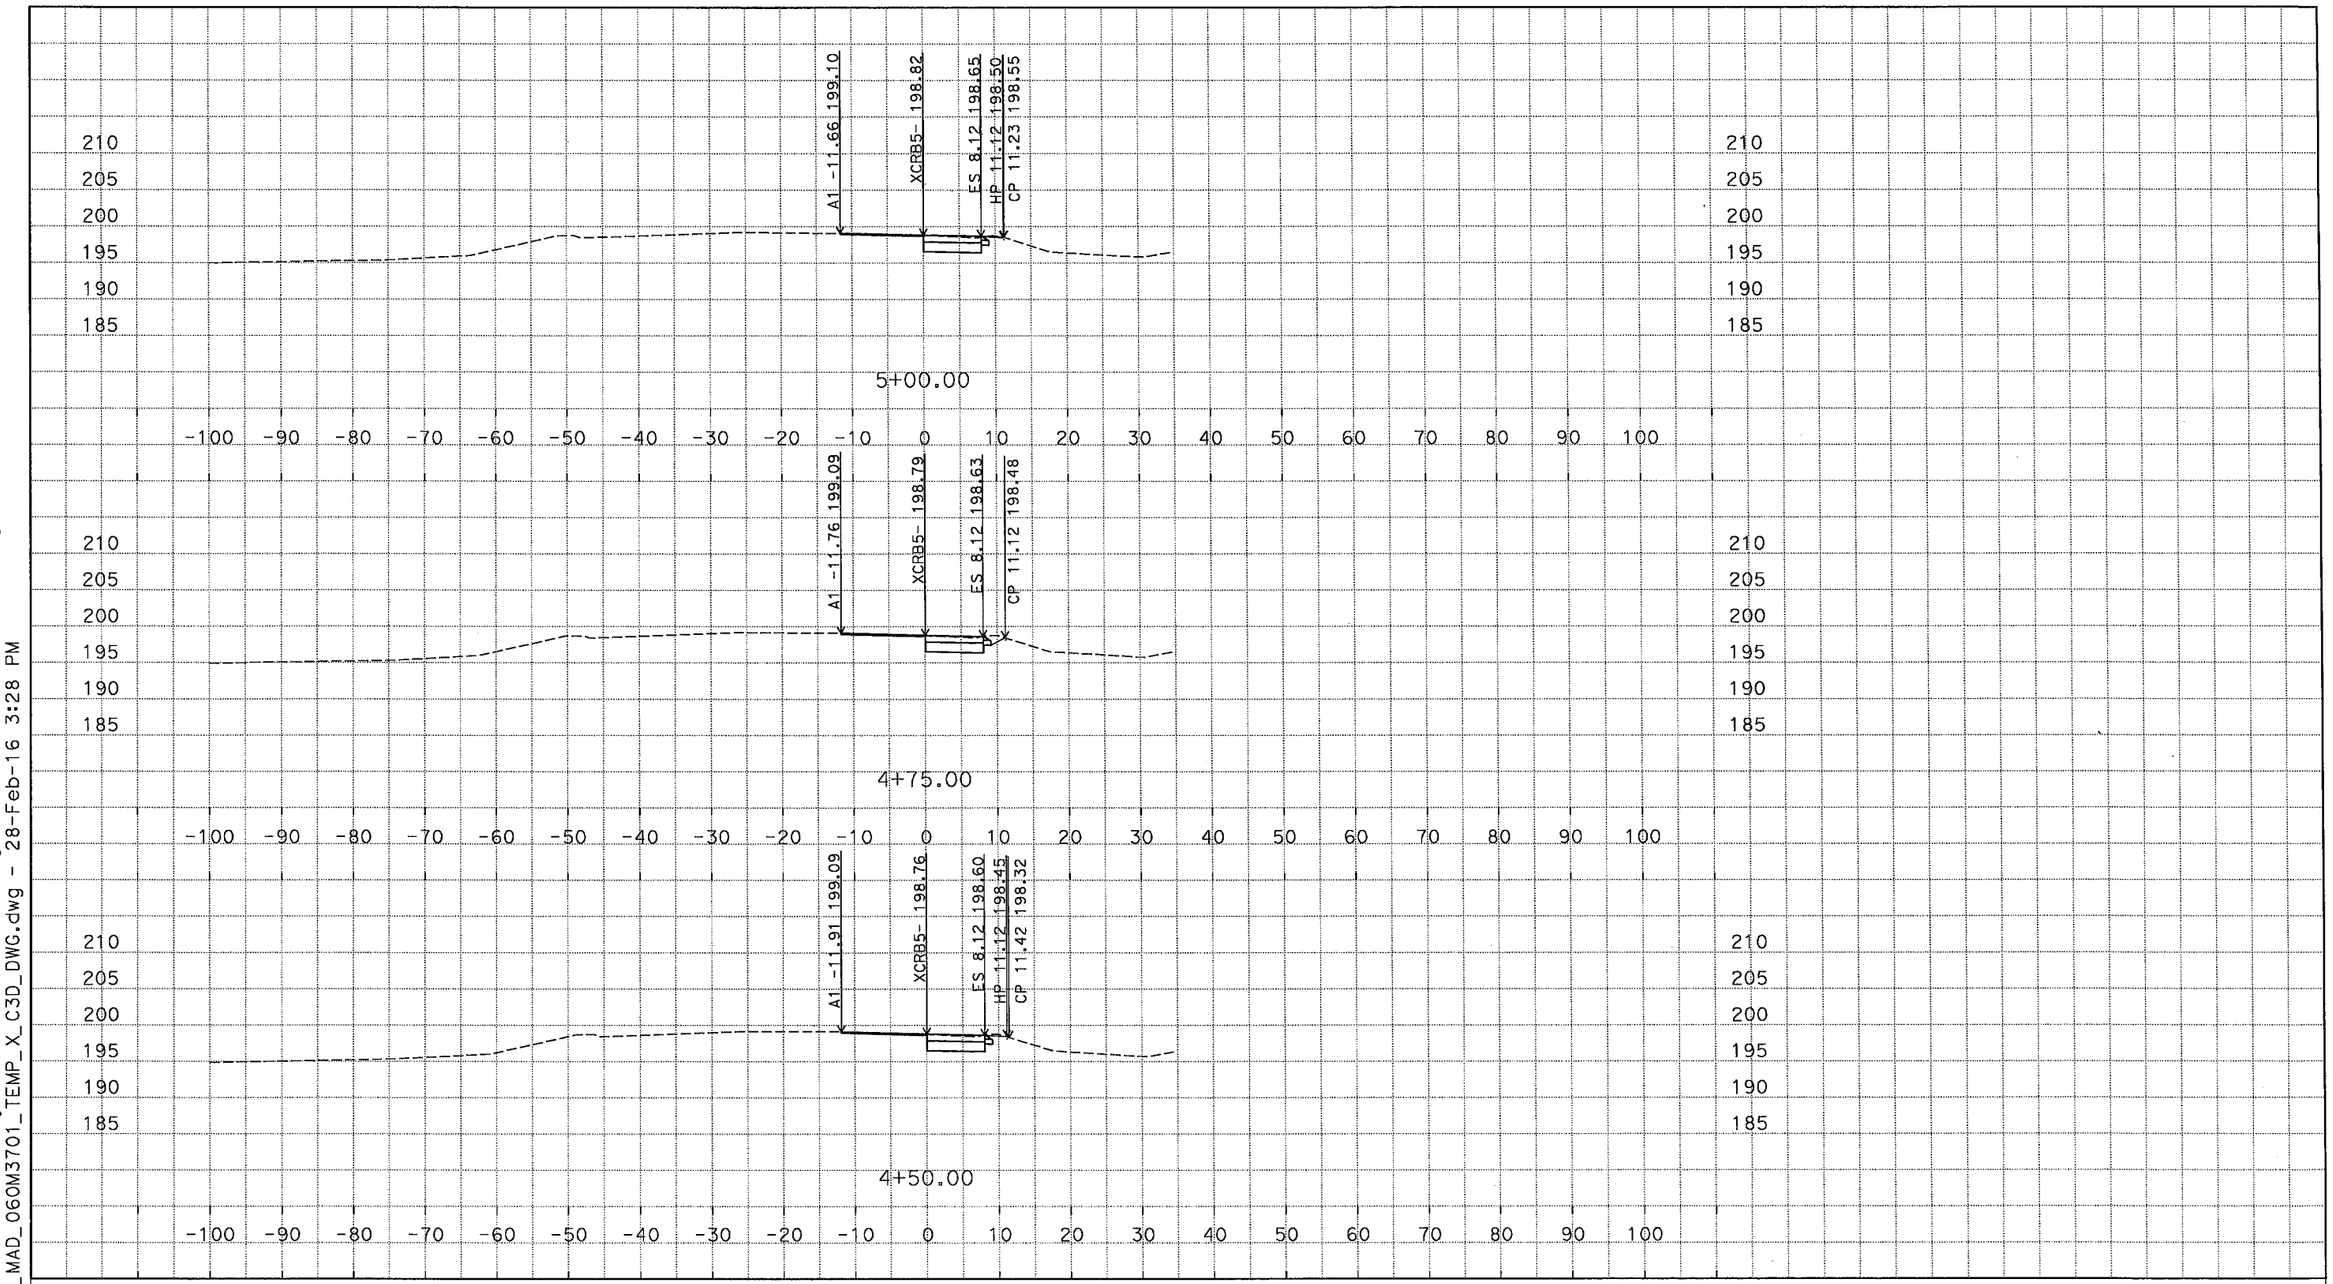

D:\C3D_Exercises_MS\Projects\0600000959\Design-SR43\C3D_0600000959\ACAD-2007_MAD_060M3701_TEMP_X_C3D_DWG.dwg - 28-Feb-16 3:28 PM

PLOTTED DATE: 03-01-16

SCALE: 1"=10' Horiz.
1"=10' Vert.

CREATED BY: M SADATMANSOORI

CONTRACT: 06-0M3704

DIST/CO/RTE/PM: 06/KIN/SR43,137/PM1.3-1.7

PROJECT ID: 0600000959

XCRB5 (CRB5 EXTENDED)

CROSS SECTIONS

DESIGN STUDY ONLY

All Dimensions are U.S. Survey Feet

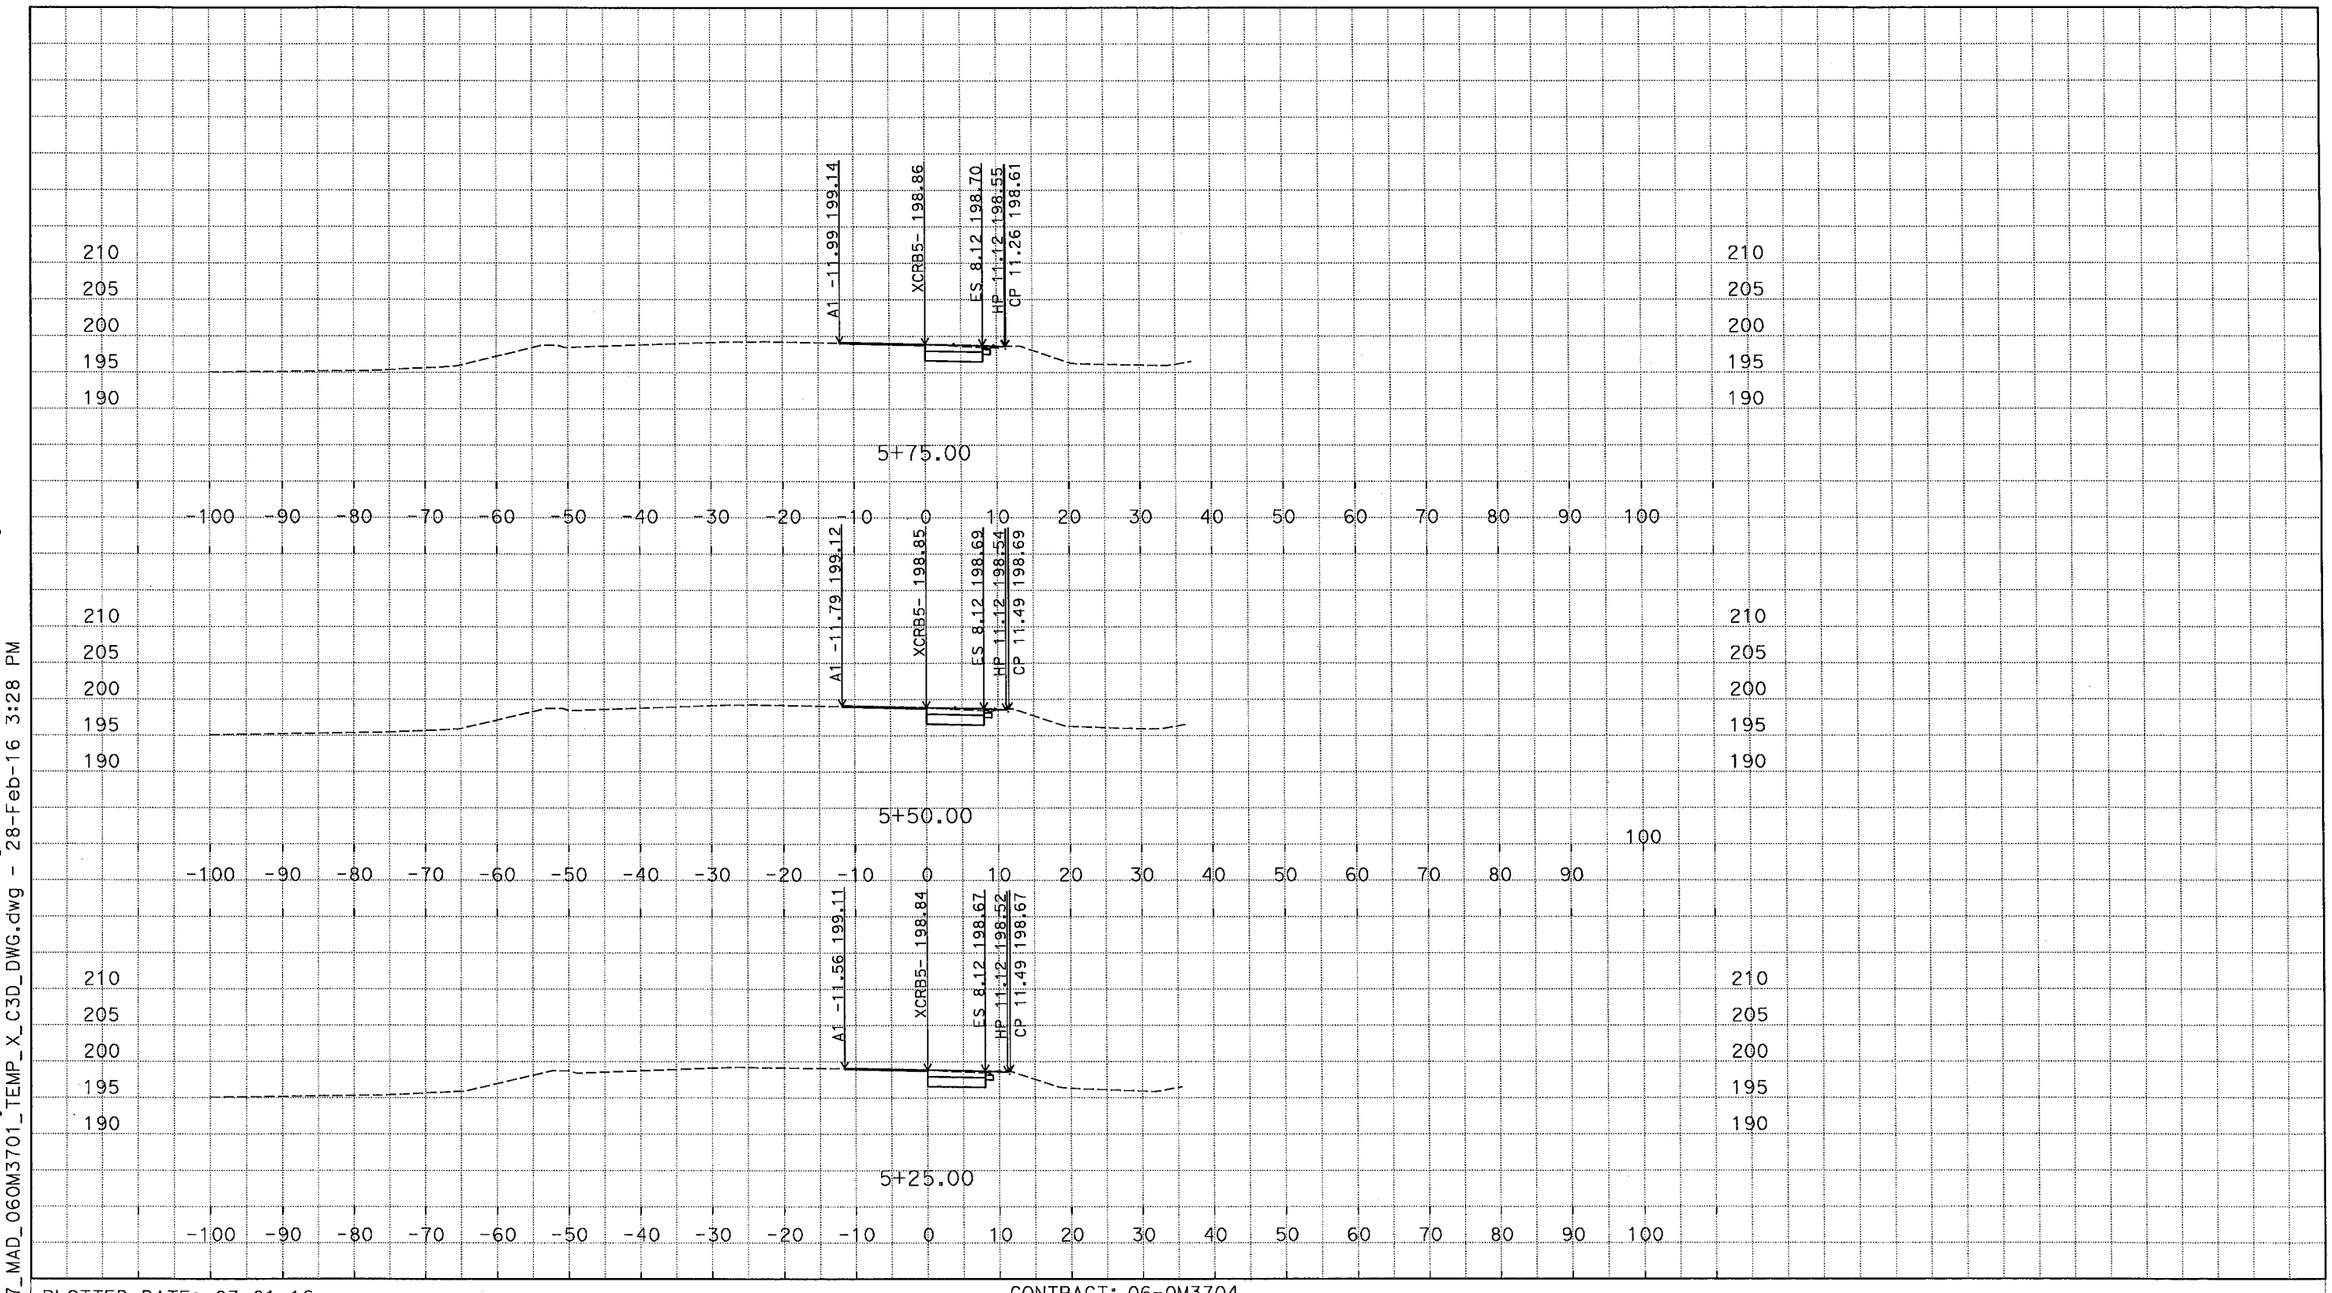

D:\C3D_Exercises_MS\Projects\0600000959\Design-SR43\C3D_0600000959\ACAD-2007_MAD_06OM3701_TEMP_X_C3D_DWG.dwg - 28-Feb-16 3:28 PM

PLOTTED DATE: 03-01-16

SCALE: 1"=10' Horiz.
1"=10' Vert.

CREATED BY: M SADATMANSOORI

CONTRACT: 06-0M3704

DIST/CO/RTE/PM: 06/KIN/SR43,137/PM1.3-1.7

PROJECT ID: 0600000959

XCRB5 (CRB5 EXTENDED)
CROSS SECTIONS
3 OF 34

DESIGN STUDY ONLY

All Dimensions are U.S. Survey Feet

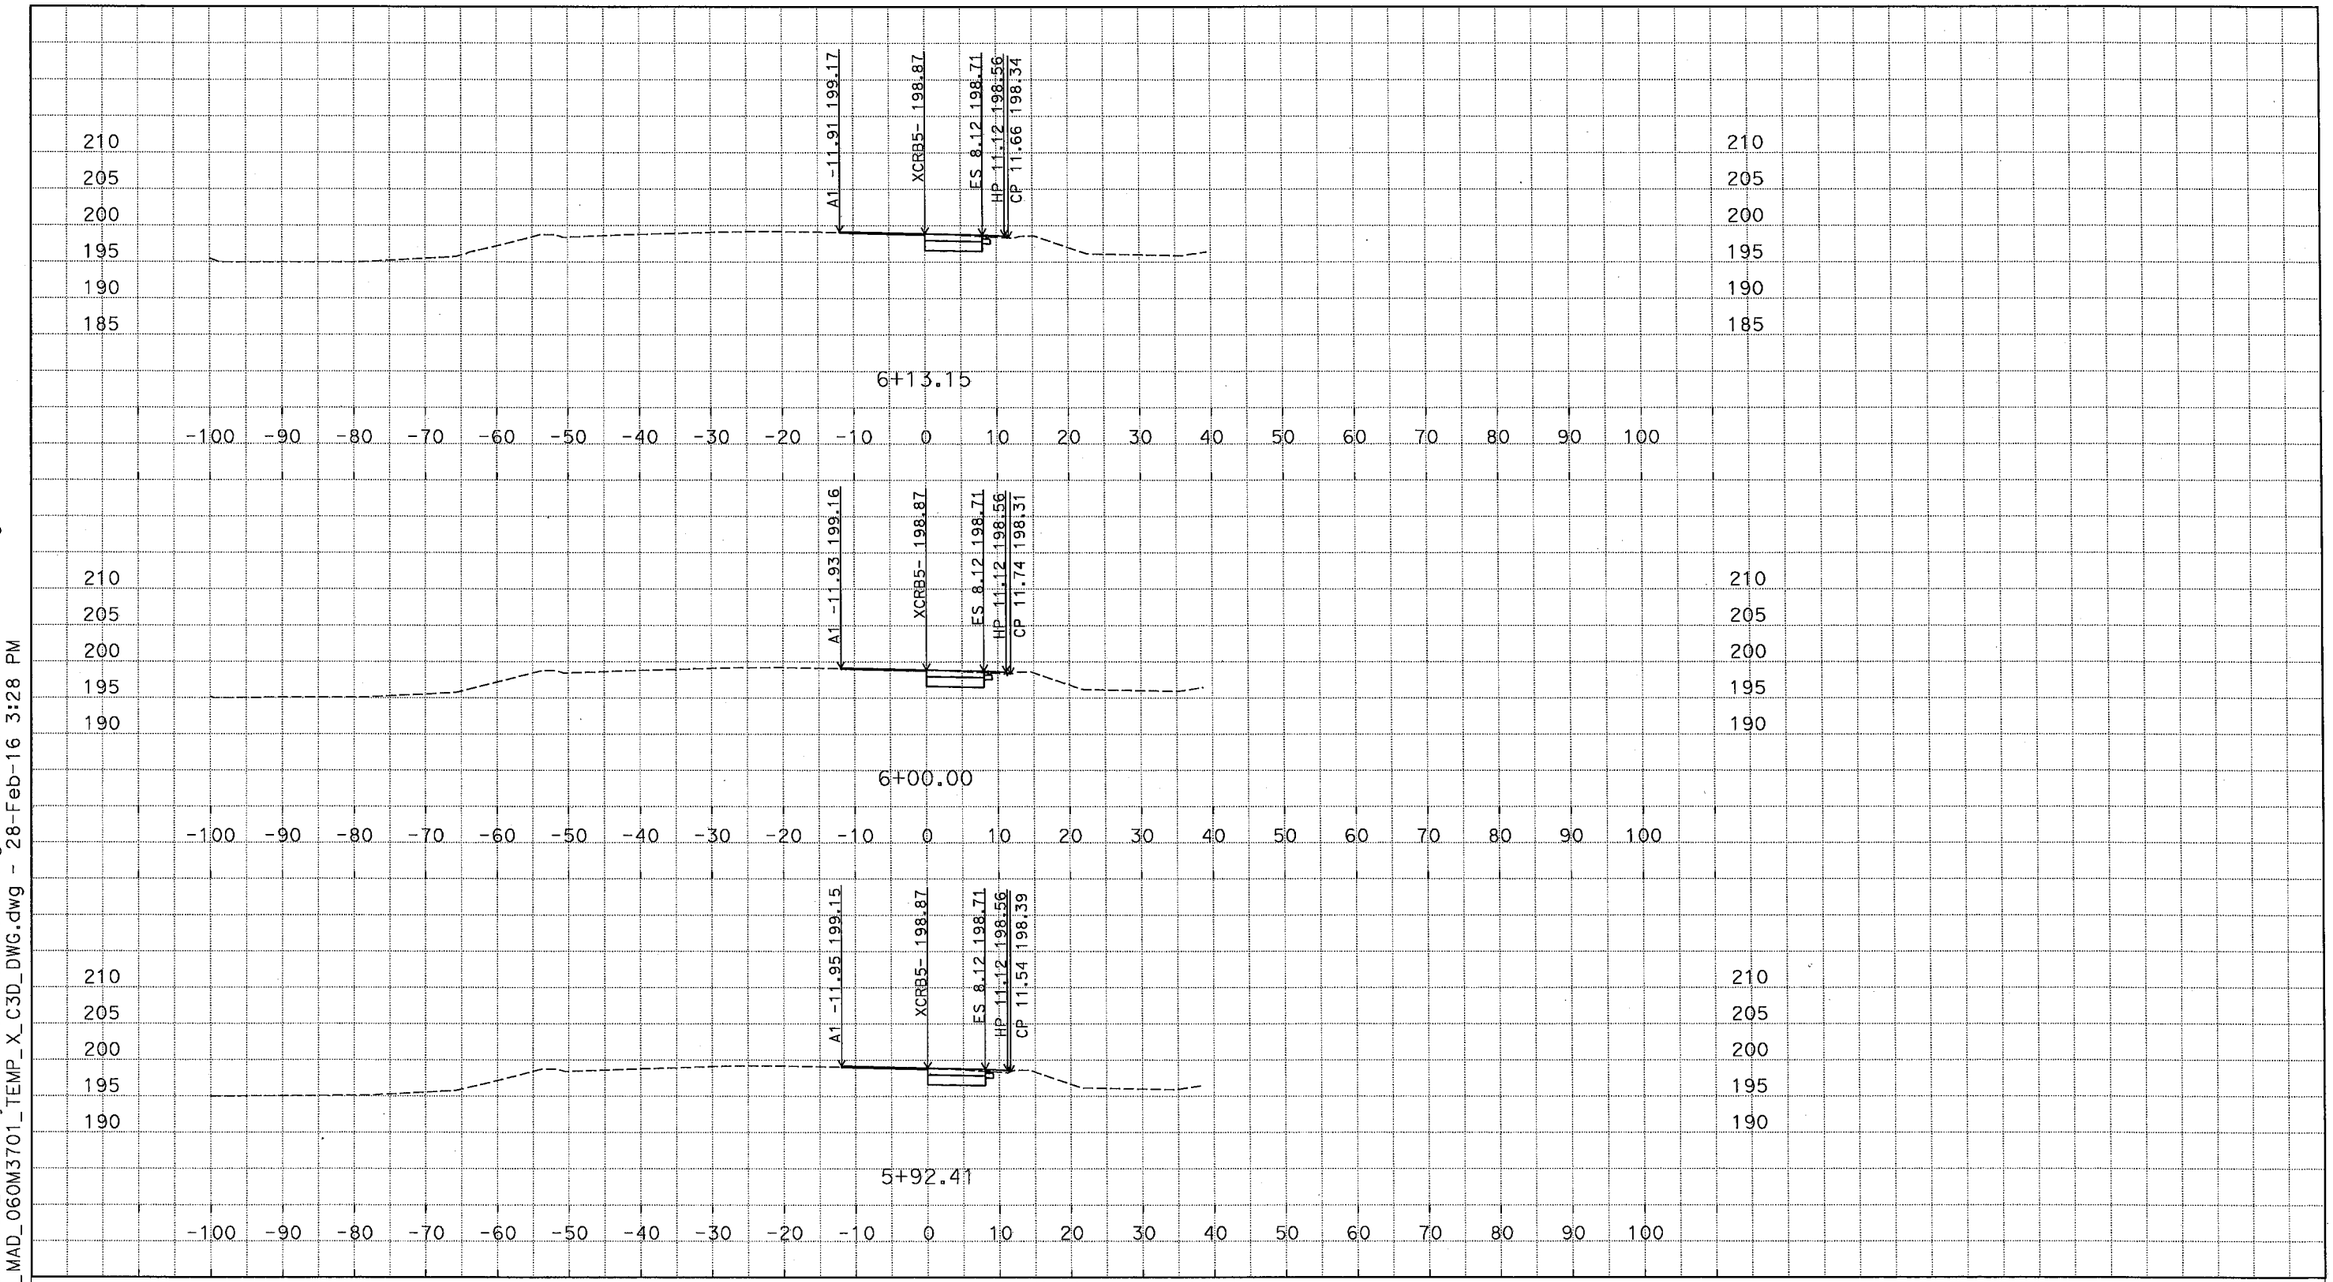

D:\C3D_Exercises_MS\Projects\0600000959\Design-SR43\C3D_0600000959\ACAD-2007_MAD_060M3701_TEMP_X_C3D_DWG.dwg - 28-Feb-16 3:28 PM

PLOTTED DATE: 03-01-16

SCALE: 1"=10' Horiz.
1"=10' Vert.

CREATED BY: M SADATMANSOORI

CONTRACT: 06-0M3704

DIST/CO/RTE/PM: 06/KIN/SR43,137/PM1.3-1.7

PROJECT ID: 0600000959

XCRB5 (CRB5 EXTENDED)
CROSS SECTIONS
4 OF 34

DESIGN STUDY ONLY

All Dimensions are U.S. Survey Feet

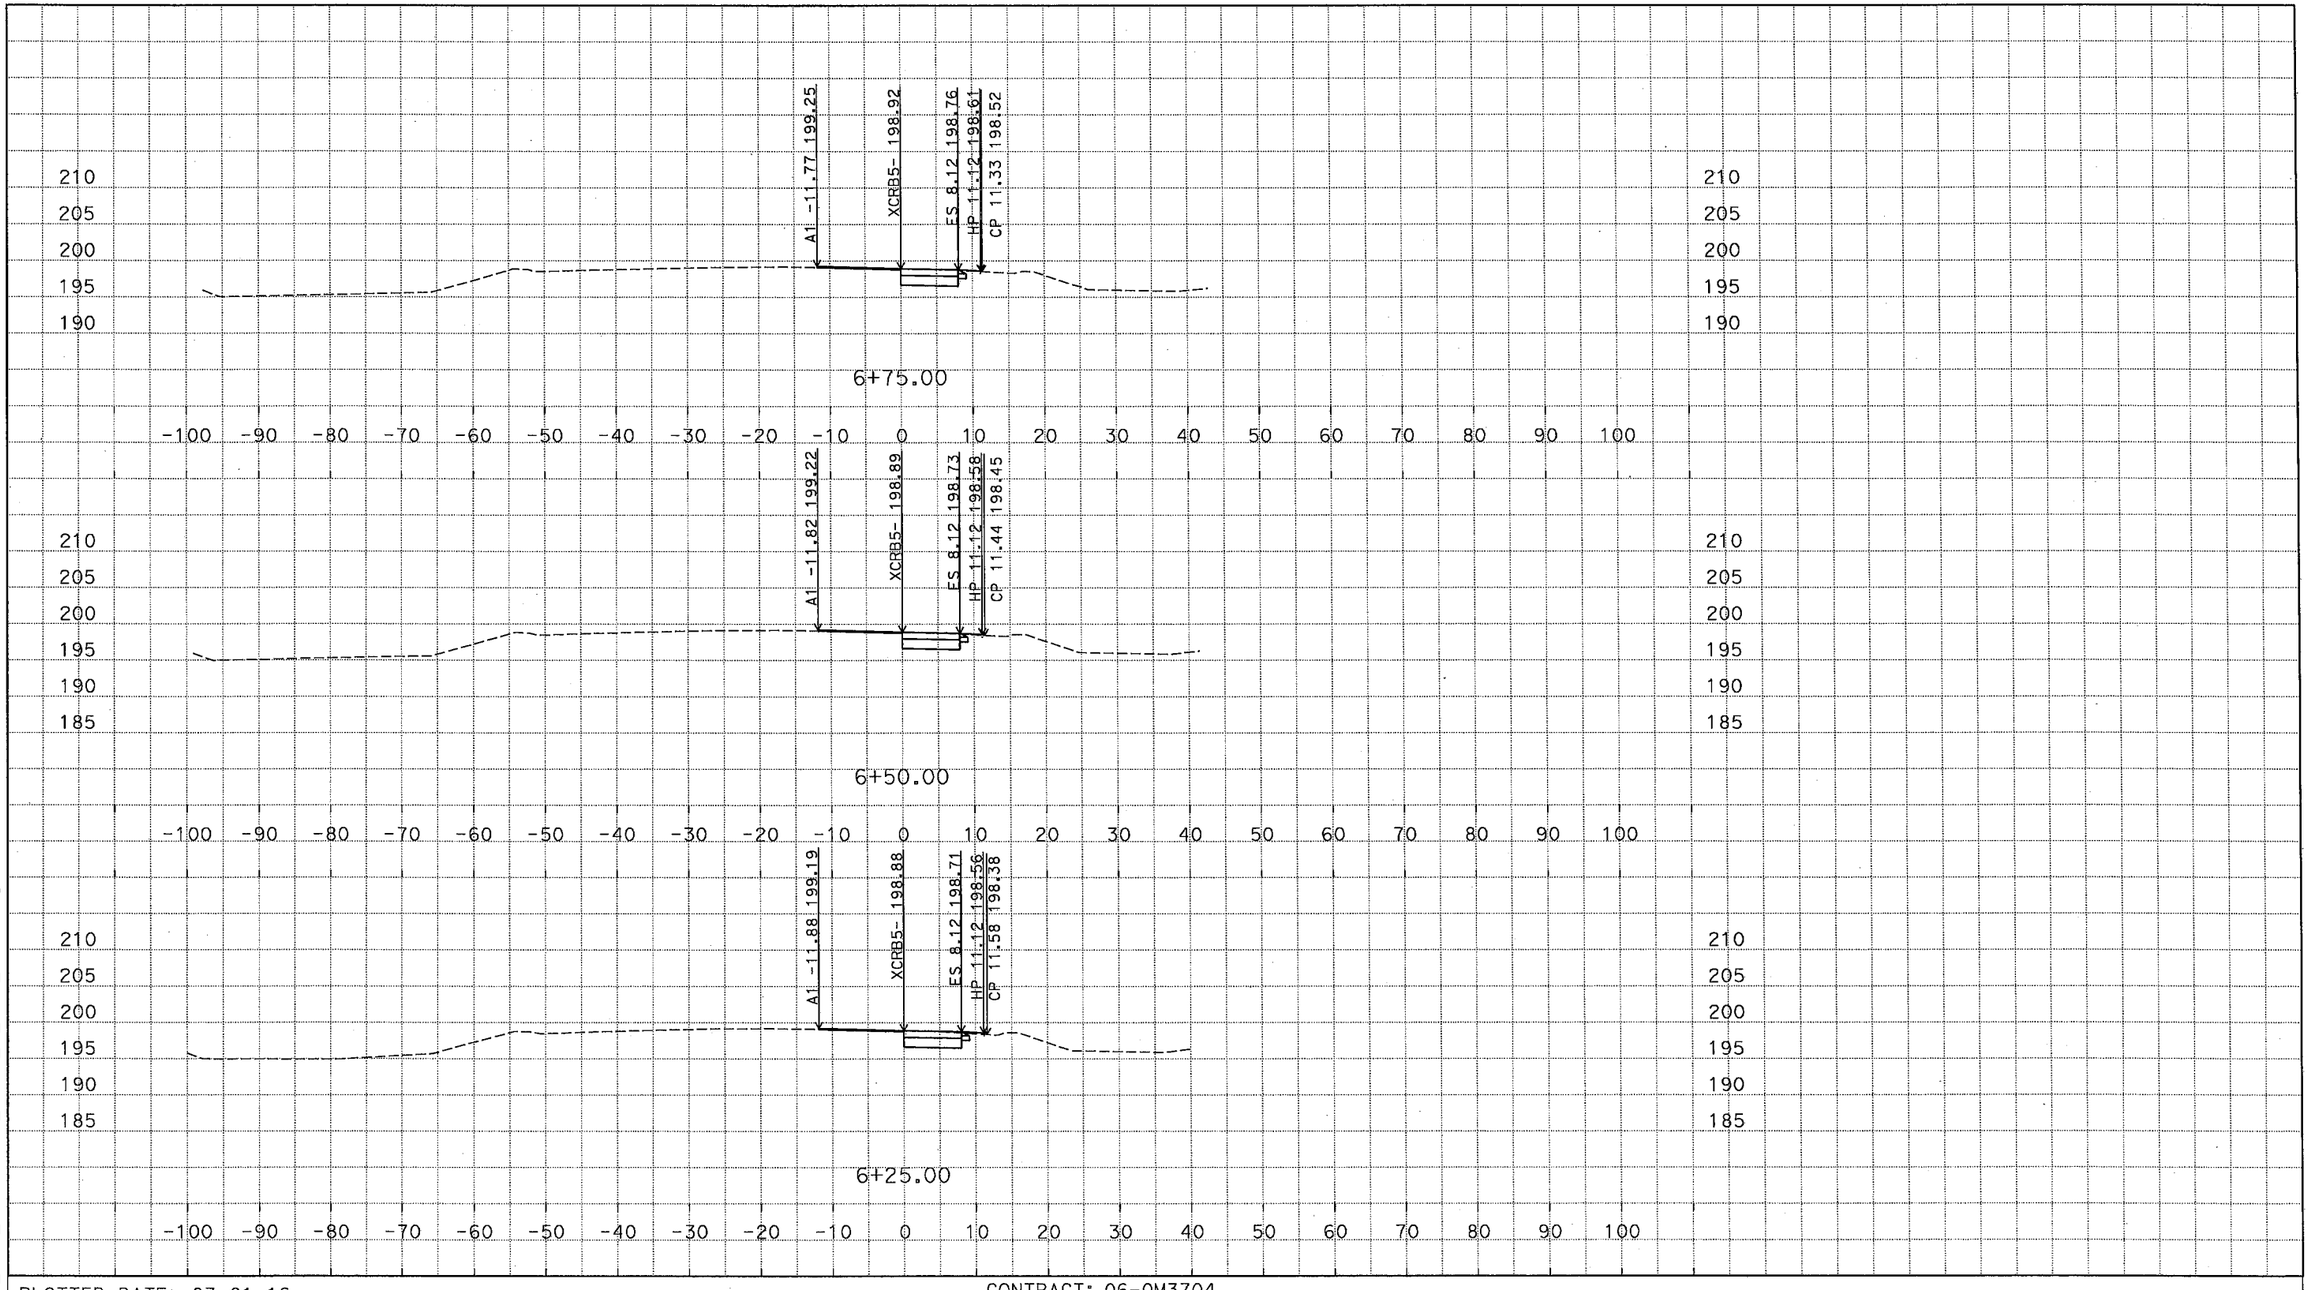

D:\C3D_Exercises_MS\Projects\0600000959\Design-SR43\C3D_0600000959\ACAD-2007_MAD_06OM3701_TEMP_X_C3D_DWG.dwg - 28-Feb-16 3:28 PM

PLOTTED DATE: 03-01-16

SCALE: 1"=10' Horiz.
1"=10' Vert.

CREATED BY: M SADATMANSOORI

CONTRACT: 06-0M3704

DIST/CO/RTE/PM: 06/KIN/SR43,137/PM1.3-1.7

PROJECT ID: 0600000959

XCRB5 (CRB5 EXTENDED)
CROSS SECTIONS
5 OF 34

DESIGN STUDY ONLY

All Dimensions are U.S. Survey Feet

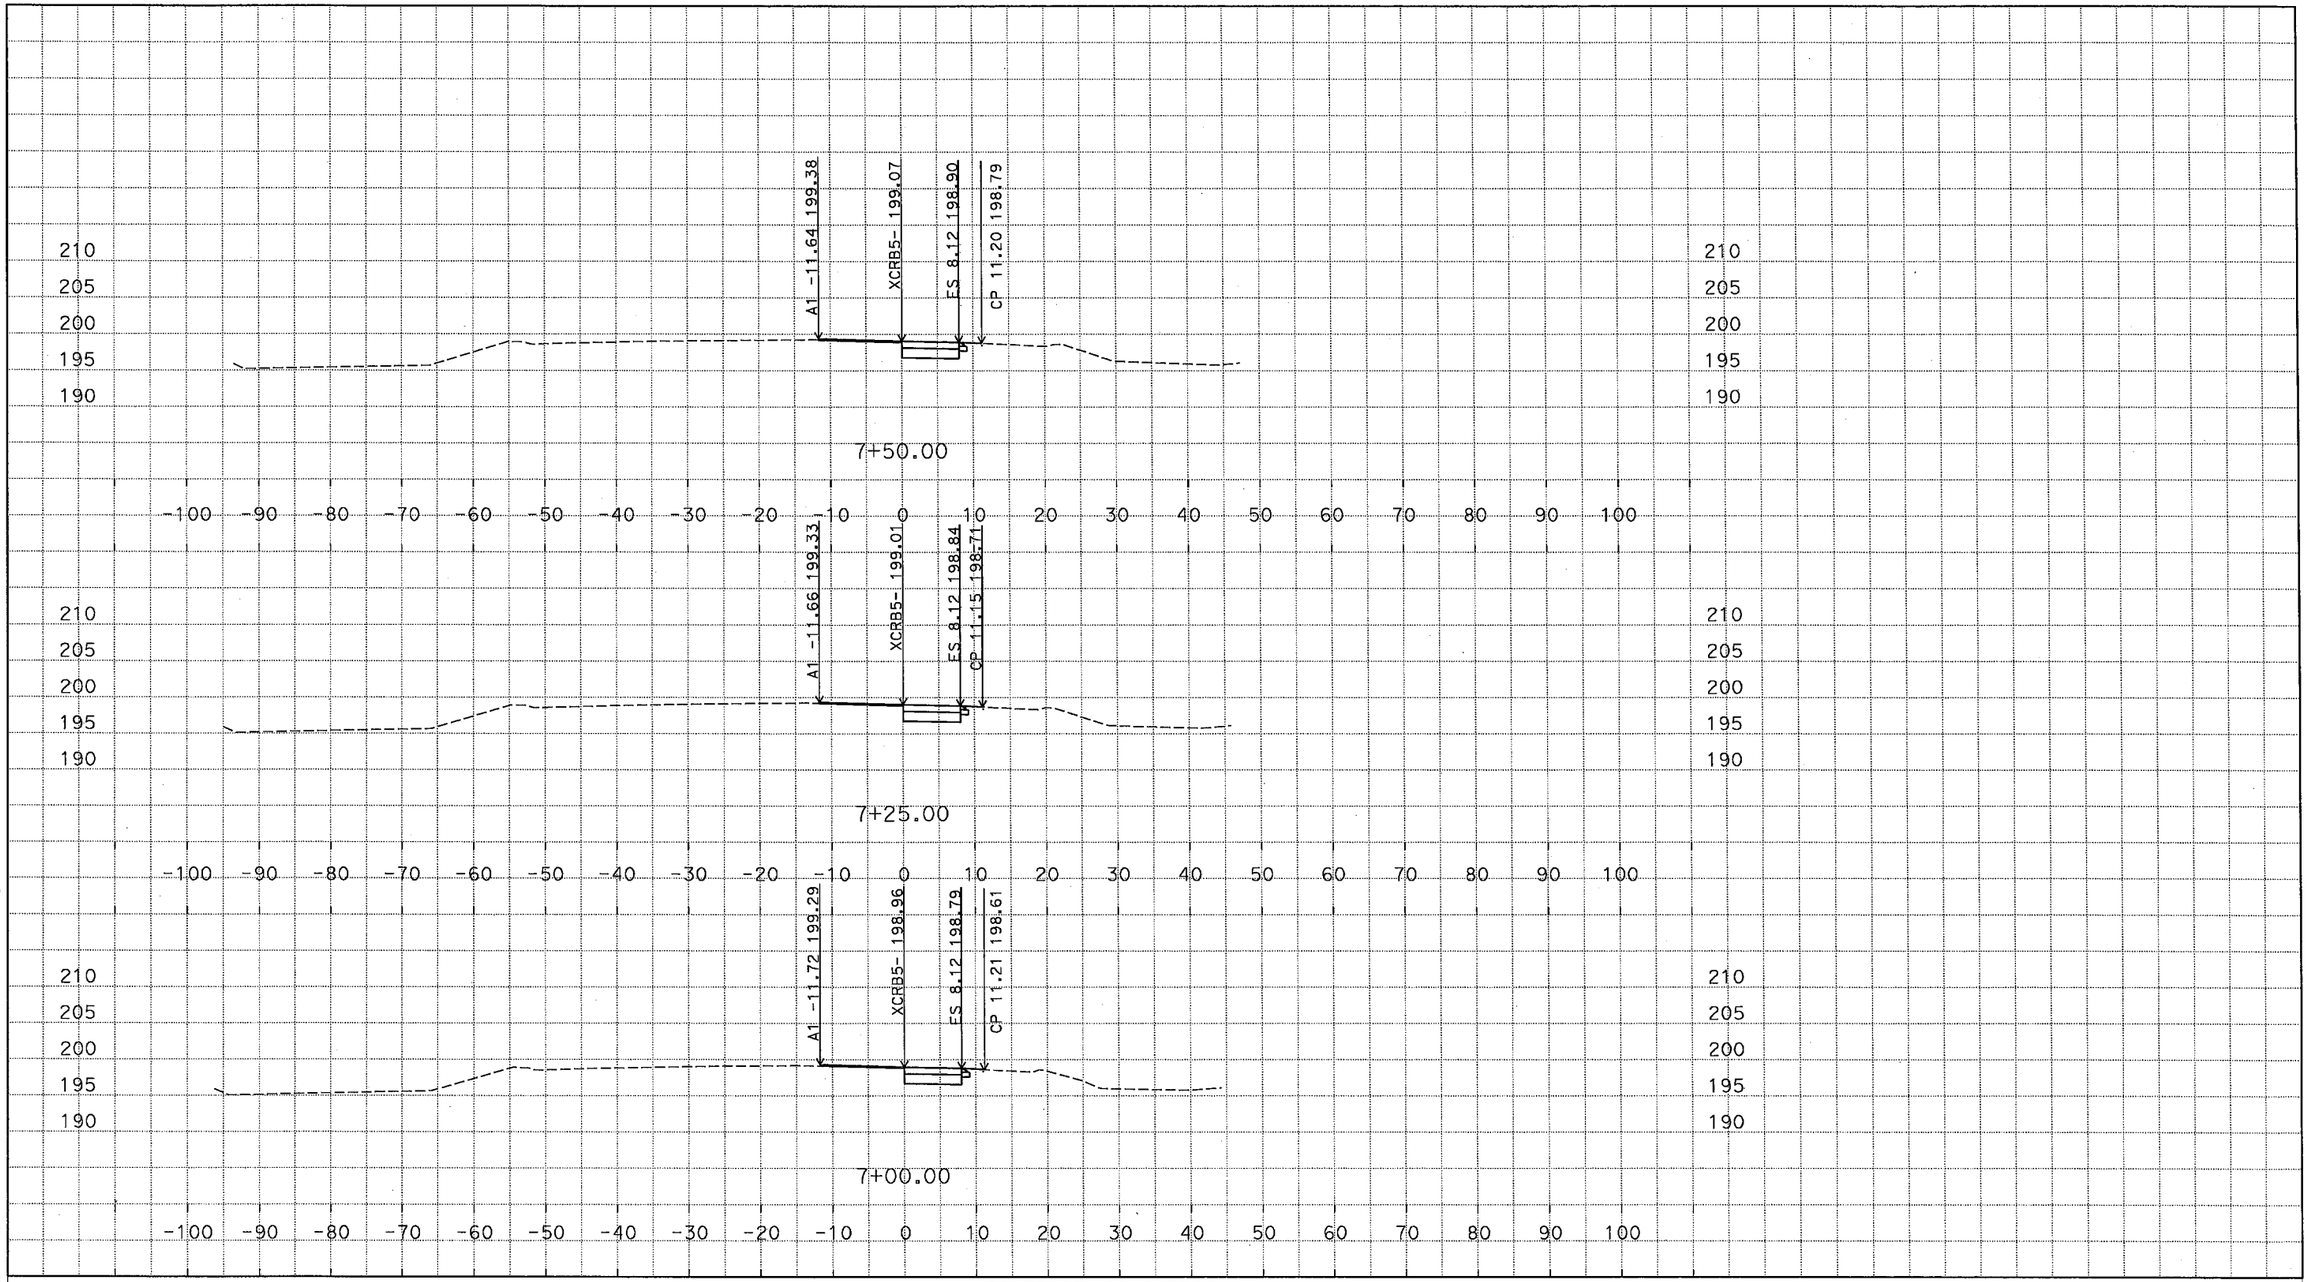

D:\C3D_Exercises_MS\Projects\0600000959\Design-SR43\C3D_0600000959\AI ACAD-2007_MAD_06OM3701_TEMP_X_C3D_DWG.dwg - 28-Feb-16 3:28 PM

PLOTTED DATE: 03-01-16

SCALE: 1"=10' Horiz.
1"=10' Vert.

CREATED BY: M SADATMANSOORI

CONTRACT: 06-OM3704

DIST/CO/RTE/PM: 06/KIN/SR43,137/PM1.3-1.7

PROJECT ID: 0600000959

XCRB5 (CRB5 EXTENDED)
CROSS SECTIONS

DESIGN STUDY ONLY

All Dimensions are U.S. Survey Feet

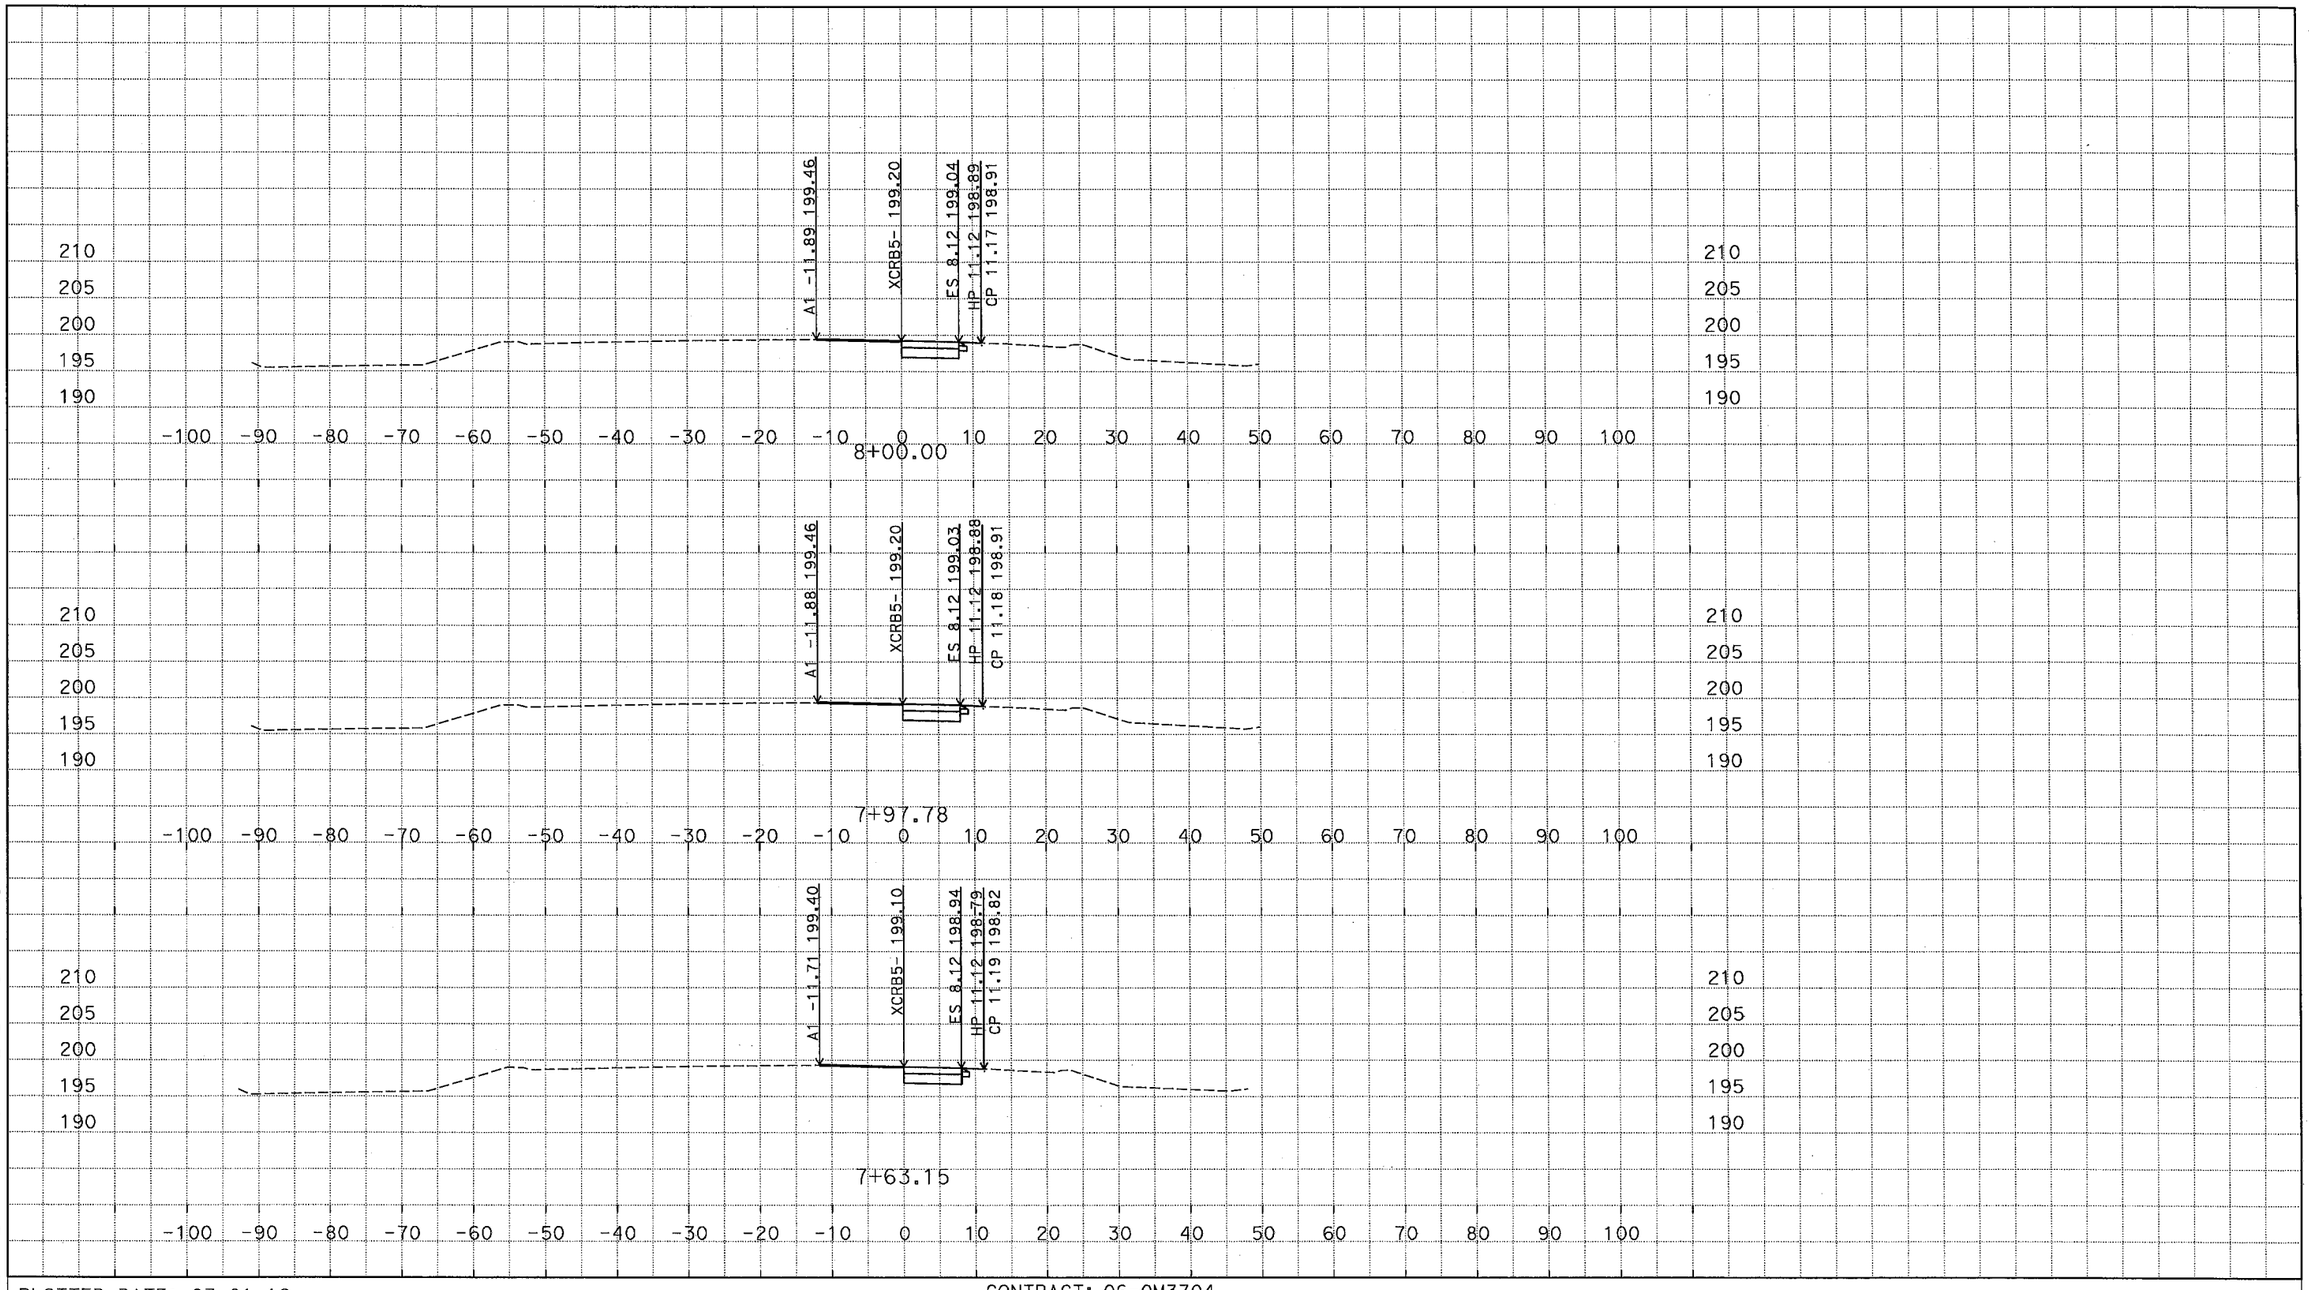

D:\C3D_Exercises_MS\Projects\0600000959\Design-SR43\C3D_0600000959\Alignments-SR43
ACAD-2007_MAD_060M3701_TEMP_X_C3D_DWG.dwg - 28-Feb-16 3:28 PM

PLOTTED DATE: 03-01-16

SCALE: 1"=10' Horiz.
1"=10' Vert.

CREATED BY: M SADATMANSOORI

CONTRACT: 06-0M3704

DIST/CO/RTE/PM: 06/KIN/SR43,137/PM1.3-1.7

PROJECT ID: 0600000959

XCRB5 (CRB5 EXTENDED)
CROSS SECTIONS
7 OF 34

DESIGN STUDY ONLY

All Dimensions are U.S. Survey Feet

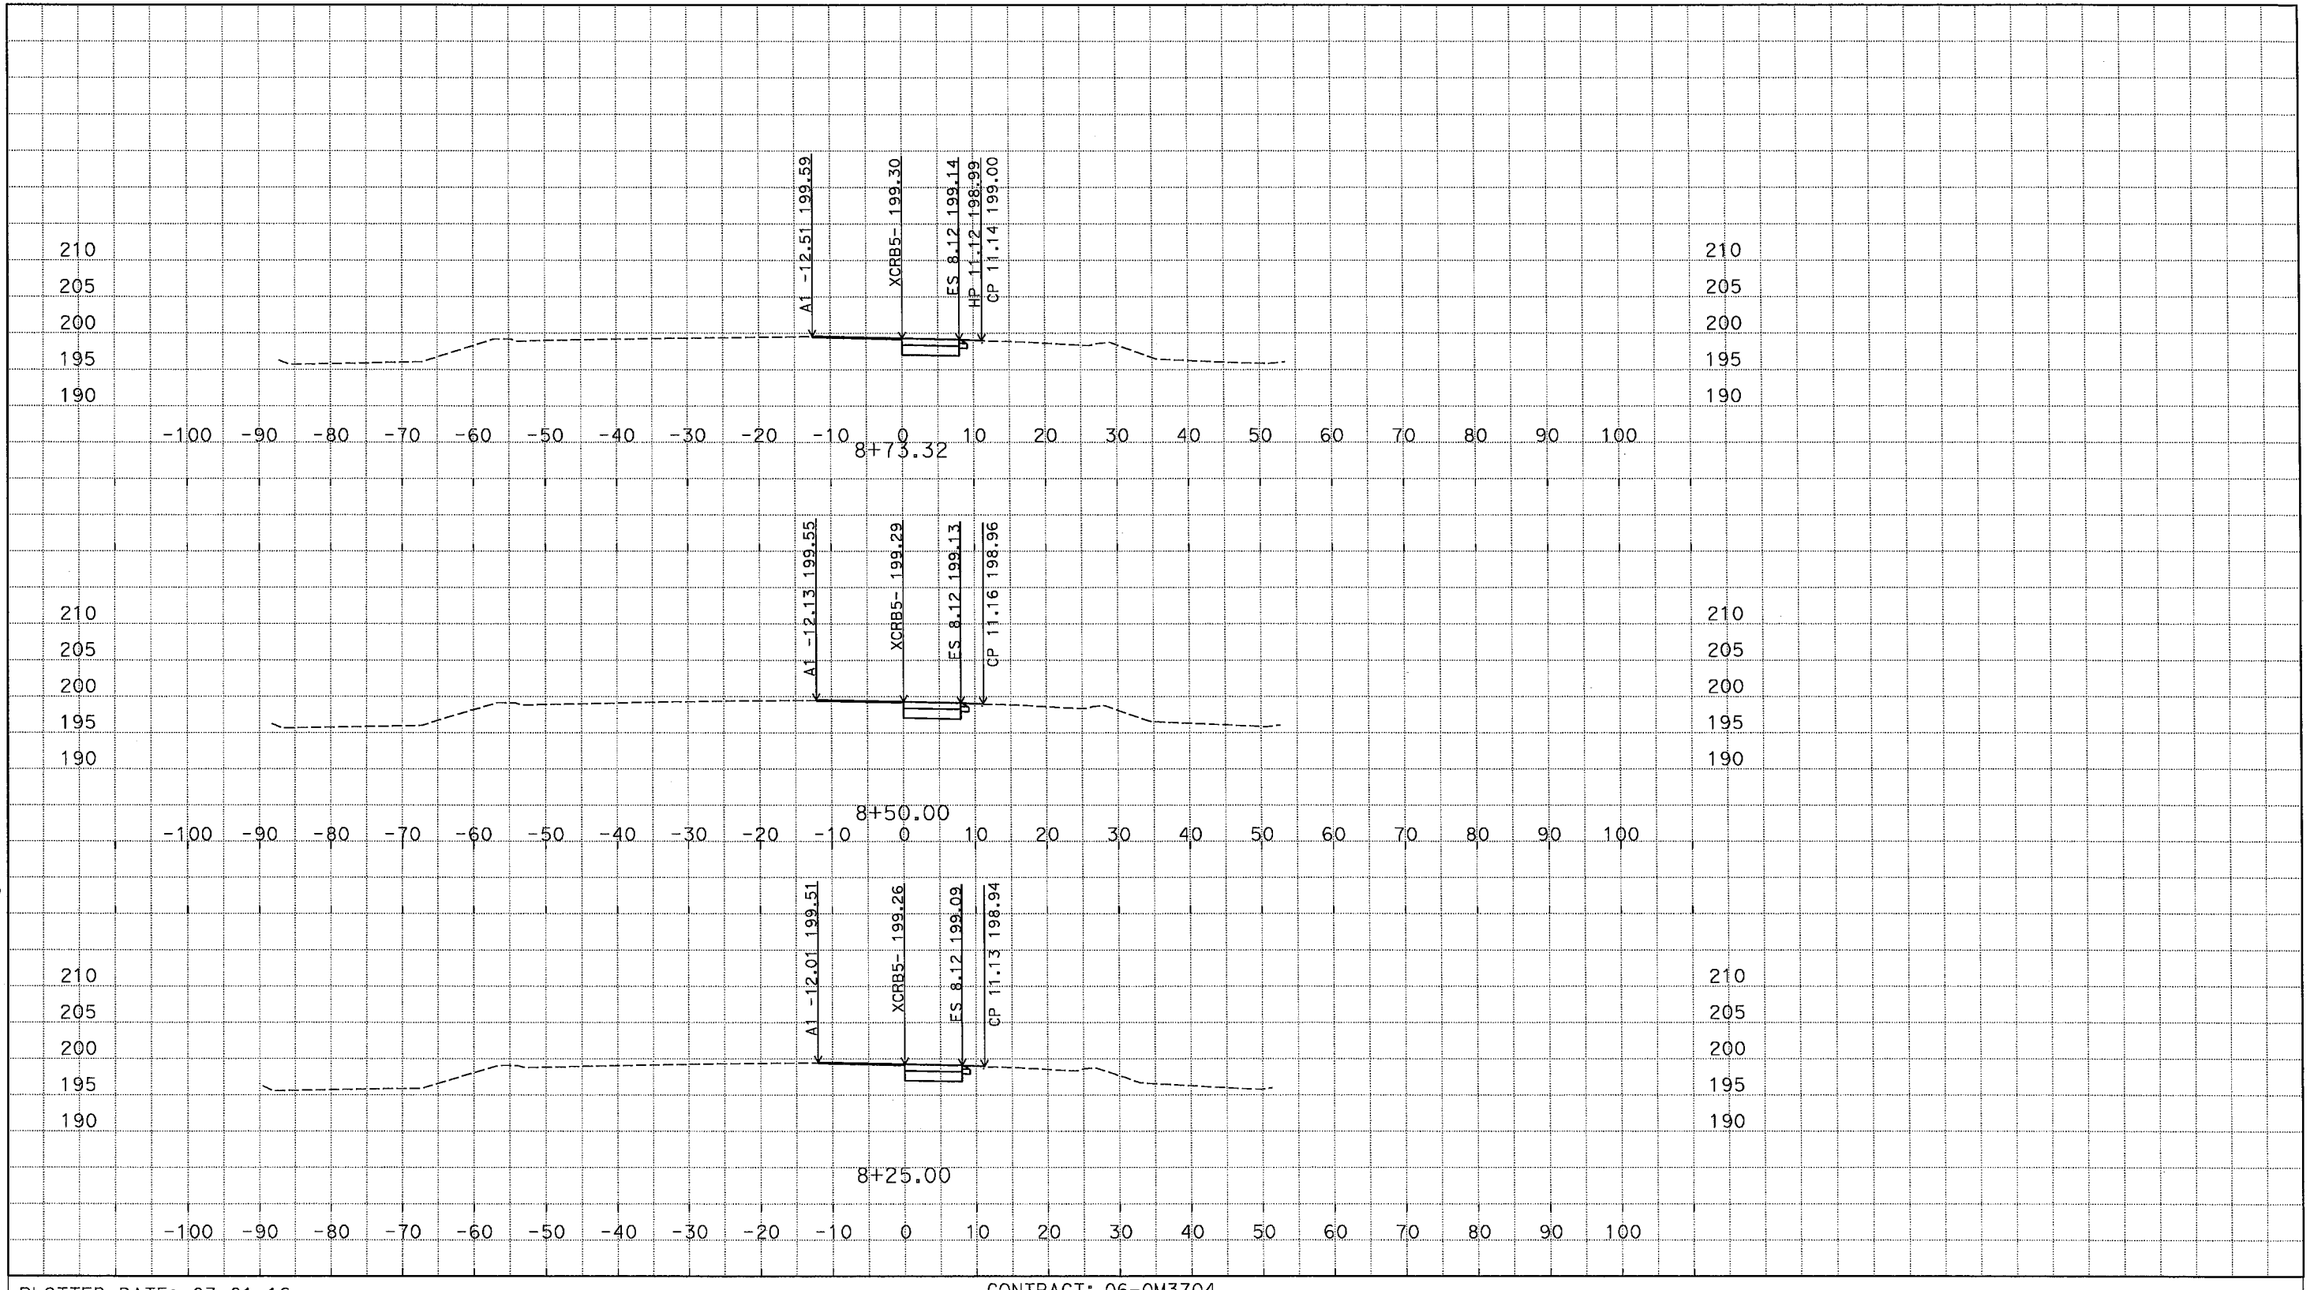

D:\C3D_Exercises_MS\Projects\0600000959\Design-SR43\C3D_0600000959\Alignments-SR43
ACAD-2007_MAD_06OM3701_TEMP_X_C3D_DWG.dwg - 28-Feb-16 3:28 PM

PLOTTED DATE: 03-01-16

SCALE: 1"=10' Horiz.
1"=10' Vert.

CREATED BY: M SADATMANSOORI

CONTRACT: 06-0M3704

DIST/CO/RTE/PM: 06/KIN/SR43,137/PM1.3-1.7

PROJECT ID: 0600000959

XCRB5 (CRB5 EXTENDED)
CROSS SECTIONS
8 OF 34

DESIGN STUDY ONLY

All Dimensions are U.S. Survey Feet

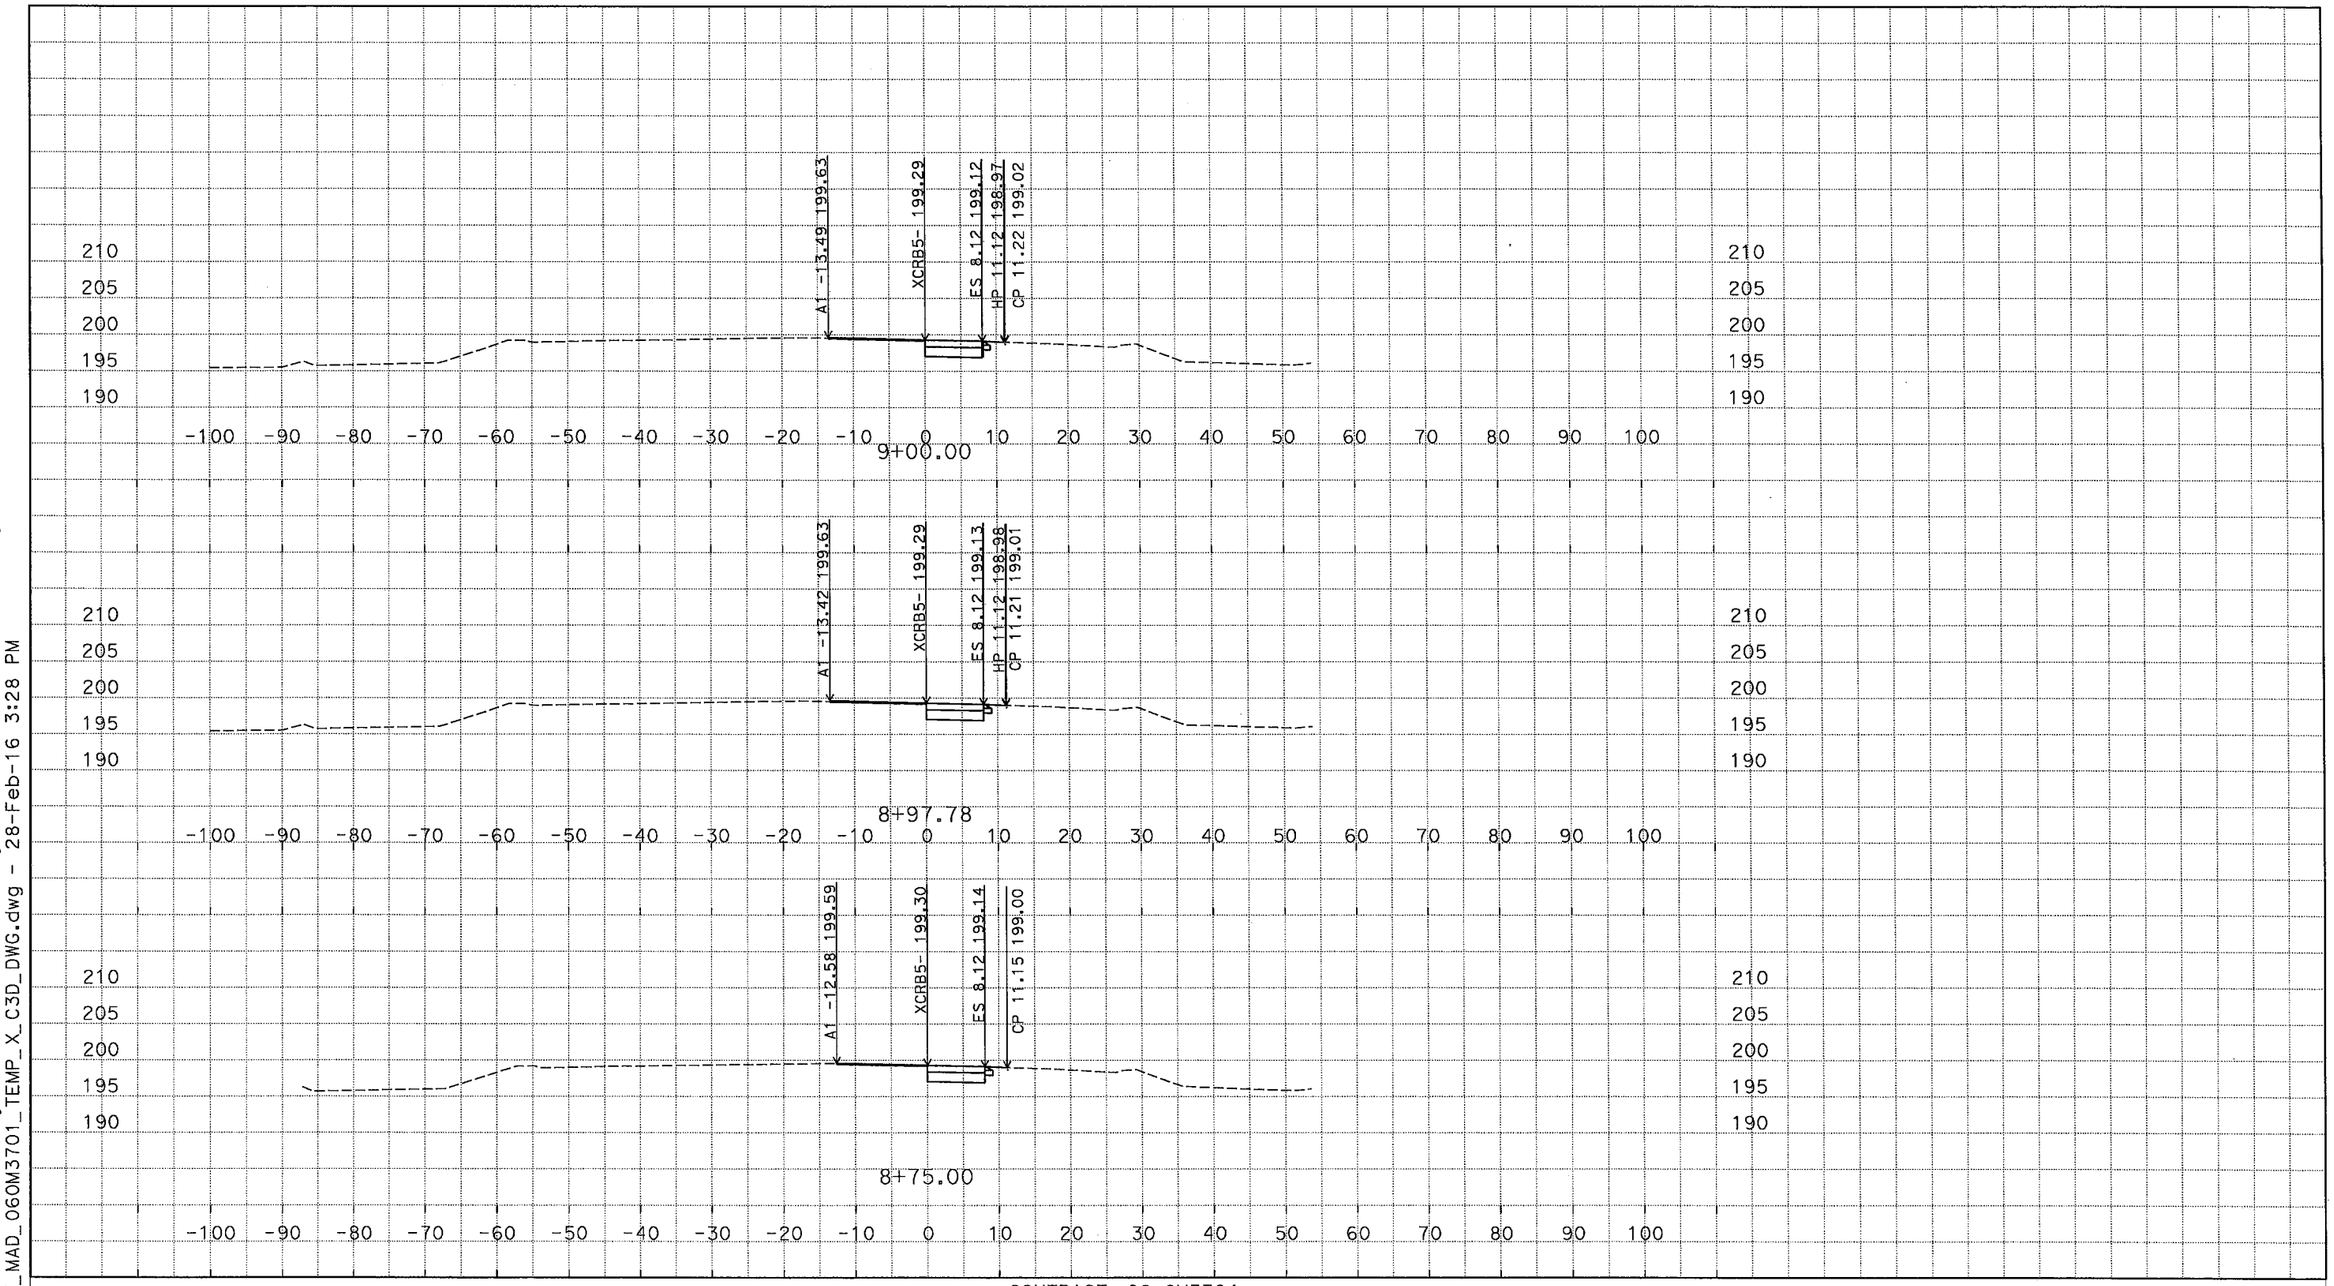

D:\C3D_Exercises_MS\Projects\0600000959\Design-SR43\C3D_0600000959\Alignments-SR43
ACAD-2007_MAD_06OM3701_TEMP_X_C3D_DWG.dwg - 28-Feb-16 3:28 PM

PLOTTED DATE: 03-01-16

SCALE: 1"=10' Horiz.
1"=10' Vert.

CREATED BY: M SADATMANSOORI

CONTRACT: 06-0M3704

DIST/CO/RTE/PM: 06/KIN/SR43,137/PM1.3-1.7

PROJECT ID: 0600000959

XCRB5 (CRB5 EXTENDED)
CROSS SECTIONS

DESIGN STUDY ONLY

All Dimensions are U.S. Survey Feet

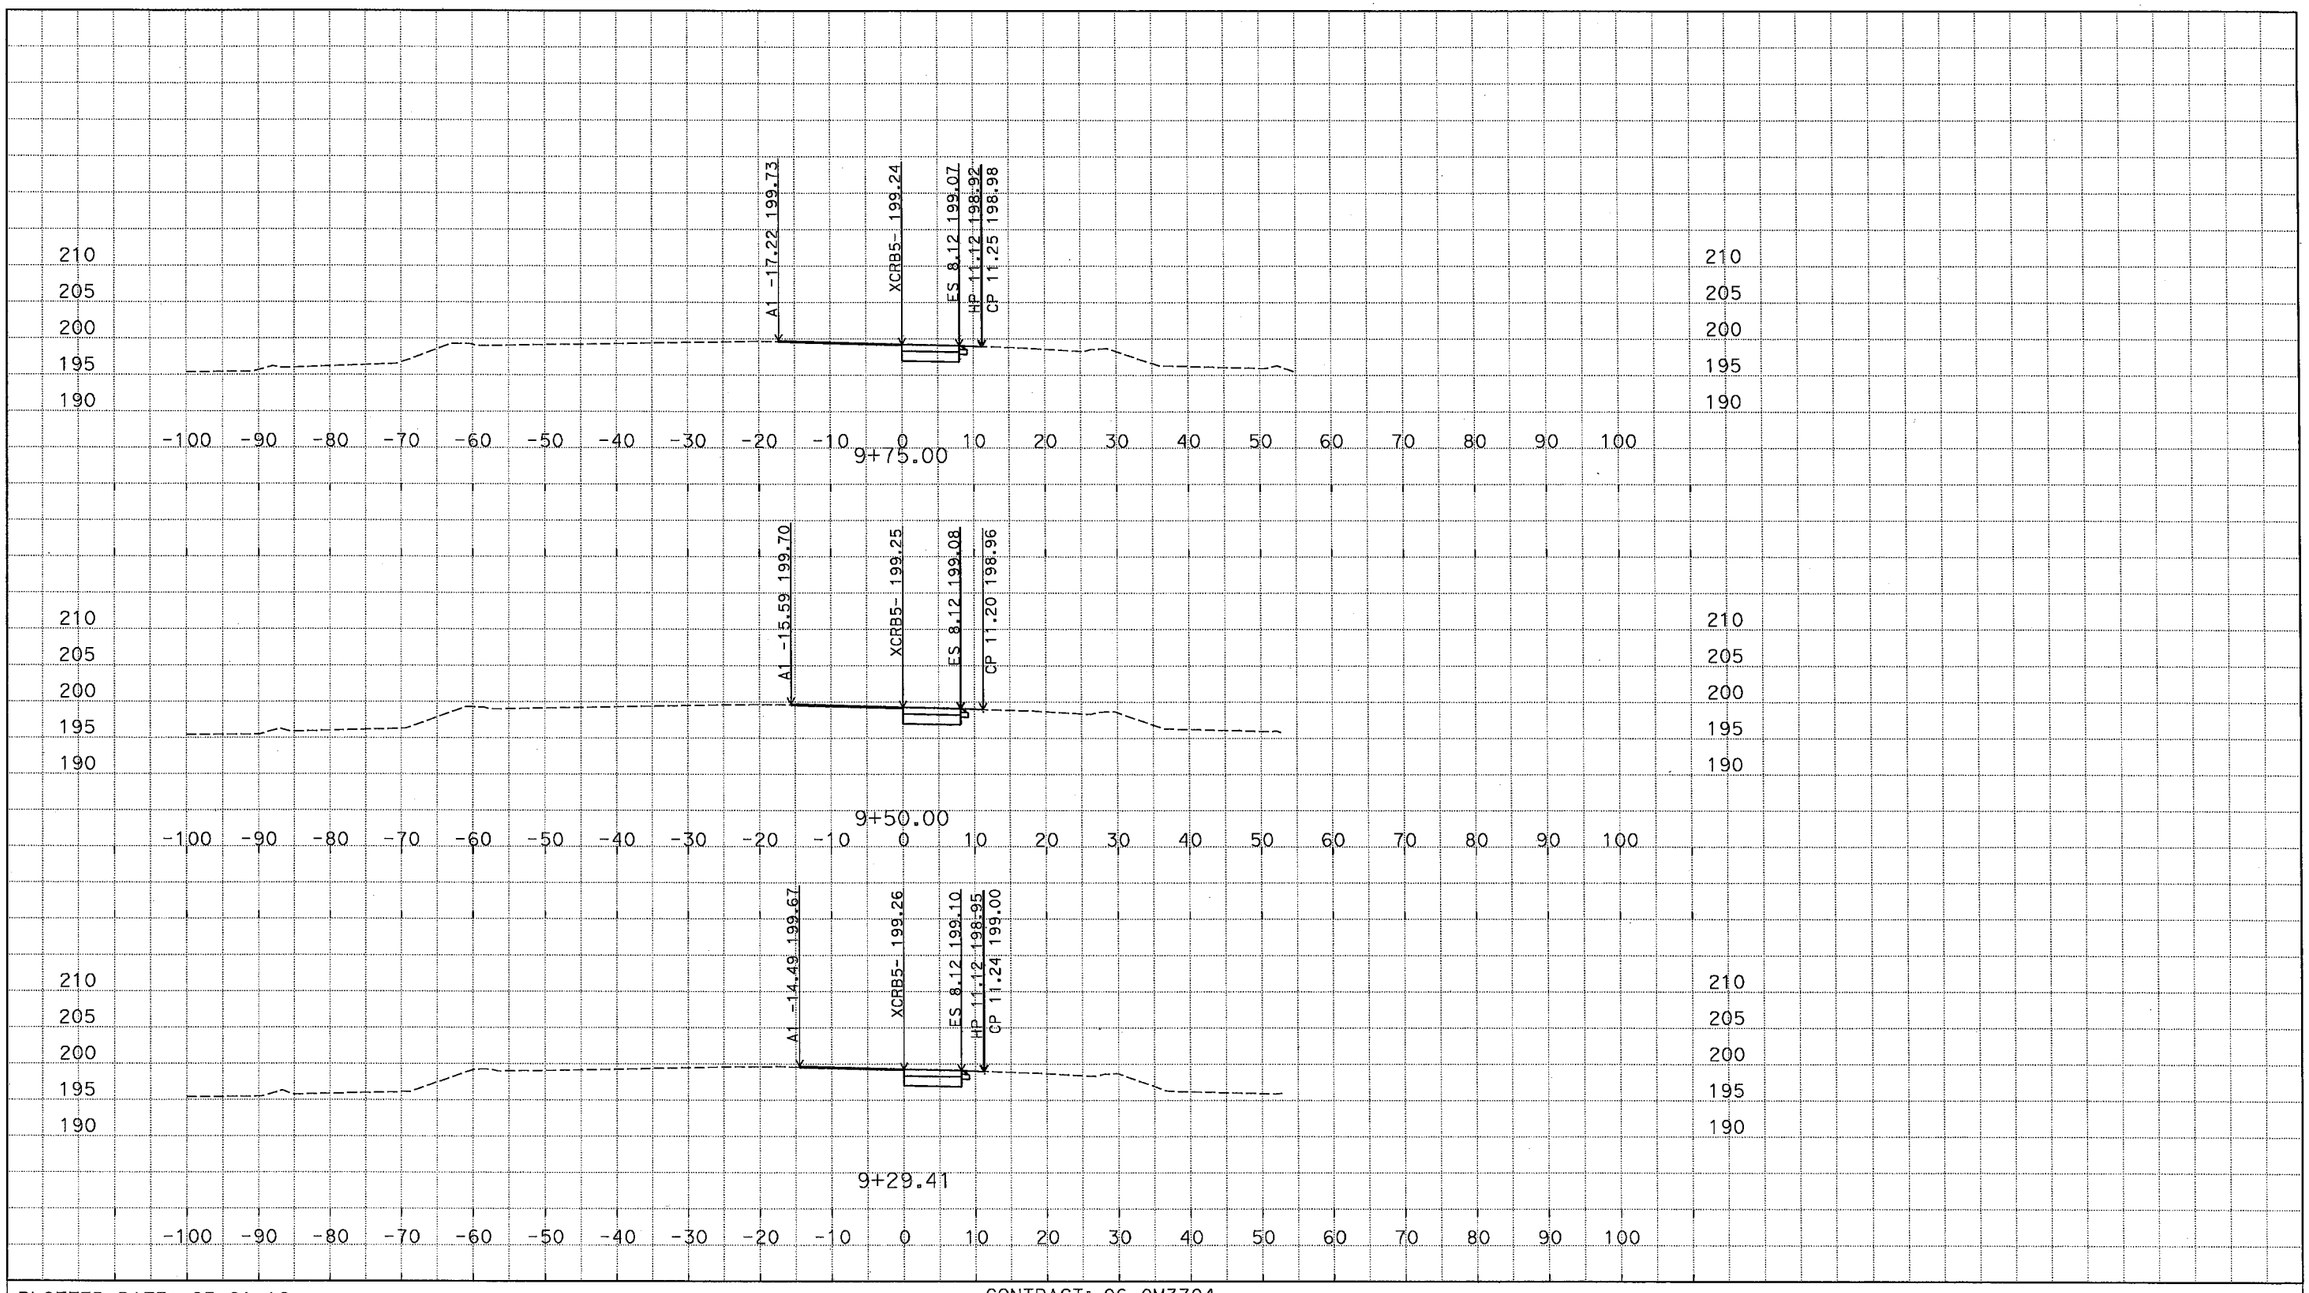

D:\C3D_Exercises_MS\Projects\0600000959\Design-SR43\C3D_0600000959\AI
ACAD-2007_MAD_060M3701_TEMP_X_C3D_DWG.dwg - 28-Feb-16 3:28 PM

PLOTTED DATE: 03-01-16

SCALE: 1"=10' Horiz.
1"=10' Vert.

CREATED BY: M SADATMANSOORI

CONTRACT: 06-0M3704

DIST/CO/RTE/PM: 06/KIN/SR43,137/PM1.3-1.7

PROJECT ID: 0600000959

XCRB5 (CRB5 EXTENDED)
CROSS SECTIONS

DESIGN STUDY ONLY

All Dimensions are U.S. Survey Feet

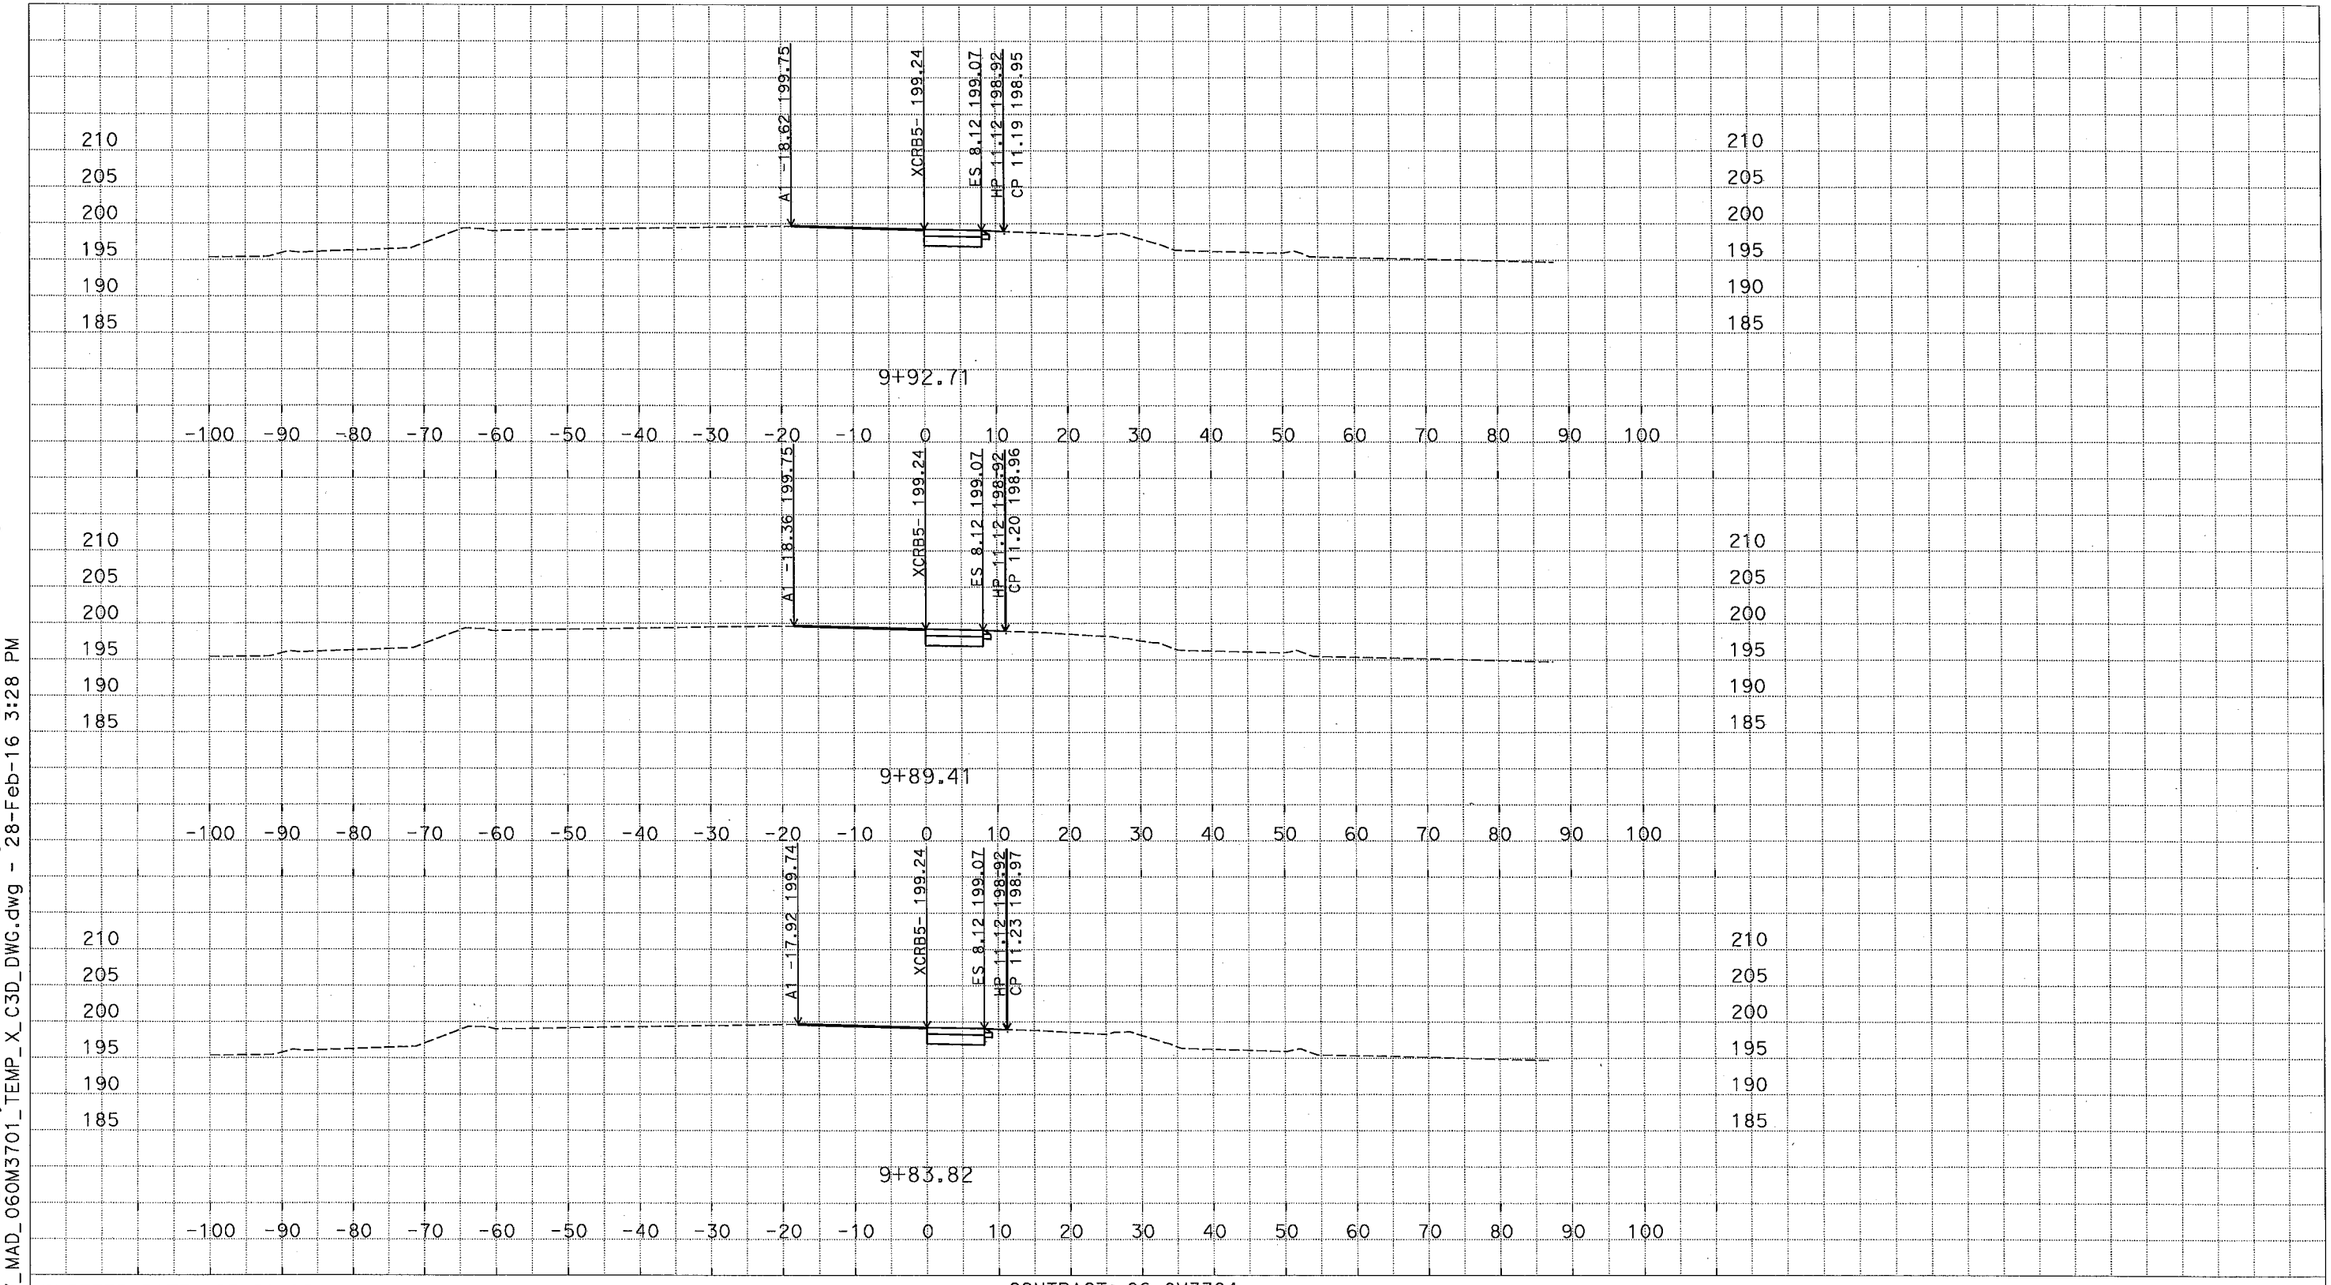

D:\C3D_Exercises_MS\Projects\0600000959\Design-SR43\C3D_0600000959\Alignments-SR43 ACAD-2007_MAD_06OM3701_TEMP_X_C3D_DWG.dwg - 28-Feb-16 3:28 PM

PLOTTED DATE: 03-01-16

SCALE: 1"=10' Horiz.
1"=10' Vert.

CREATED BY: M SADATMANSOORI

CONTRACT: 06-0M3704

DIST/CO/RTE/PM: 06/KIN/SR43,137/PM1.3-1.7

PROJECT ID: 0600000959

XCRB5 (CRB5 EXTENDED)

CROSS SECTIONS

DESIGN STUDY ONLY

All Dimensions are U.S. Survey Feet

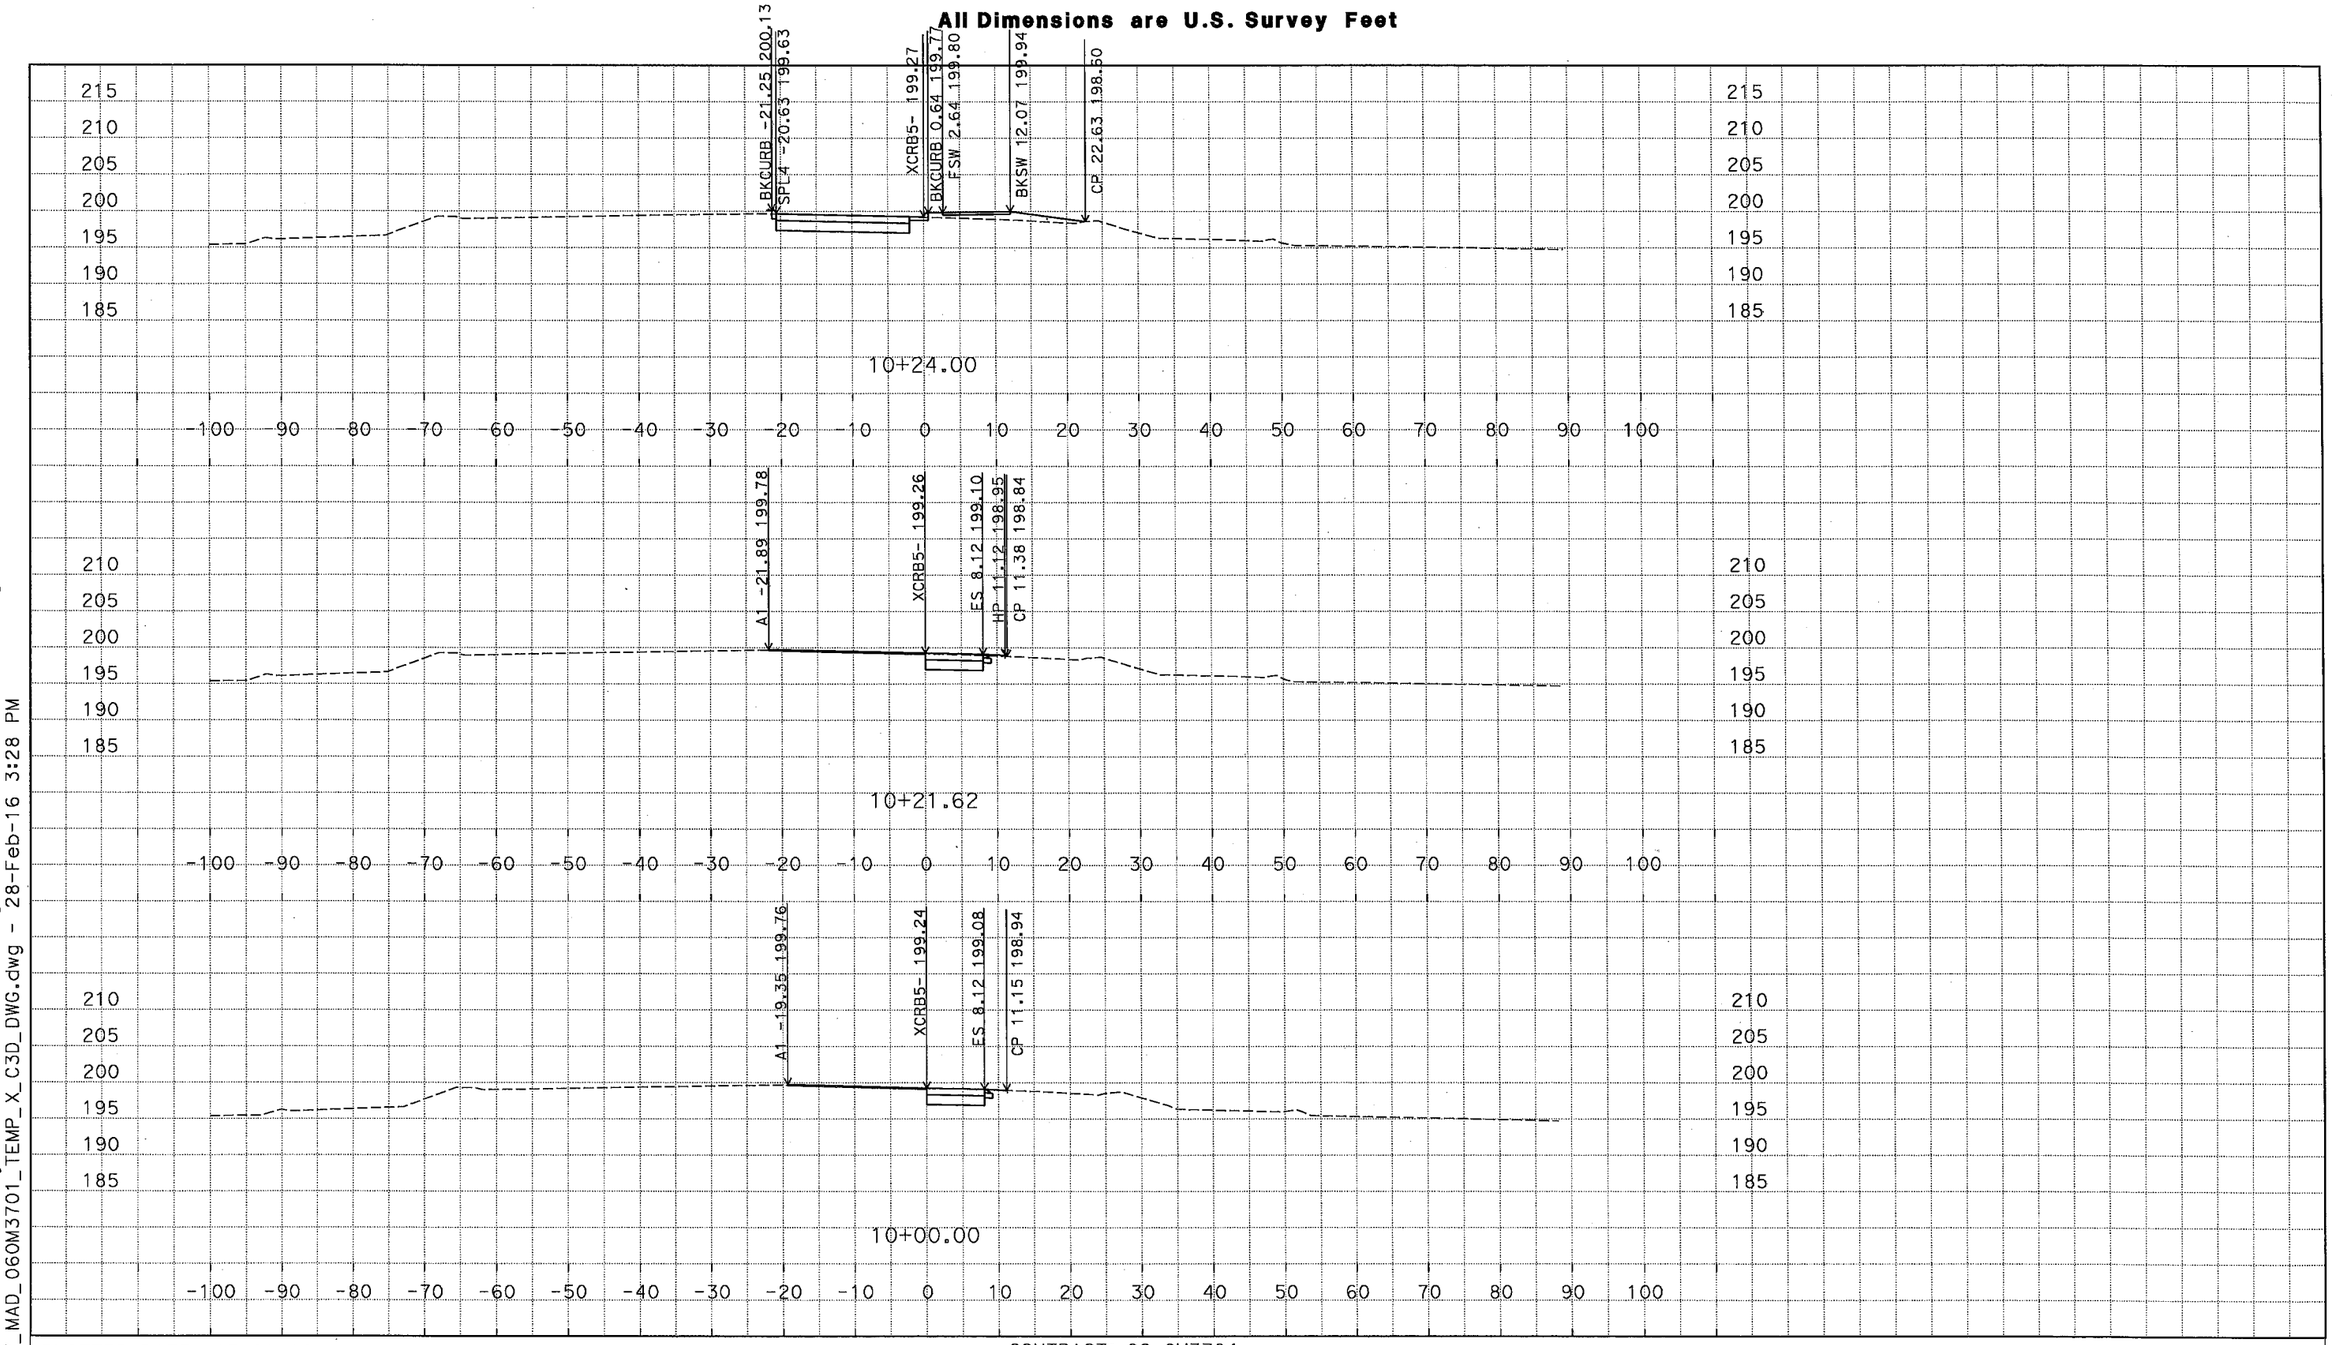

D:\C3D_Exercises_MS\Projects\0600000959\Design-SR43\C3D_0600000959\ALignments-SR43
ACAD-2007_MAD_060M3701_TEMP_X_C3D_DWG.dwg - 28-Feb-16 3:28 PM

PLOTTED DATE: 03-01-16

SCALE: 1"=10' Horiz.
1"=10' Vert.

CREATED BY: M SADATMANSOORI

CONTRACT: 06-0M3704

DIST/CO/RTE/PM: 06/KIN/SR43,137/PM1.3-1.7

PROJECT ID: 0600000959

XCRB5 (CRB5 EXTENDED)
CROSS SECTIONS
12 OF 34

DESIGN STUDY ONLY

All Dimensions are U.S. Survey Feet

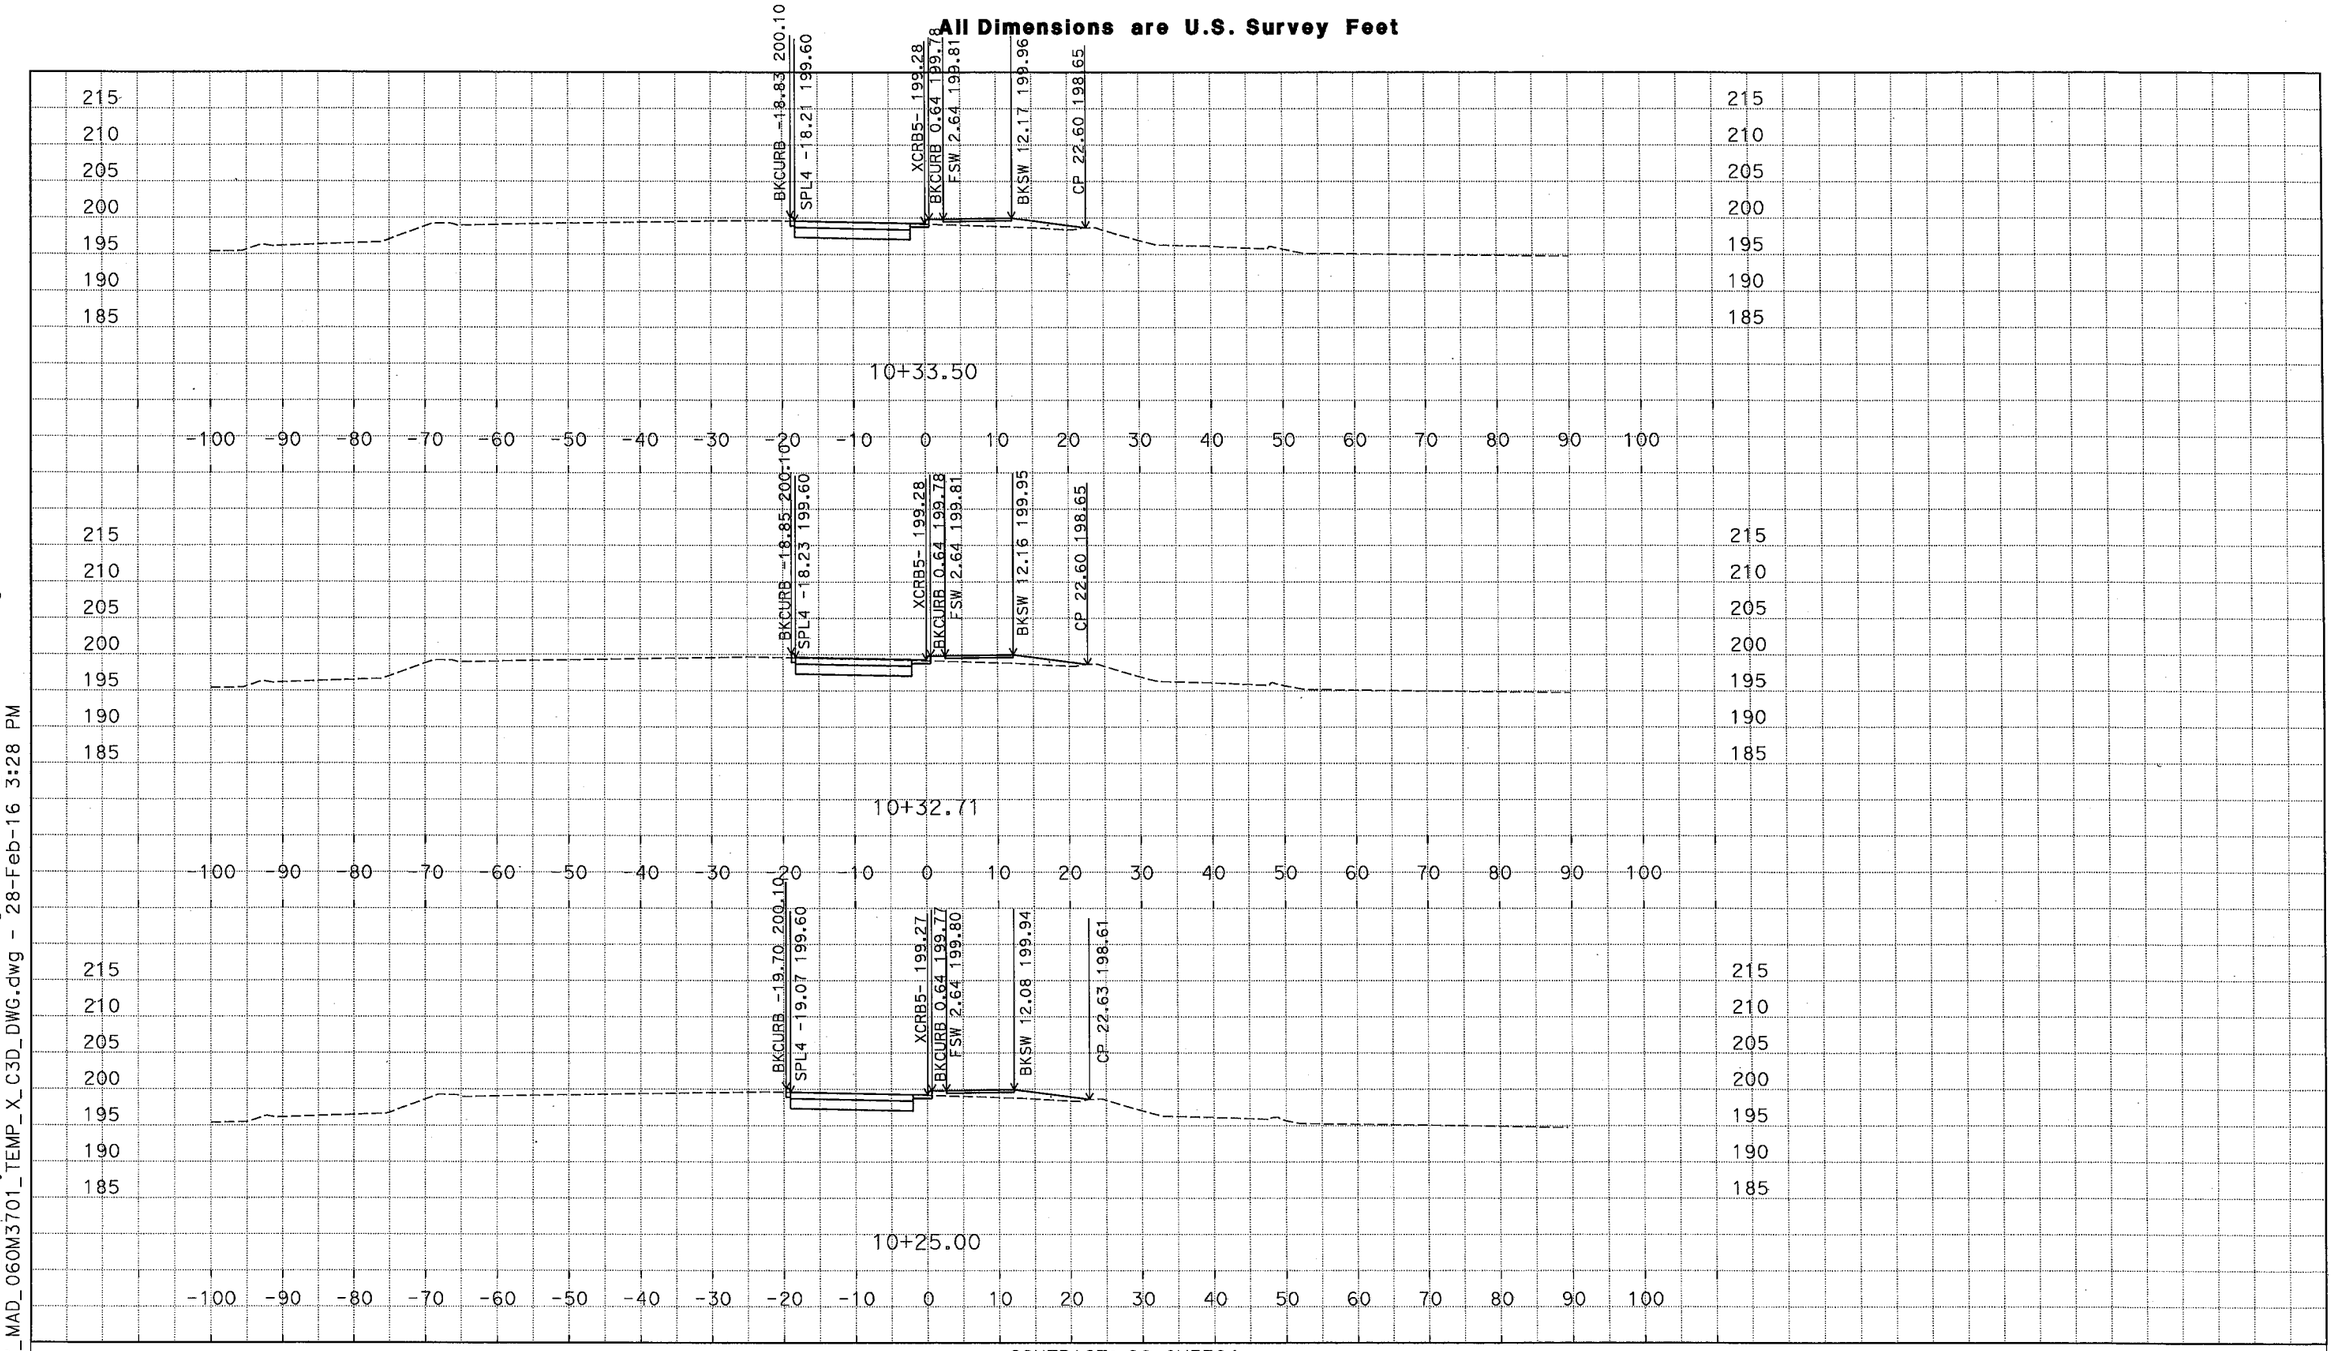

D:\C3D_Exercises_MS\Projects\0600000959\Design-SR43\C3D_0600000959\ACAD-2007_MAD_060M3701_TEMP_X_C3D_DWG.dwg - 28-Feb-16 3:28 PM

PLOTTED DATE: 03-01-16

SCALE: 1"=10' Horiz.
1"=10' Vert.

CREATED BY: M SADATMANSOORI

CONTRACT: 06-0M3704

DIST/CO/RTE/PM: 06/KIN/SR43,137/PM1.3-1.7

PROJECT ID: 0600000959

XCRB5 (CRB5 EXTENDED)
CROSS SECTIONS
13 OF 34

DESIGN STUDY ONLY

All Dimensions are U.S. Survey Feet

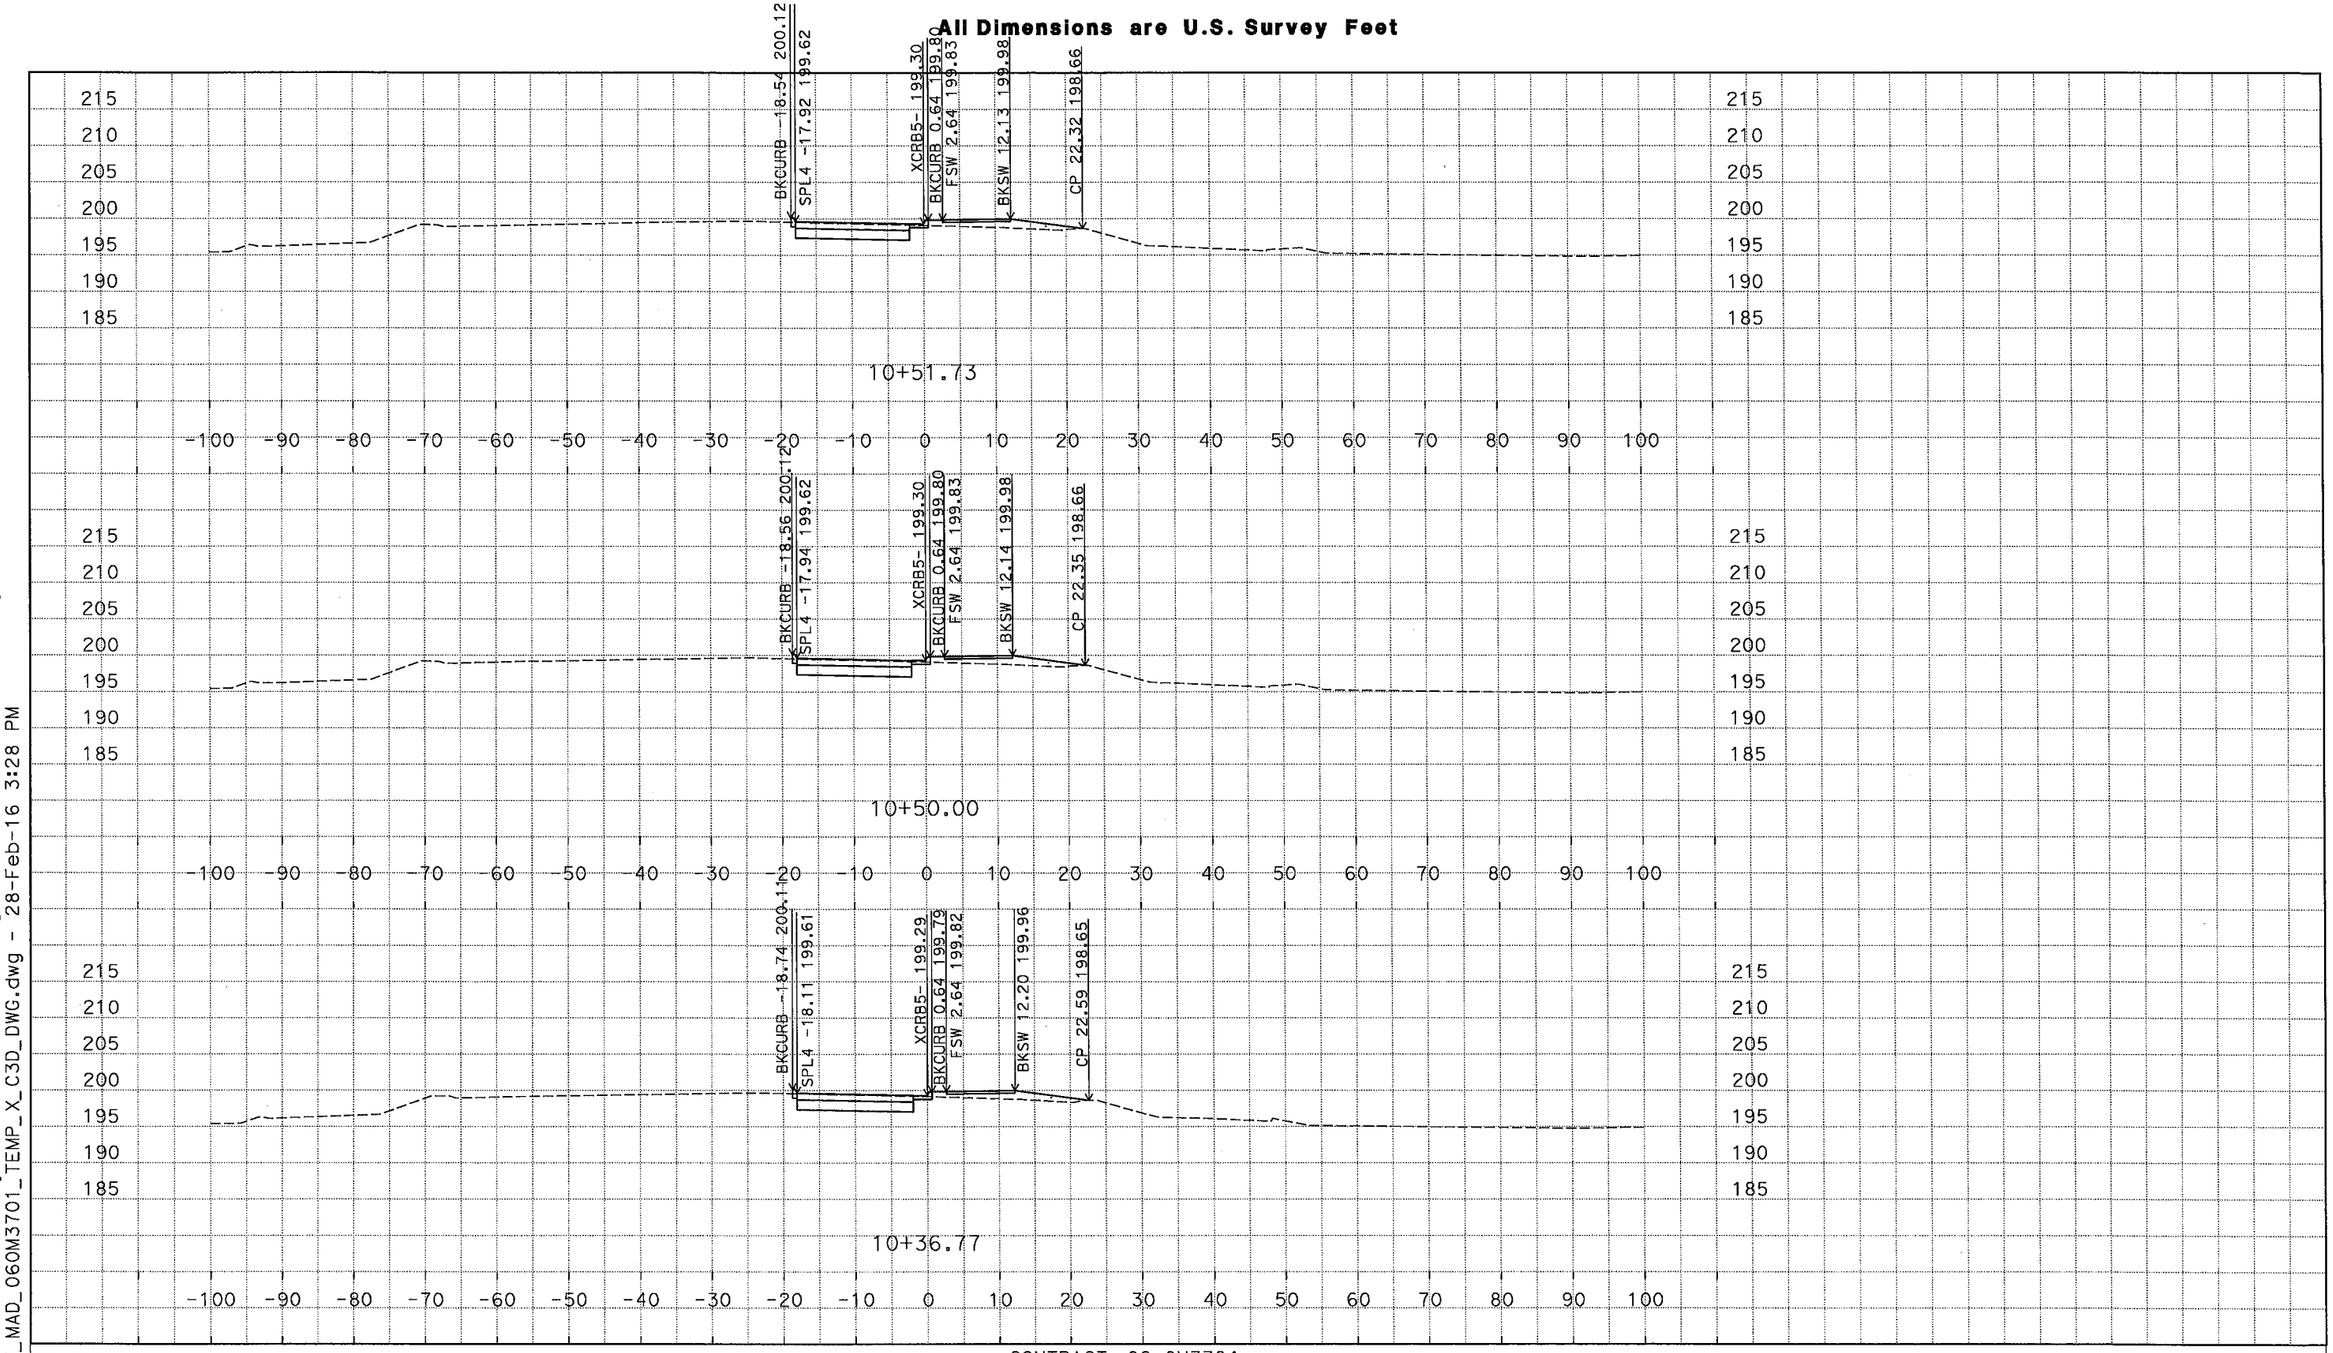

D:\C3D_Exercises_MS\Projects\0600000959\Design-SR43\C3D_0600000959\ACAD-2007_MAD_060M3701_TEMP_X_C3D_DWG.dwg - 28-Feb-16 3:28 PM

PLOTTED DATE: 03-01-16

SCALE: 1"=10' Horiz.
1"=10' Vert.

CREATED BY: M SADATMANSOORI

CONTRACT: 06-0M3704

DIST/CO/RTE/PM: 06/KIN/SR43,137/PM1.3-1.7

PROJECT ID: 0600000959

XCRB5 (CRB5 EXTENDED)
CROSS SECTIONS
14 OF 34

DESIGN STUDY ONLY

All Dimensions are U.S. Survey Feet

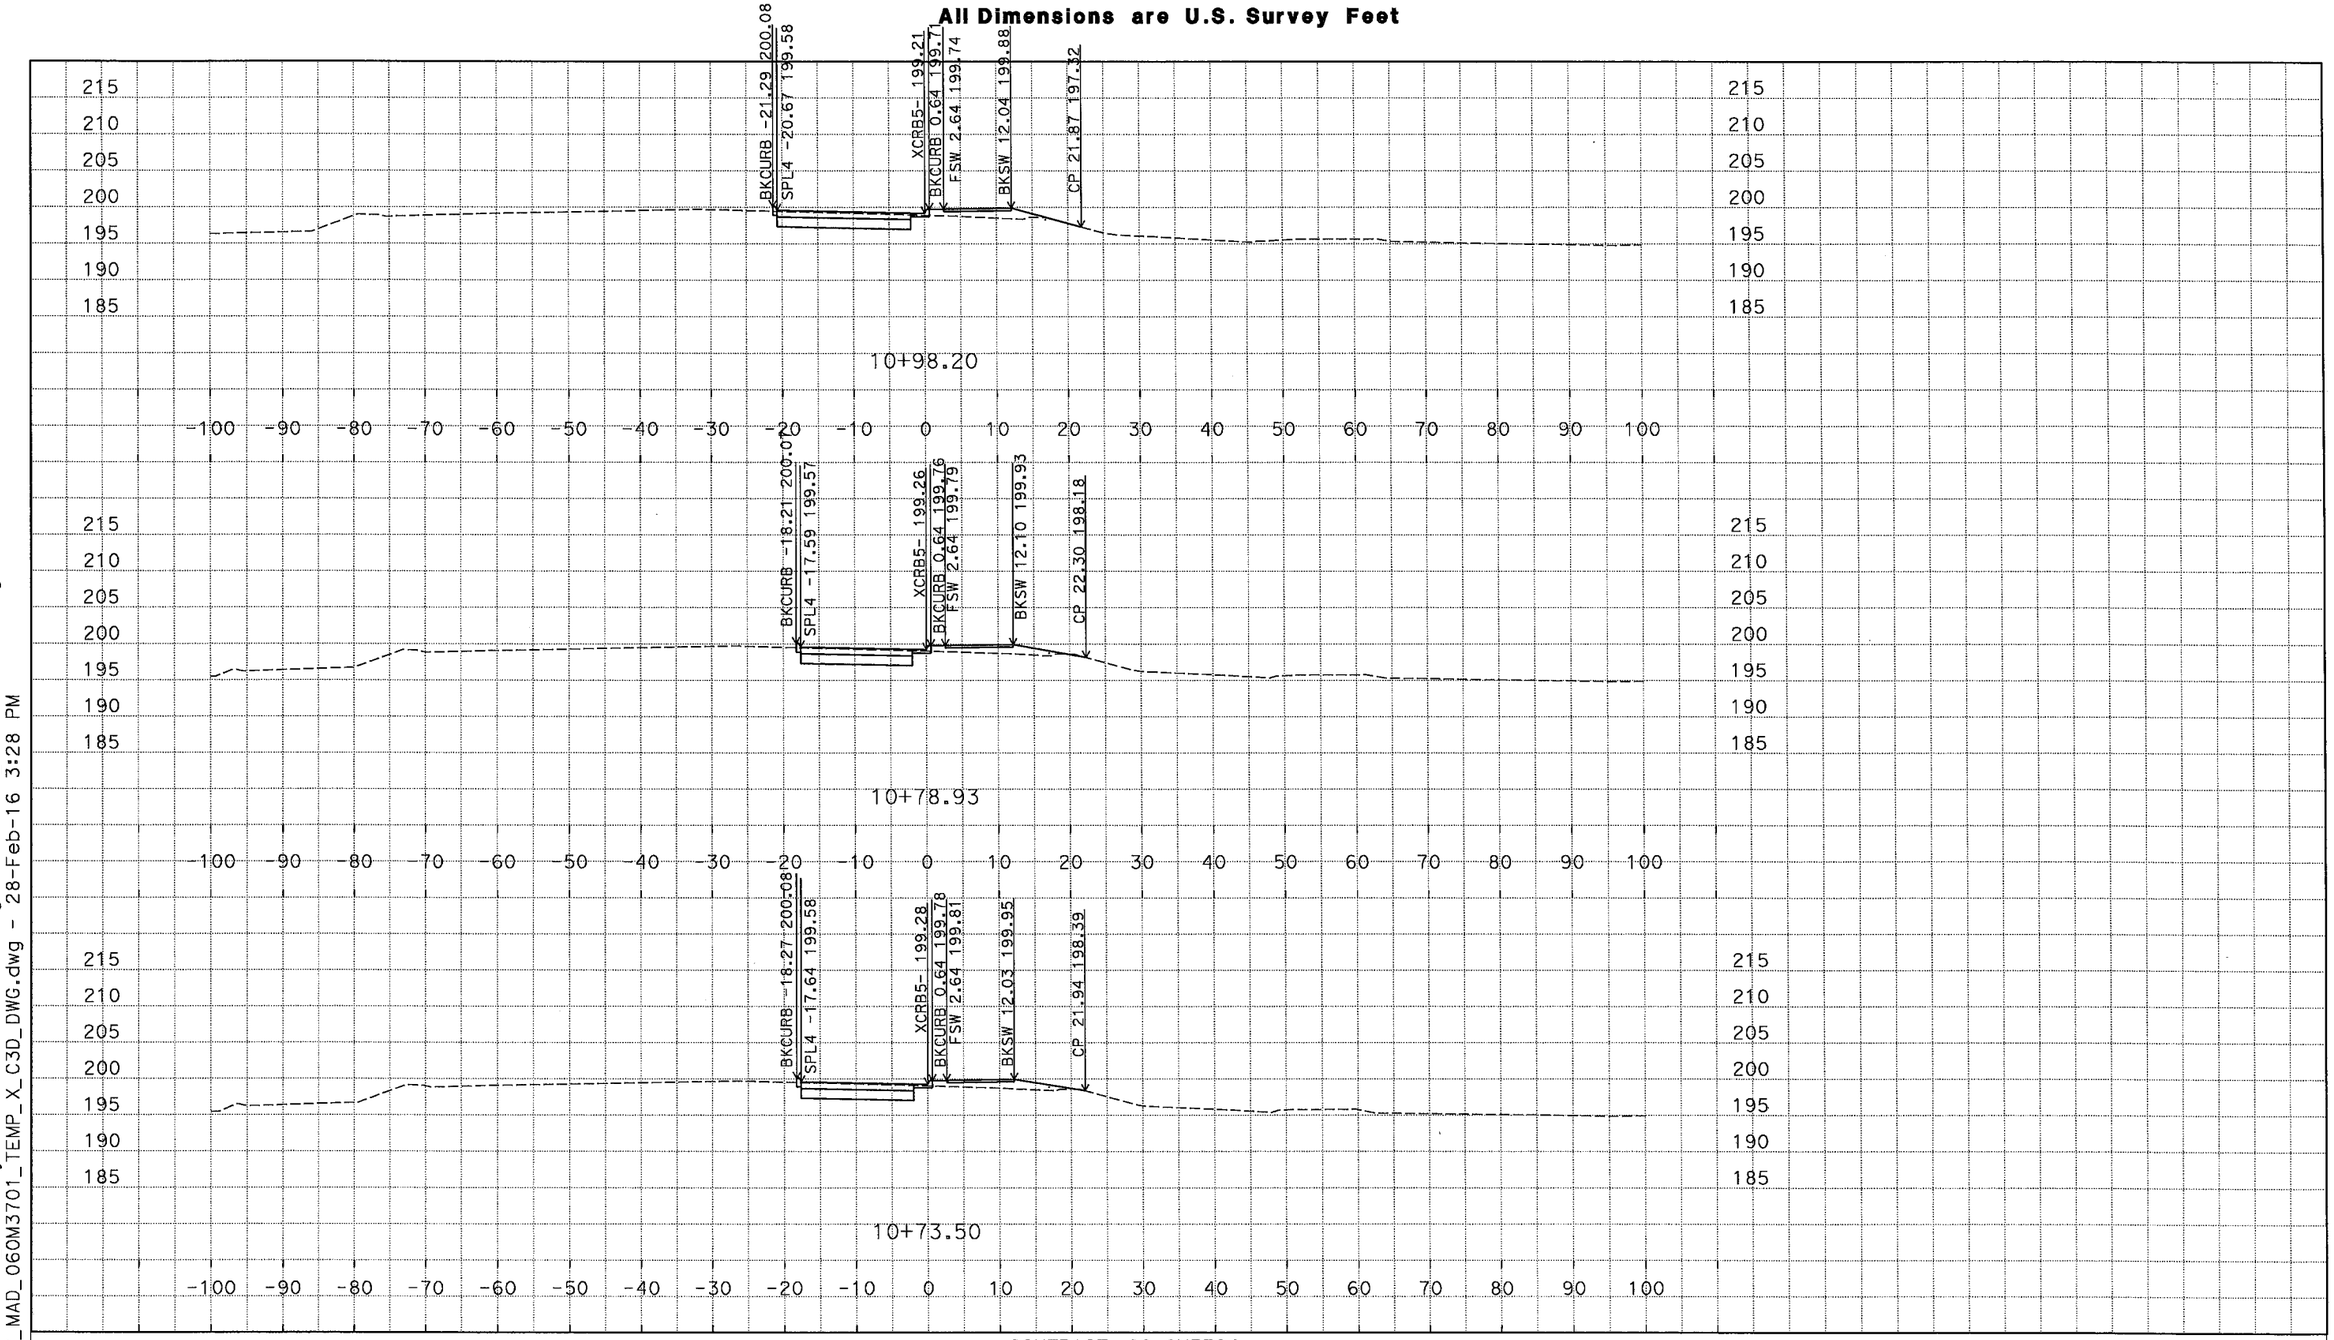

D:\C3D_Exercises_MS\Projects\0600000959\Design-SR43\C3D_0600000959\Alignments-SR43
ACAD-2007_MAD_06OM3701_TEMP_X_C3D_DWG.dwg - 28-Feb-16 3:28 PM

PLOTTED DATE: 03-01-16

SCALE: 1"=10' Horiz.
1"=10' Vert.

CREATED BY: M SADATMANSOORI

CONTRACT: 06-0M3704

DIST/CO/RTE/PM: 06/KIN/SR43,137/PM1.3-1.7

PROJECT ID: 0600000959

XCRB5 (CRB5 EXTENDED)
CROSS SECTIONS
15 OF 34

DESIGN STUDY ONLY

All Dimensions are U.S. Survey Feet

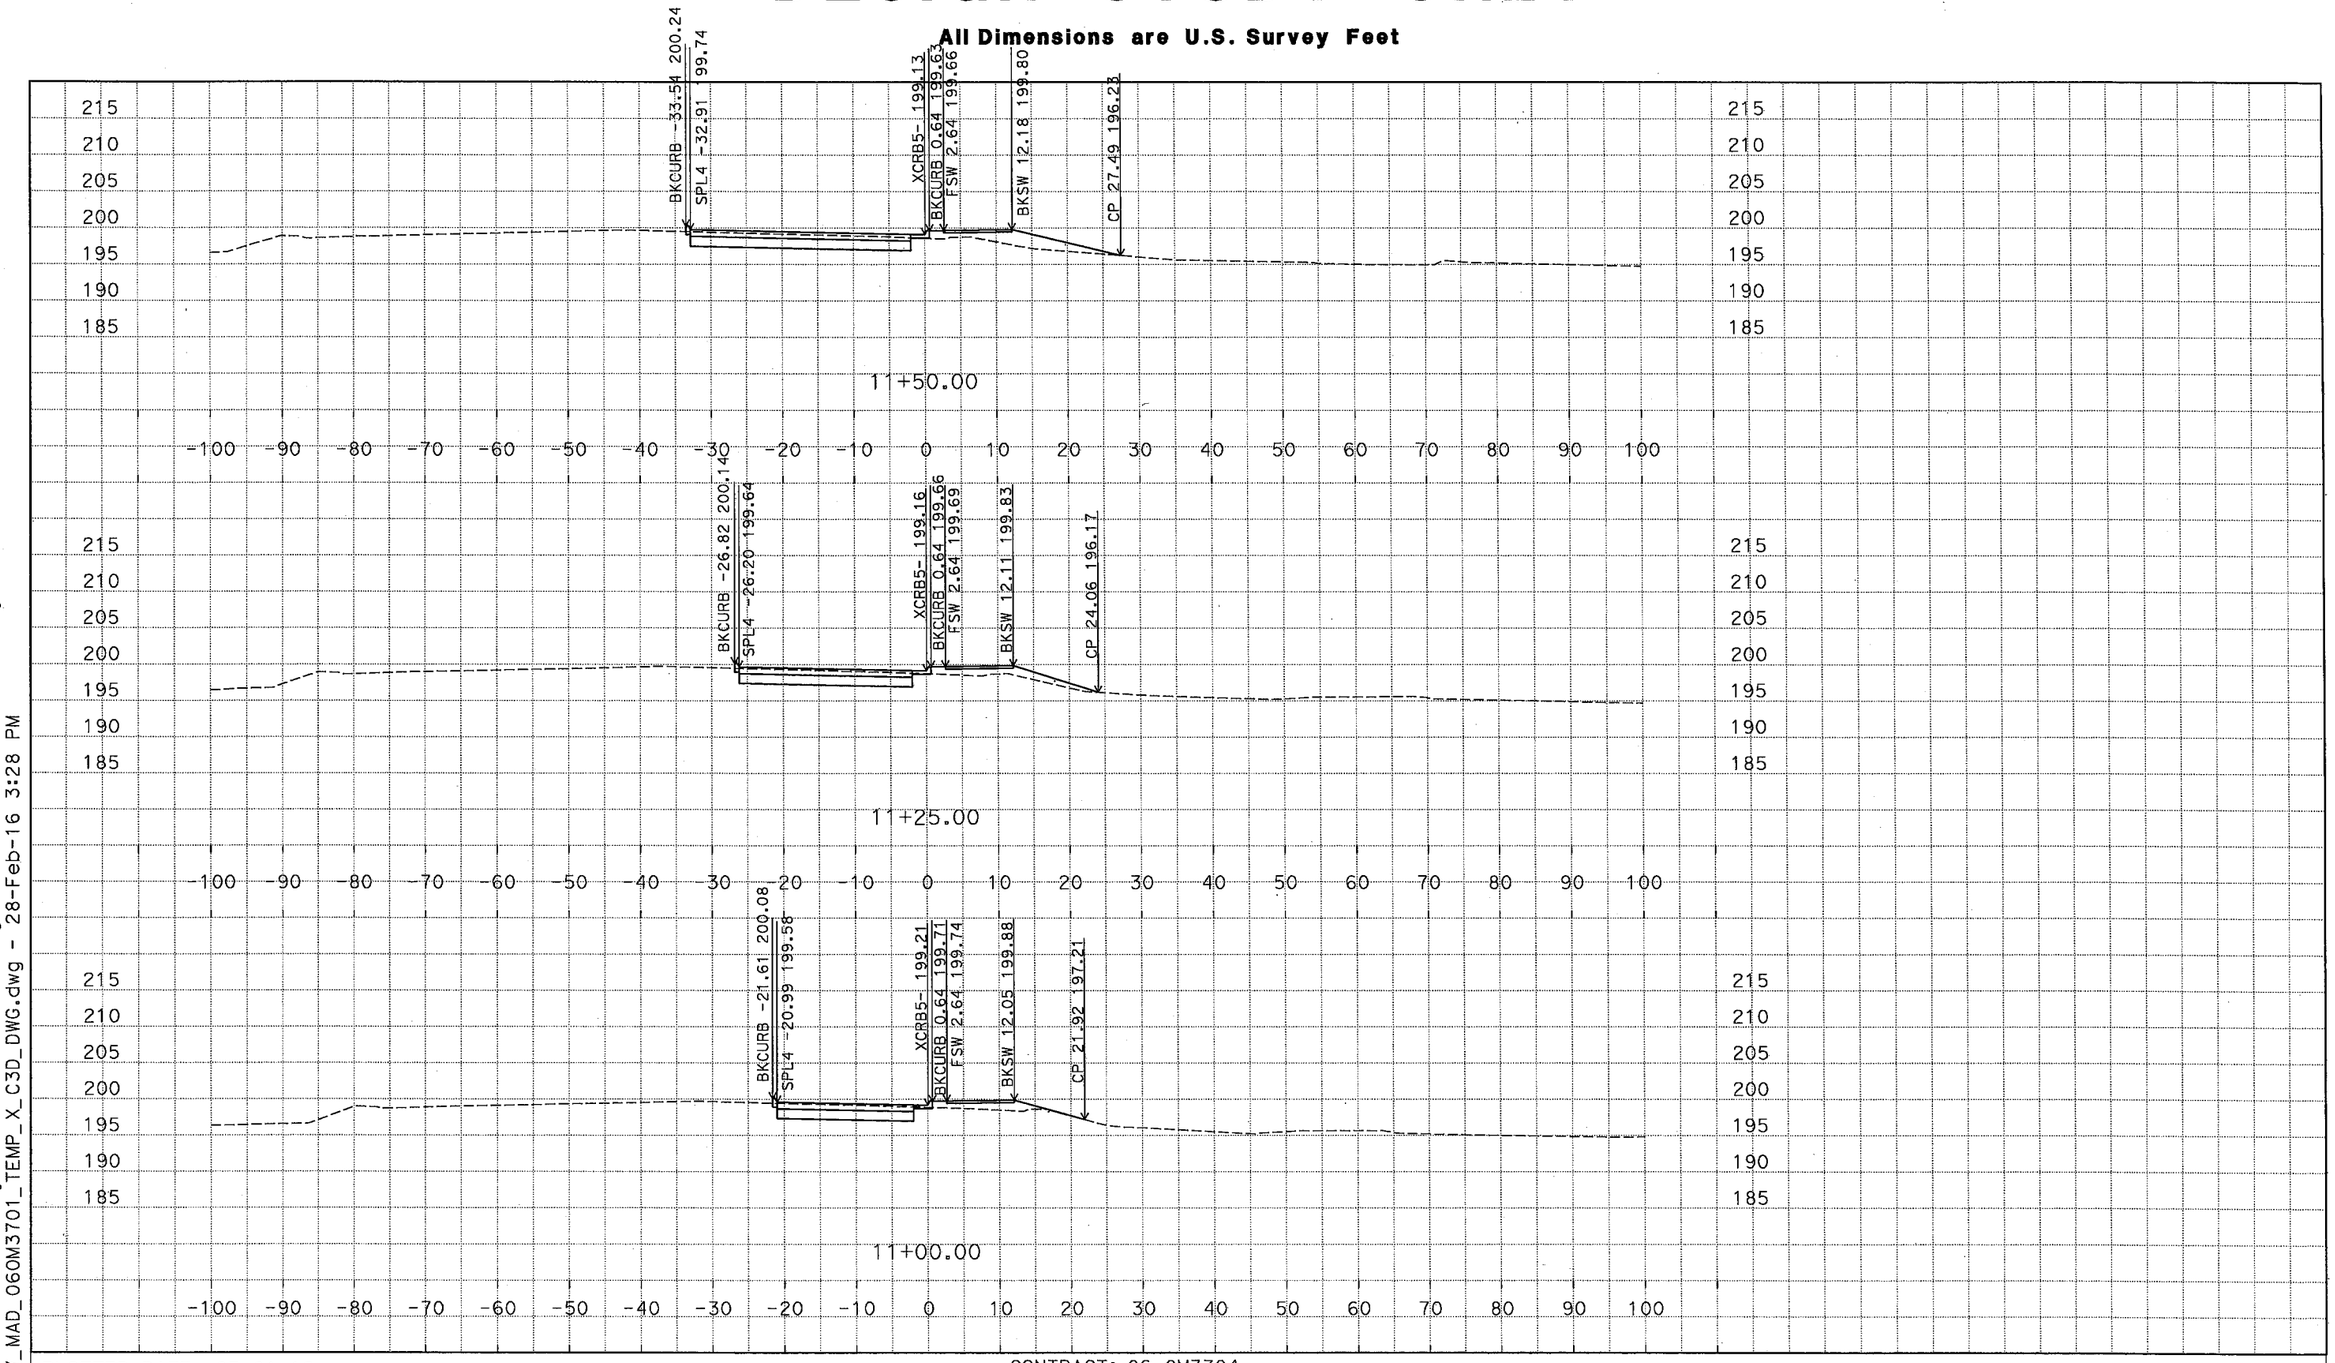

D:\C3D_Exercises_MS\Projects\0600000959\Design-SR43\C3D_0600000959\ALignments-SR43
ACAD-2007_MAD_060M3701_TEMP_X_C3D_DWG.dwg - 28-Feb-16 3:28 PM

PLOTTED DATE: 03-01-16

SCALE: 1"=10' Horiz.
1"=10' Vert.

CREATED BY: M SADATMANSOORI

CONTRACT: 06-0M3704

DIST/CO/RTE/PM: 06/KIN/SR43,137/PM1.3-1.7

PROJECT ID: 0600000959

XCRB5 (CRB5 EXTENDED)
CROSS SECTIONS
16 OF 34

DESIGN STUDY ONLY

All Dimensions are U.S. Survey Feet

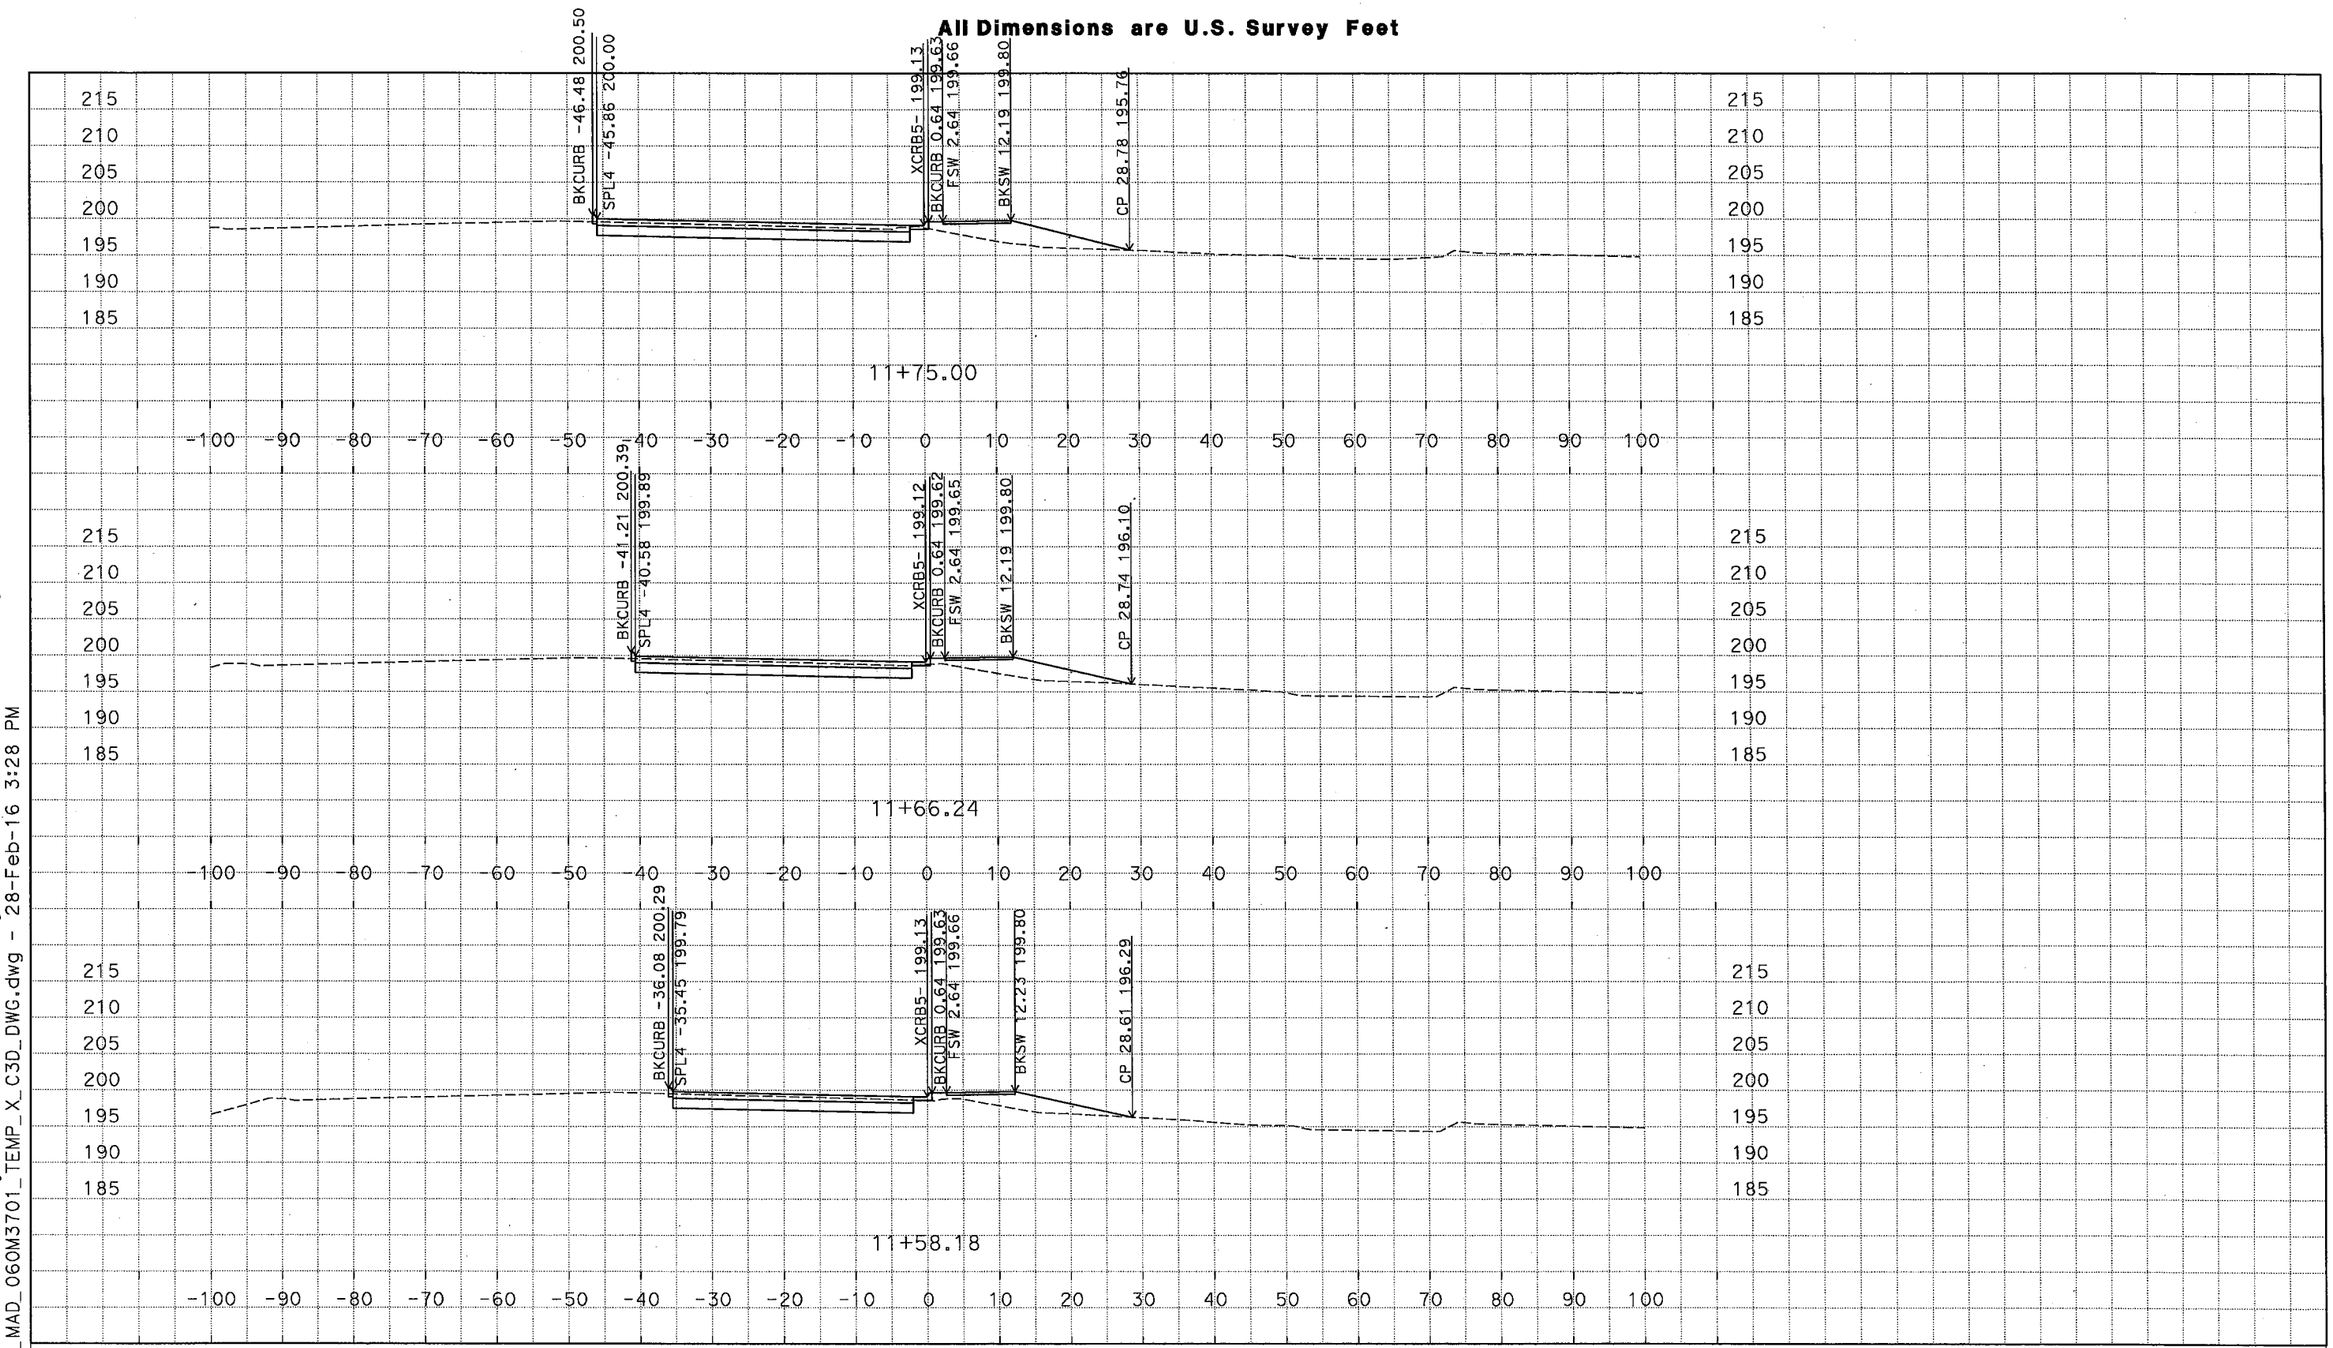

D:\C3D_Exercises_MS\Projects\0600000959\Design-SR43\C3D_0600000959\ACAD-2007_MAD_060M3701_TEMP_X_C3D_DWG.dwg - 28-Feb-16 3:28 PM

PLOTTED DATE: 03-01-16

SCALE: 1"=10' Horiz.
1"=10' Vert.

CREATED BY: M SADATMANSOORI

CONTRACT: 06-0M3704

DIST/CO/RTE/PM: 06/KIN/SR43,137/PM1.3-1.7

PROJECT ID: 0600000959

XCRB5 (CRB5 EXTENDED)

CROSS SECTIONS

DESIGN STUDY ONLY

All Dimensions are U.S. Survey Feet

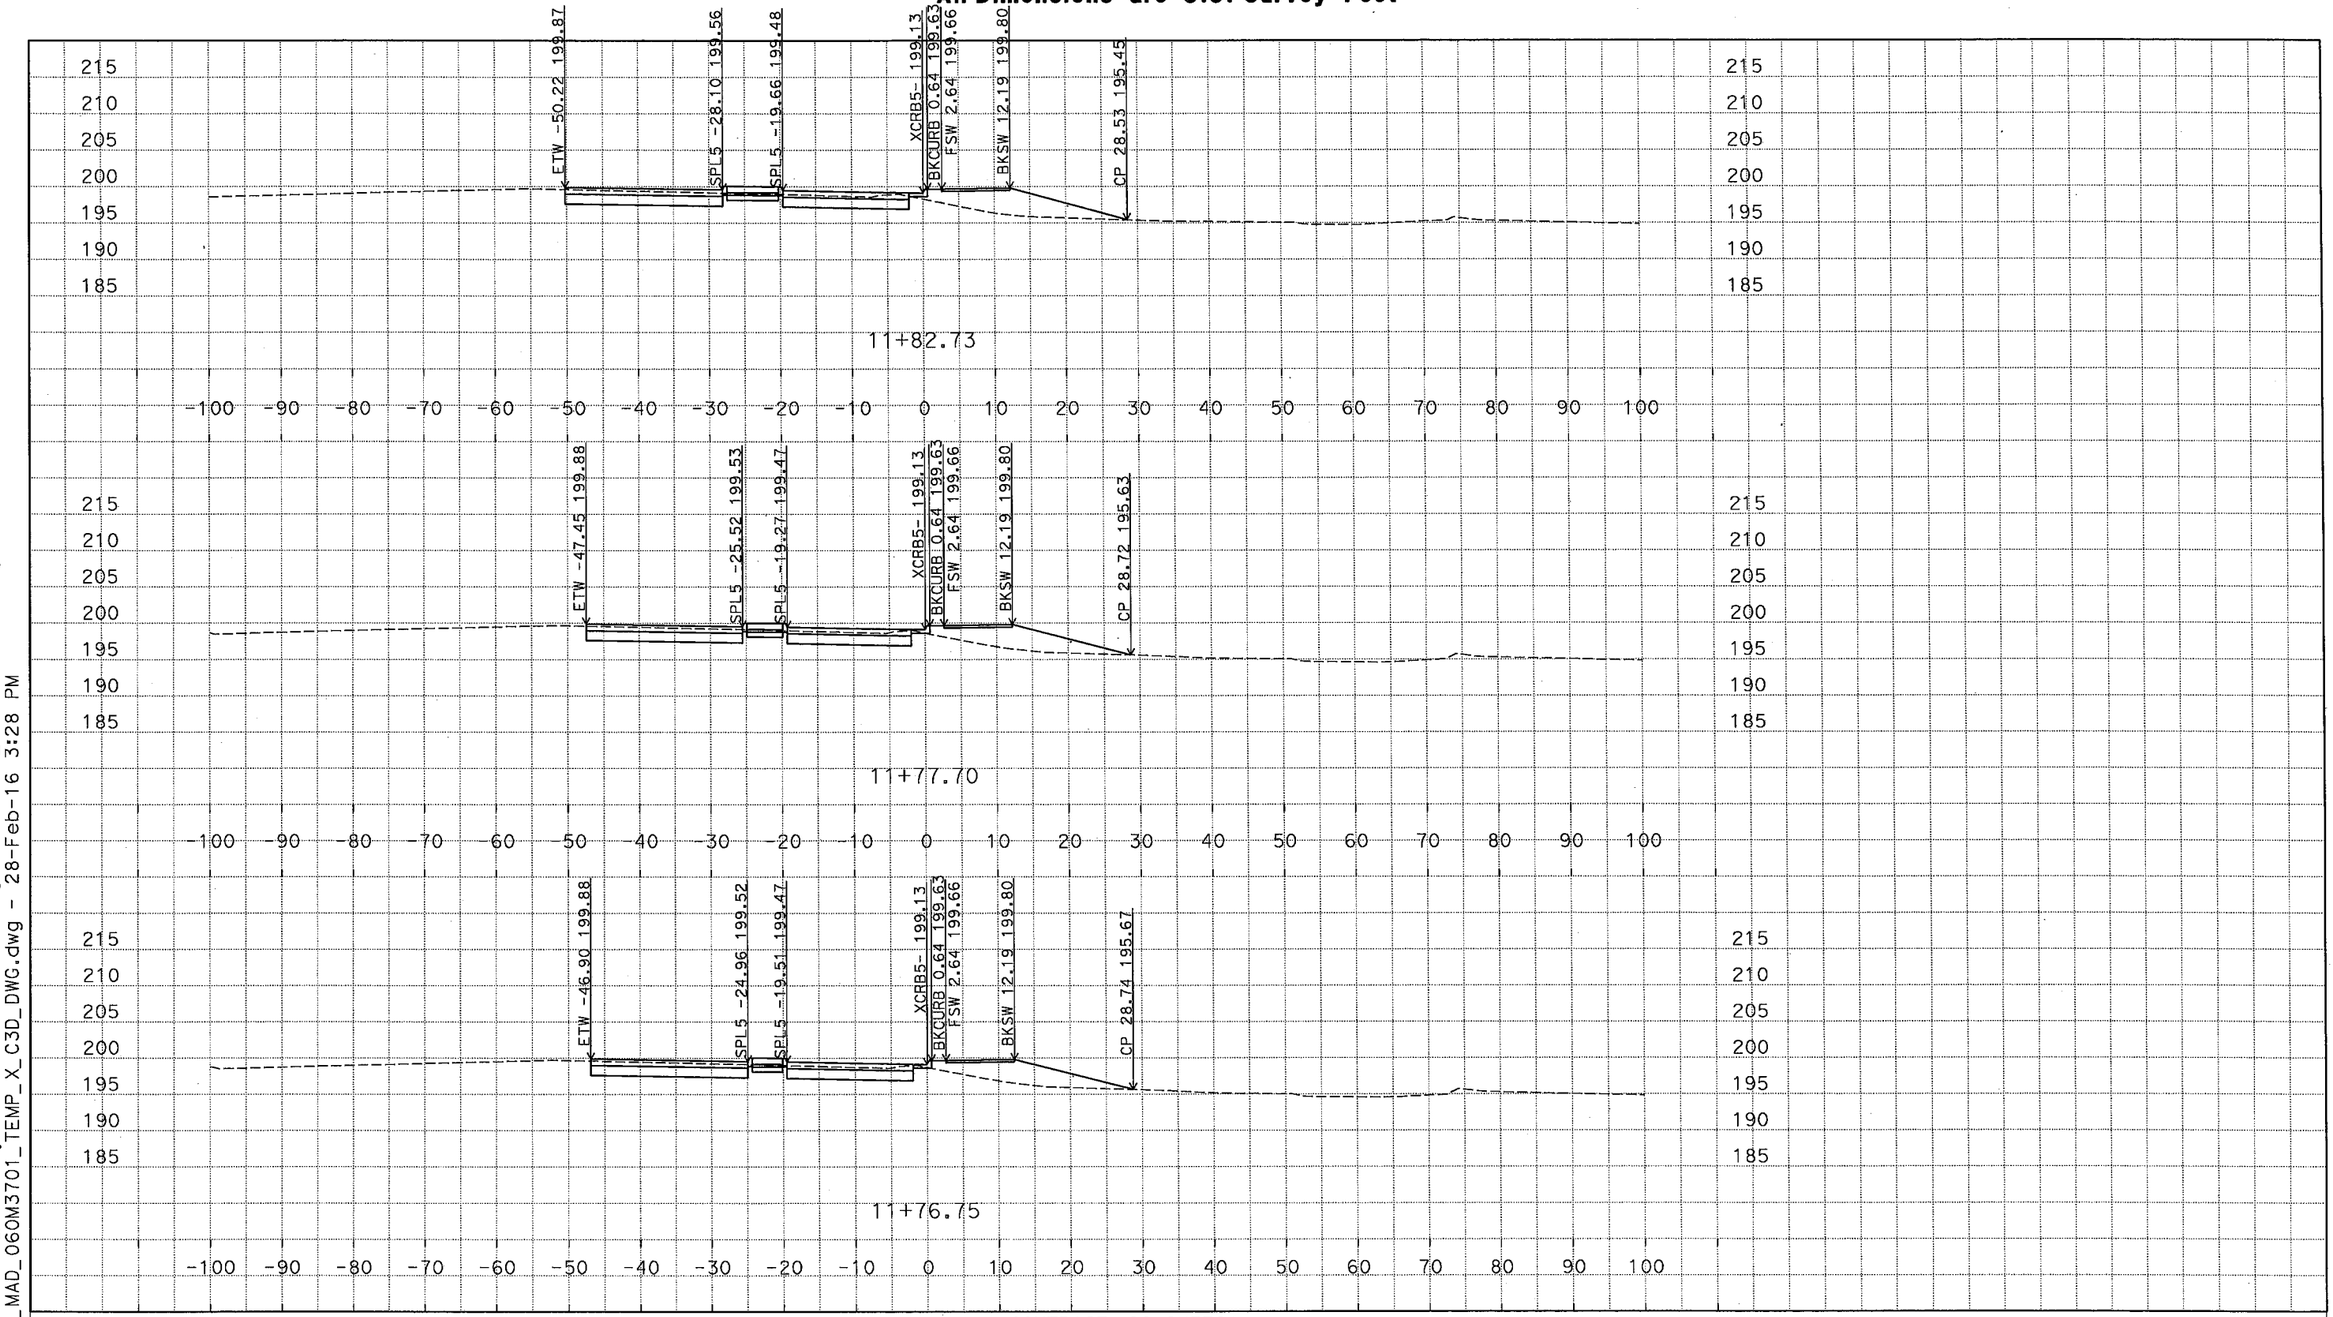

D:\C3D_Exercises_MS\Projects\0600000959\Design-SR43\C3D_0600000959\ACAD-2007_MAD_060M3701_TEMP_X_C3D_DWG.dwg - 28-Feb-16 3:28 PM

PLOTTED DATE: 03-01-16

SCALE: 1"=10' Horiz.
1"=10' Vert.

CREATED BY: M SADATMANSOORI

CONTRACT: 06-0M3704

DIST/CO/RTE/PM: 06/KIN/SR43,137/PM1.3-1.7

PROJECT ID: 0600000959

XCRB5 (CRB5 EXTENDED)

CROSS SECTIONS

DESIGN STUDY ONLY

All Dimensions are U.S. Survey Feet

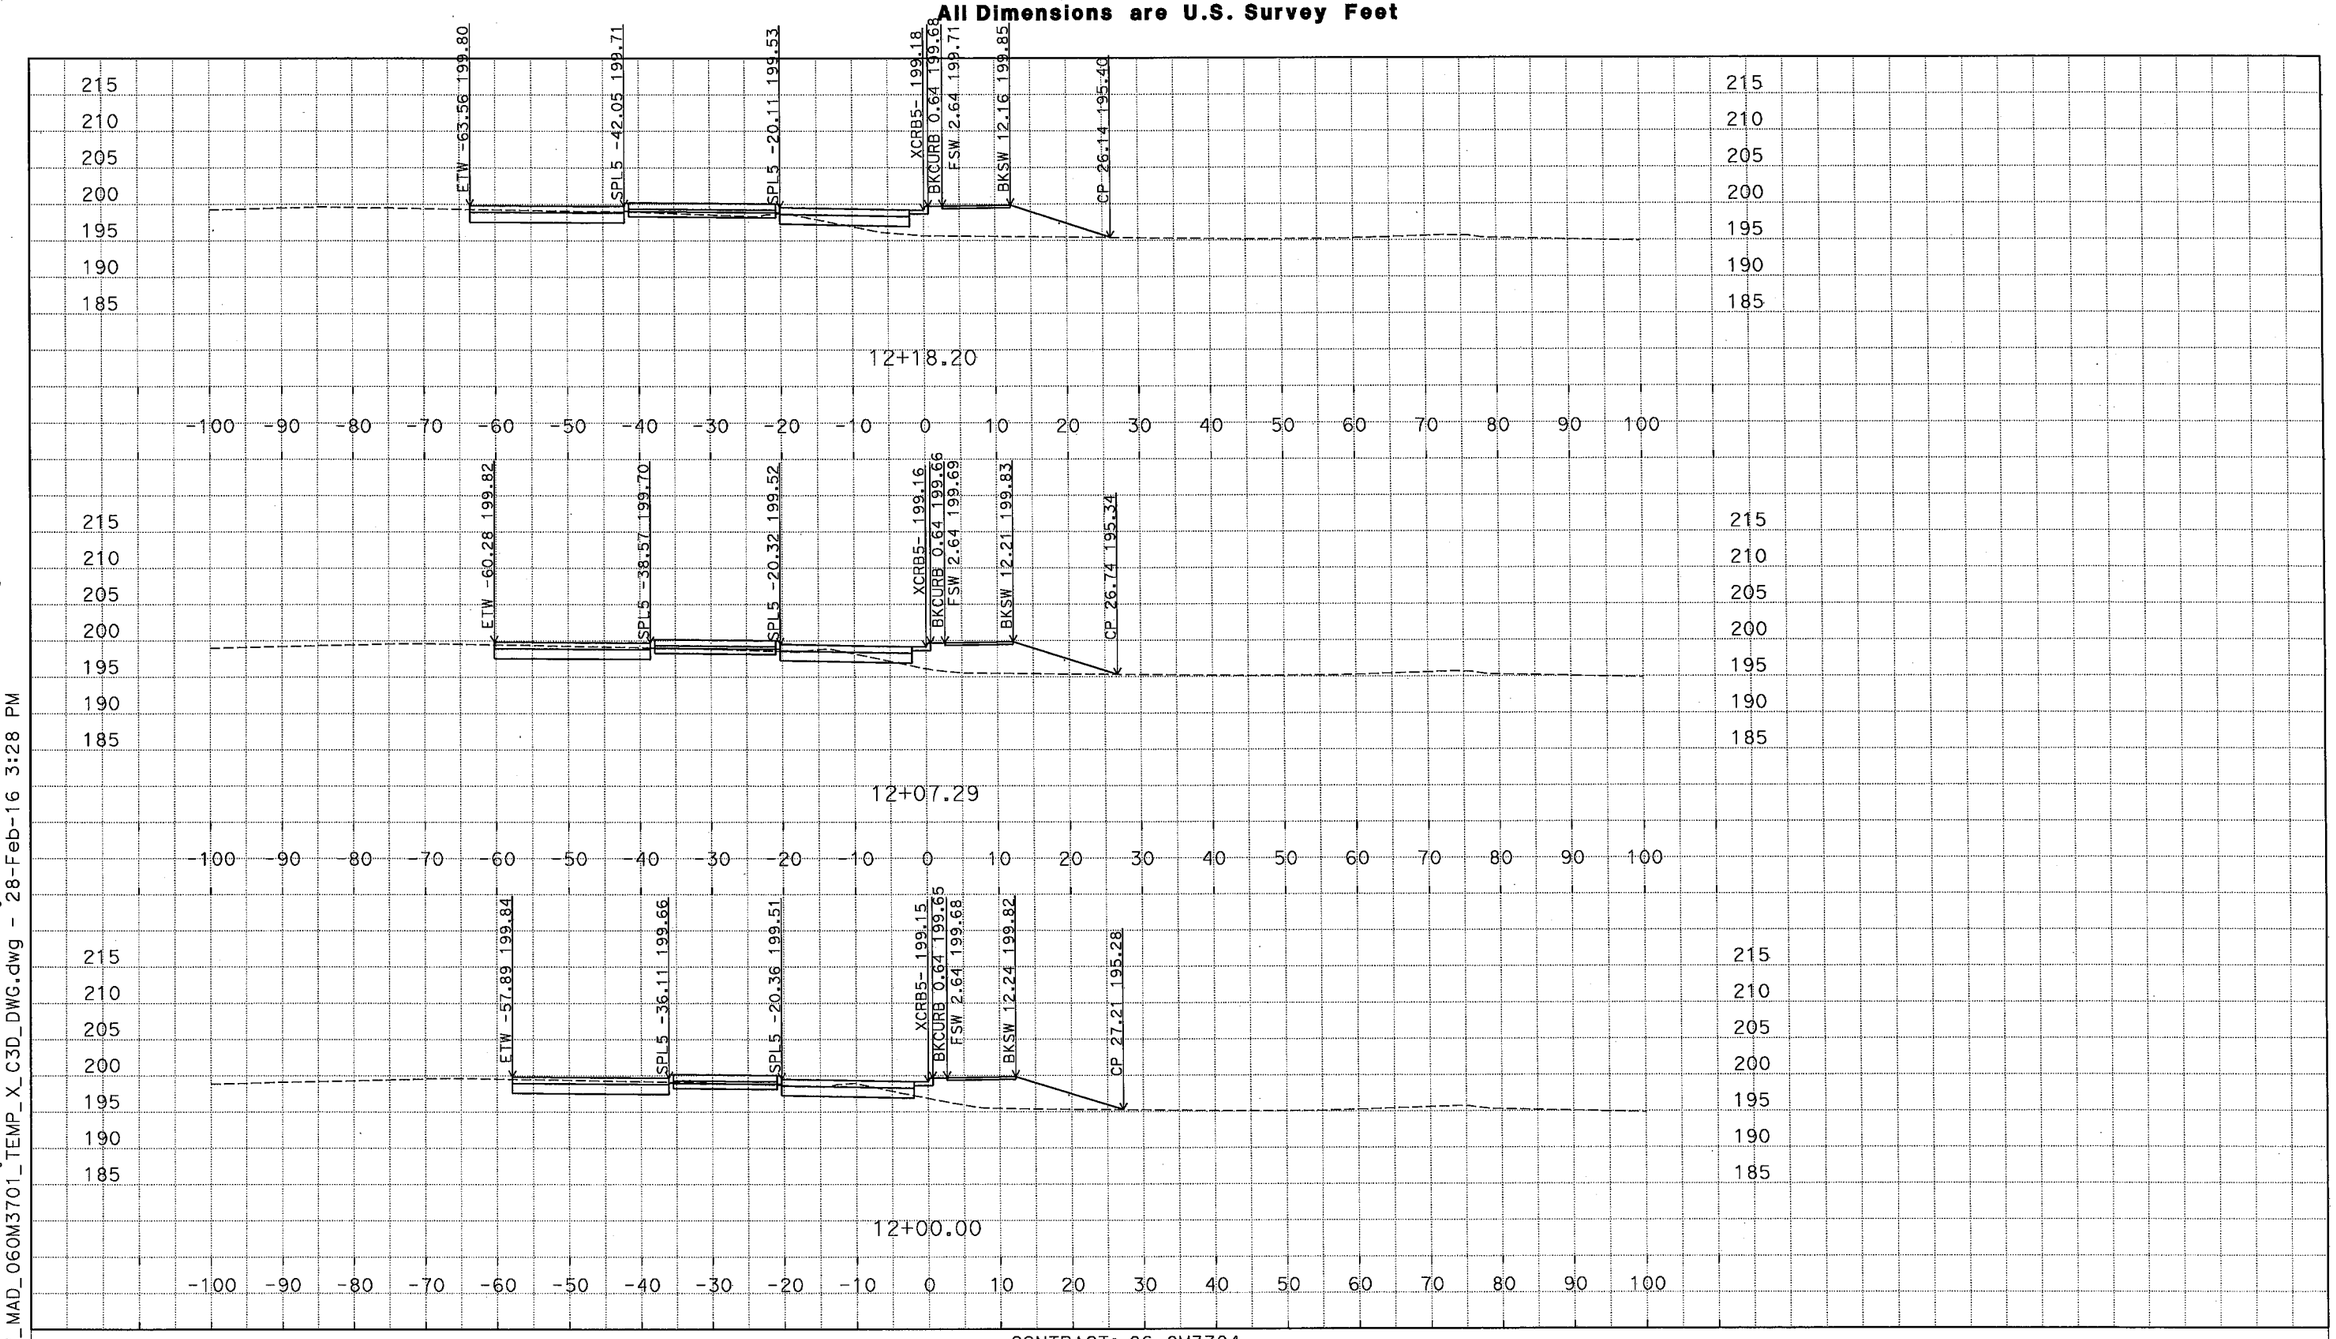

D:\C3D_Exercises_MS\Projects\0600000959\Design-SR43\C3D_0600000959\Alignments-SR43
ACAD-2007_MAD_060M3701_TEMP_X_C3D_DWG.dwg - 28-Feb-16 3:28 PM

PLOTTED DATE: 03-01-16

SCALE: 1"=10' Horiz.
1"=10' Vert.

CREATED BY: M SADATMANSOORI

CONTRACT: 06-0M3704

DIST/CO/RTE/PM: 06/KIN/SR43,137/PM1.3-1.7

PROJECT ID: 0600000959

XCRB5 (CRB5 EXTENDED)
CROSS SECTIONS
19 OF 34

DESIGN STUDY ONLY

All Dimensions are U.S. Survey Feet

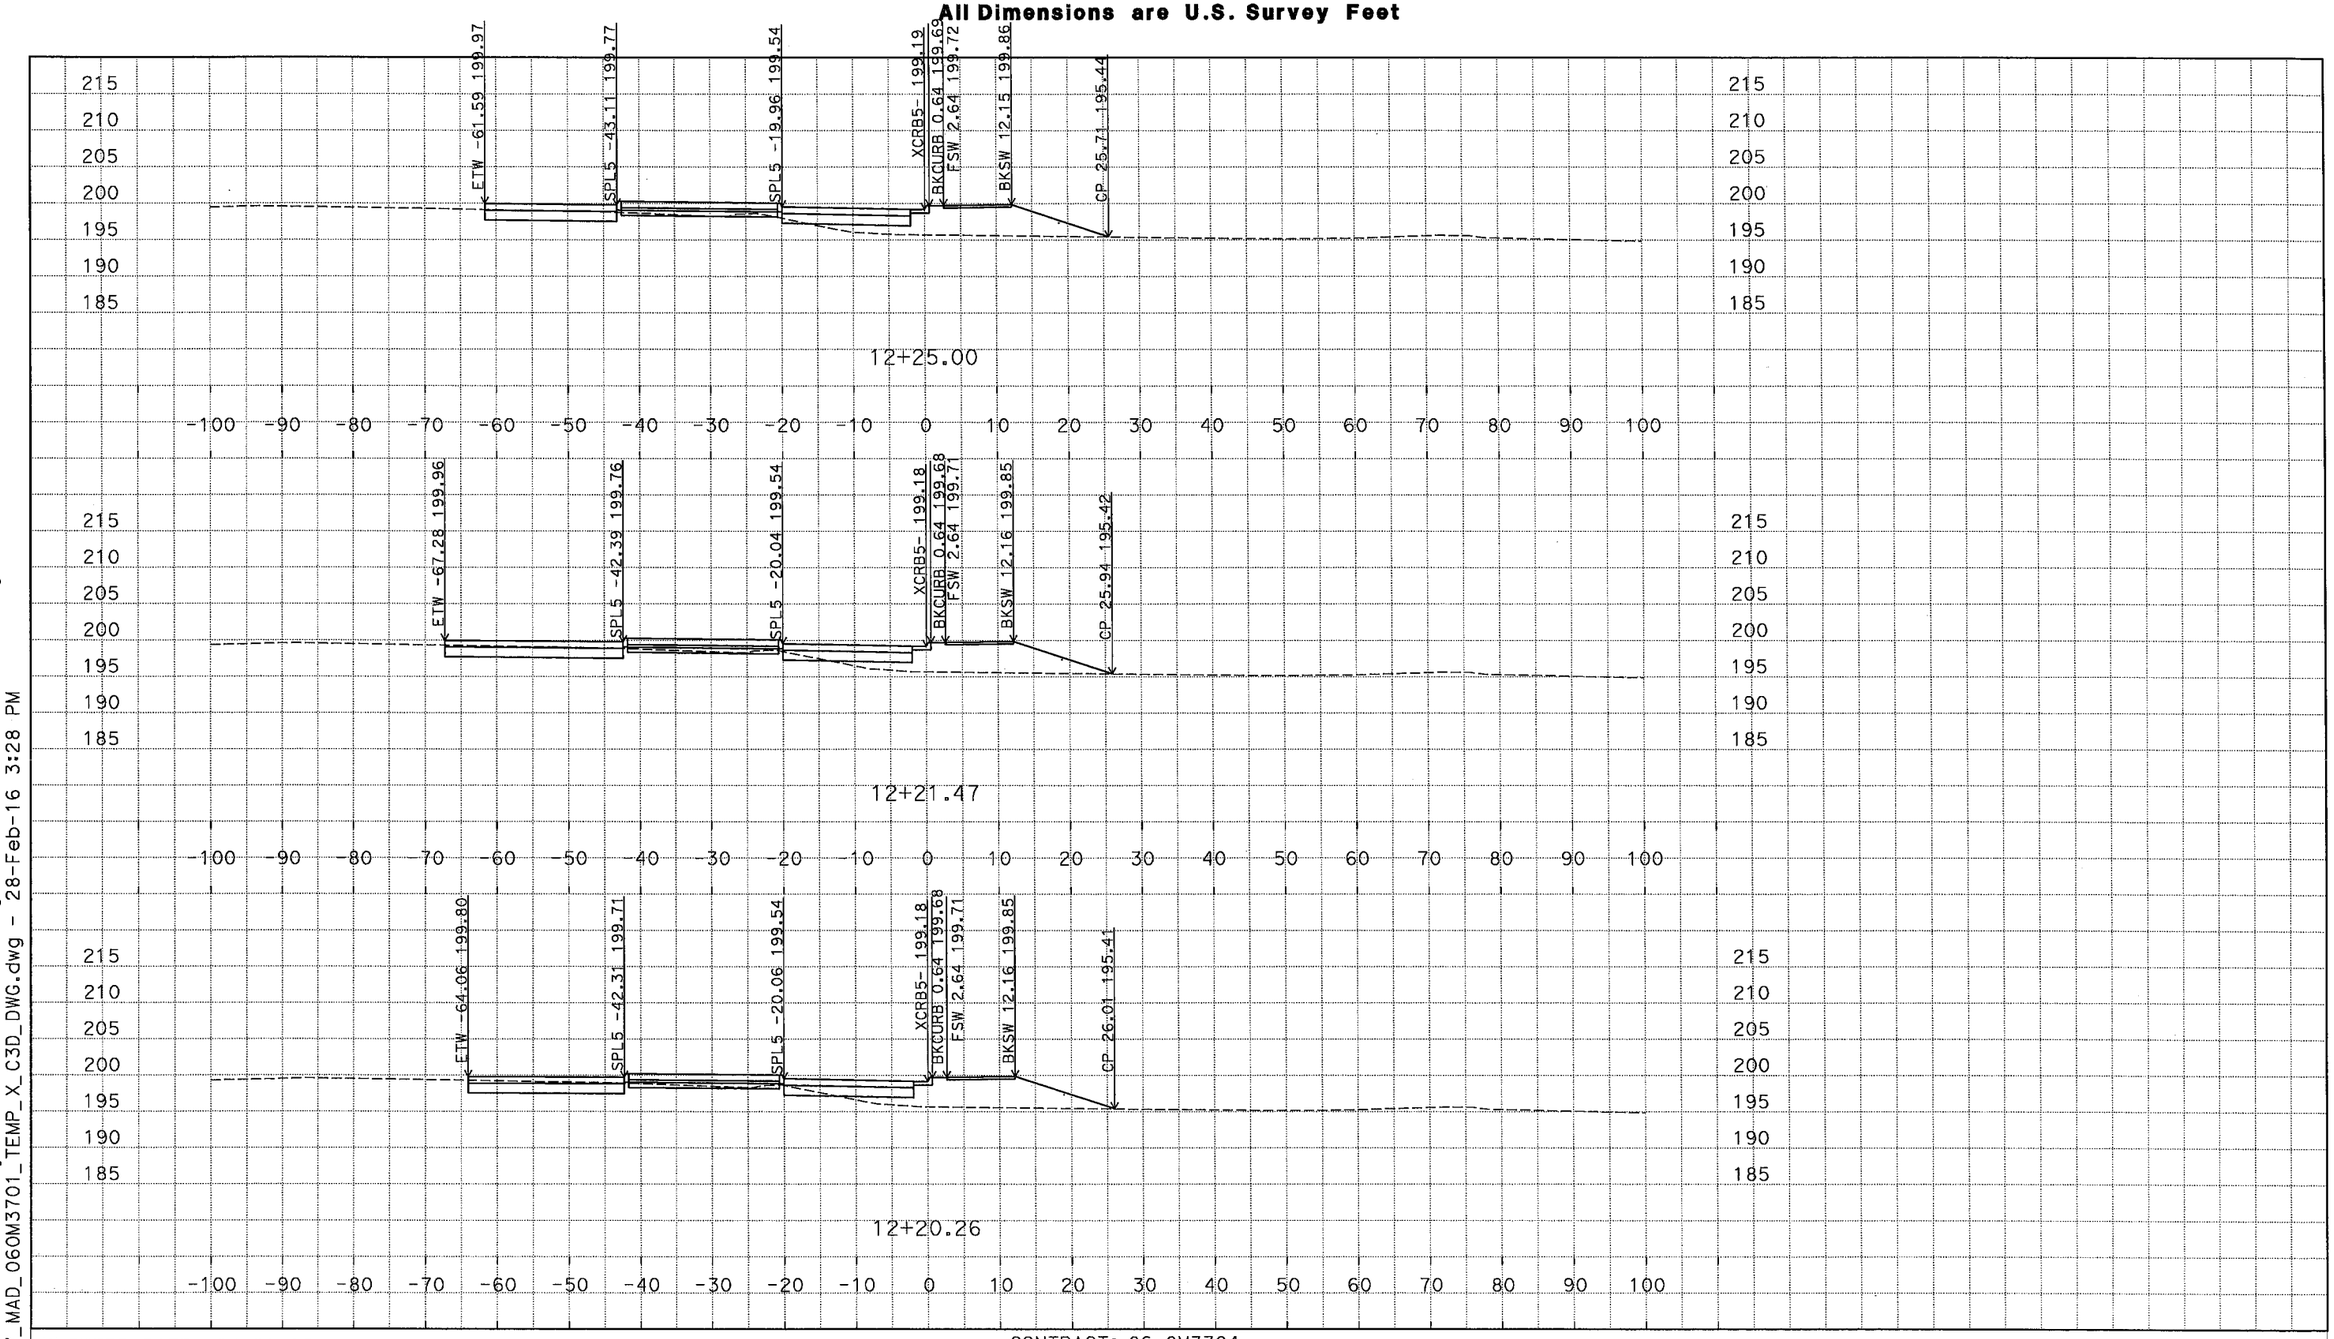

D:\C3D_Exercises_MS\Projects\0600000959\Design-SR43\C3D_0600000959_ACAD-2007_MAD_060M3701_TEMP_X_C3D_DWG.dwg - 28-Feb-16 3:28 PM

PLOTTED DATE: 03-01-16

SCALE: 1"=10' Horiz.
1"=10' Vert.

CREATED BY: M SADATMANSOORI

CONTRACT: 06-0M3704

DIST/CO/RTE/PM: 06/KIN/SR43,137/PM1.3-1.7

PROJECT ID: 0600000959

XCRB5 (CRB5 EXTENDED)

CROSS SECTIONS

DESIGN STUDY ONLY

All Dimensions are U.S. Survey Feet

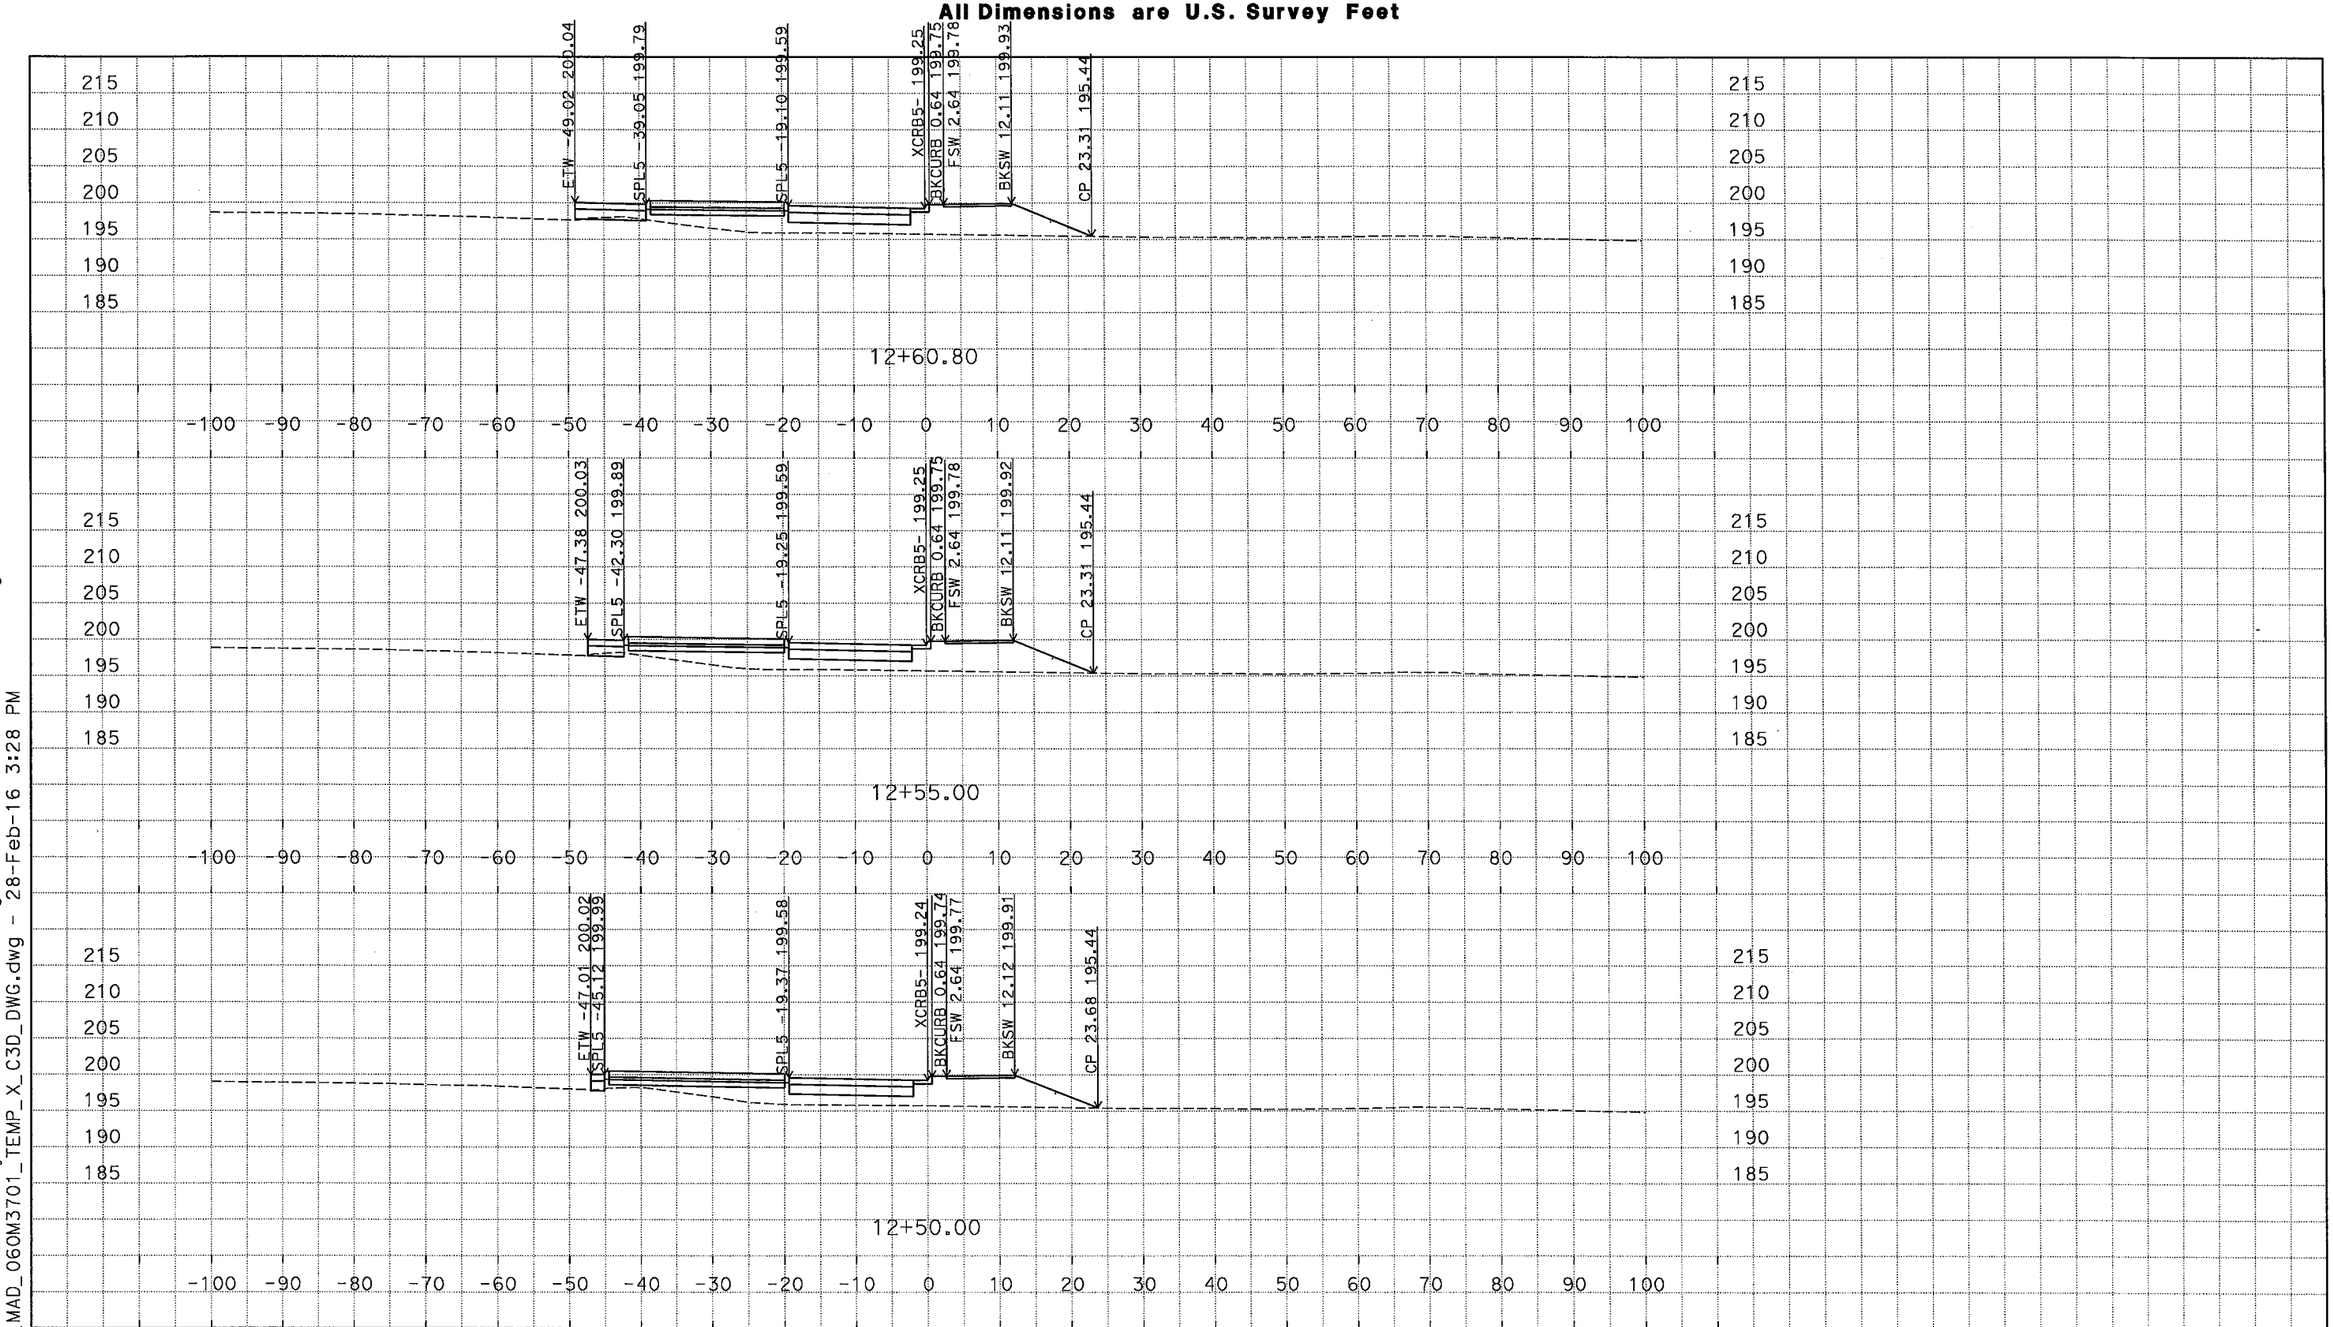

D:\C3D_Exercises_MS\Projects\0600000959\Design-SR43\C3D_0600000959\ACAD-2007_MAD_060M3701_TEMP_X_C3D_DWG.dwg - 28-Feb-16 3:28 PM

PLOTTED DATE: 03-01-16

SCALE: 1"=10' Horiz.
1"=10' Vert.

CREATED BY: M SADATMANSOORI

CONTRACT: 06-0M3704

DIST/CO/RTE/PM: 06/KIN/SR43,137/PM1.3-1.7

PROJECT ID: 0600000959

XCRB5 (CRB5 EXTENDED)
CROSS SECTIONS

DESIGN STUDY ONLY

All Dimensions are U.S. Survey Feet

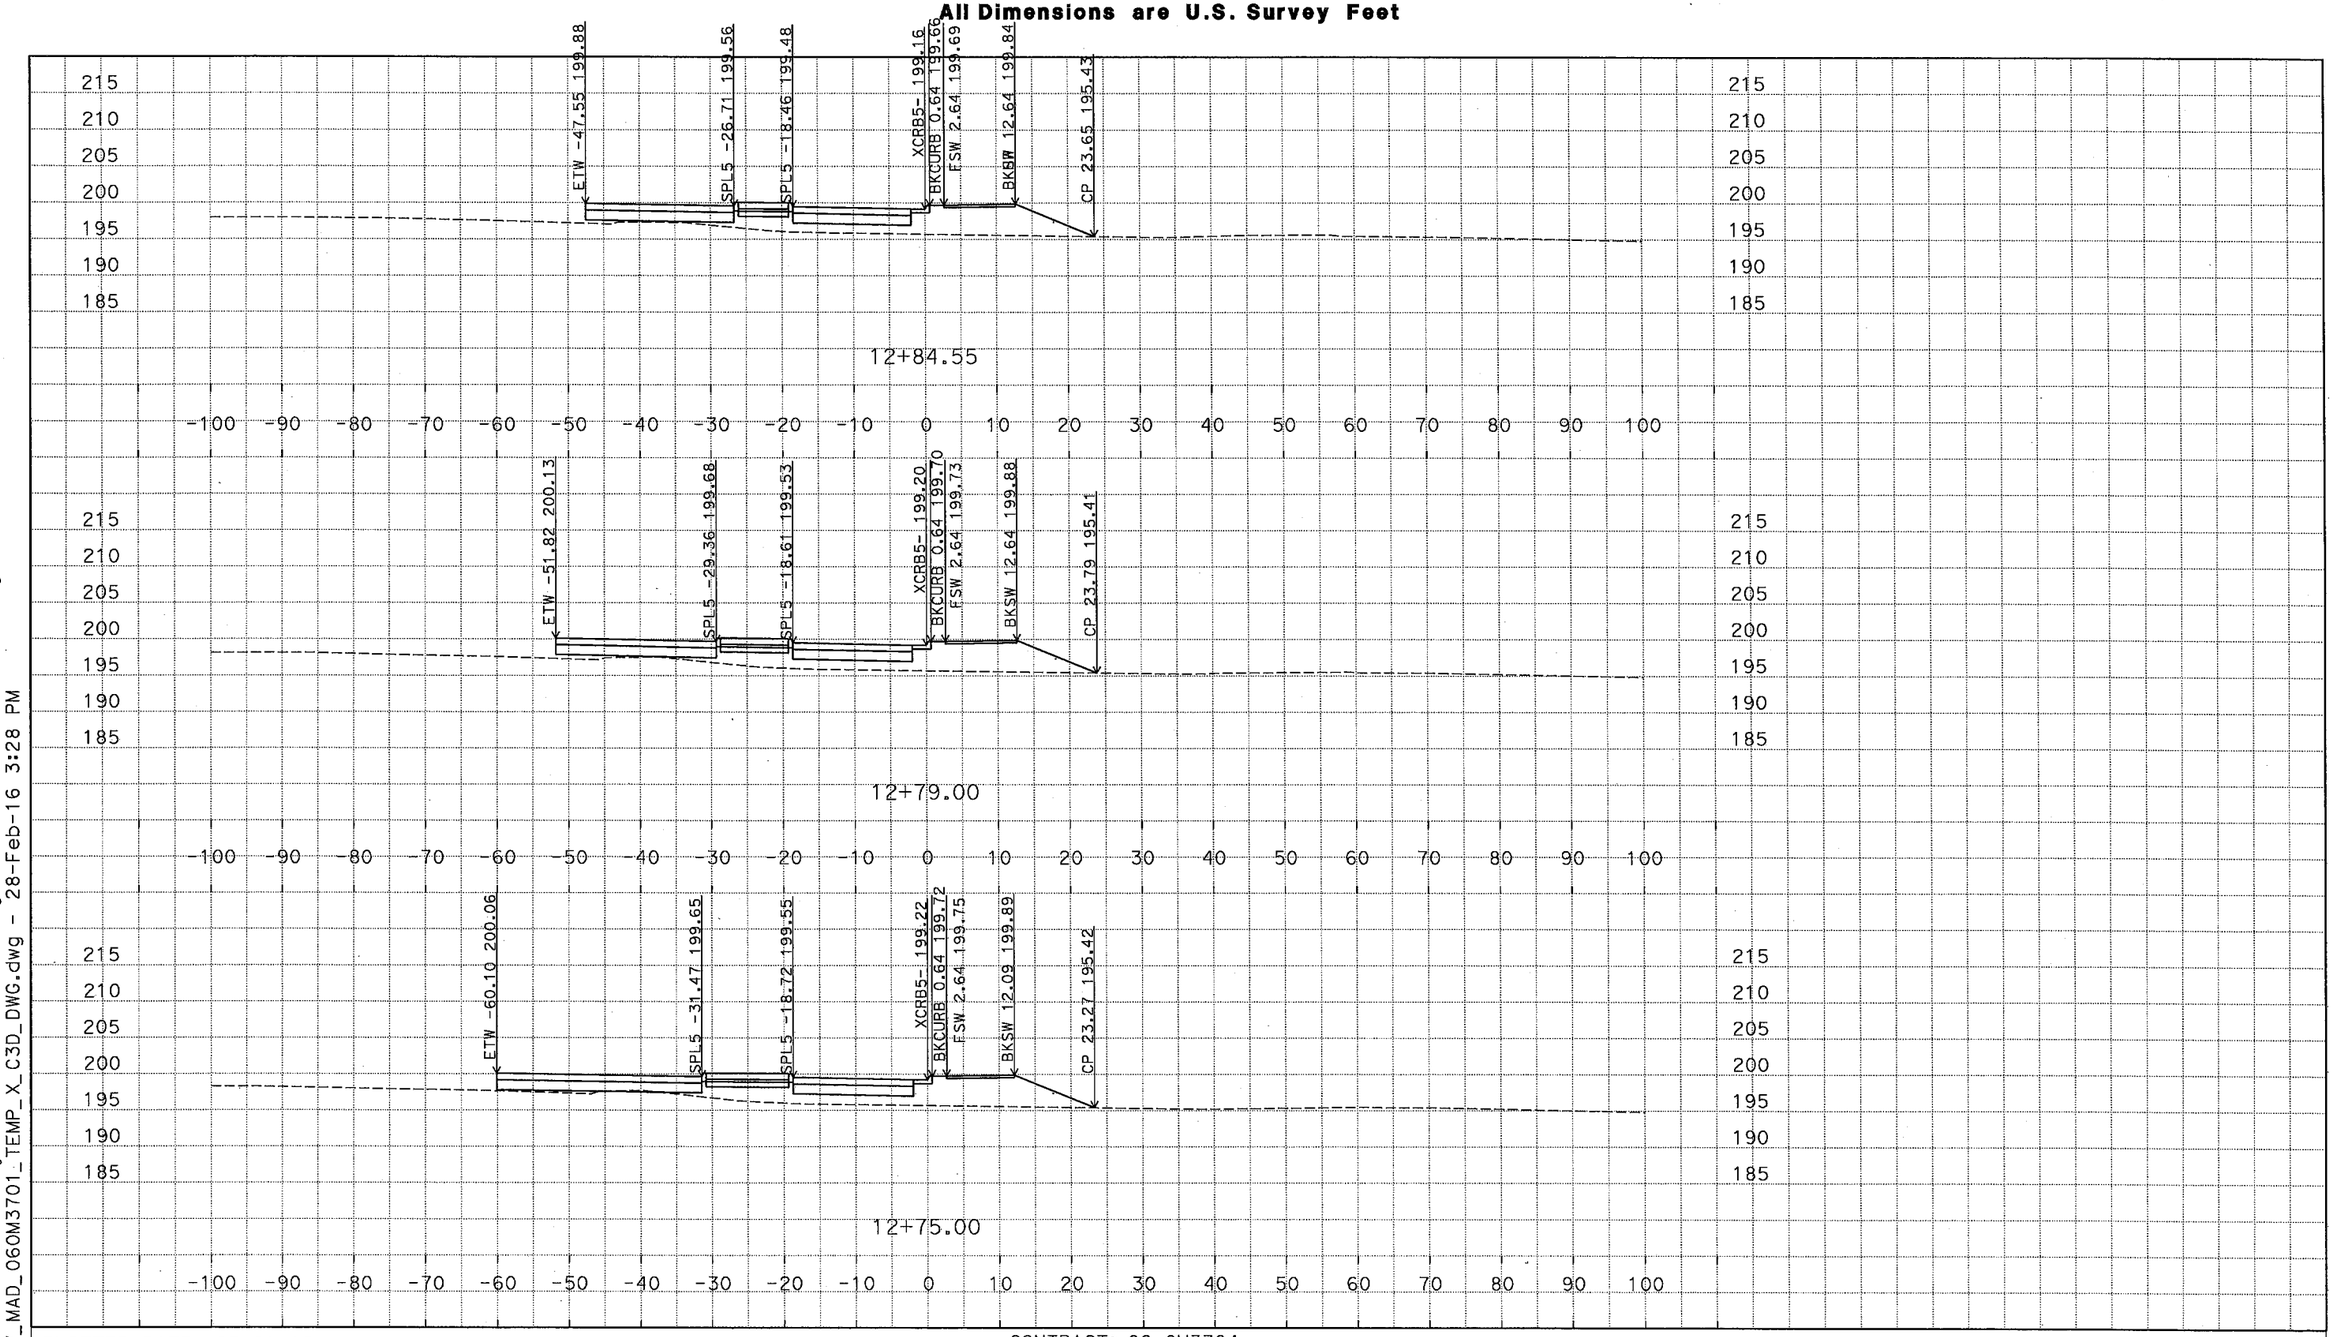

D:\C3D_Exercises_MS\Projects\0600000959\Design-SR43\C3D_0600000959\Alignments-SR43
ACAD-2007_MAD_060M3701_TEMP_X_C3D_DWG.dwg - 28-Feb-16 3:28 PM

PLOTTED DATE: 03-01-16

SCALE: 1"=10' Horiz.
1"=10' Vert.

CREATED BY: M SADATMANSOORI

CONTRACT: 06-0M3704

DIST/CO/RTE/PM: 06/KIN/SR43,137/PM1.3-1.7

PROJECT ID: 0600000959

XCRB5 (CRB5 EXTENDED)
CROSS SECTIONS
22 OF 34

DESIGN STUDY ONLY

All Dimensions are U.S. Survey Feet

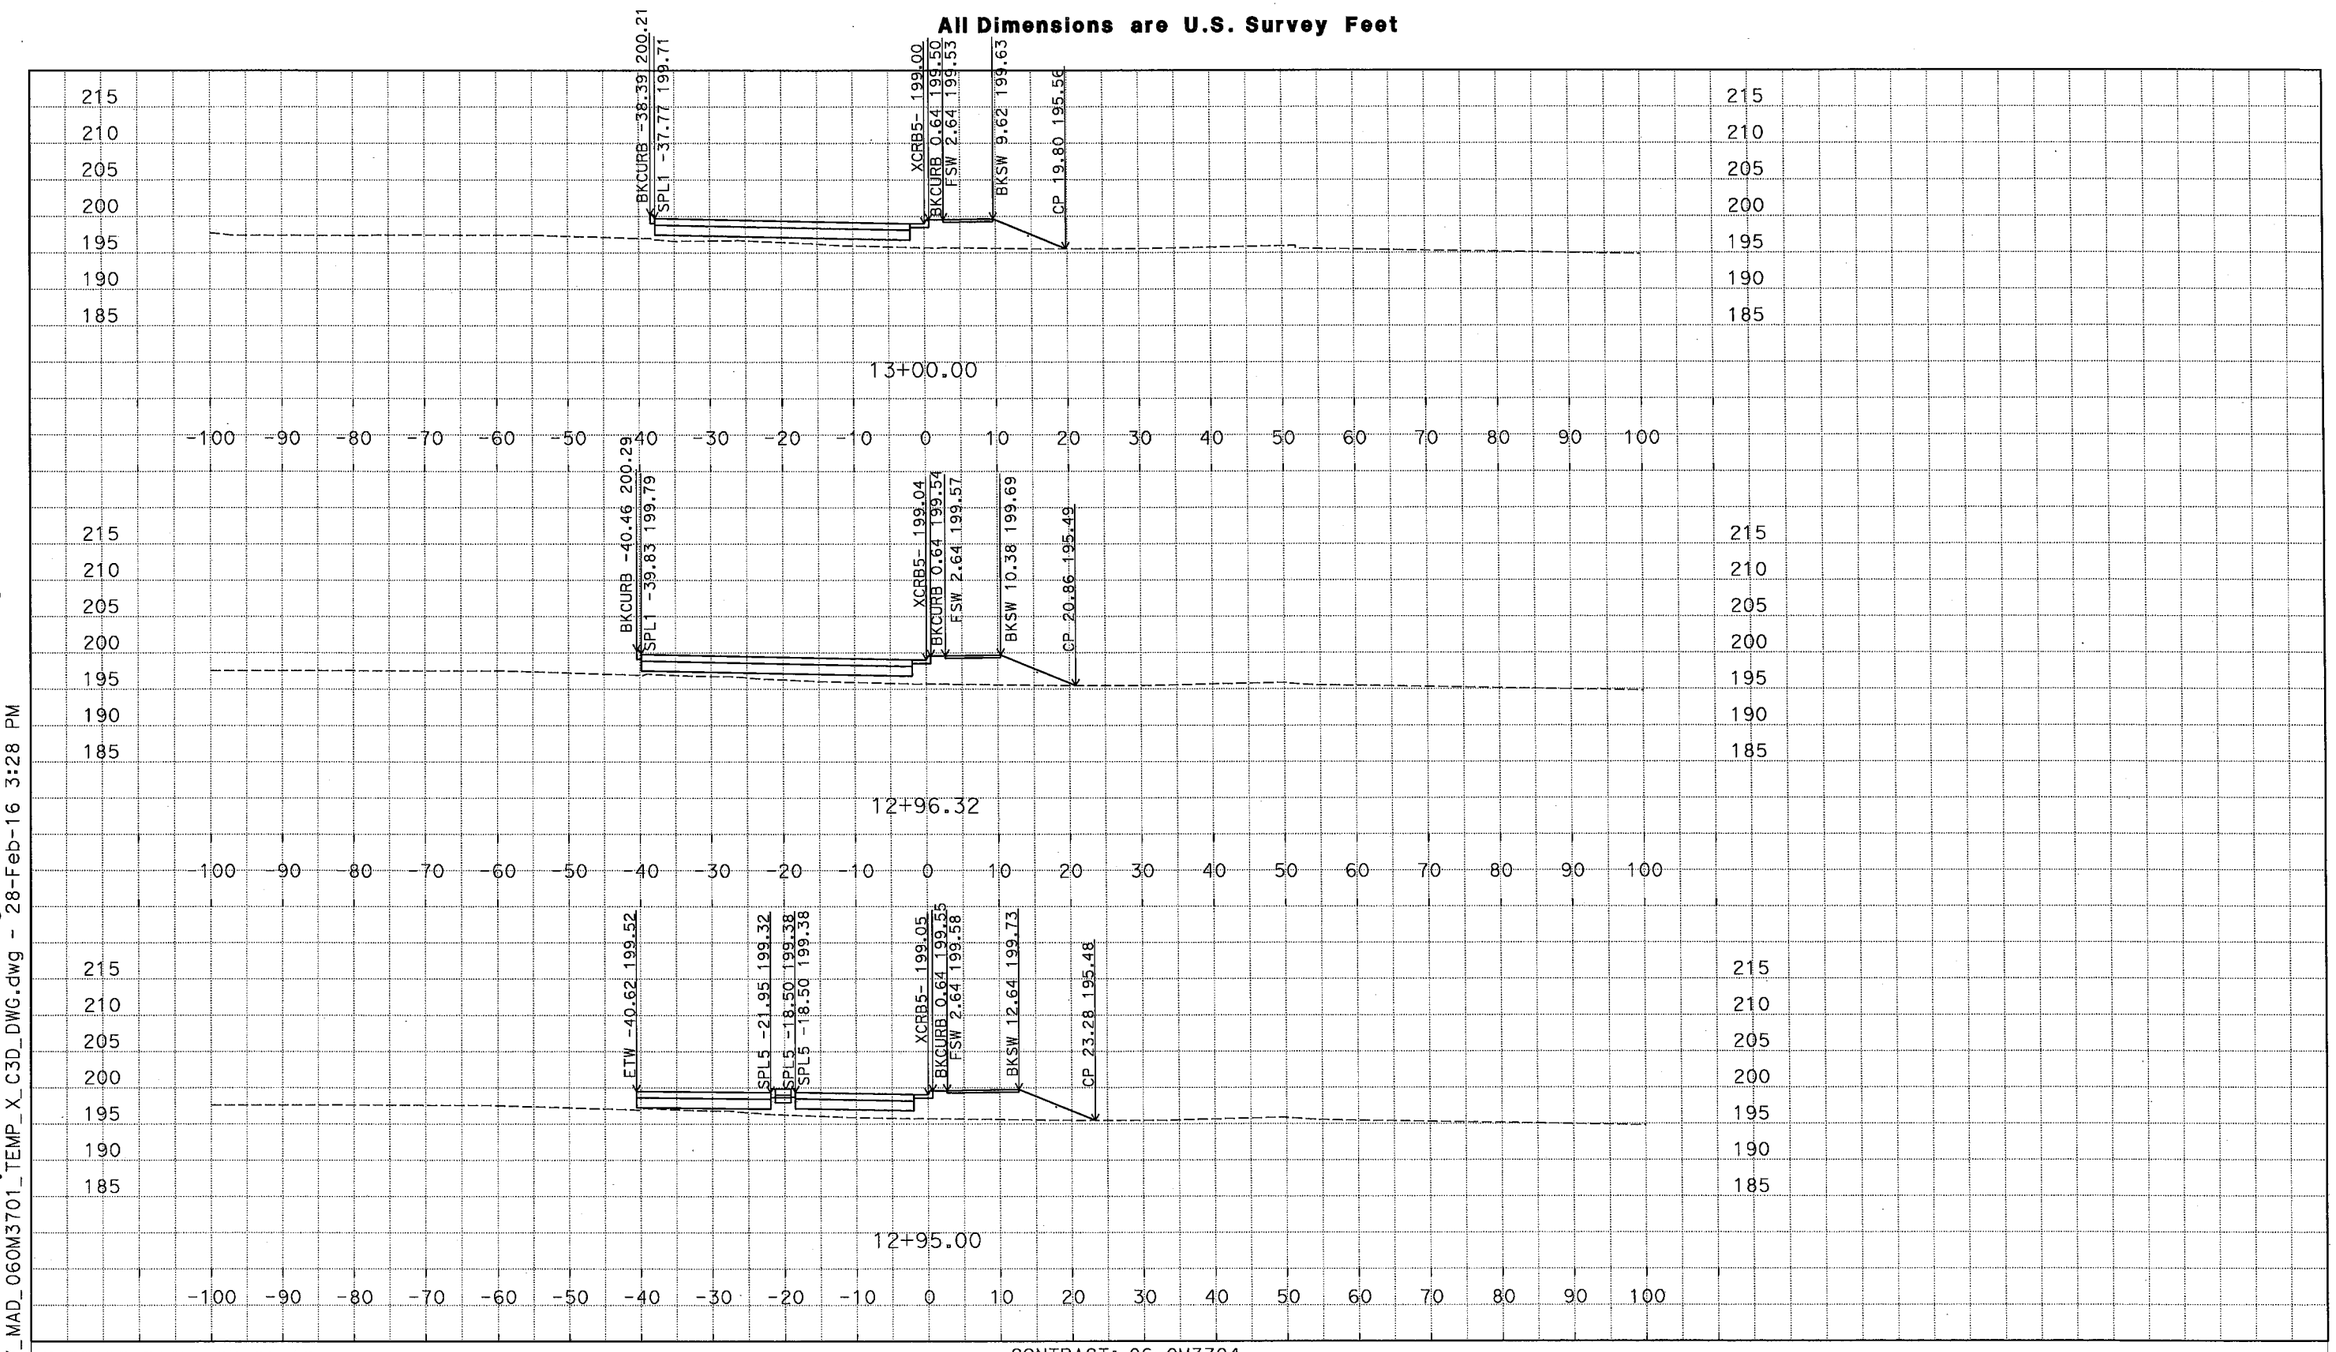

D:\C3D_Exercises_MS\Projects\0600000959\Design-SR43\C3D_0600000959\Alignments-SR43
ACAD-2007_MAD_060M3701_TEMP_X_C3D_DWG.dwg - 28-Feb-16 3:28 PM

PLOTTED DATE: 03-01-16

SCALE: 1"=10' Horiz.
1"=10' Vert.

CREATED BY: M SADATMANSOORI

CONTRACT: 06-0M3704

DIST/CO/RTE/PM: 06/KIN/SR43,137/PM1.3-1.7

PROJECT ID: 0600000959

XCRB5 (CRB5 EXTENDED)
CROSS SECTIONS
23 OF 34

DESIGN STUDY ONLY

All Dimensions are U.S. Survey Feet

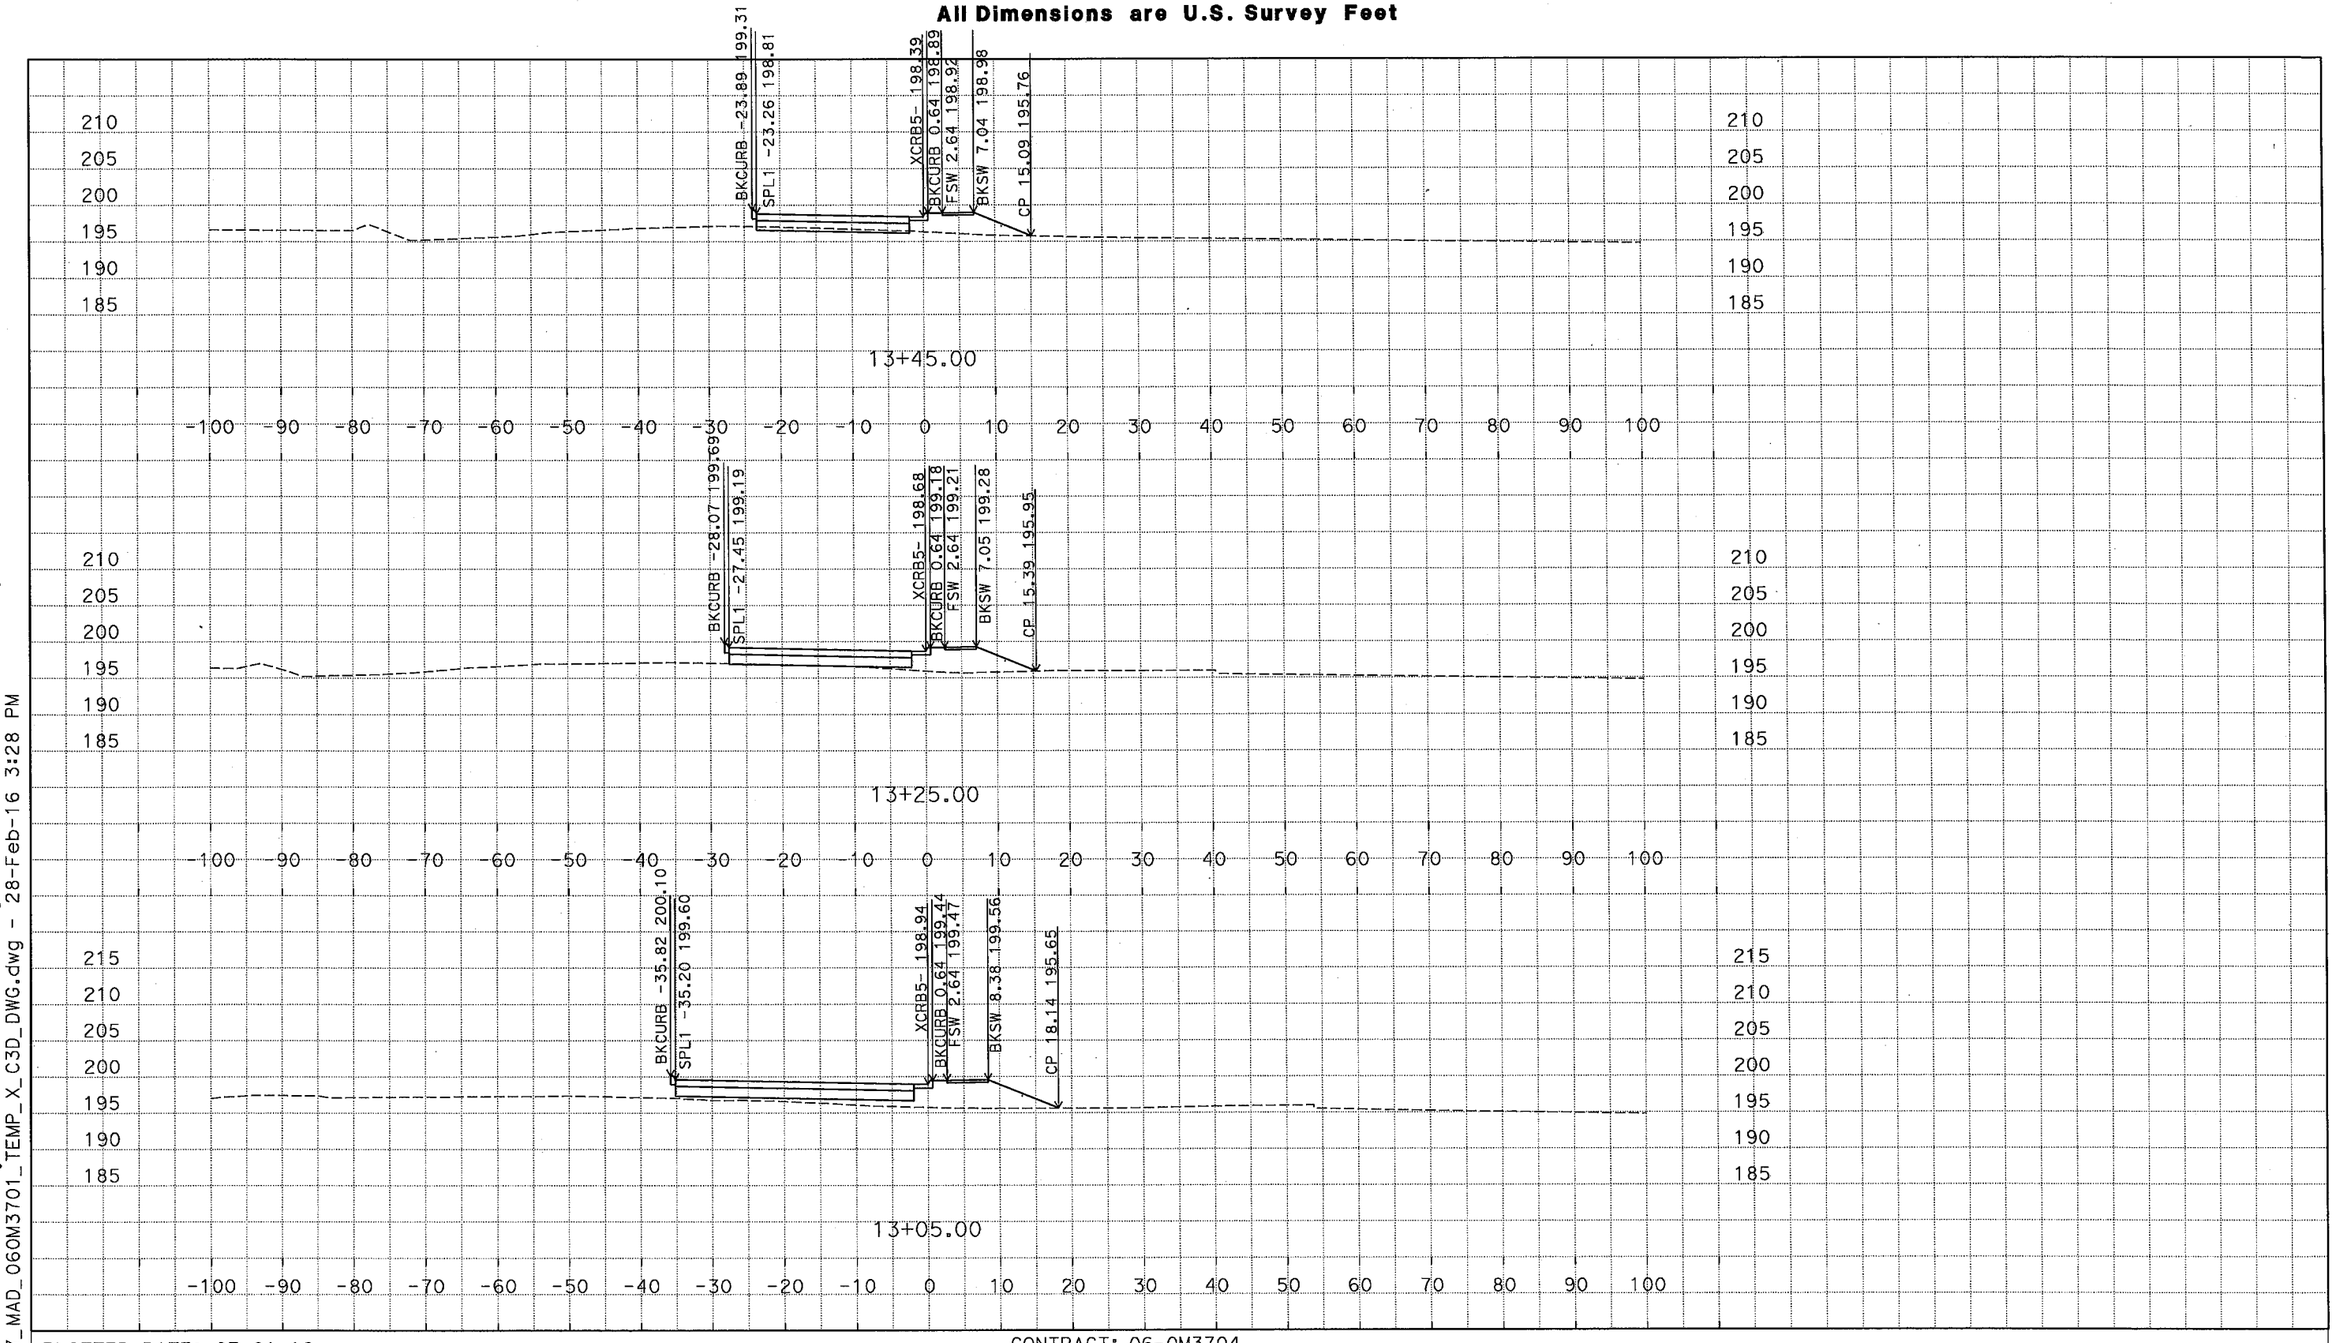

D:\C3D_Exercises_MS\Projects\0600000959\Design-SR43\C3D_0600000959\Alignments-SR43
ACAD-2007_MAD_06OM3701_TEMP_X_C3D_DWG.dwg - 28-Feb-16 3:28 PM

PLOTTED DATE: 03-01-16

SCALE: 1"=10' Horiz.
1"=10' Vert.

CREATED BY: M SADATMANSOORI

CONTRACT: 06-0M3704

DIST/CO/RTE/PM: 06/KIN/SR43,137/PM1.3-1.7

PROJECT ID: 0600000959

XCRB5 (CRB5 EXTENDED)
CROSS SECTIONS
24 OF 34

DESIGN STUDY ONLY

All Dimensions are U.S. Survey Feet

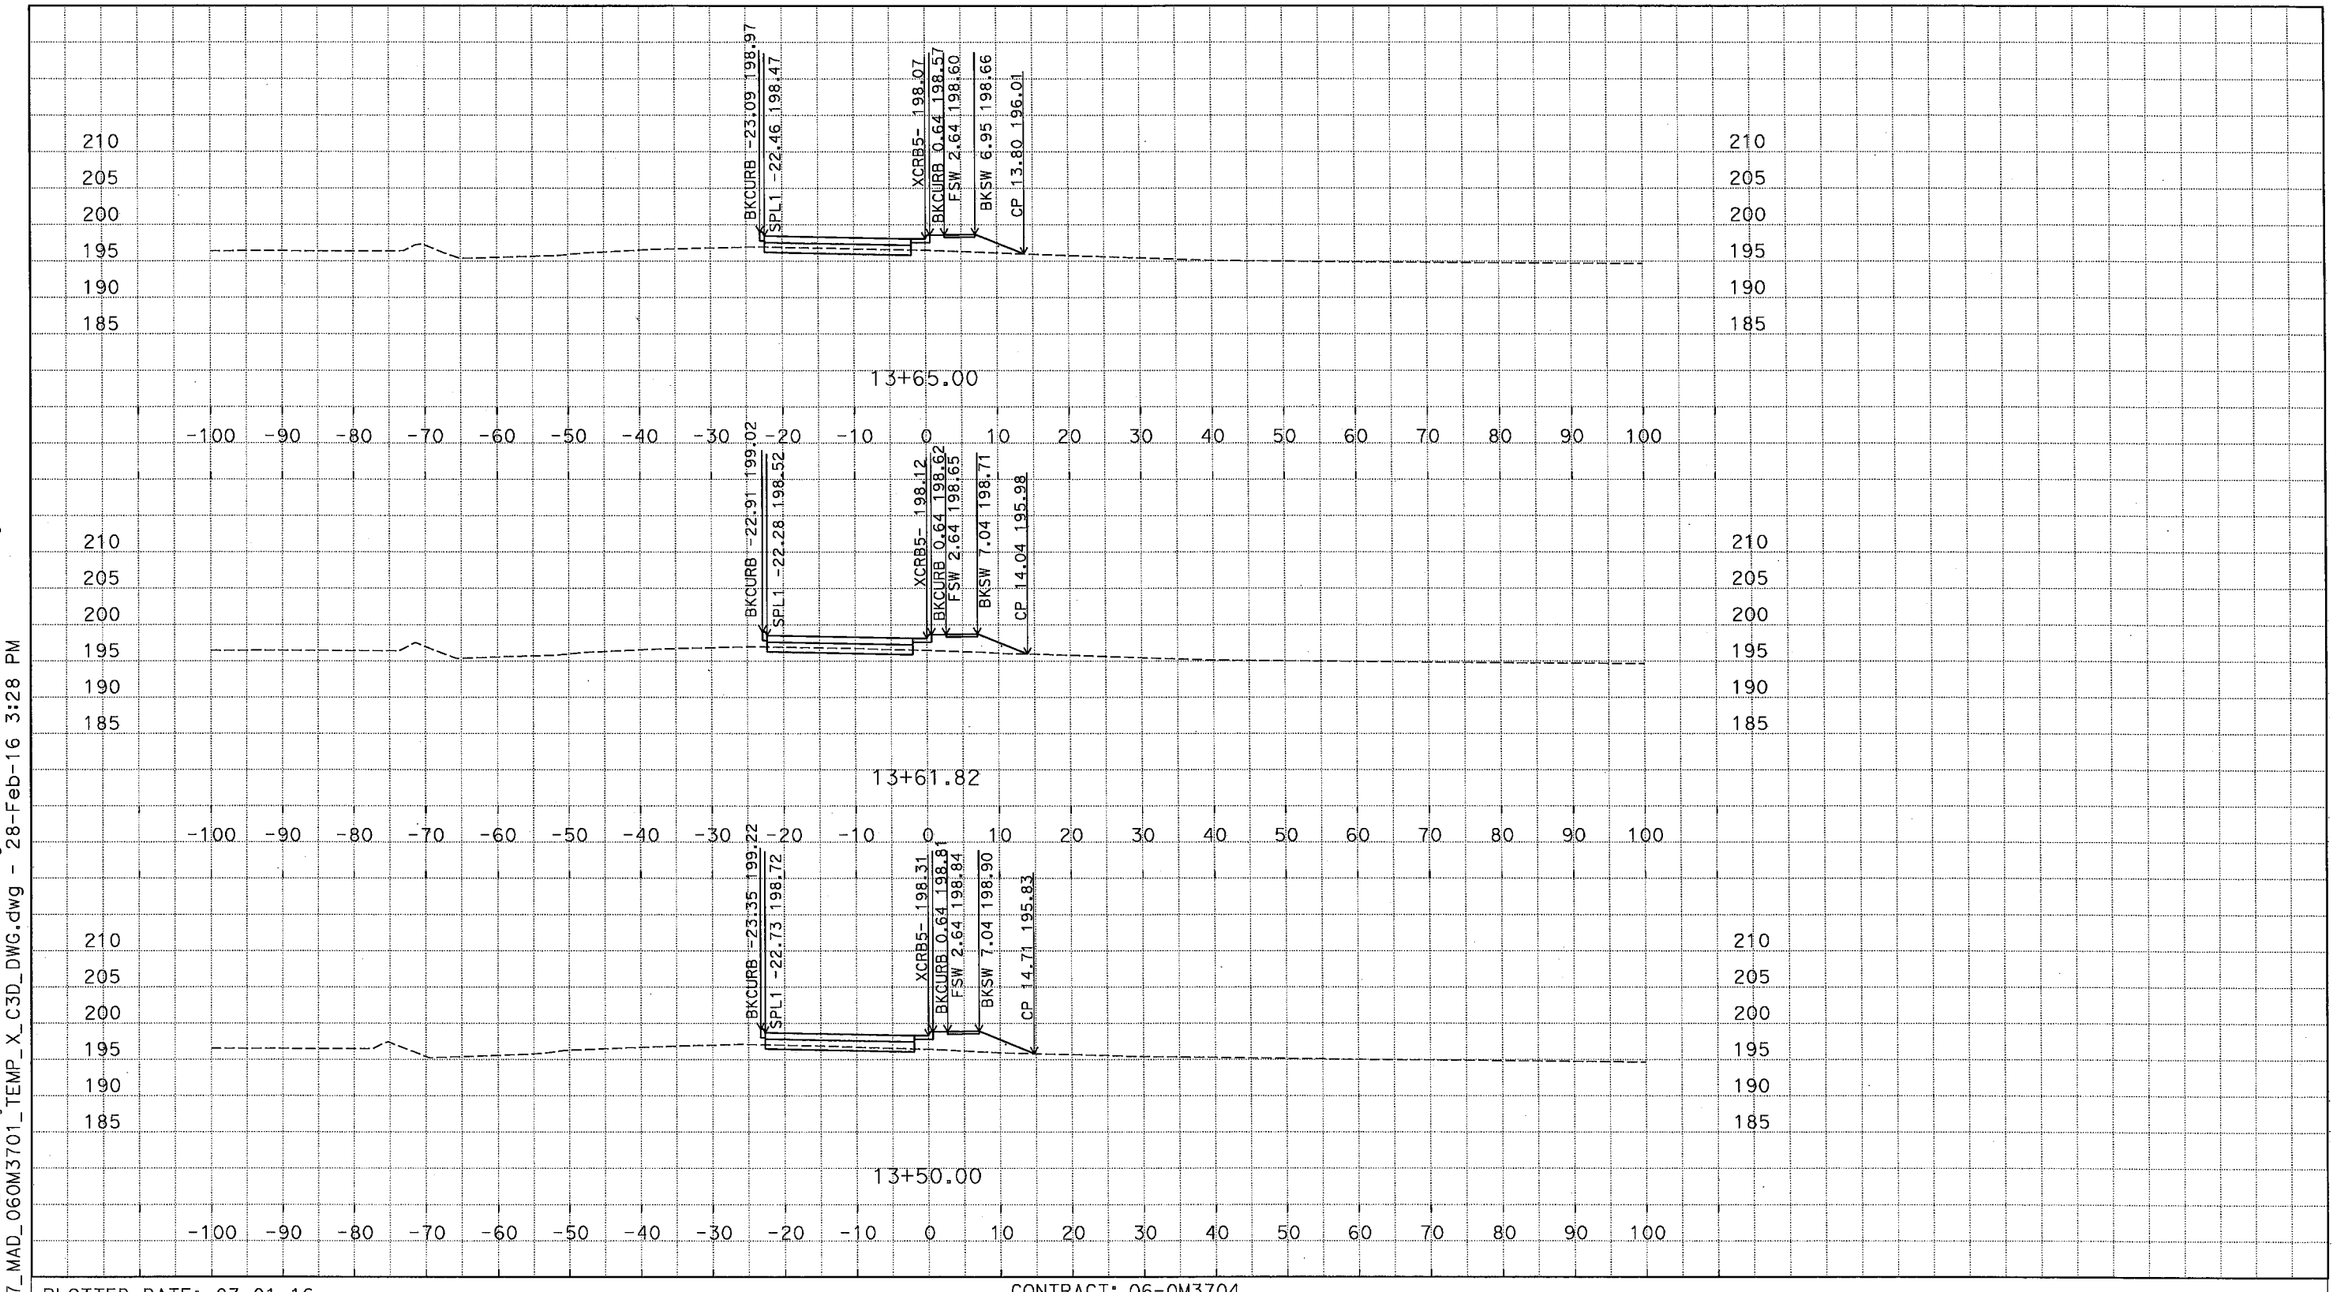

D:\C3D_Exercises_MS\Projects\0600000959\Design-SR43\C3D_0600000959\Alignments-SR43
ACAD-2007_MAD_060M3701_TEMP_X_C3D_DWG.dwg - 28-Feb-16 3:28 PM

PLOTTED DATE: 03-01-16

SCALE: 1"=10' Horiz.
1"=10' Vert.

CREATED BY: M SADATMANSOORI

CONTRACT: 06-0M3704

DIST/CO/RTE/PM: 06/KIN/SR43,137/PM1.3-1.7

PROJECT ID: 0600000959

XCRB5 (CRB5 EXTENDED)
CROSS SECTIONS
25 OF 34

DESIGN STUDY ONLY

All Dimensions are U.S. Survey Feet

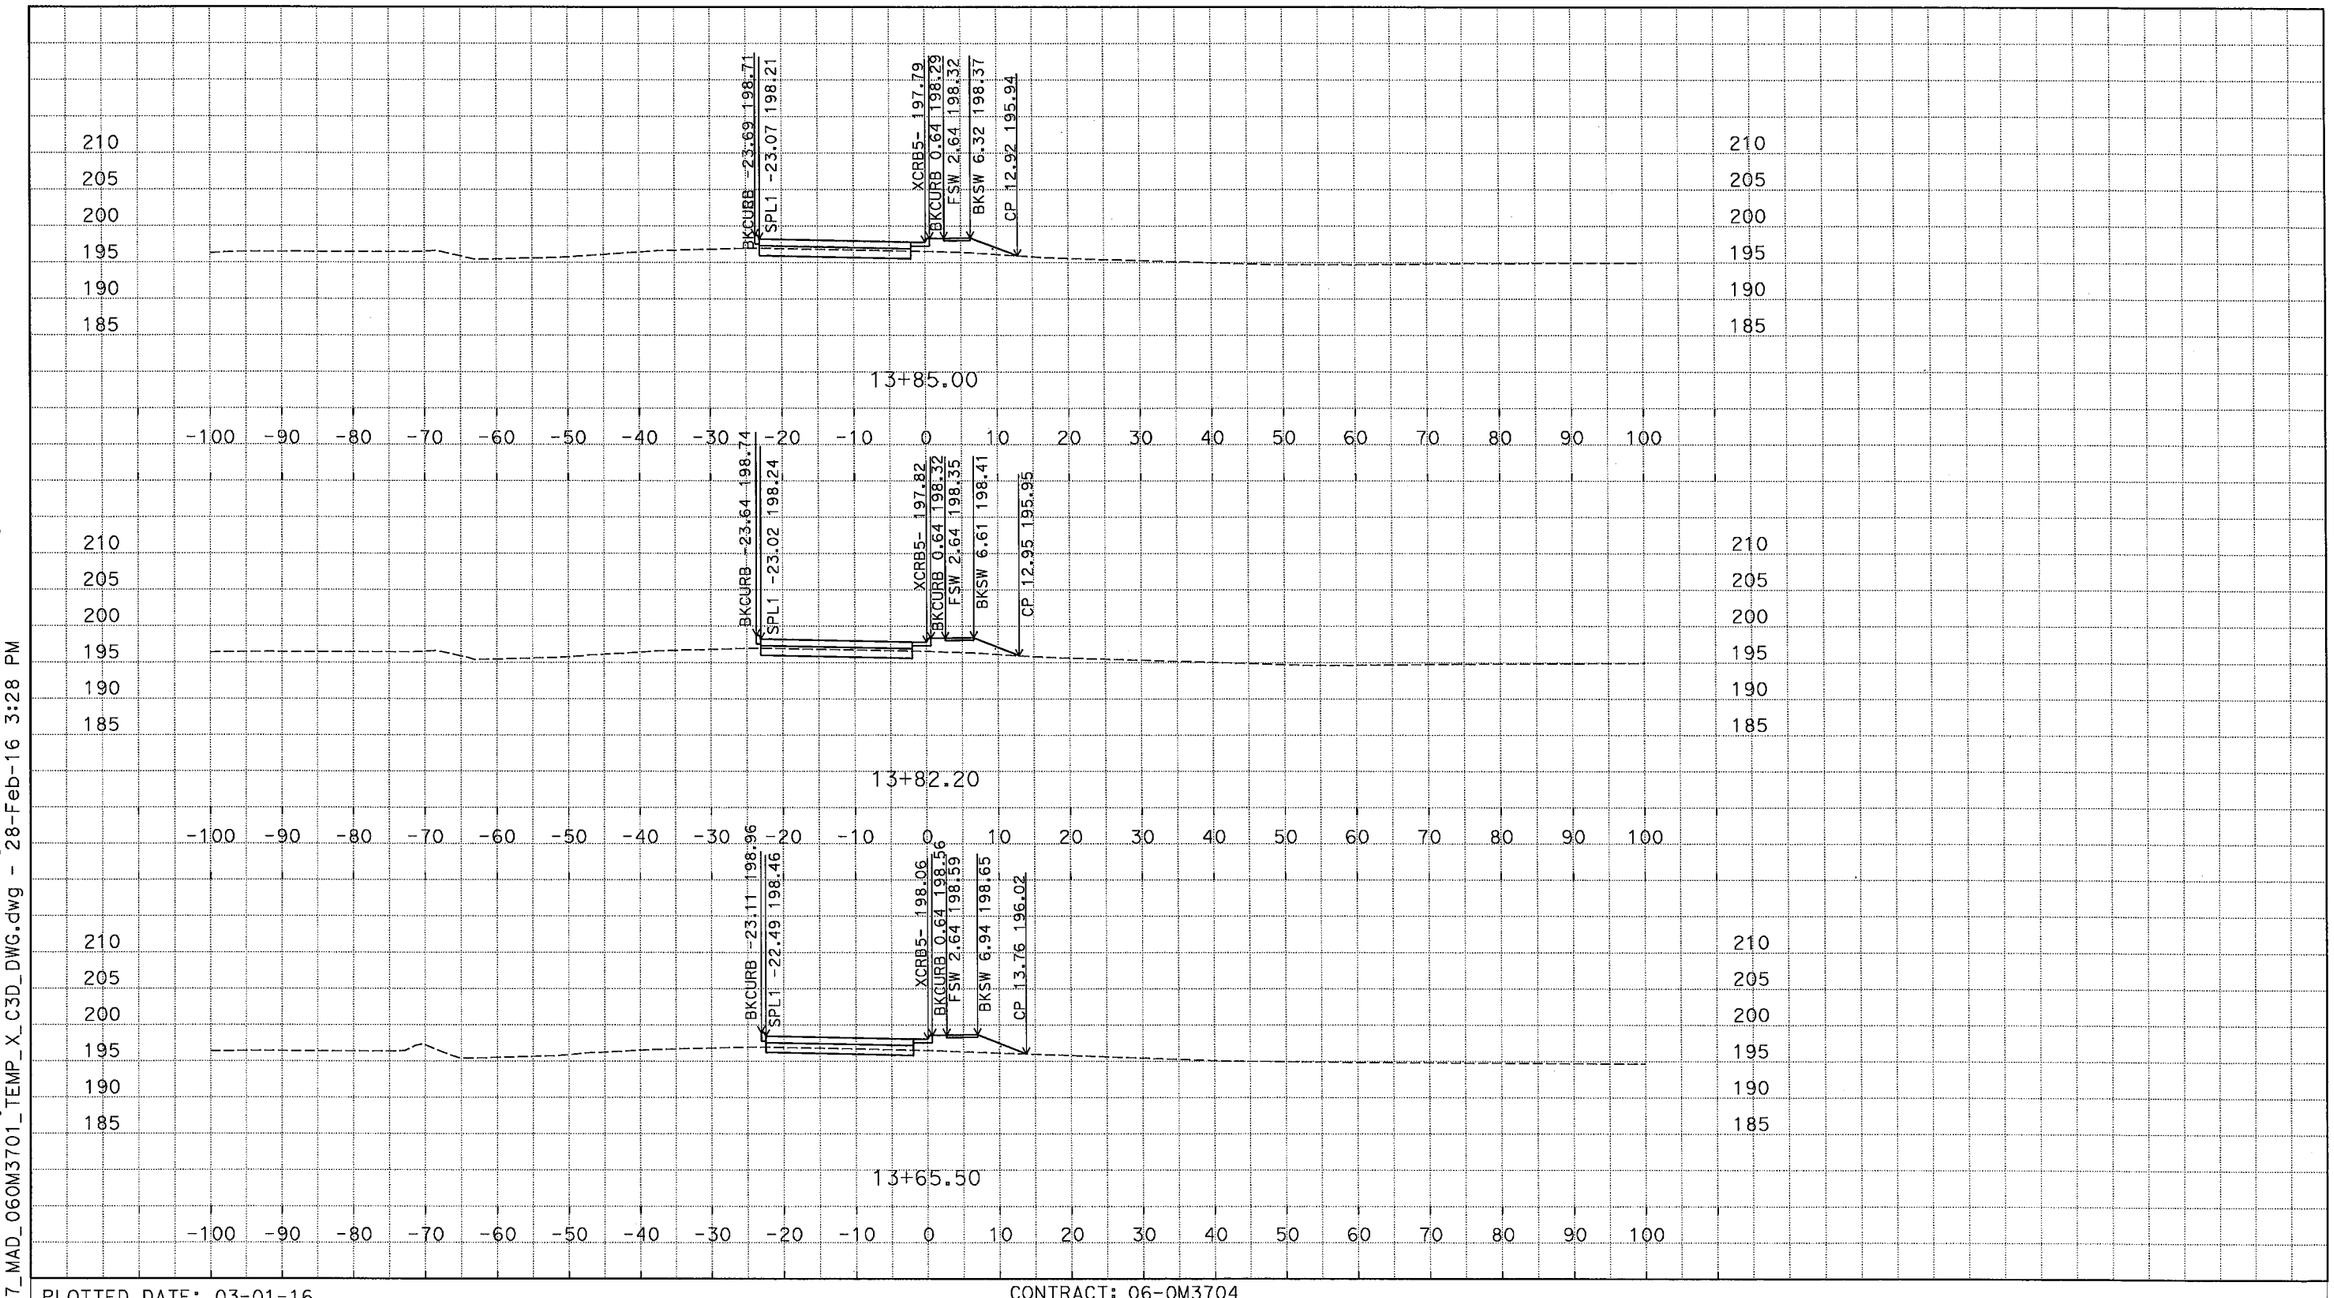

D:\C3D_Exercises_MS\Projects\0600000959\Design-SR43\C3D_0600000959\Alignments-SR43
ACAD-2007_MAD_06OM3701_TEMP_X_C3D_DWG.dwg - 28-Feb-16 3:28 PM

PLOTTED DATE: 03-01-16

SCALE: 1"=10' Horiz.
1"=10' Vert.

CREATED BY: M SADATMANSOORI

CONTRACT: 06-OM3704

DIST/CO/RTE/PM: 06/KIN/SR43,137/PM1.3-1.7

PROJECT ID: 0600000959

XCRB5 (CRB5 EXTENDED)
CROSS SECTIONS

DESIGN STUDY ONLY

All Dimensions are U.S. Survey Feet

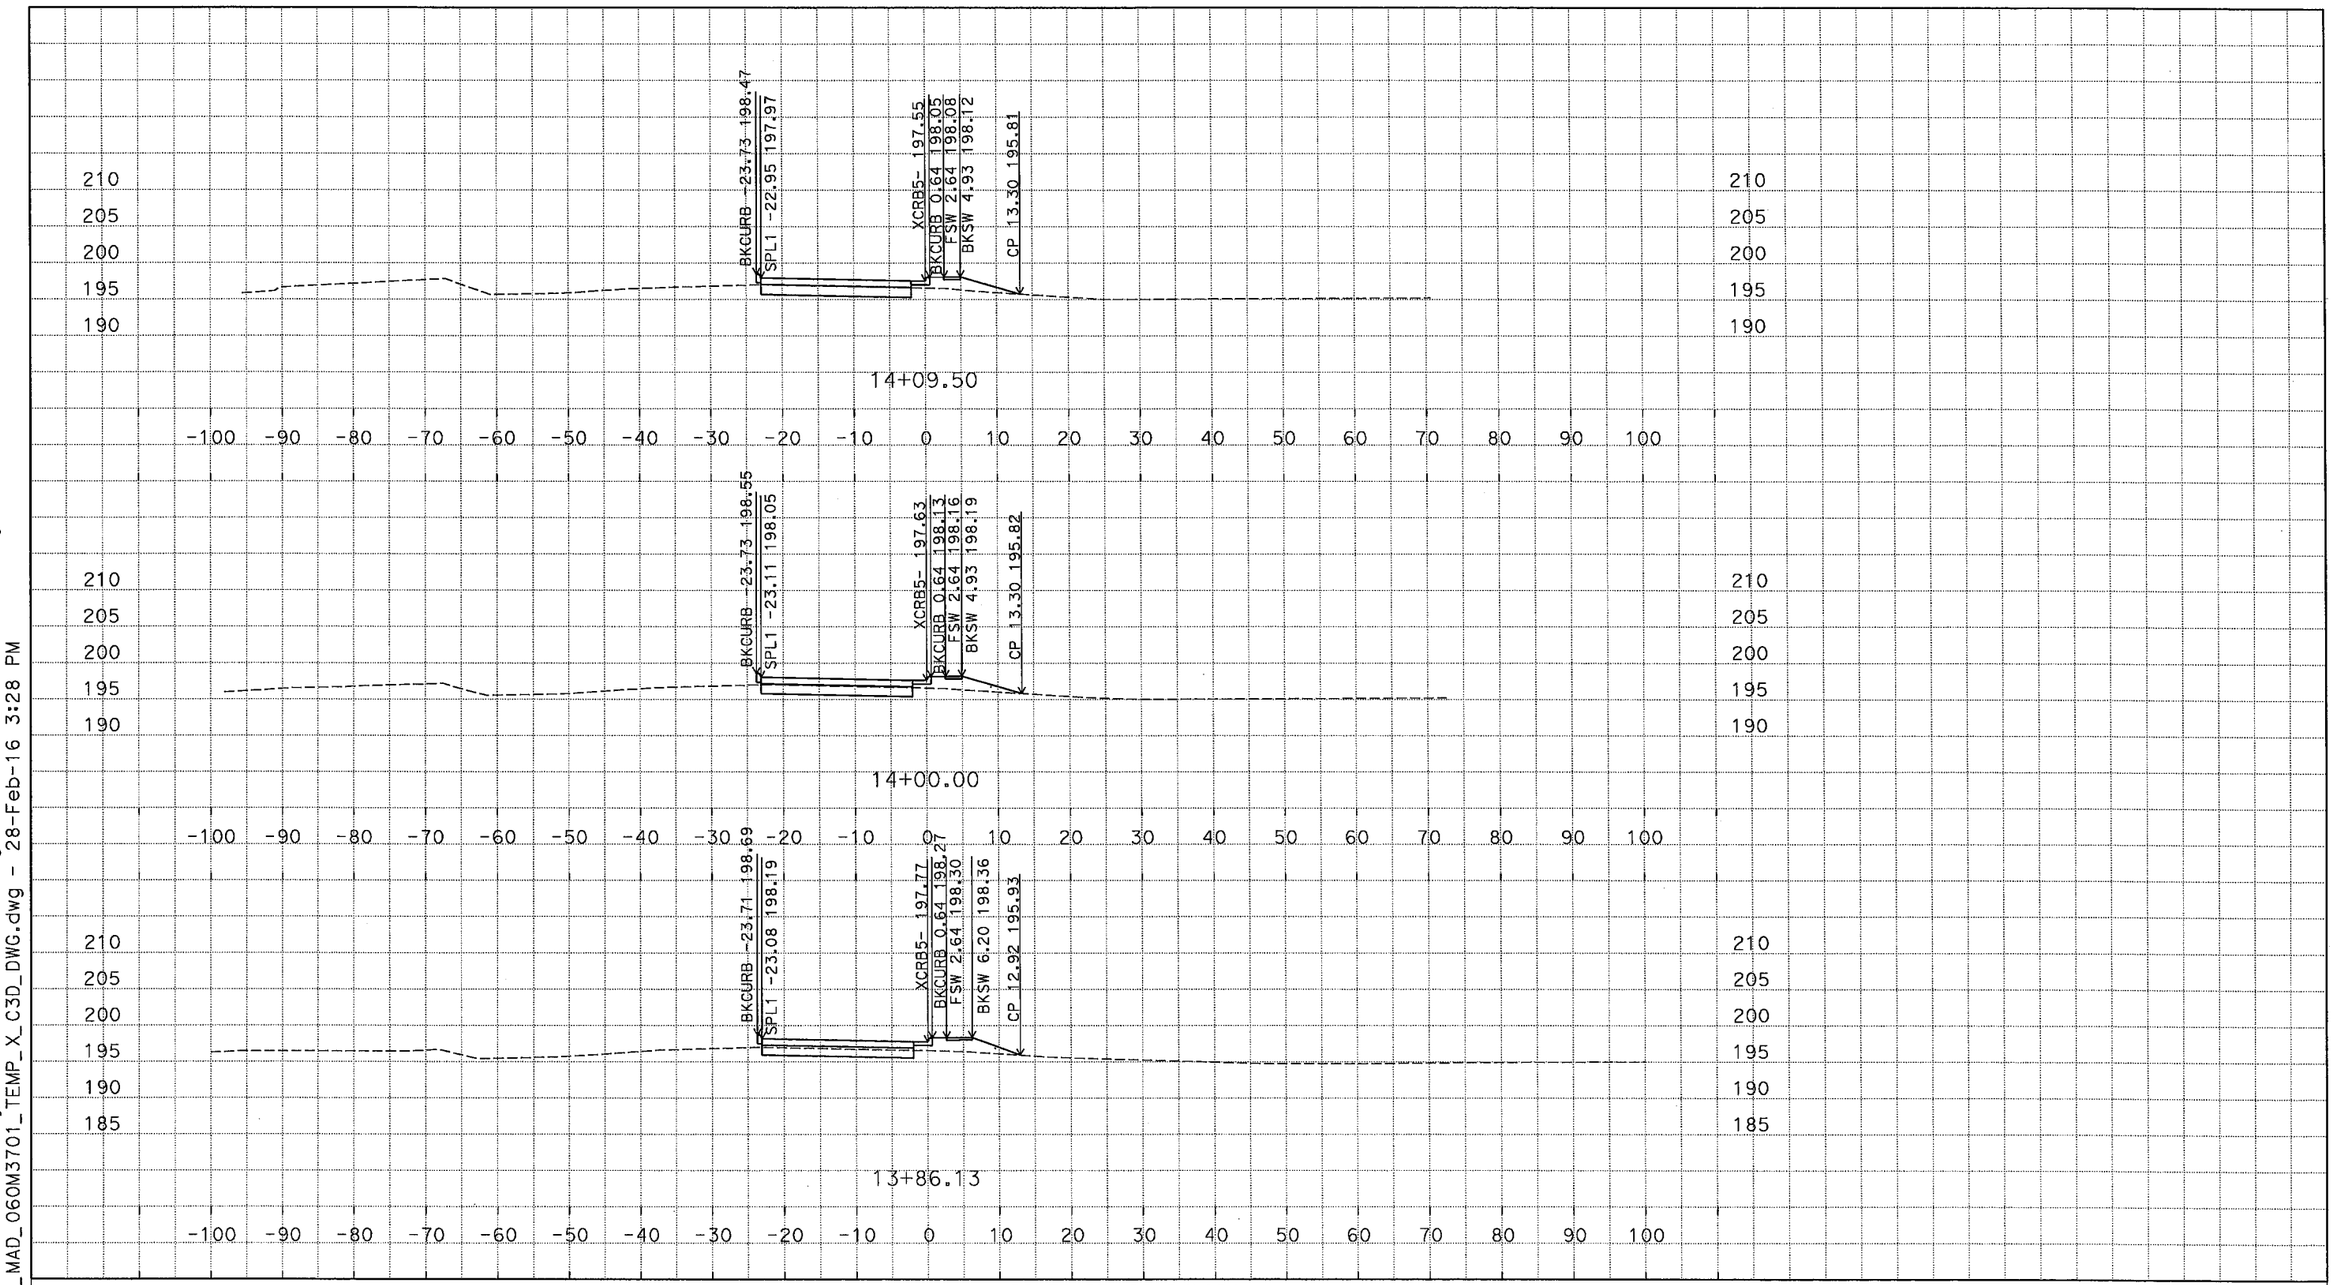

D:\C3D_Exercises_MS\Projects\0600000959\Design-SR43\C3D_0600000959\Alignments-SR43 ACAD-2007_MAD_060M3701_TEMP_X_C3D_DWG.dwg - 28-Feb-16 3:28 PM

PLOTTED DATE: 03-01-16

SCALE: 1"=10' Horiz.
1"=10' Vert.

CREATED BY: M SADATMANSOORI

CONTRACT: 06-0M3704

DIST/CO/RTE/PM: 06/KIN/SR43,137/PM1.3-1.7

PROJECT ID: 0600000959

XCRB5 (CRB5 EXTENDED)
CROSS SECTIONS

DESIGN STUDY ONLY

All Dimensions are U.S. Survey Feet

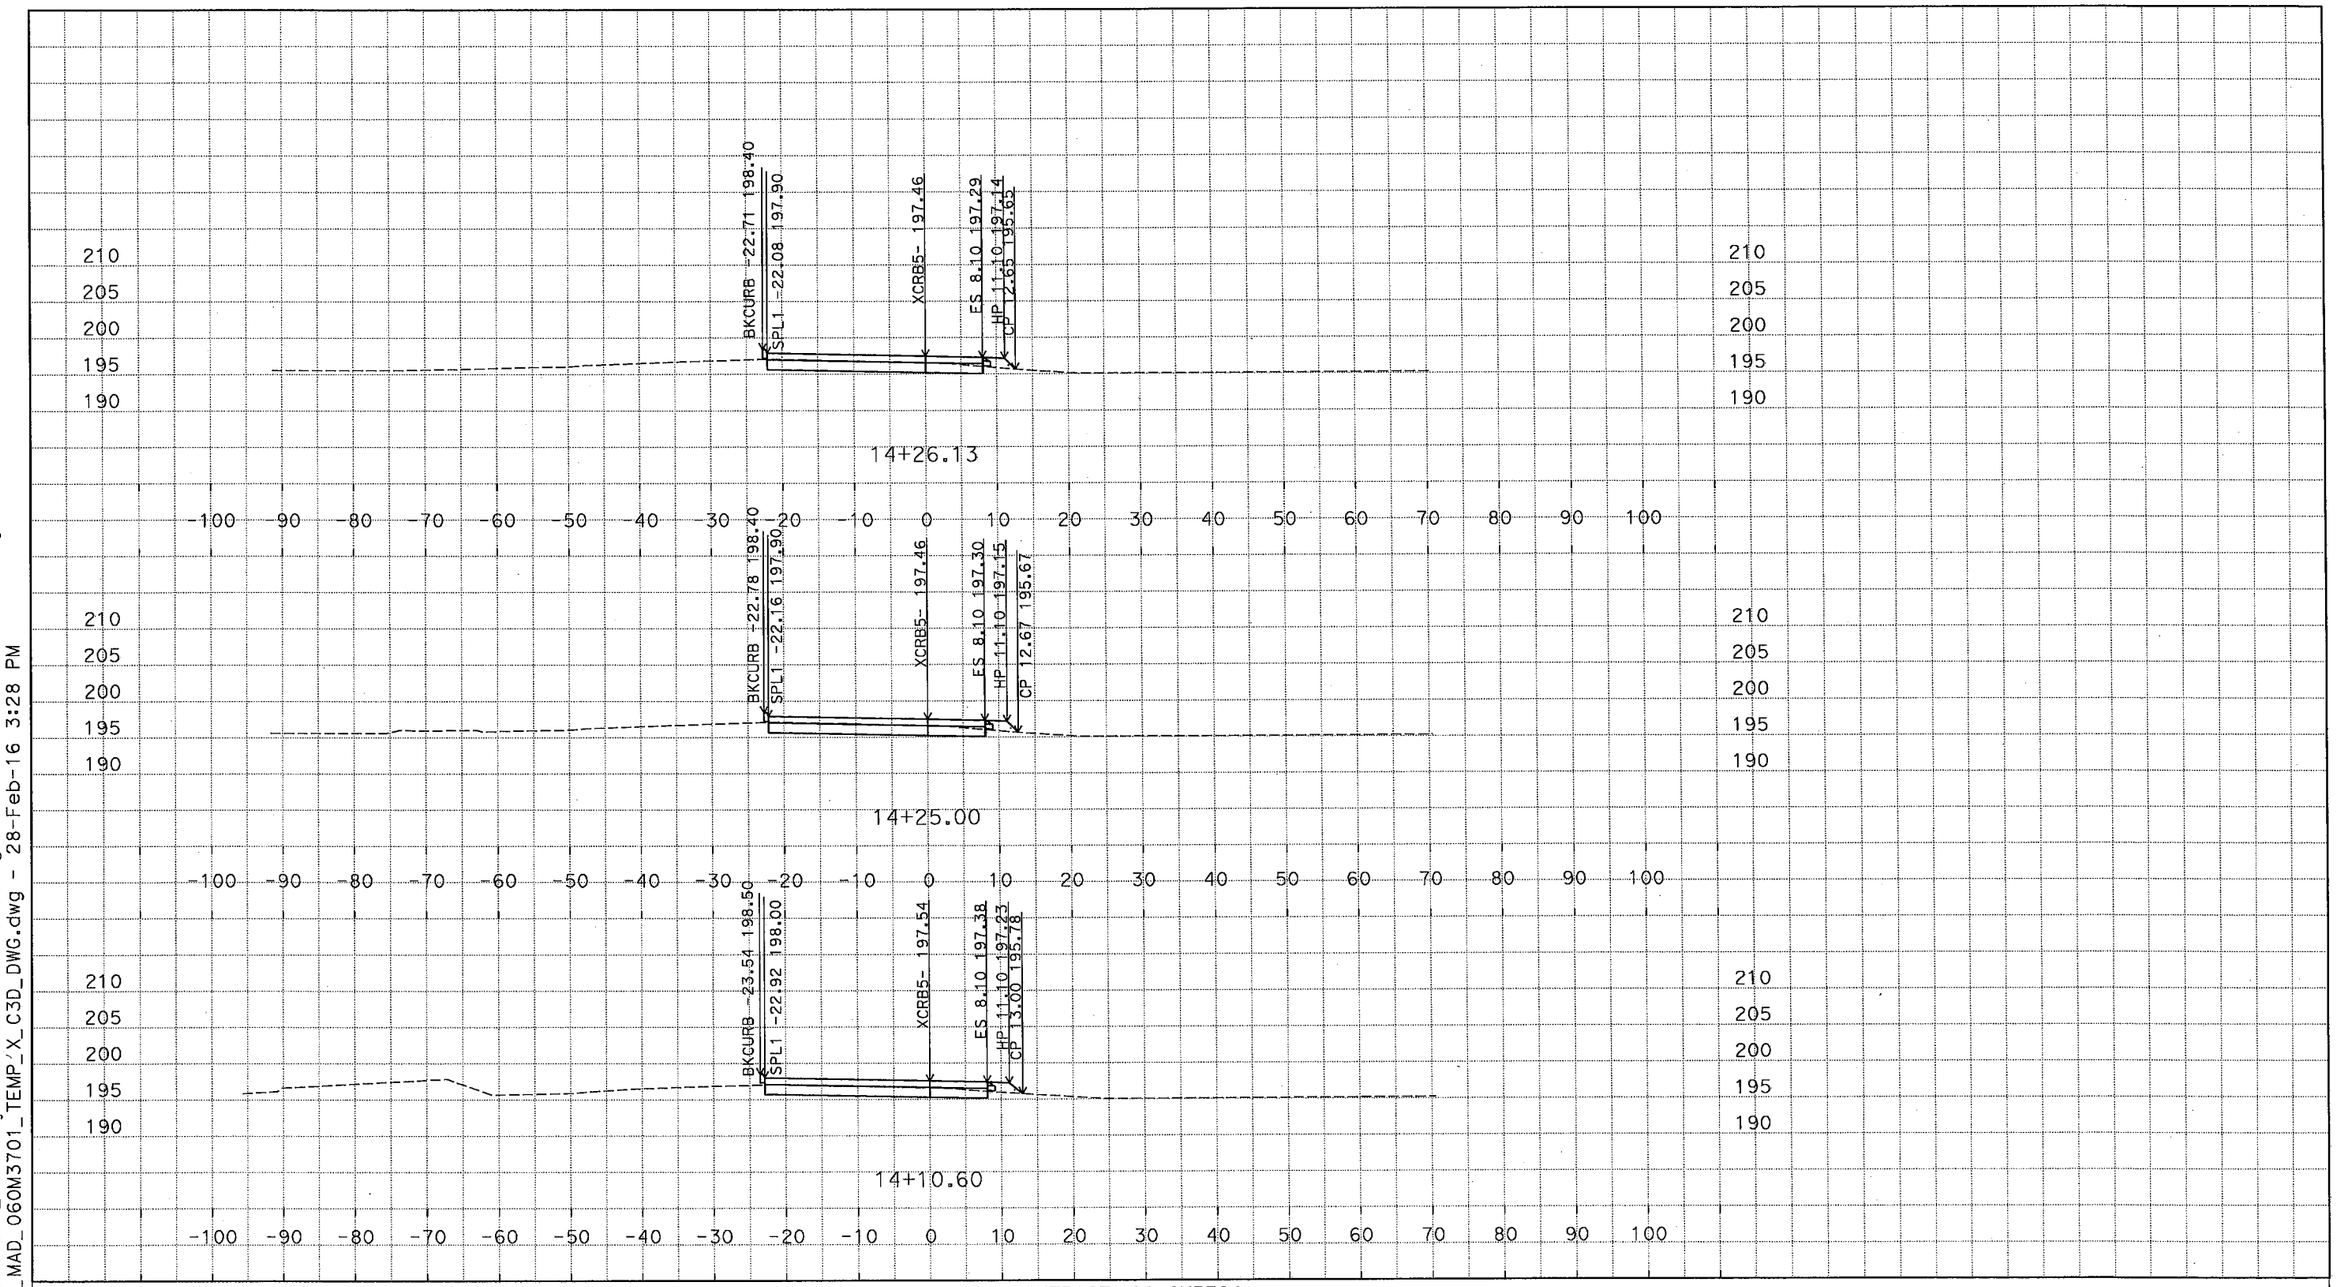

D:\C3D_Exercises_MS\Projects\0600000959\Design-SR43\C3D_0600000959\Alignments-SR43
ACAD-2007_MAD_060M3701_TEMP'X_C3D_DWG.dwg - 28-Feb-16 3:28 PM

PLOTTED DATE: 03-01-16

SCALE: 1"=10' Horiz.
1"=10' Vert.

CREATED BY: M SADATMANSOORI

CONTRACT: 06-0M3704

DIST/CO/RTE/PM: 06/KIN/SR43,137/PM1.3-1.7

PROJECT ID: 0600000959

XCRB5 (CRB5 EXTENDED)
CROSS SECTIONS
28 OF 34

DESIGN STUDY ONLY

All Dimensions are U.S. Survey Feet

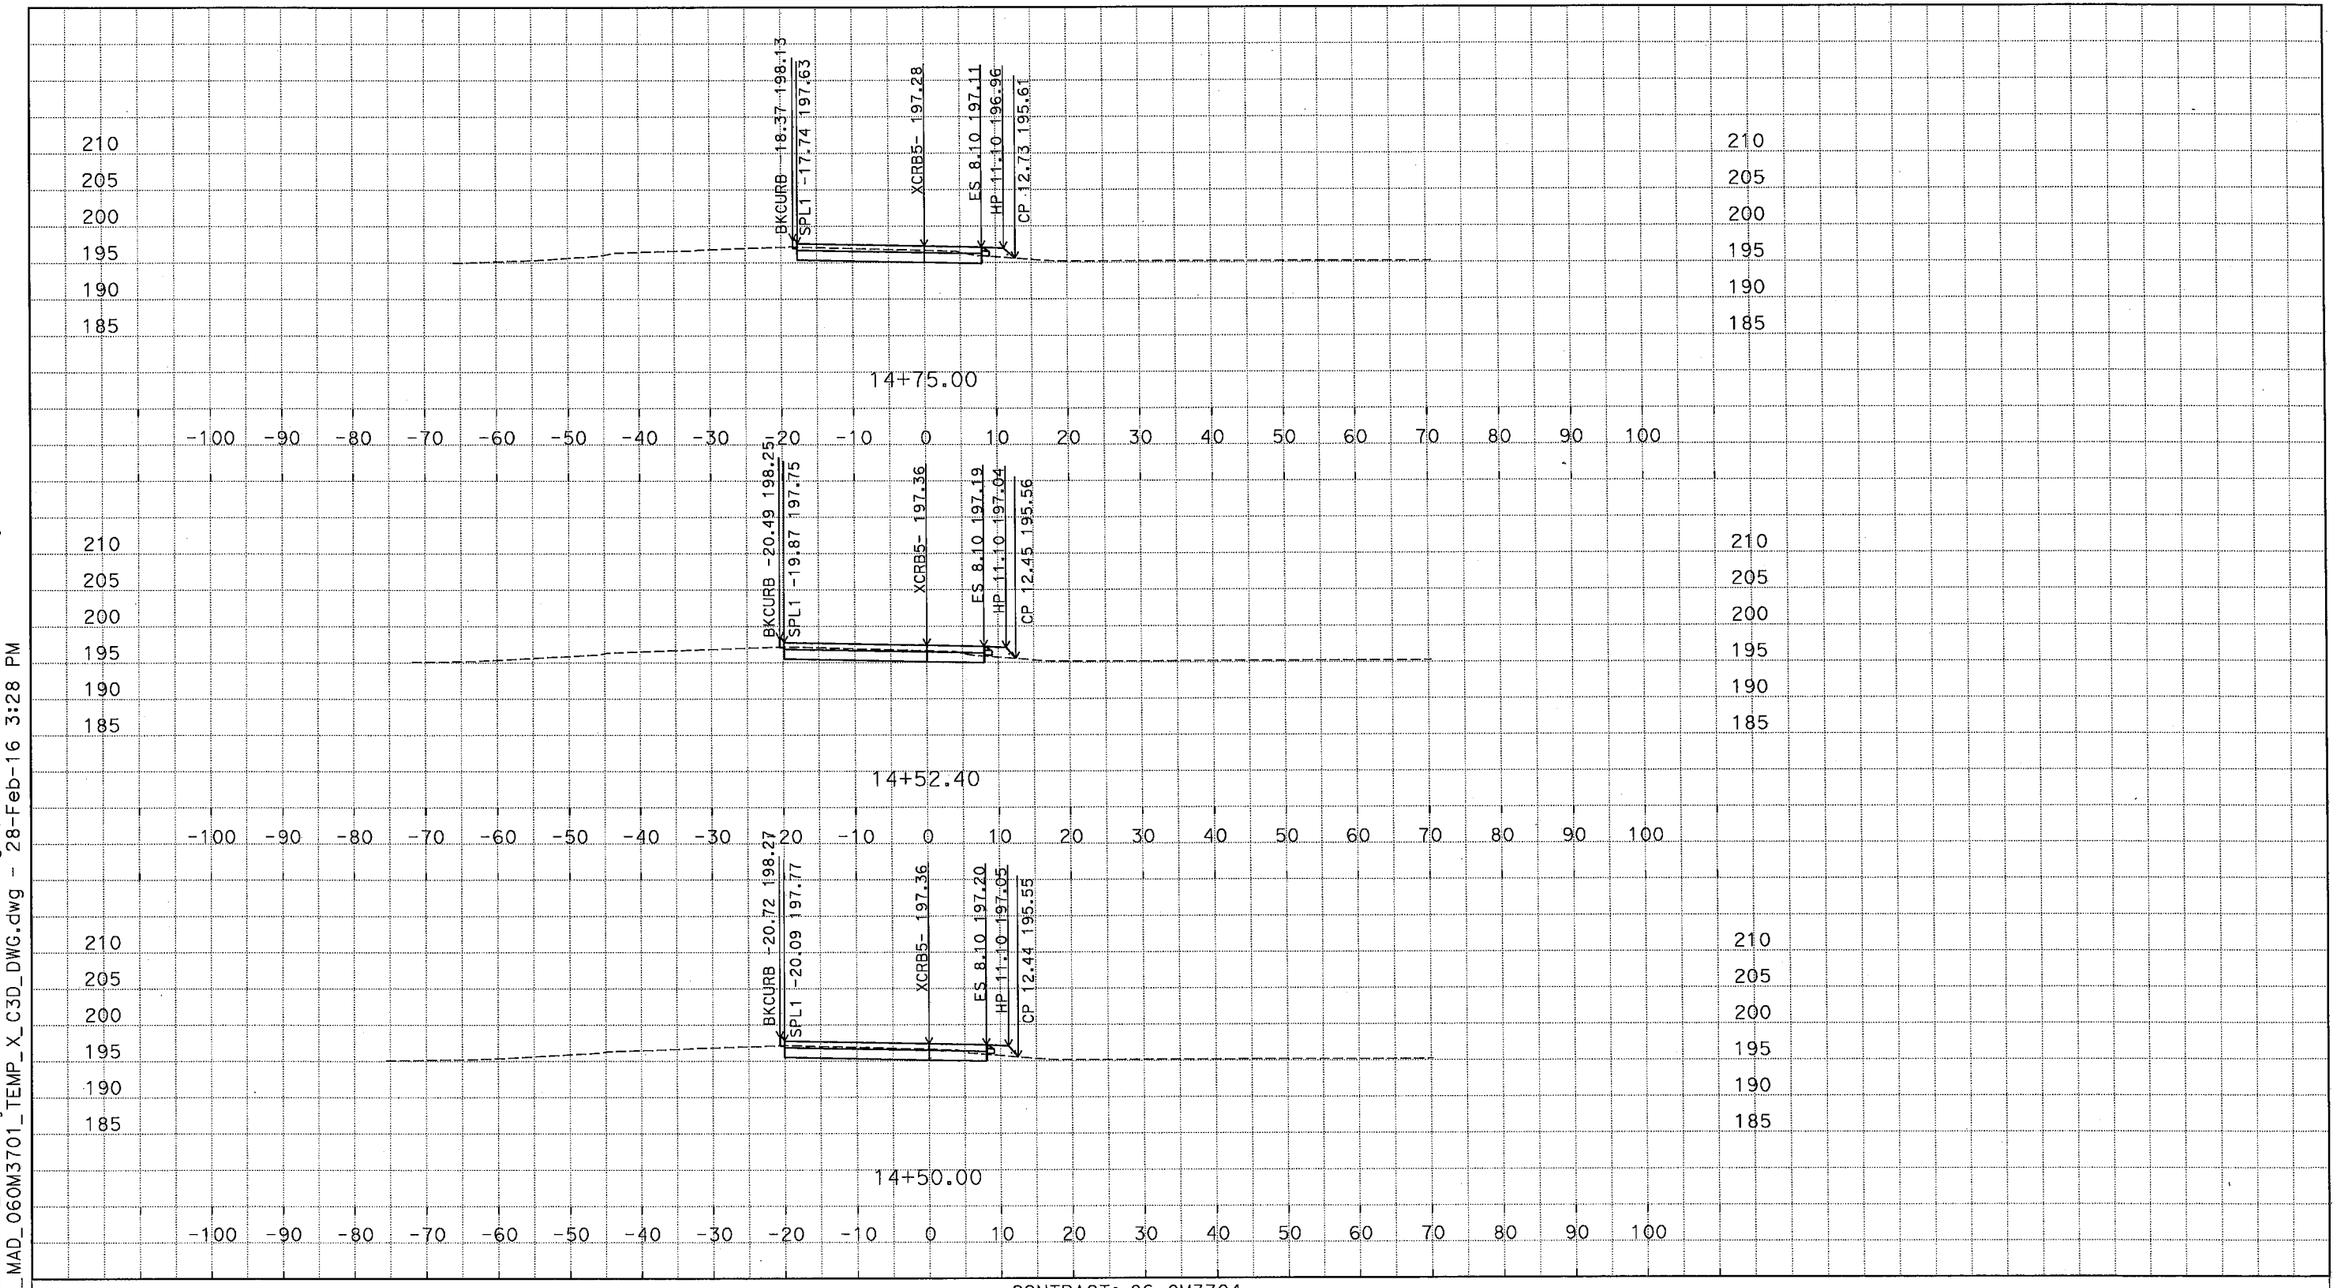

D:\C3D_Exercises_MS\Projects\0600000959\Design-SR43\C3D_0600000959\Alignments-SR43 ACAD-2007_MAD_060M3701_TEMP_X_C3D_DWG.dwg - 28-Feb-16 3:28 PM

PLOTTED DATE: 03-01-16

SCALE: 1"=10' Horiz.
1"=10' Vert.

CREATED BY: M SADATMANSOORI

CONTRACT: 06-0M3704

DIST/CO/RTE/PM: 06/KIN/SR43,137/PM1.3-1.7

PROJECT ID: 0600000959

XCRB5 (CRB5 EXTENDED)

CROSS SECTIONS

DESIGN STUDY ONLY

All Dimensions are U.S. Survey Feet

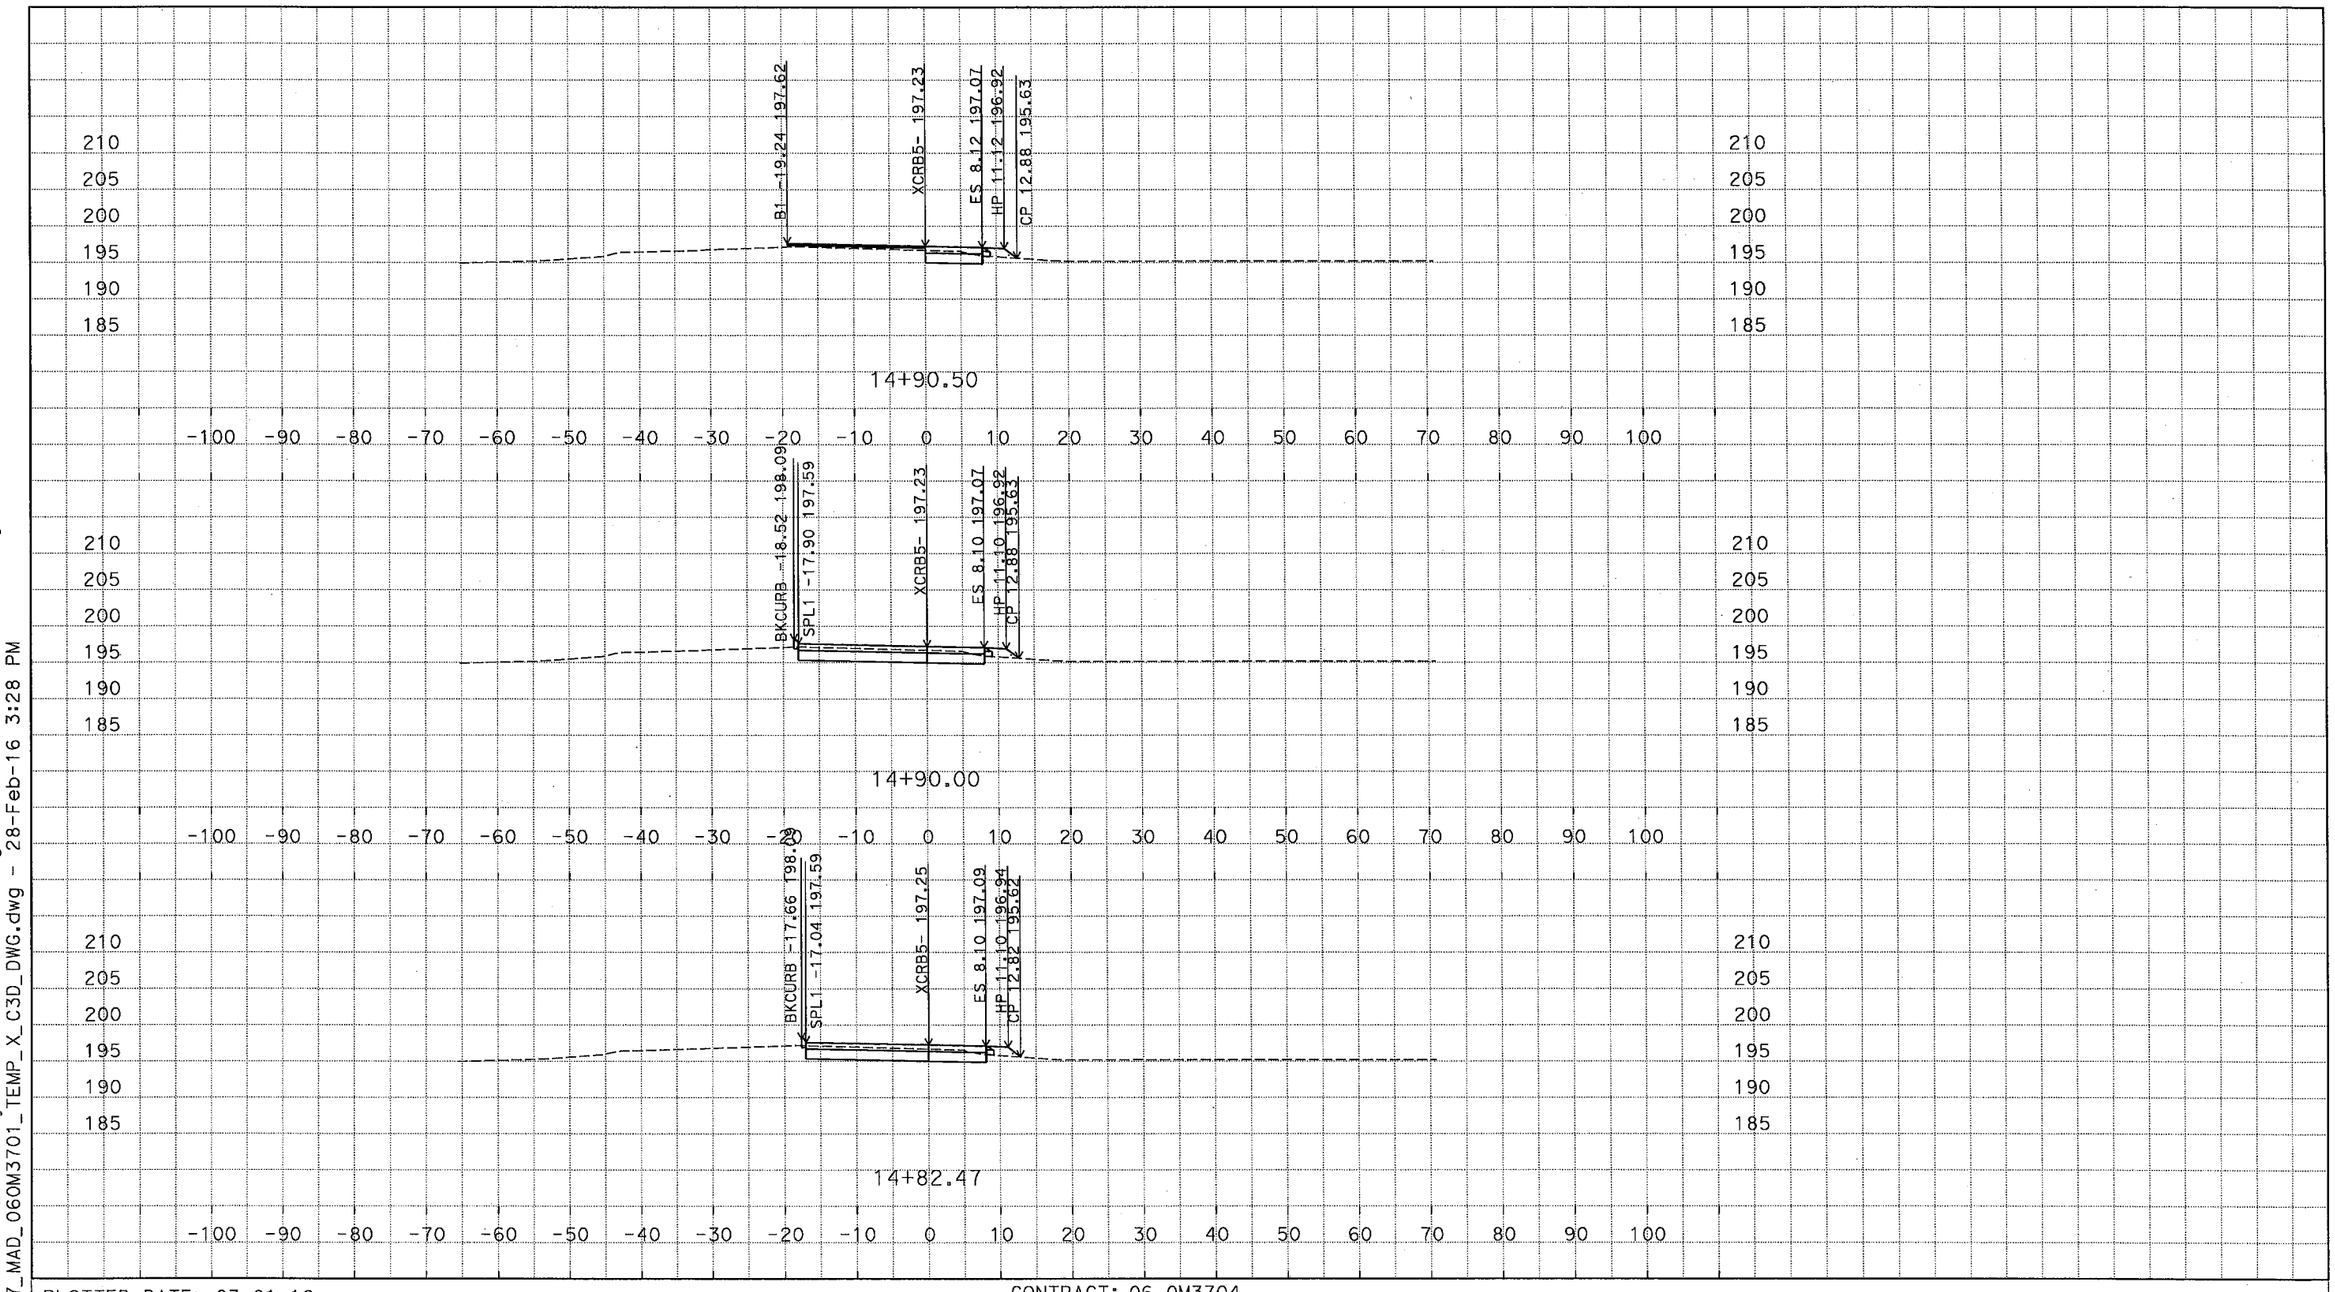

D:\C3D_Exercises_MS\Projects\0600000959\Design-SR43\C3D_0600000959\Alignments-SR43
ACAD-2007_MAD_06OM3701_TEMP_X_C3D_DWG.dwg - 28-Feb-16 3:28 PM

PLOTTED DATE: 03-01-16

SCALE: 1"=10' Horiz.
1"=10' Vert.

CREATED BY: M SADATMANSOORI

CONTRACT: 06-0M3704

DIST/CO/RTE/PM: 06/KIN/SR43,137/PM1.3-1.7

PROJECT ID: 0600000959

XCRB5 (CRB5 EXTENDED)

CROSS SECTIONS

DESIGN STUDY ONLY

All Dimensions are U.S. Survey Feet

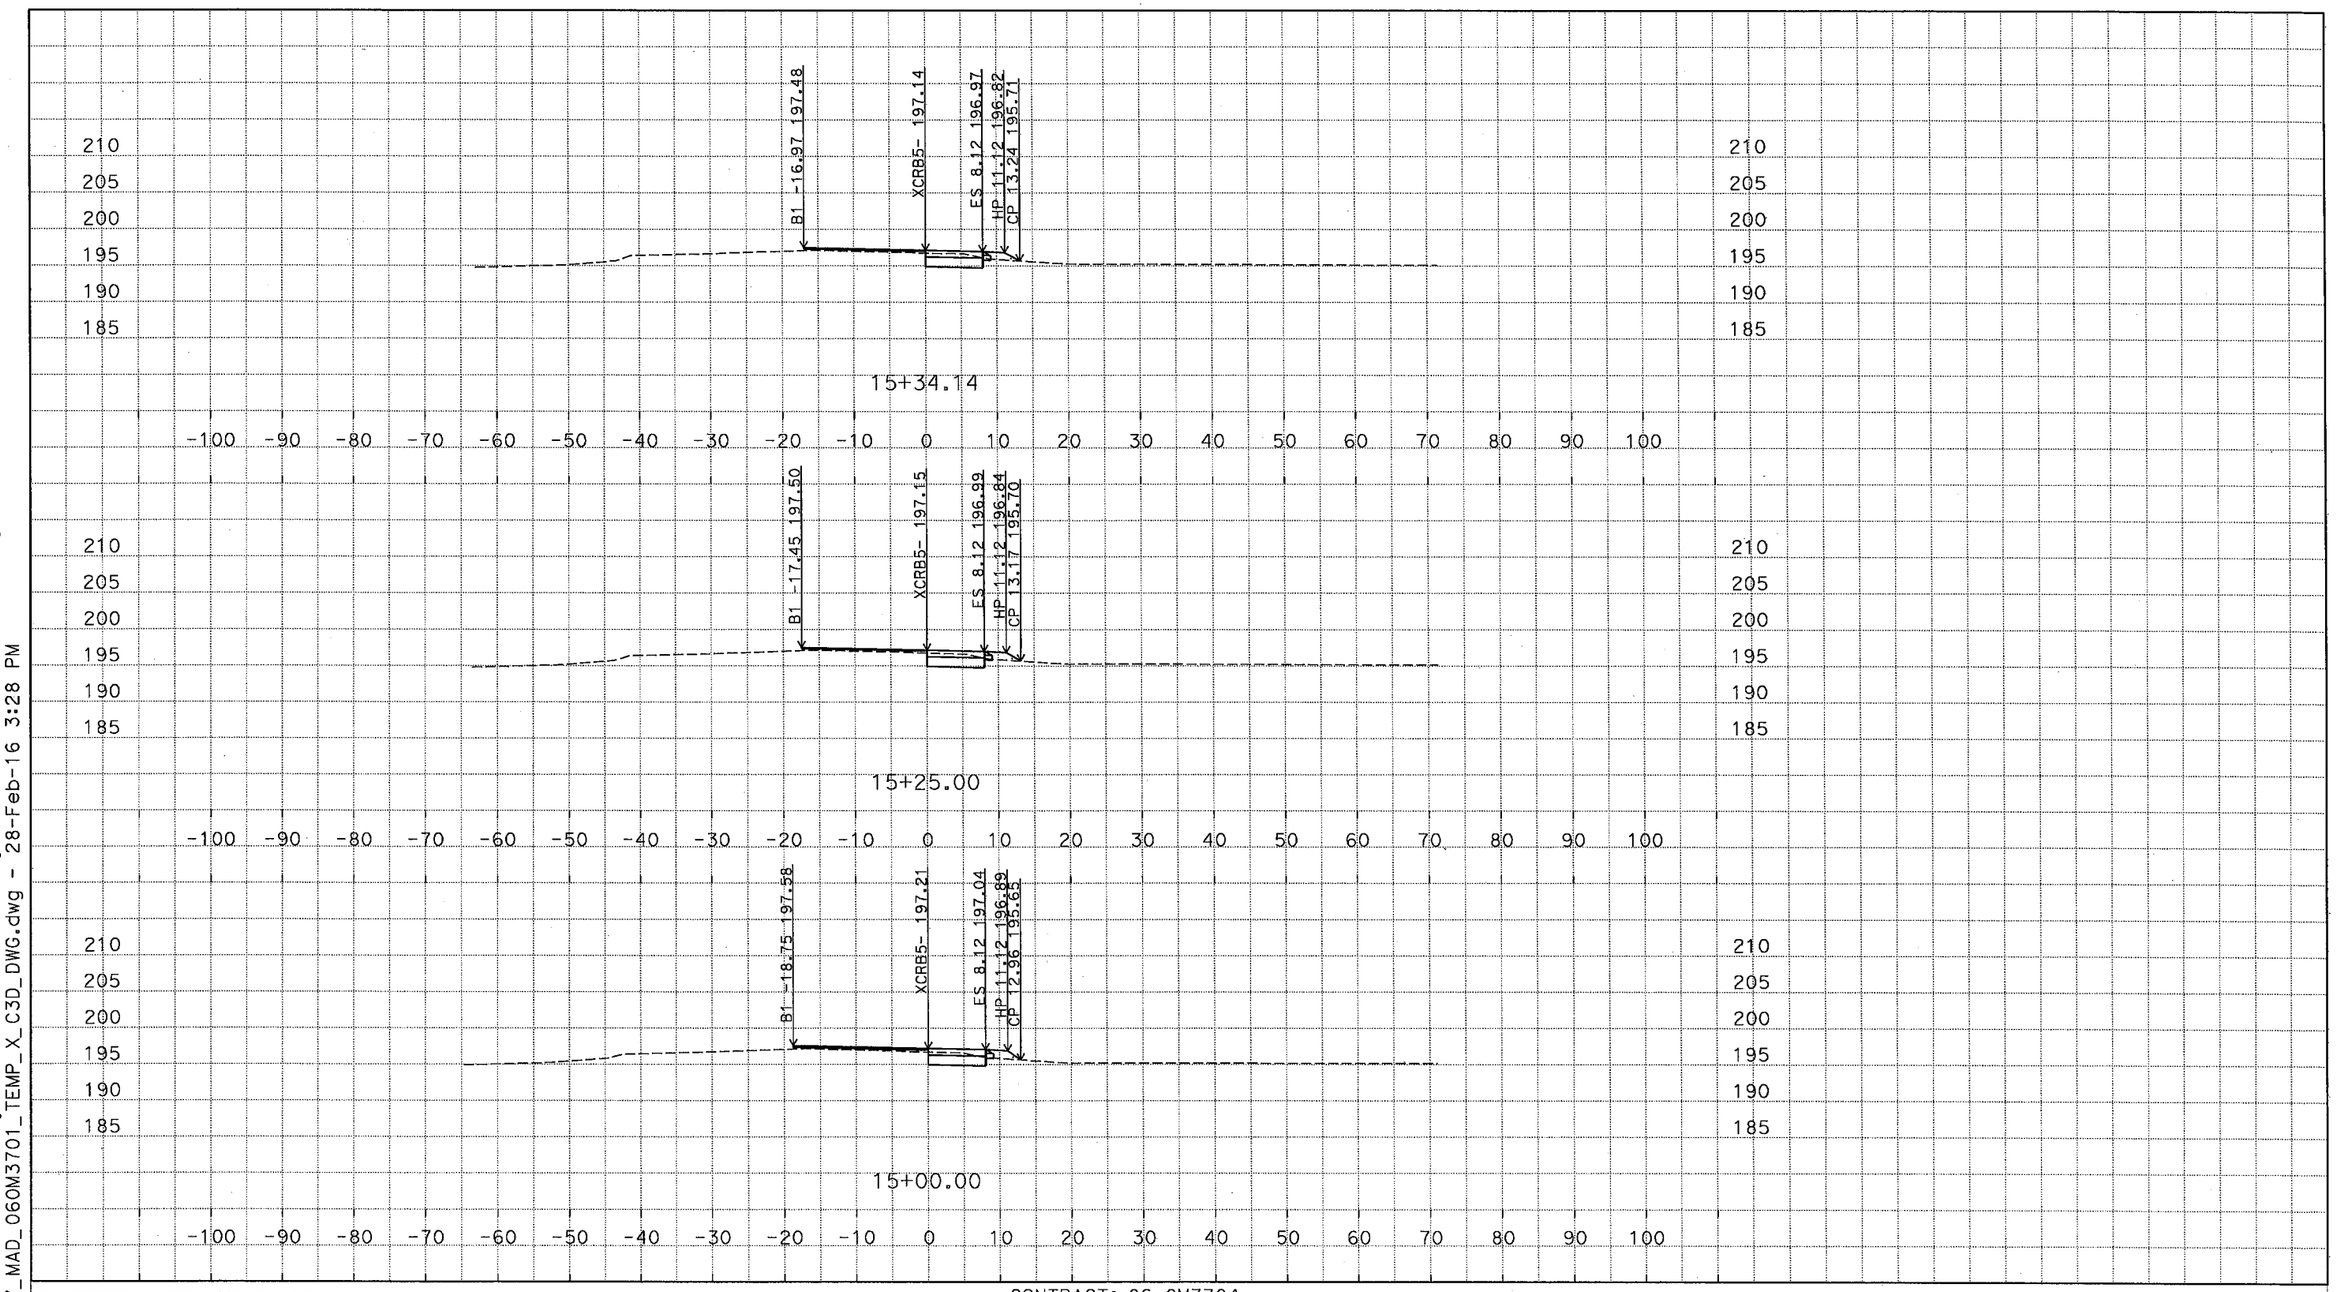

D:\C3D_Exercises_MS\Projects\0600000959\Design-SR43\C3D_0600000959\ACAD-2007_MAD_060M3701_TEMP_X_C3D_DWG.dwg - 28-Feb-16 3:28 PM

PLOTTED DATE: 03-01-16

SCALE: 1"=10' Horiz.
1"=10' Vert.

CREATED BY: M SADATMANSOORI

CONTRACT: 06-0M3704

DIST/CO/RTE/PM: 06/KIN/SR43,137/PM1.3-1.7

PROJECT ID: 0600000959

XCRB5 (CRB5 EXTENDED)

CROSS SECTIONS

DESIGN STUDY ONLY

All Dimensions are U.S. Survey Feet

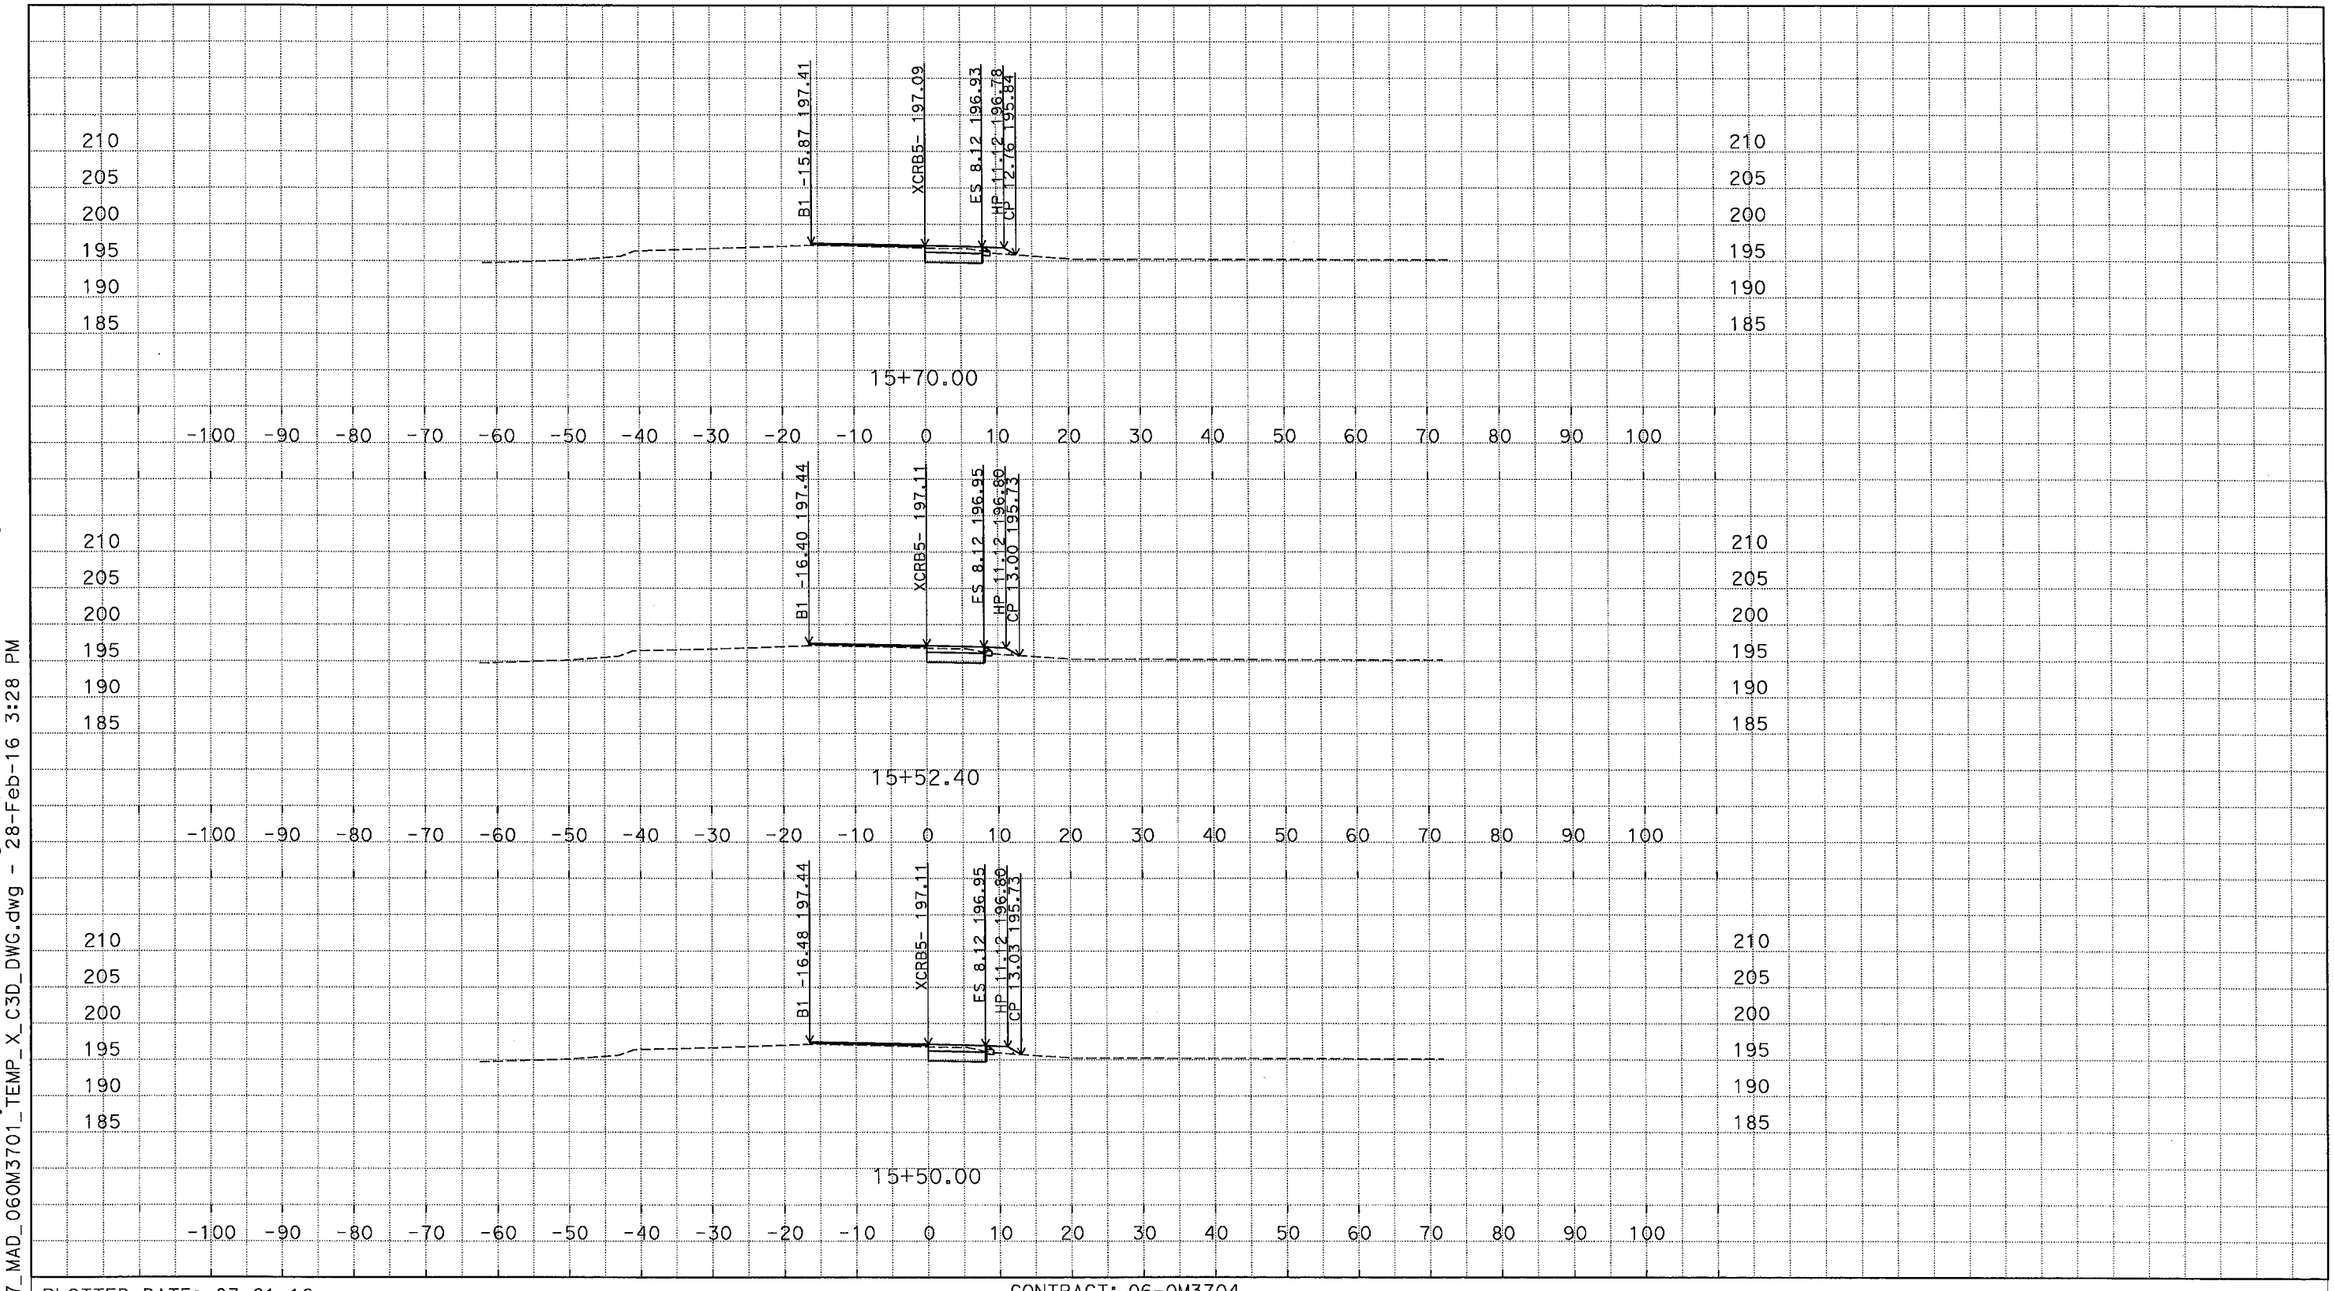

D:\C3D_Exercises_MS\Projects\0600000959\Design-SR43\C3D_0600000959\Alignments-SR43
ACAD-2007_MAD_06OM3701_TEMP_X_C3D_DWG.dwg - 28-Feb-16 3:28 PM

PLOTTED DATE: 03-01-16

SCALE: 1"=10' Horiz.
1"=10' Vert.

CREATED BY: M SADATMANSOORI

CONTRACT: 06-0M3704

DIST/CO/RTE/PM: 06/KIN/SR43,137/PM1.3-1.7

PROJECT ID: 0600000959

XCRB5 (CRB5 EXTENDED)
CROSS SECTIONS
32 OF 34

DESIGN STUDY ONLY

All Dimensions are U.S. Survey Feet

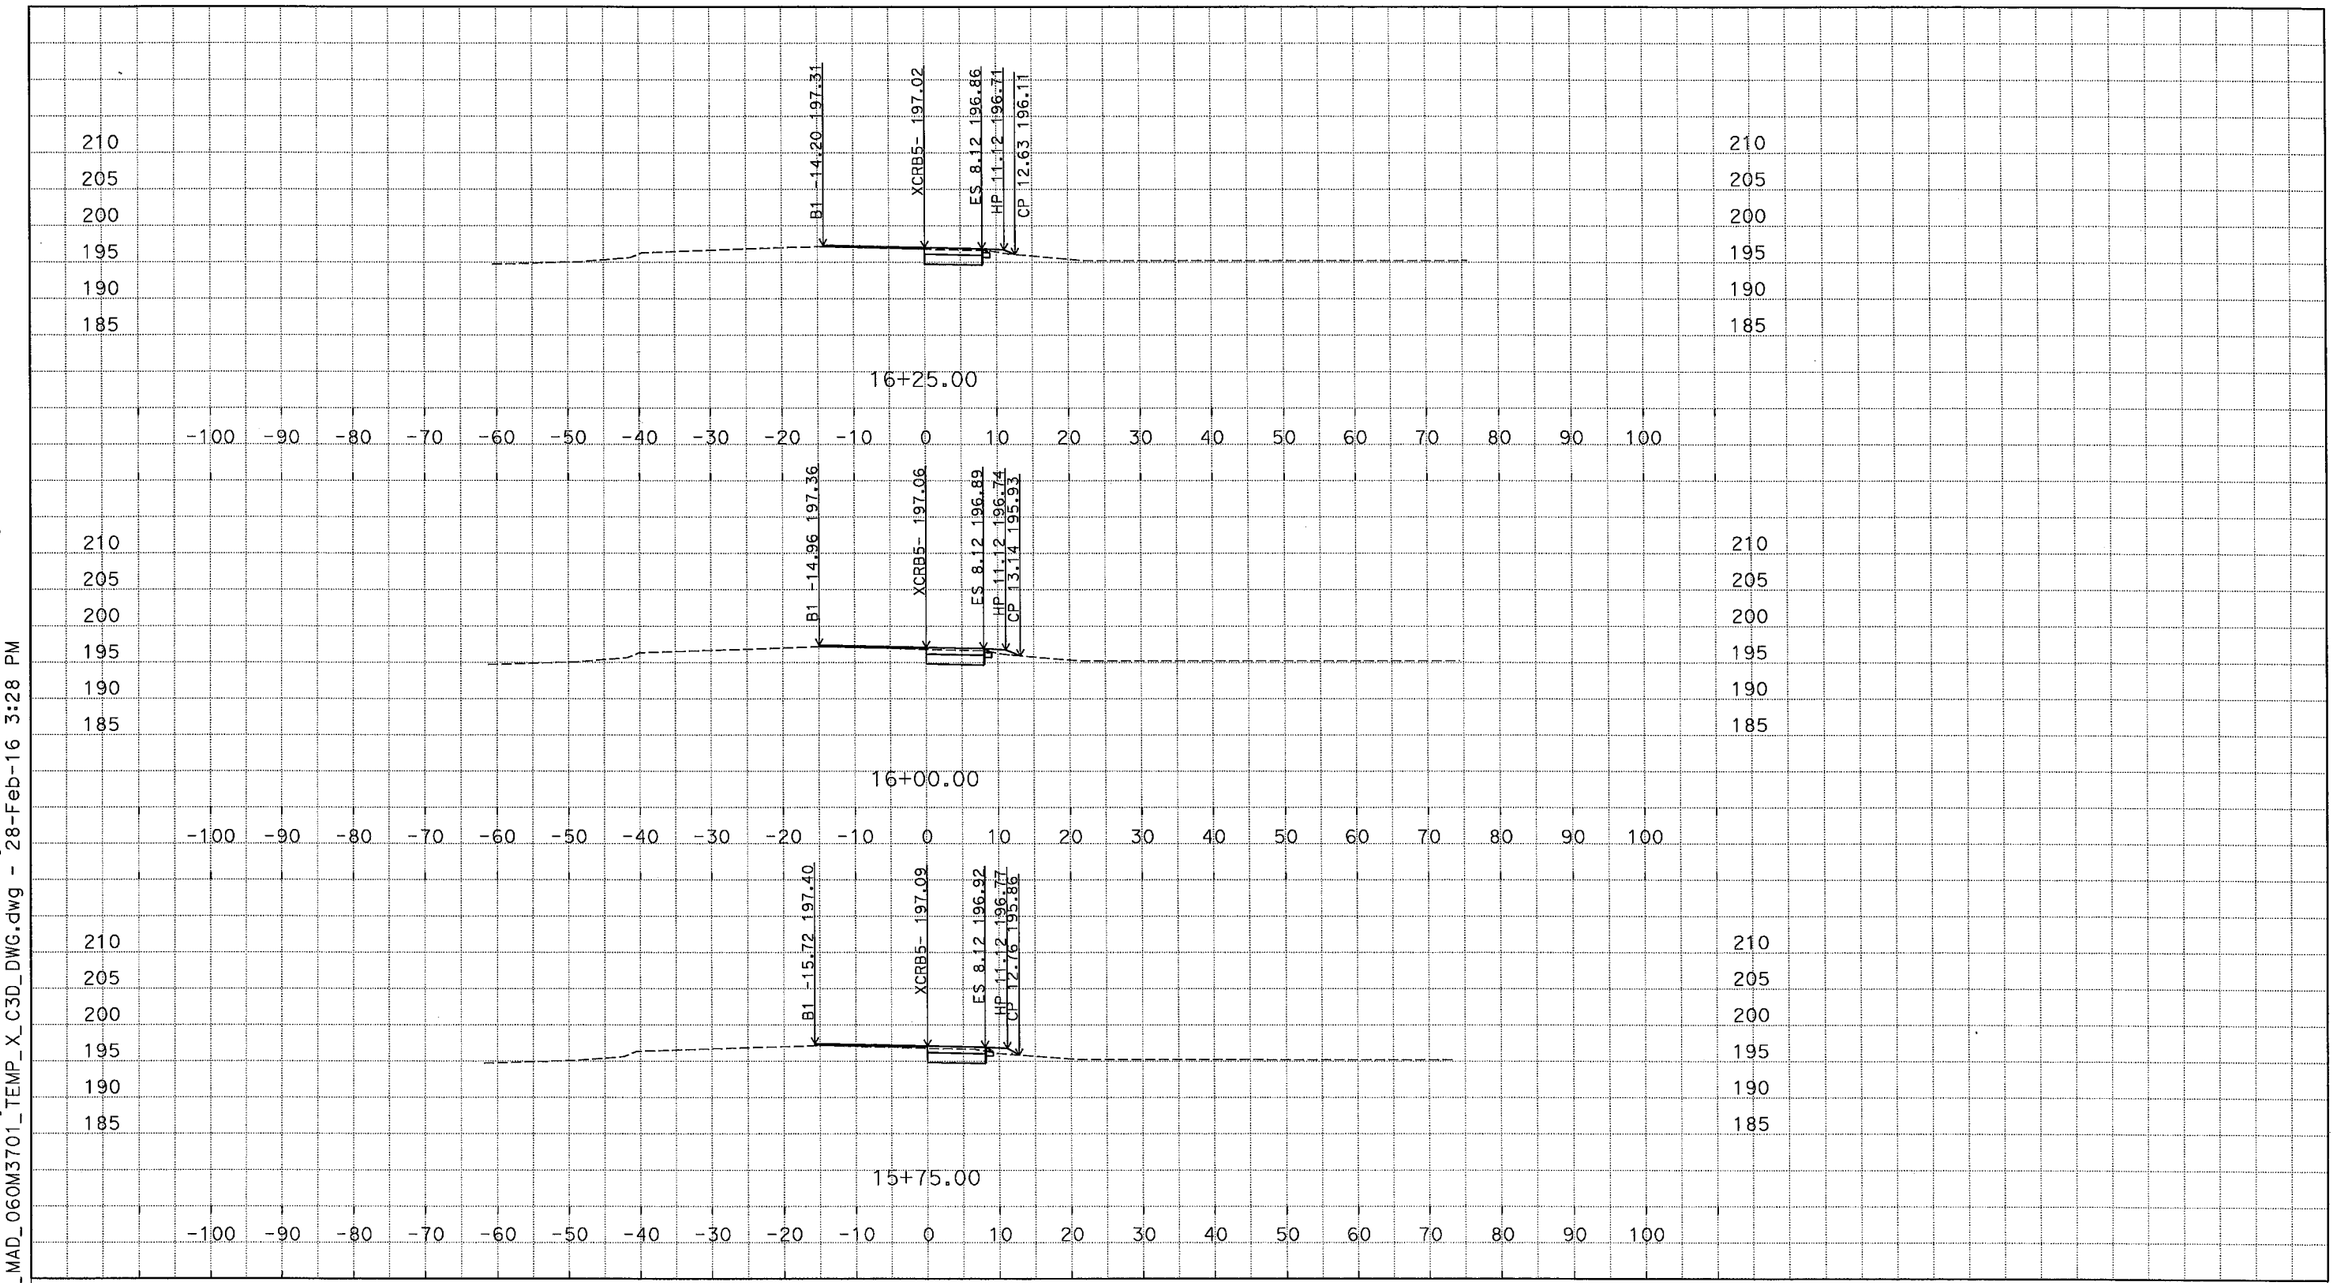

D:\C3D_Exercises_MS\Projects\0600000959\Design-SR43\C3D_0600000959\ACAD-2007_MAD_060M3701_TEMP_X_C3D_DWG.dwg - 28-Feb-16 3:28 PM

PLOTTED DATE: 03-01-16

SCALE: 1"=10' Horiz.
1"=10' Vert.

CREATED BY: M SADATMANSOORI

CONTRACT: 06-0M3704

DIST/CO/RTE/PM: 06/KIN/SR43,137/PM1.3-1.7

PROJECT ID: 0600000959

XCRB5 (CRB5 EXTENDED)
CROSS SECTIONS

DESIGN STUDY ONLY

All Dimensions are U.S. Survey Feet

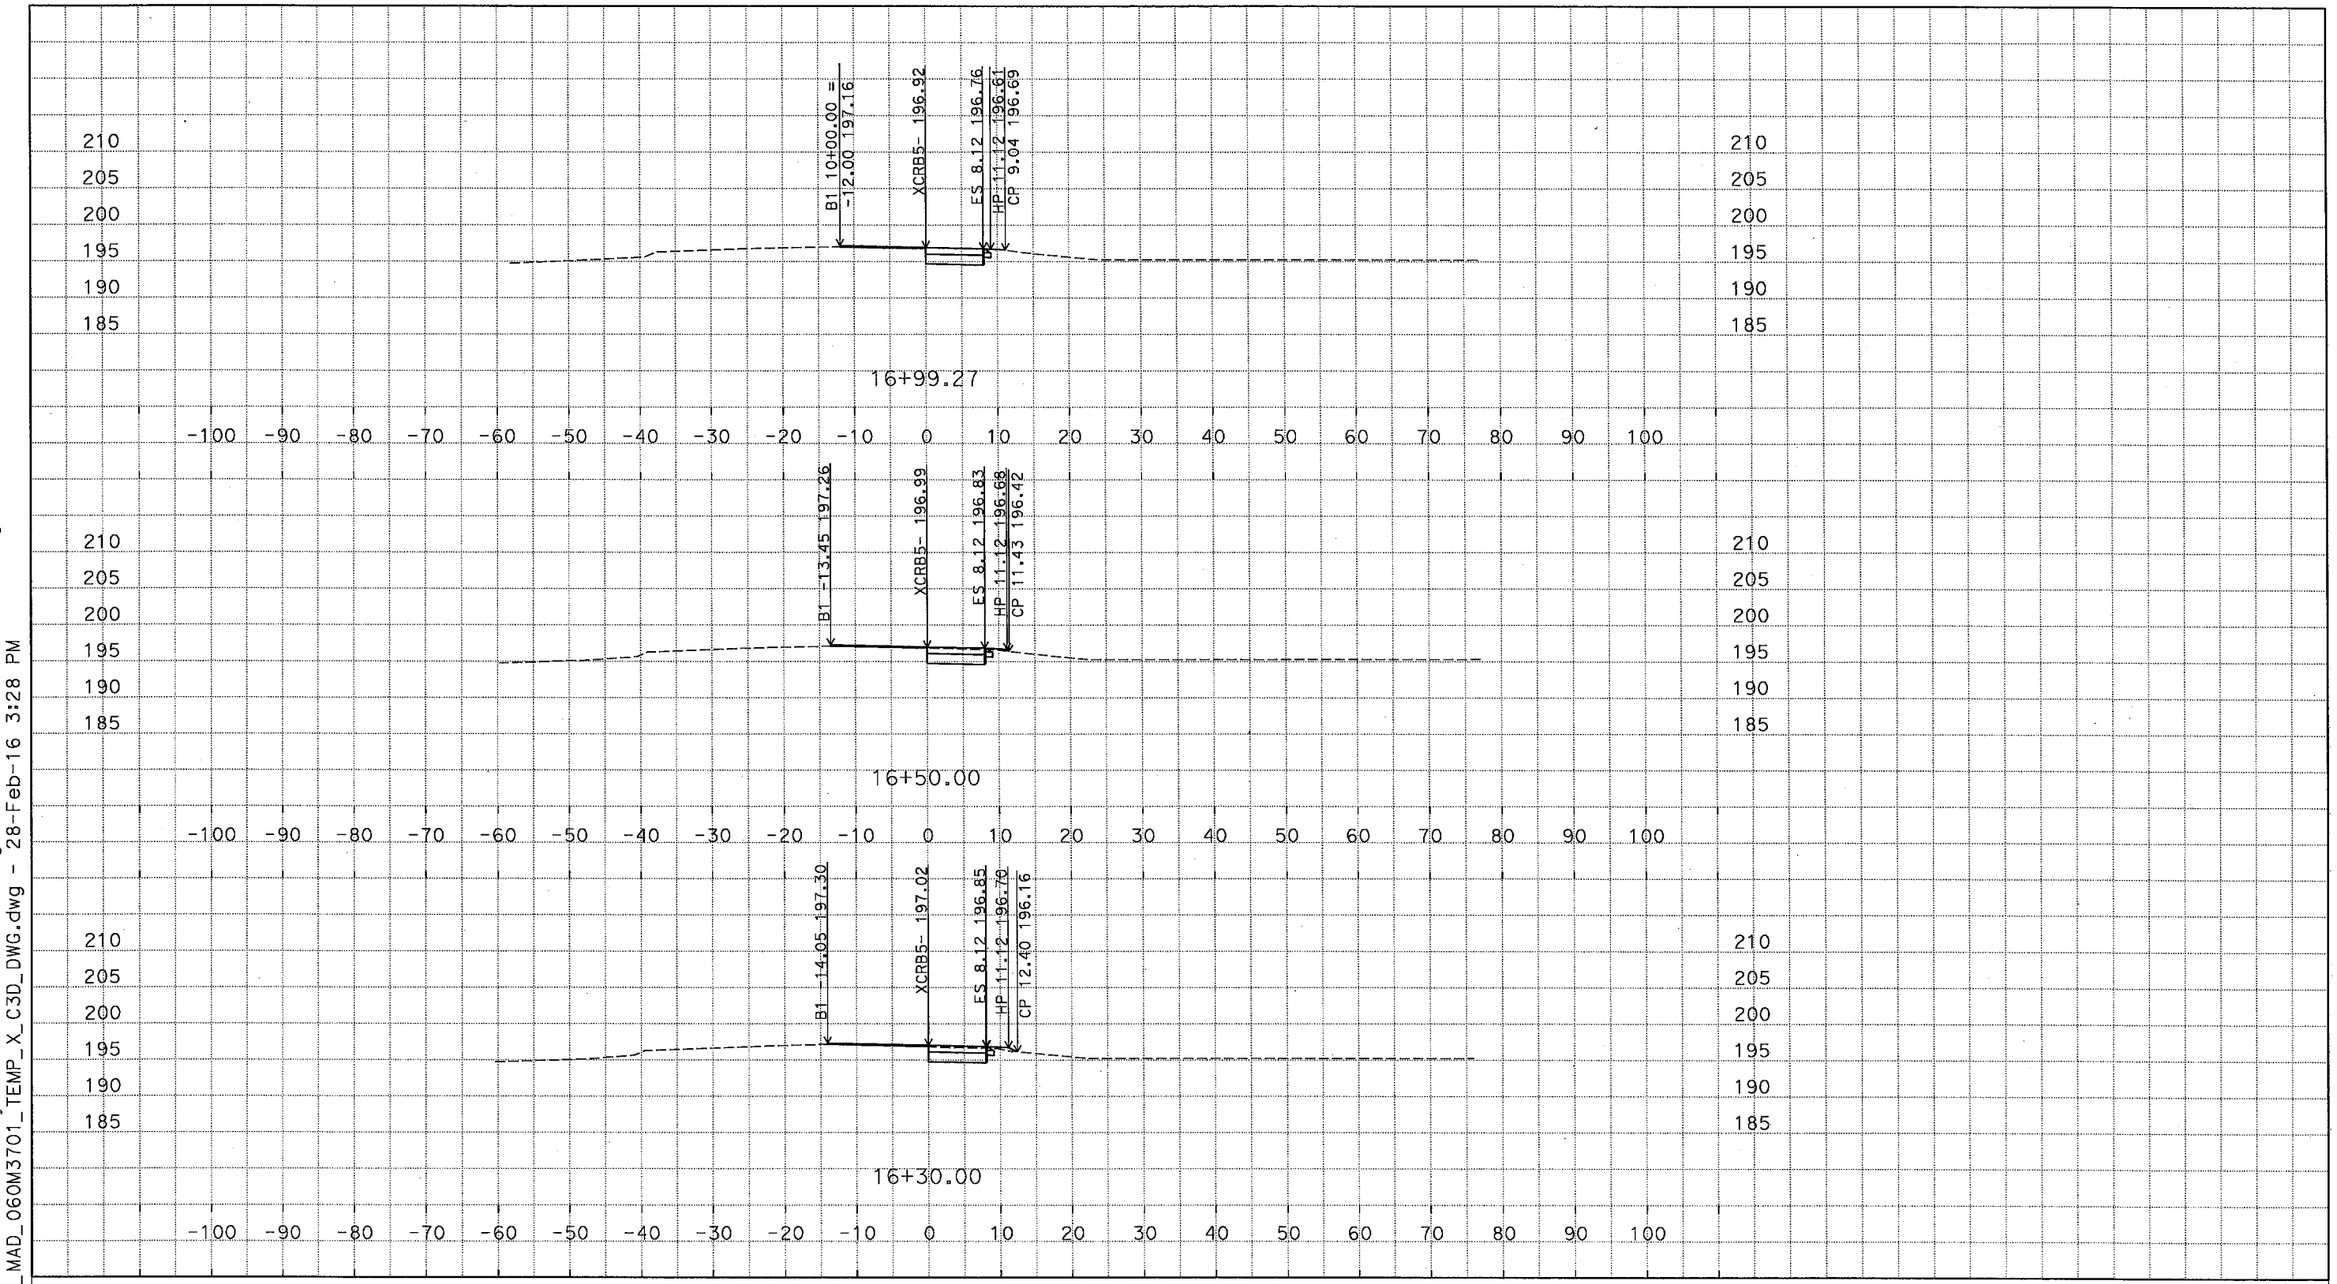

D:\C3D_Exercises_MS\Projects\0600000959\Design-SR43\C3D_0600000959\ACAD-2007_MAD_060M3701_TEMP_X_C3D_DWG.dwg - 28-Feb-16 3:28 PM

PLOTTED DATE: 03-01-16

SCALE: 1"=10' Horiz.
1"=10' Vert.

CREATED BY: M SADATMANSOORI

CONTRACT: 06-0M3704

DIST/CO/RTE/PM: 06/KIN/SR43,137/PM1.3-1.7

PROJECT ID: 0600000959

XCRB5 (CRB5 EXTENDED)
CROSS SECTIONS
34 OF 34

CENTRAL ISLAND

SR43 CIRCULATORY ROADWAY

CURB RND2 FLOWLINE

DESIGN STUDY ONLY

All Dimensions are U.S. Survey Feet

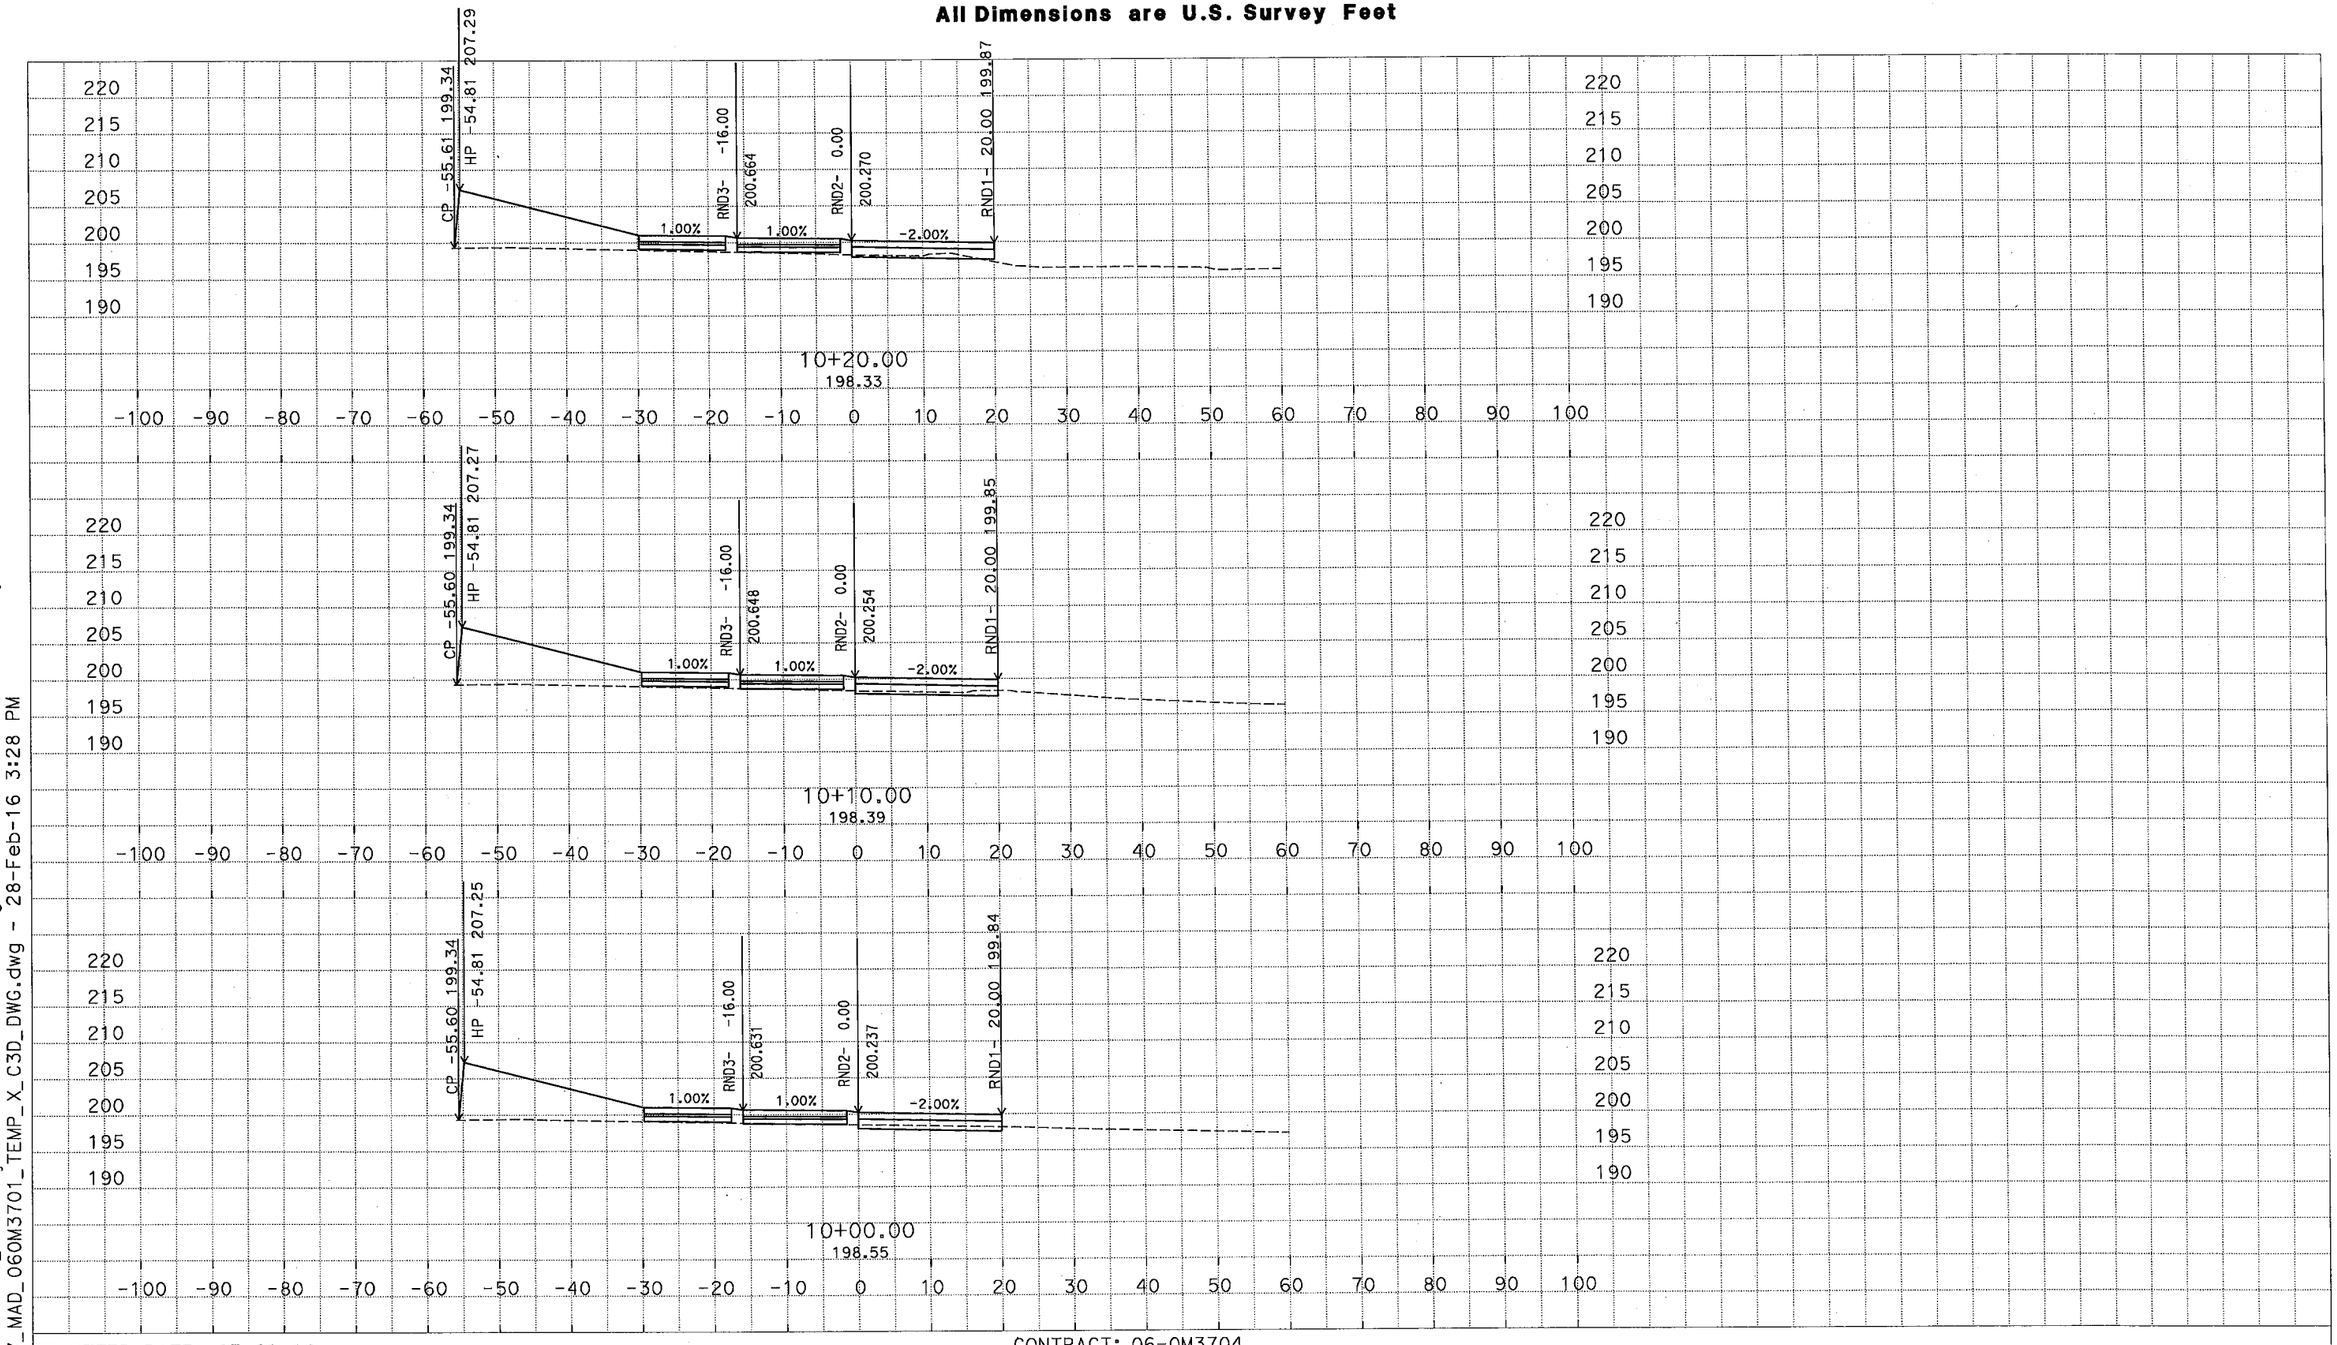

D:\C3D_Exercises_MS\Projects\0600000959\Design-SR43\C3D_0600000959\ACAD-2007_MAD_060M3701_TEMP_X_C3D_DWG.dwg - 28-Feb-16 3:28 PM

PLOTTED DATE: 03-01-16

SCALE: 1"=10' Horiz.
1"=10' Vert.

CREATED BY: M SADATMANSOORI

CONTRACT: 06-0M3704

DIST/CO/RTE/PM: 06/KIN/SR43,137/PM1.3-1.7

PROJECT ID: 0600000959

RND2
CROSS SECTIONS
1 OF 15

DESIGN STUDY ONLY

All Dimensions are U.S. Survey Feet

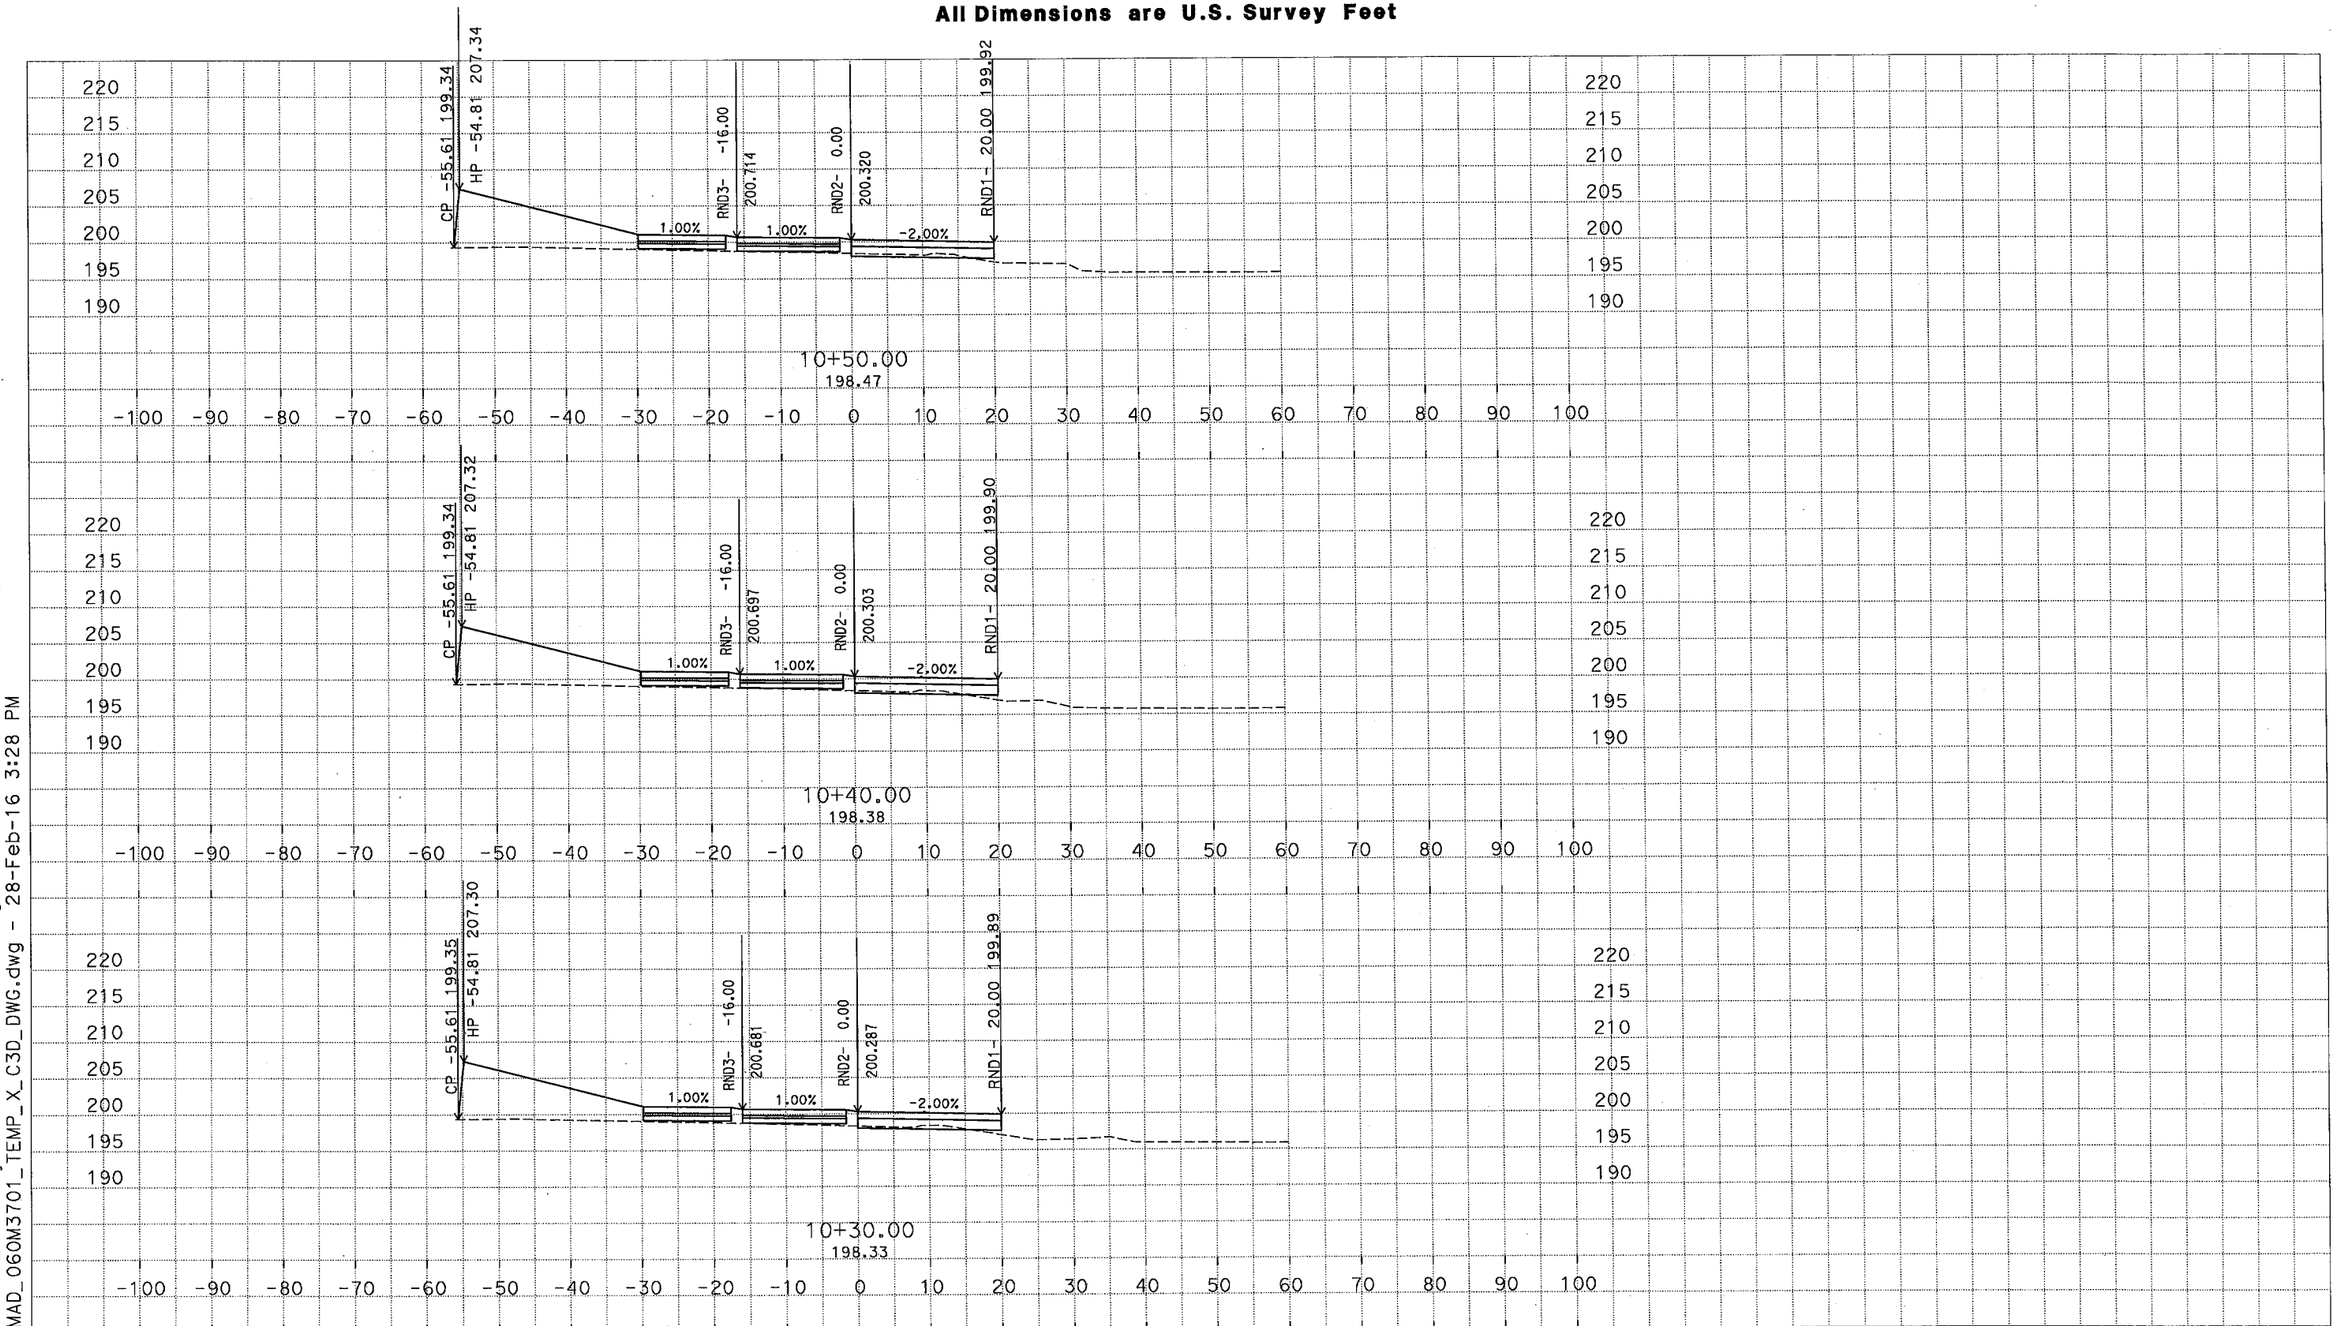

D:\C3D_Exercises_MS\Projects\0600000959\Design-SR43\C3D_0600000959\Alignments-SR43
ACAD-2007_MAD_06OM3701_TEMP_X_C3D_DWG.dwg - 28-Feb-16 3:28 PM

PLOTTED DATE: 03-01-16

SCALE: 1"=10' Horiz.
1"=10' Vert.

CREATED BY: M SADATMANSOORI

CONTRACT: 06-0M3704

DIST/CO/RTE/PM: 06/KIN/SR43,137/PM1.3-1.7

PROJECT ID: 0600000959

RND2
CROSS SECTIONS
2 OF 15

DESIGN STUDY ONLY

All Dimensions are U.S. Survey Feet

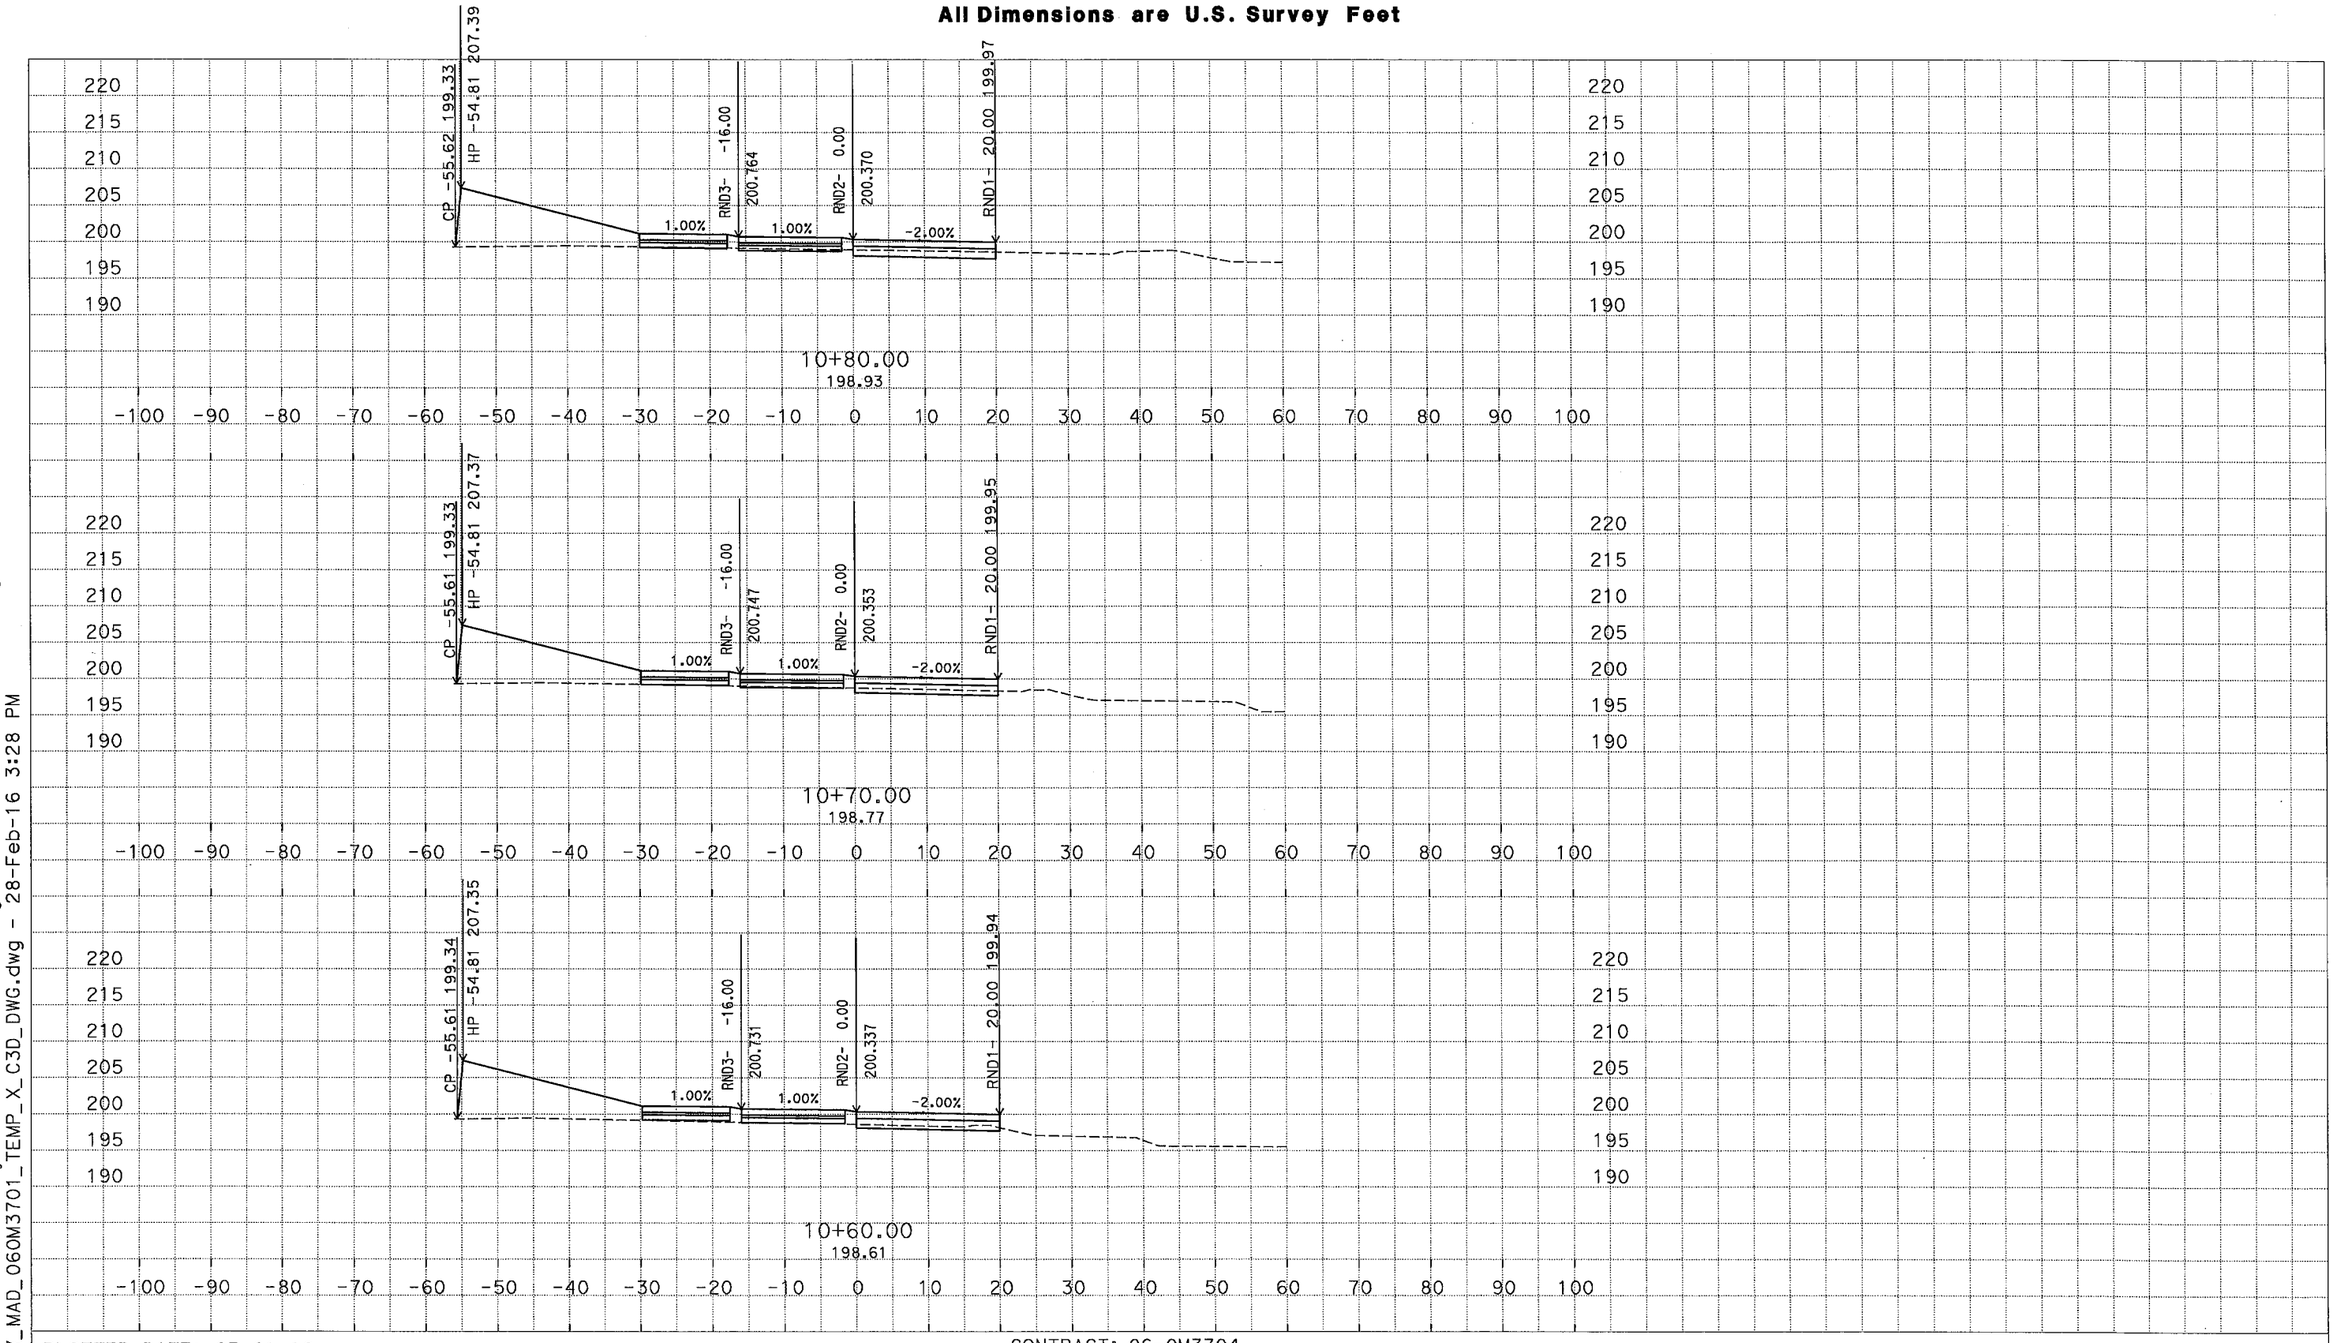

D:\C3D_Exercises_MS\Projects\0600000959\Design-SR43\C3D_0600000959\Alignments-SR43
ACAD-2007_MAD_06OM3701_TEMP_X_C3D_DWG.dwg - 28-Feb-16 3:28 PM

PLOTTED DATE: 03-01-16

SCALE: 1"=10' Horiz.
1"=10' Vert.

CREATED BY: M SADATMANSOORI

CONTRACT: 06-0M3704

DIST/CO/RTE/PM: 06/KIN/SR43,137/PM1.3-1.7

PROJECT ID: 0600000959

RND2
CROSS SECTIONS
3 OF 15

DESIGN STUDY ONLY

All Dimensions are U.S. Survey Feet

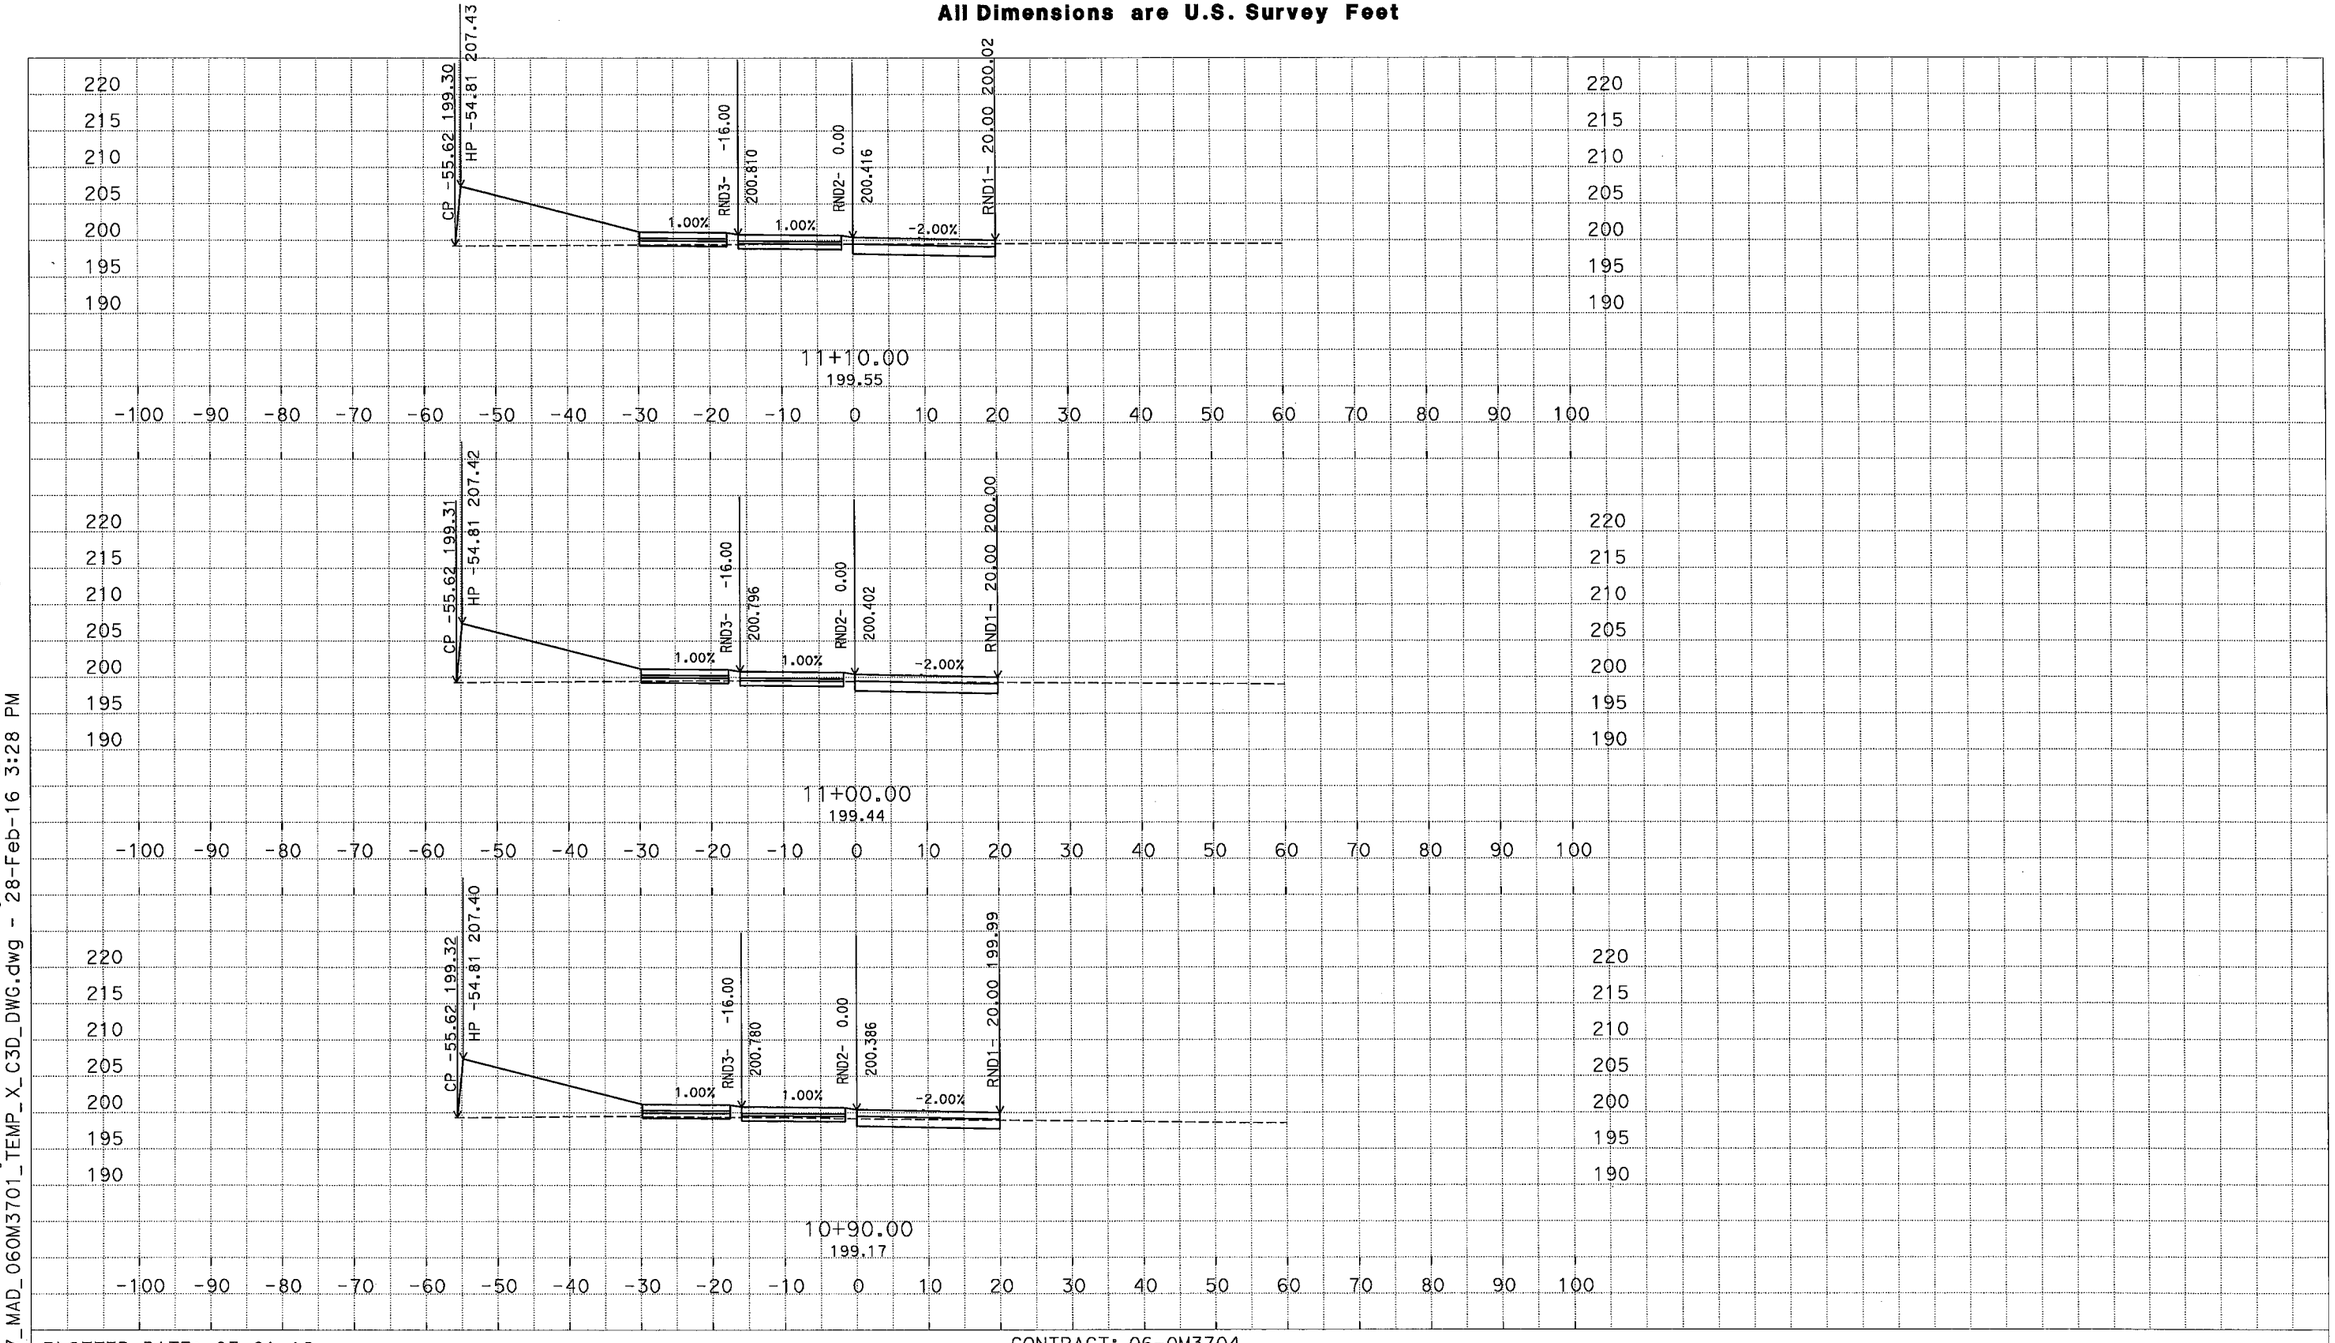

D:\C3D_Exercises_MS\Projects\0600000959\Design-SR43\C3D_0600000959\Alignments-SR43
ACAD-2007_MAD_06OM3701_TEMP_X_C3D_DWG.dwg - 28-Feb-16 3:28 PM

PLOTTED DATE: 03-01-16

SCALE: 1"=10' Horiz.
1"=10' Vert.

CREATED BY: M SADATMANSOORI

CONTRACT: 06-0M3704

DIST/CO/RTE/PM: 06/KIN/SR43,137/PM1.3-1.7

PROJECT ID: 0600000959

RND2
CROSS SECTIONS
4 OF 15

DESIGN STUDY ONLY

All Dimensions are U.S. Survey Feet

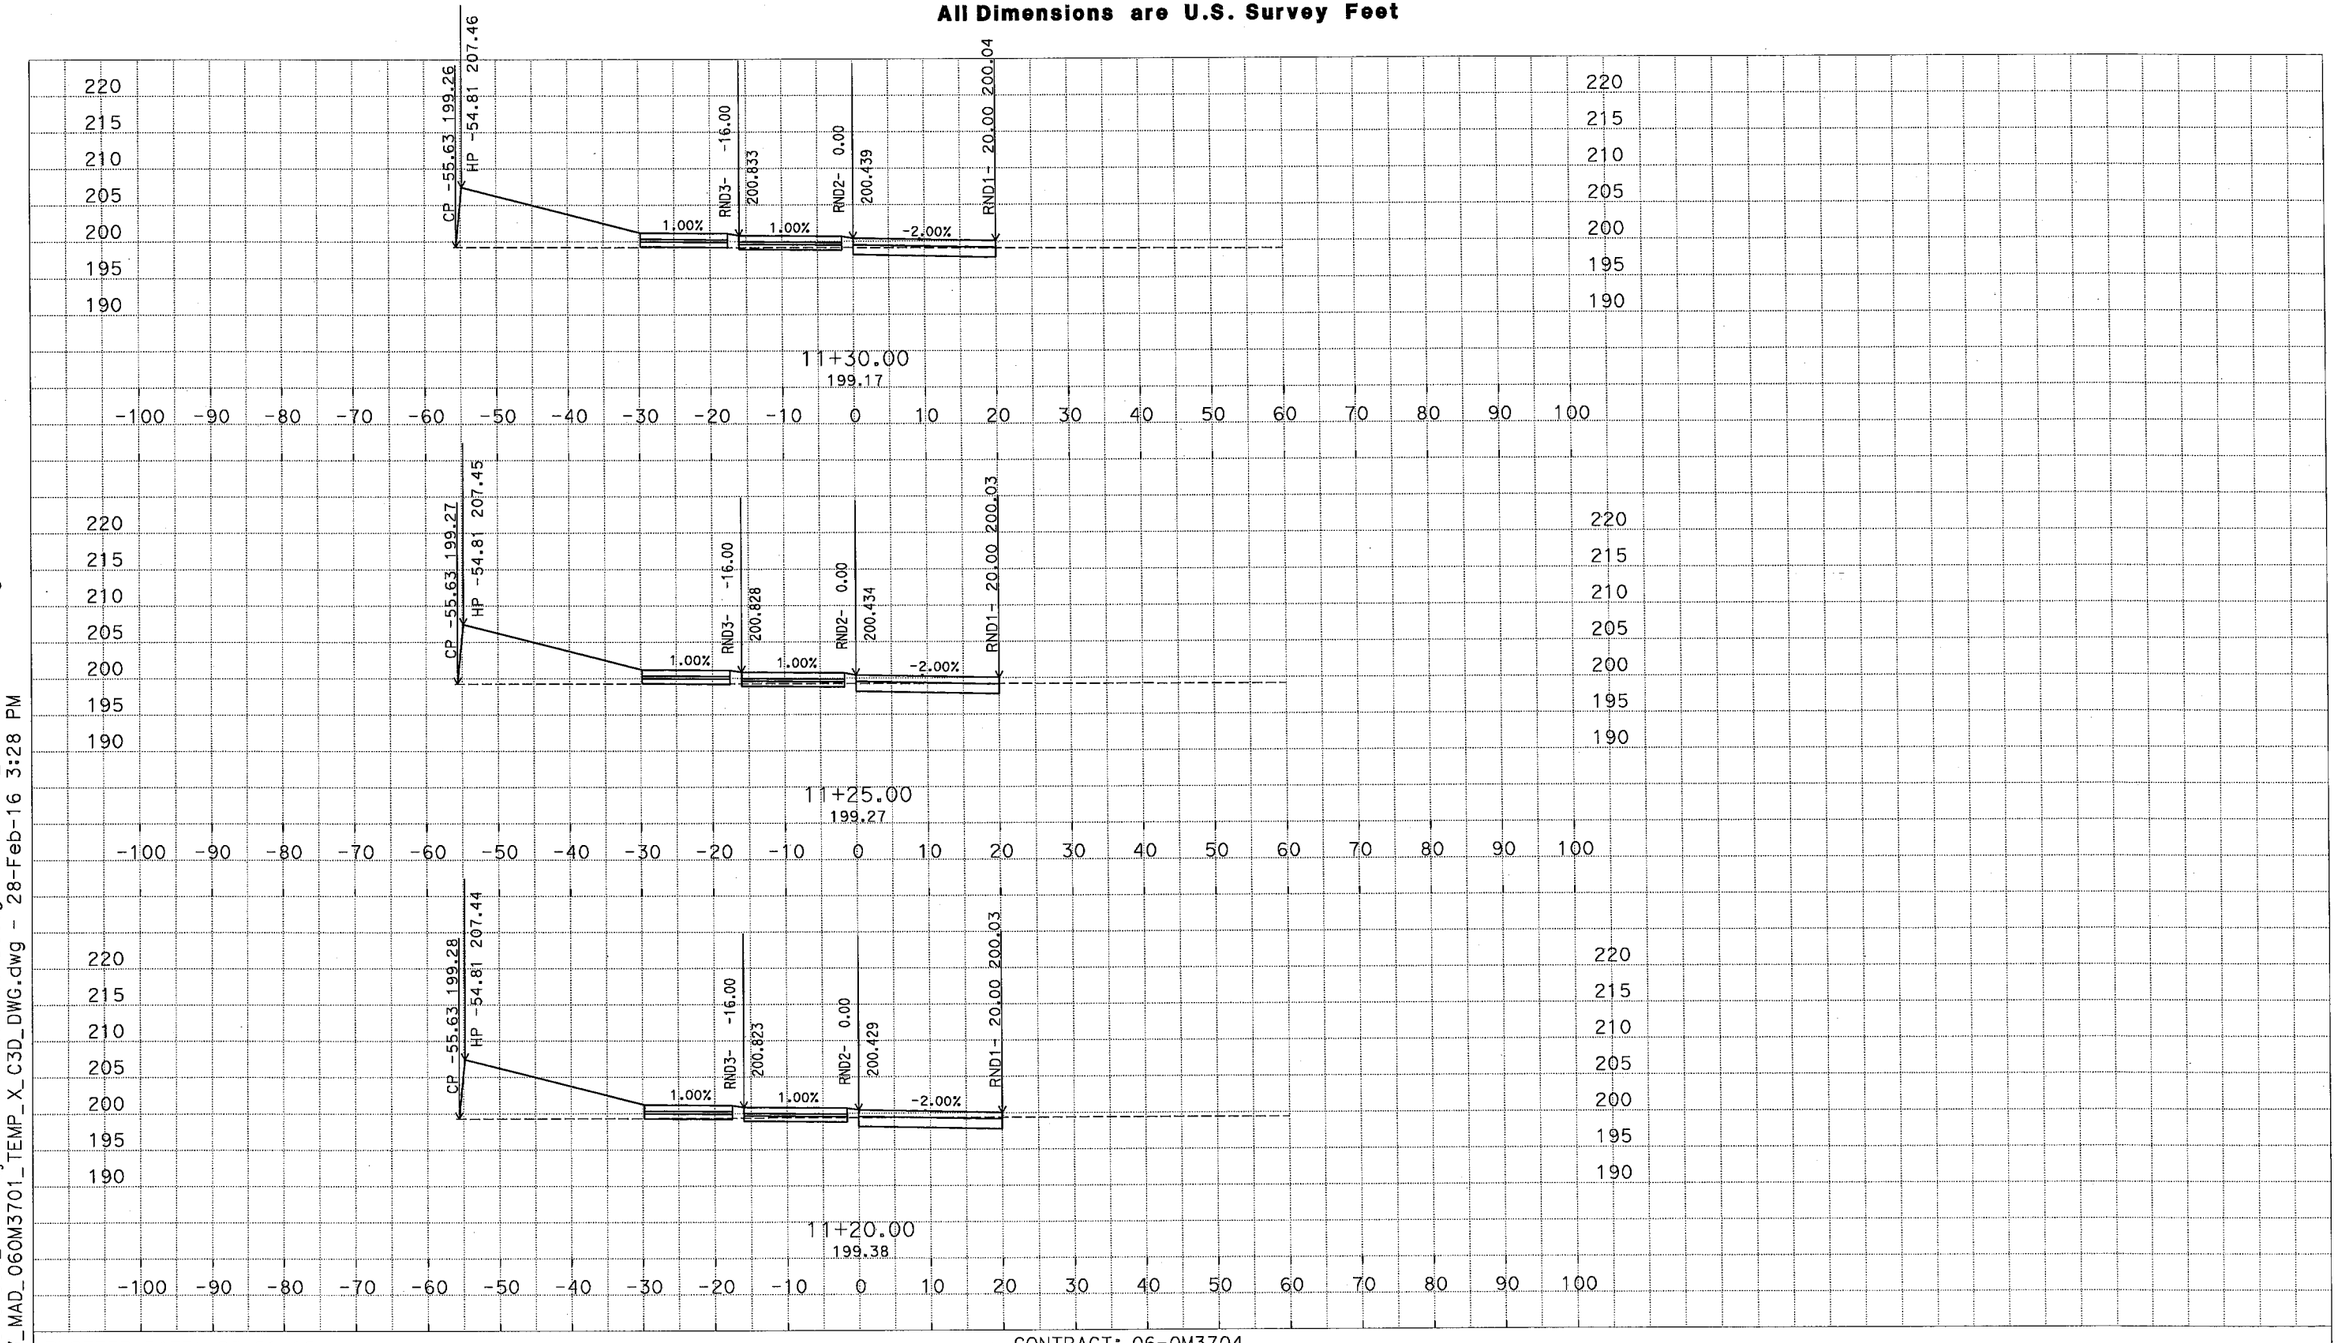

D:\C3D_Exercises_MS\Projects\0600000959\Design-SR43\C3D_0600000959\Alignments-SR43
ACAD-2007_MAD_060M3701_TEMP_X_C3D_DWG.dwg - 28-Feb-16 3:28 PM

PLOTTED DATE: 03-01-16

SCALE: 1"=10' Horiz.
1"=10' Vert.

CREATED BY: M SADATMANSOORI

CONTRACT: 06-0M3704

DIST/CO/RTE/PM: 06/KIN/SR43,137/PM1.3-1.7

PROJECT ID: 0600000959

RND2
CROSS SECTIONS
5 OF 15

DESIGN STUDY ONLY

All Dimensions are U.S. Survey Feet

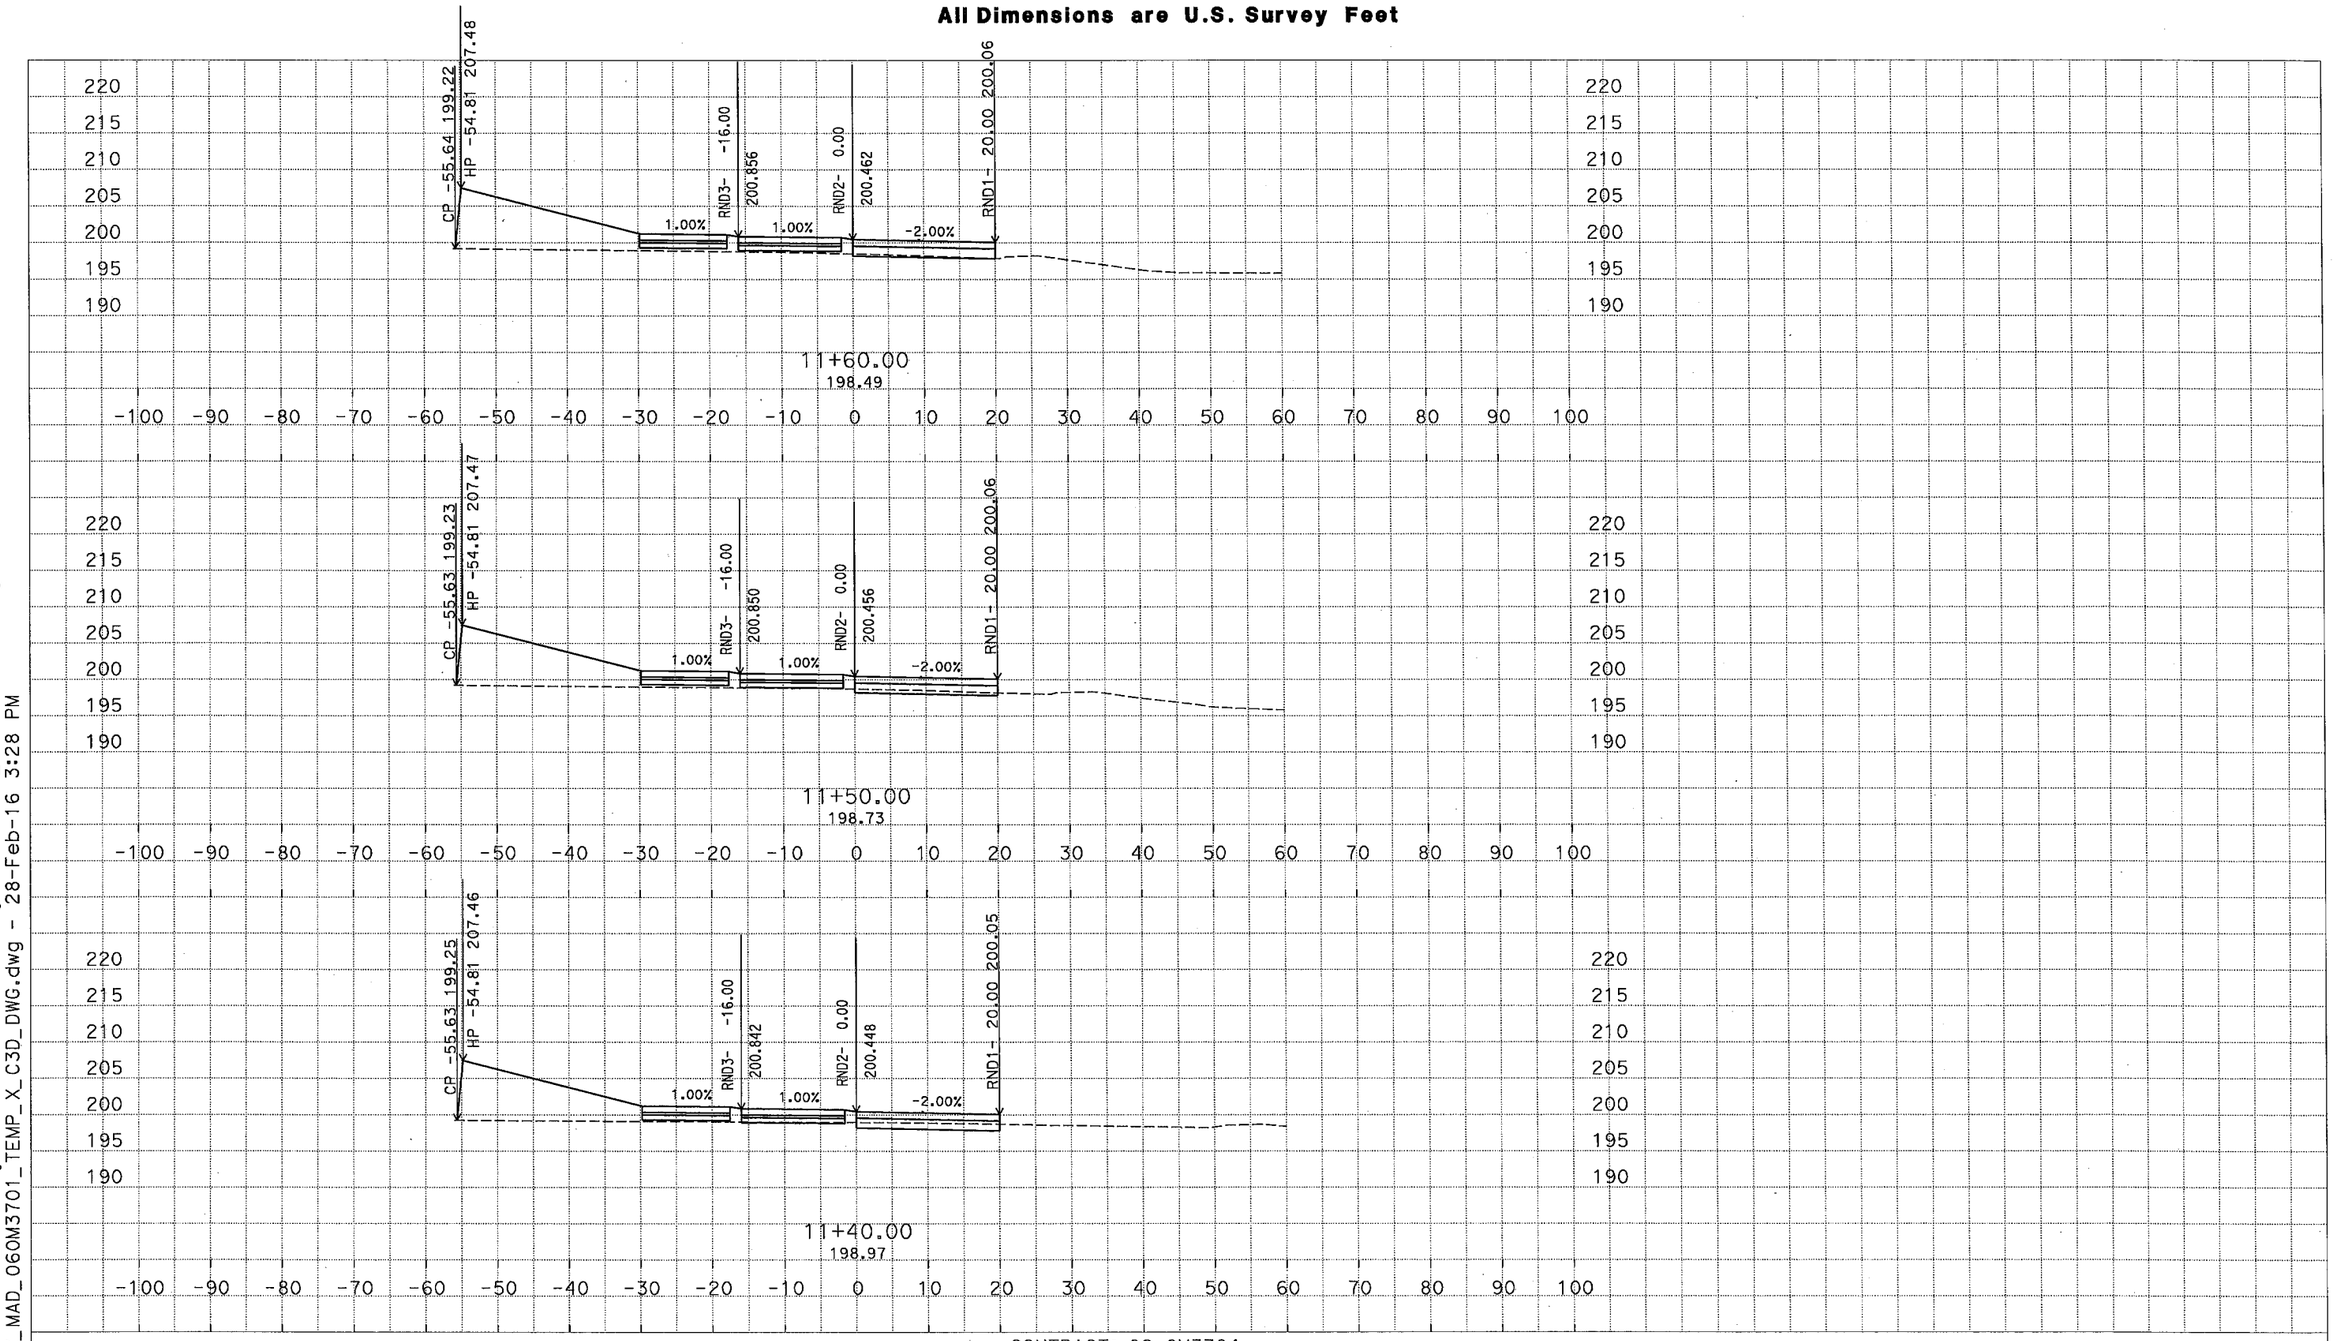

D:\C3D_Exercises_MS\Projects\0600000959\Design-SR43\C3D_0600000959\Alignments-SR43
ACAD-2007_MAD_060M3701_TEMP_X_C3D_DWG.dwg - 28-Feb-16 3:28 PM

PLOTTED DATE: 03-01-16

SCALE: 1"=10' Horiz.
1"=10' Vert.

CREATED BY: M SADATMANSOORI

CONTRACT: 06-0M3704

DIST/CO/RTE/PM: 06/KIN/SR43,137/PM1.3-1.7

PROJECT ID: 0600000959

RND2
CROSS SECTIONS
6 OF 15

DESIGN STUDY ONLY

All Dimensions are U.S. Survey Feet

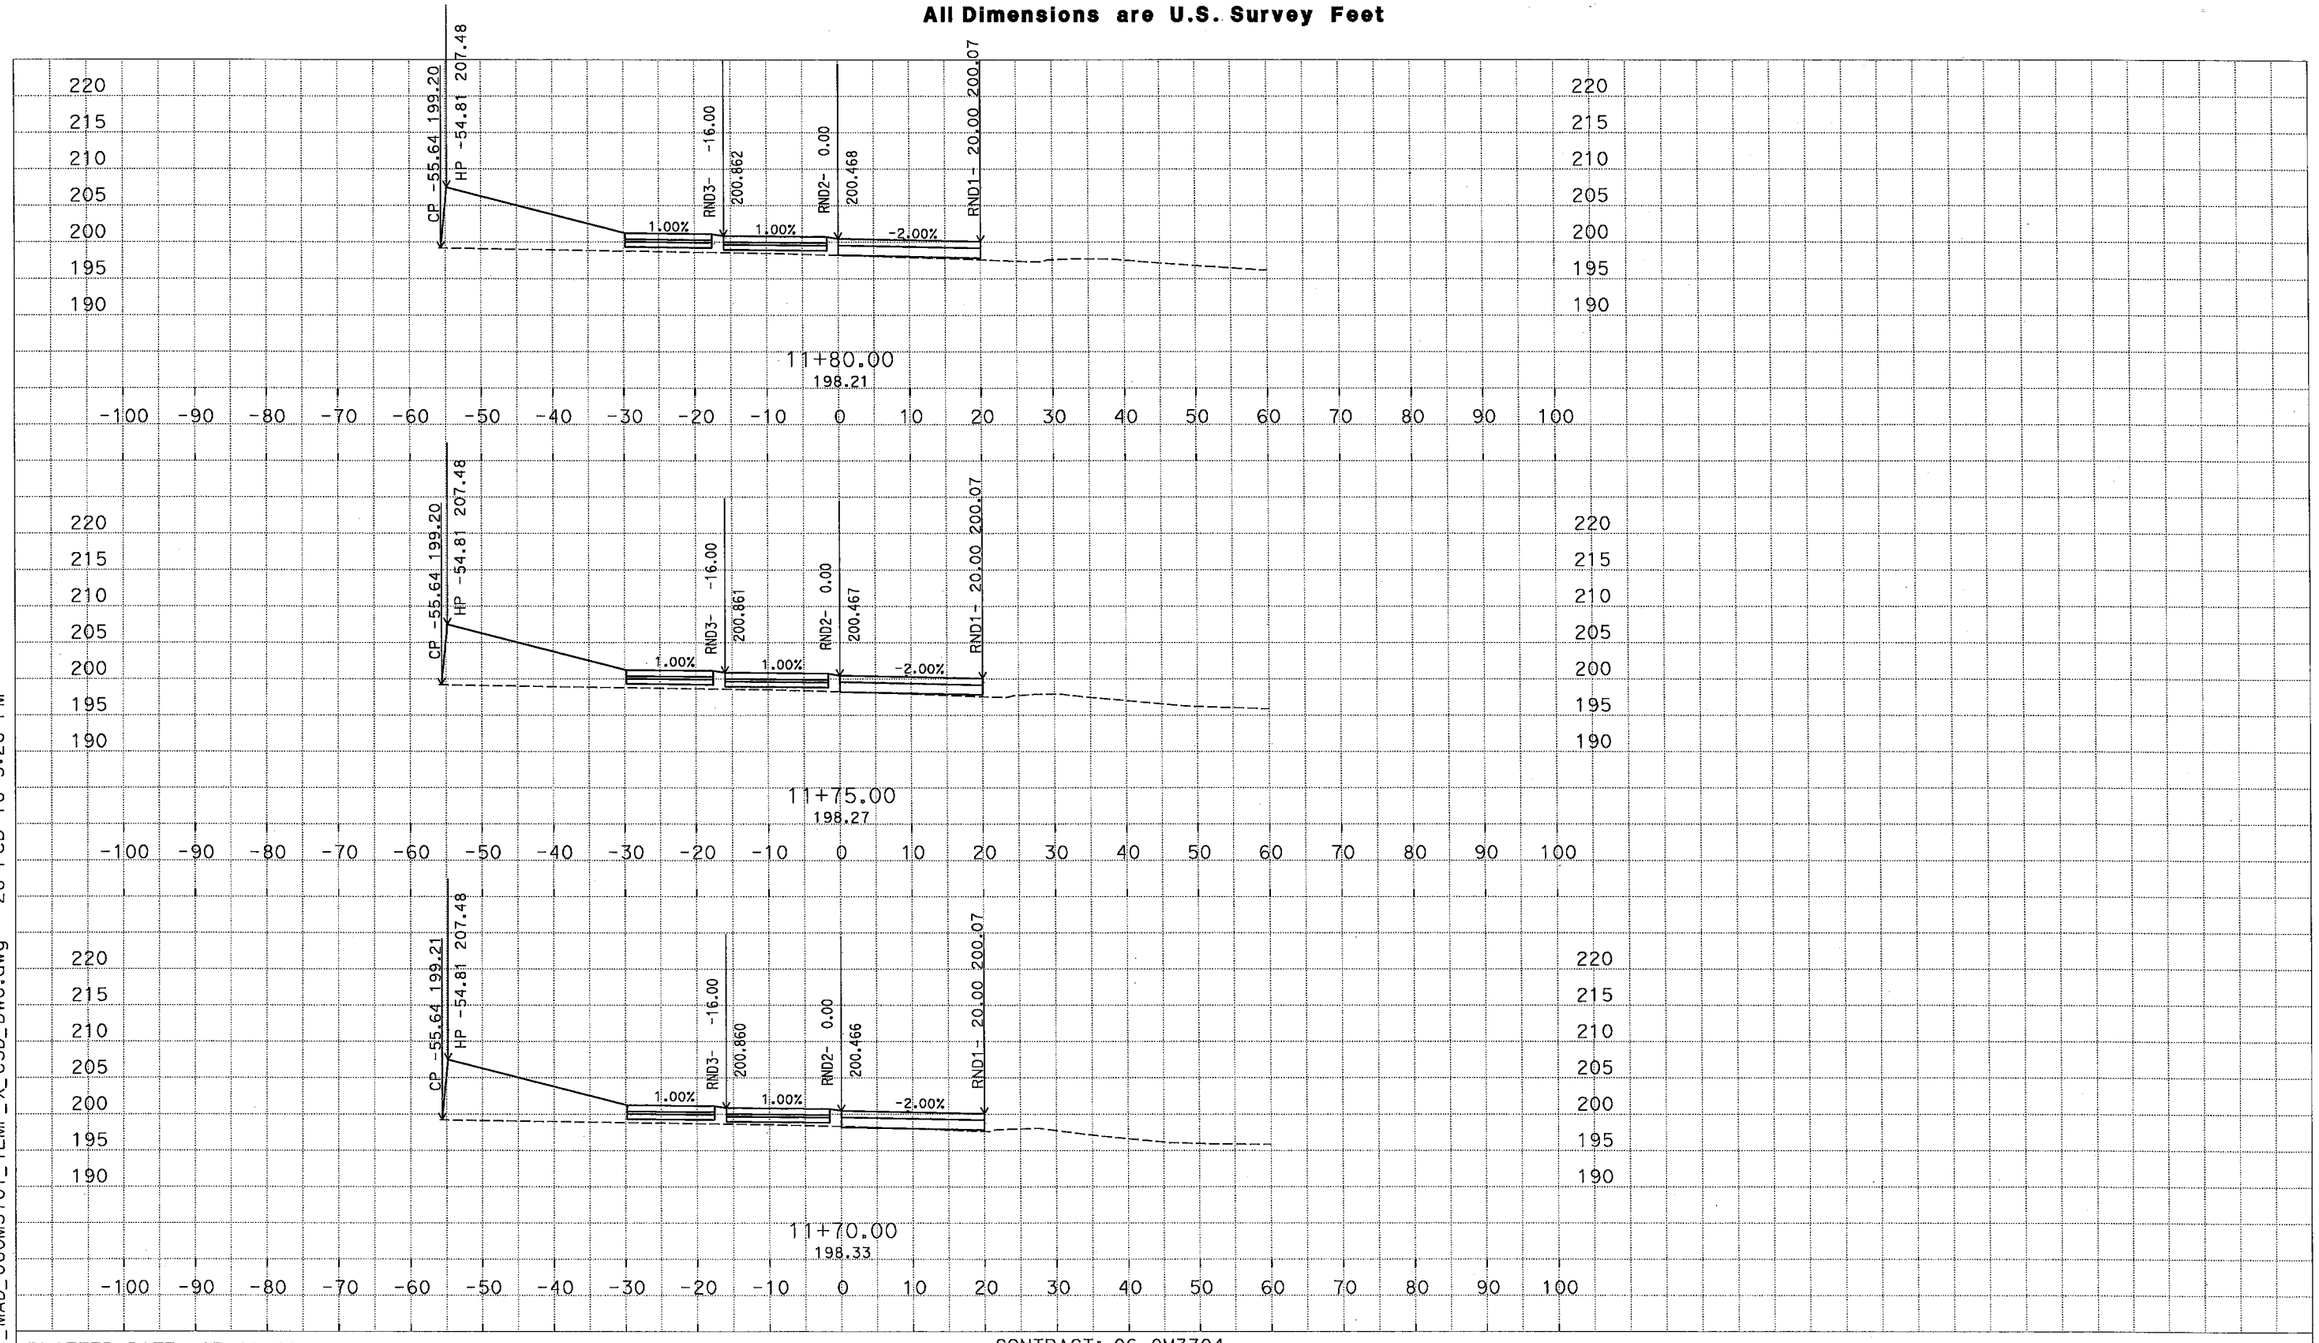

D:\C3D_Exercises_MS\Projects\0600000959\Design-SR43\C3D_0600000959\Alignments-SR43 ACAD-2007_MAD_06OM3701_TEMP_X_C3D_DWG.dwg - 28-Feb-16 3:28 PM

PLOTTED DATE: 03-01-16

SCALE: 1"=10' Horiz.
1"=10' Vert.

CREATED BY: M SADATMANSOORI

CONTRACT: 06-0M3704

DIST/CO/RTE/PM: 06/KIN/SR43,137/PM1.3-1.7

PROJECT ID: 0600000959

RND2
CROSS SECTIONS
7 OF 15

DESIGN STUDY ONLY

All Dimensions are U.S. Survey Feet

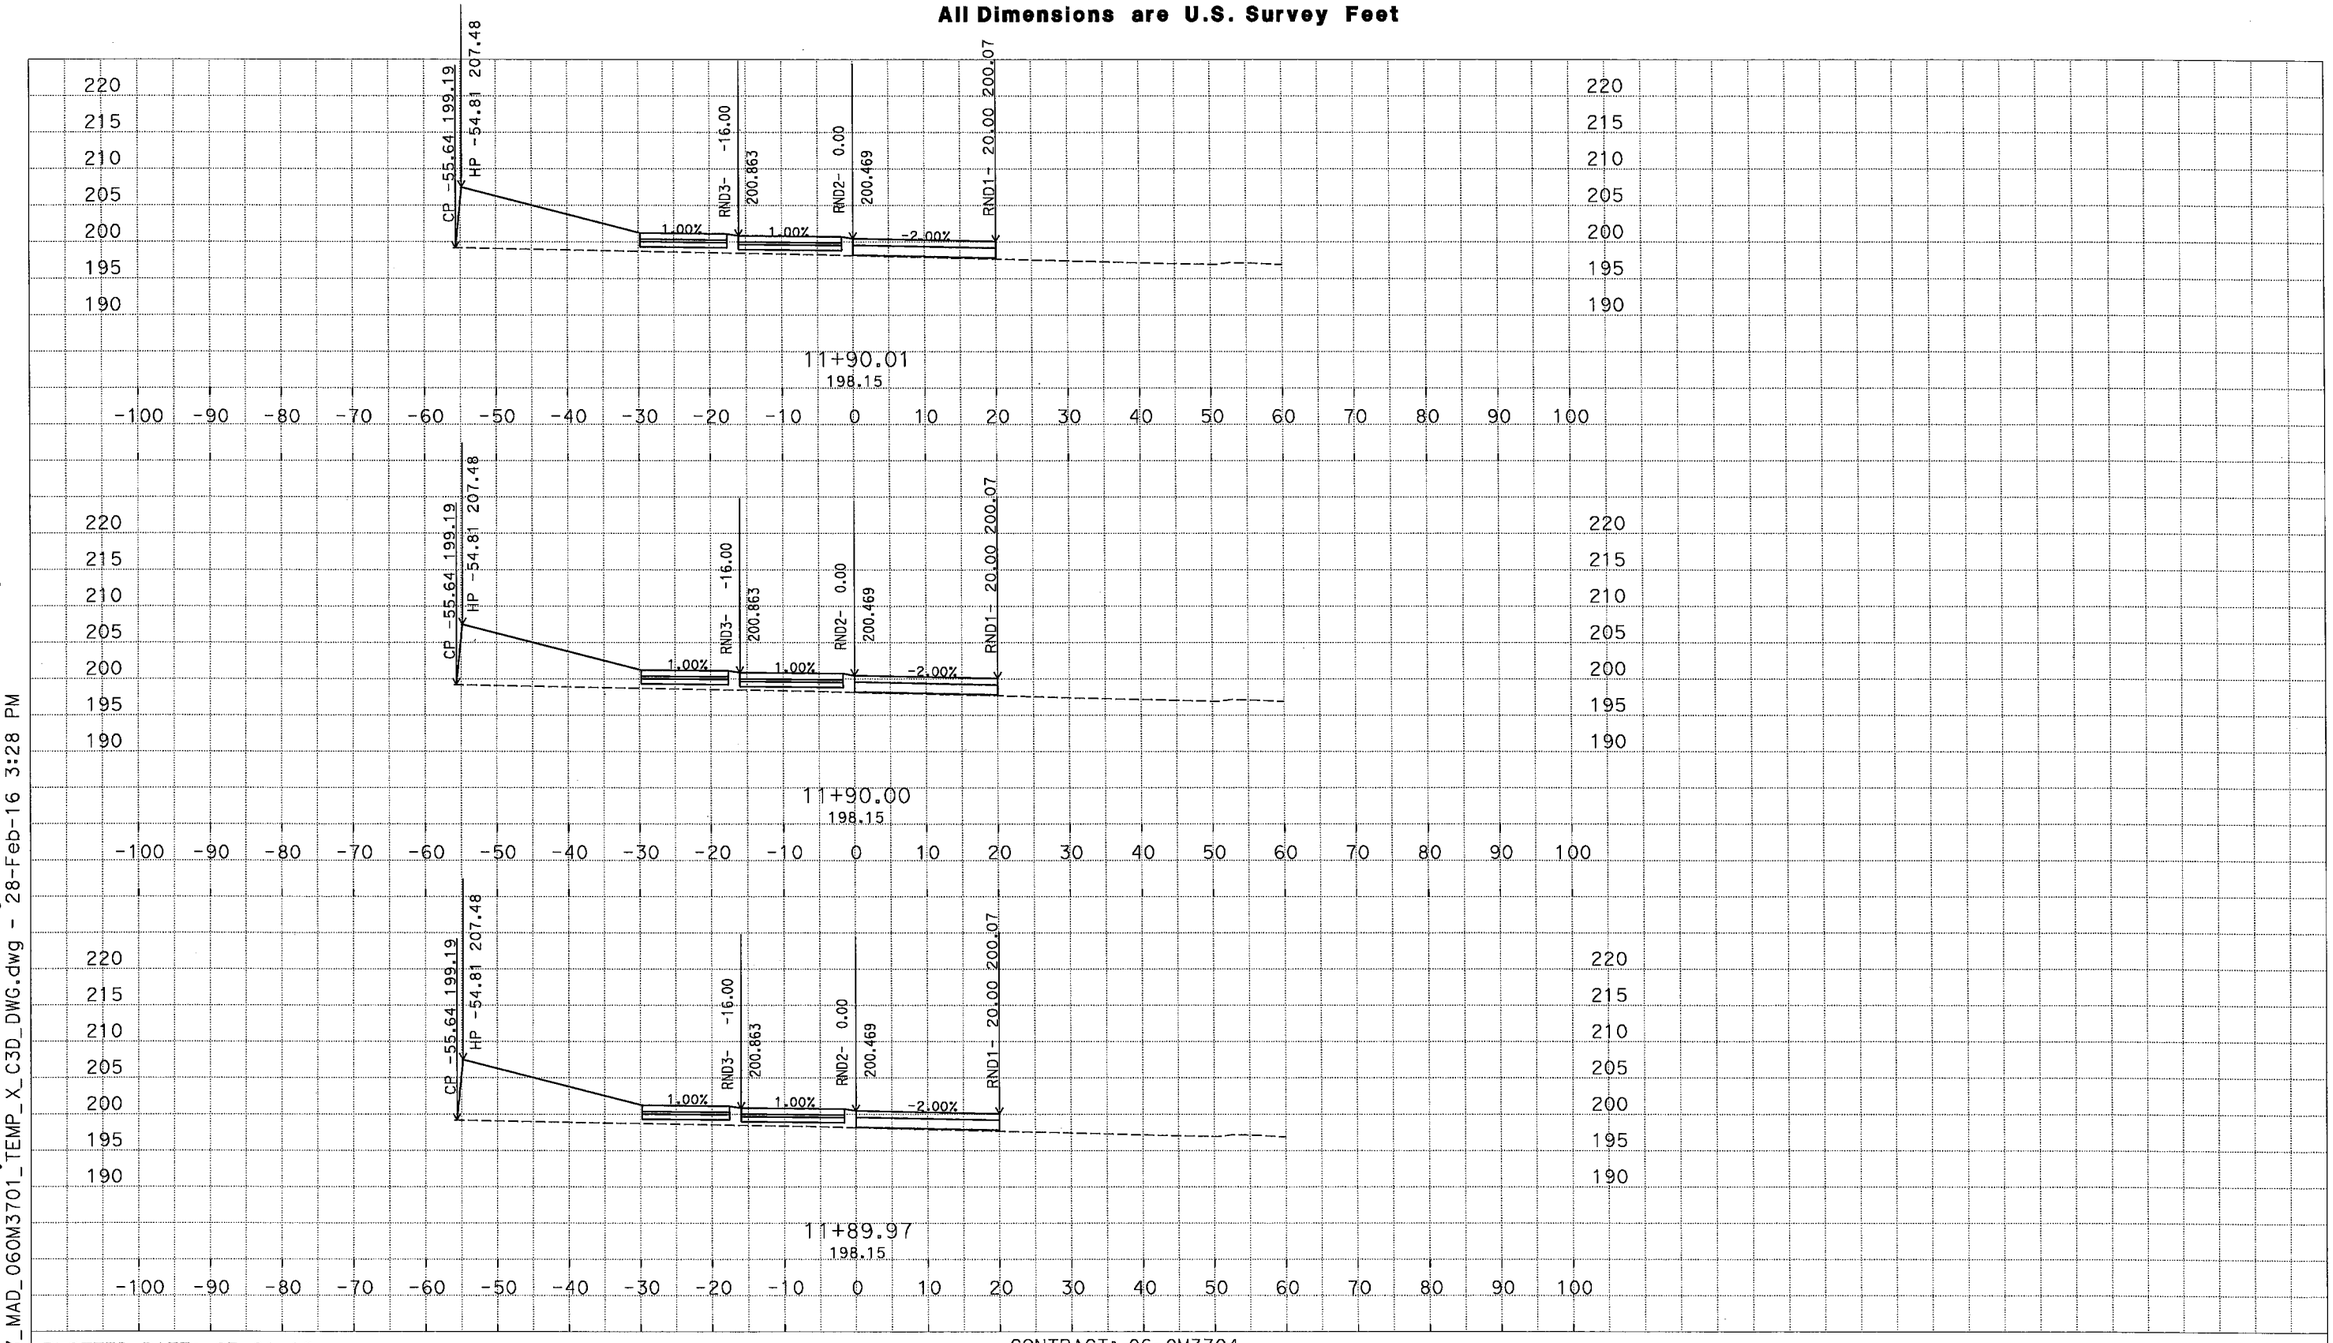

D:\C3D_Exercises_MS\Projects\0600000959\Design-SR43\C3D_0600000959\Alignments-SR43
ACAD-2007_MAD_06OM3701_TEMP_X_C3D_DWG.dwg - 28-Feb-16 3:28 PM

PLOTTED DATE: 03-01-16

SCALE: 1"=10' Horiz.
1"=10' Vert.

CREATED BY: M SADATMANSOORI

CONTRACT: 06-0M3704

DIST/CO/RTE/PM: 06/KIN/SR43,137/PM1.3-1.7

PROJECT ID: 0600000959

RND2
CROSS SECTIONS
8 OF 15

DESIGN STUDY ONLY

All Dimensions are U.S. Survey Feet

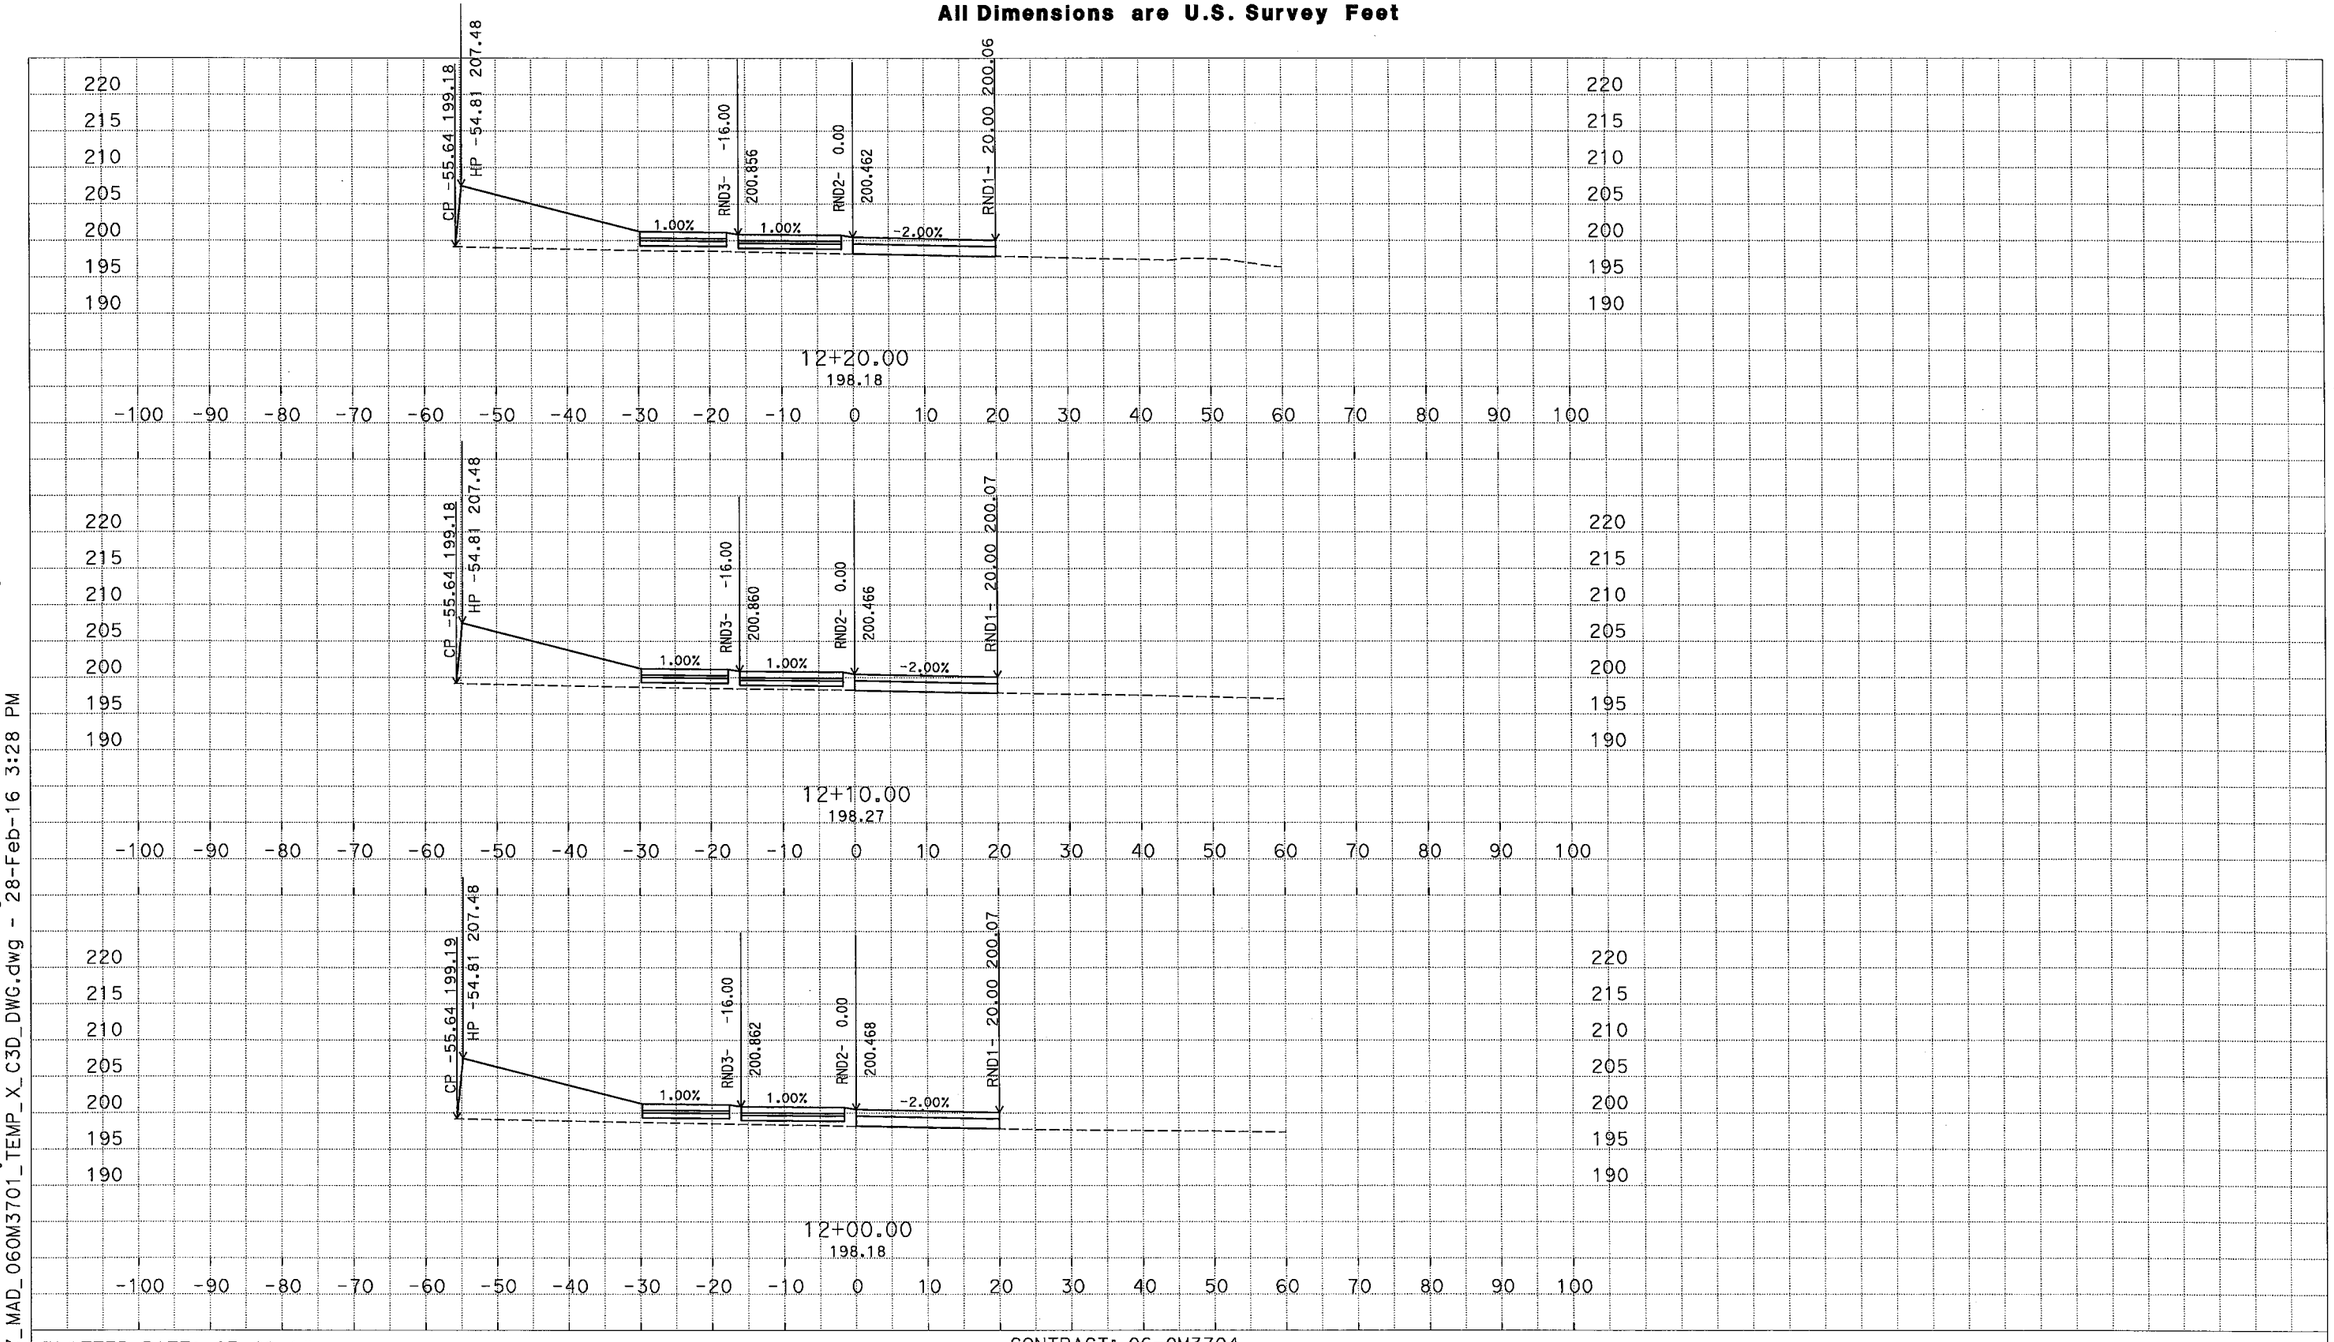

D:\C3D_Exercises_MS\Projects\0600000959\Design-SR43\C3D_0600000959_ACAD-2007_MAD_06OM3701_TEMP_X_C3D_DWG.dwg - 28-Feb-16 3:28 PM

PLOTTED DATE: 03-01-16

SCALE: 1"=10' Horiz.
1"=10' Vert.

CREATED BY: M SADATMANSOORI

CONTRACT: 06-0M3704

DIST/CO/RTE/PM: 06/KIN/SR43,137/PM1.3-1.7

PROJECT ID: 0600000959

RND2
CROSS SECTIONS
9 OF 15

DESIGN STUDY ONLY

All Dimensions are U.S. Survey Feet

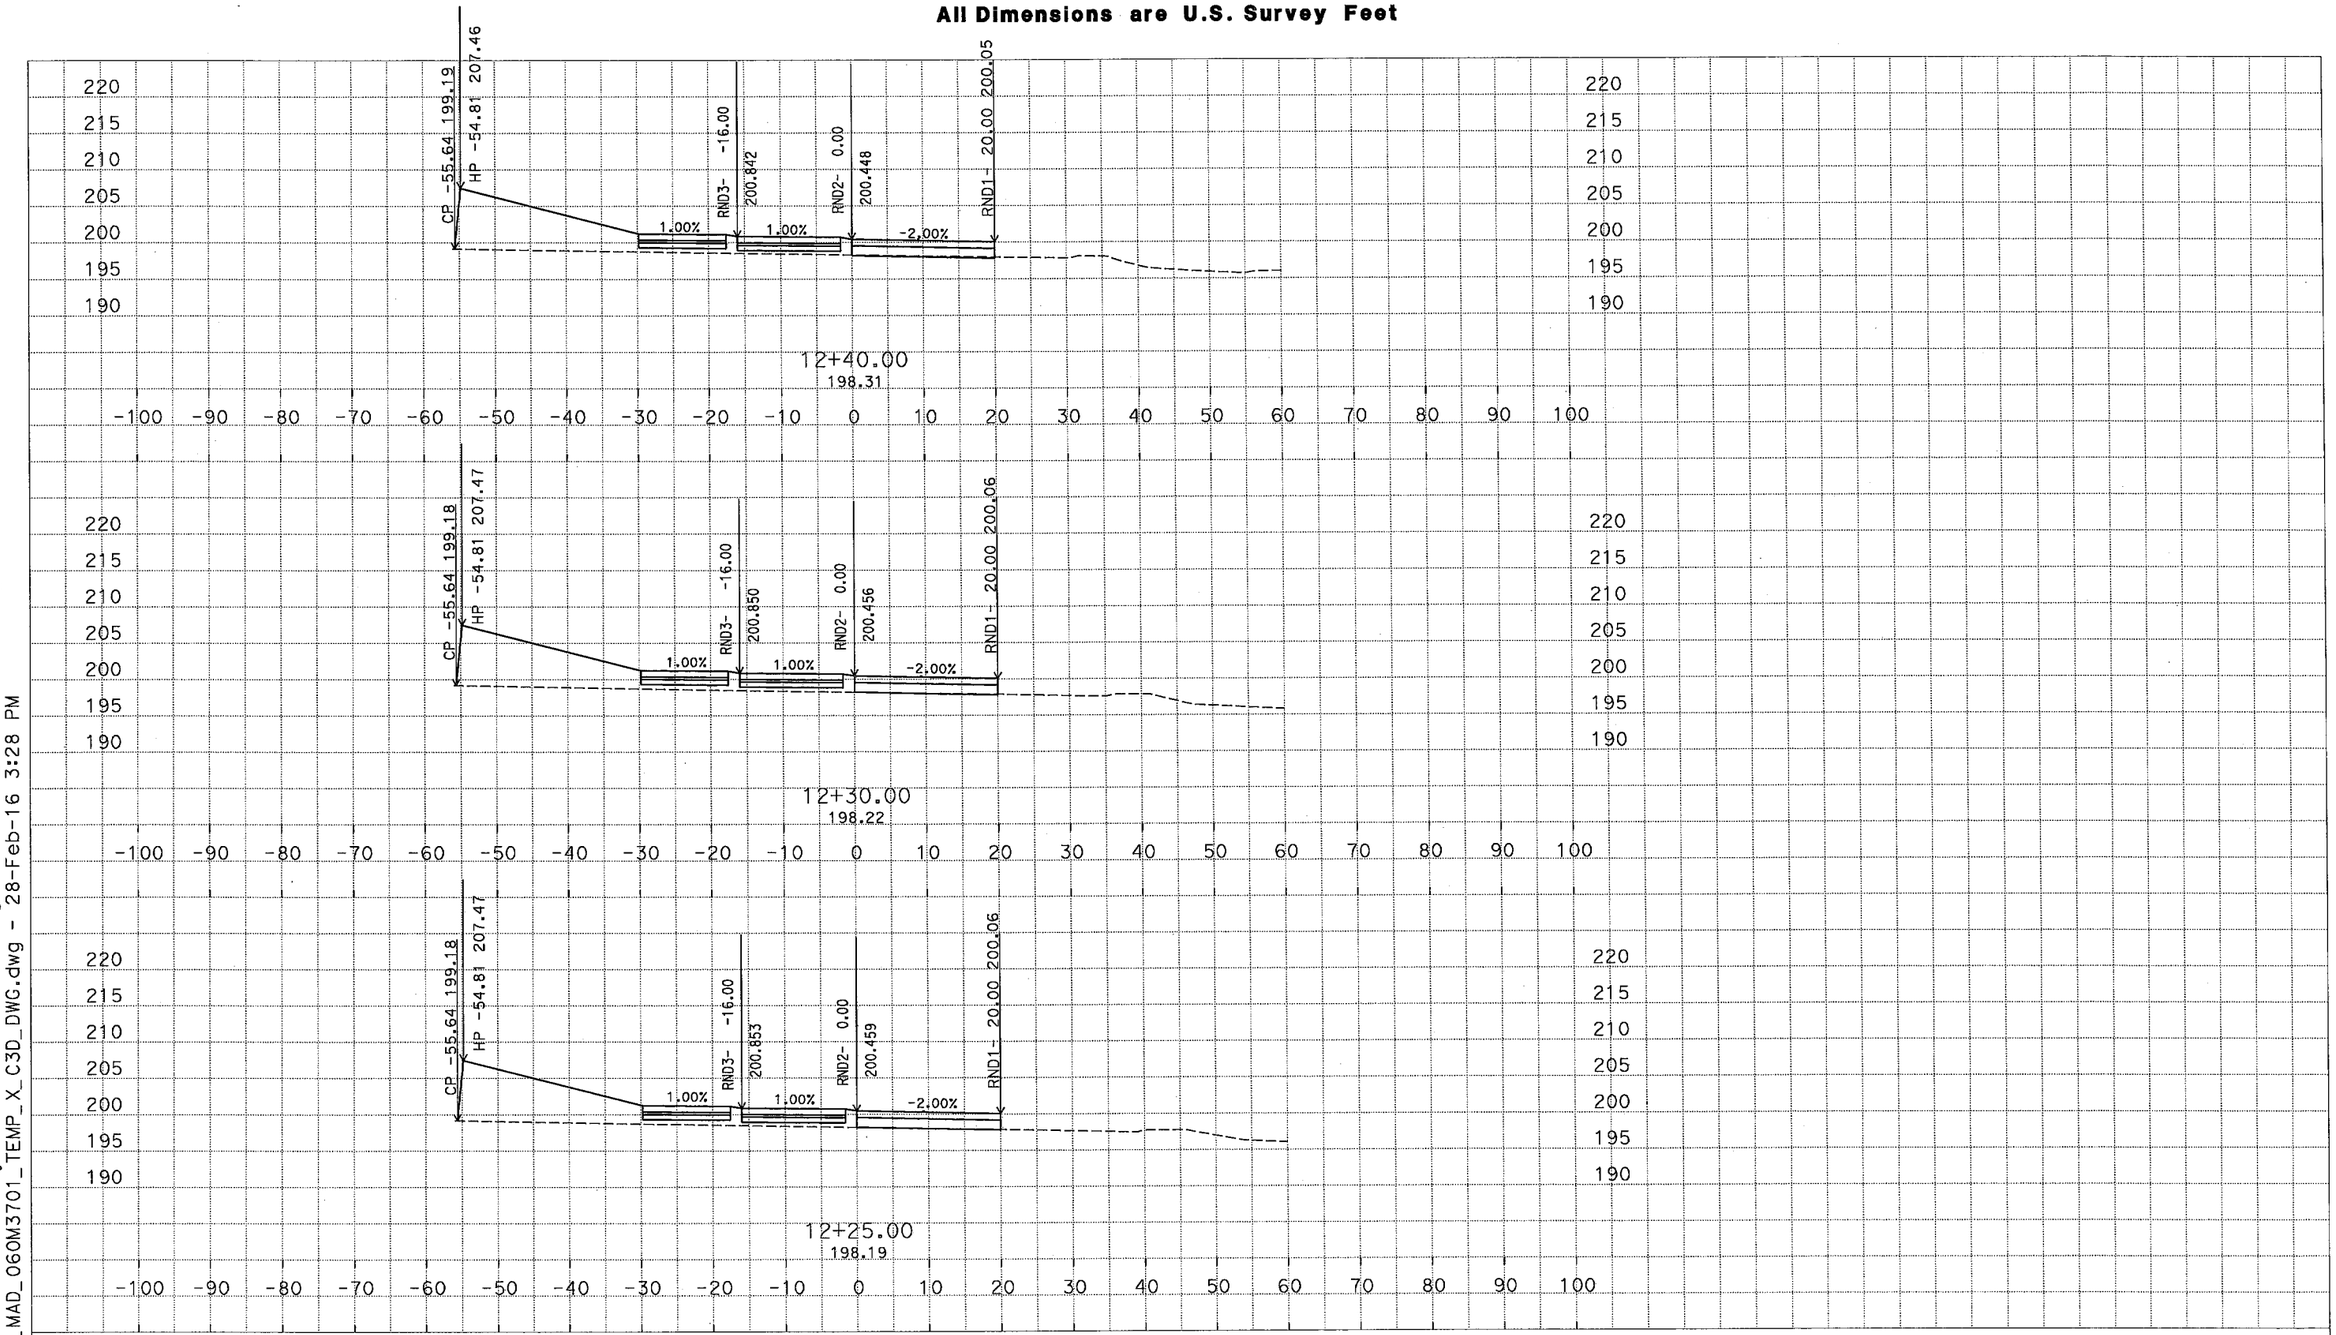

D:\C3D_Exercises_MS\Projects\0600000959\Design-SR43\C3D_0600000959\Alignments-SR43
ACAD-2007_MAD_06OM3701_TEMP_X_C3D_DWG.dwg - 28-Feb-16 3:28 PM

PLOTTED DATE: 03-01-16

SCALE: 1"=10' Horiz.
1"=10' Vert.

CREATED BY: M SADATMANSOORI

CONTRACT: 06-0M3704

DIST/CO/RTE/PM: 06/KIN/SR43,137/PM1.3-1.7

PROJECT ID: 0600000959

RND2
CROSS SECTIONS
10 OF 15

DESIGN STUDY ONLY

All Dimensions are U.S. Survey Feet

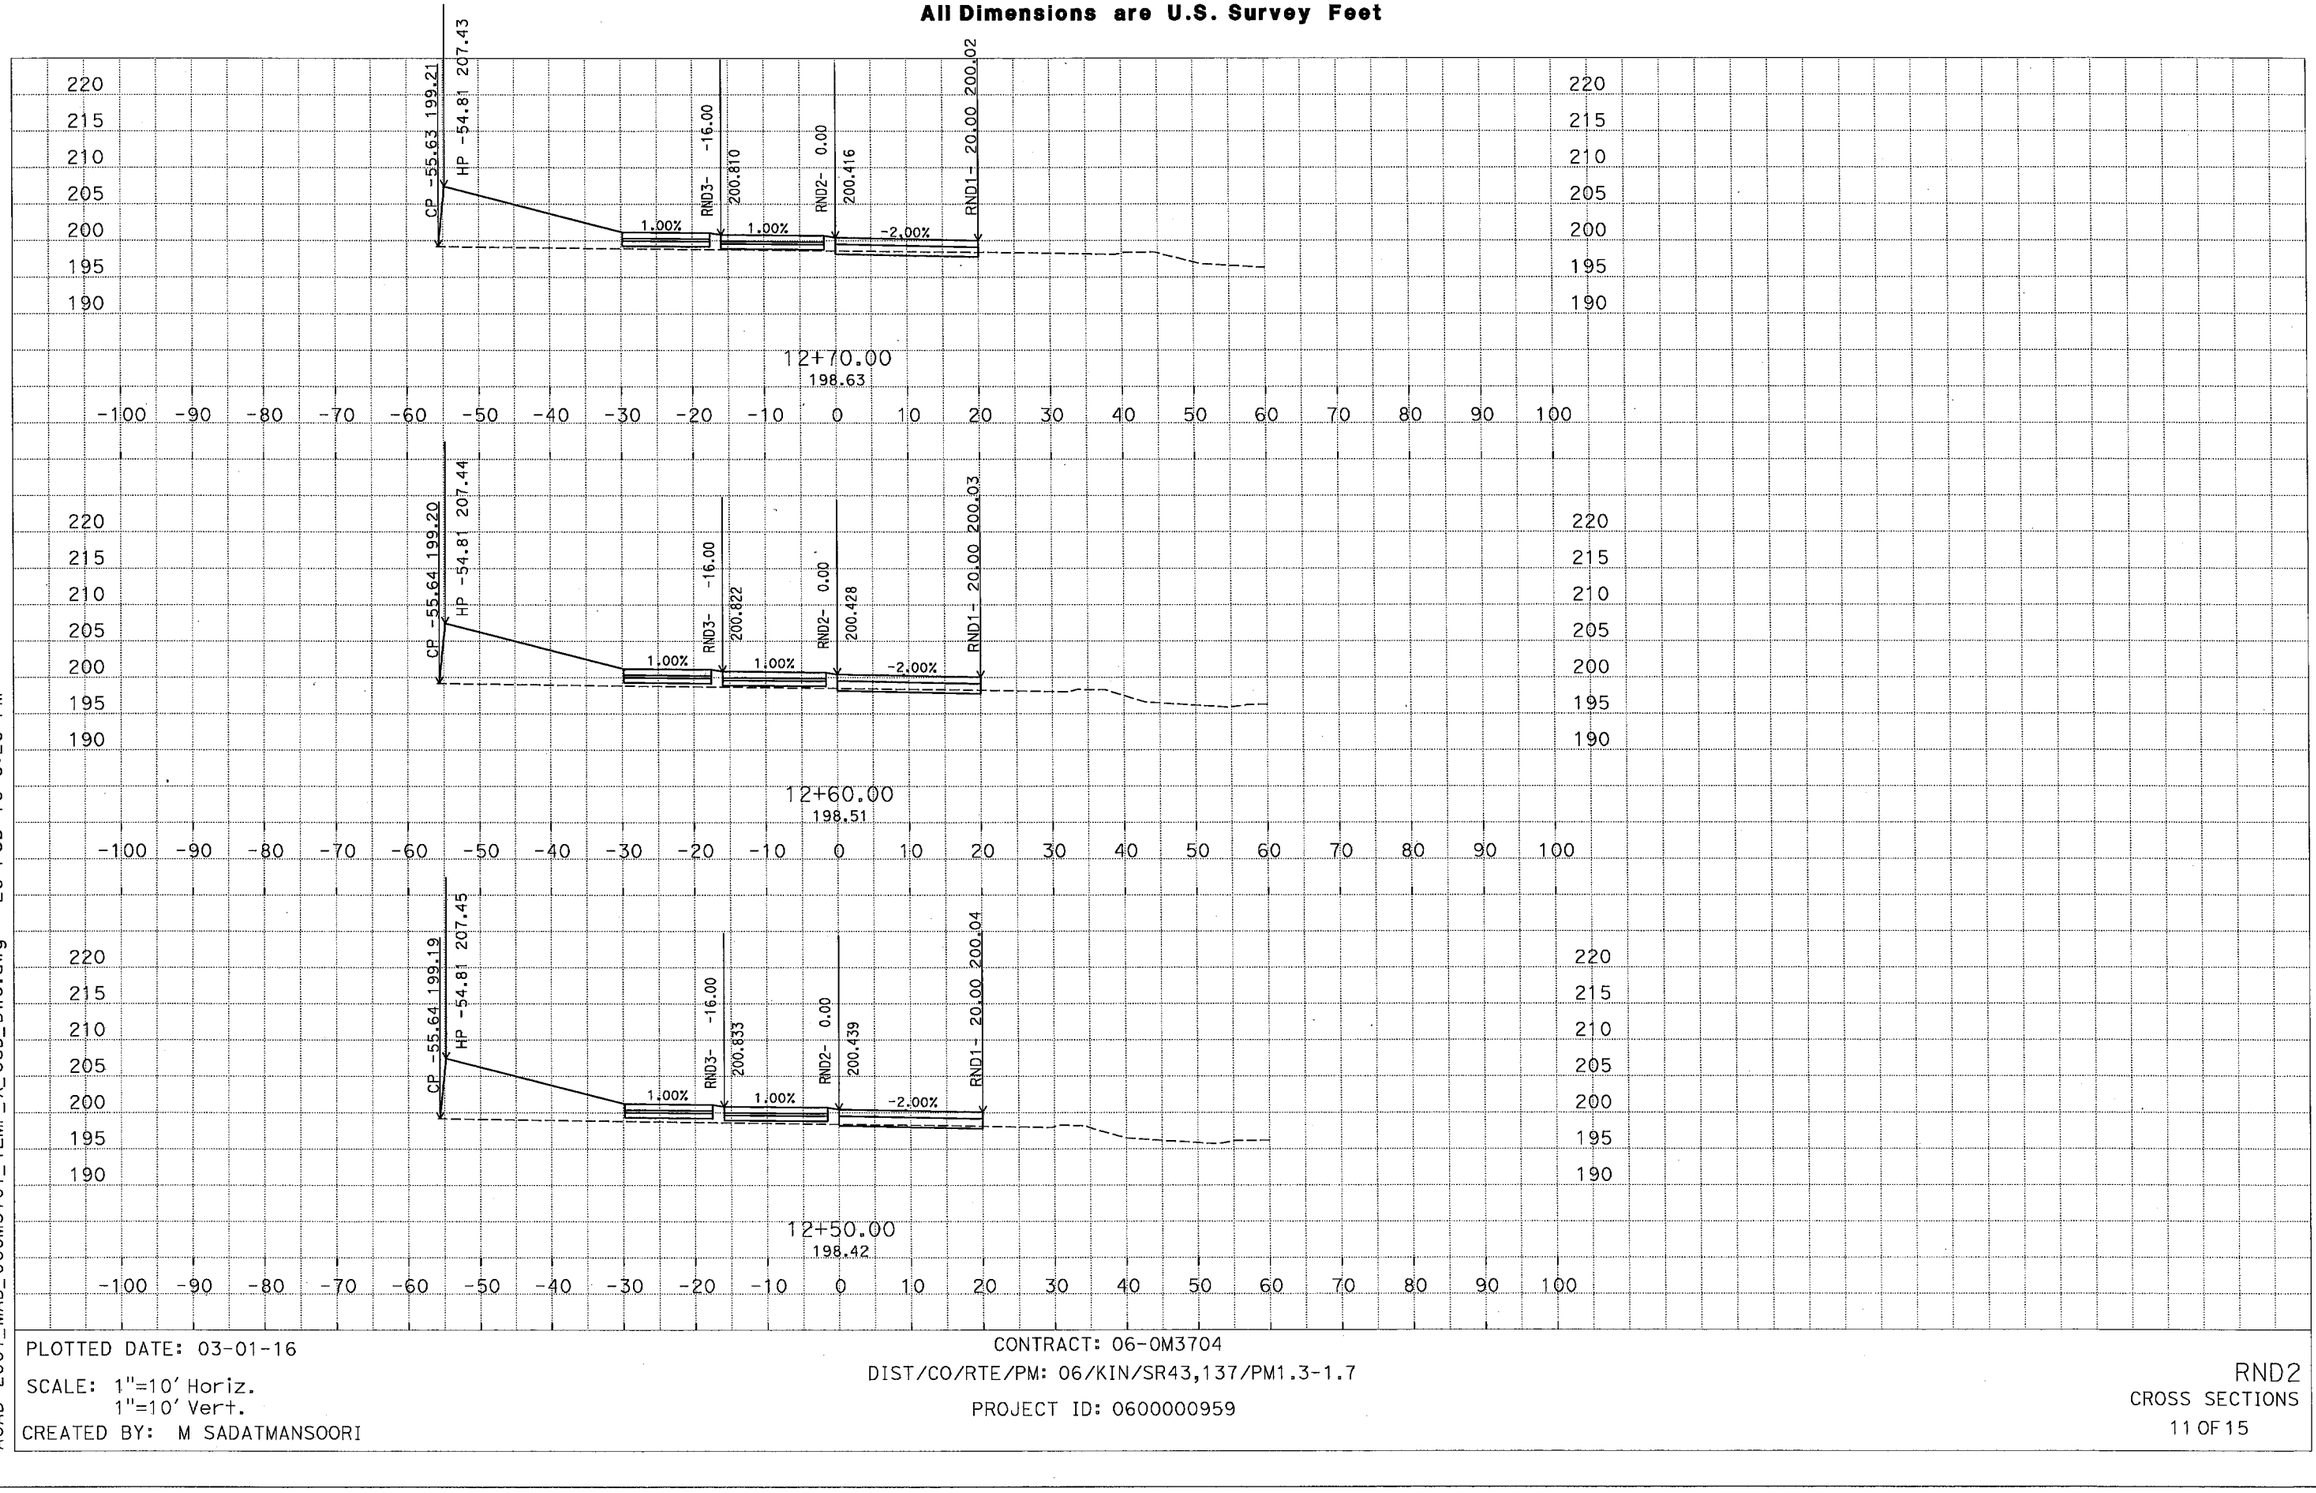

D:\C3D_Exercises_MS\Projects\0600000959\Design-SR43\C3D_0600000959_ACAD-2007_MAD_060M3701_TEMP_X_C3D_DWG.dwg - 28-Feb-16 3:28 PM

PLOTTED DATE: 03-01-16

SCALE: 1"=10' Horiz.
1"=10' Vert.

CREATED BY: M SADATMANSOORI

CONTRACT: 06-0M3704

DIST/CO/RTE/PM: 06/KIN/SR43,137/PM1.3-1.7

PROJECT ID: 0600000959

RND2
CROSS SECTIONS
11 OF 15

DESIGN STUDY ONLY

All Dimensions are U.S. Survey Feet

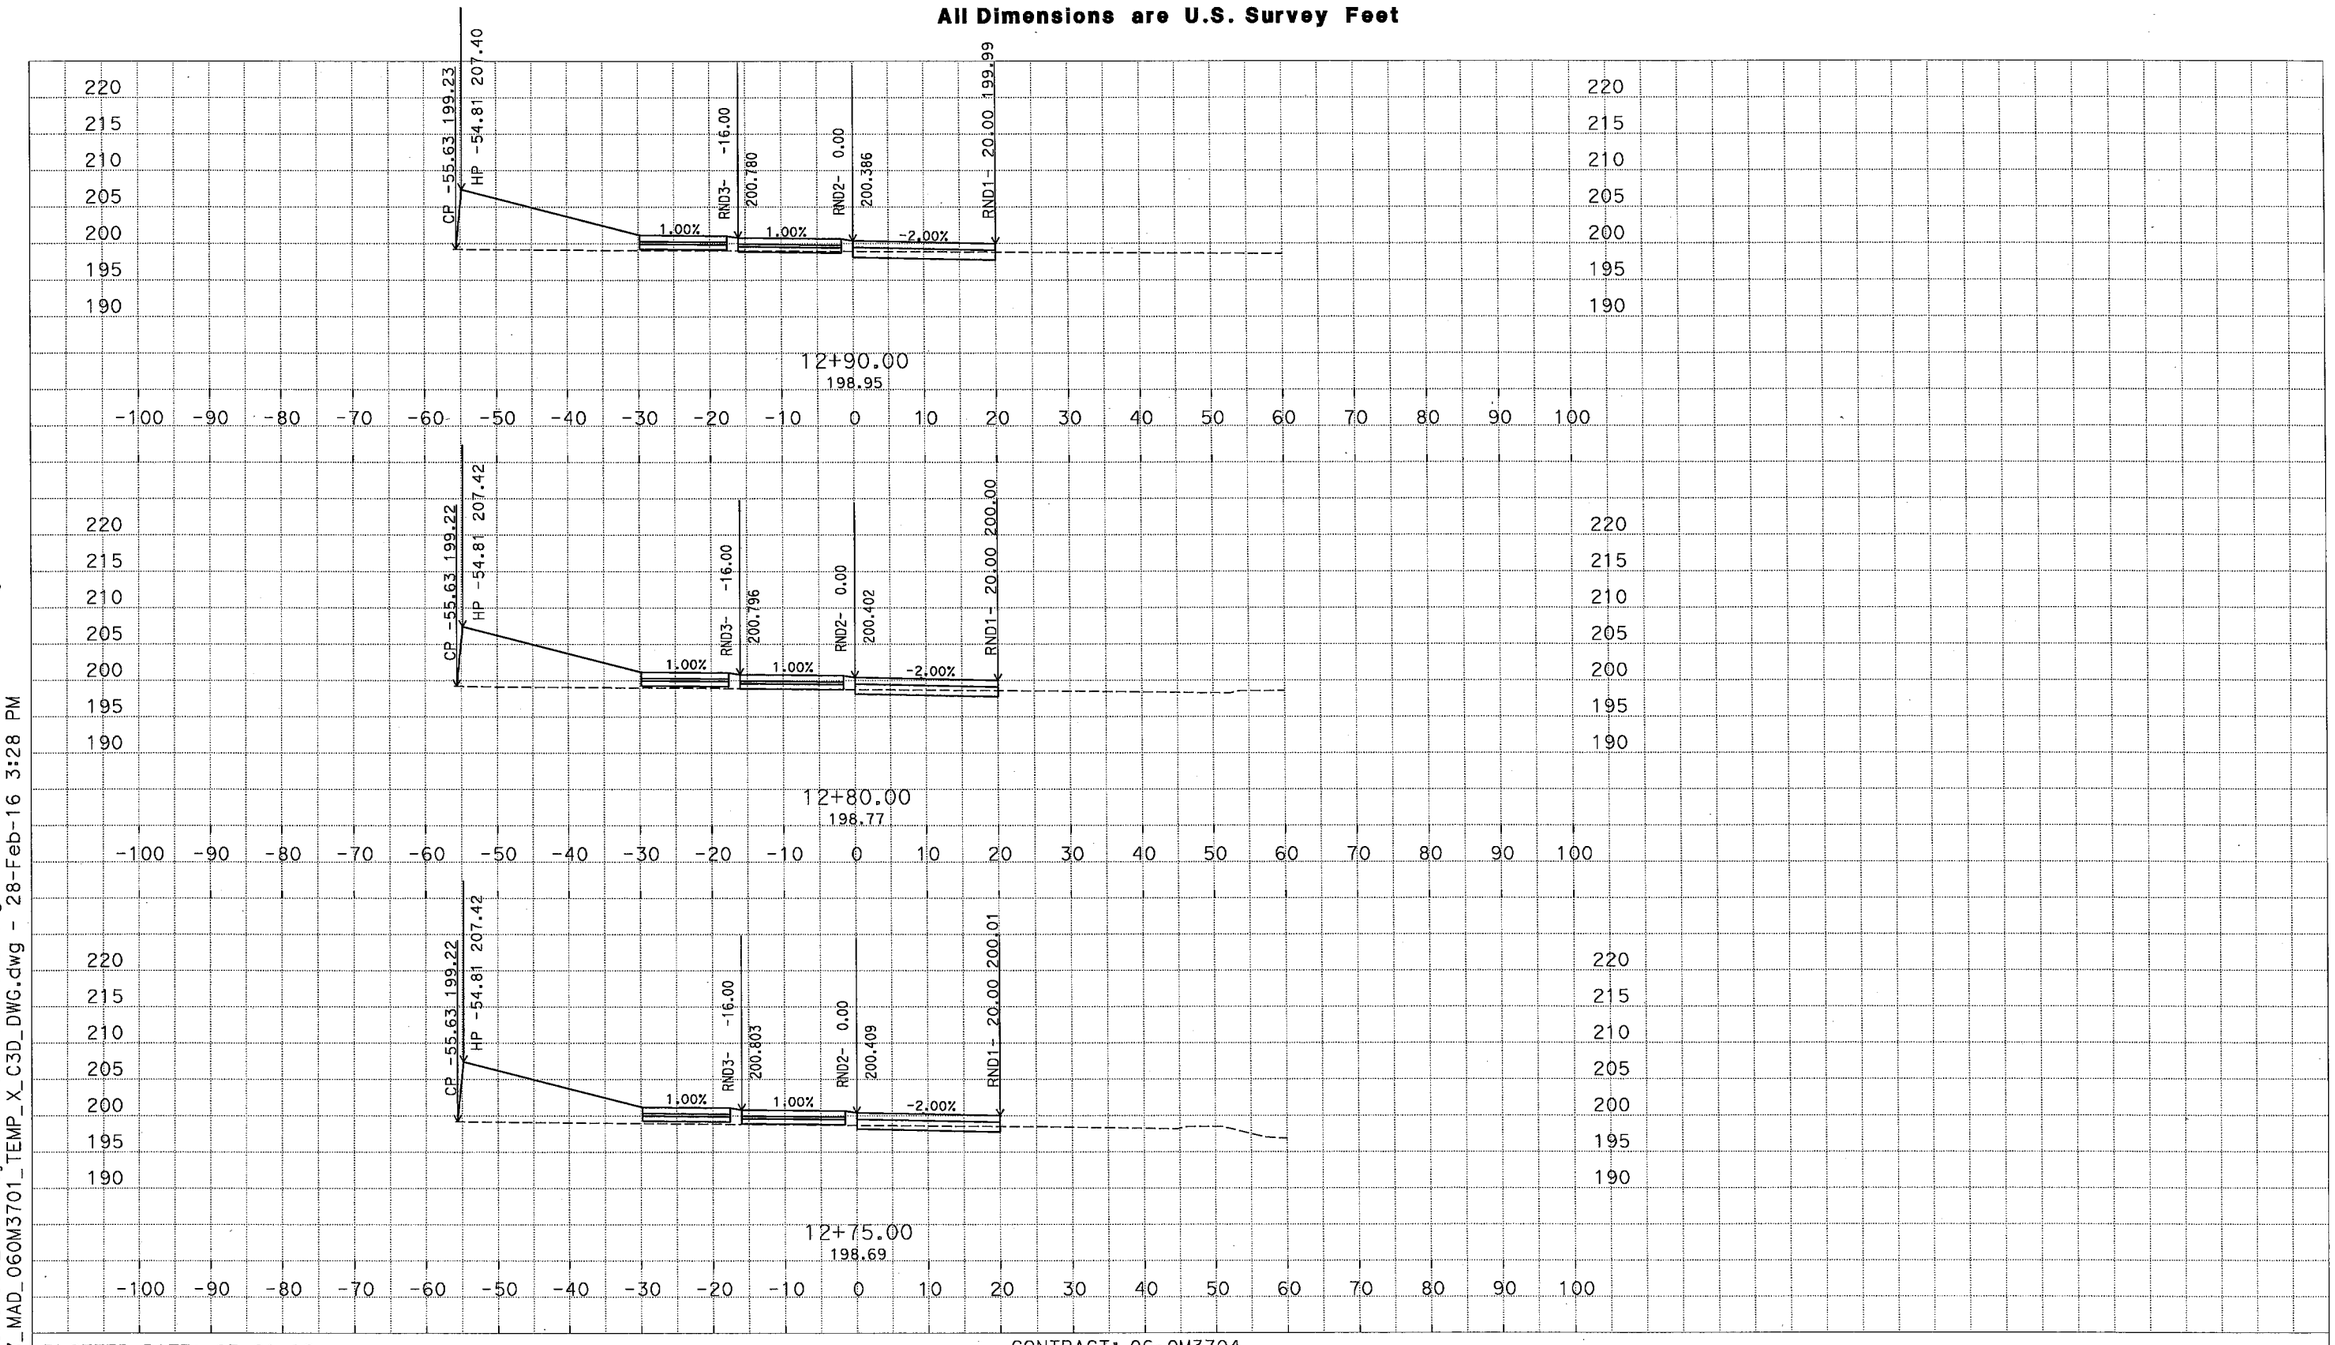

D:\C3D_Exercises_MS\Projects\0600000959\Design-SR43\C3D_0600000959\ACAD-2007_MAD_060M3701_TEMP_X_C3D_DWG.dwg - 28-Feb-16 3:28 PM

PLOTTED DATE: 03-01-16

SCALE: 1"=10' Horiz.
1"=10' Vert.

CREATED BY: M SADATMANSOORI

CONTRACT: 06-0M3704

DIST/CO/RTE/PM: 06/KIN/SR43,137/PM1.3-1.7

PROJECT ID: 0600000959

RND2
CROSS SECTIONS
12 OF 15

DESIGN STUDY ONLY

All Dimensions are U.S. Survey Feet

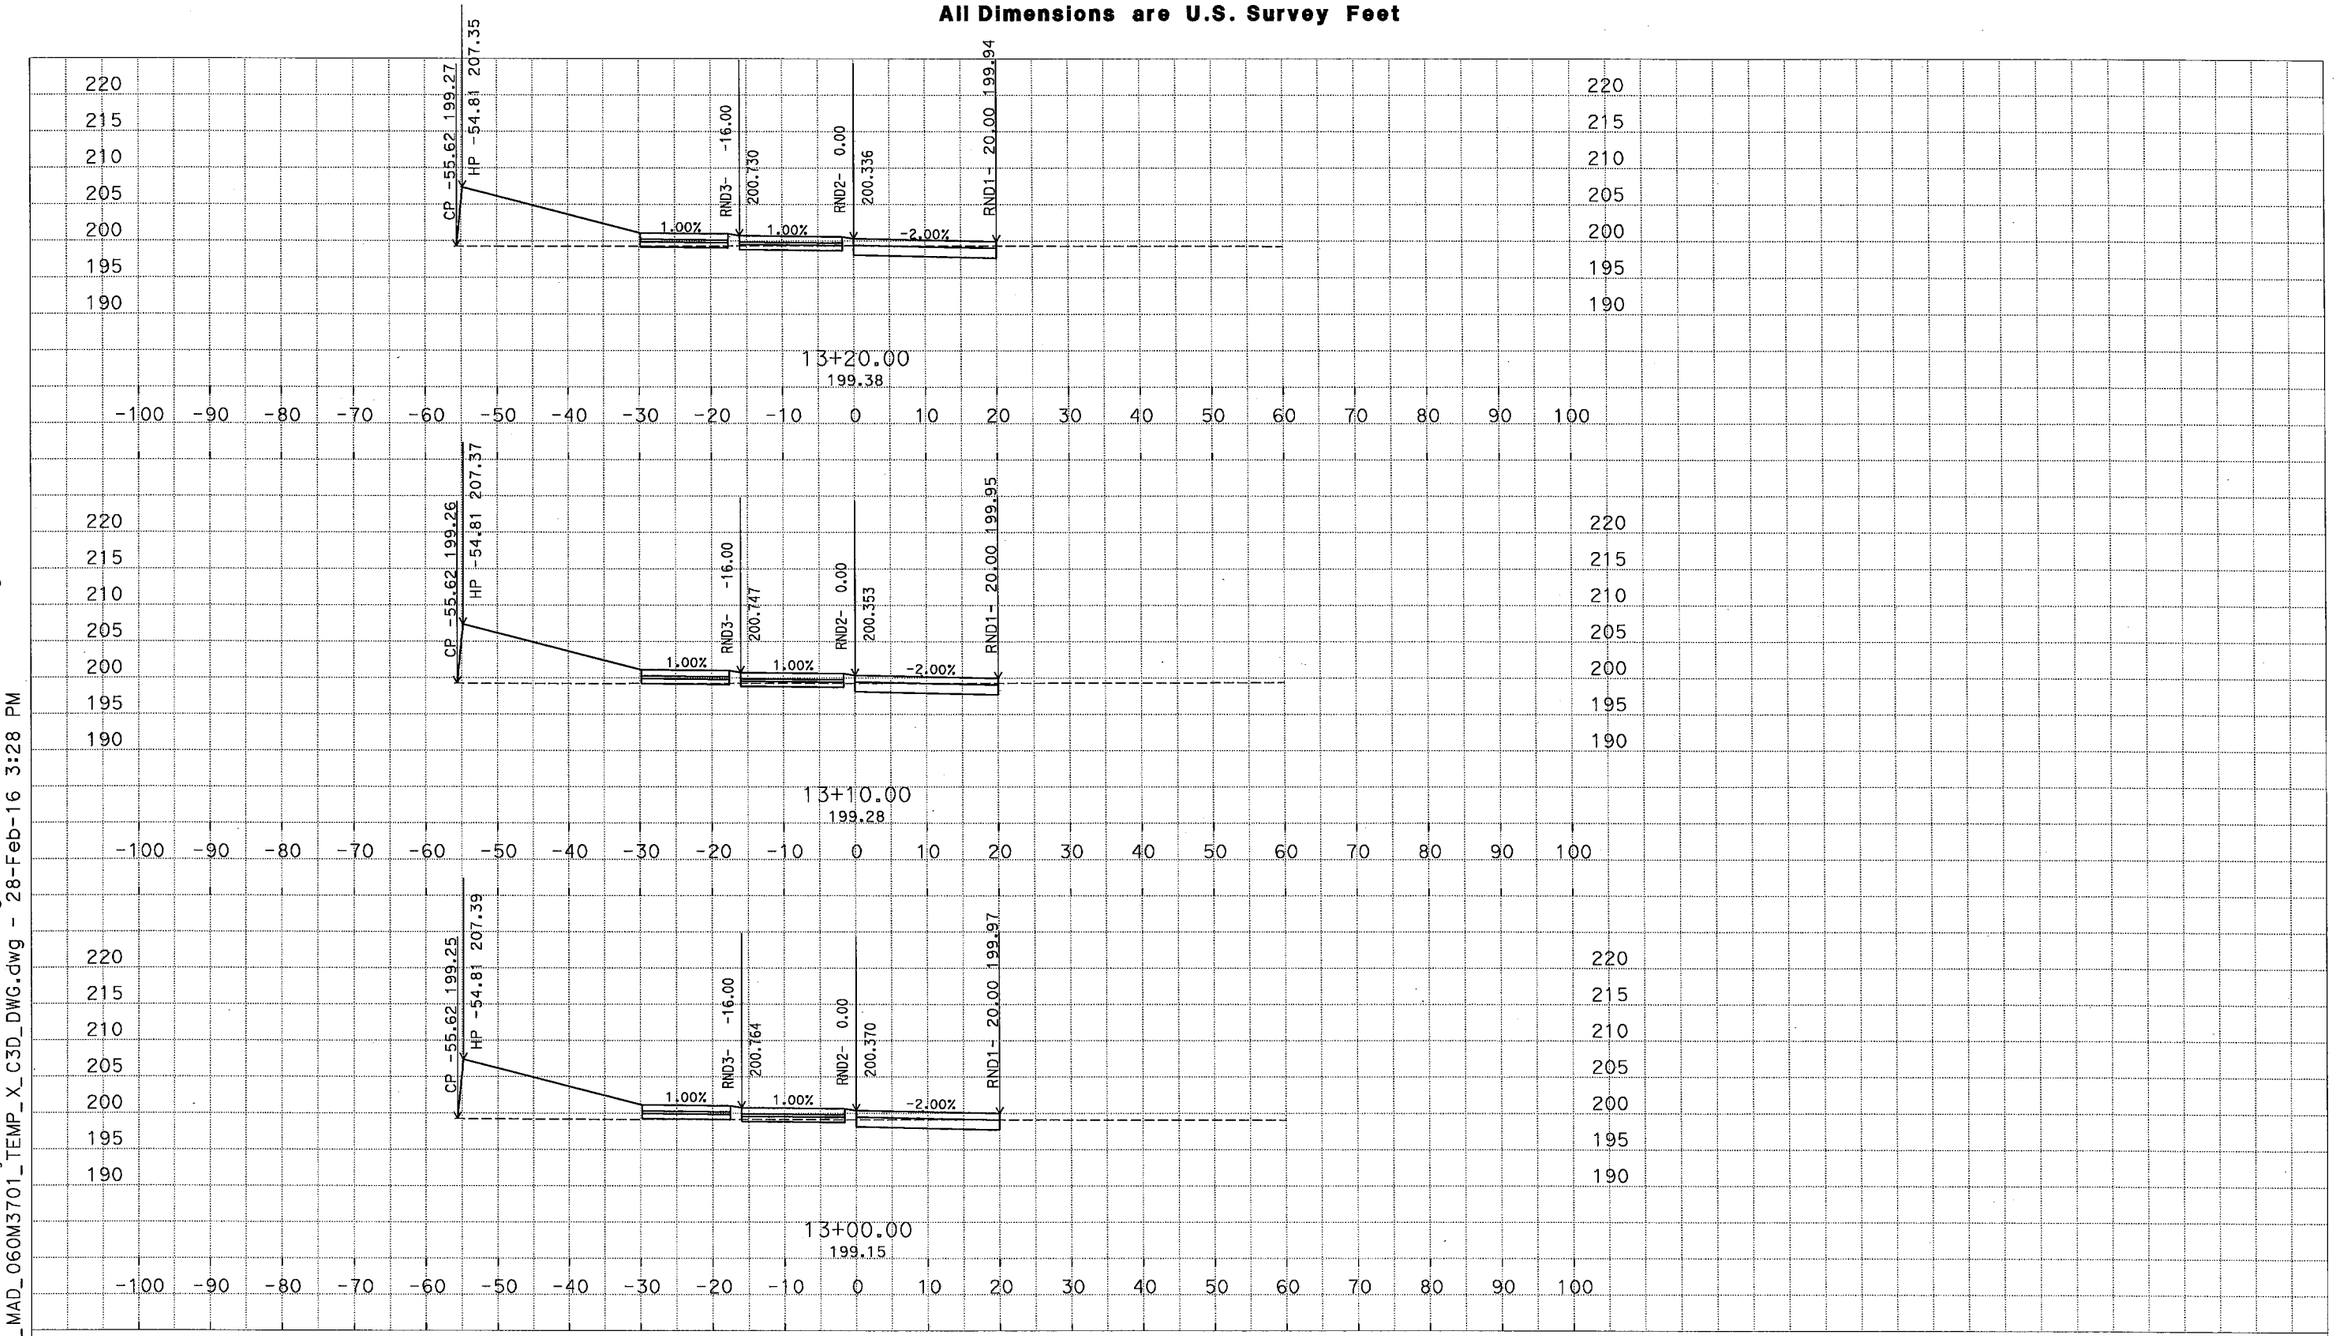

D:\C3D_Exercises_MS\Projects\0600000959\Design-SR43\C3D_0600000959\Alignments-SR43 ACAD-2007_MAD_060M3701_TEMP_X_C3D_DWG.dwg - 28-Feb-16 3:28 PM

PLOTTED DATE: 03-01-16

SCALE: 1"=10' Horiz.
1"=10' Vert.

CREATED BY: M SADATMANSOORI

CONTRACT: 06-0M3704

DIST/CO/RTE/PM: 06/KIN/SR43,137/PM1.3-1.7

PROJECT ID: 0600000959

RND2
CROSS SECTIONS
13 OF 15

DESIGN STUDY ONLY

All Dimensions are U.S. Survey Feet

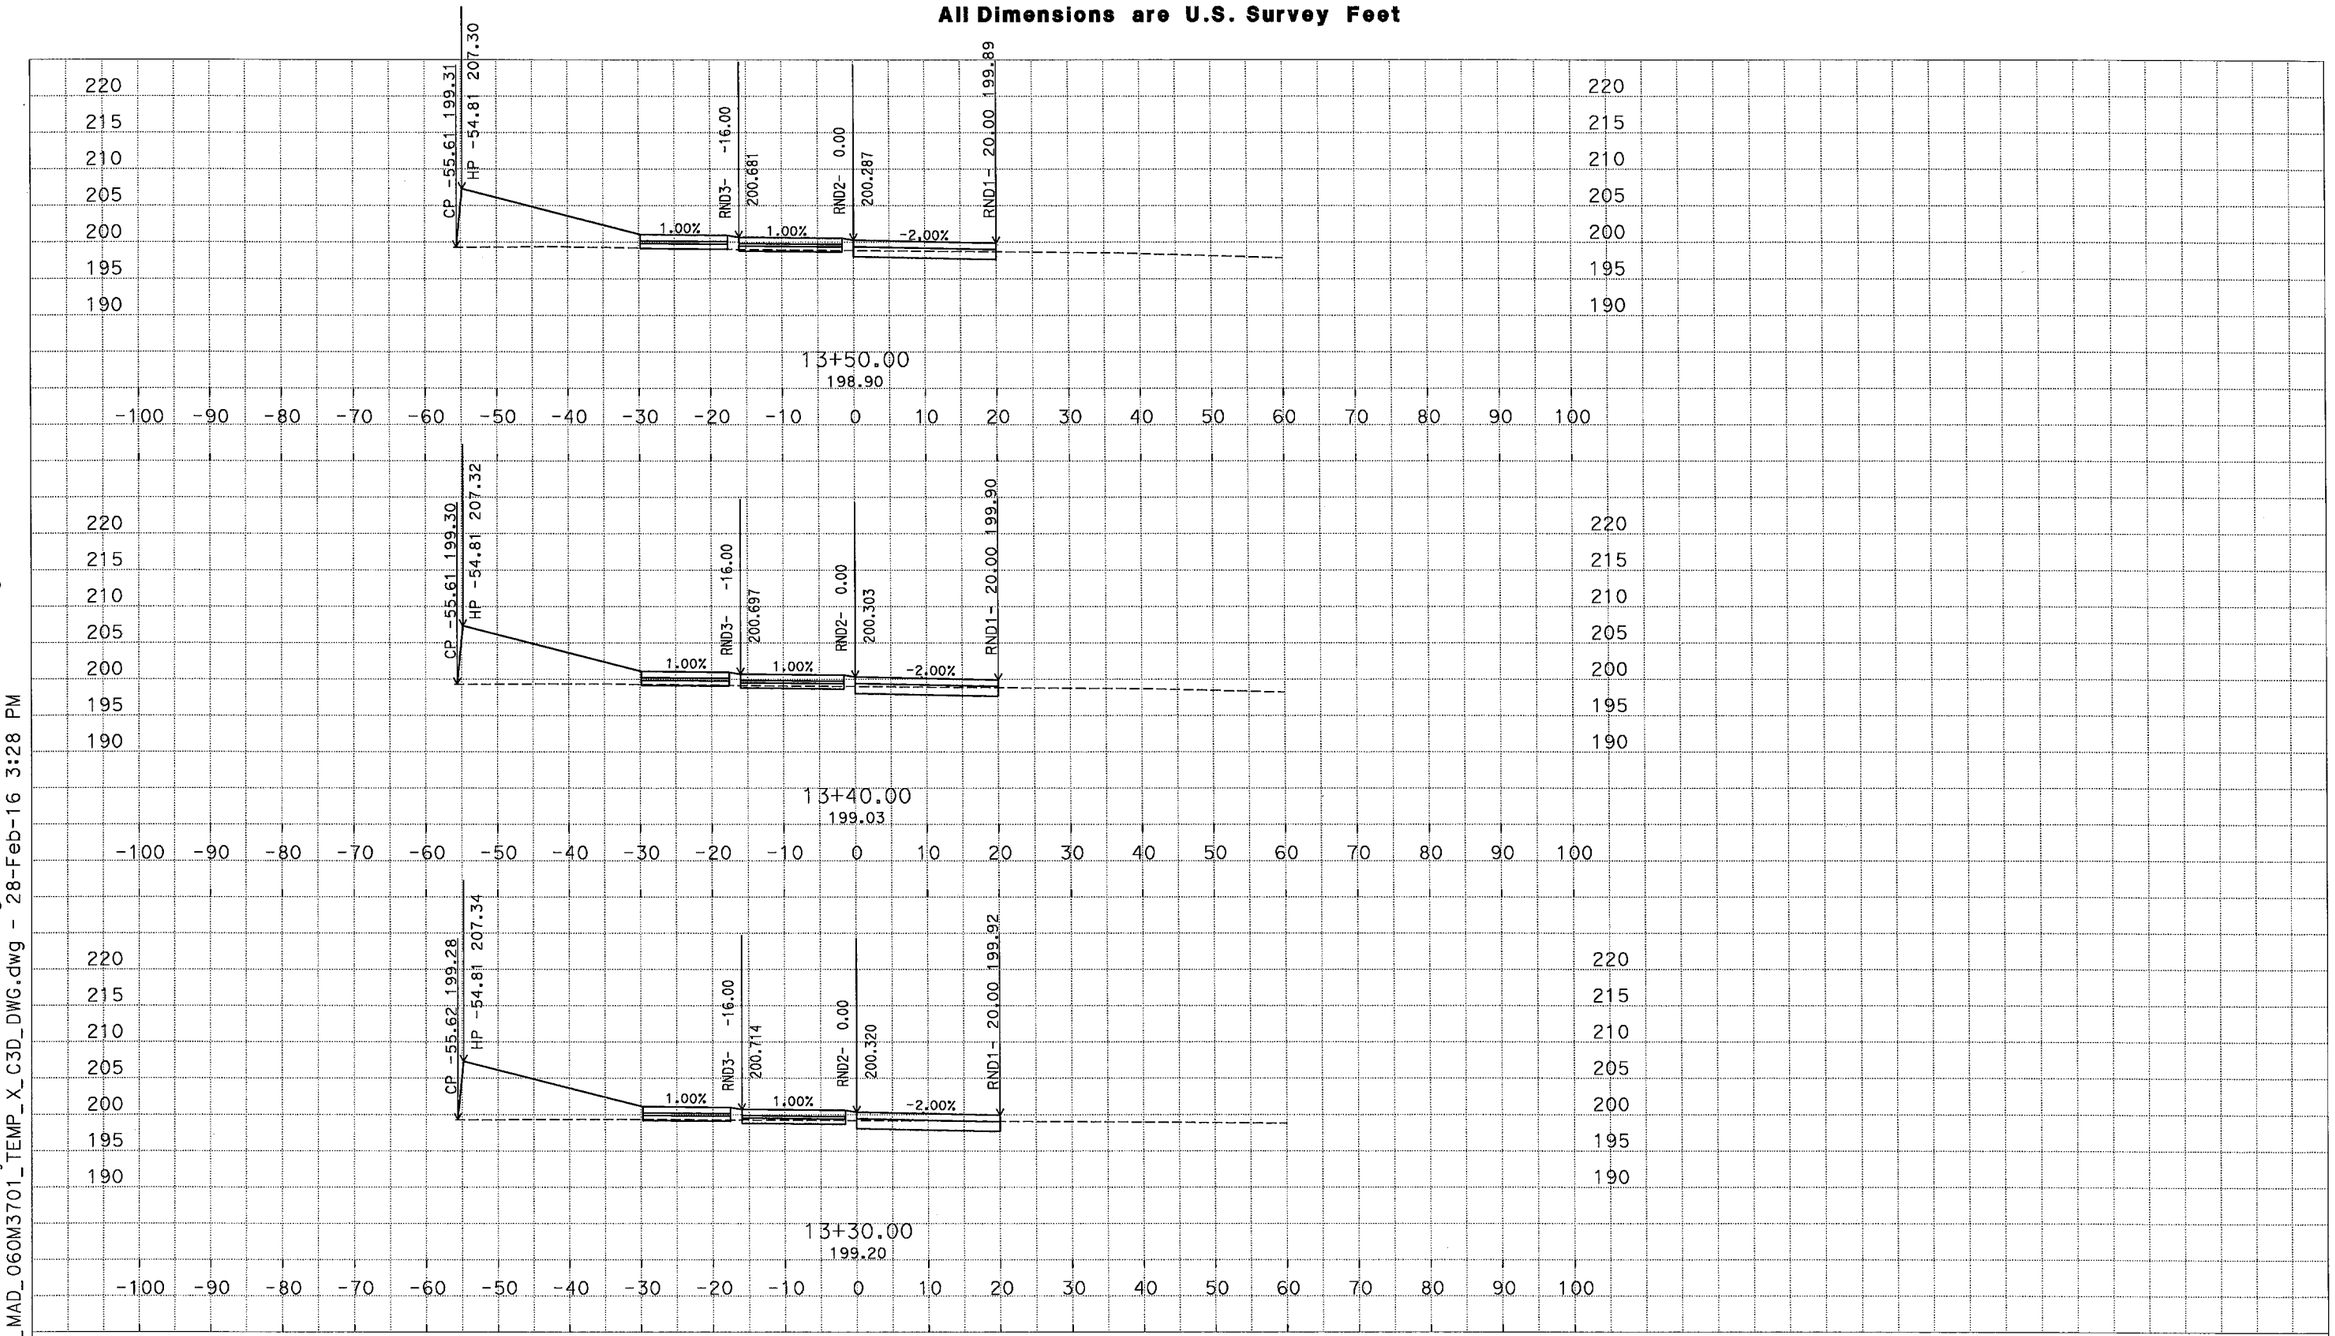

D:\C3D_Exercises_MS\Projects\0600000959\Design-SR43\C3D_0600000959\Alignments-SR43
ACAD-2007_MAD_06OM3701_TEMP_X_C3D_DWG.dwg - 28-Feb-16 3:28 PM

PLOTTED DATE: 03-01-16

SCALE: 1"=10' Horiz.
1"=10' Vert.

CREATED BY: M SADATMANSOORI

CONTRACT: 06-0M3704

DIST/CO/RTE/PM: 06/KIN/SR43,137/PM1.3-1.7

PROJECT ID: 0600000959

RND2
CROSS SECTIONS
14 OF 15

DESIGN STUDY ONLY

All Dimensions are U.S. Survey Feet

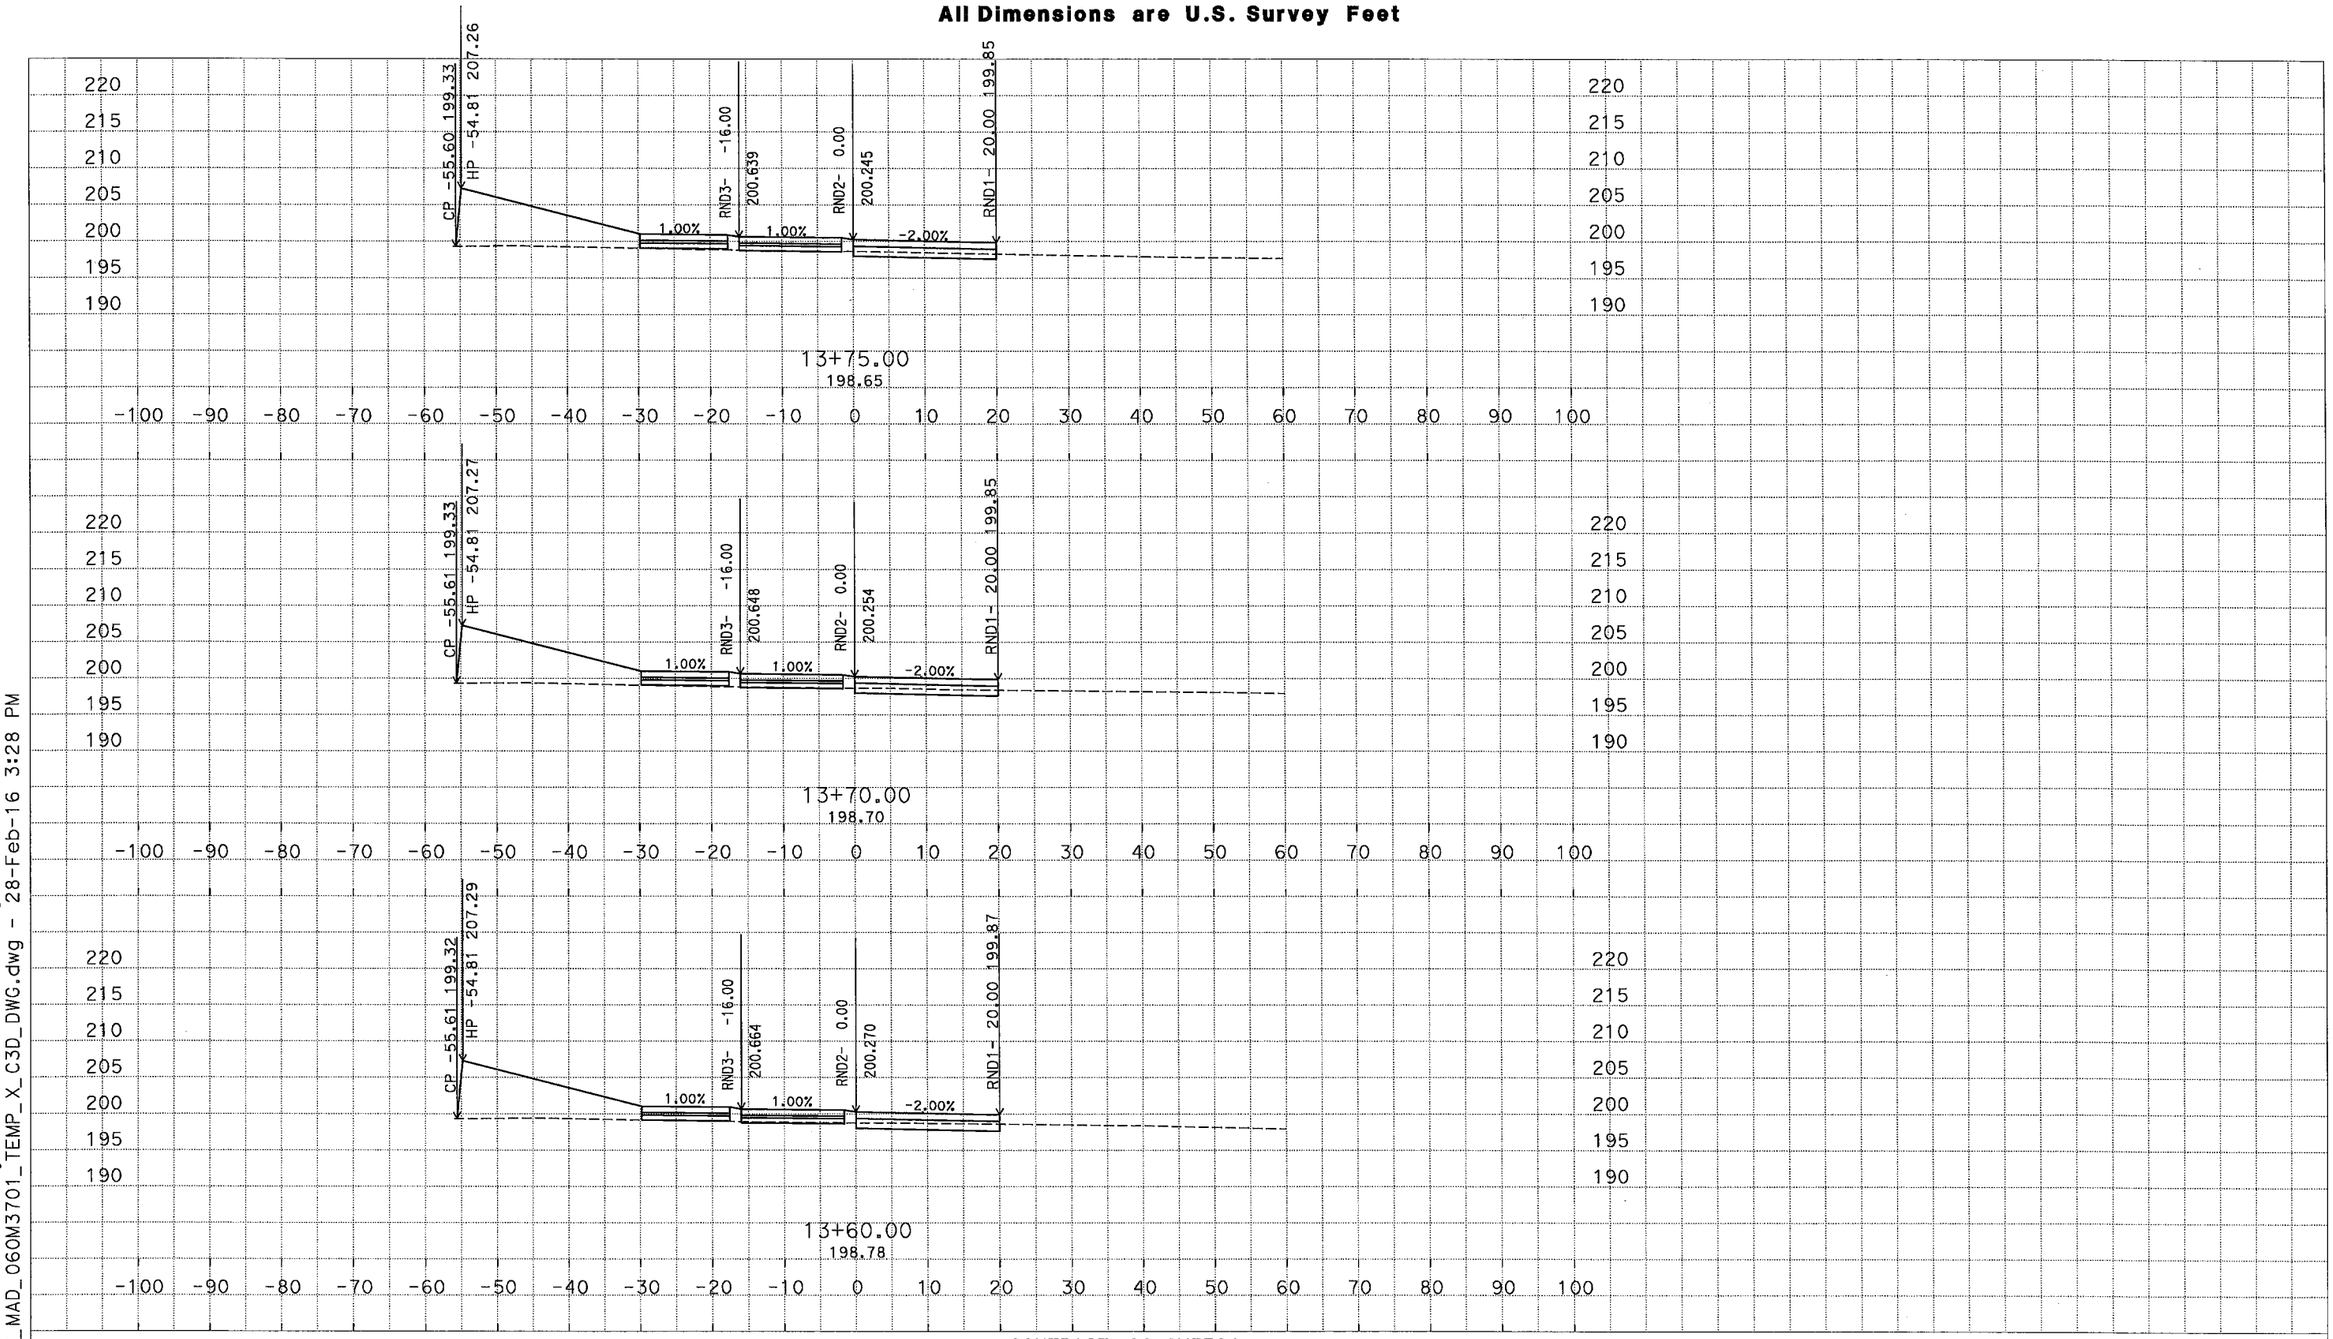

D:\C3D_Exercises_MS\Projects\0600000959\Design-SR43\C3D_0600000959\Alignments-SR43 ACAD-2007_MAD_060M3701_TEMP_X_C3D_DWG.dwg - 28-Feb-16 3:28 PM

PLOTTED DATE: 03-01-16

SCALE: 1"=10' Horiz.
1"=10' Vert.

CREATED BY: M SADATMANSOORI

CONTRACT: 06-0M3704

DIST/CO/RTE/PM: 06/KIN/SR43,137/PM1.3-1.7

PROJECT ID: 0600000959

RND2
CROSS SECTIONS
15 OF 15