DESIGN STUDY ONLY

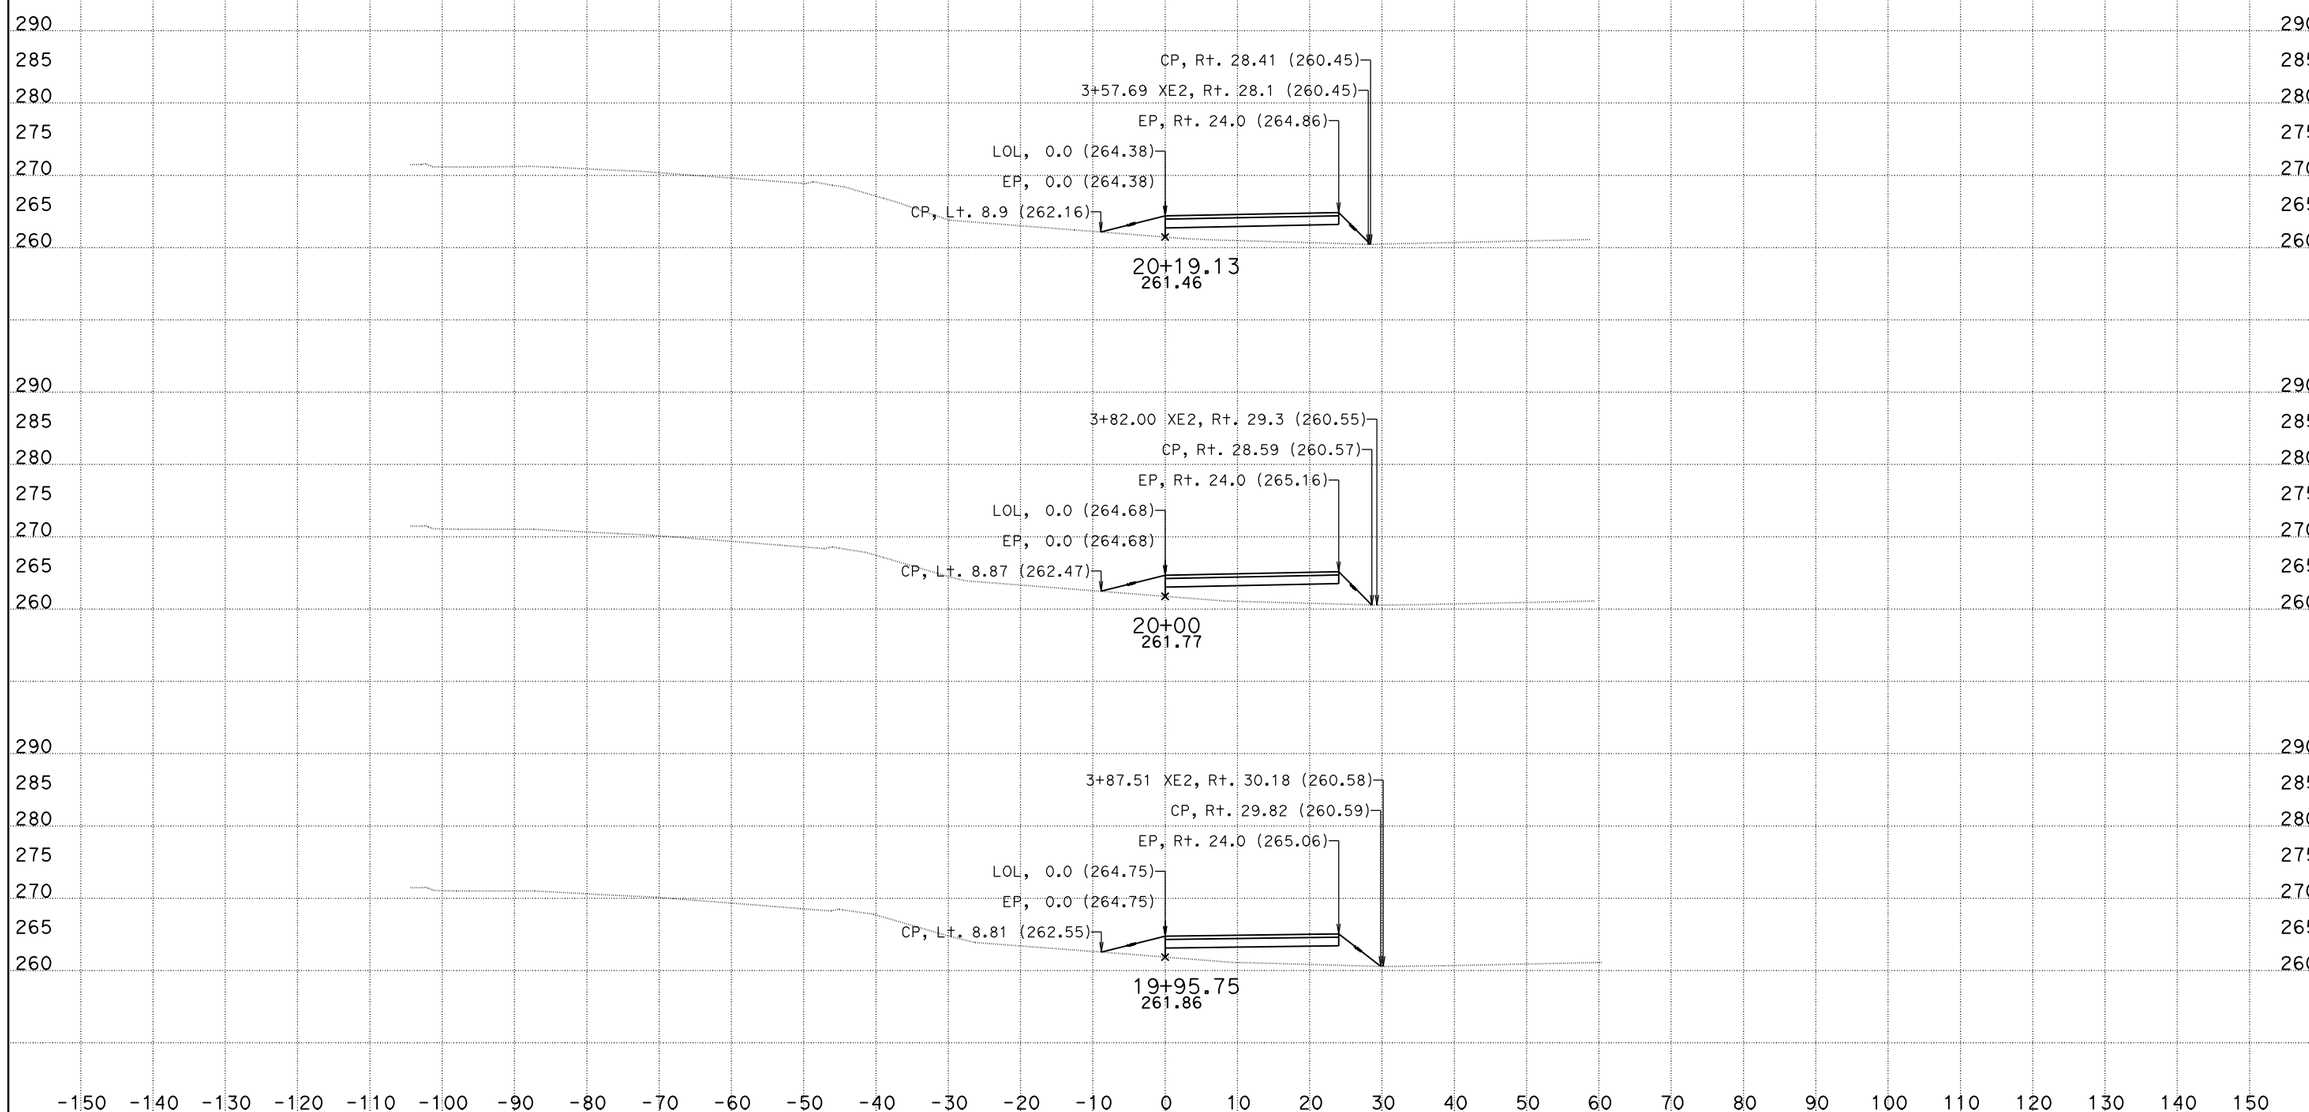

DATE: 3/6/2012

KC Project: ON850 File: G:*-ON850\400_District_Correspondence\Surveys\From\ON850\design-d2.ear

SCALE: 1" = 10' Horiz.
1" = 10' Vert.

All Dimensions are US Survey Feet

LOL1
CROSS SECTIONS

SHEET 3 OF 13