# DESIGN STUDY ONLY

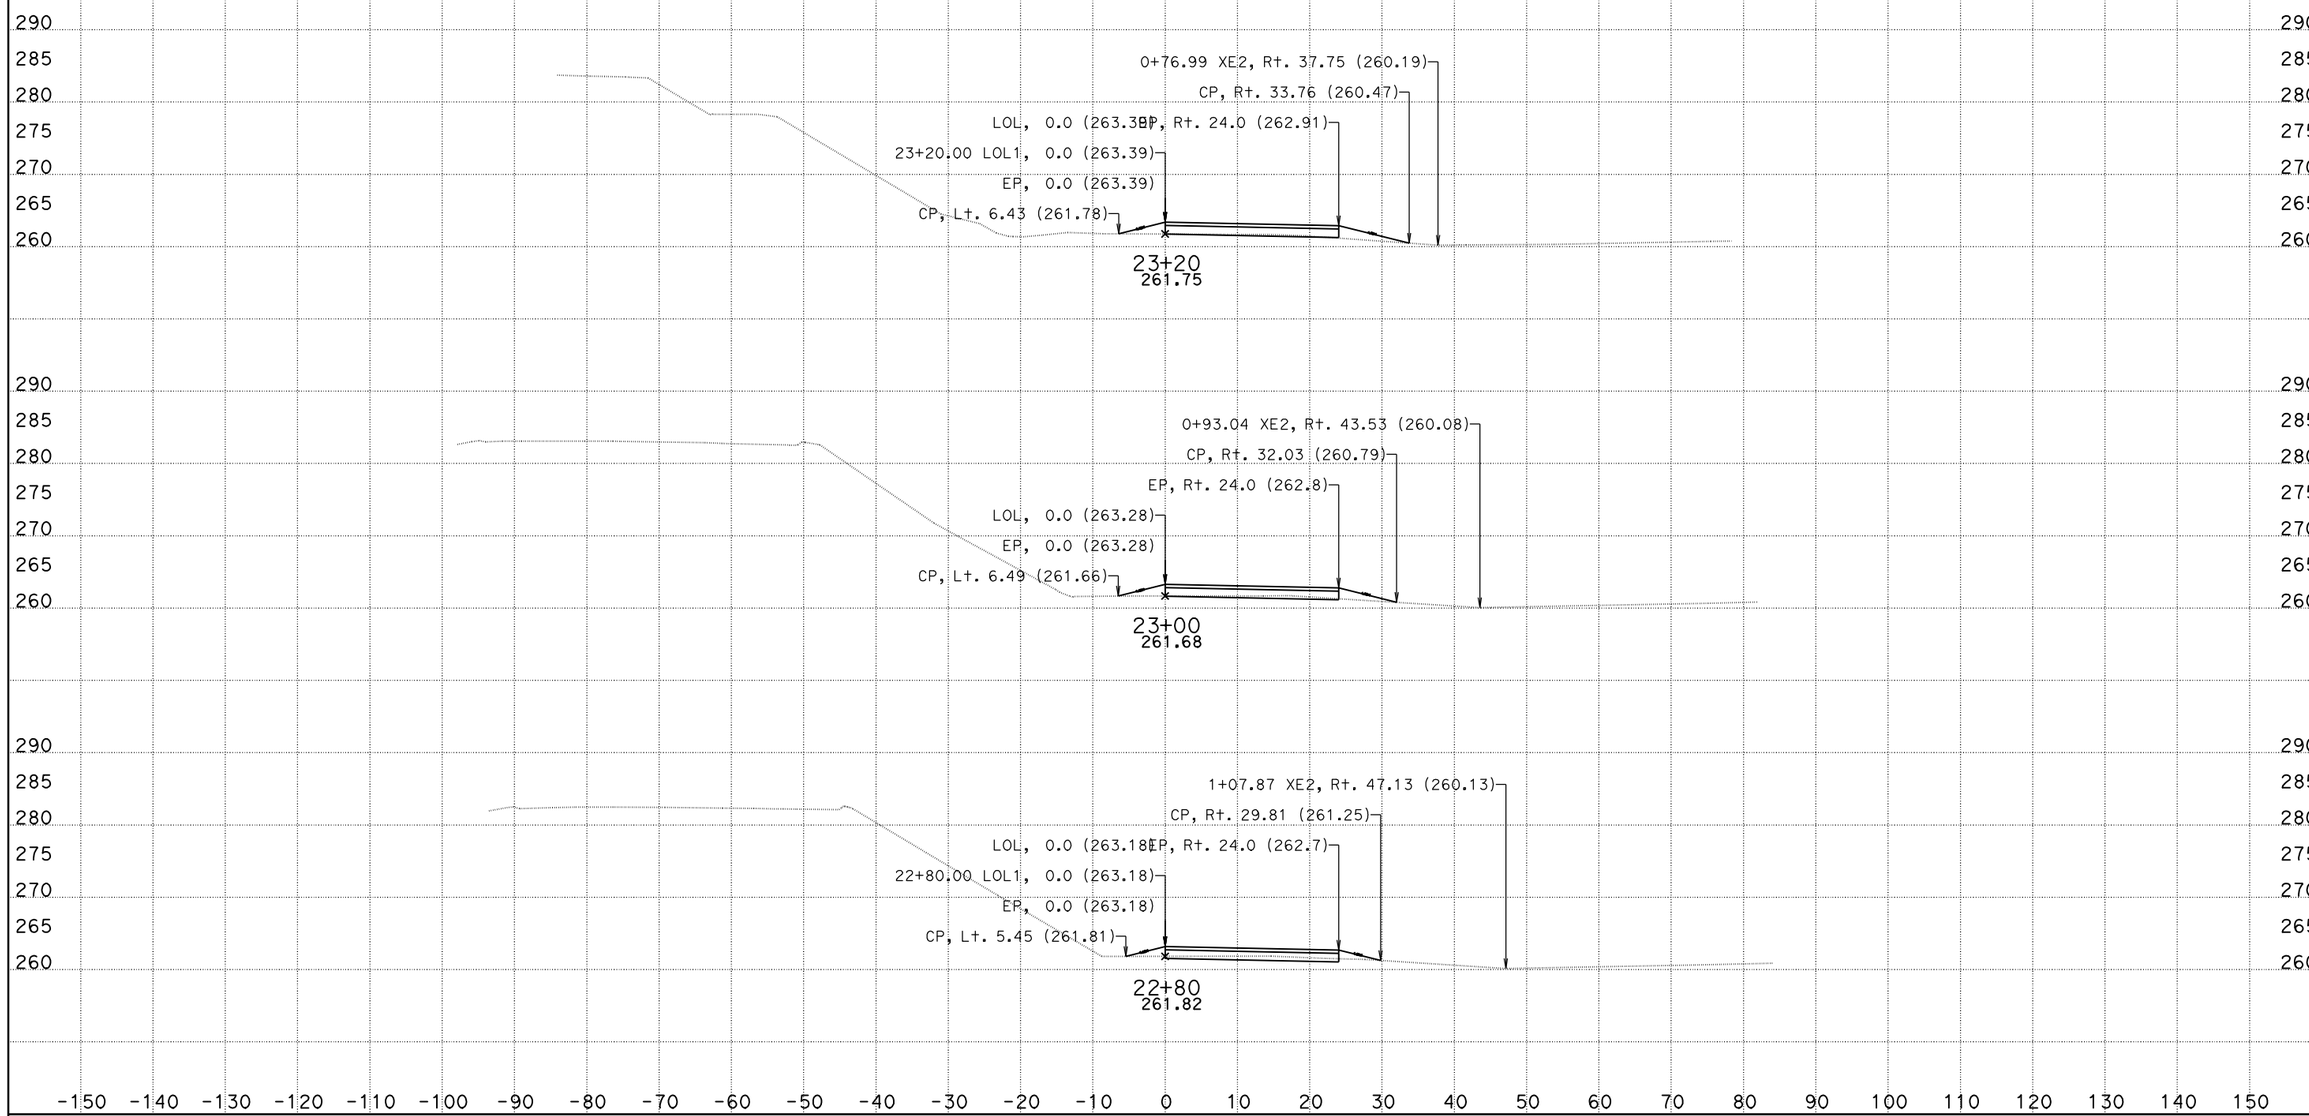


DATE: 3/6/2012

KC Project: 0N850 File: G:*-0N850\400_District_Correspondence\Surveys\From\0N850\design-d2.ear

SCALE: 1" = 10' Horiz.
1" = 10' Vert.

**All Dimensions are US Survey Feet**

**LOL1**
**CROSS SECTIONS**

SHEET 9 OF 13