FOR CONTRACT NO.: 07-1786A4

INFORMATION HANDOUT

MATERIALS INFORMATION

CROSS SECTION DRAWINGS

ROUTE: 07-LA-5, KP 44.2/45.2

DESIGN STUDY ONLY

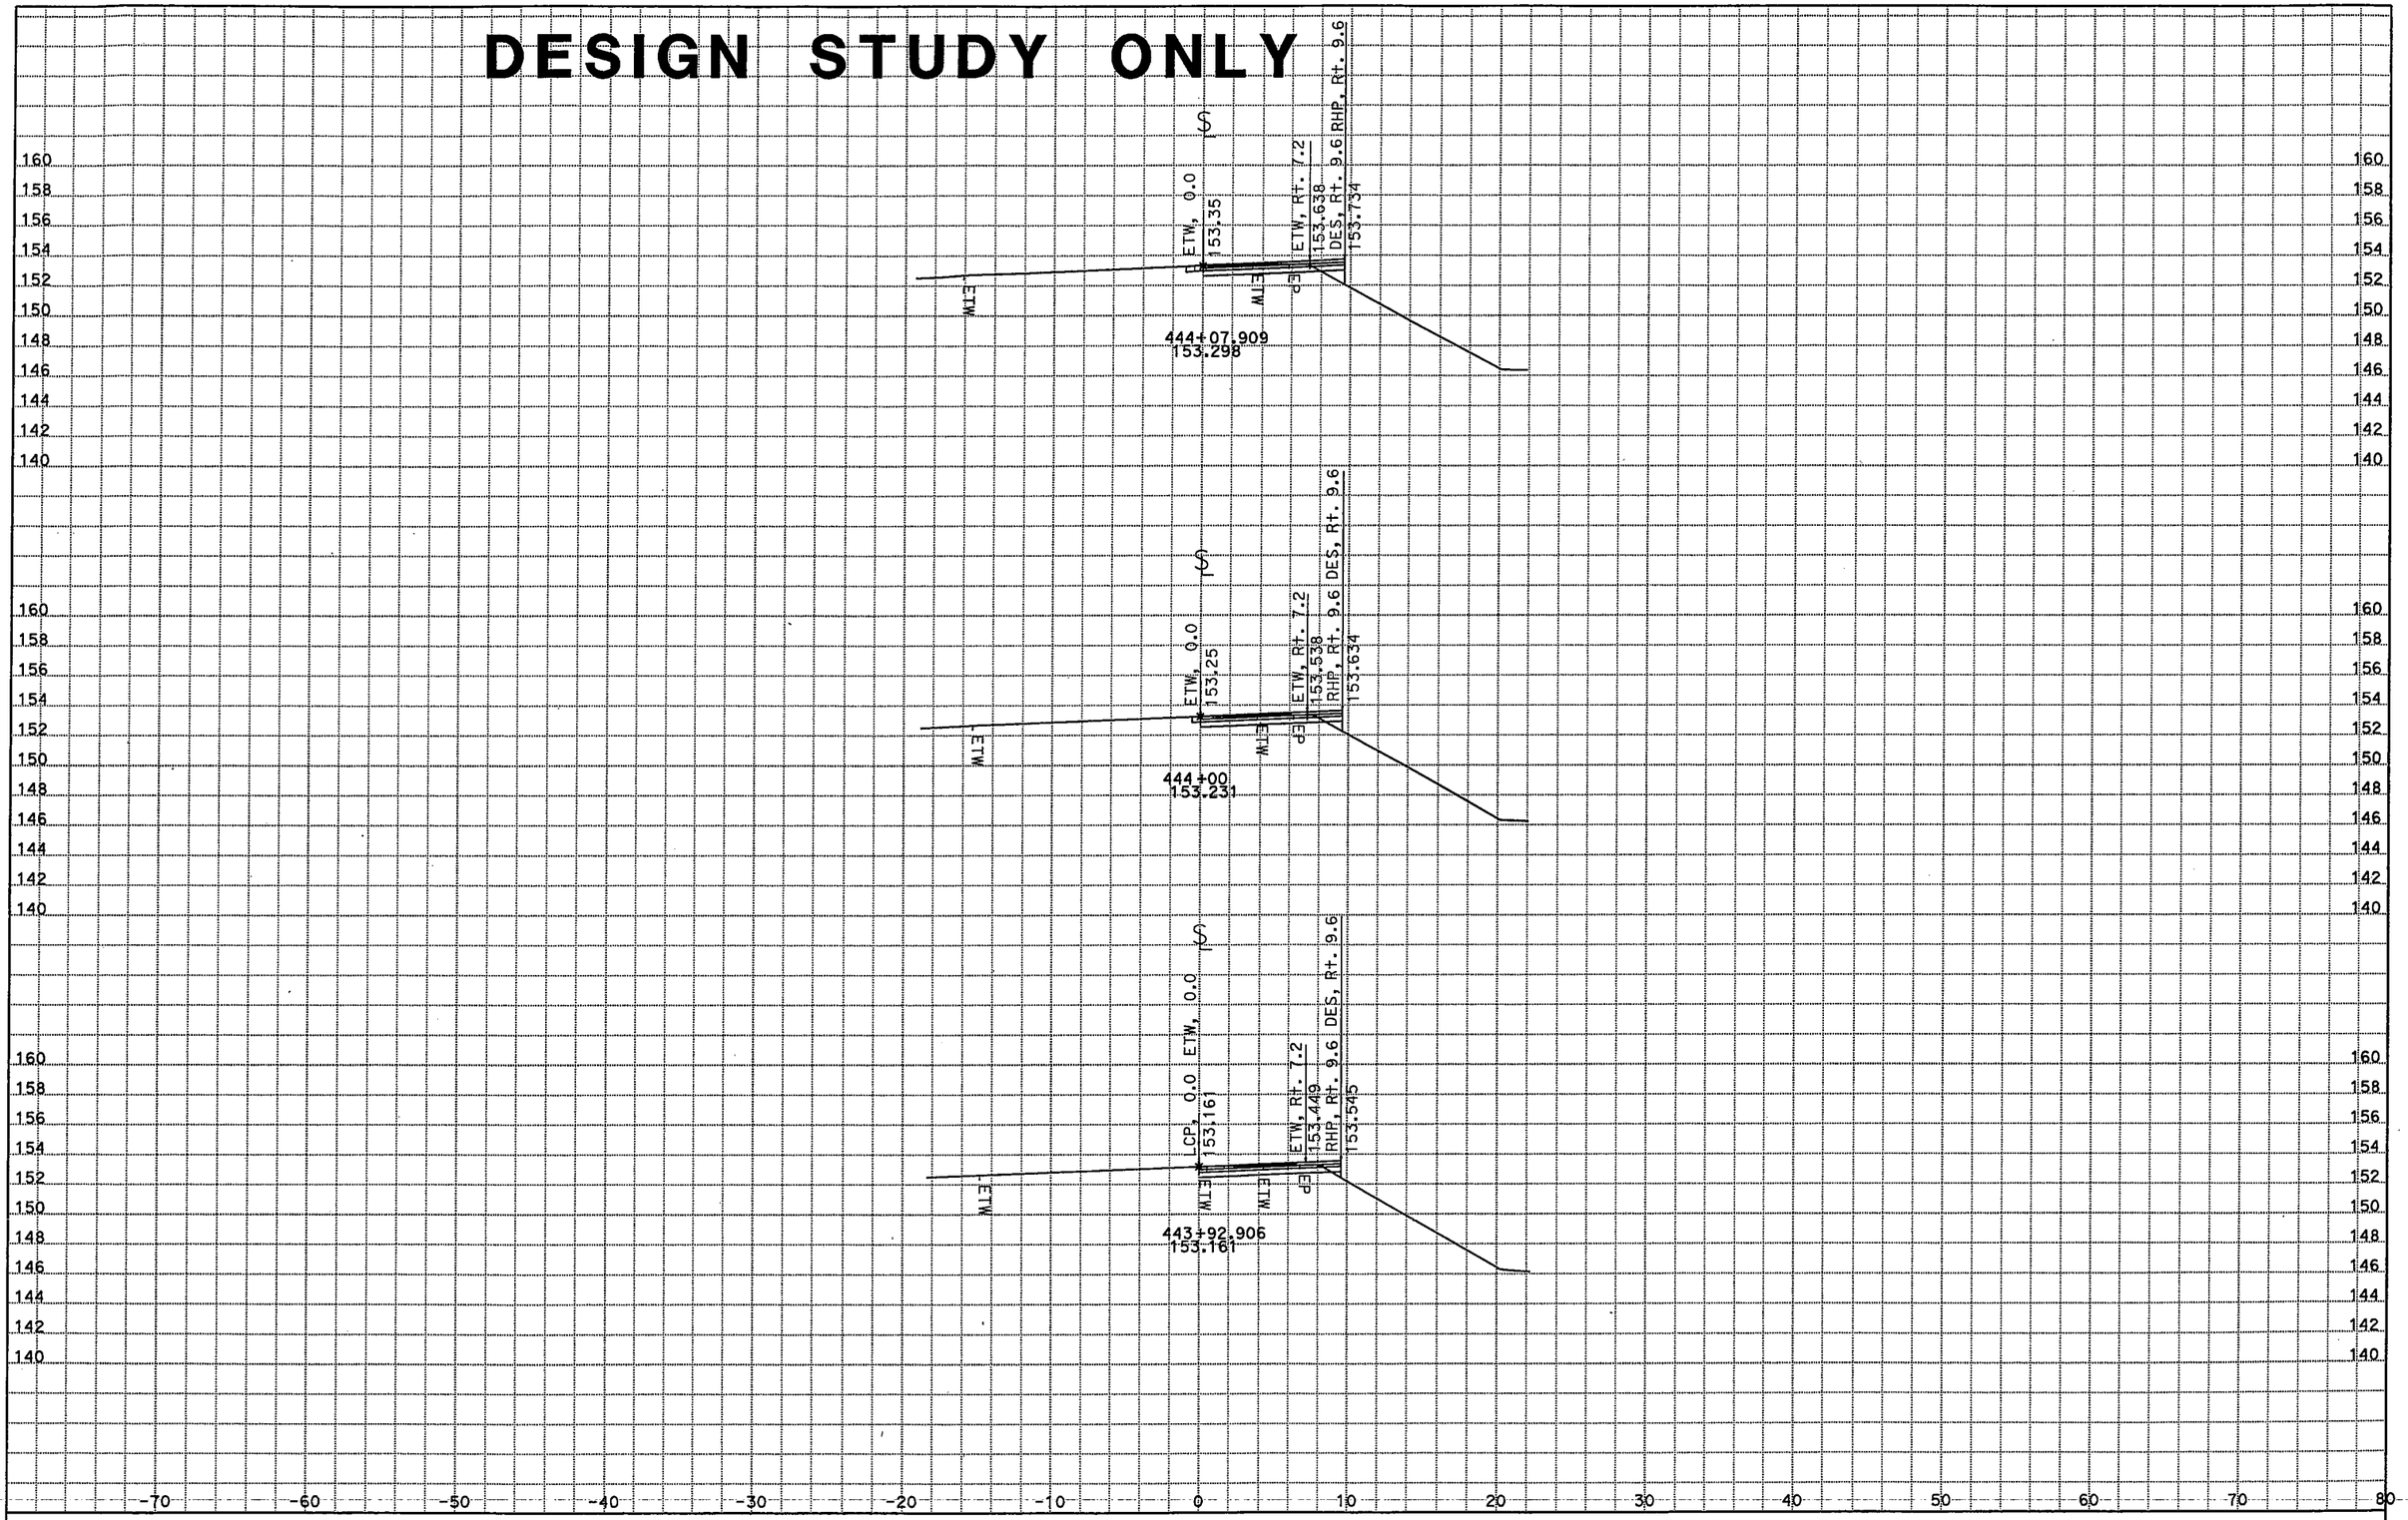

CROSS SECTIONS CREATED BY: ERNESTO G DATE: 1/31/03

ALL DIMENSIONS ARE METRIC

PROJECT: 1786A1

CONSTRACT NO.: 07-1786A4

44.2/45.2

Project: 010074 File: D:\17860\010074\nb off ramp\earthwork\NBOFFR1out.ear

Scale Ratio: 1:200 Horiz.
1:200 Vert.

NBOFFR1
CROSS SECTIONS

SHEET 1 OF 14

DESIGN STUDY ONLY

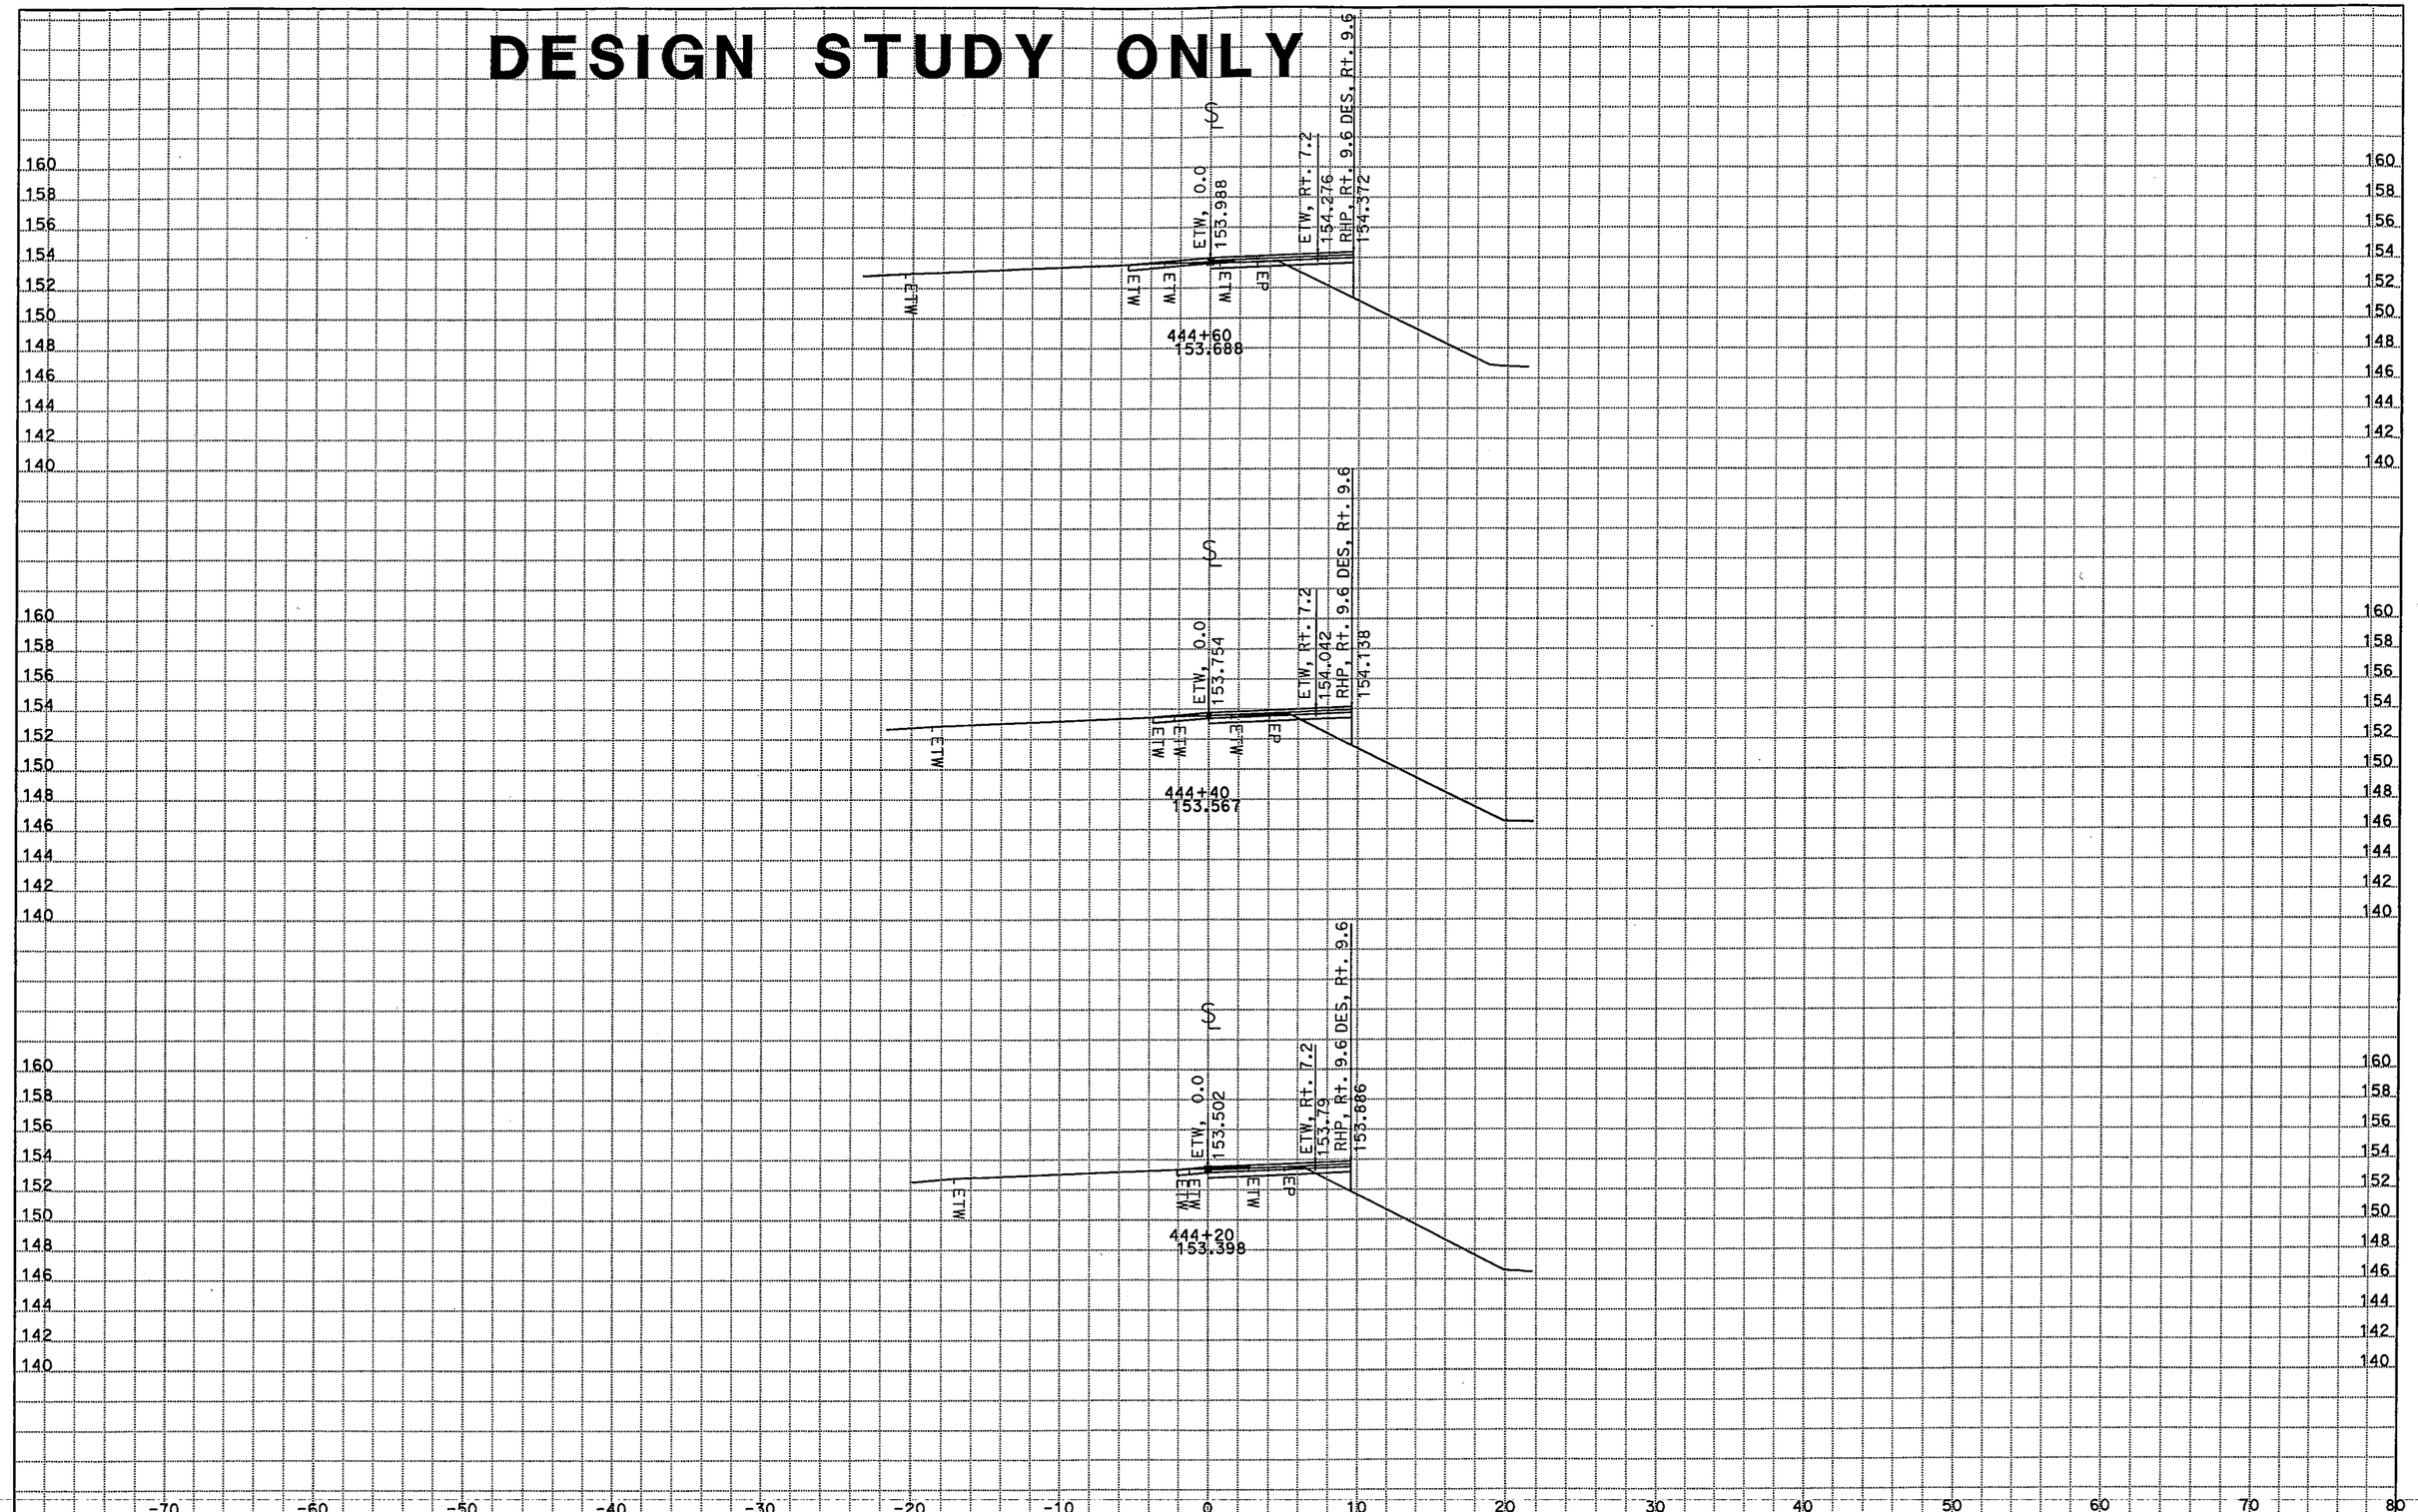

CROSS SECTIONS CREATED BY: ERNESTO G DATE: 1/31/03 ALL DIMENSIONS ARE METRIC

Project: 010074 File: D:\17860\010074\nb off ramp\earthwork\NBOFFR1out.ear

PROJECT: 1786A1
CONSTRACT NO.: 07-1786A4
44.2/45.2

Scale Ratio: 1:200 Horiz.
1:200 Vert.

NBOFFR1
CROSS SECTIONS

DESIGN STUDY ONLY

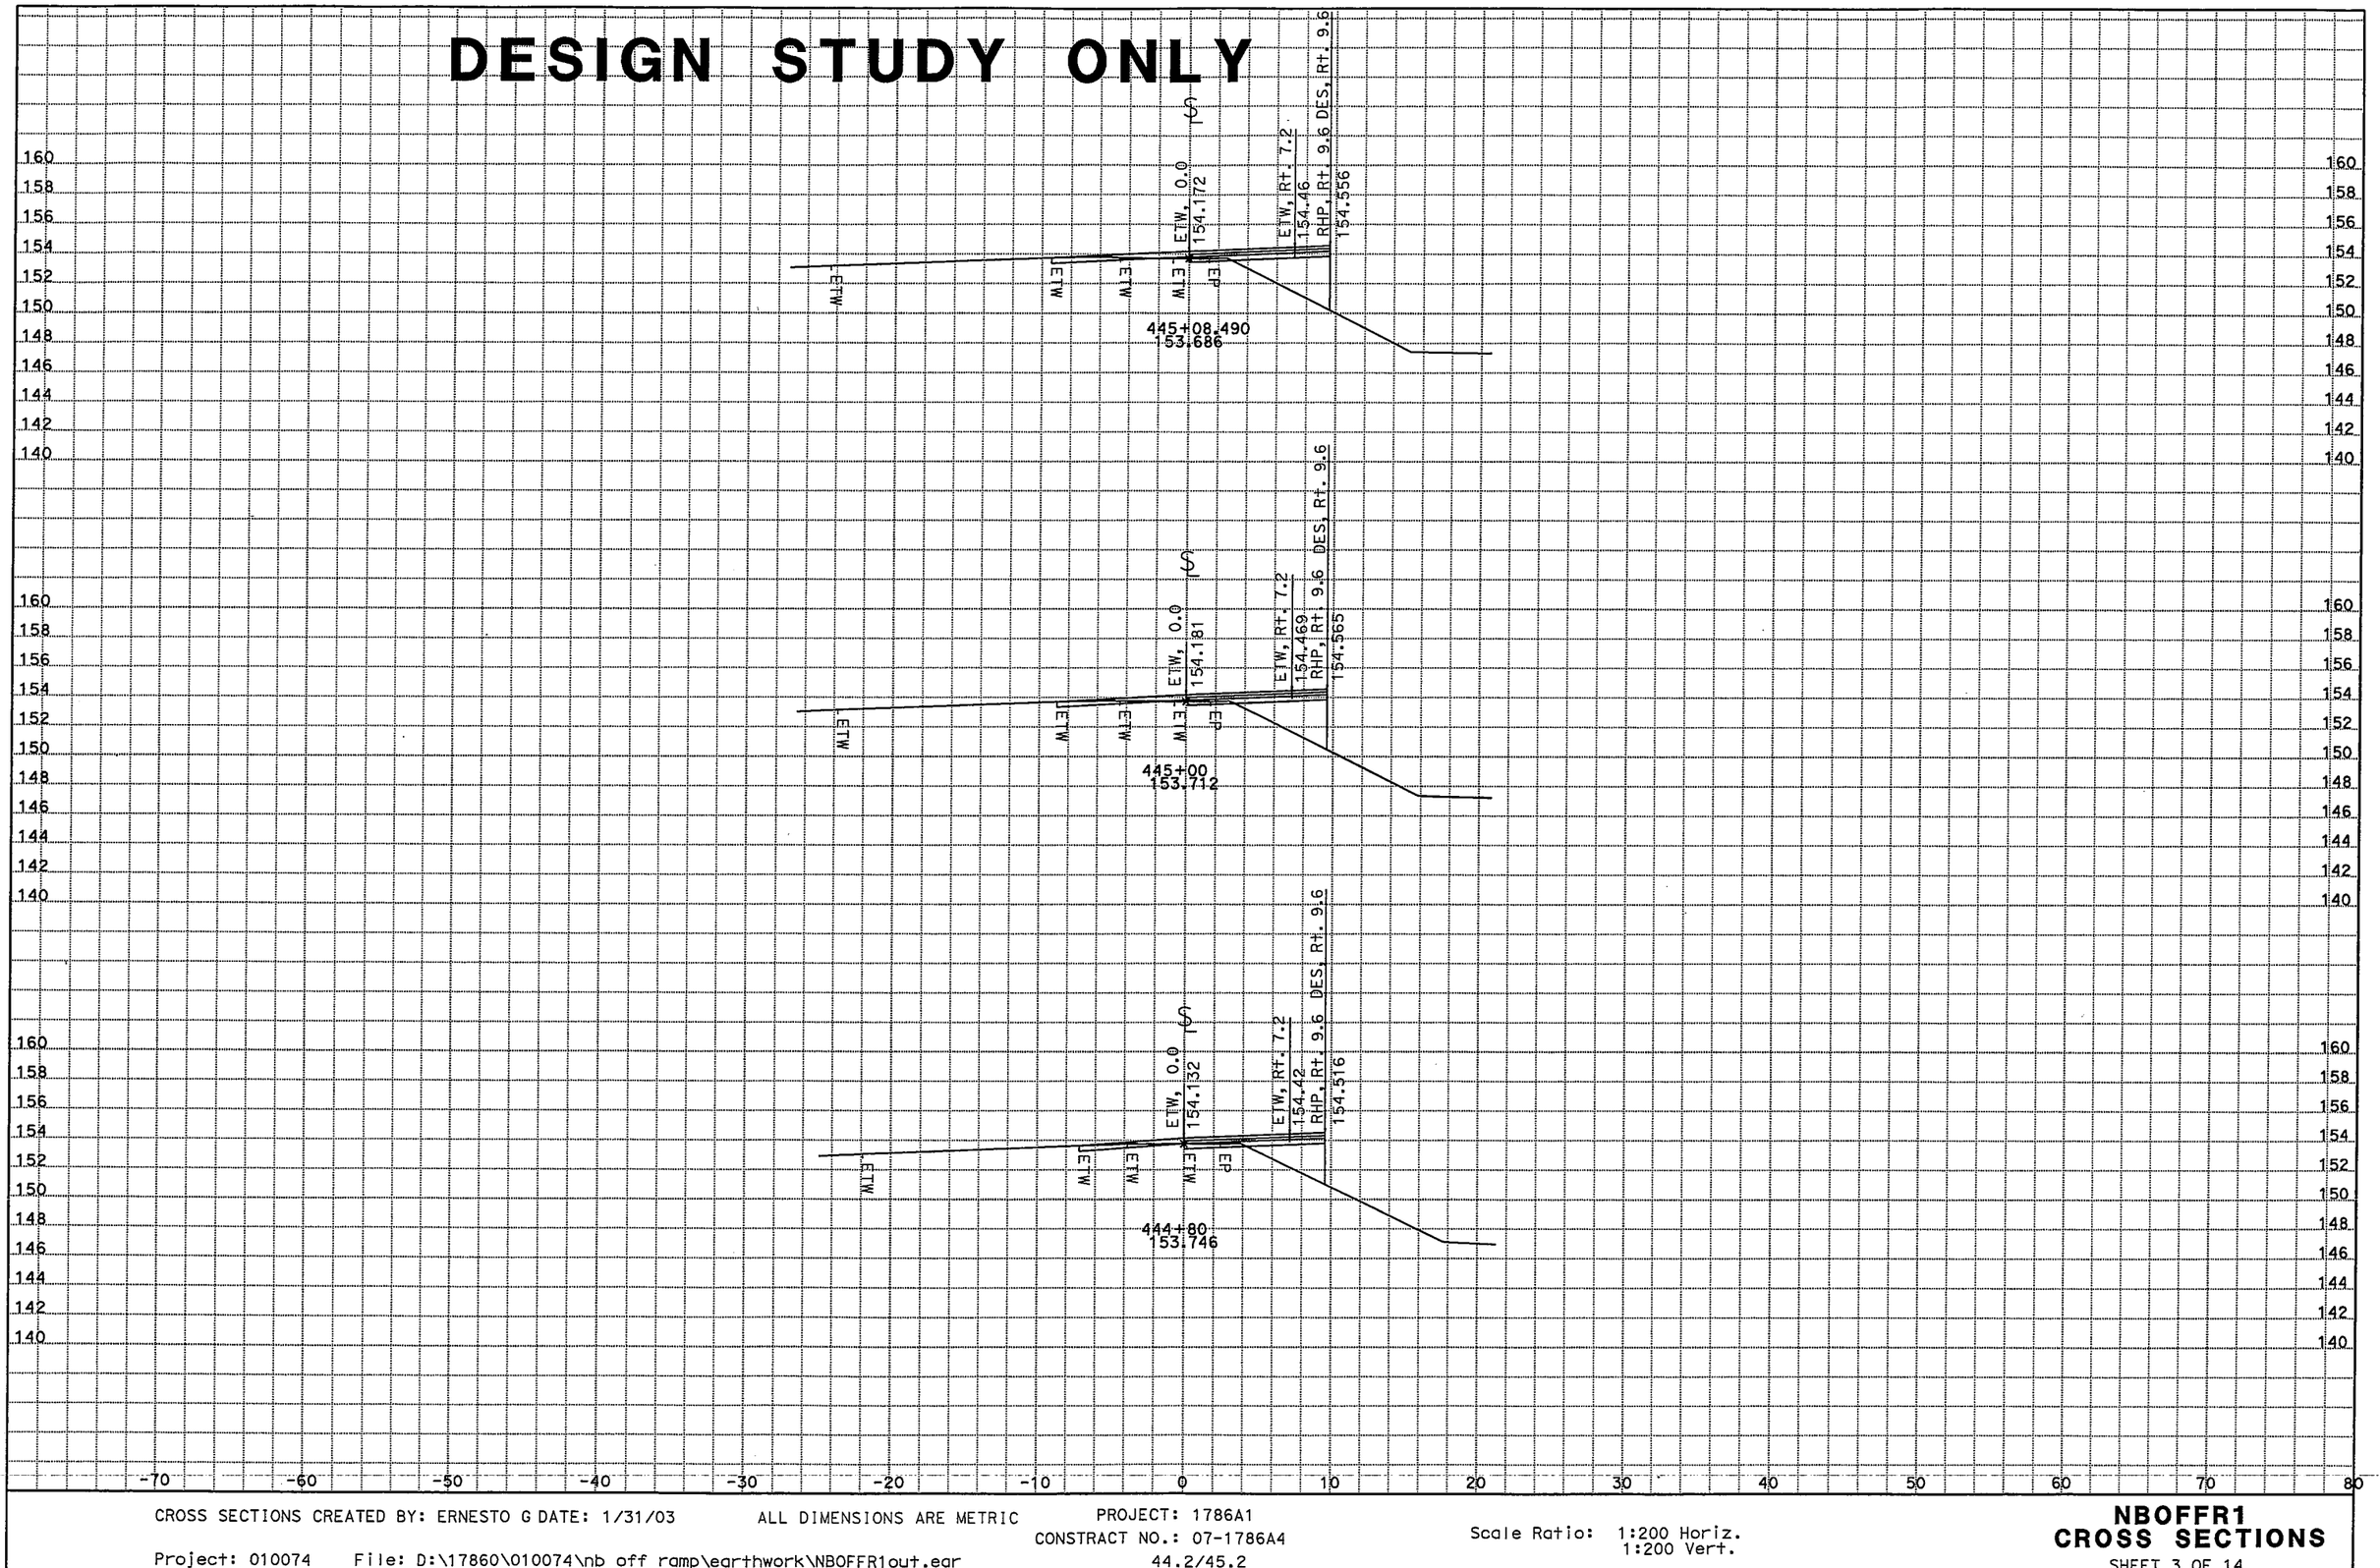

CROSS SECTIONS CREATED BY: ERNESTO G DATE: 1/31/03

ALL DIMENSIONS ARE METRIC

PROJECT: 1786A1
CONSTRACT NO.: 07-1786A4
44.2/45.2

Scale Ratio: 1:200 Horiz.
1:200 Vert.

Project: 010074 File: D:\17860\010074\nb off ramp\earthwork\NBOFFR1out.ear

NBOFFR1
CROSS SECTIONS
SHEET 3 OF 14

DESIGN STUDY ONLY

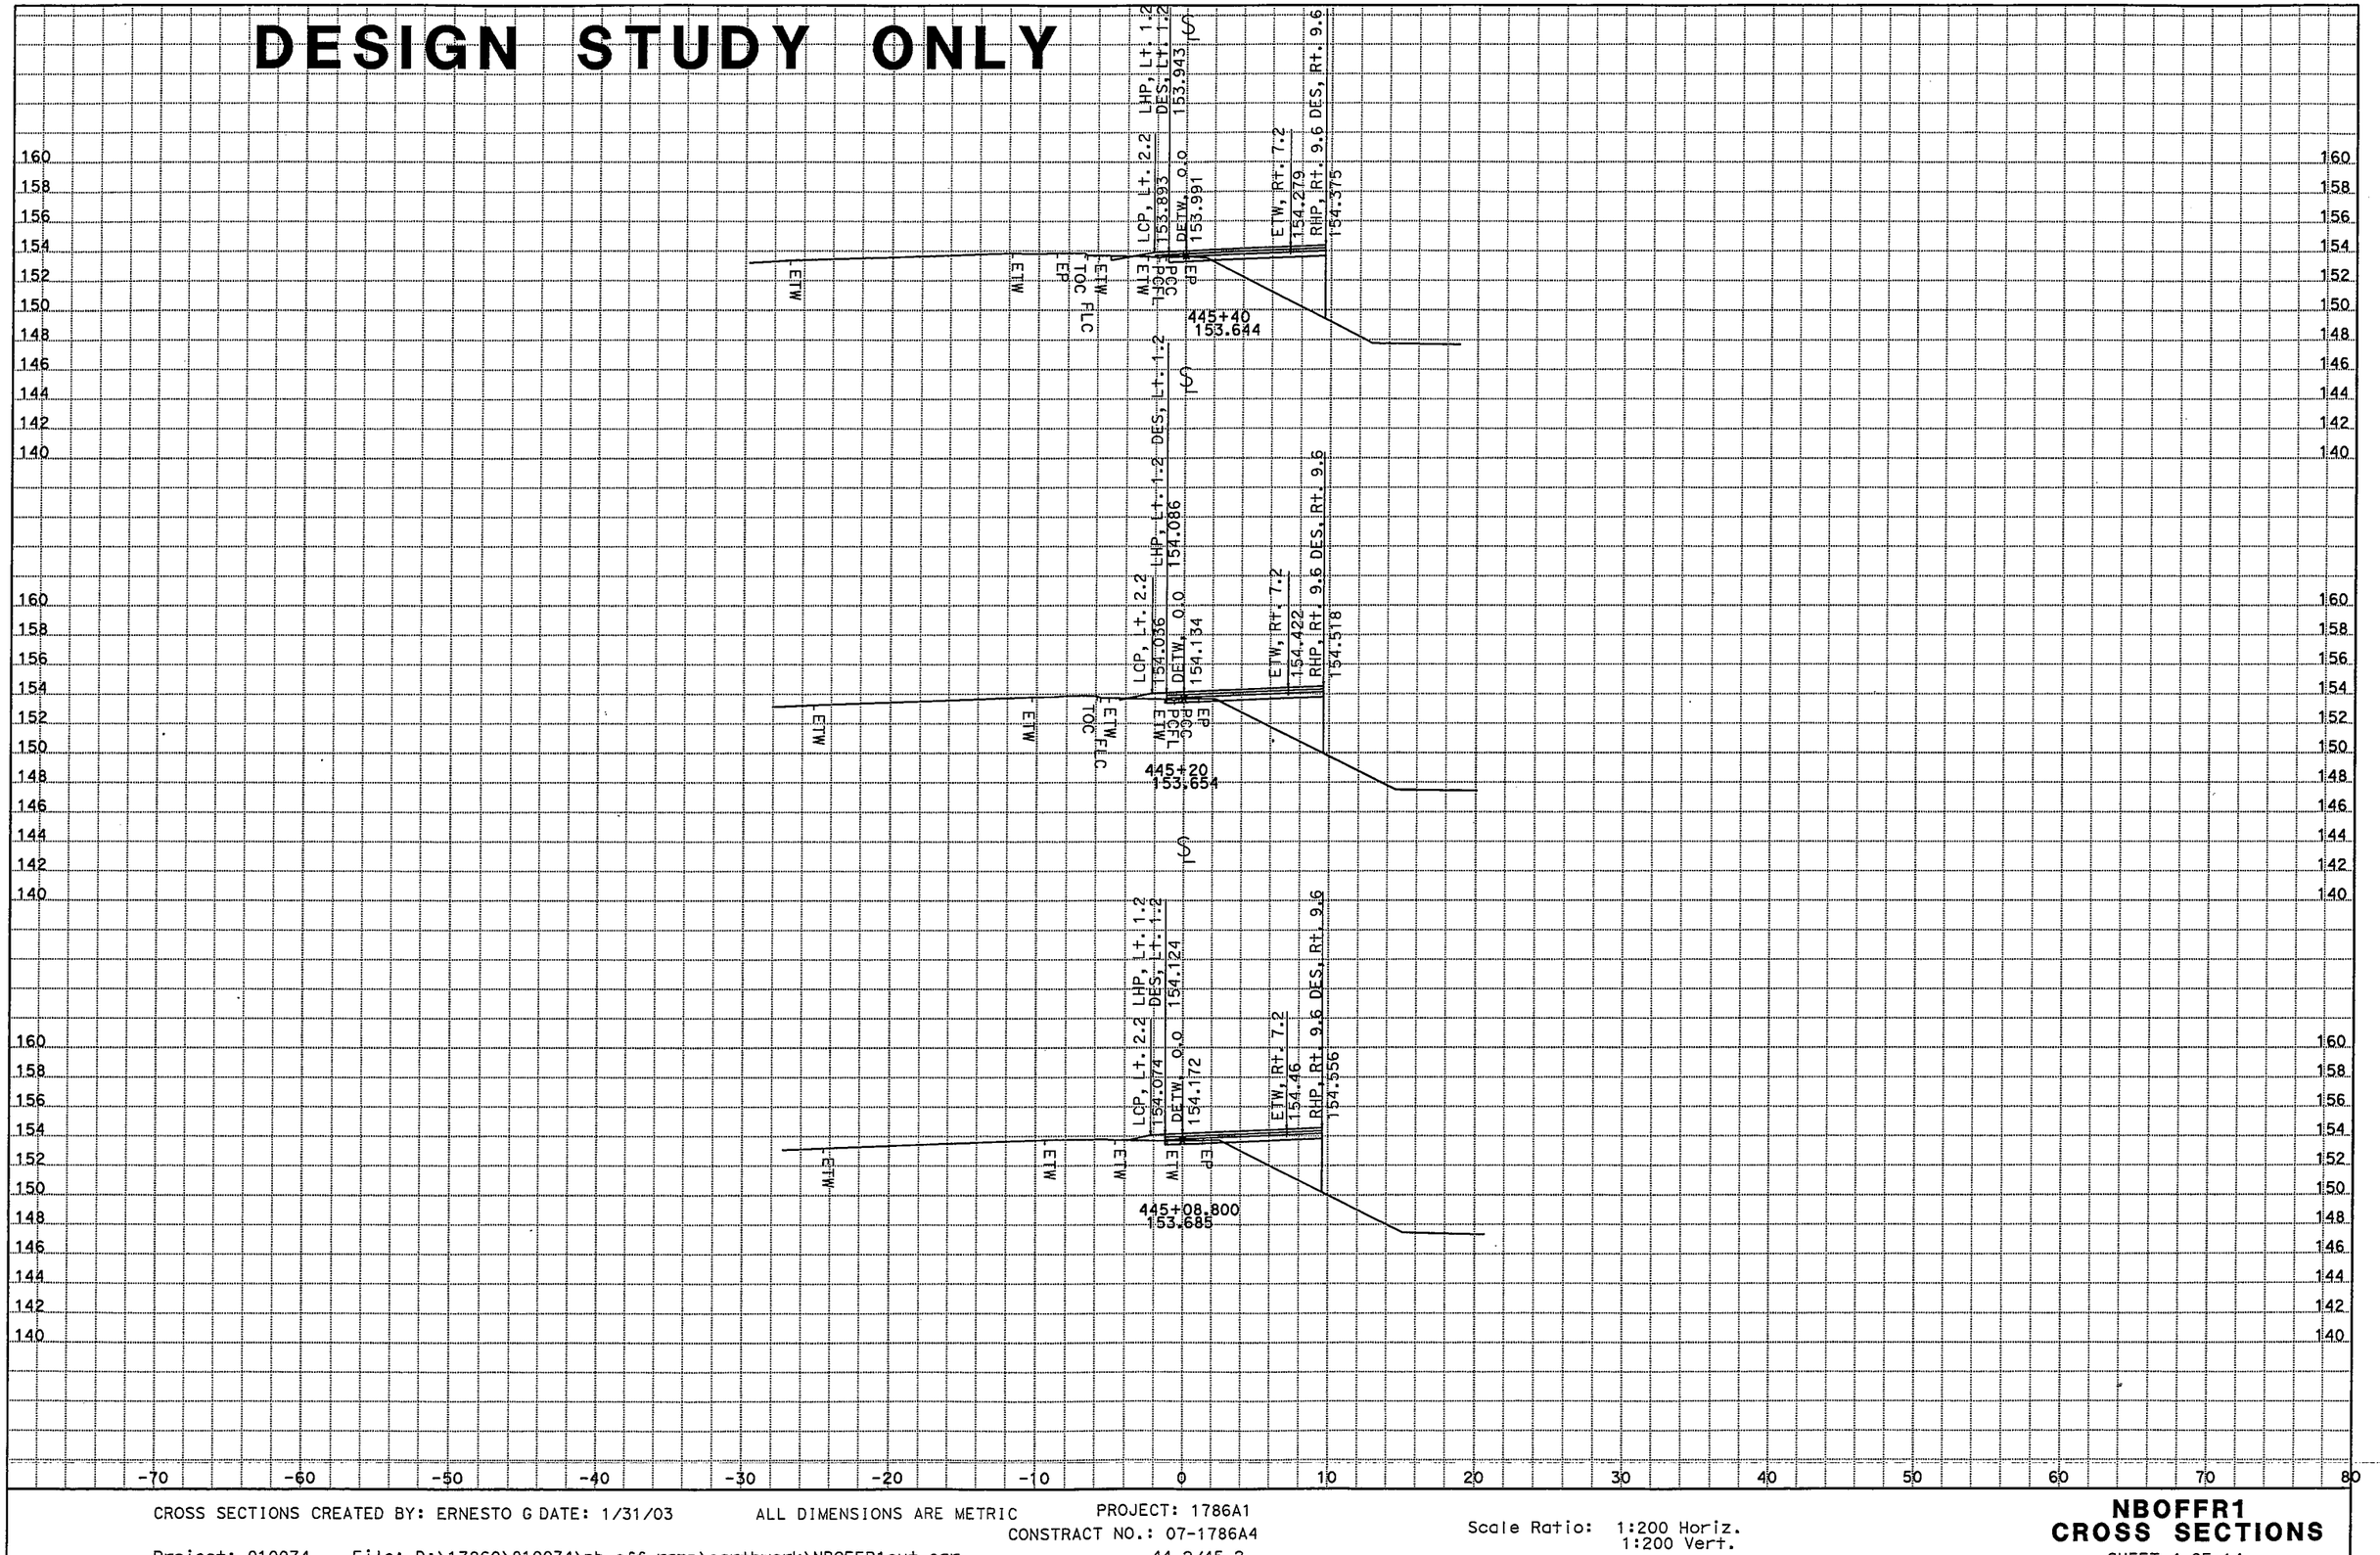

CROSS SECTIONS CREATED BY: ERNESTO G DATE: 1/31/03

ALL DIMENSIONS ARE METRIC

PROJECT: 1786A1

CONSTRACT NO.: 07-1786A4

44.2/45.2

Project: 010074 File: D:\17860\010074\nb off ramp\earthwork\NBOFFR1out.ear

Scale Ratio: 1:200 Horiz.
1:200 Vert.

NBOFFR1
CROSS SECTIONS

DESIGN STUDY ONLY

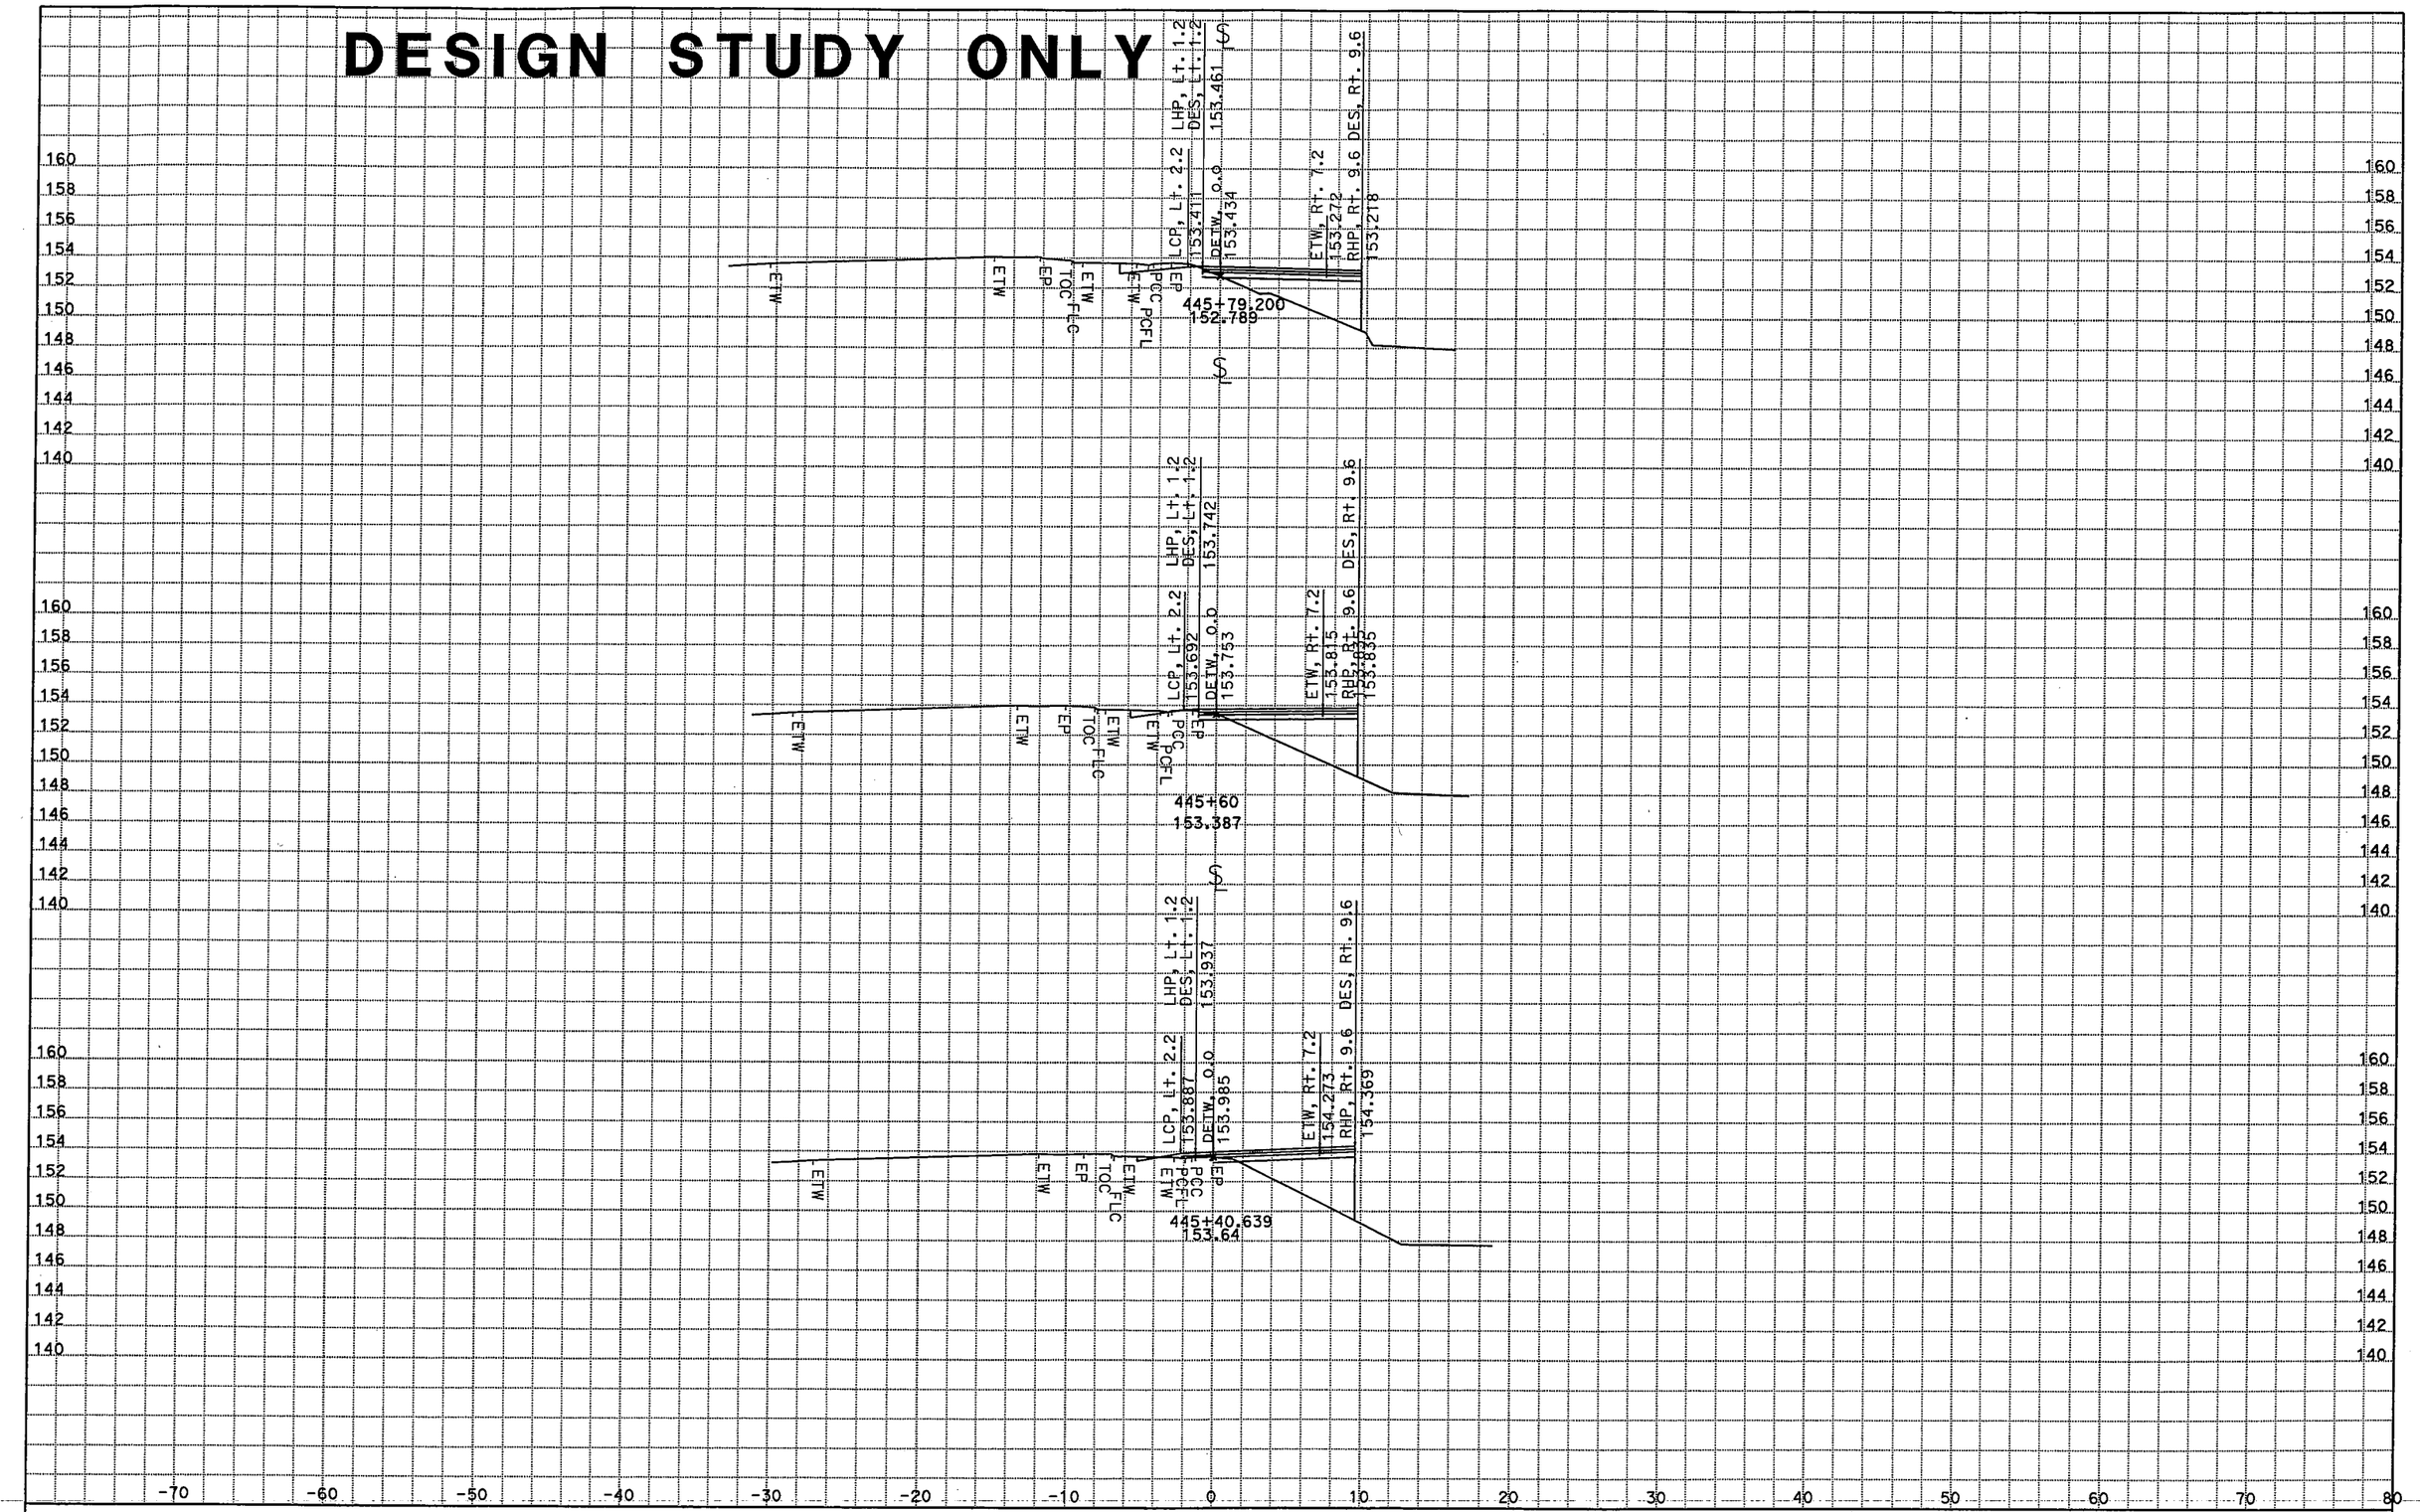

CROSS SECTIONS CREATED BY: ERNESTO G DATE: 1/31/03

ALL DIMENSIONS ARE METRIC

PROJECT: 1786A1

CONSTRACT NO.: 07-1786A4

44.2/45.2

Project: 010074 File: D:\17860\010074\nb off ramp\earthwork\NBOFFR1out.ear

Scale Ratio: 1:200 Horiz.
1:200 Vert.

NBOFFR1
CROSS SECTIONS

DESIGN STUDY ONLY

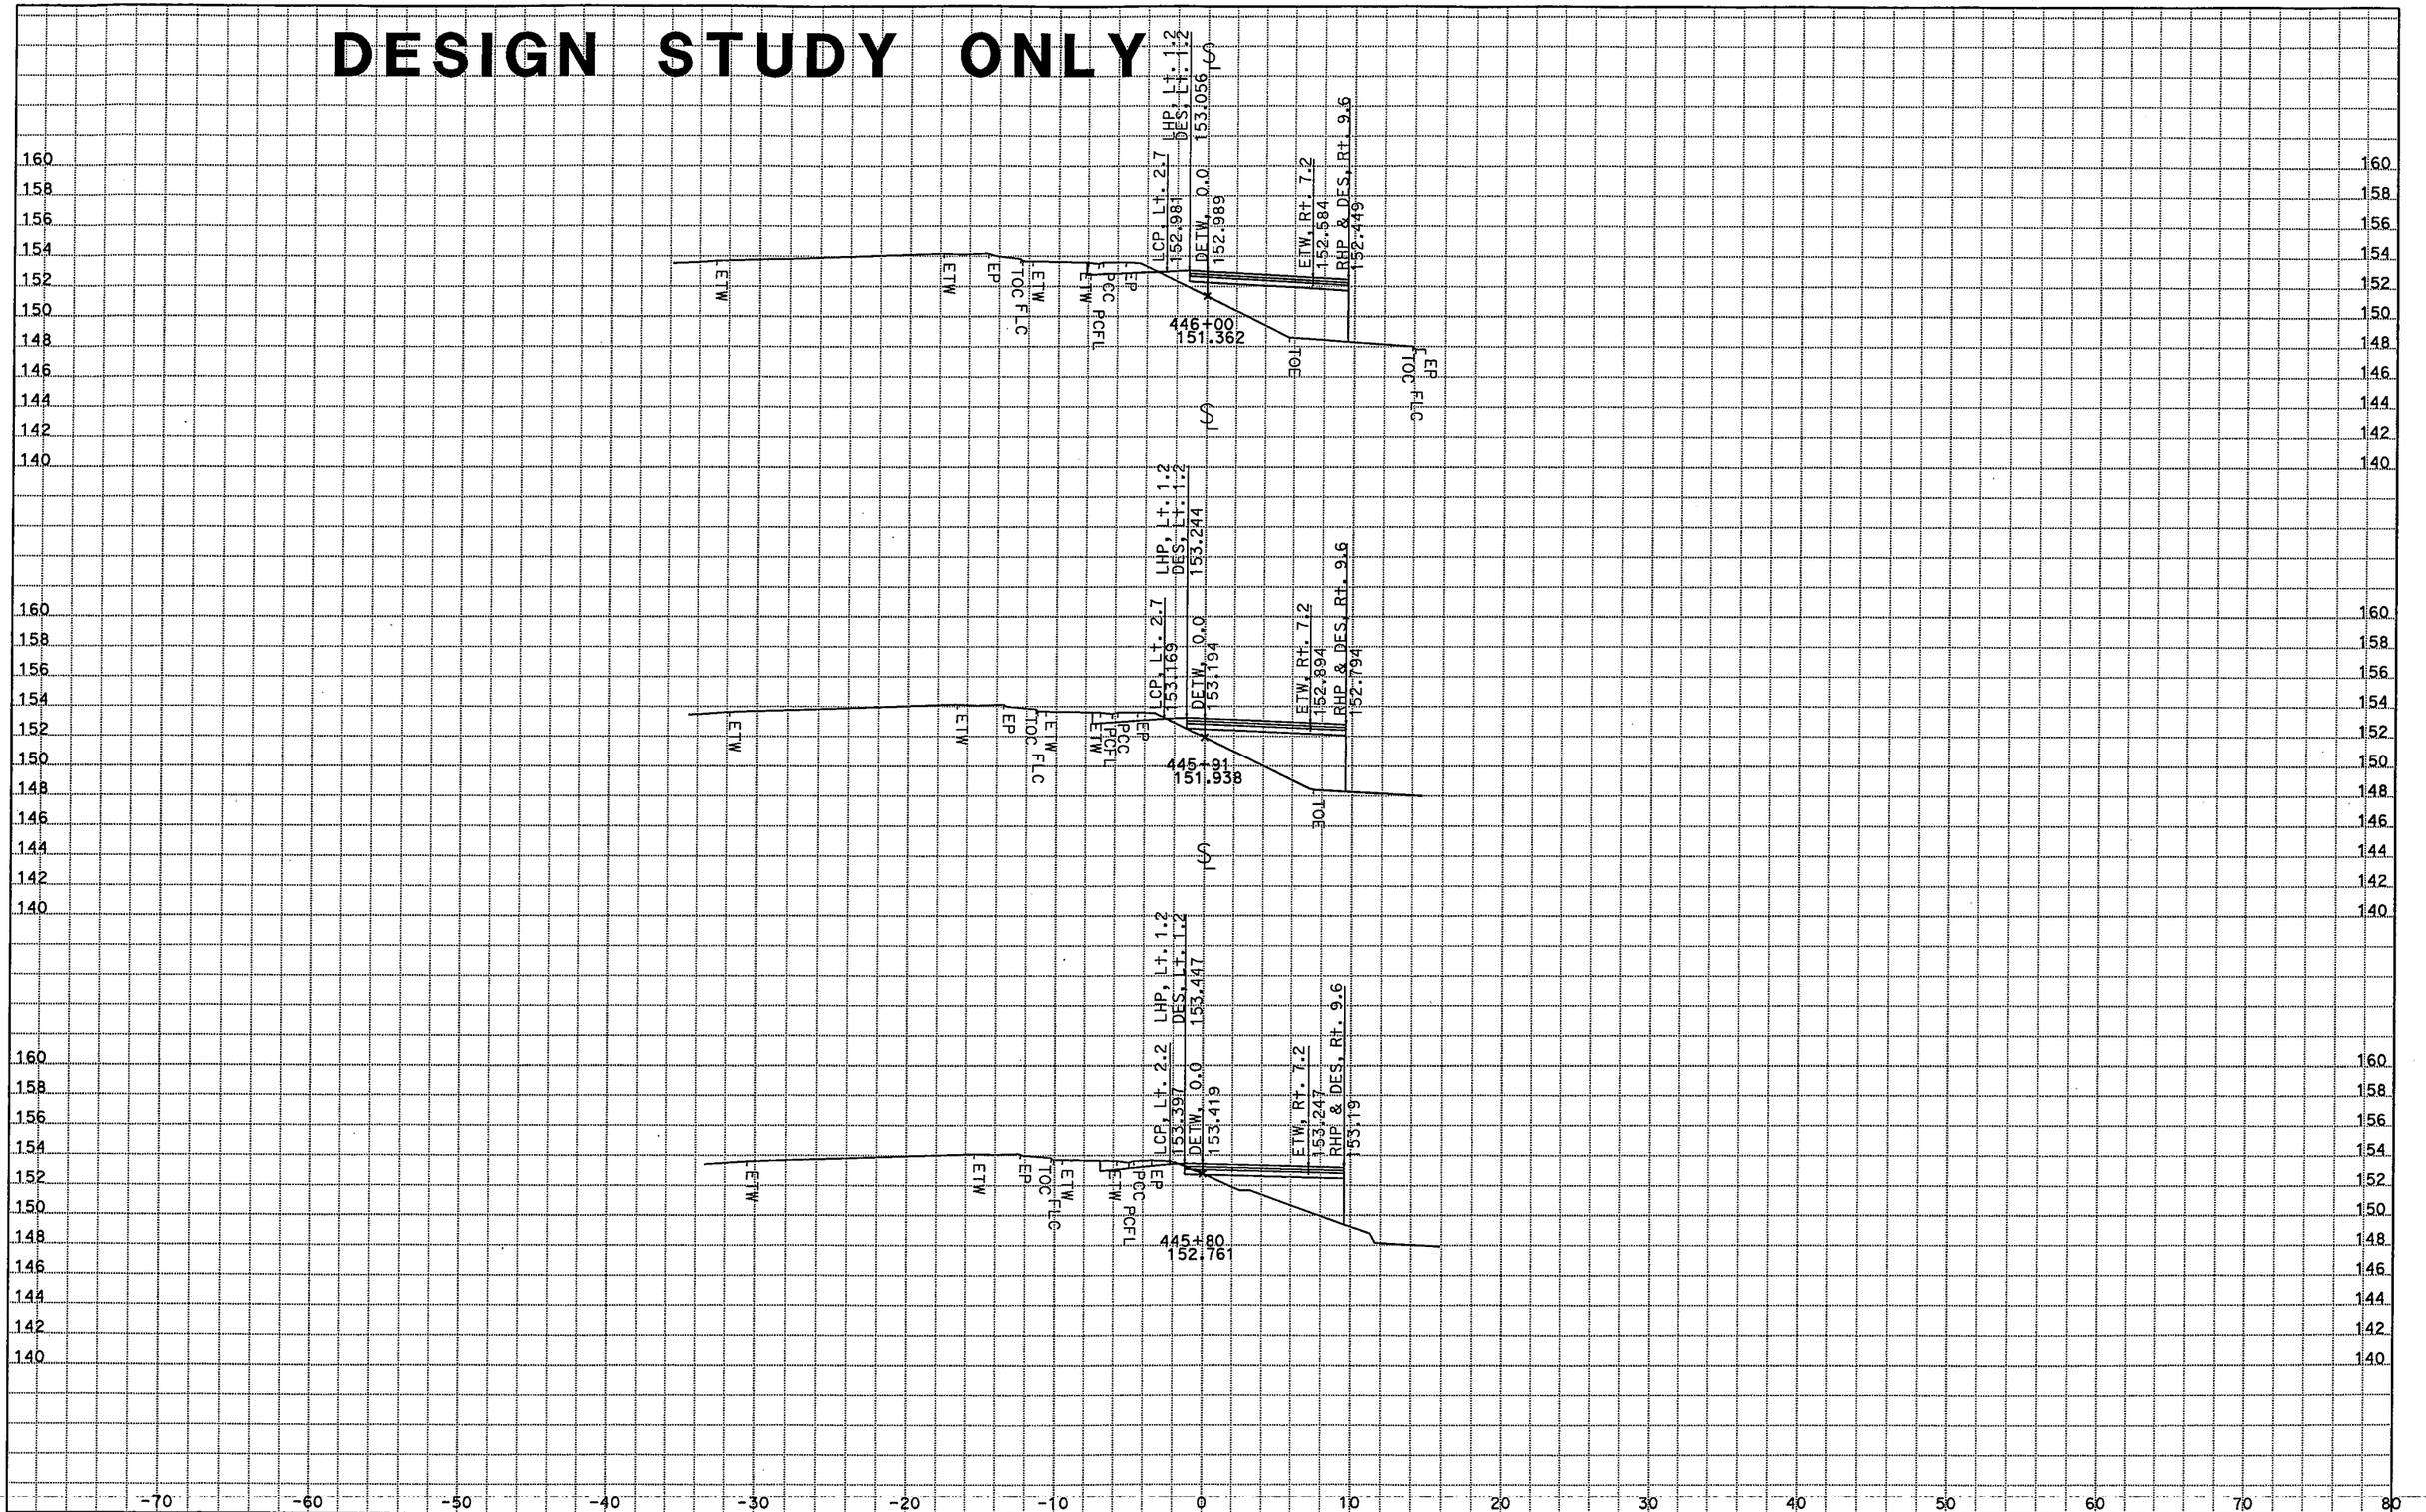

CROSS SECTIONS CREATED BY: ERNESTO G DATE: 1/31/03

ALL DIMENSIONS ARE METRIC

PROJECT: 1786A1

CONTRACT NO.: 07-1786A4

44.2/45.2

Project: 010074 File: D:\17860\010074\nb off ramp\earthwork\NBOFFR1out.ear

Scale Ratio: 1:200 Horiz.
1:200 Vert.

NBOFFR1
CROSS SECTIONS

DESIGN STUDY ONLY

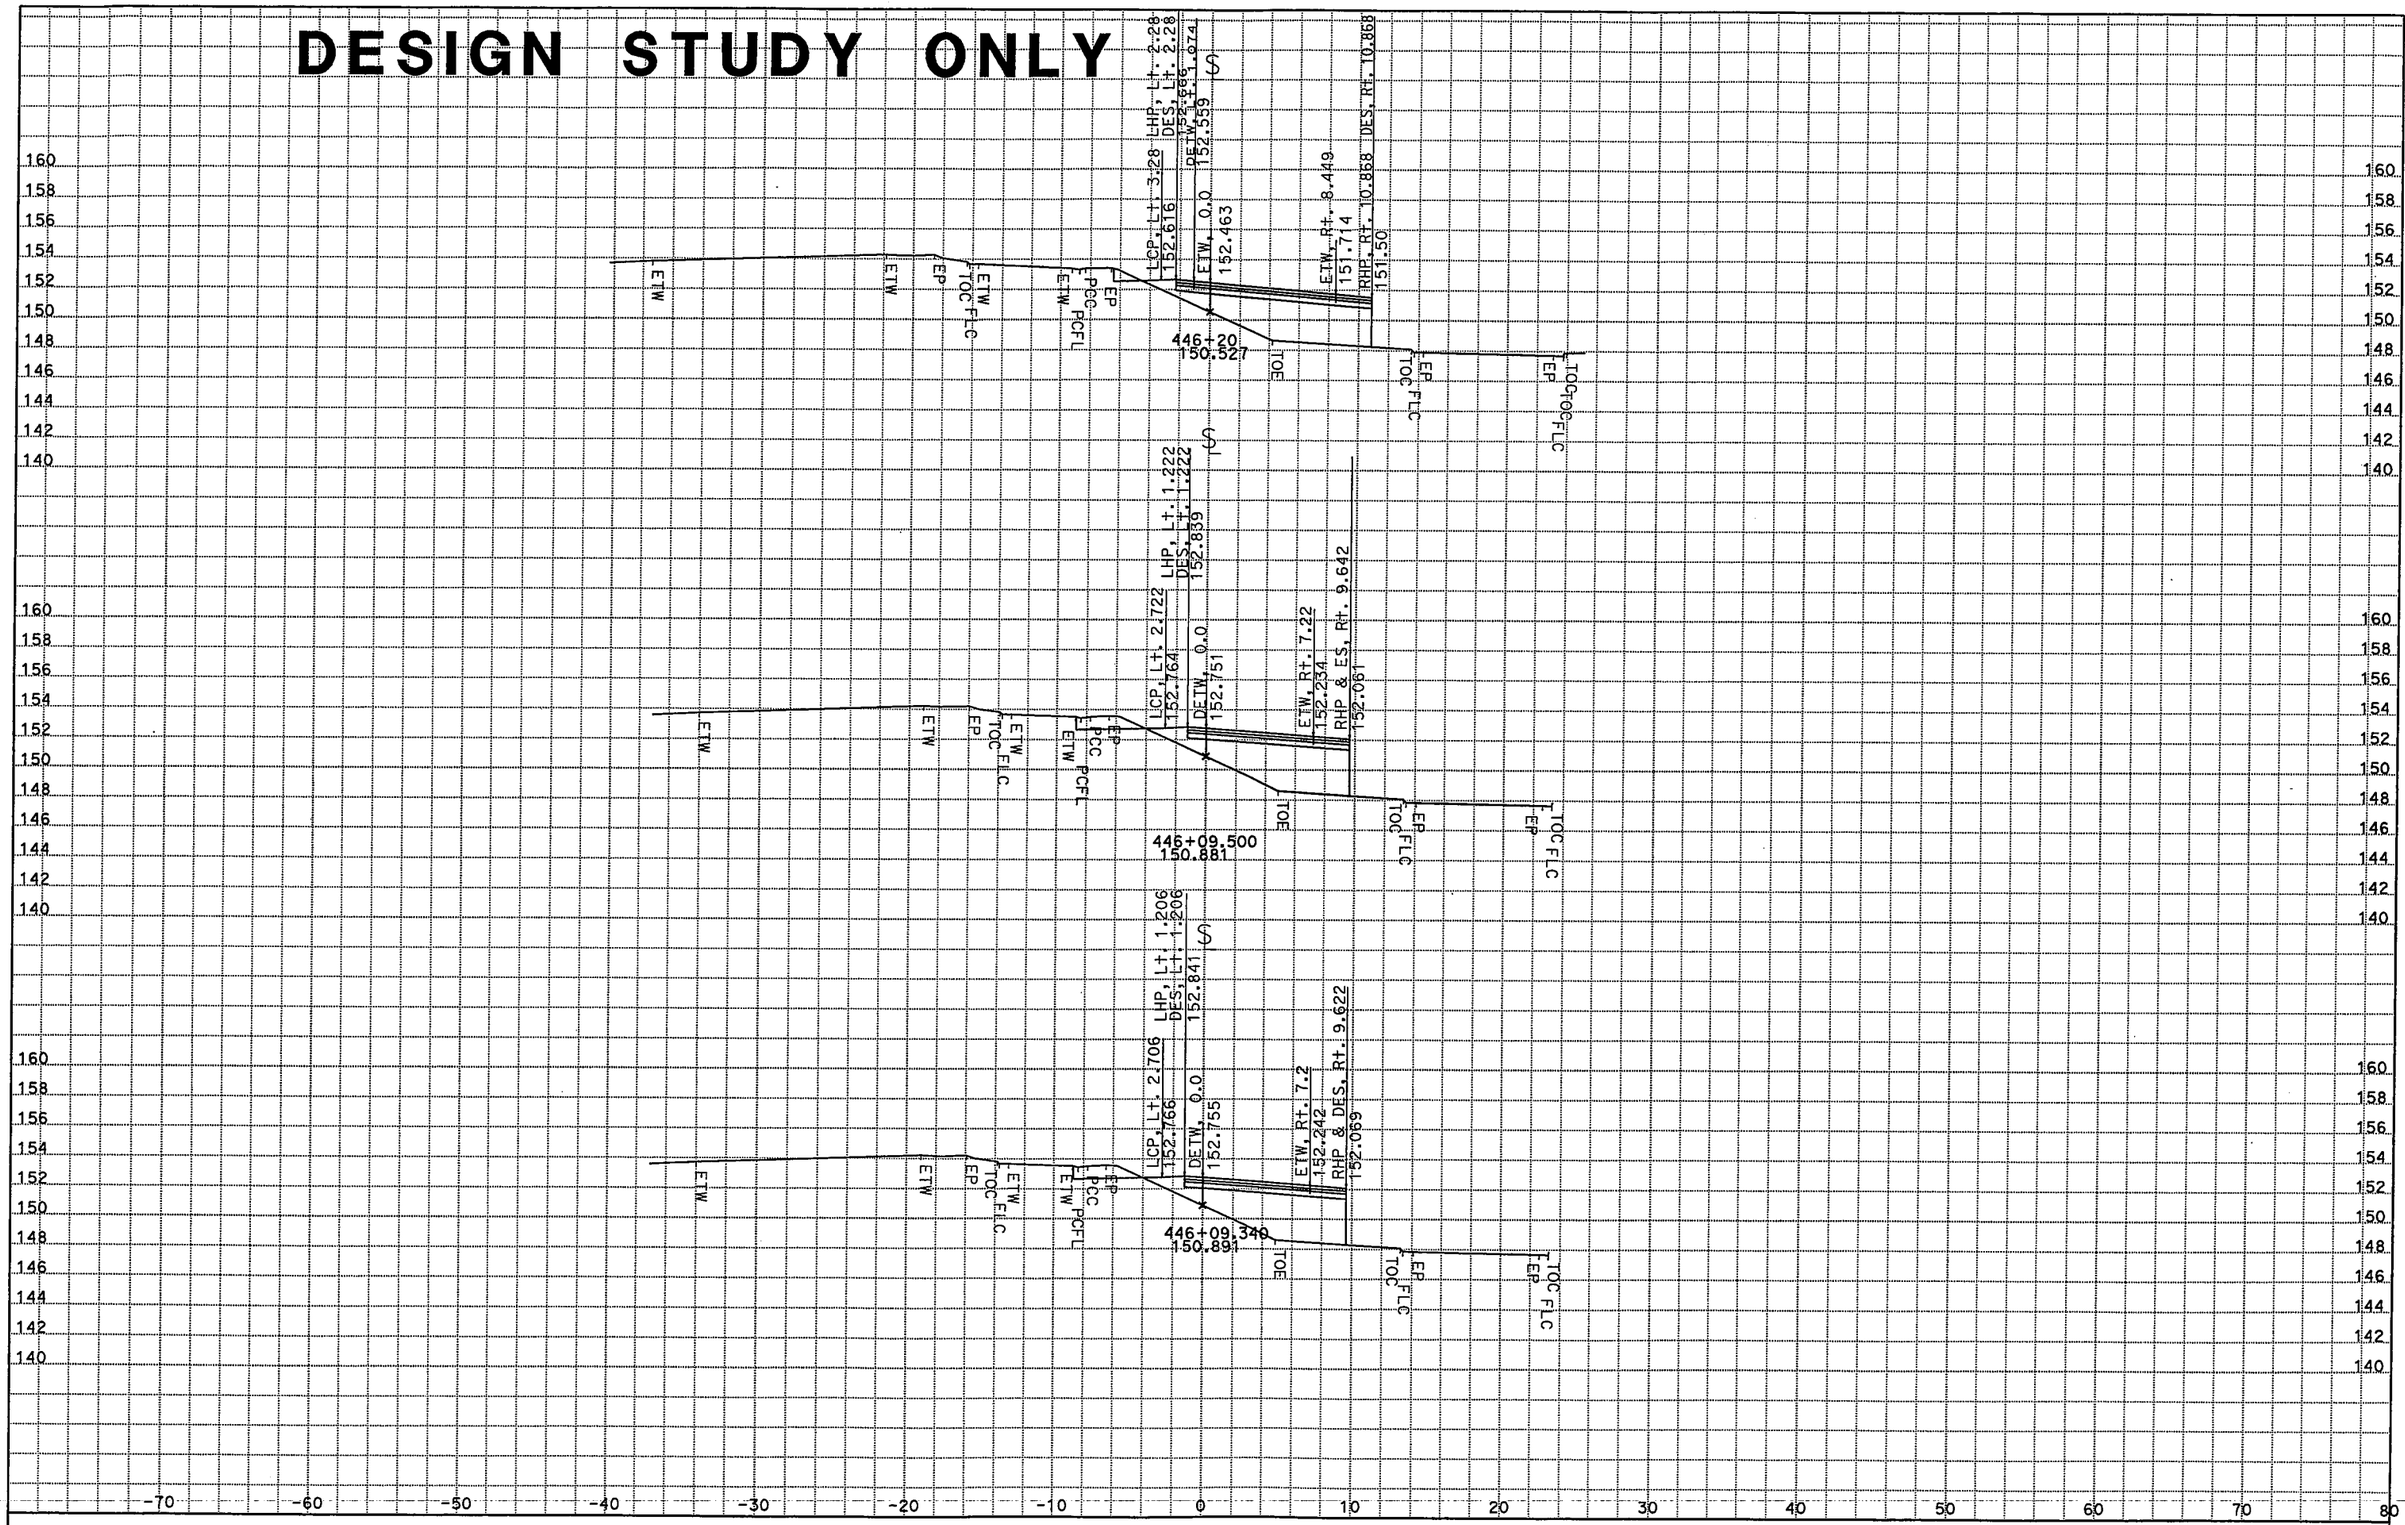

CROSS SECTIONS CREATED BY: ERNESTO G DATE: 1/31/03

ALL DIMENSIONS ARE METRIC

PROJECT: 1786A1

CONSTRACT NO.: 07-1786A4

44.2/45.2

Project: 010074 File: D:\17860\010074\nb off ramp\earthwork\NBOFFR1out.ear

Scale Ratio: 1:200 Horiz.
1:200 Vert.

NBOFFR1
CROSS SECTIONS

SHEET 7 OF 14

DESIGN STUDY ONLY

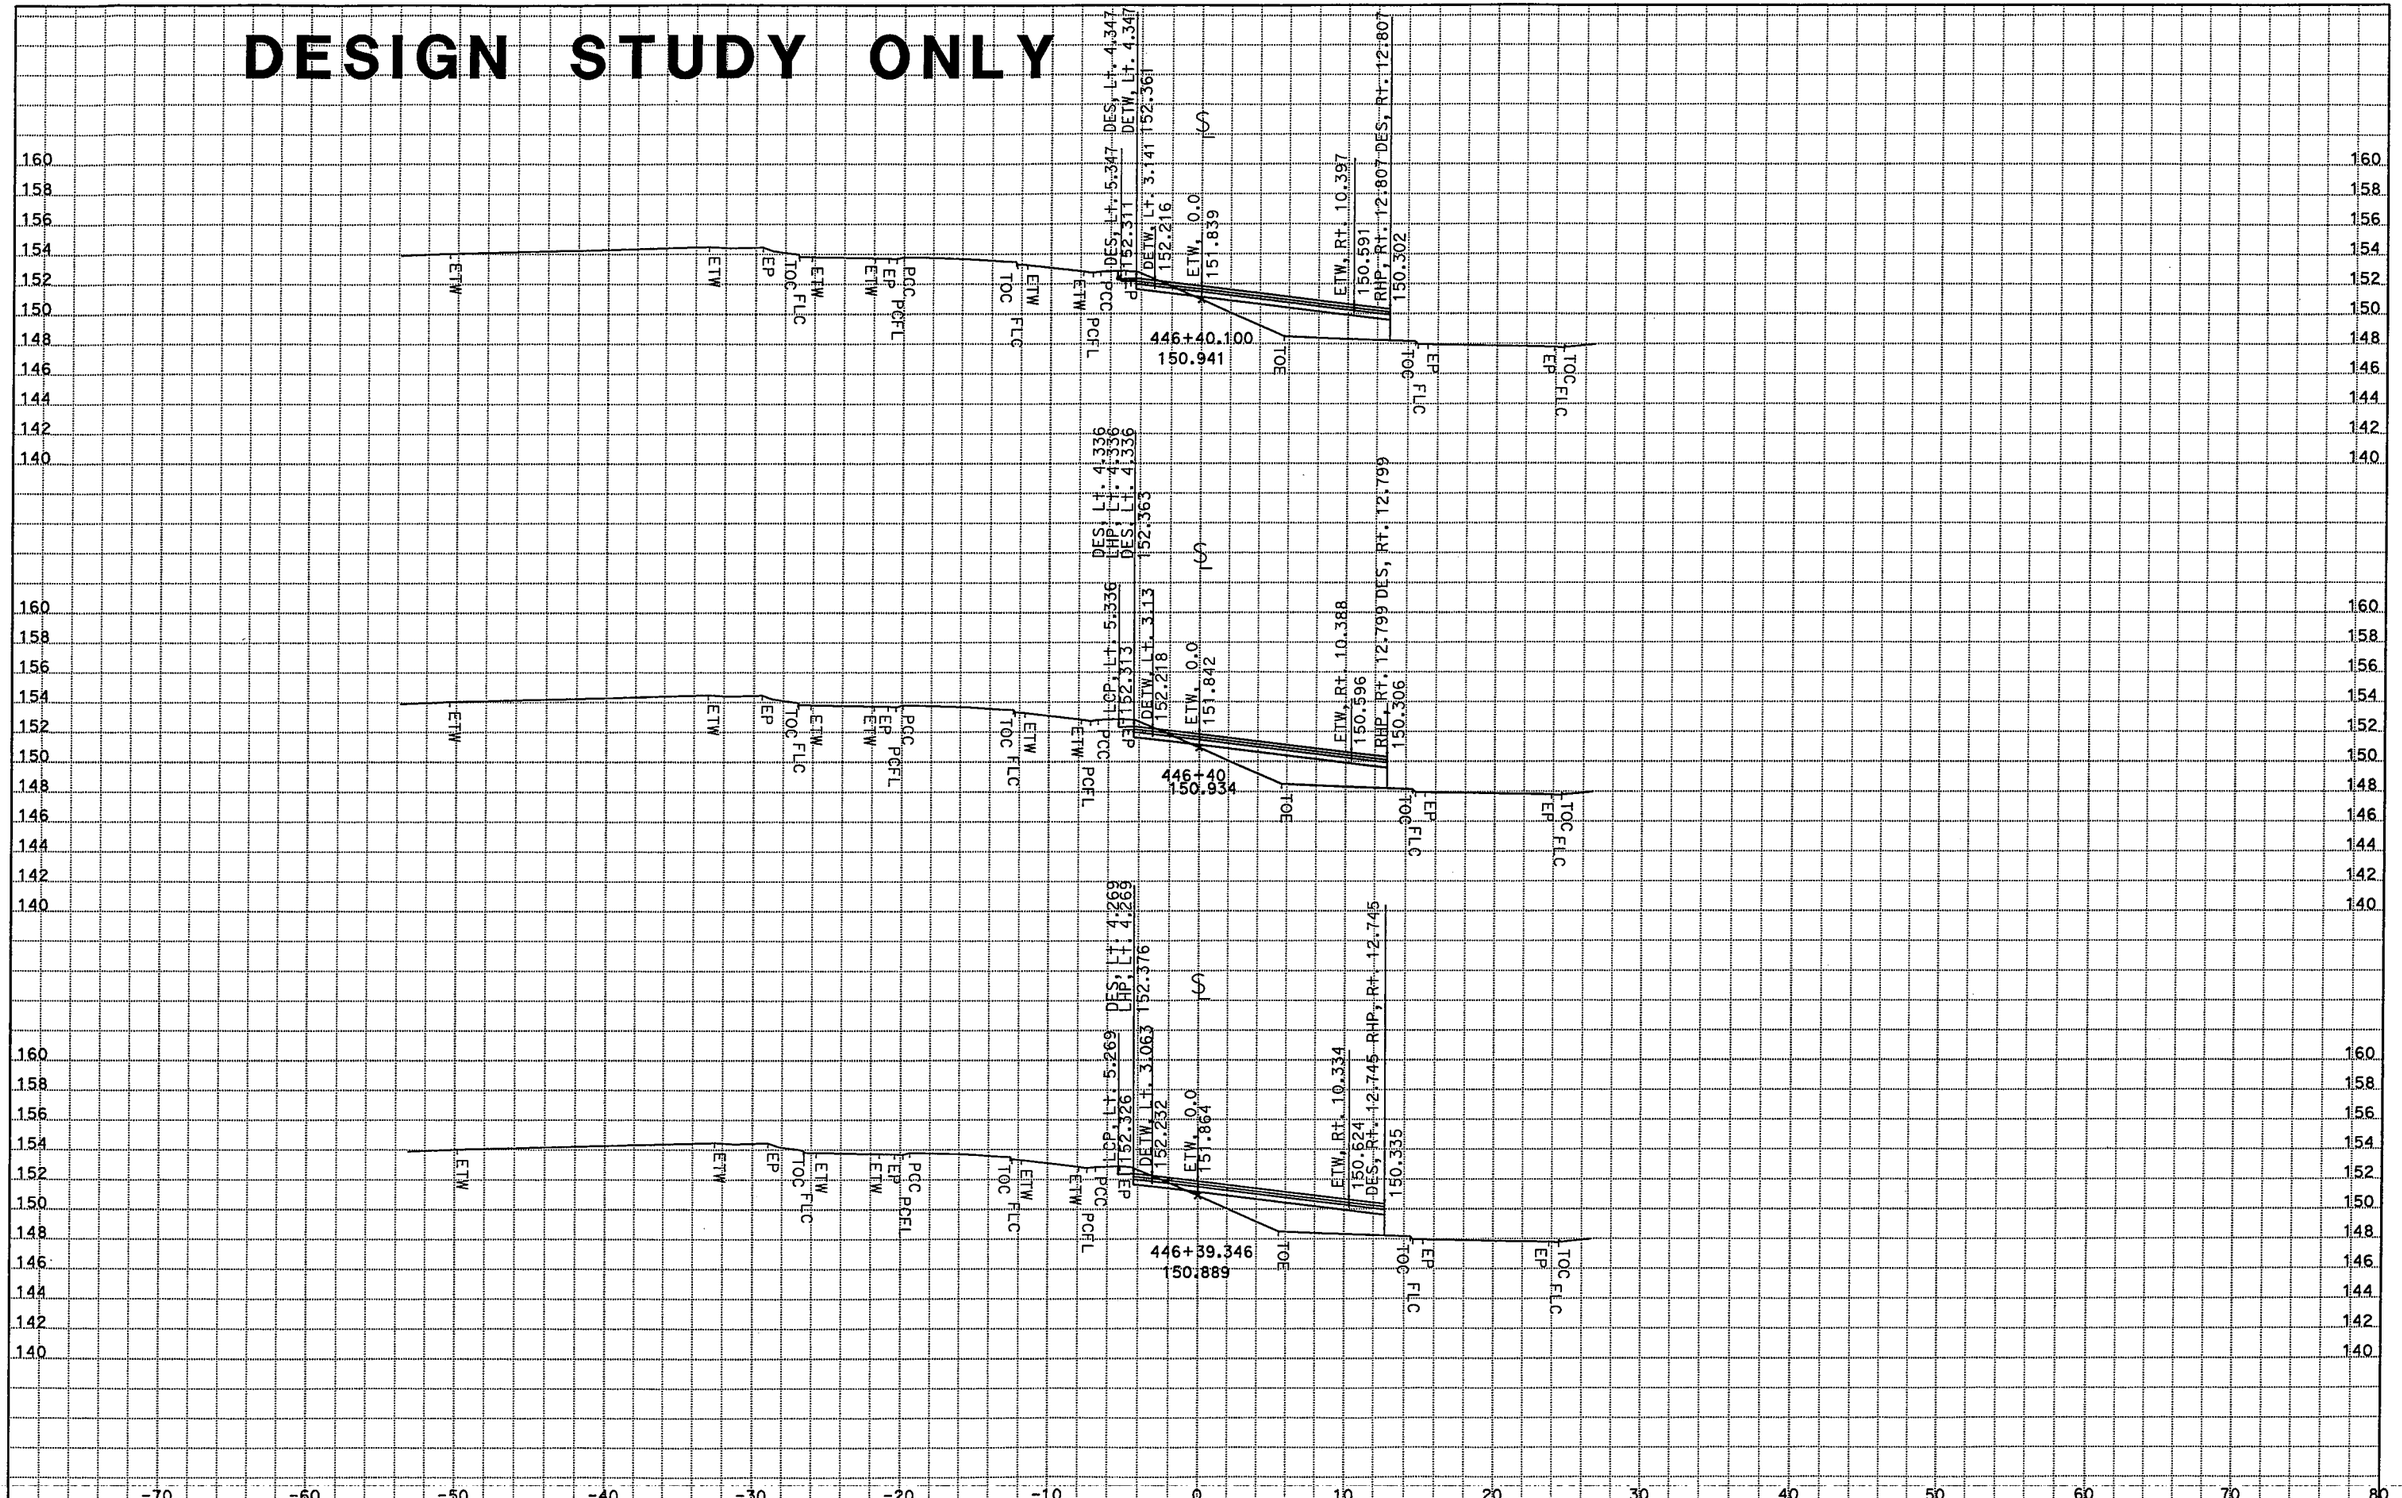

CROSS SECTIONS CREATED BY: ERNESTO G DATE: 1/31/03

ALL DIMENSIONS ARE METRIC

PROJECT: 1786A1
CONSTRACT NO.: 07-1786A4
44.2/45.2

Scale Ratio: 1:200 Horiz.
1:200 Vert.

Project: 010074 File: D:\17860\010074\nb off ramp\earthwork\NBOFFR1out.ear

NBOFFR1
CROSS SECTIONS
SHEET 8 OF 14

DESIGN STUDY ONLY

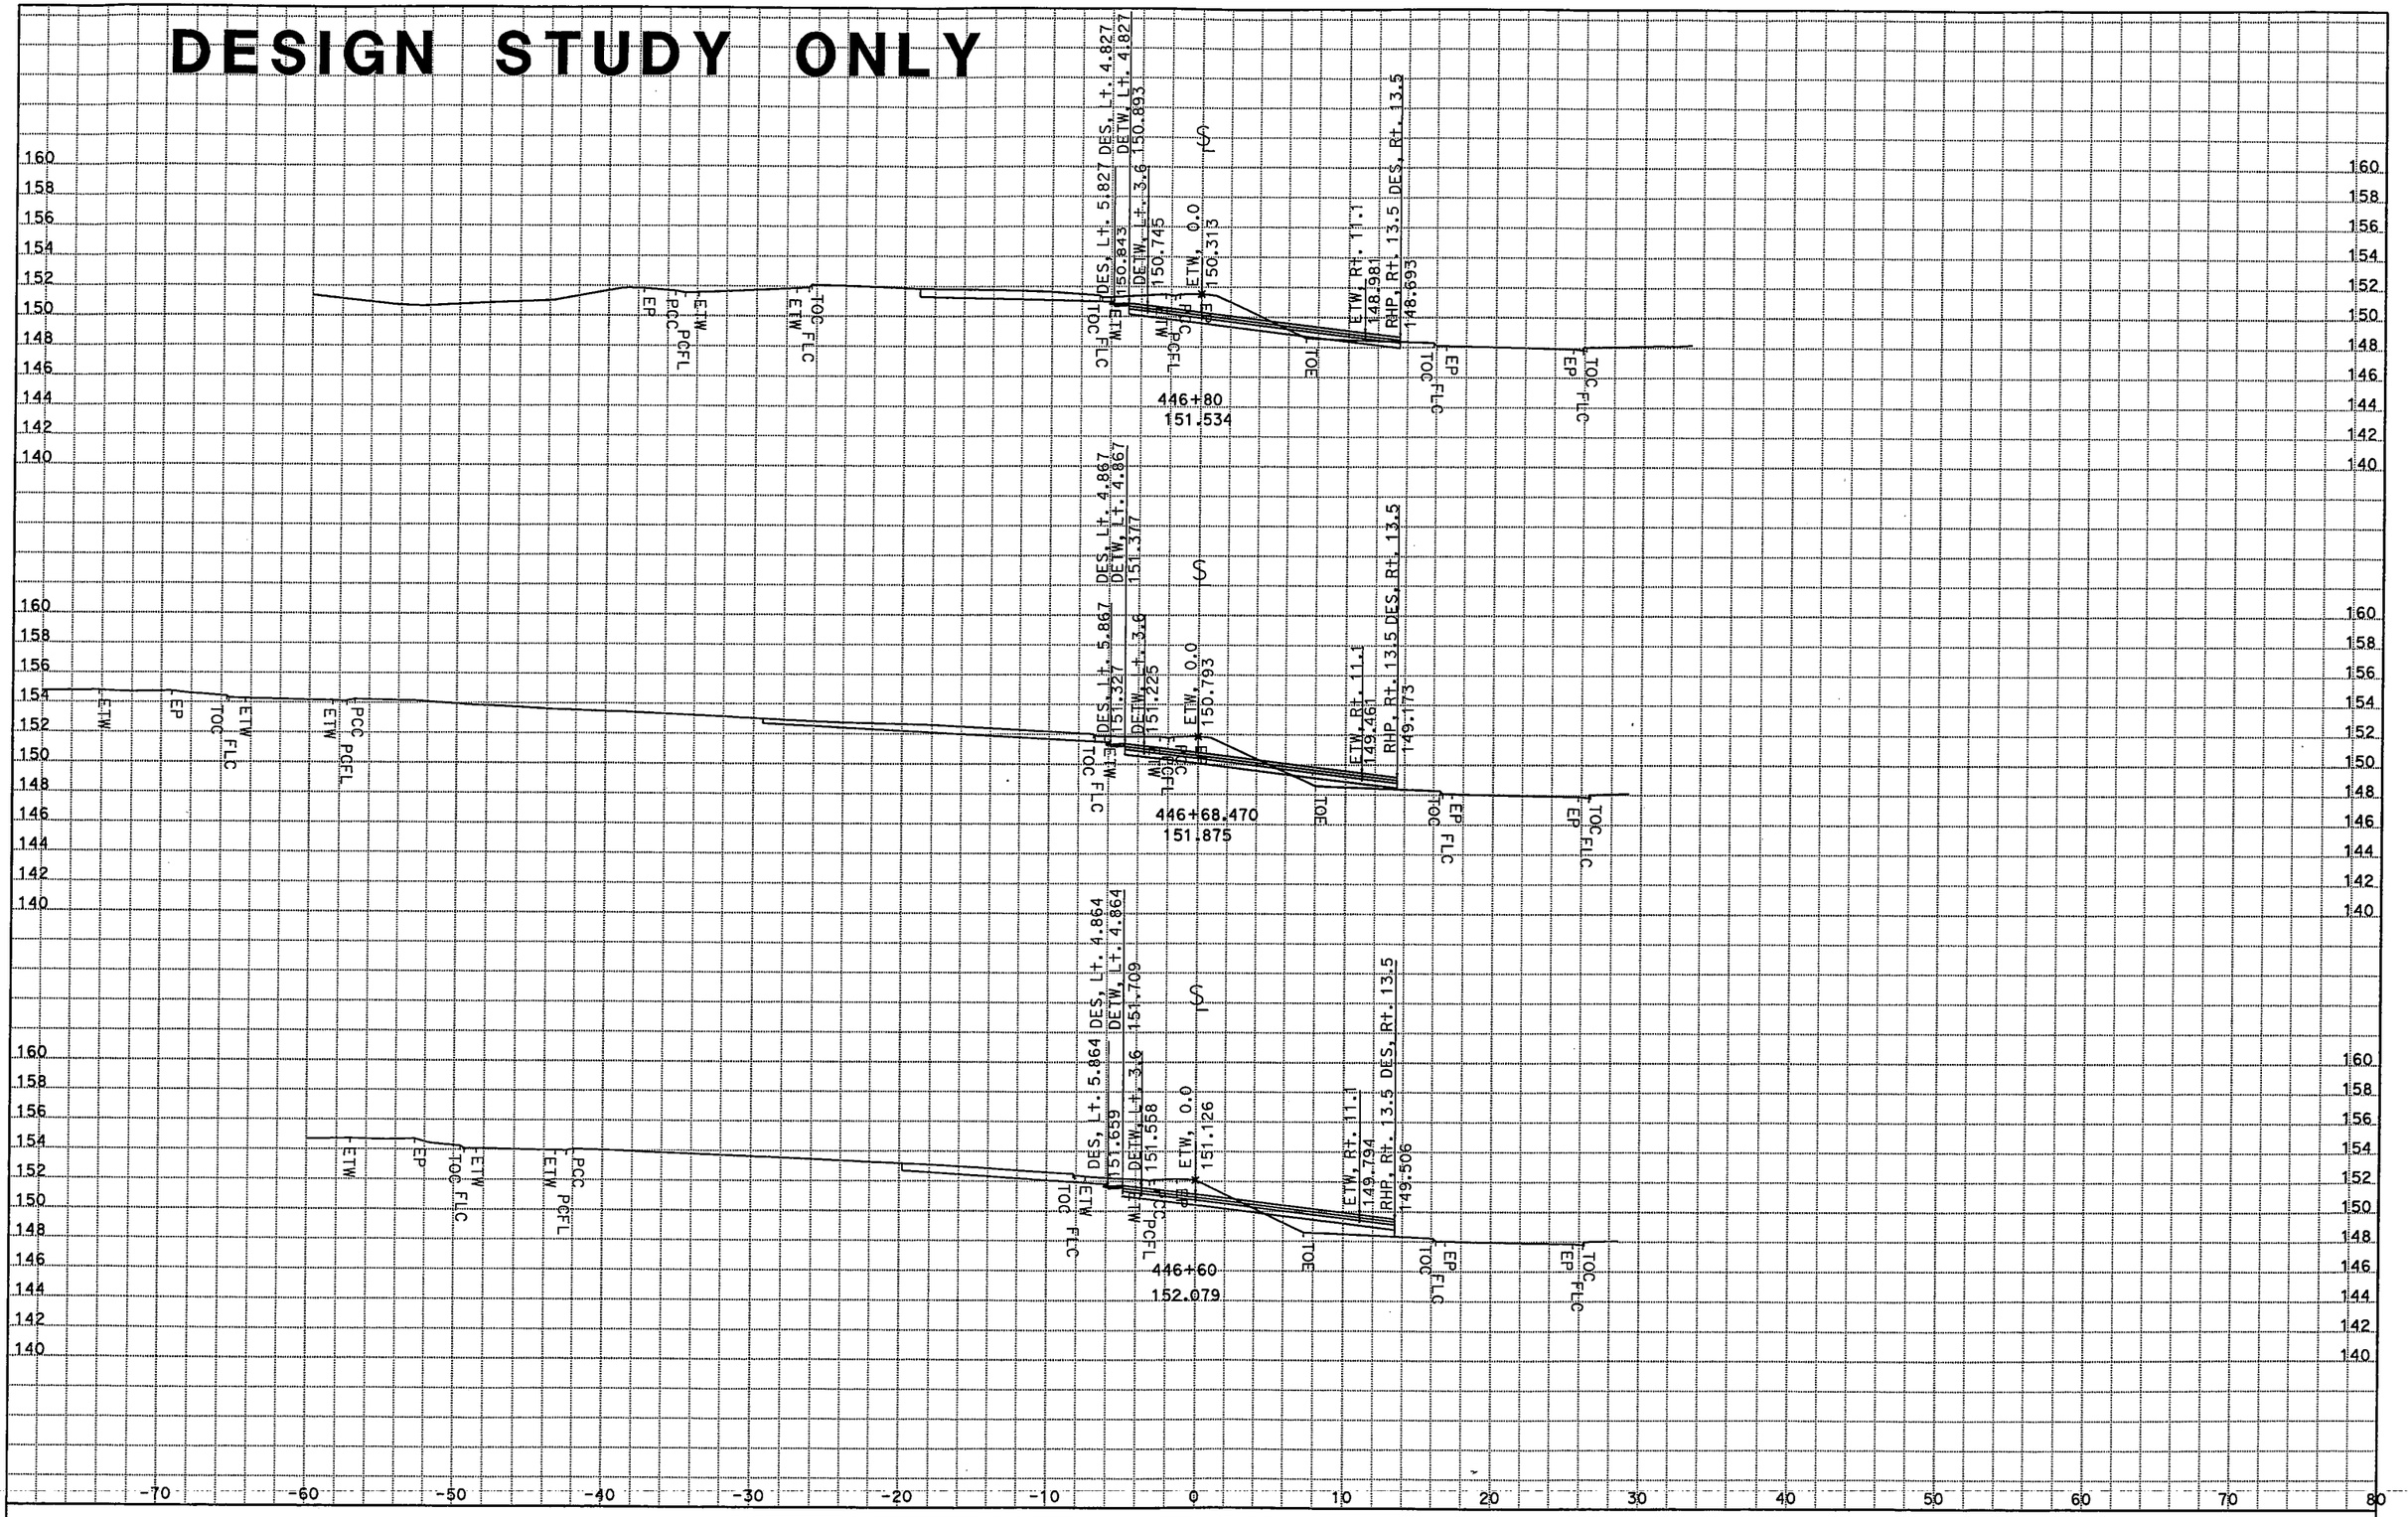

CROSS SECTIONS CREATED BY: ERNESTO G DATE: 1/31/03

ALL DIMENSIONS ARE METRIC

PROJECT: 1786A1

CONSTRACT NO.: 07-1786A4

44.2/45.2

Project: 010074 File: D:\17860\010074\nb off ramp\earthwork\NBOFFR1out.ear

Scale Ratio: 1:200 Horiz.
1:200 Vert.

NBOFFR1
CROSS SECTIONS

DESIGN STUDY ONLY

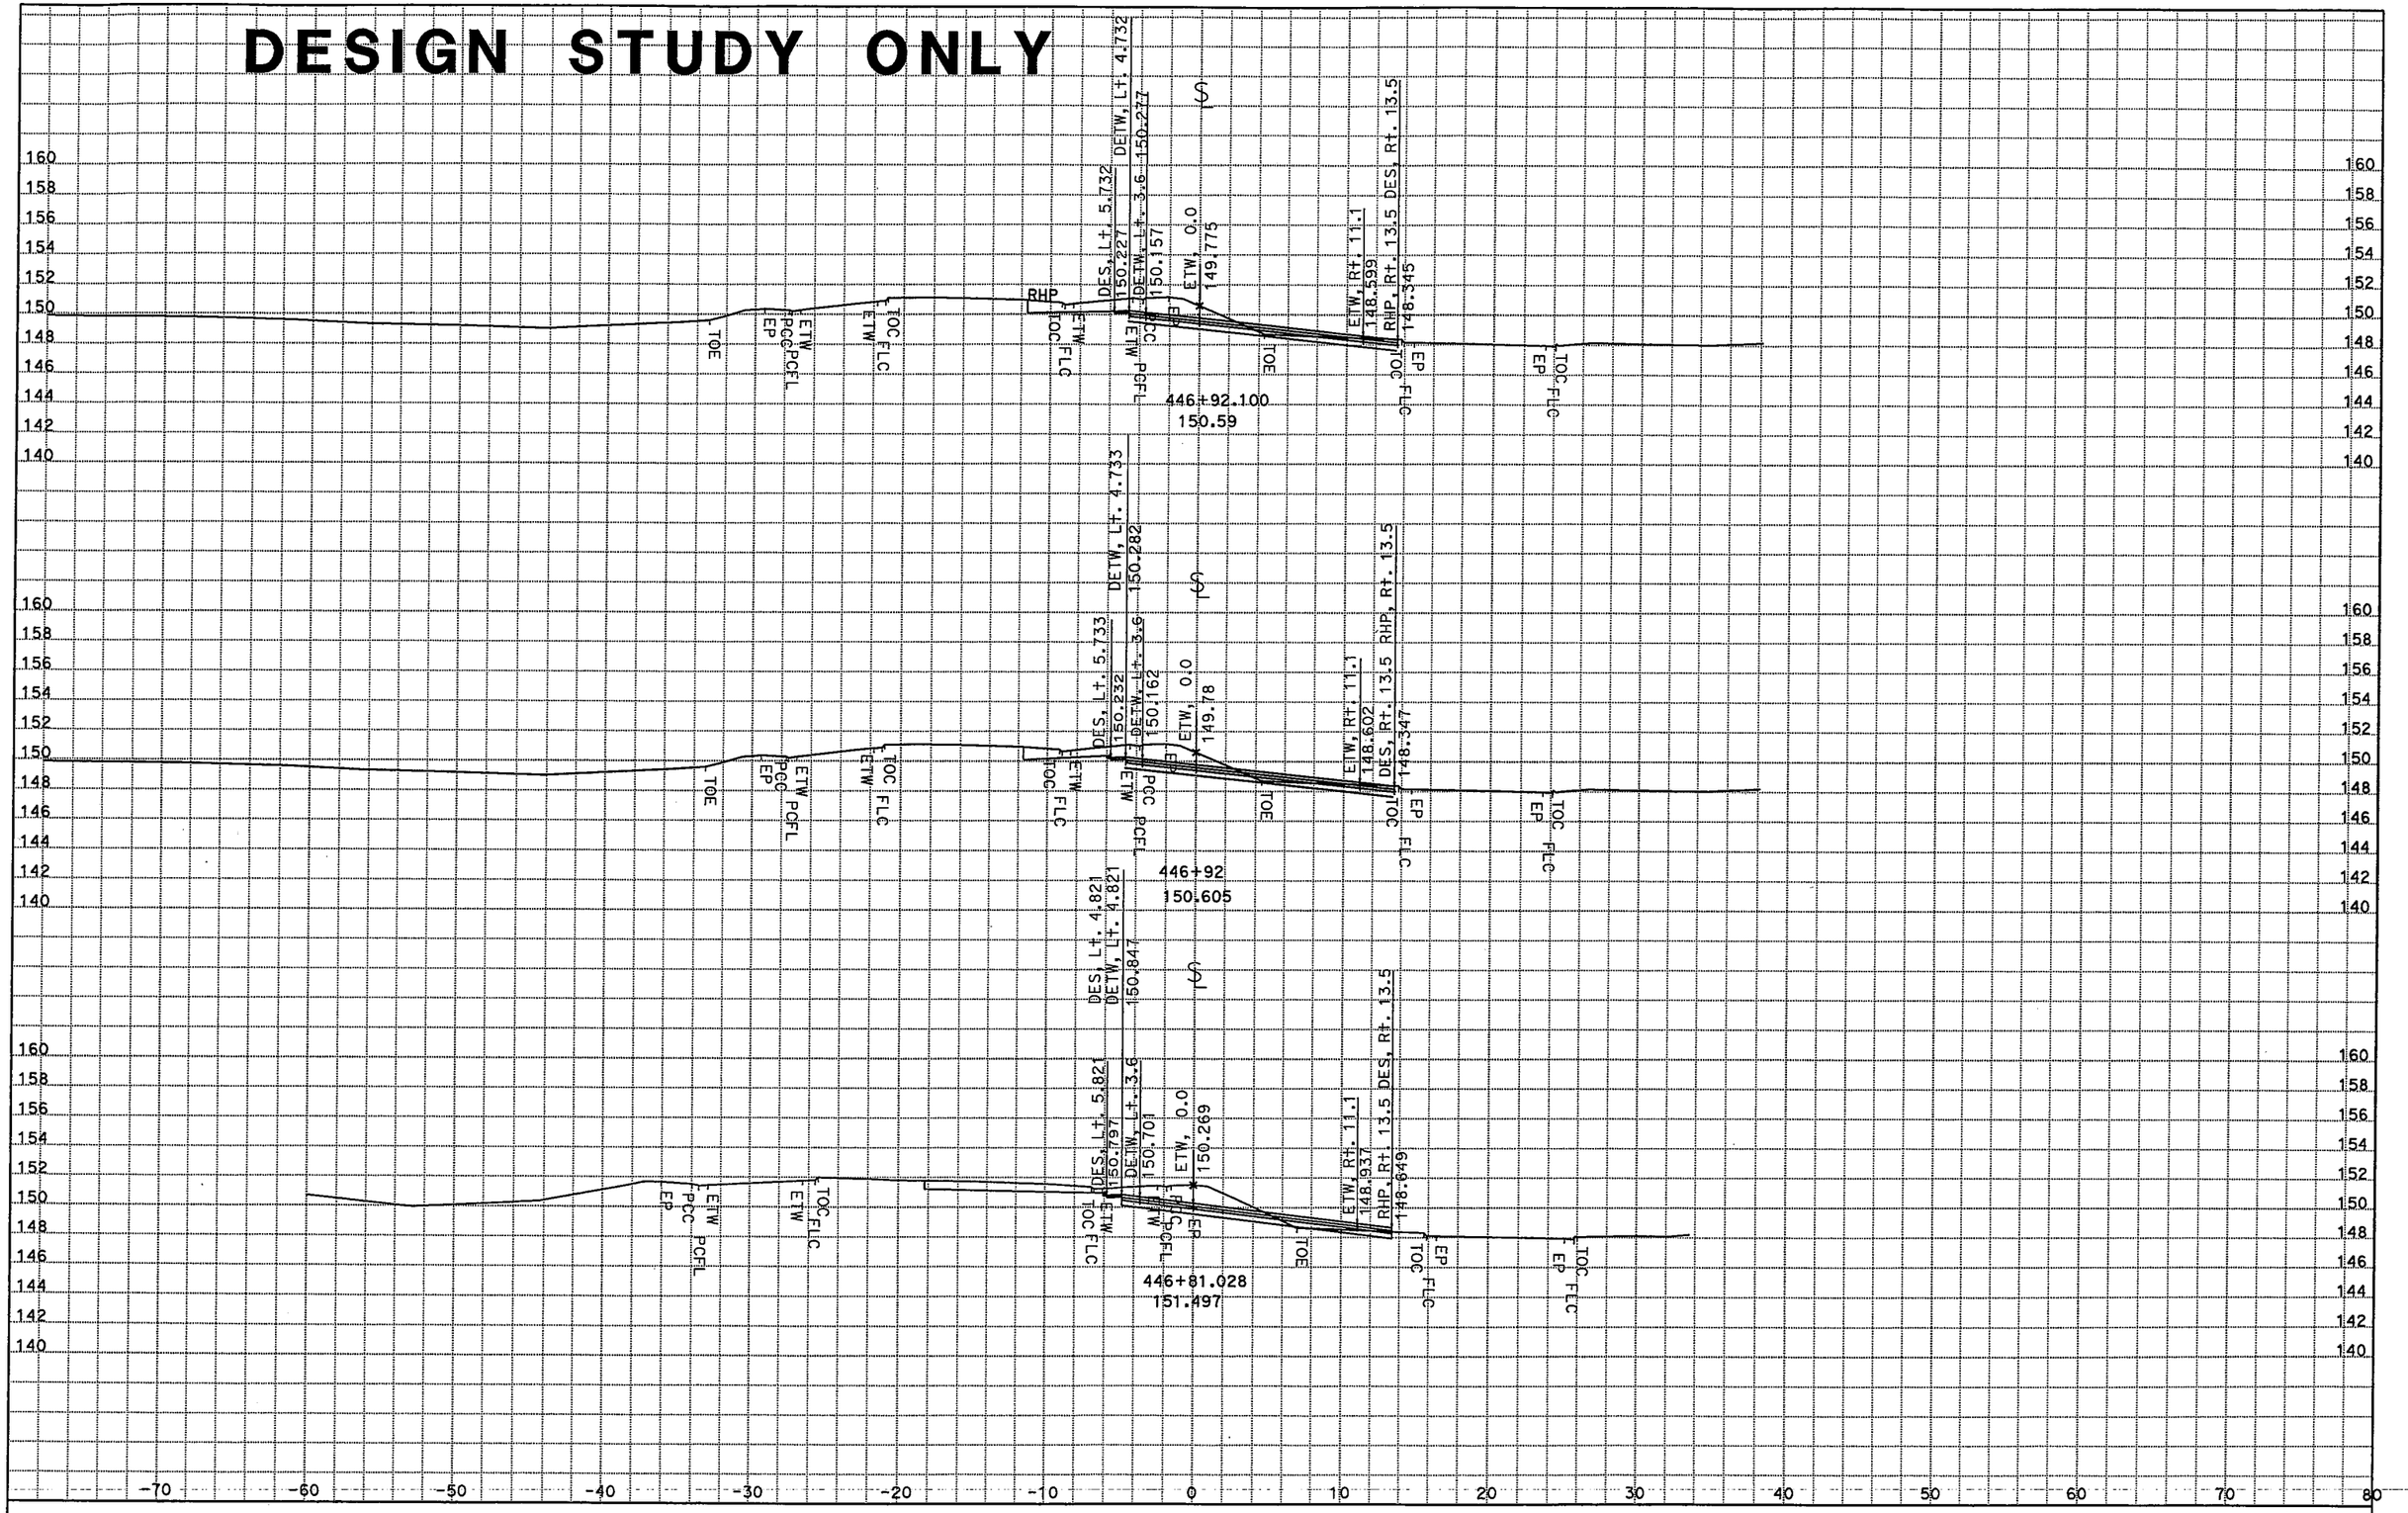

CROSS SECTIONS CREATED BY: ERNESTO G DATE: 1/31/03

ALL DIMENSIONS ARE METRIC

PROJECT: 1786A1

CONSTRACT NO.: 07-1786A4

44.2/45.2

Project: 010074 File: D:\17860\010074\nb off ramp\earthwork\NBOFFR1out.ear

Scale Ratio: 1:200 Horiz.
1:200 Vert.

NBOFFR1
CROSS SECTIONS

DESIGN STUDY ONLY

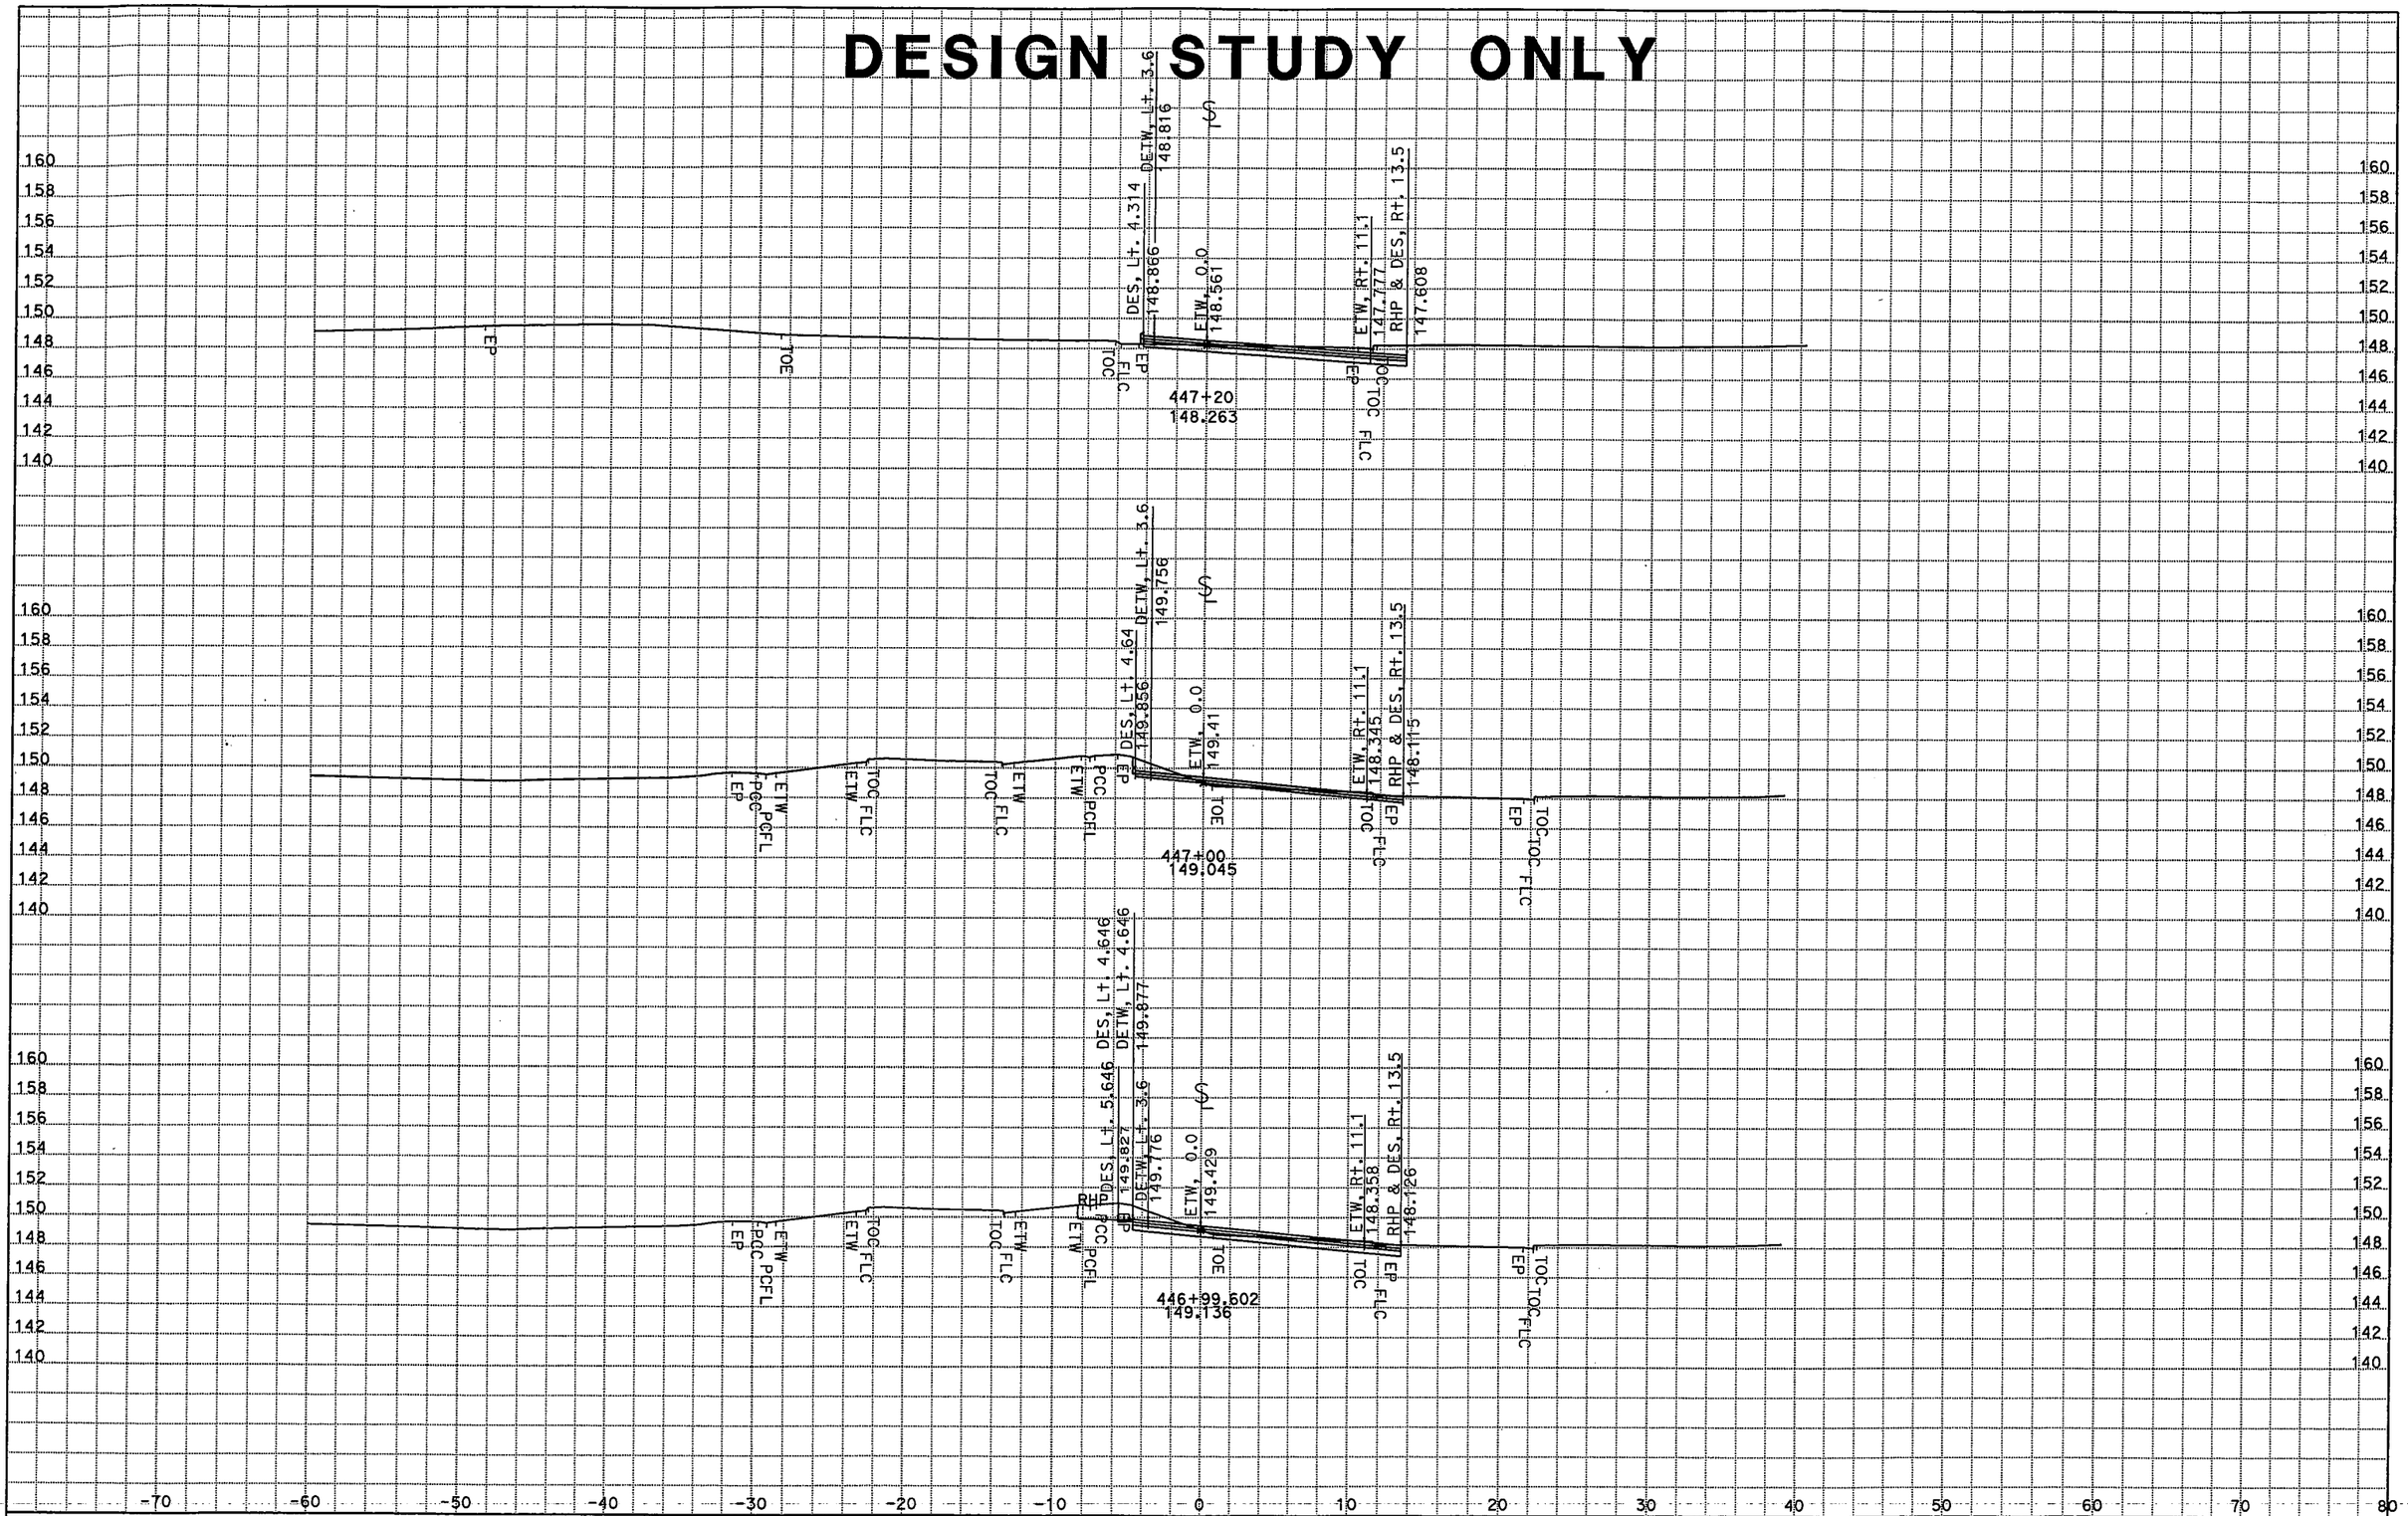

CROSS SECTIONS CREATED BY: ERNESTO G DATE: 1/31/03

ALL DIMENSIONS ARE METRIC

PROJECT: 1786A1
CONTRACT NO.: 07-1786A4
44.2/45.2

Project: 010074 File: D:\17860\010074\nb off ramp\earthwork\NBOFFR1out.ear

Scale Ratio: 1:200 Horiz.
1:200 Vert.

NBOFFR1
CROSS SECTIONS
SHEET 11 OF 14

DESIGN STUDY ONLY

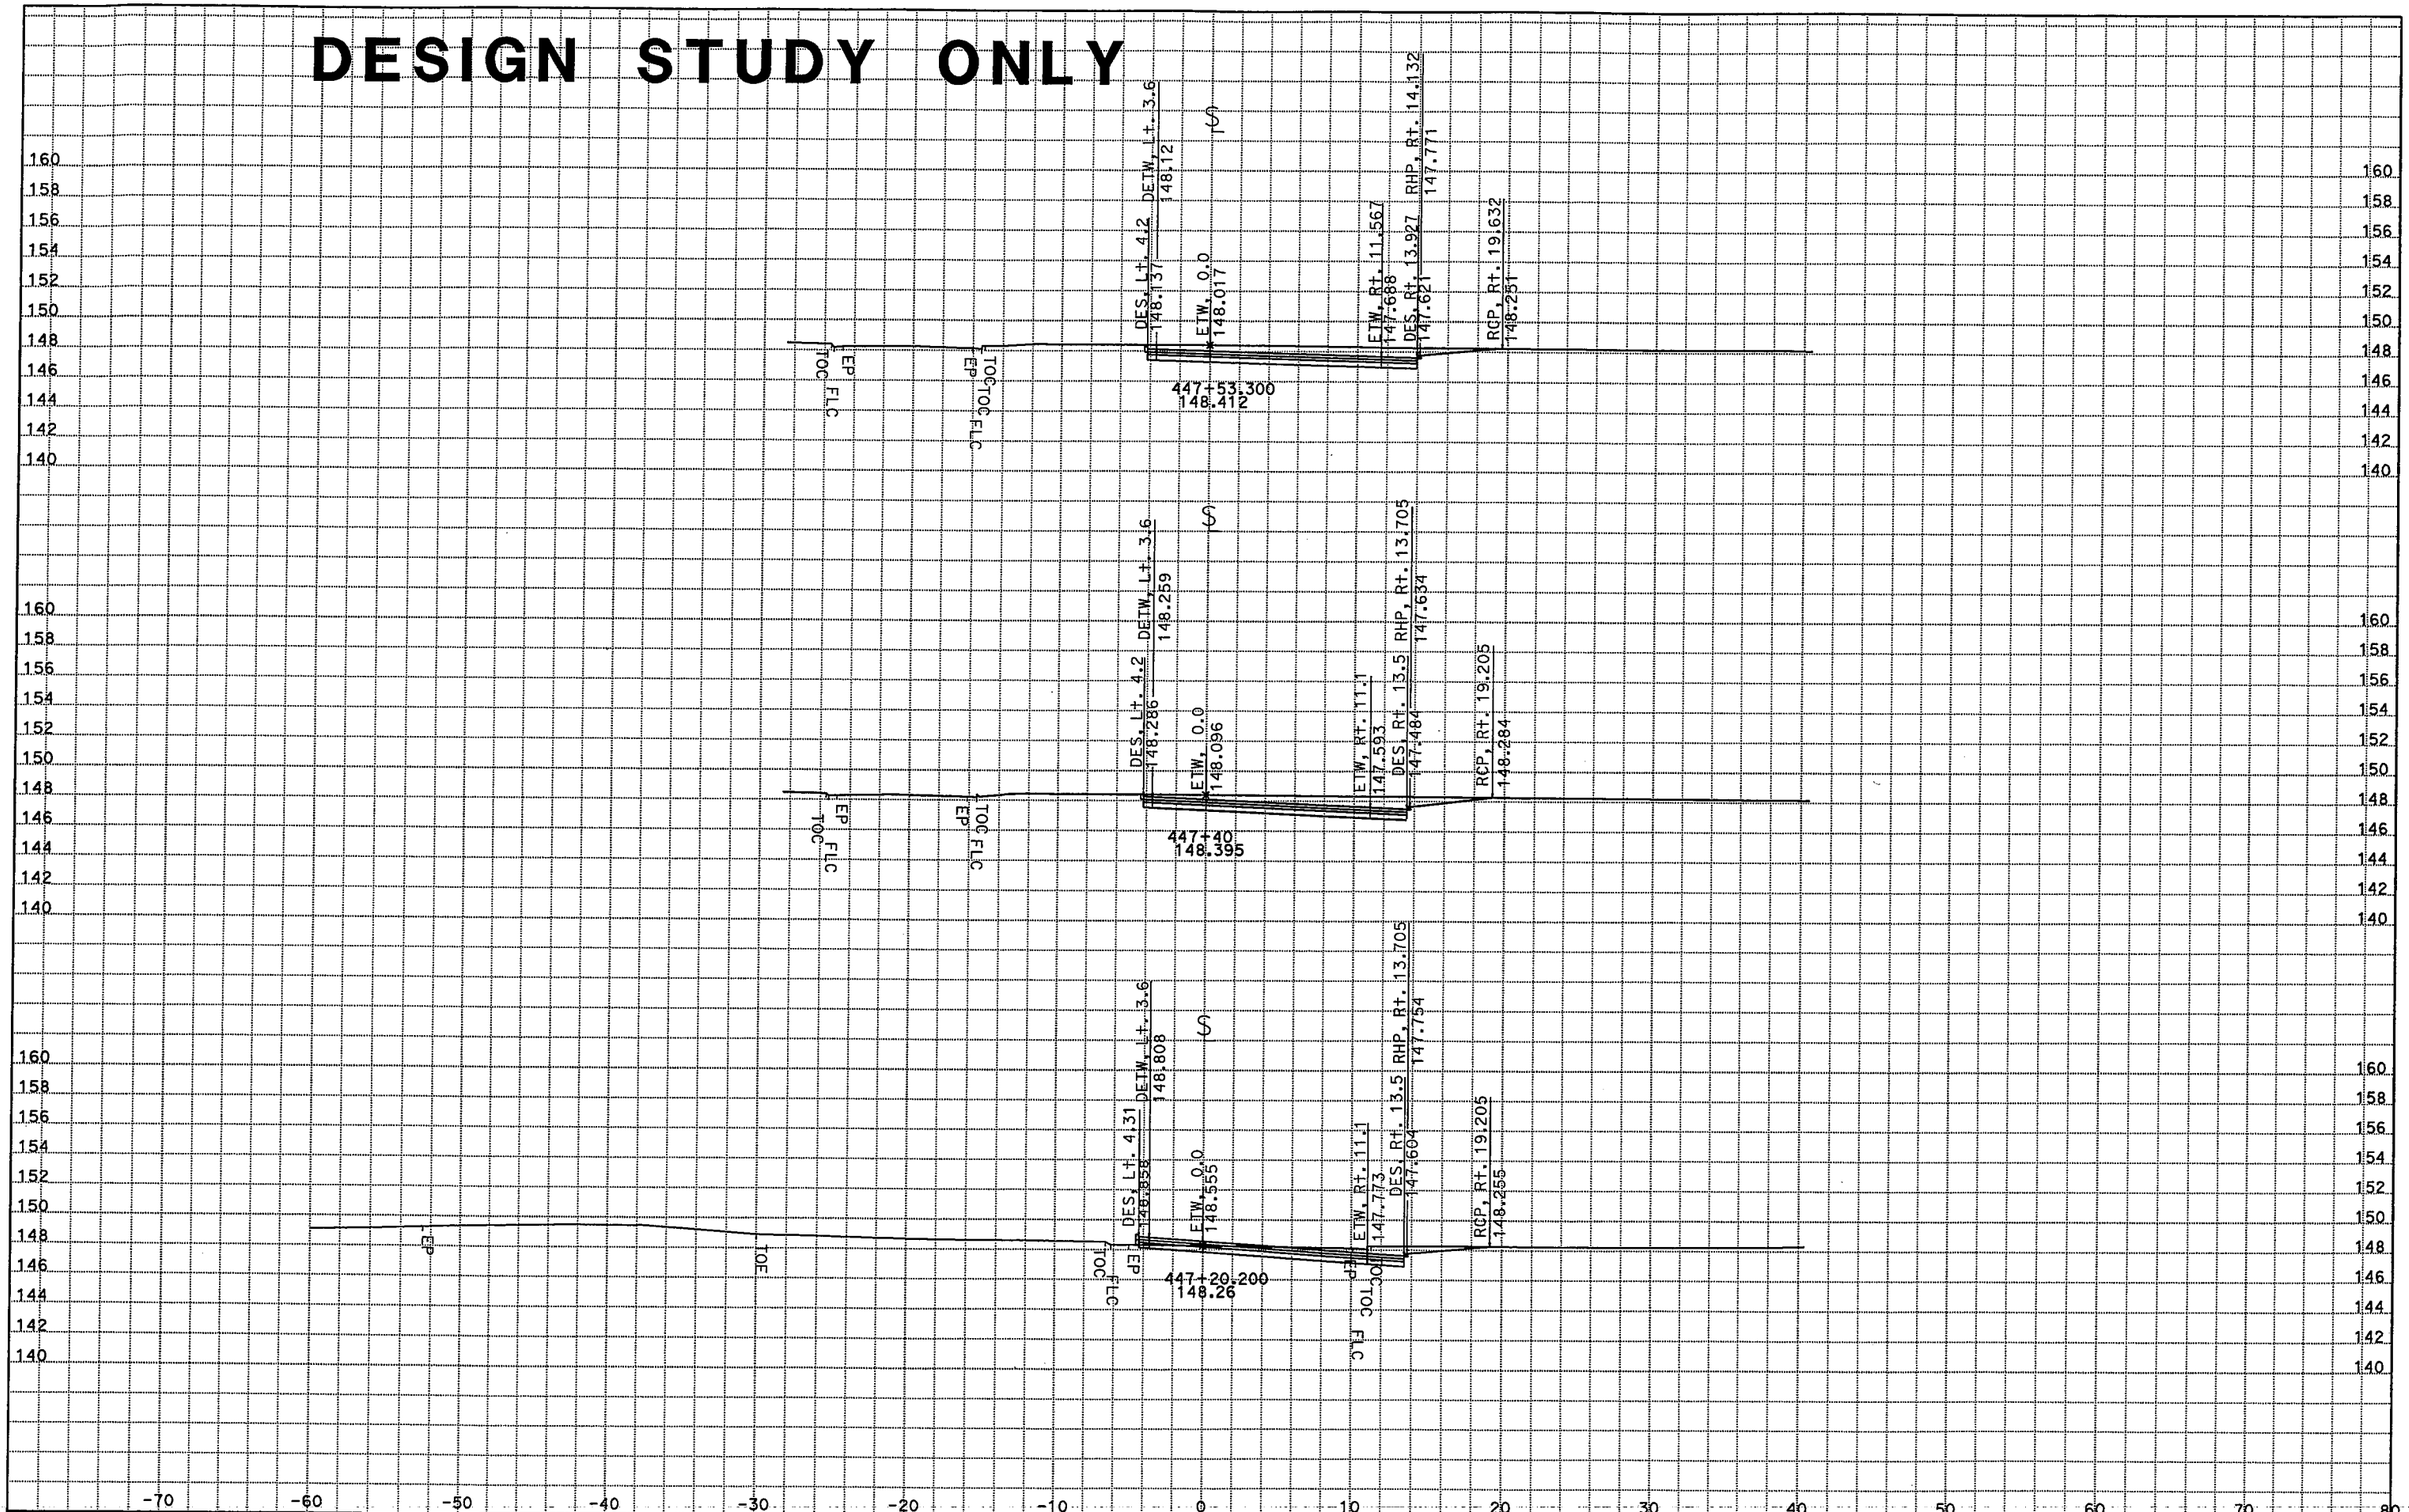

CROSS SECTIONS CREATED BY: ERNESTO G DATE: 1/31/03

ALL DIMENSIONS ARE METRIC

PROJECT: 1786A1

CONSTRACT NO.: 07-1786A4

44.2/45.2

Project: 010074 File: D:\17860\010074\nb off ramp\earthwork\NBOFFR1out.ear

Scale Ratio: 1:200 Horiz.
1:200 Vert.

NBOFFR1
CROSS SECTIONS
SHEET 12 OF 14

DESIGN STUDY ONLY

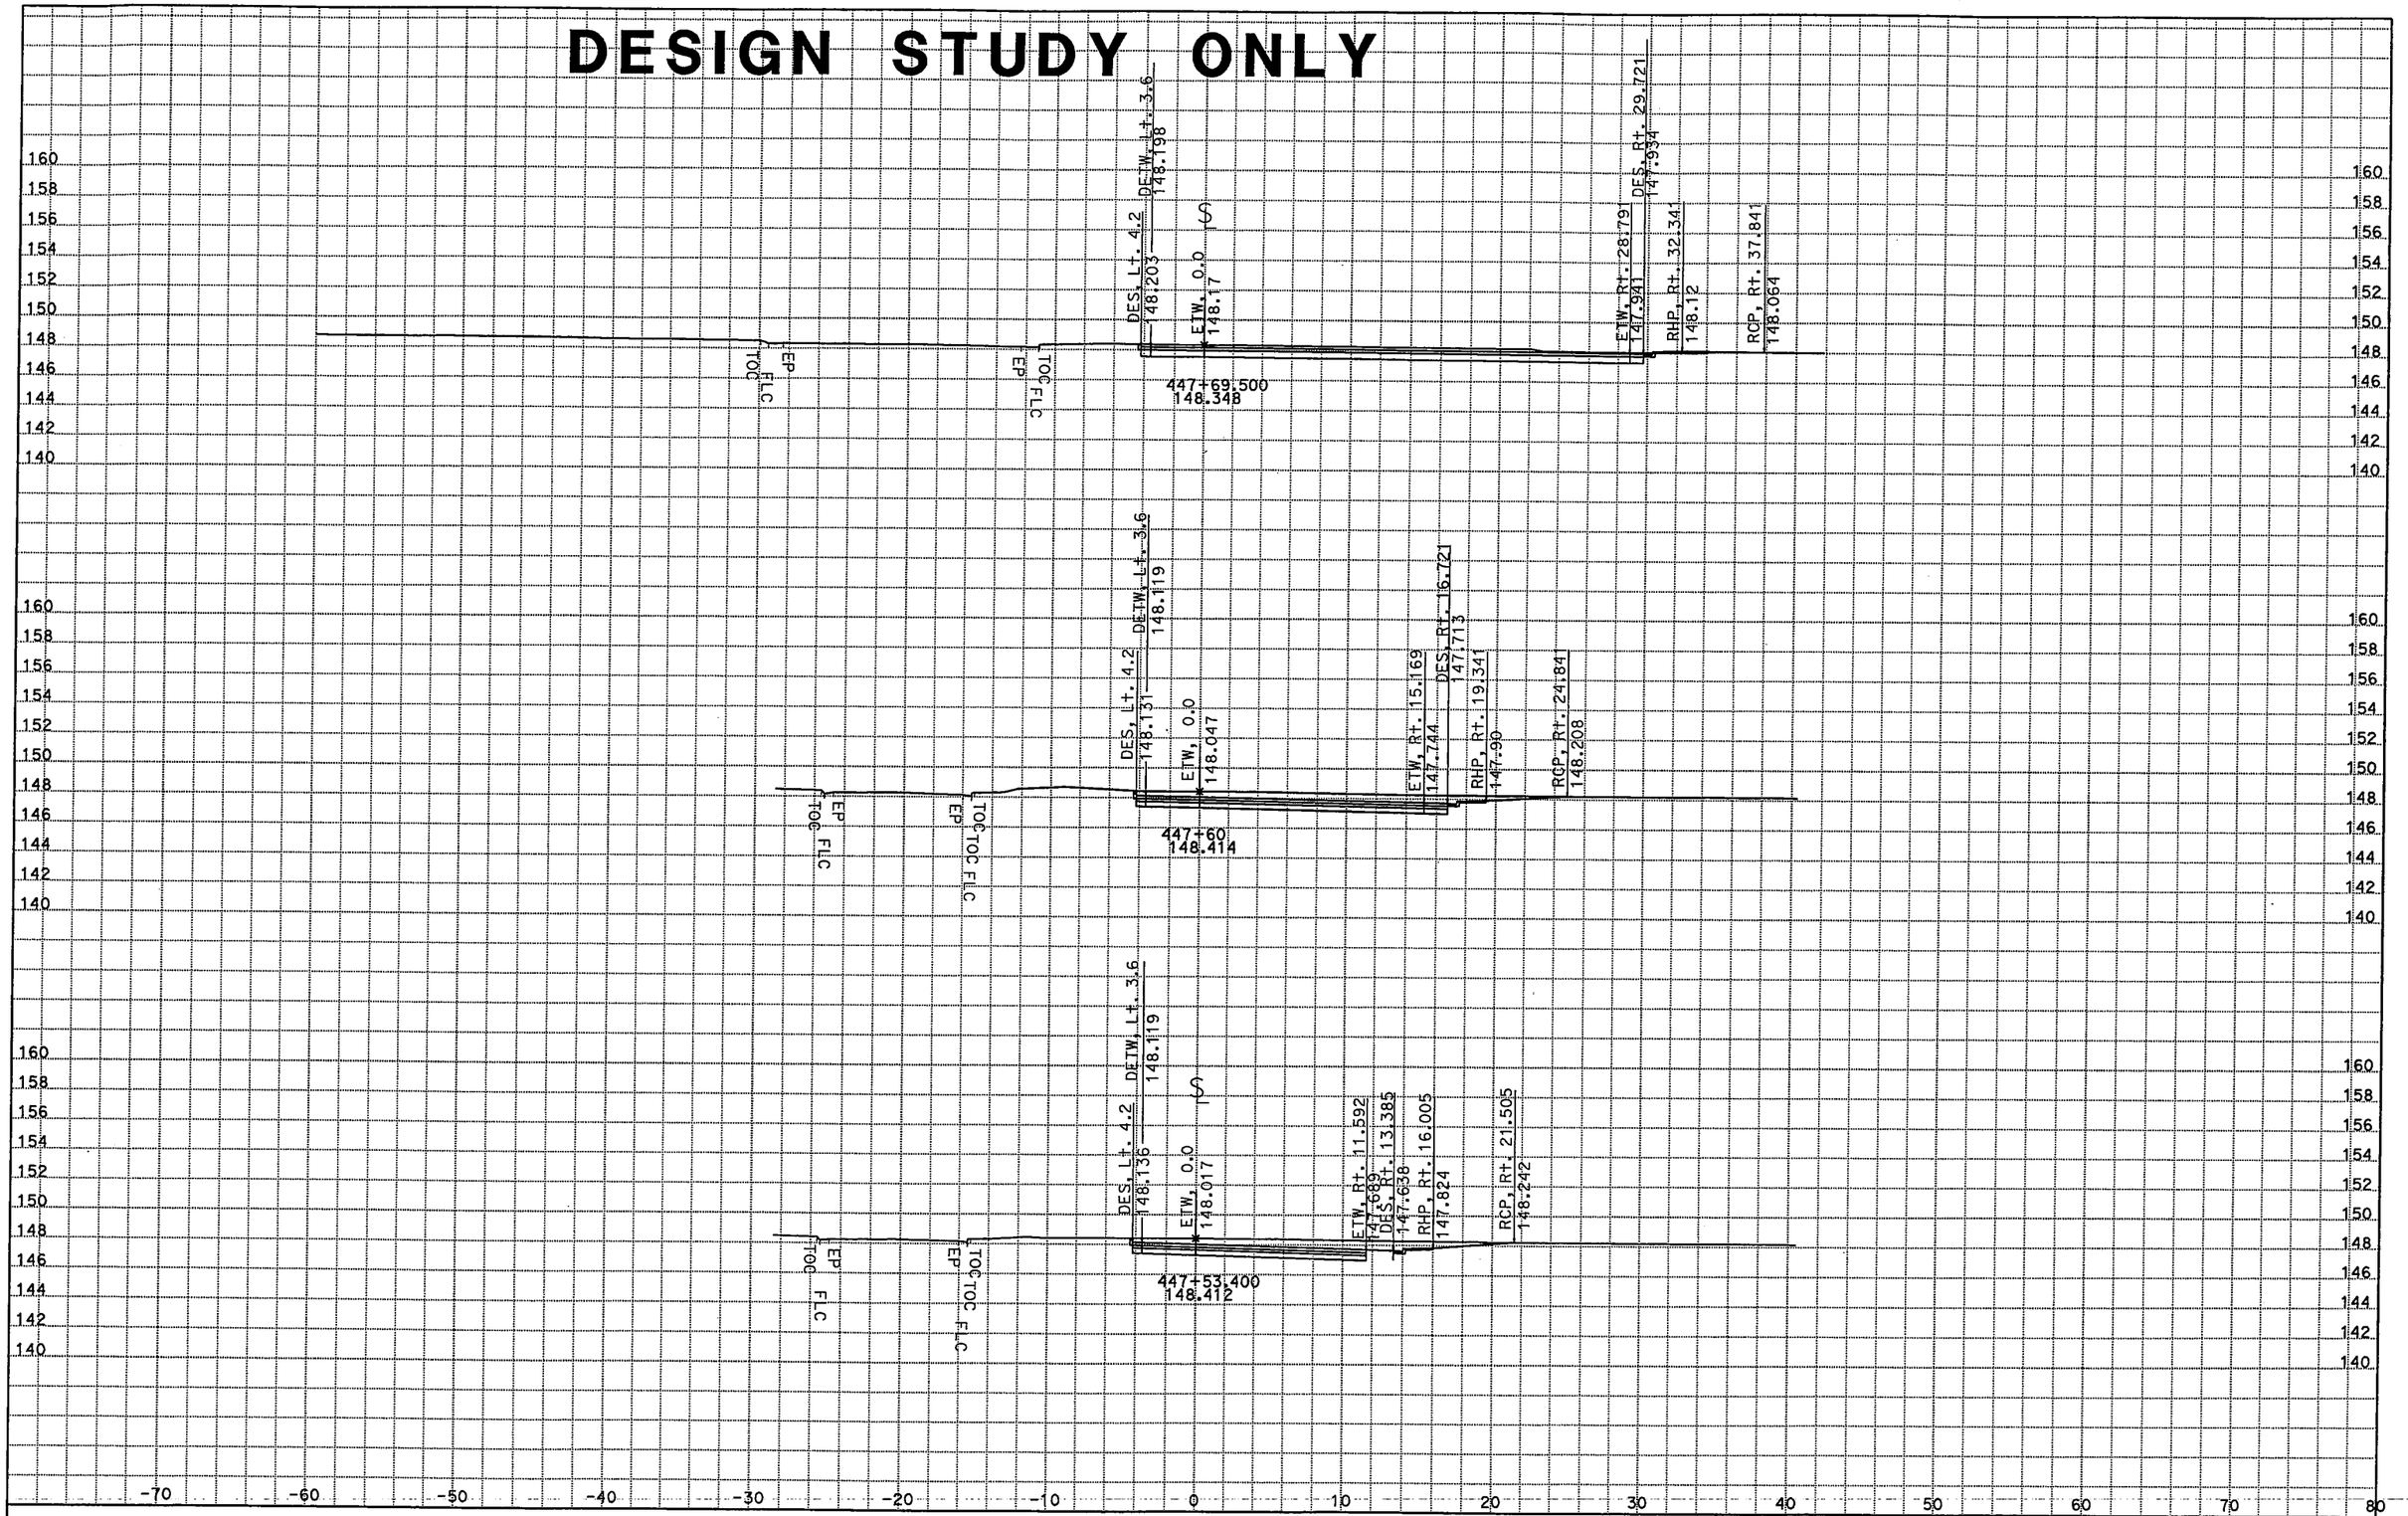

CROSS SECTIONS CREATED BY: ERNESTO G DATE: 1/31/03

ALL DIMENSIONS ARE METRIC

PROJECT: 1786A1

CONSTRACT NO.: 07-1786A4

44.2/45.2

Project: 010074 File: D:\17860\010074\nb off ramp\earthwork\NBOFFR1out.ear

Scale Ratio: 1:200 Horiz.
1:200 Vert.

NBOFFR1
CROSS SECTIONS

SHEET 13 OF 14

DESIGN STUDY ONLY

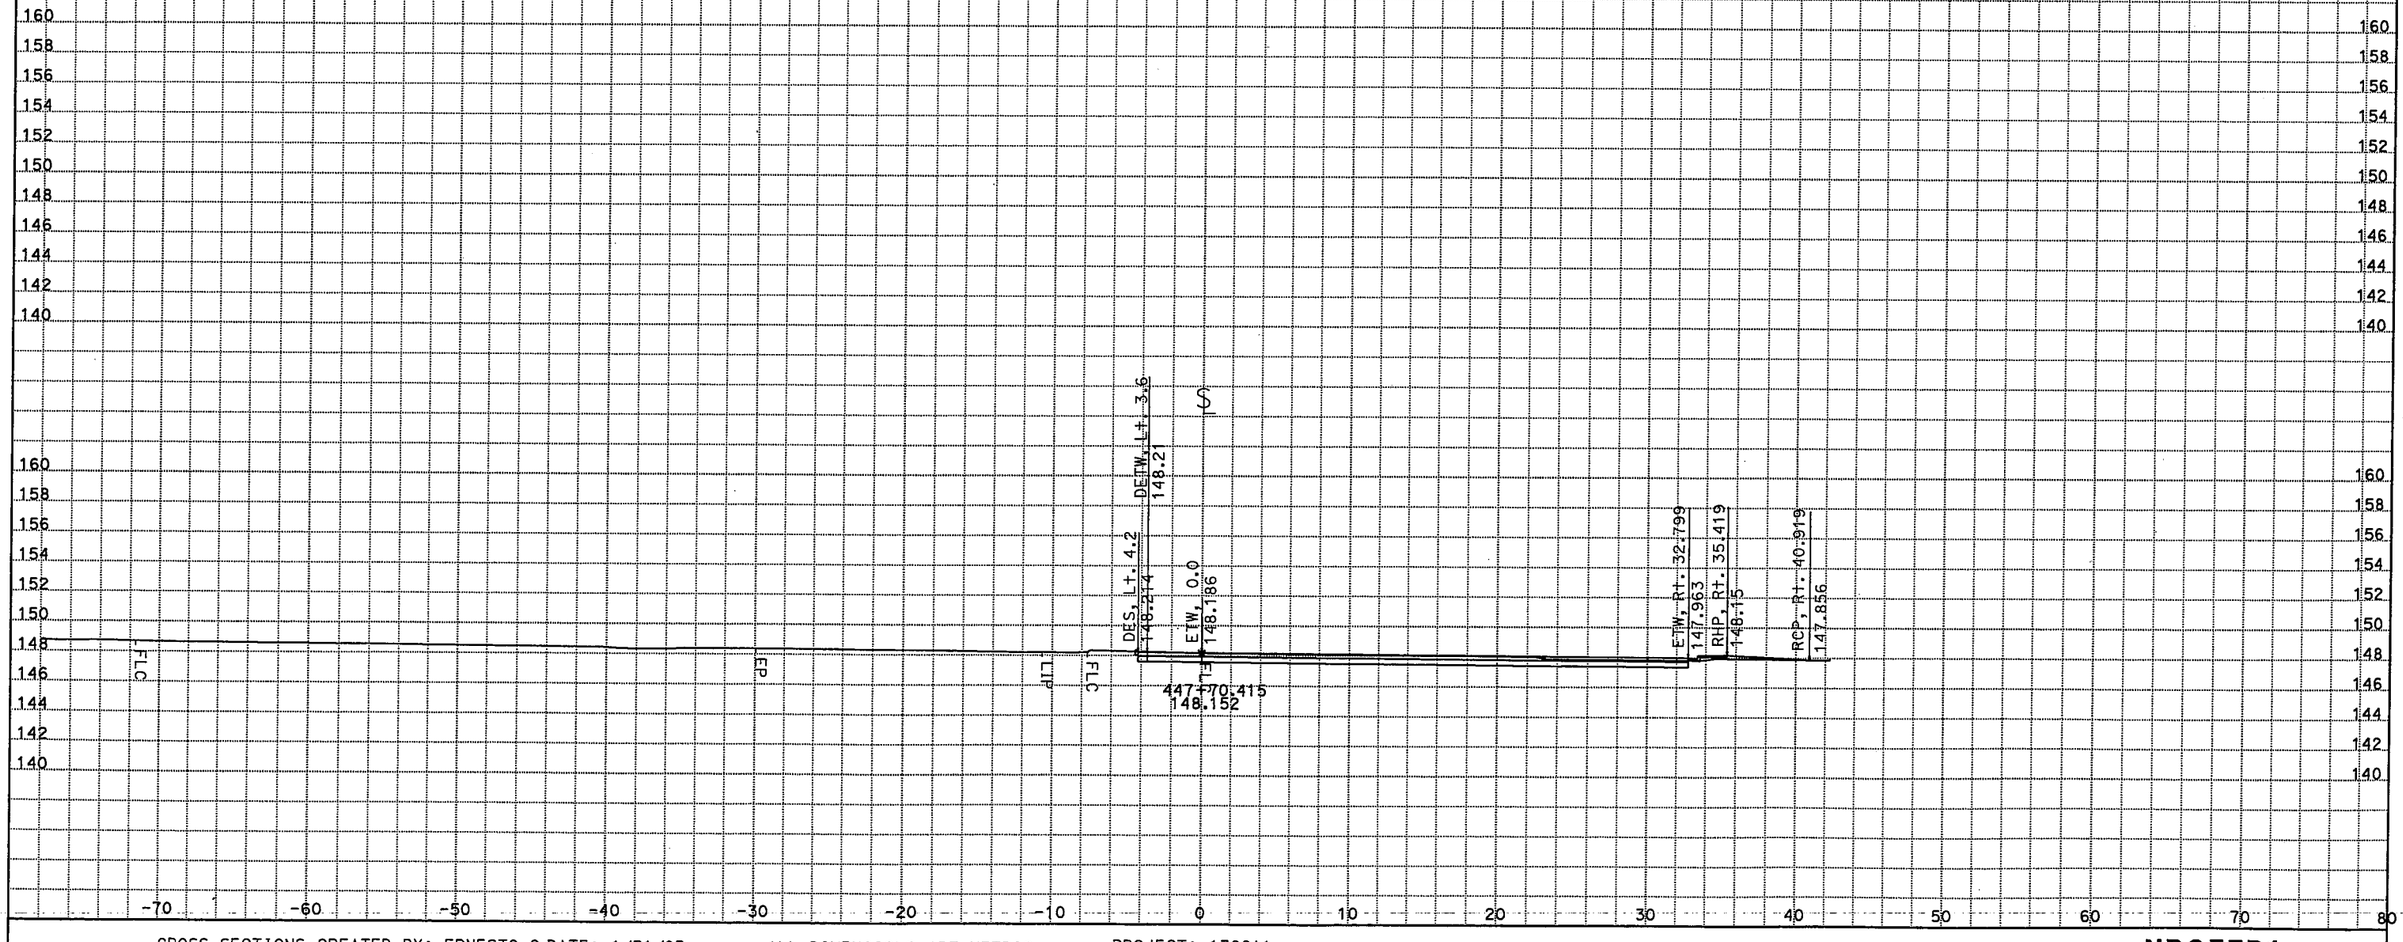

CROSS SECTIONS CREATED BY: ERNESTO G DATE: 1/31/03

ALL DIMENSIONS ARE METRIC

PROJECT: 1786A1

CONSTRACT NO.: 07-1786A4

44.2/45.2

Project: 010074 File: D:\17860\010074\nb off ramp\earthwork\NBOFFR1out.ear

Scale Ratio: 1:200 Horiz.
1:200 Vert.

NBOFFR1
CROSS SECTIONS
SHEET 14 OF 14

DESIGN STUDY ONLY

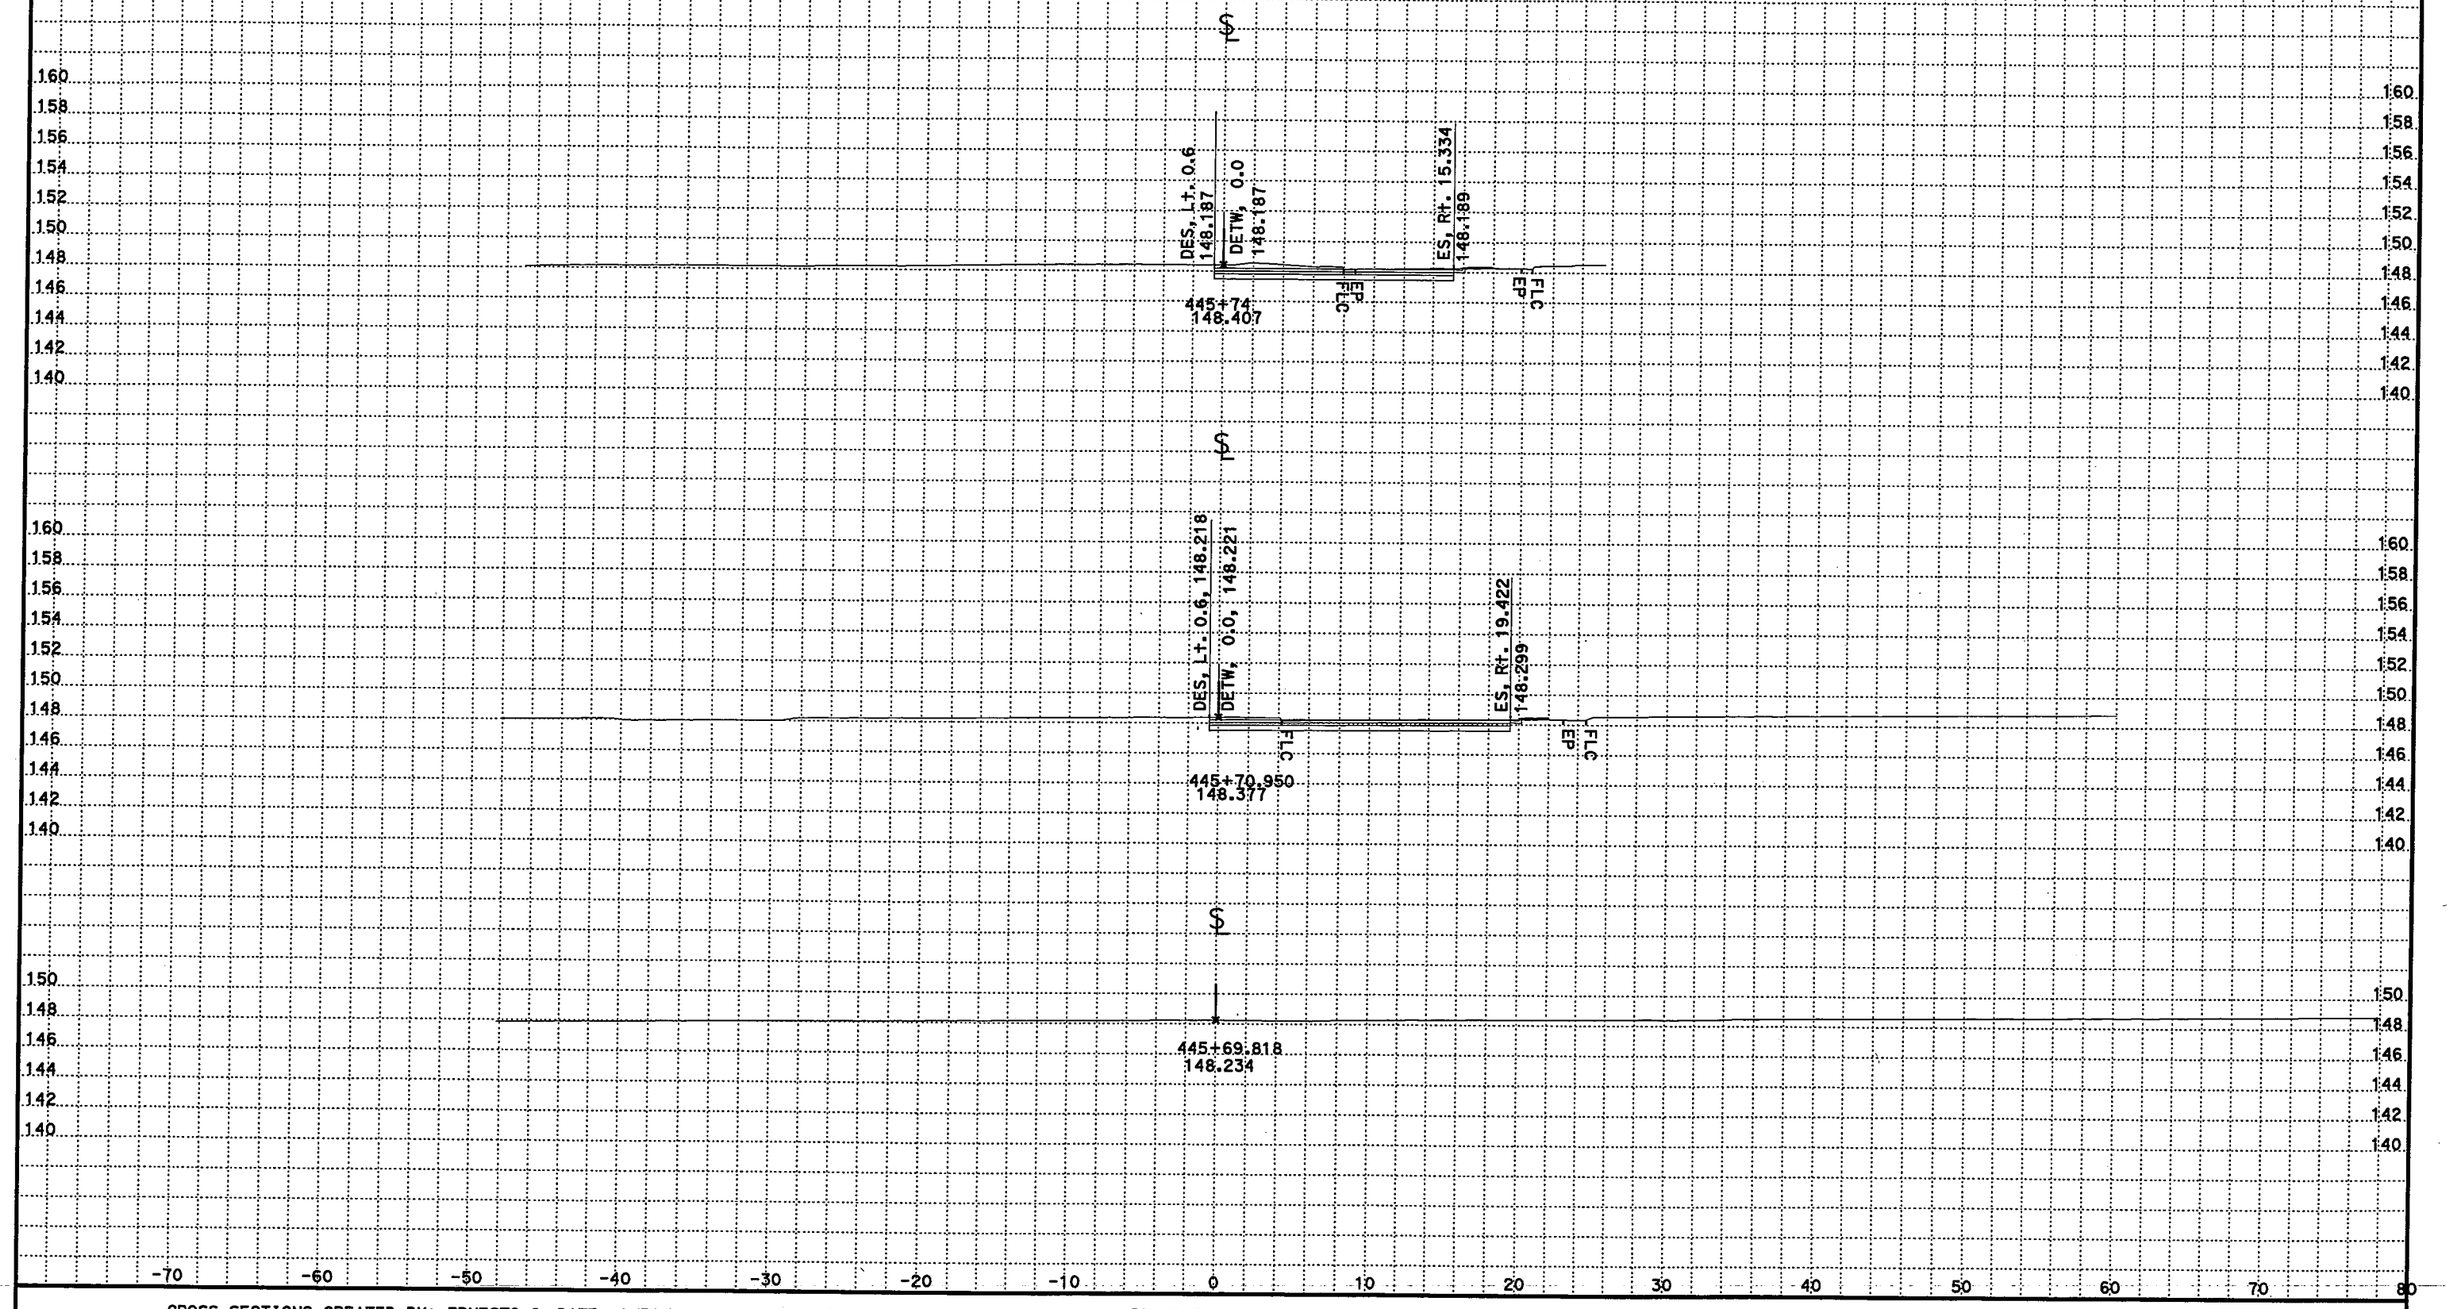

CROSS SECTIONS CREATED BY: ERNESTO G DATE: 1/31/03

ALL DIMENSIONS ARE METRIC

PROJECT: 1786A1
CONSTRACT NO.: 07-1786A4
44.2/45.2

Scale Ratio: 1:200 Horiz.
1:200 Vert.

Project: 010074 File: D:\17860\010074\NBONRAMP1\winch_earthwork_ac\nbonr1out.ear

NBONR1
CROSS SECTIONS
SHEET 1 OF 18

DESIGN STUDY ONLY

CROSS SECTIONS CREATED BY: ERNESTO G DATE: 1/31/03

ALL DIMENSIONS ARE METRIC

PROJECT: 1786A1
CONSTRACT NO.: 07-1786A4
44.2/45.2

Scale Ratio: 1:200 Horiz.
1:200 Vert.

Project: 010074 File: D:\17860\010074\NBONRAMP1\winch_earthwork_ac\nbonr1out.ear

NBONR1
CROSS SECTIONS
SHEET 2 OF 18

DESIGN STUDY ONLY

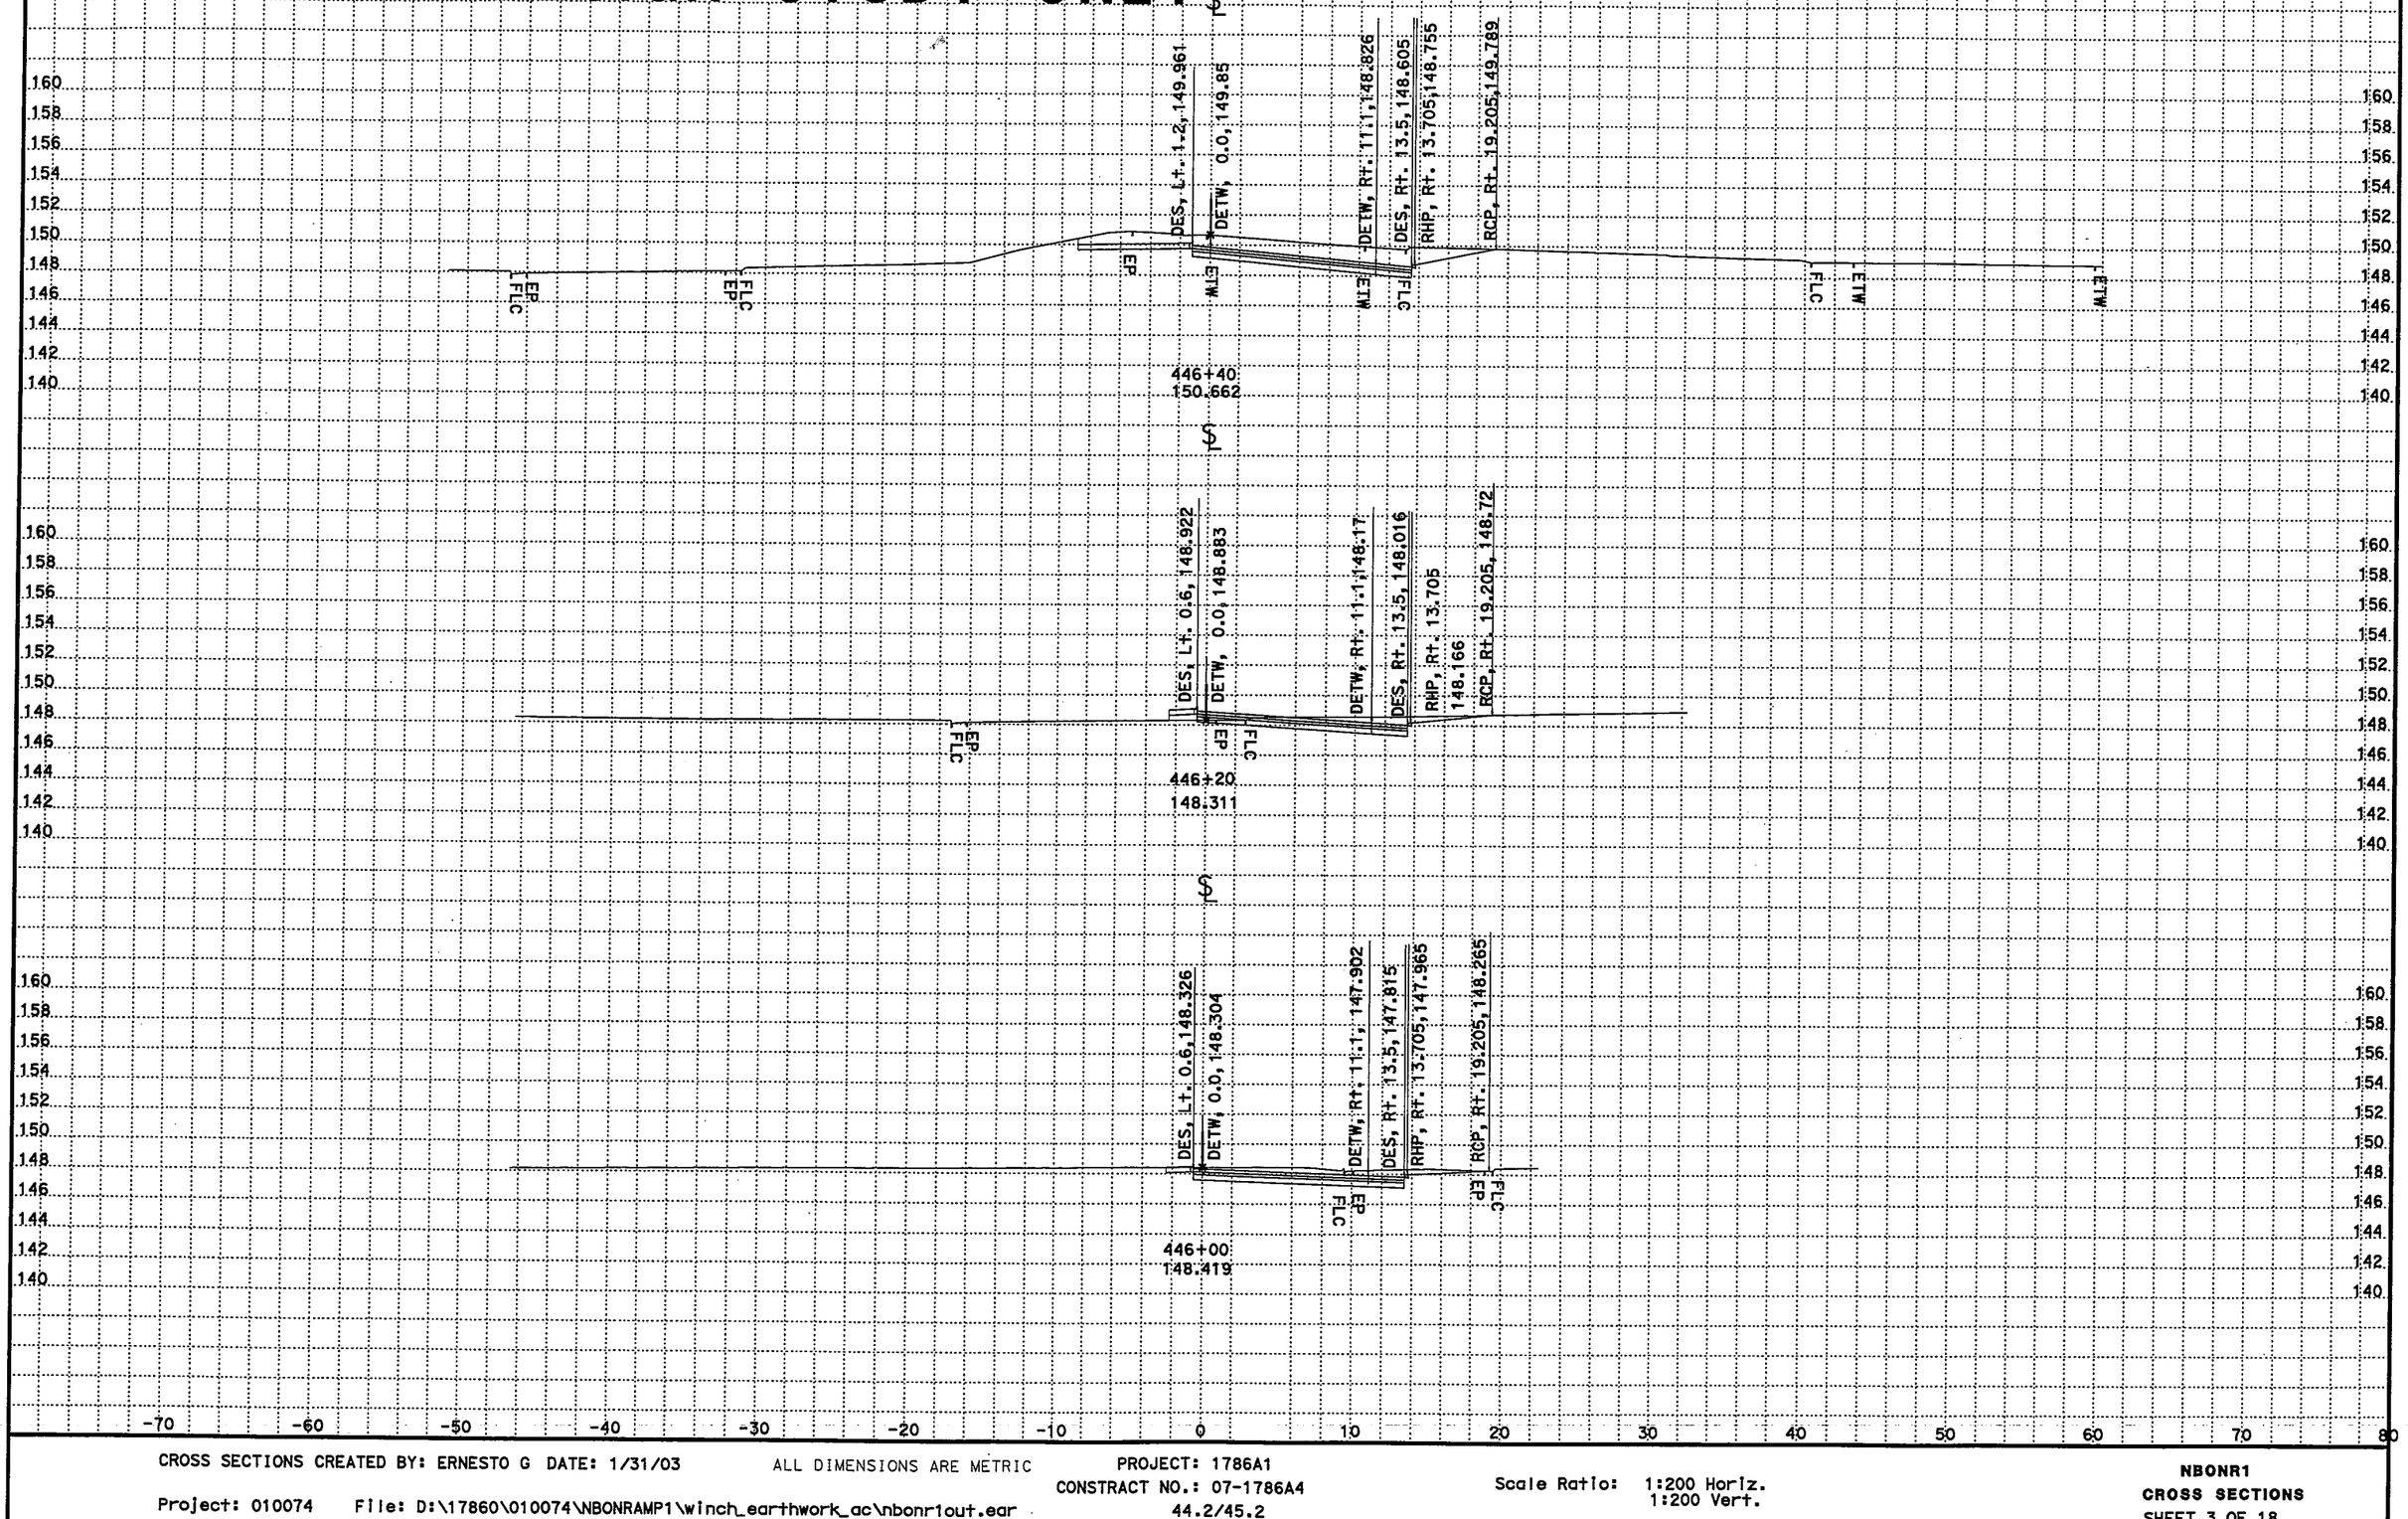

CROSS SECTIONS CREATED BY: ERNESTO G DATE: 1/31/03

ALL DIMENSIONS ARE METRIC

PROJECT: 1786A1
CONSTRACT NO.: 07-1786A4
44.2/45.2

Scale Ratio: 1:200 Horiz.
1:200 Vert.

Project: 010074 File: D:\17860\010074\NBONRAMP1\winch_earthwork_ac\nbonr1out.ear

NBONR1
CROSS SECTIONS
SHEET 3 OF 18

DESIGN STUDY ONLY

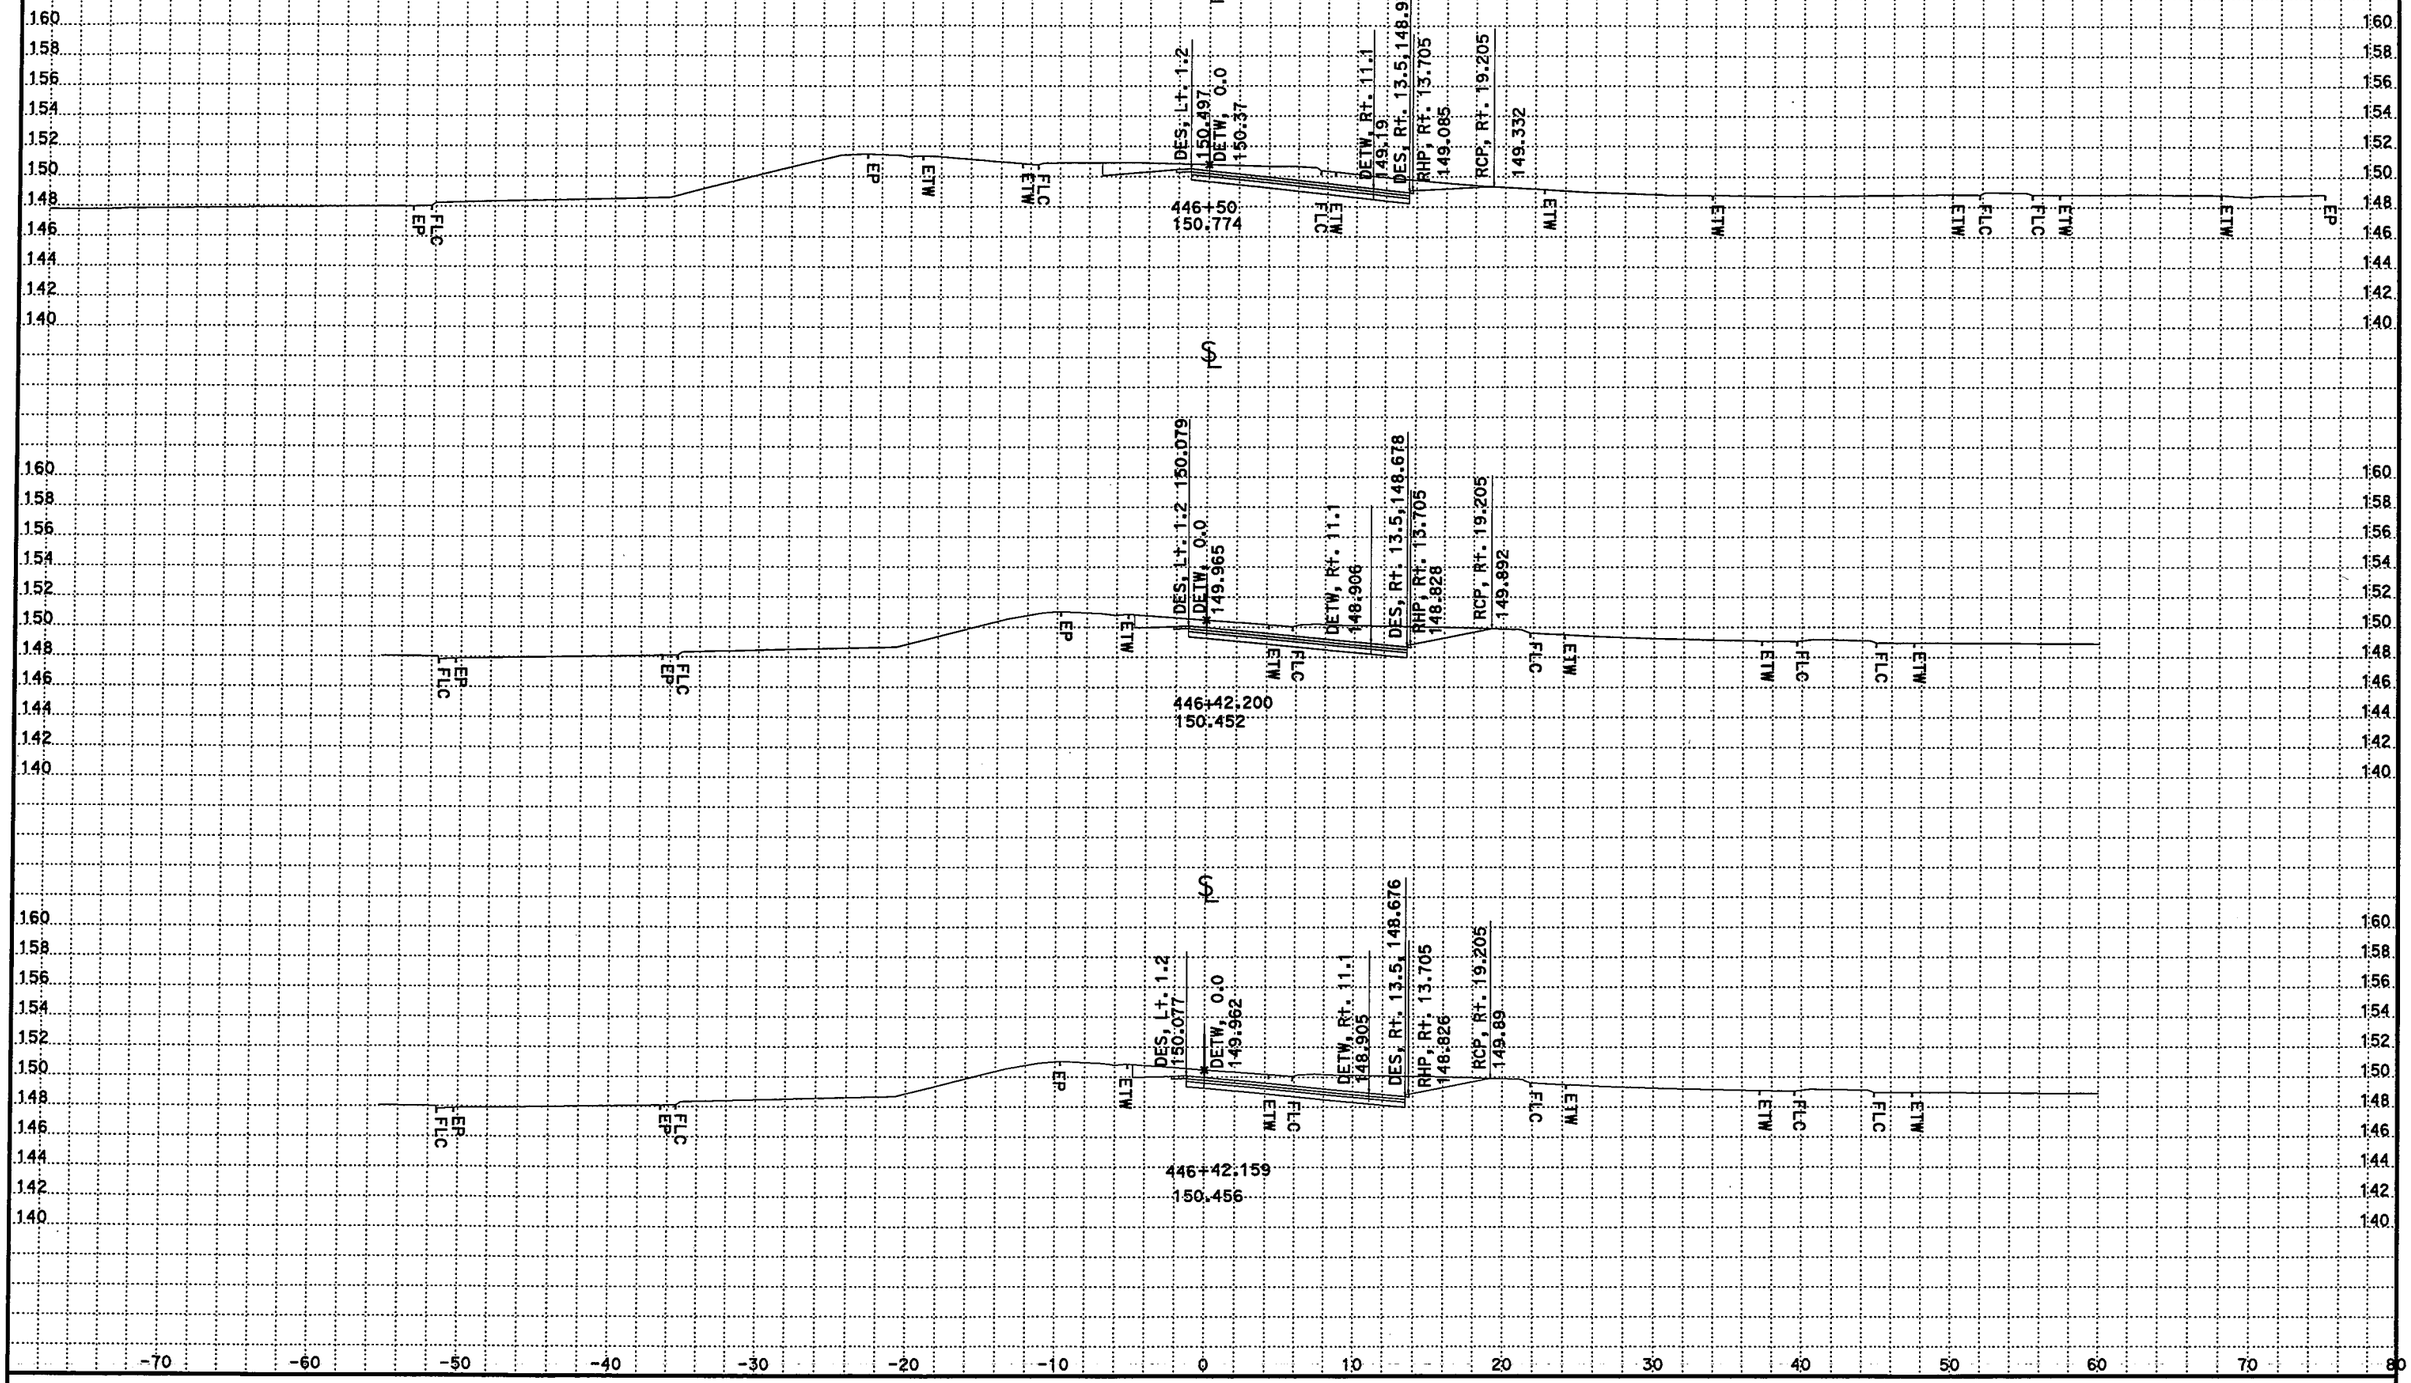

CROSS SECTIONS CREATED BY: ERNESTO G DATE: 1/31/03

ALL DIMENSIONS ARE METRIC

PROJECT: 1786A1
CONSTRACT NO.: 07-1786A4
44.2/45.2

Scale Ratio: 1:200 Horiz.
1:200 Vert.

Project: 010074 File: D:\17860\010074\NBONRAMP1\winch_earthwork_ac\nbonr1out.ear

NBONR1
CROSS SECTIONS
SHEET 4 OF 18

DESIGN STUDY ONLY

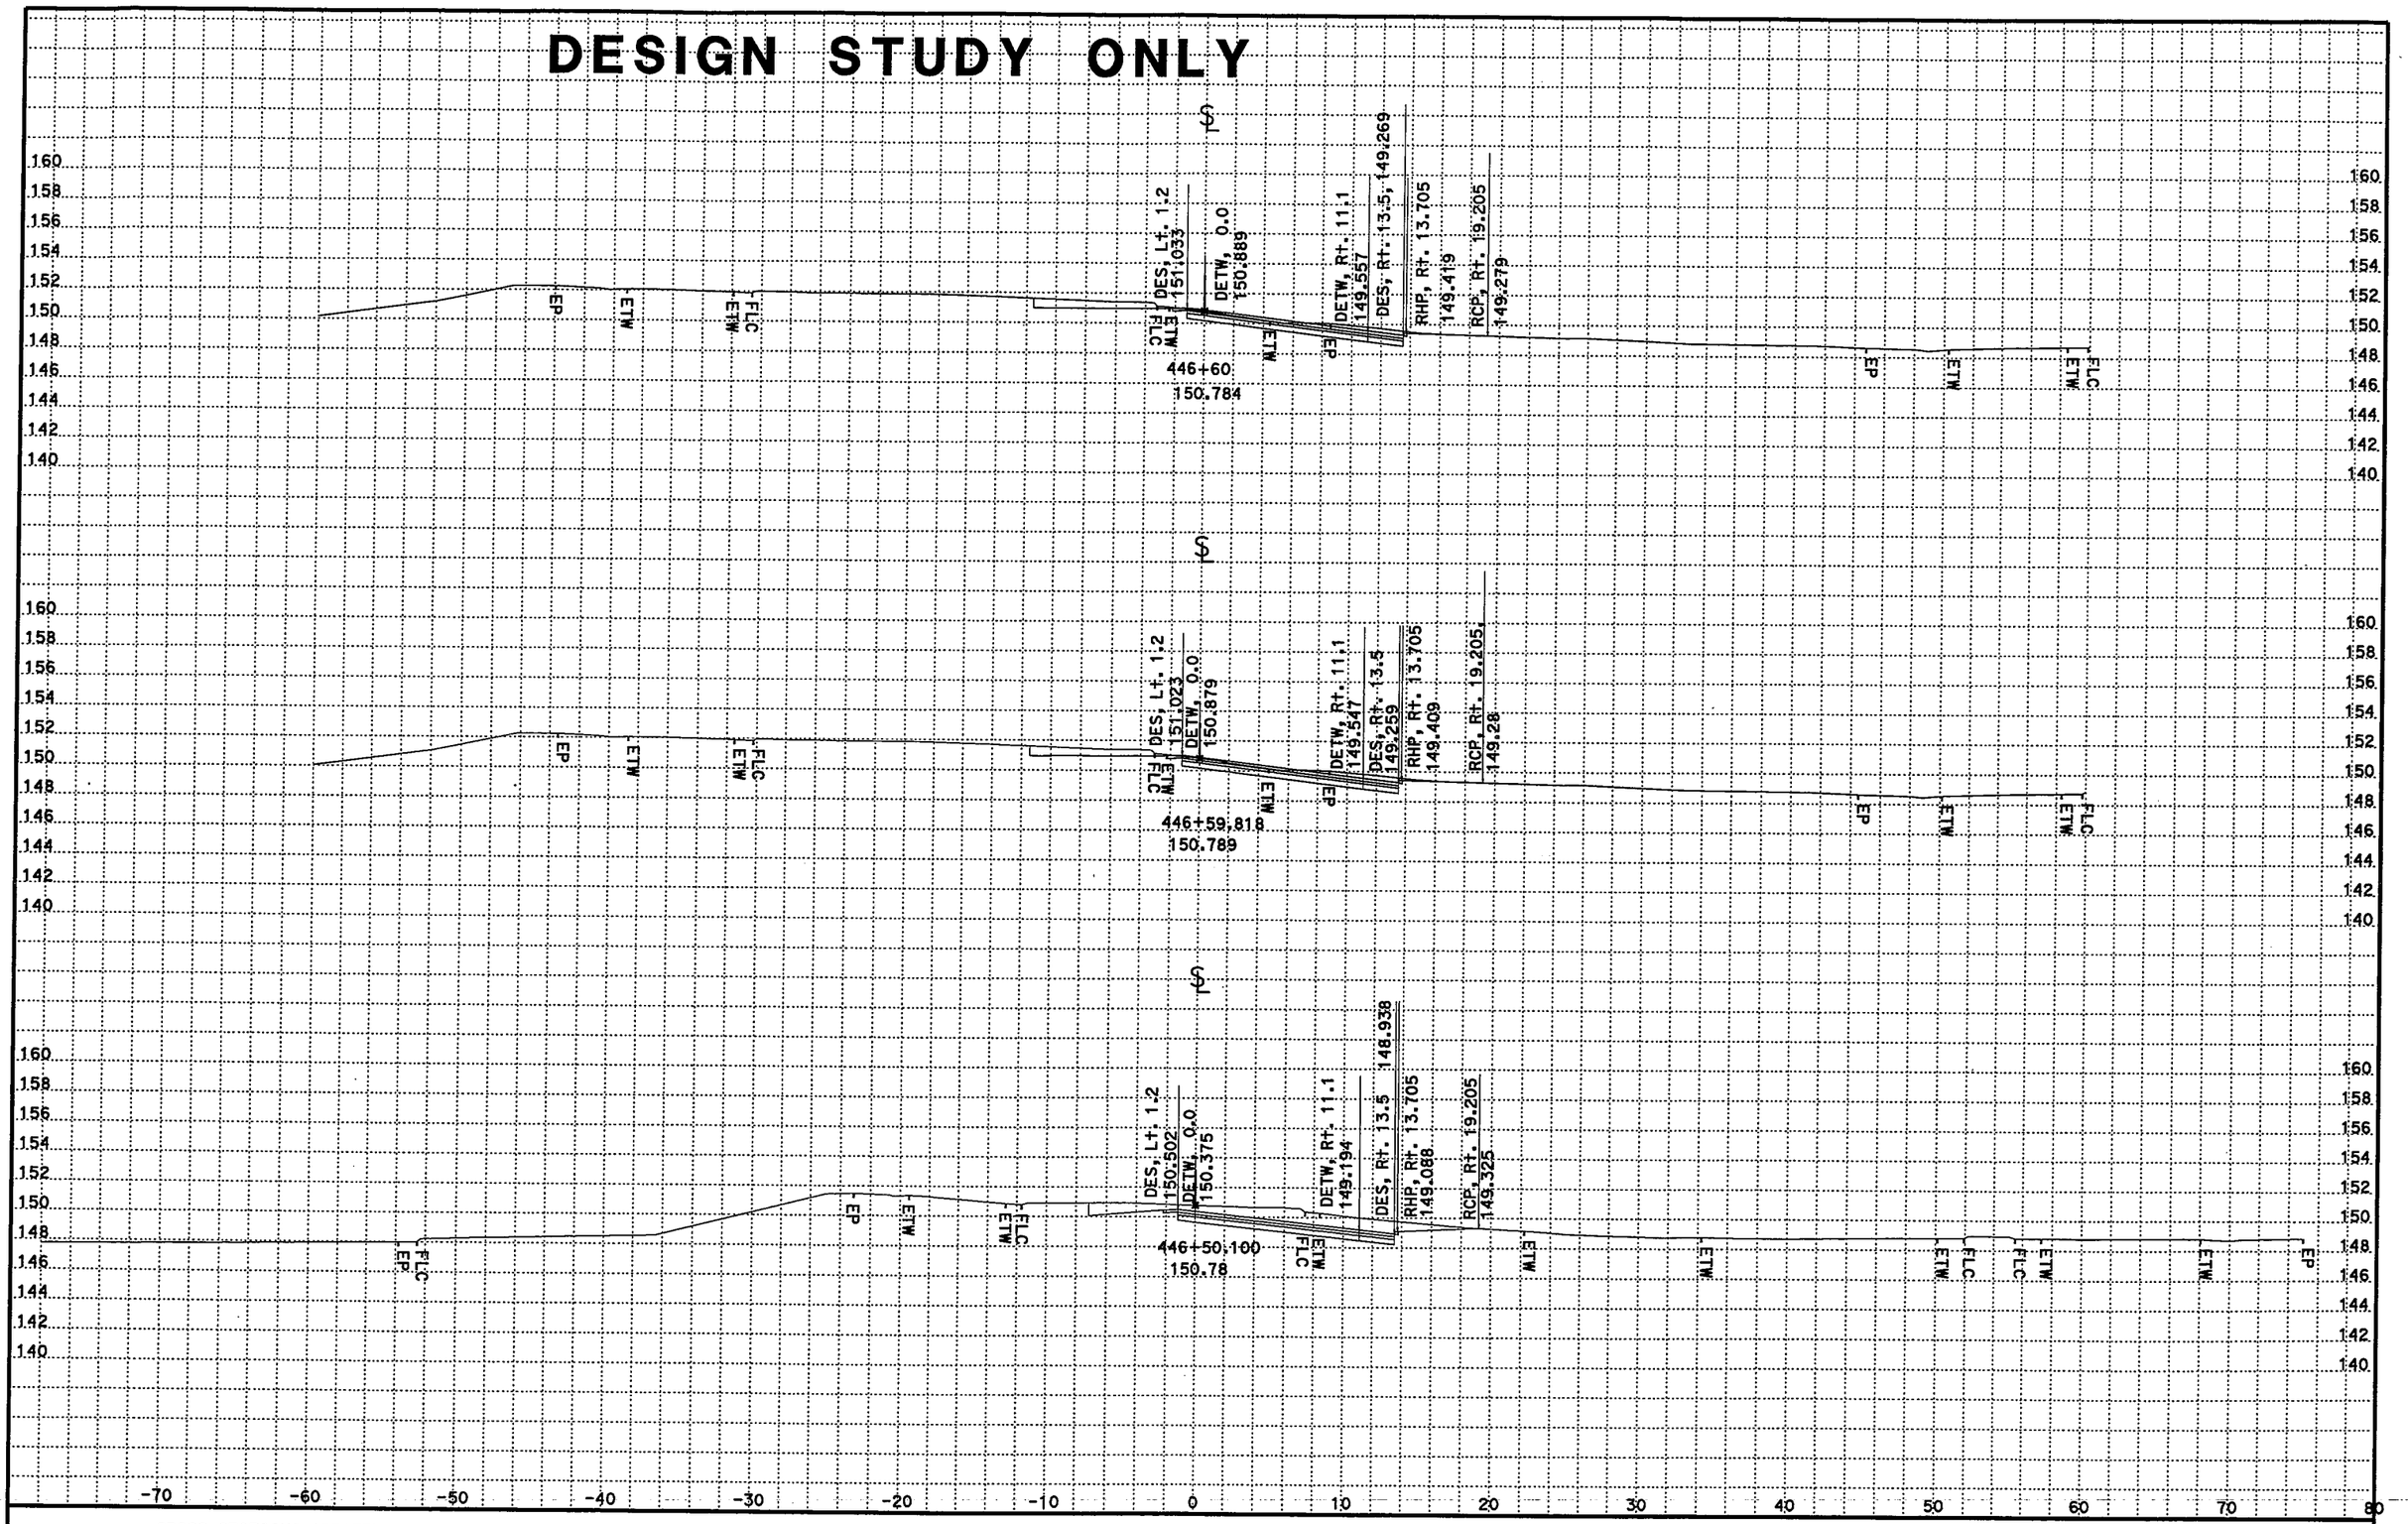

CROSS SECTIONS CREATED BY: ERNESTO G DATE: 1/31/03

ALL DIMENSIONS ARE METRIC

PROJECT: 1786A1
CONSTRACT NO.: 07-1786A4
44.2/45.2

Scale Ratio: 1:200 Horiz.
1:200 Vert.

Project: 010074 File: D:\17860\010074\NBONRAMP1\winch_earthwork_ac\nbonr1out.ear

NBONR1
CROSS SECTIONS
SHEET 5 OF 18

DESIGN STUDY ONLY

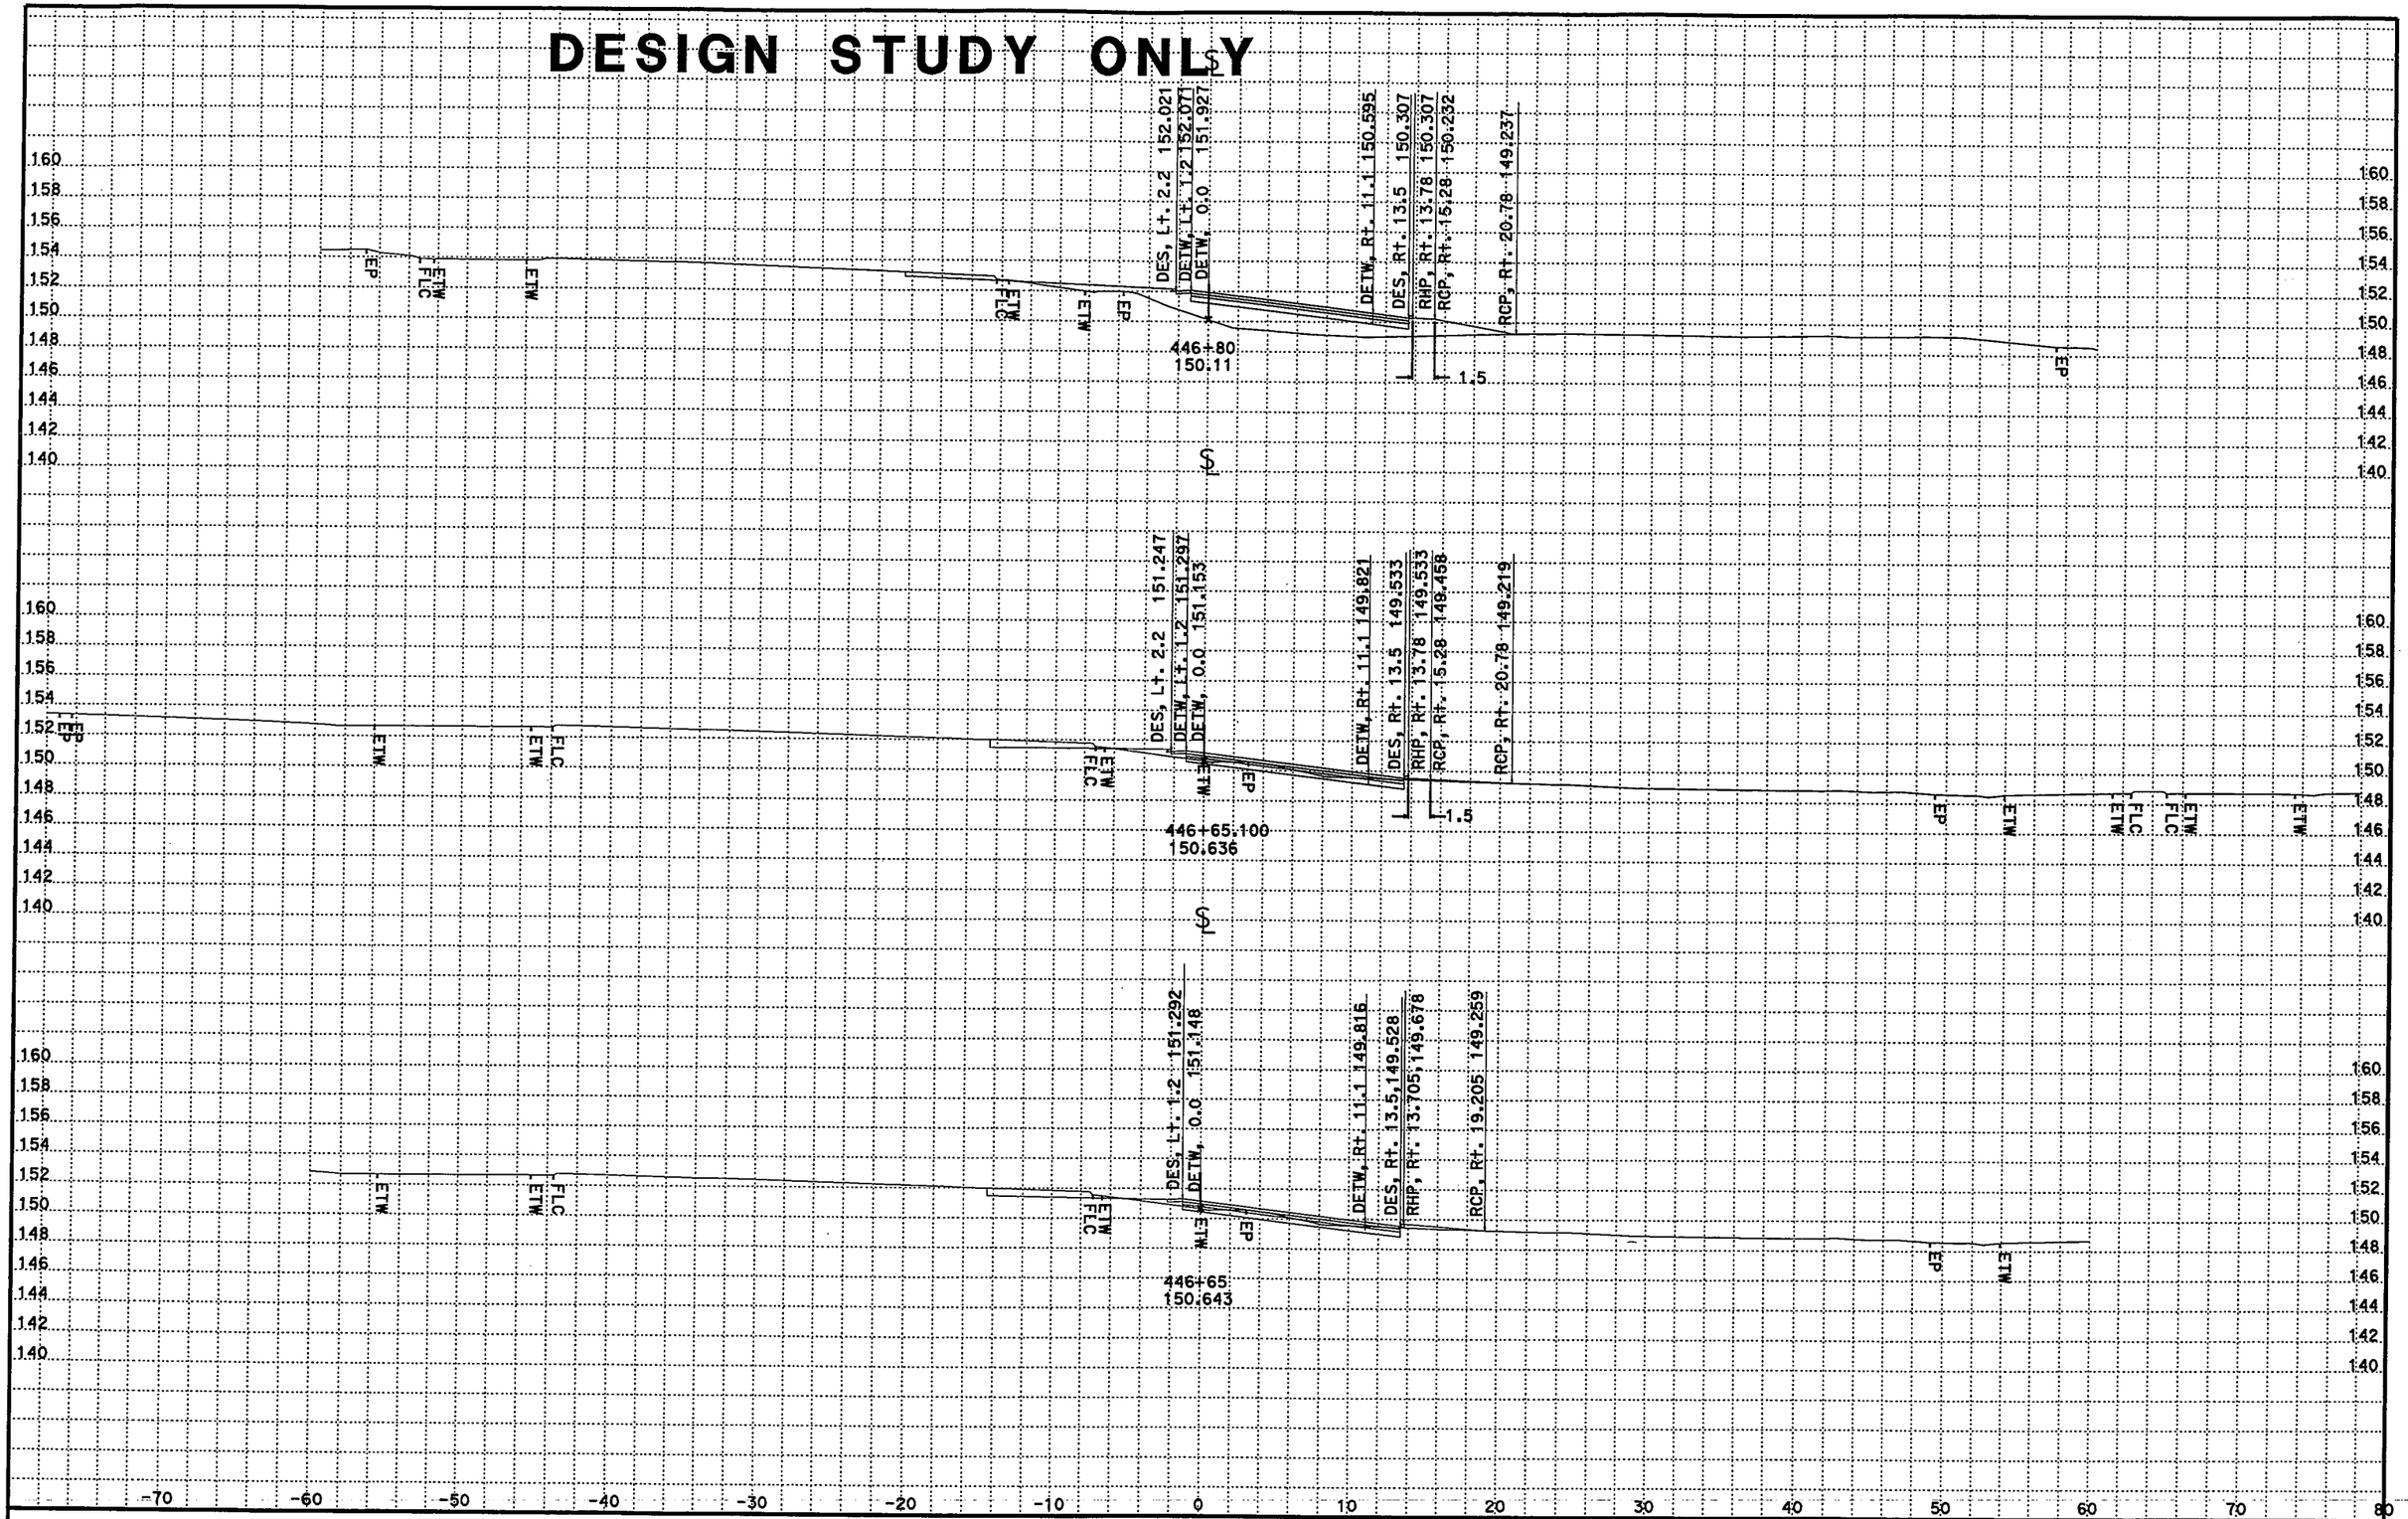

CROSS SECTIONS CREATED BY: ERNESTO G DATE: 1/31/03

ALL DIMENSIONS ARE METRIC

PROJECT: 1786A1
CONSTRACT NO.: 07-1786A4
44.2/45.2

Scale Ratio: 1:200 Horiz.
1:200 Vert.

Project: 010074 File: D:\17860\010074\NBONRAMP1\winch_earthwork_ac\nbonr1out.ear

NBONR1
CROSS SECTIONS
SHEET 6 OF 18

DESIGN STUDY ONLY

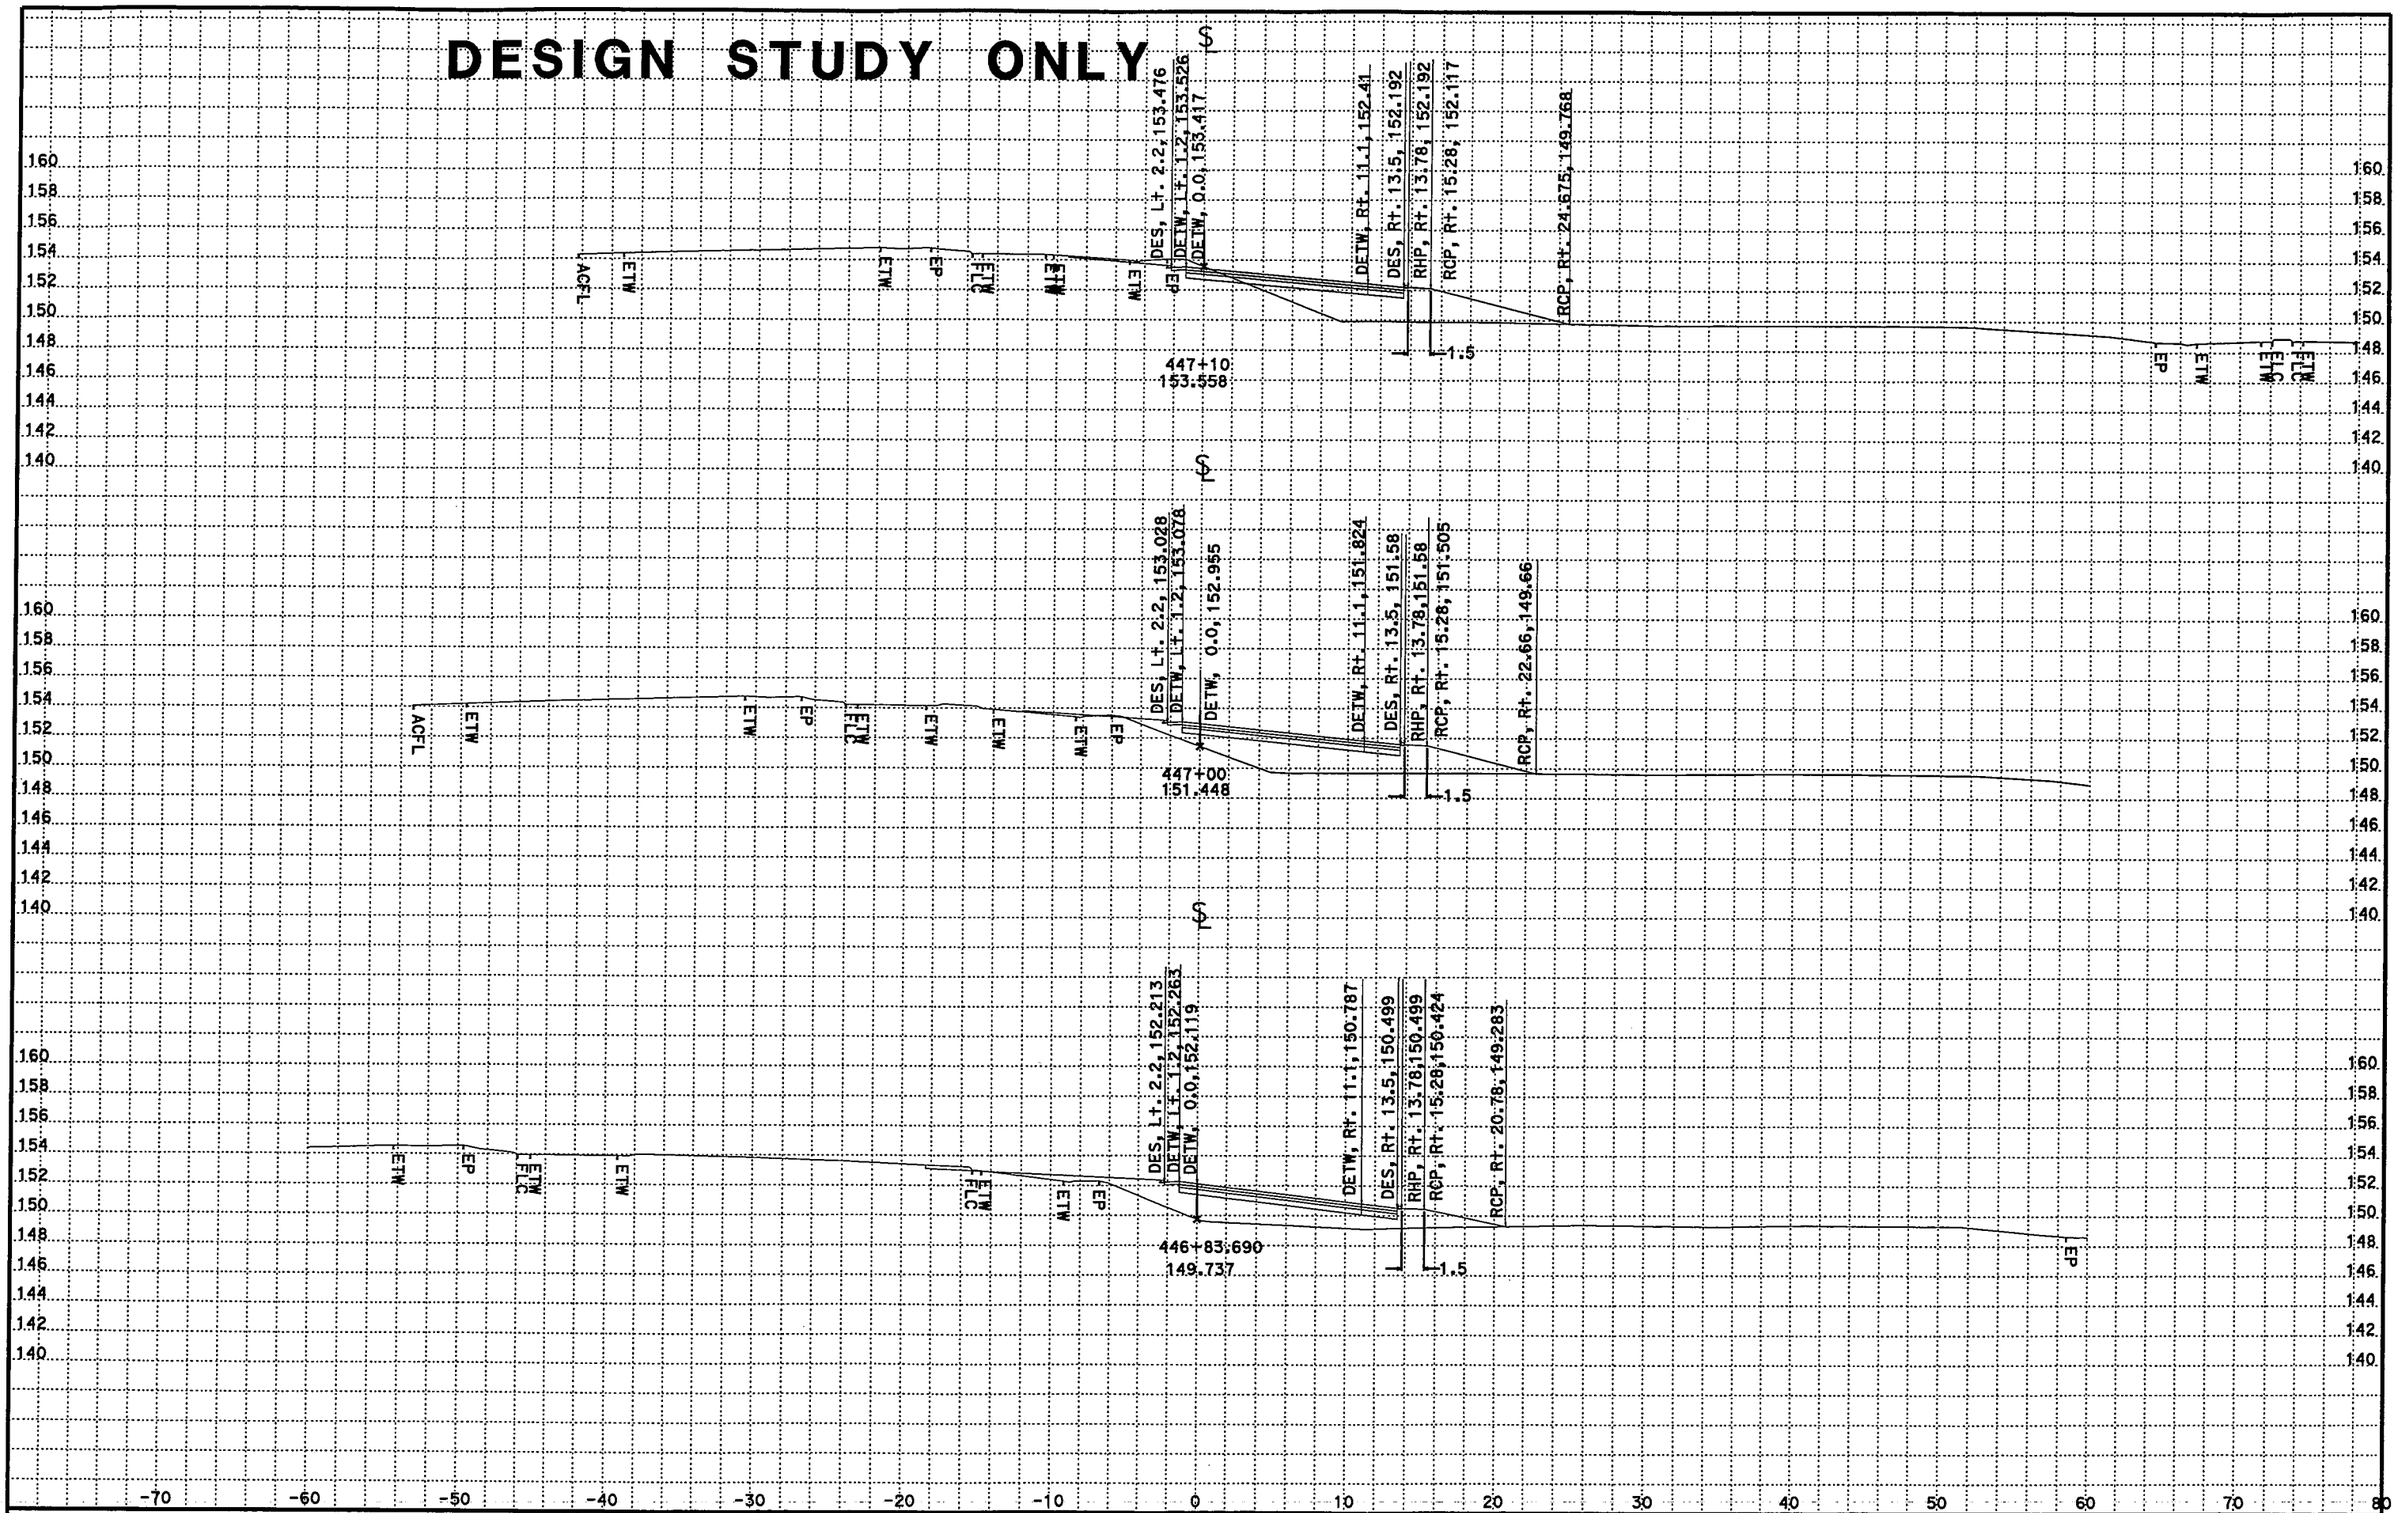

CROSS SECTIONS CREATED BY: ERNESTO G DATE: 1/31/03

ALL DIMENSIONS ARE METRIC

PROJECT: 1786A1
CONSTRACT NO.: 07-1786A4
44.2/45.2

Scale Ratio: 1:200 Horiz.
1:200 Vert.

Project: 010074 File: D:\17860\010074\NBONRAMP1\winch_earthwork_ac\nbonr1out.ear

NBONR1
CROSS SECTIONS
SHEET 7 OF 18

DESIGN STUDY ONLY

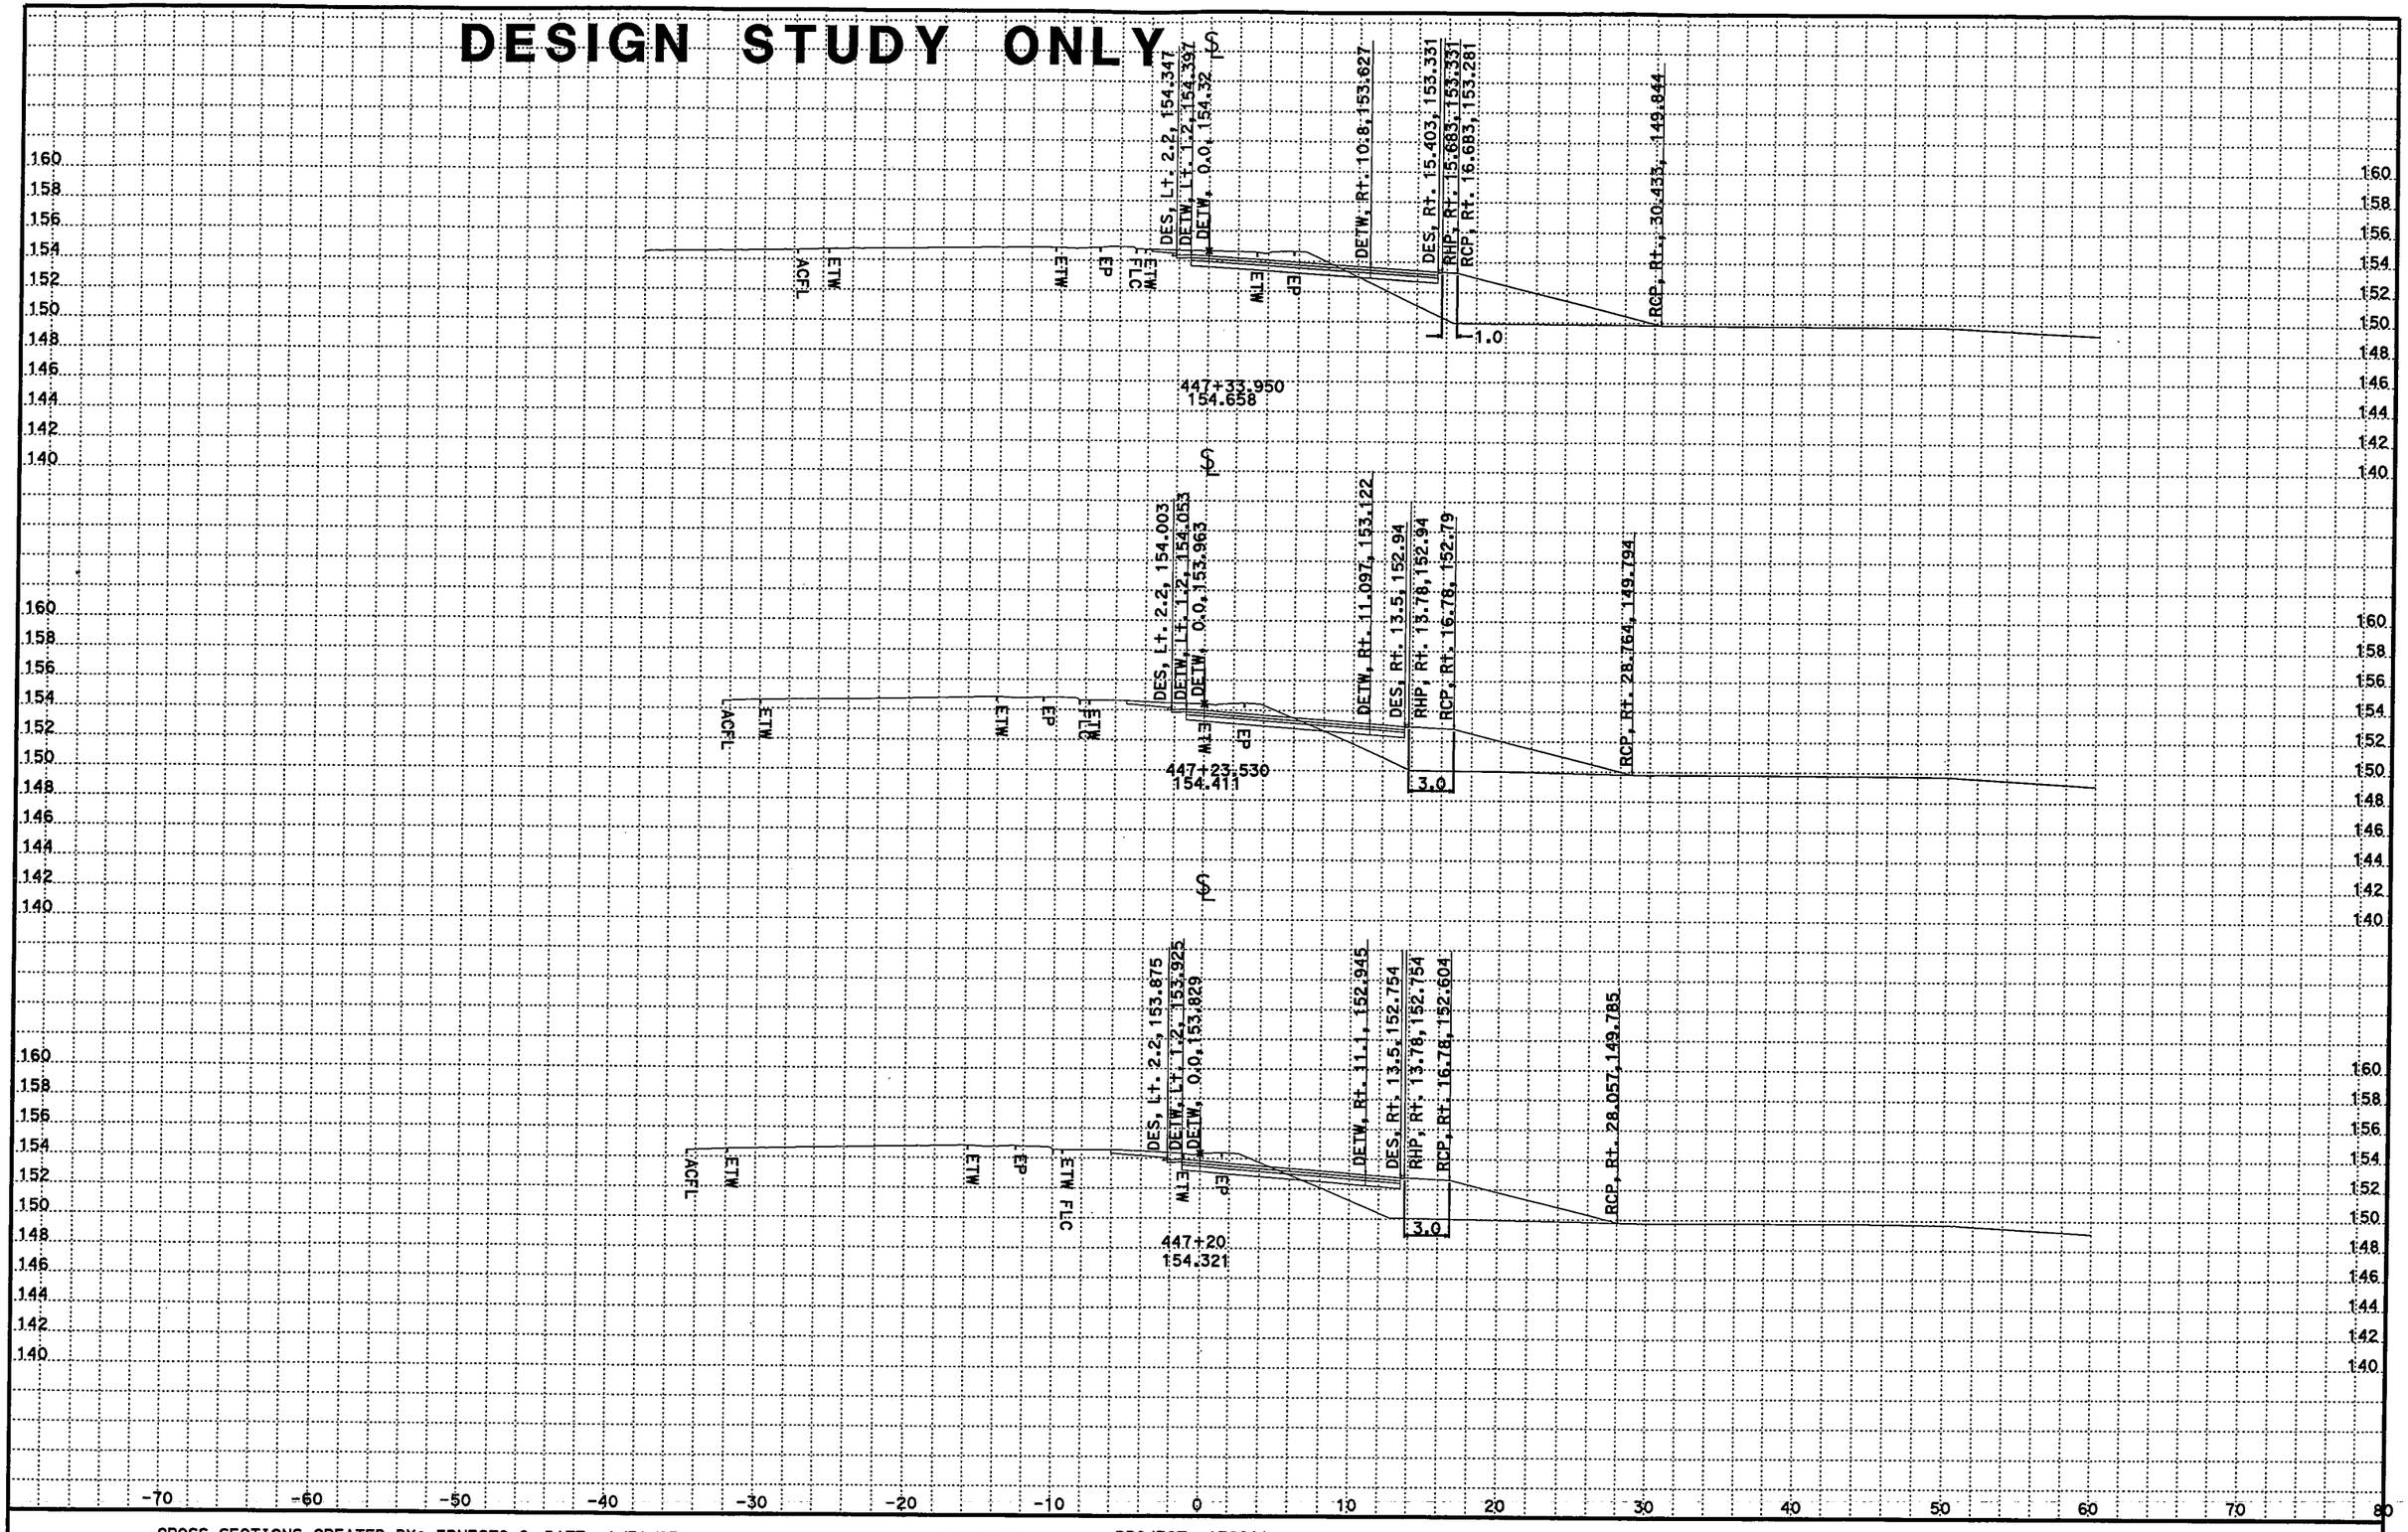

CROSS SECTIONS CREATED BY: ERNESTO G DATE: 1/31/03

ALL DIMENSIONS ARE METRIC

PROJECT: 1786A1
CONSTRACT NO.: 07-1786A4
44.2/45.2

Scale Ratio: 1:200 Horiz.
1:200 Vert.

NBONR1
CROSS SECTIONS
SHEET 8 OF 18

Project: 010074 File: D:\17860\010074\NBONRAMP1\winch_earthwork_ac\nbonr1out.ear

DESIGN STUDY ONLY

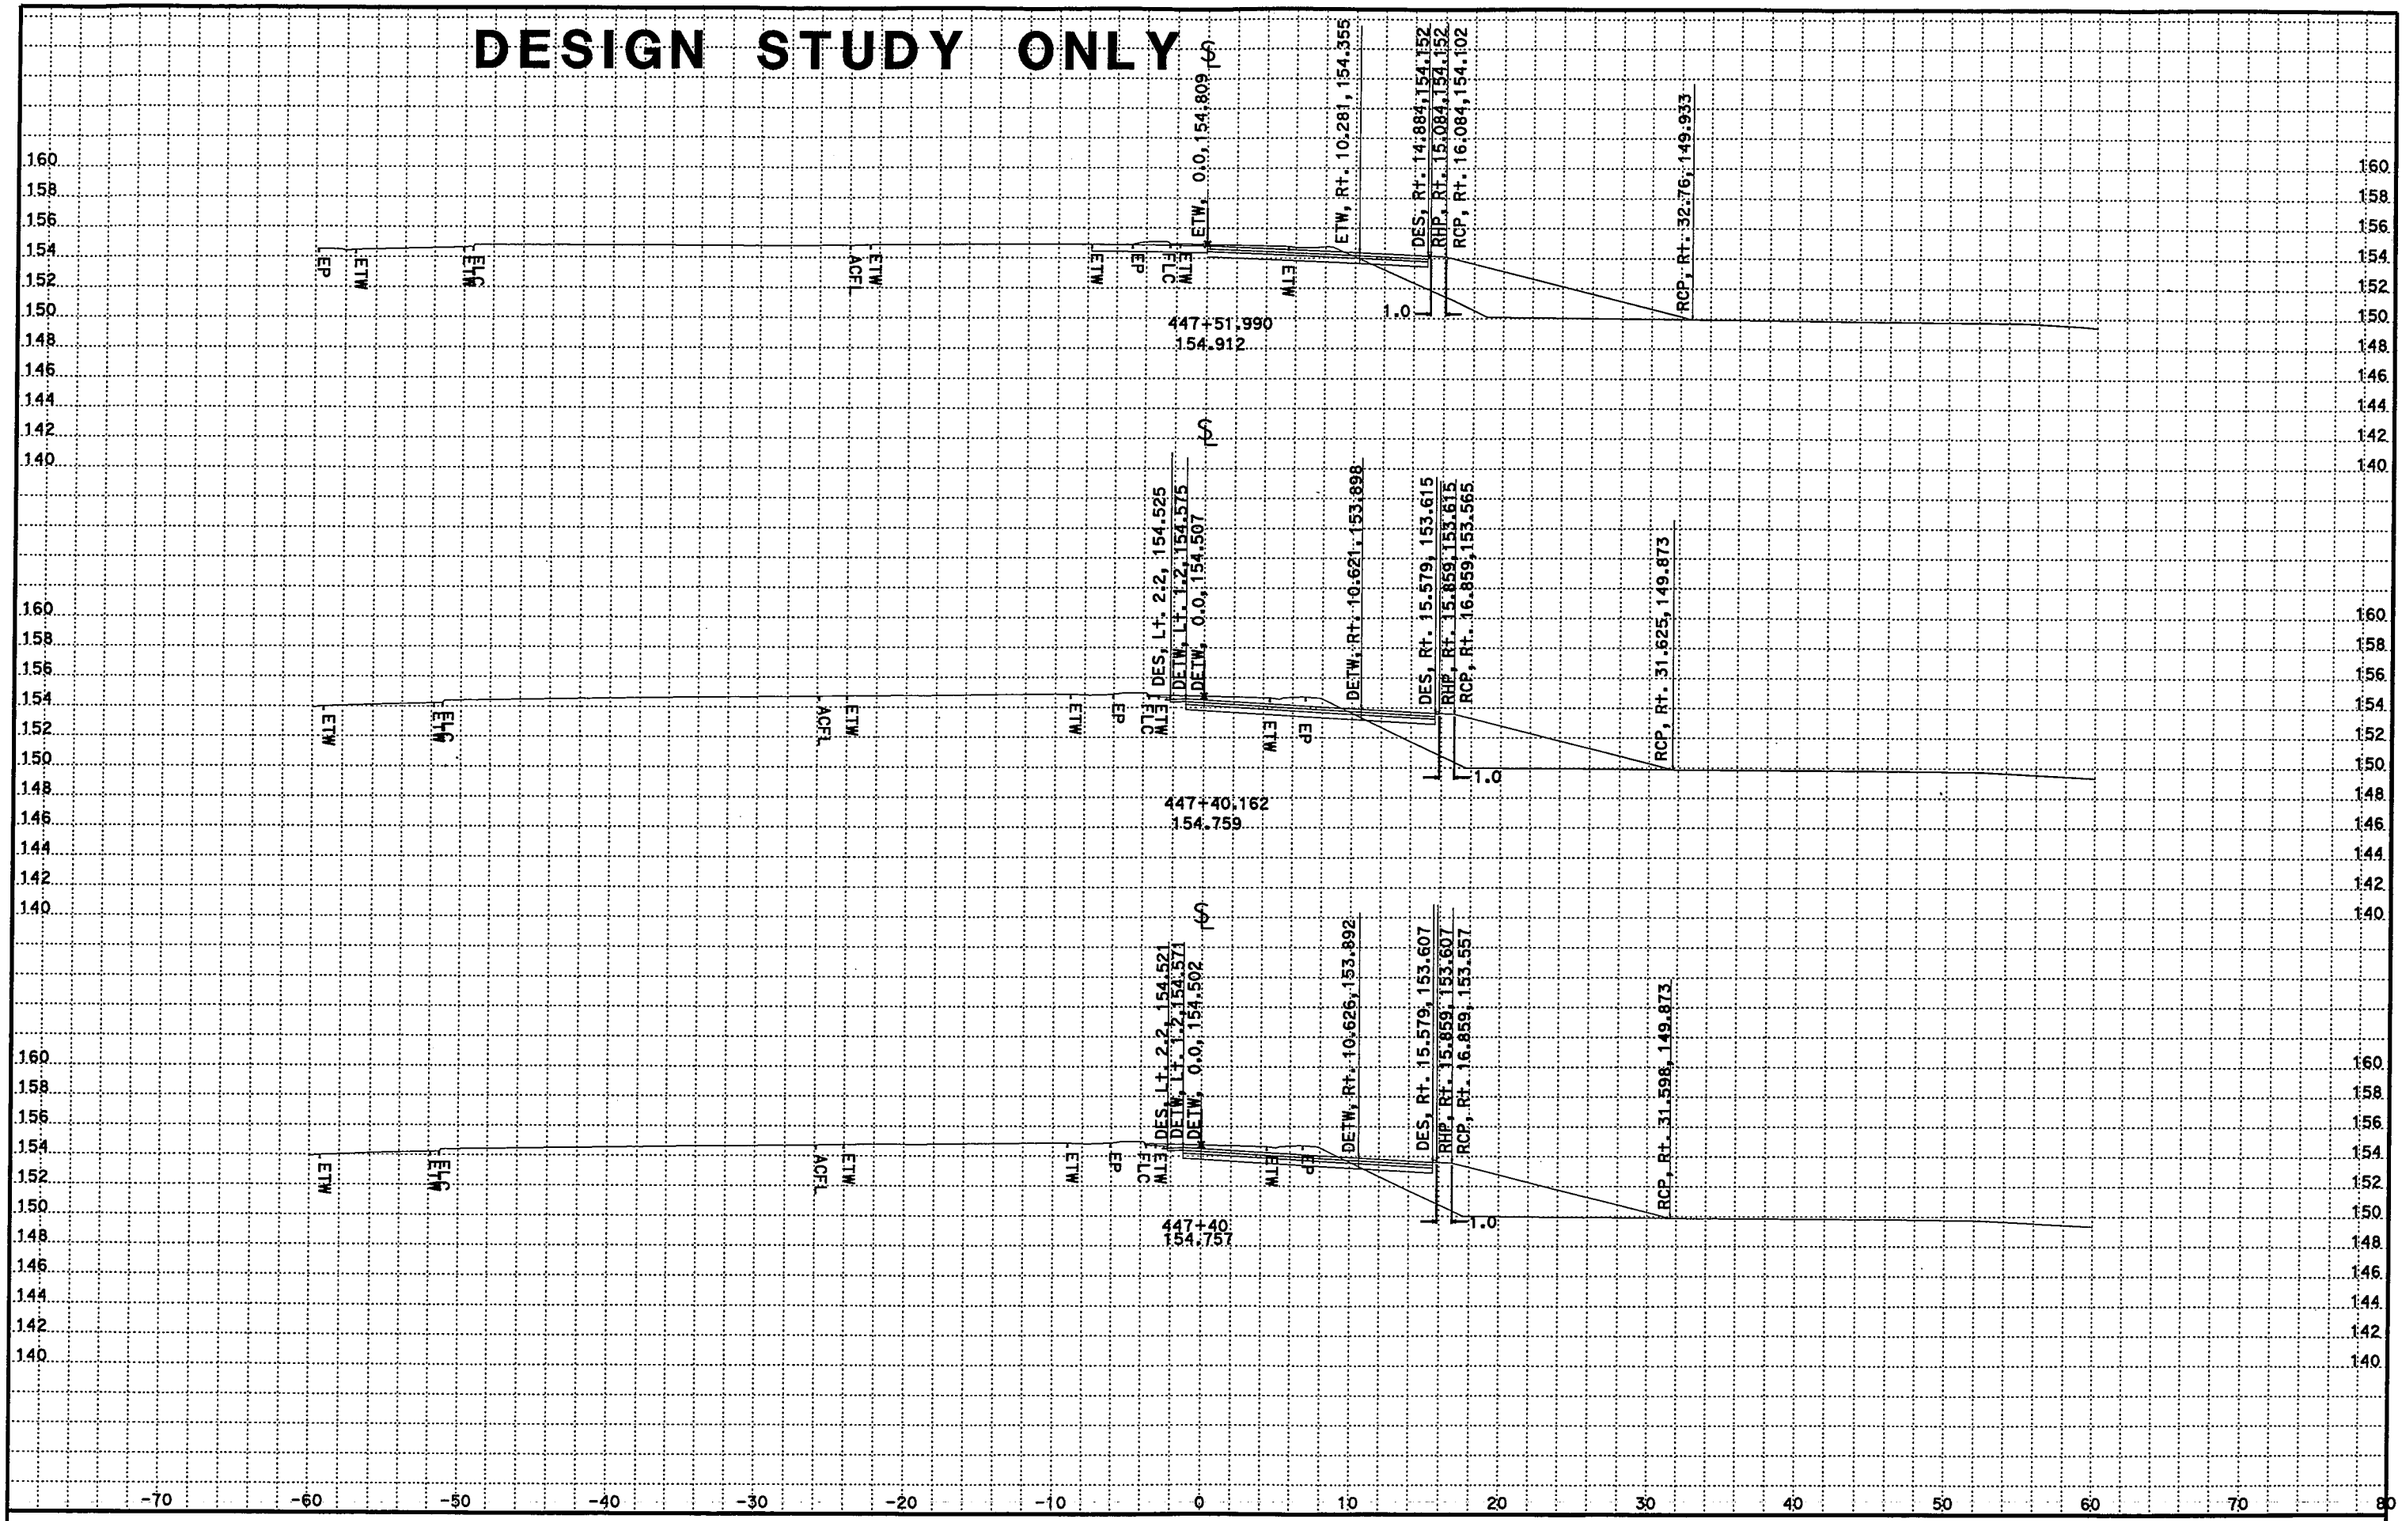

CROSS SECTIONS CREATED BY: ERNESTO G DATE: 1/31/03

ALL DIMENSIONS ARE METRIC

PROJECT: 1786A1
CONSTRACT NO.: 07-1786A4
44.2/45.2

Scale Ratio: 1:200 Horiz.
1:200 Vert.

NBONR1
CROSS SECTIONS
SHEET 9 OF 18

Project: 010074 File: D:\17860\010074\NBONRAMP1\winch_earthwork_ac\nbonr1out.ear

DESIGN STUDY ONLY

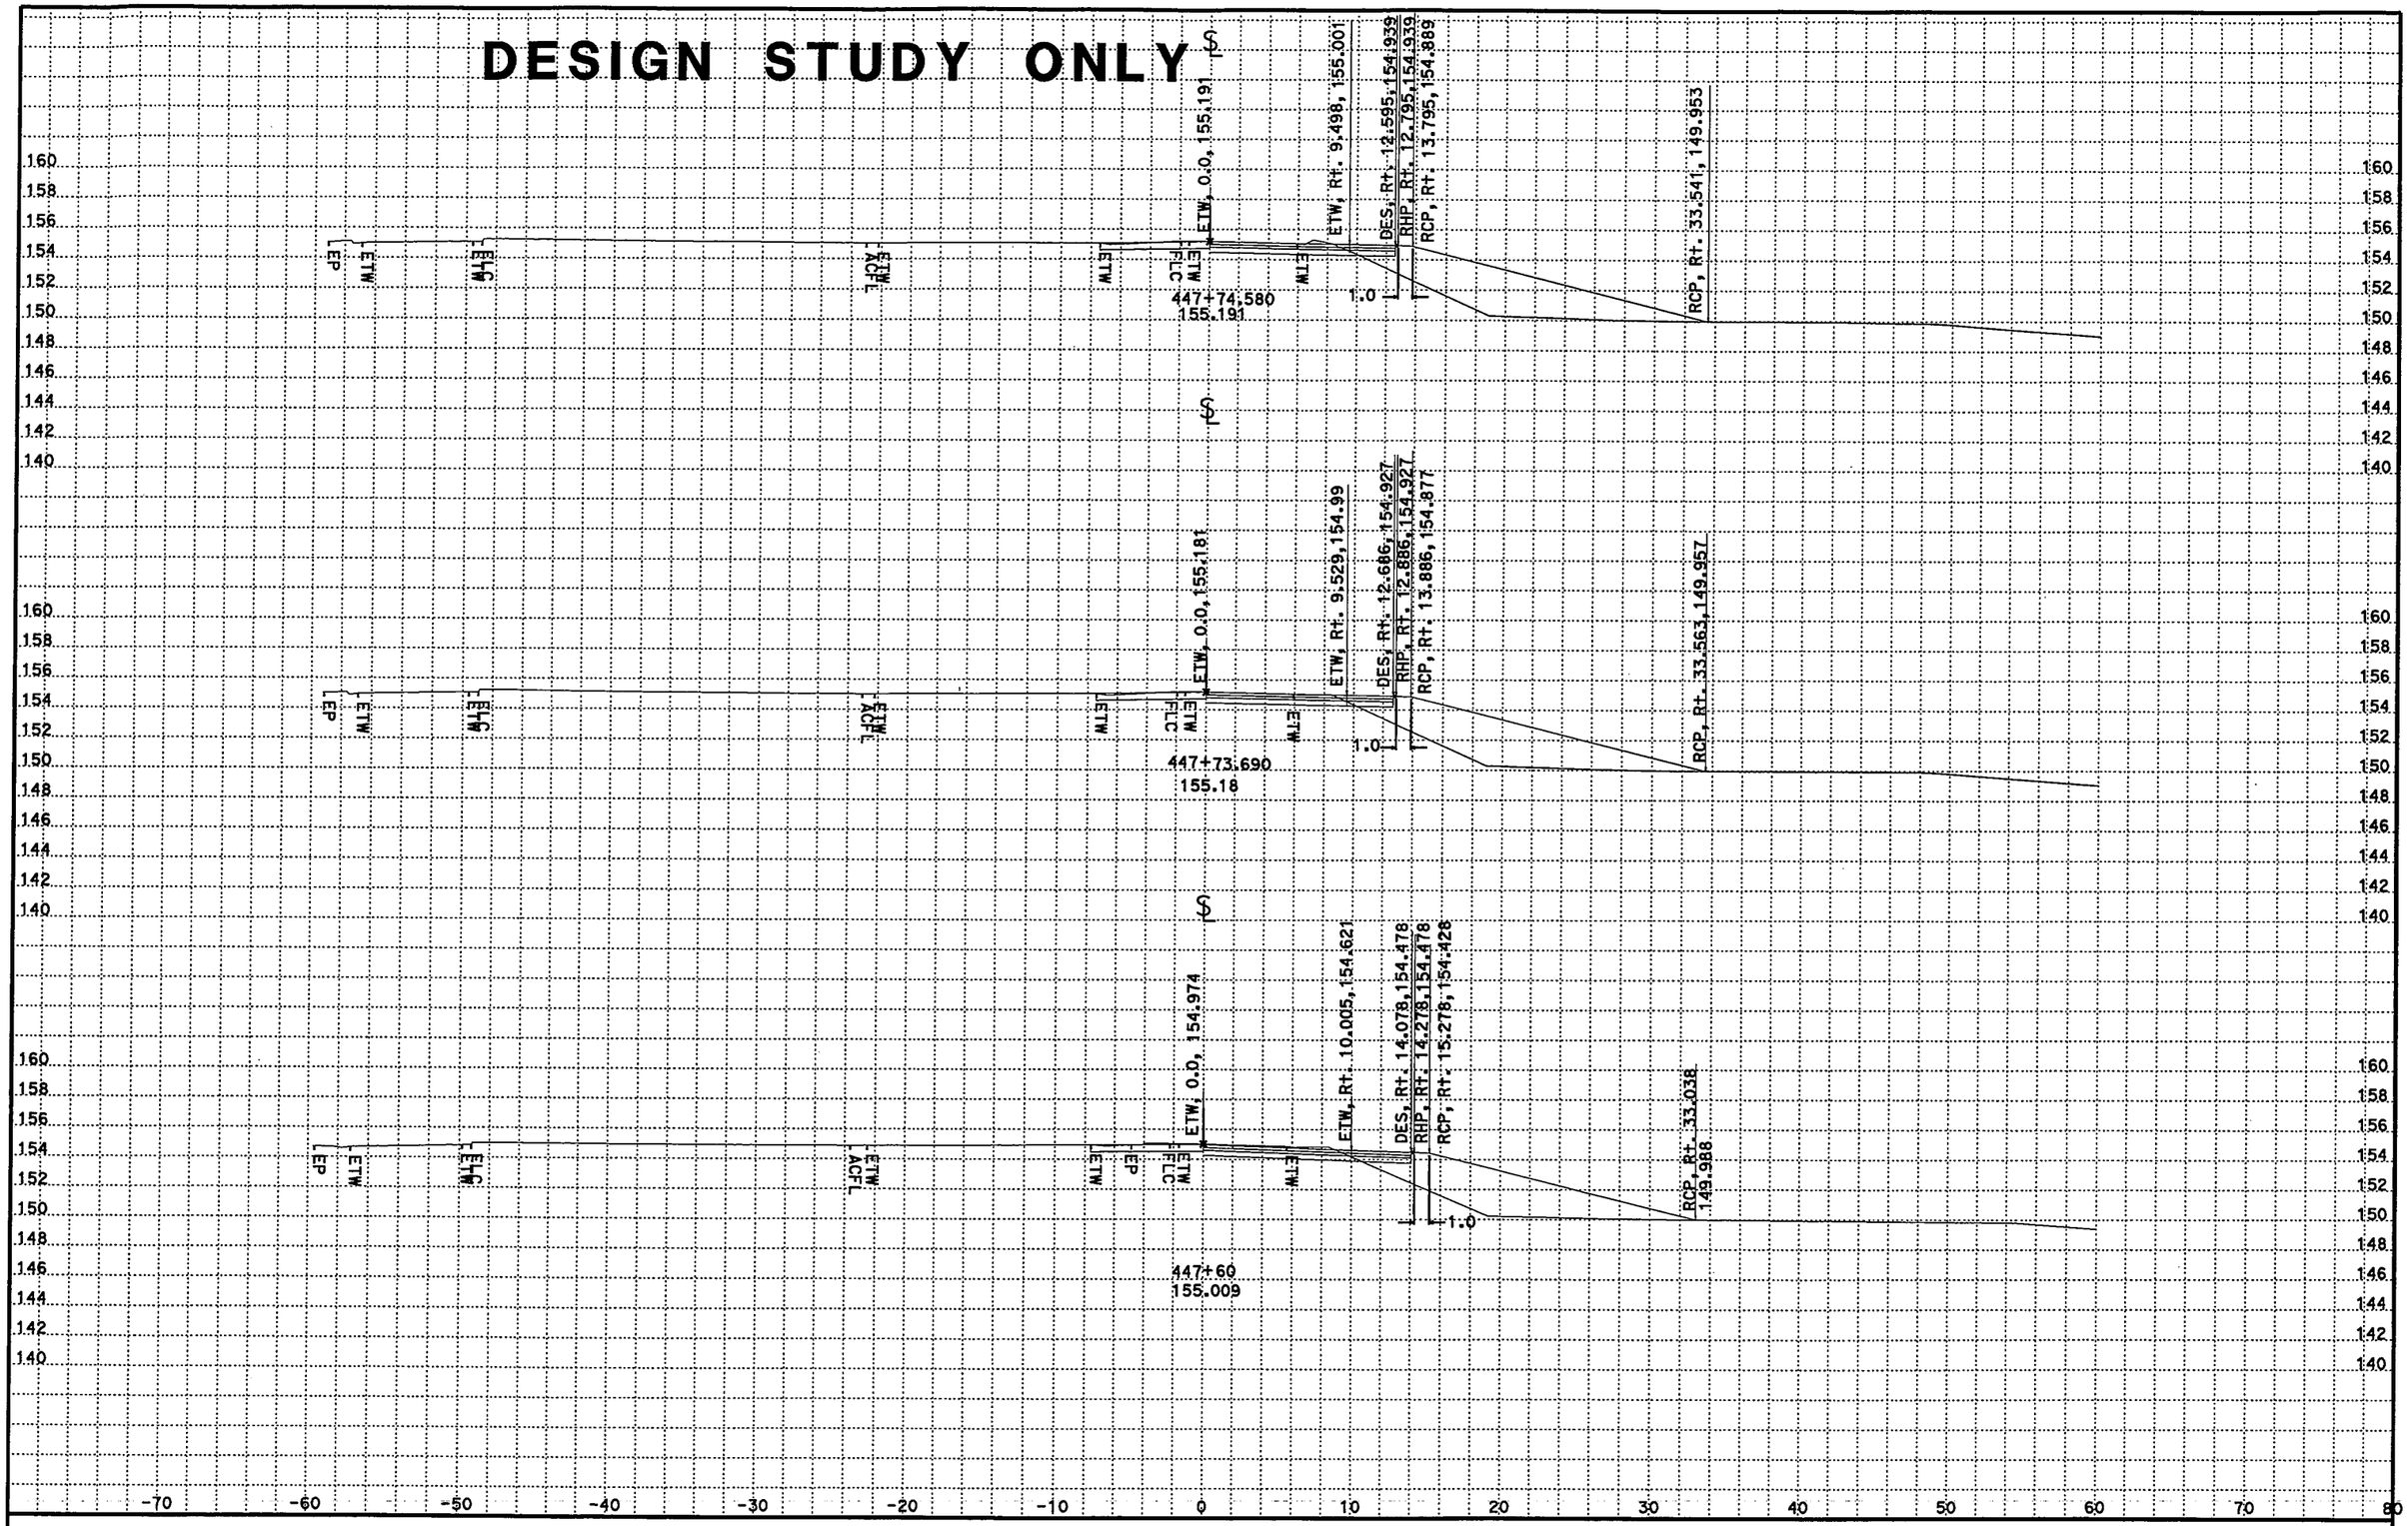

CROSS SECTIONS CREATED BY: ERNESTO G DATE: 1/31/03

ALL DIMENSIONS ARE METRIC

PROJECT: 1786A1
CONTRACT NO.: 07-1786A4
44.2/45.2

Scale Ratio: 1:200 Horiz.
1:200 Vert.

Project: 010074 File: D:\17860\010074\NBONRAMP1\winch_earthwork_ac\nbonr1out.ear

NBONR1
CROSS SECTIONS
SHEET 10 OF 18

DESIGN STUDY ONLY

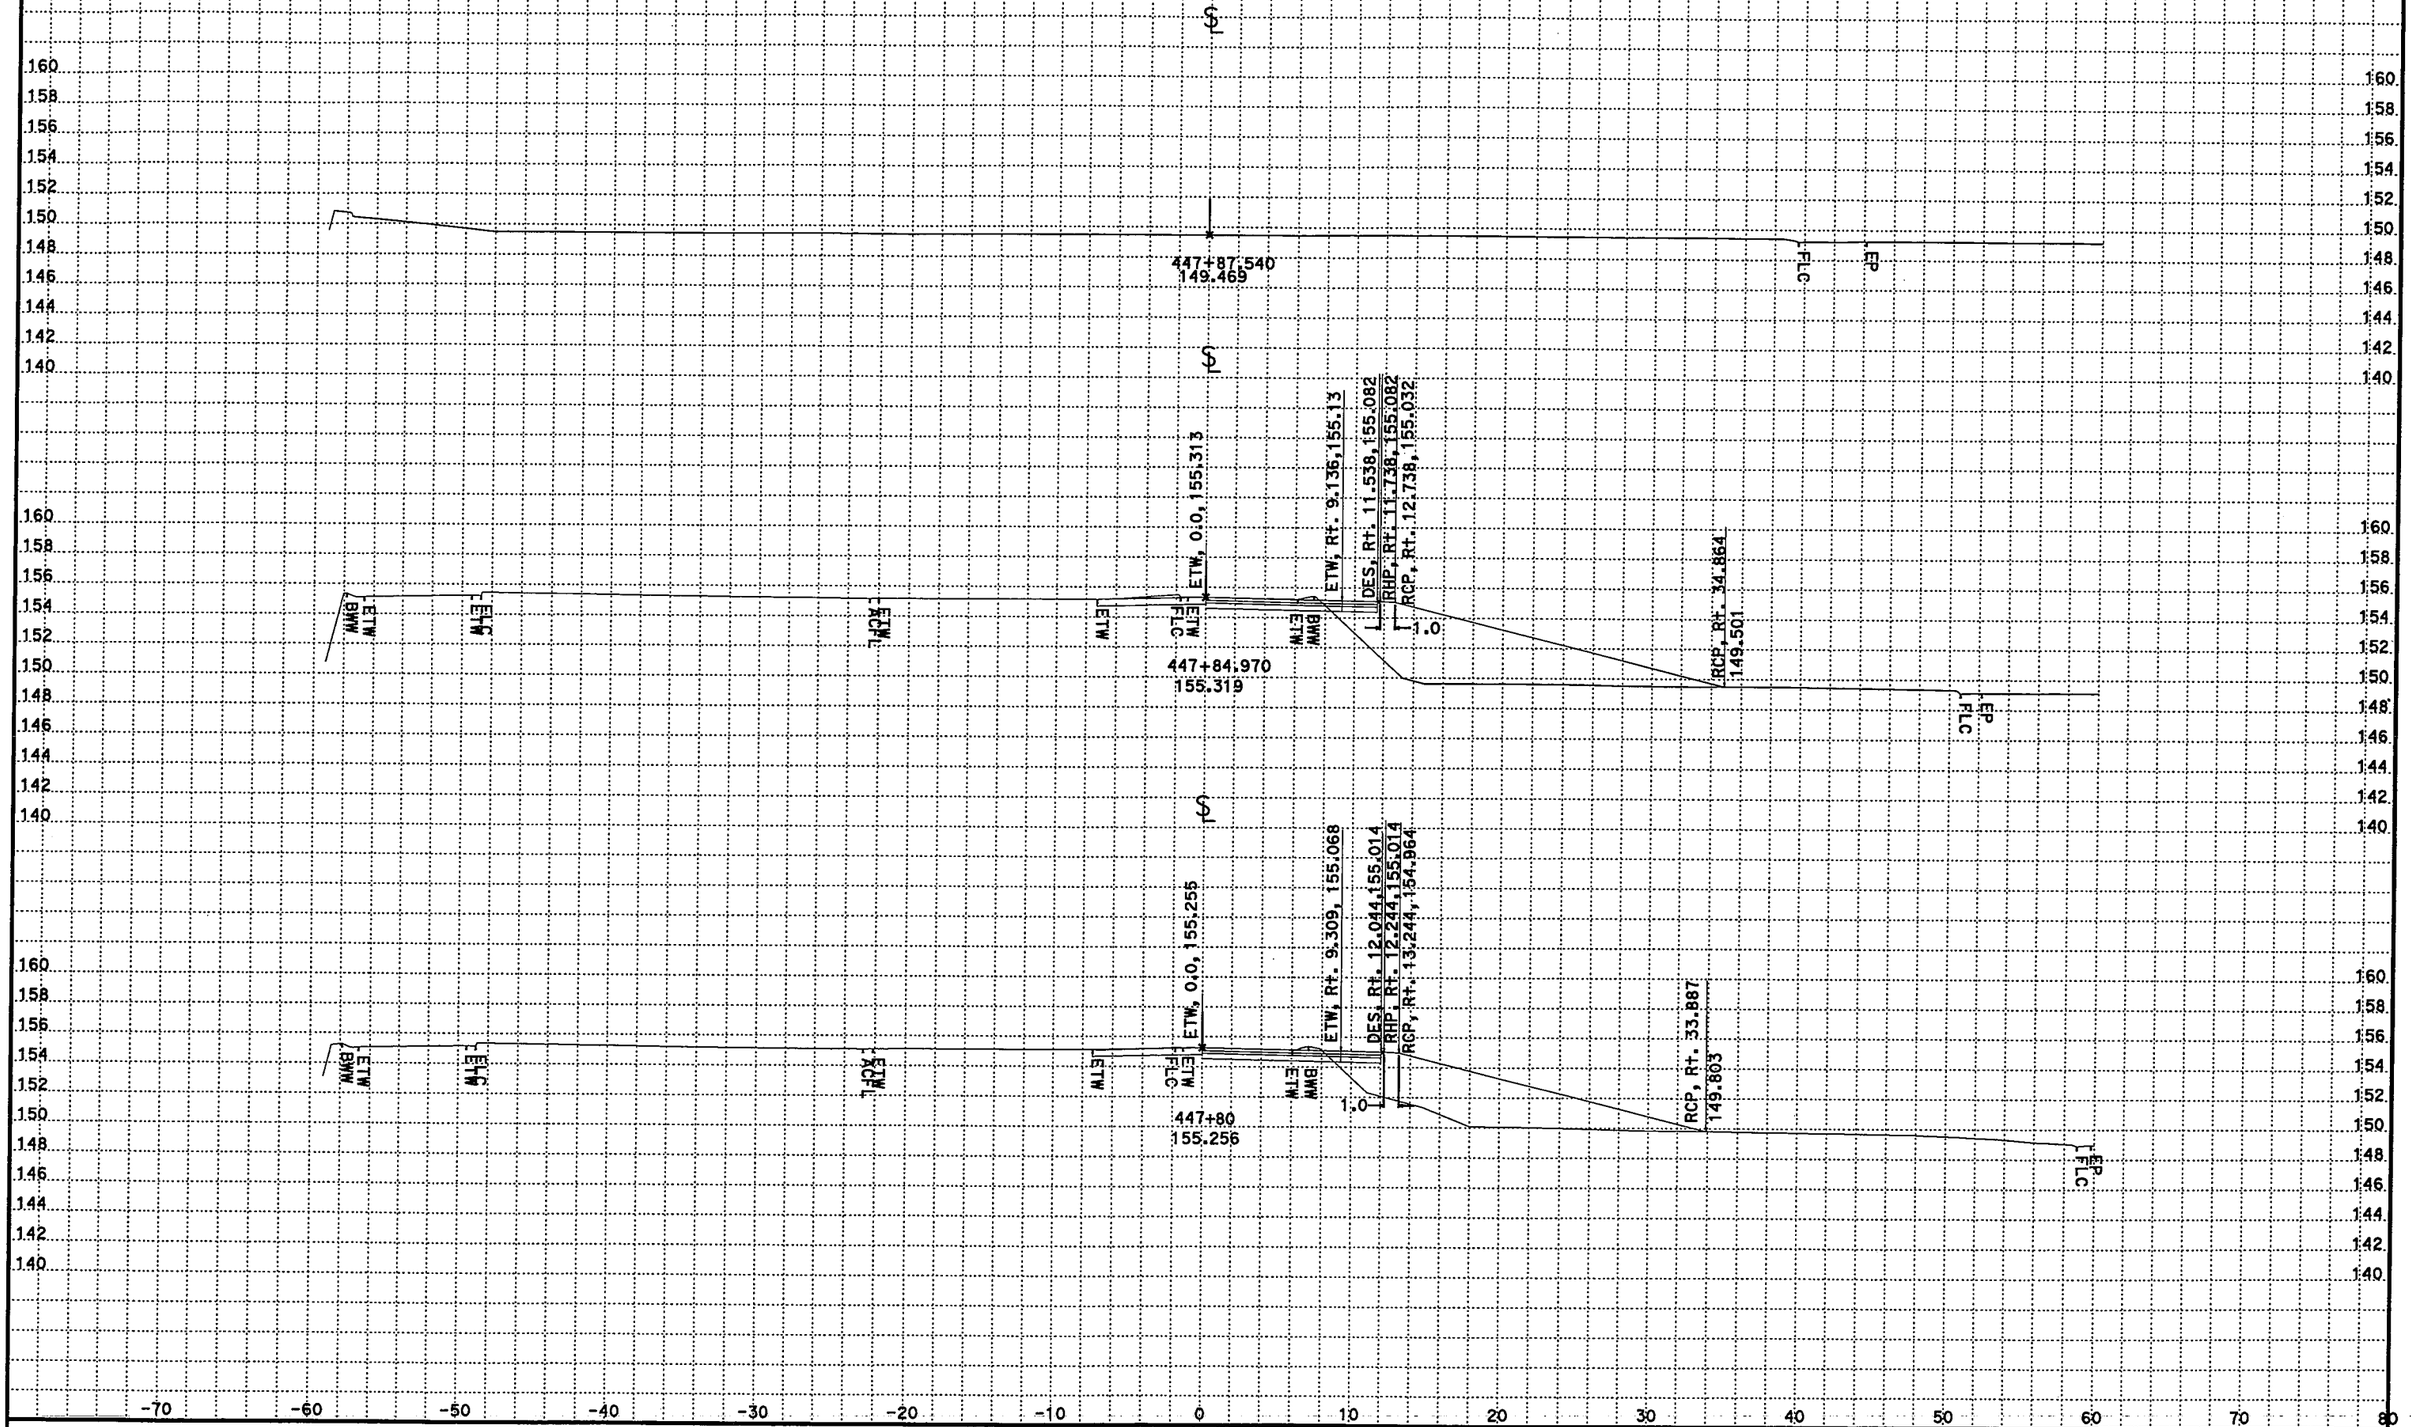

CROSS SECTIONS CREATED BY: ERNESTO G DATE: 1/31/03

ALL DIMENSIONS ARE METRIC

PROJECT: 1786A1
CONSTRACT NO.: 07-1786A4
44.2/45.2

Scale Ratio: 1:200 Horiz.
1:200 Vert.

Project: 010074 File: D:\17860\010074\NBONRAMP1\winch_earthwork_ac\nbonr1out.ear

NBONR1
CROSS SECTIONS
SHEET 11 OF 18

DESIGN STUDY ONLY

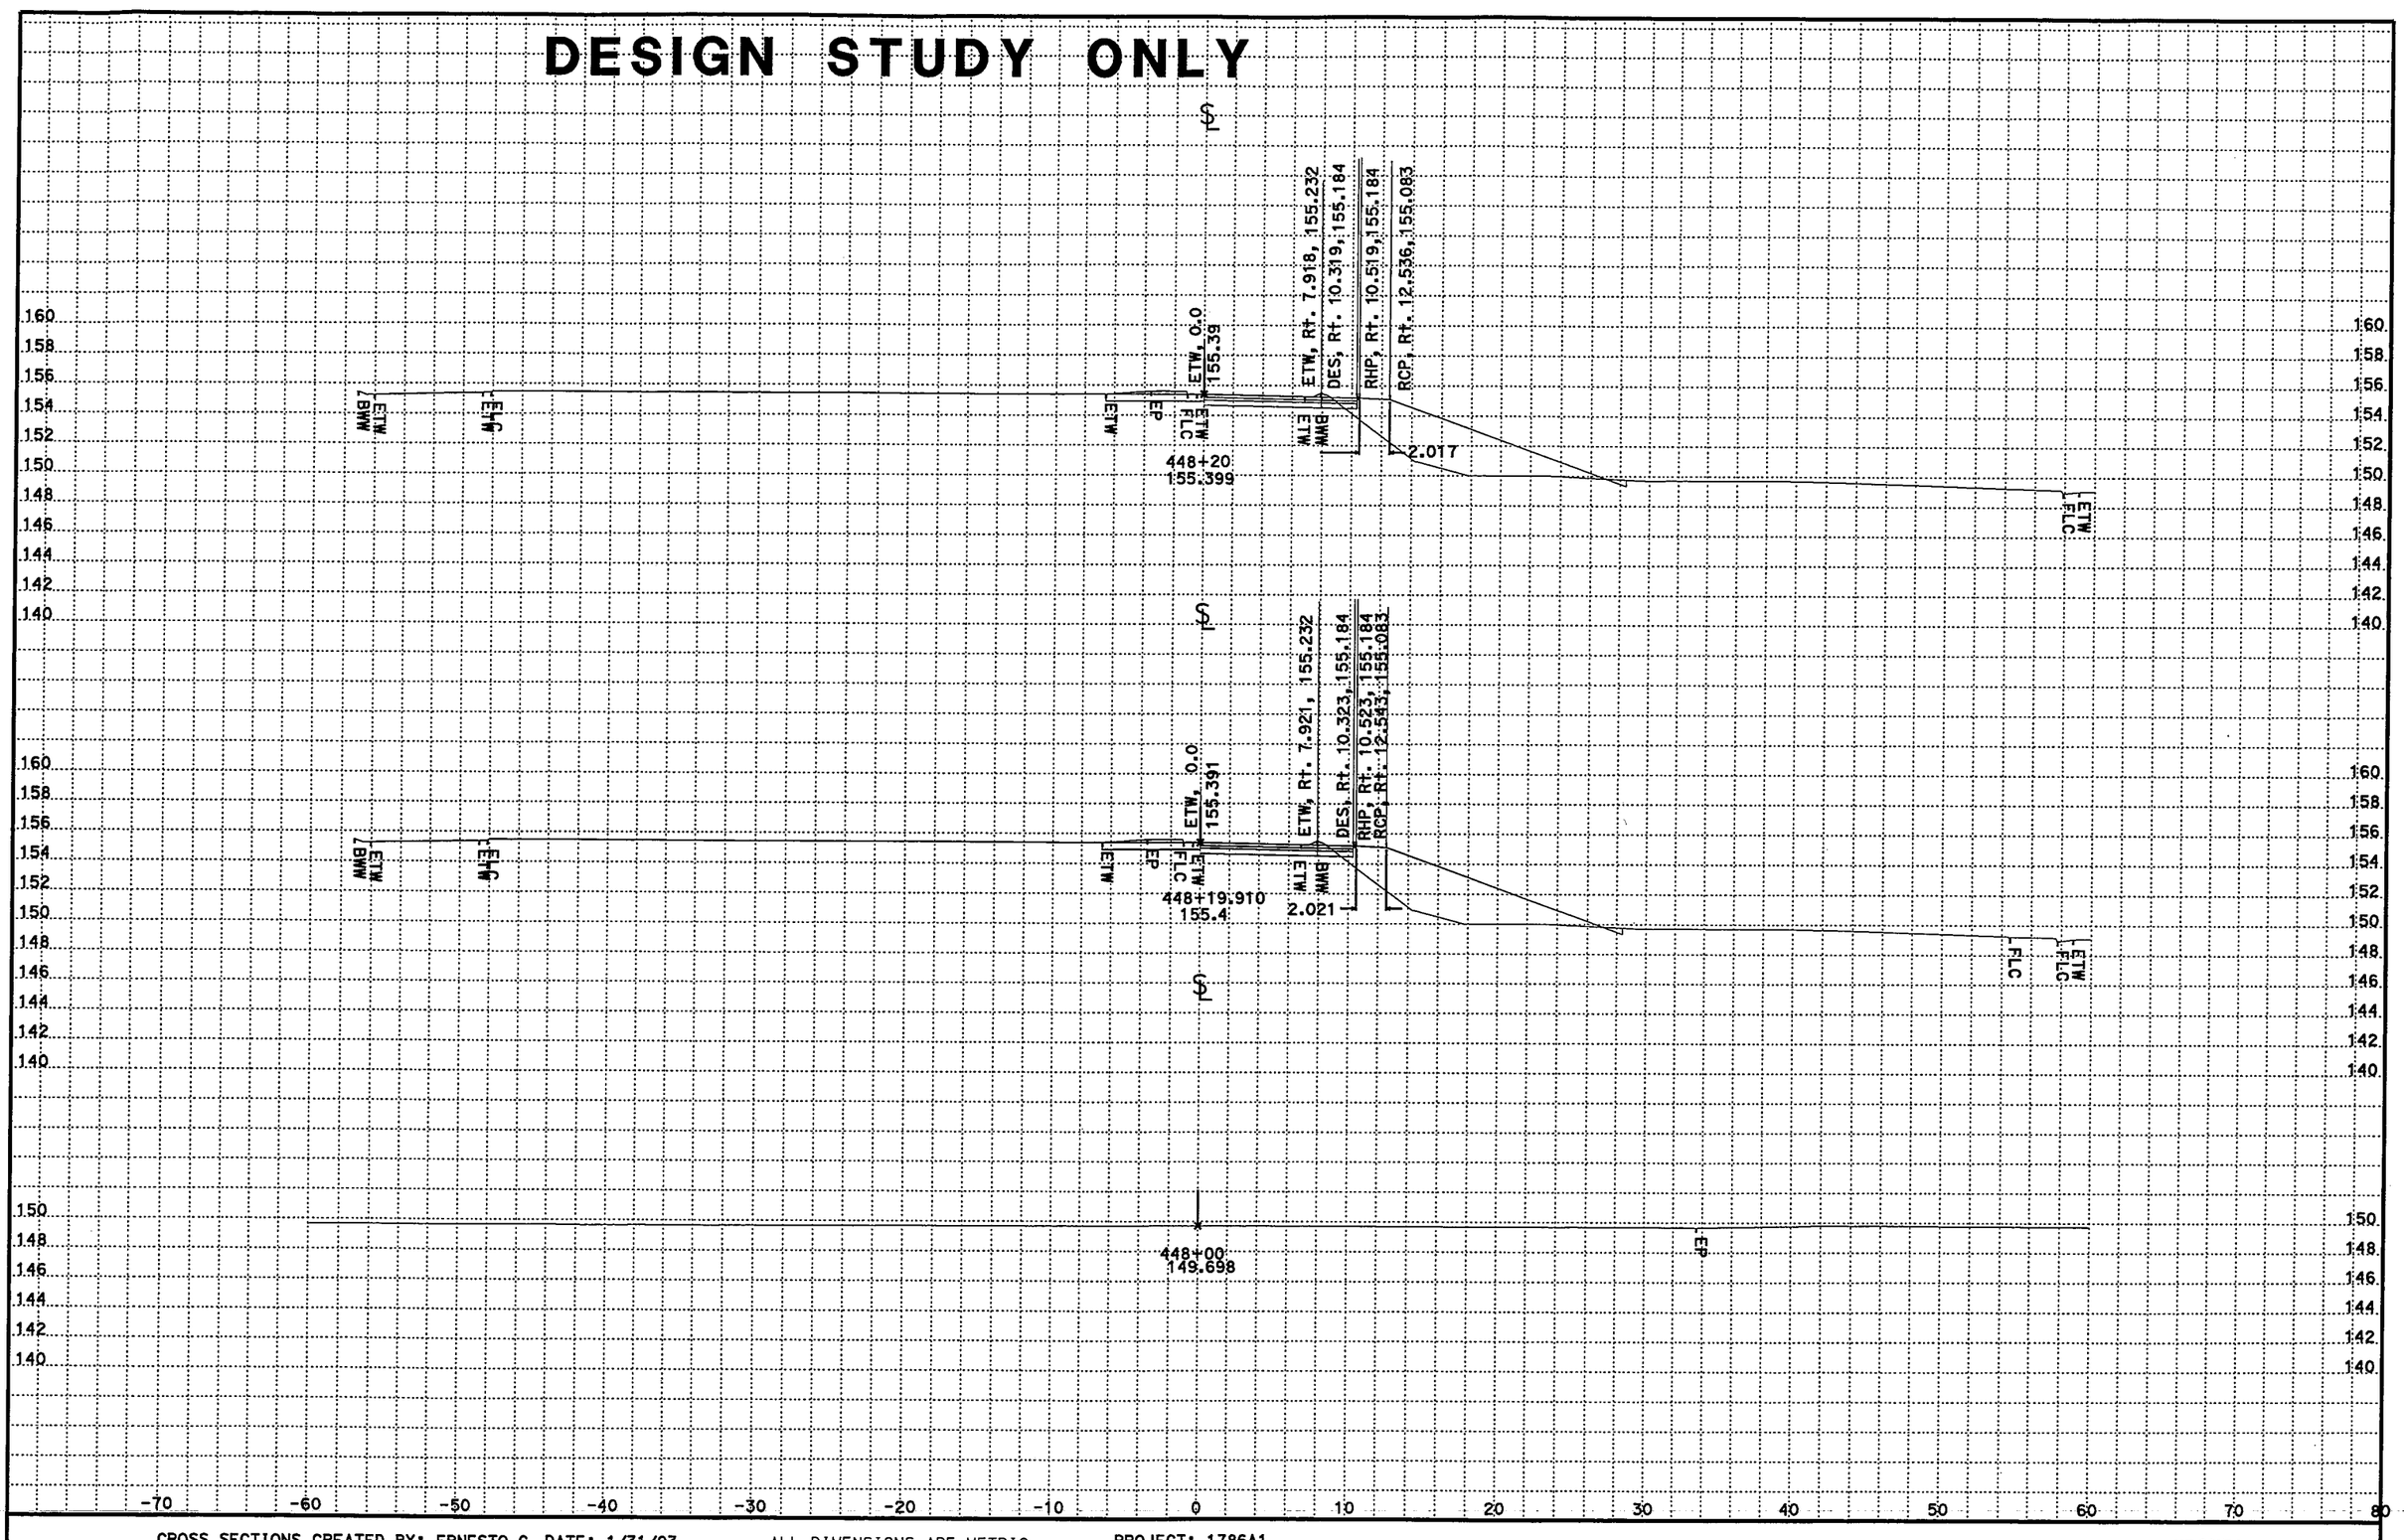

CROSS SECTIONS CREATED BY: ERNESTO G DATE: 1/31/03

ALL DIMENSIONS ARE METRIC

PROJECT: 1786A1
CONSTRACT NO.: 1786A4
44.2/45.2

Scale Ratio: 1:200 Horiz.
1:200 Vert.

NBONR1
CROSS SECTIONS
SHEET 12 OF 18

Project: 010074 File: D:\17860\010074\NBONRAMP1\winch_earthwork_ac\nbonr1out.ear

DESIGN STUDY ONLY

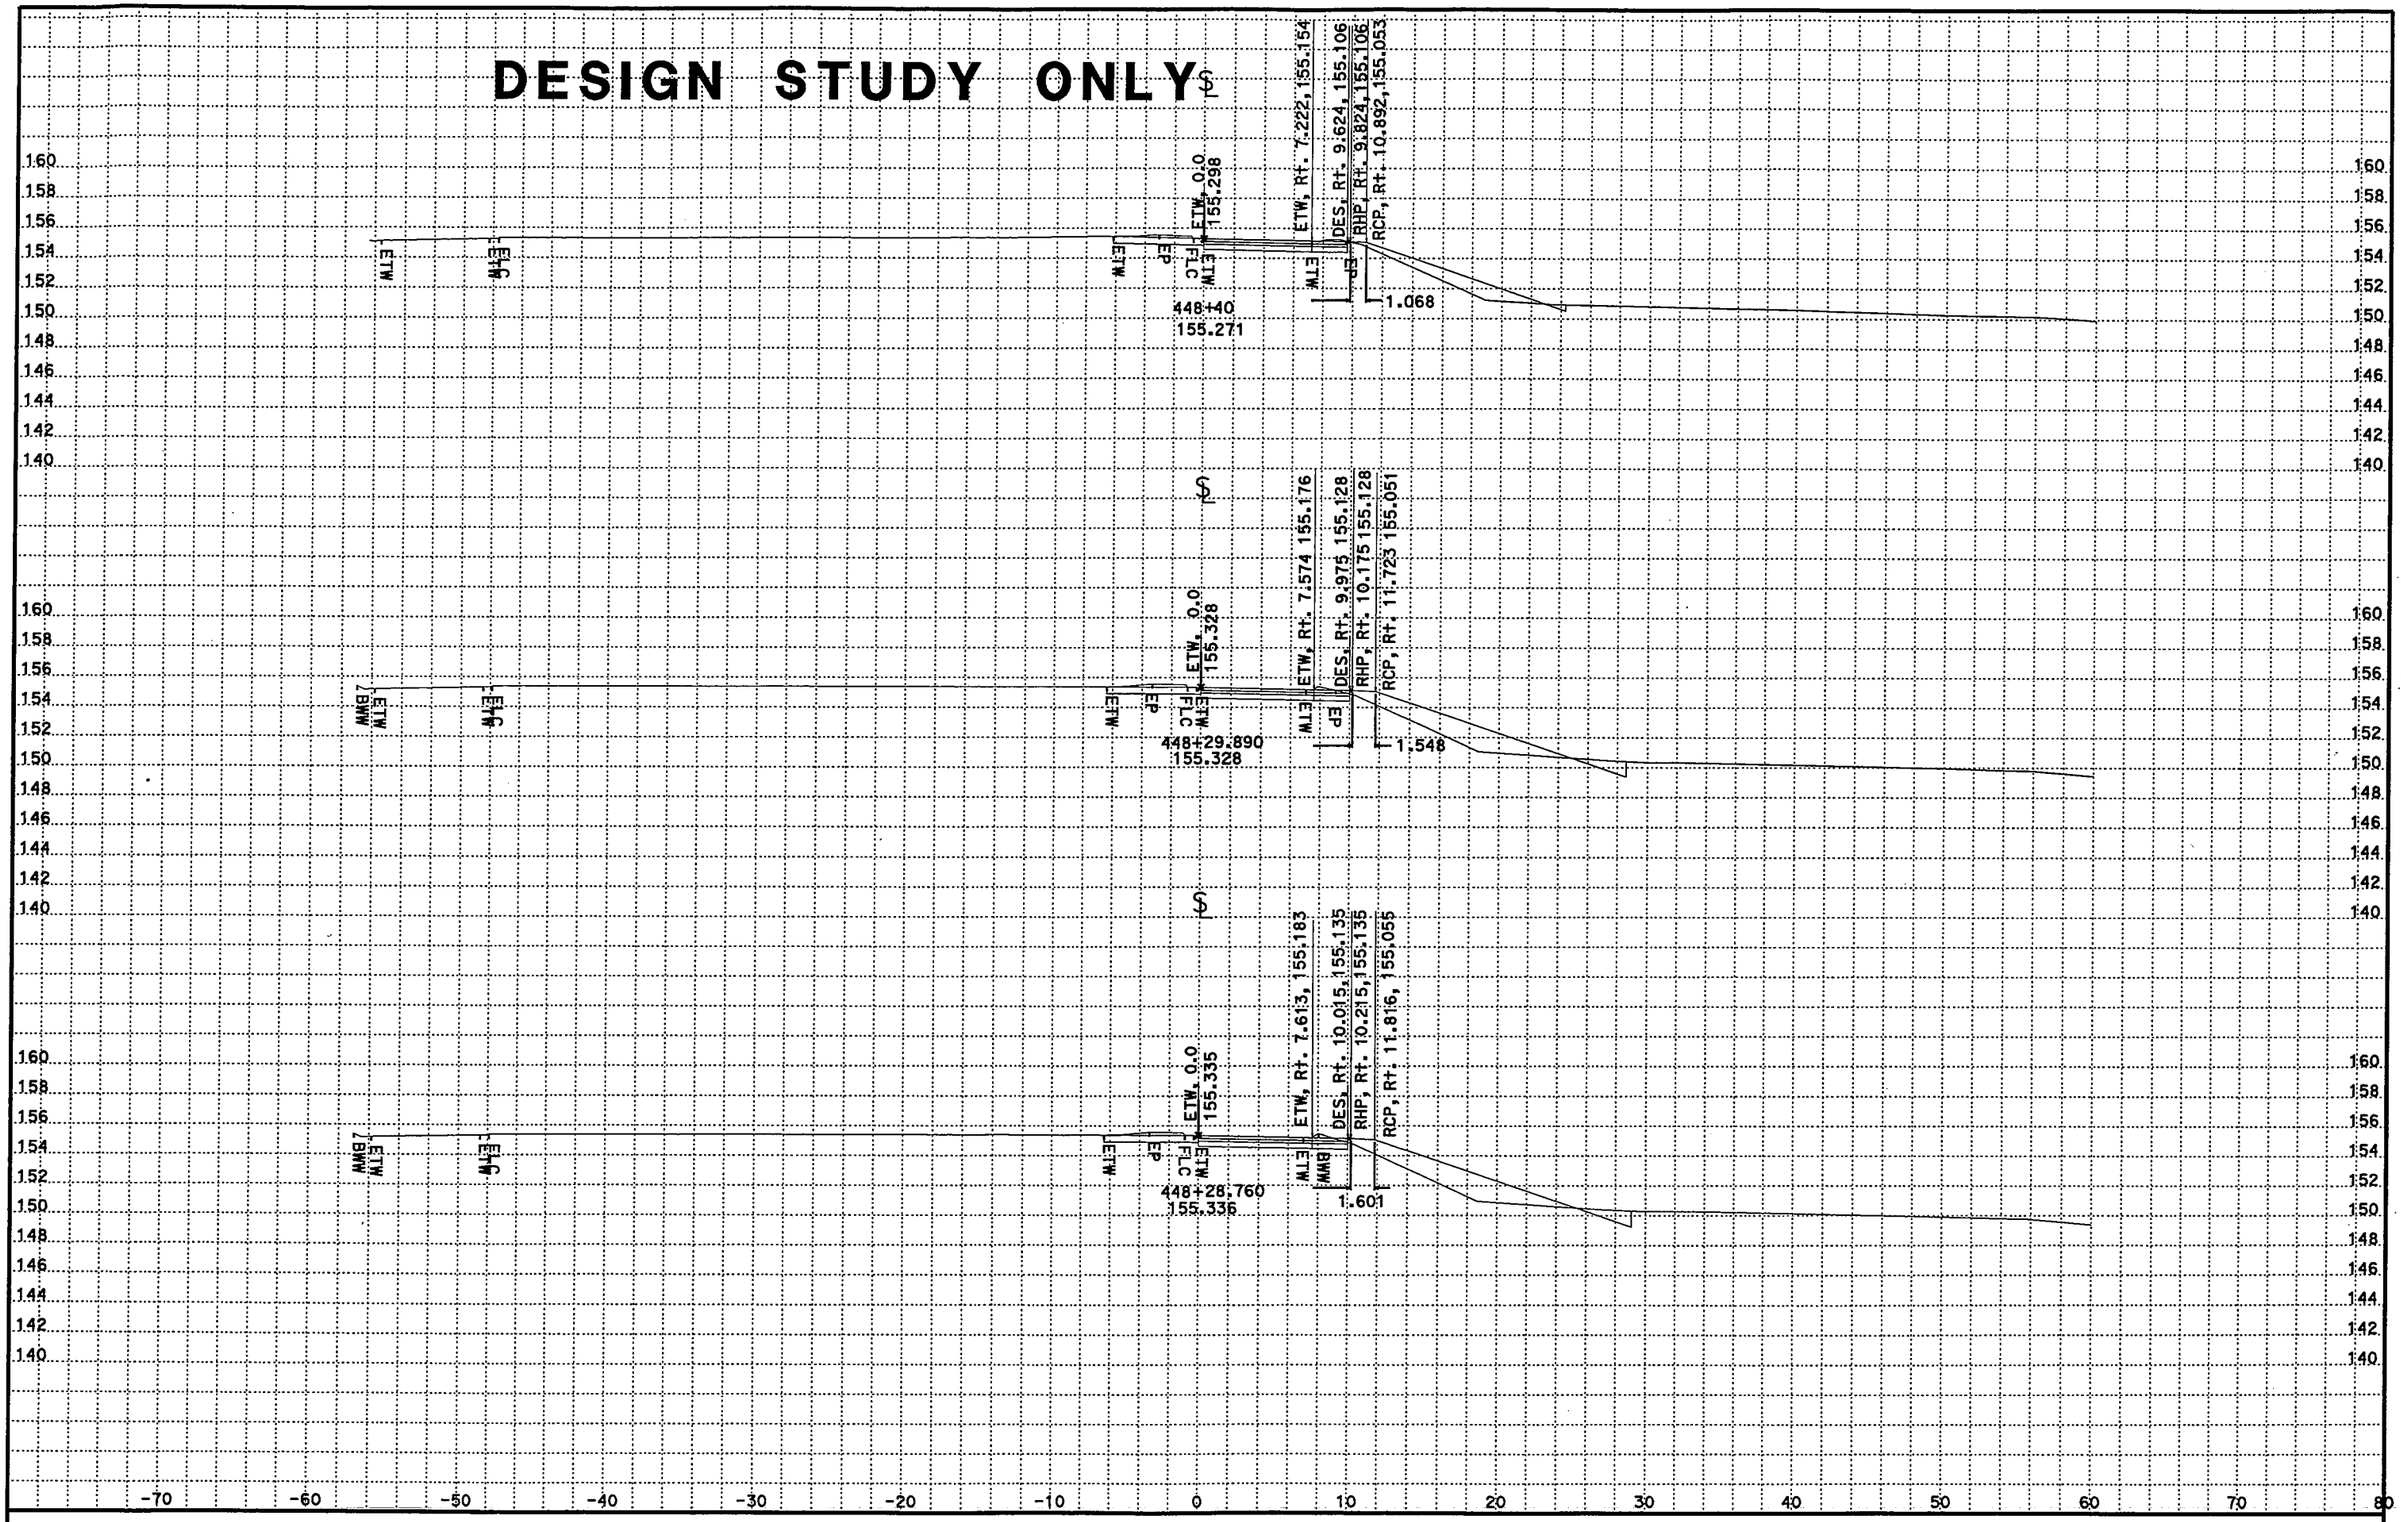

CROSS SECTIONS CREATED BY: ERNESTO G DATE: 1/31/03

ALL DIMENSIONS ARE METRIC

PROJECT: 1786A1
CONSTRACT NO.: 1786A4
44.2/45.2

Scale Ratio: 1:200 Horiz.
1:200 Vert.

NBONR1
CROSS SECTIONS
SHEET 13 OF 18

Project: 010074 File: D:\17860\010074\NBONRAMP1\winch_earthwork_ac\nbonr1out.ear

DESIGN STUDY ONLY

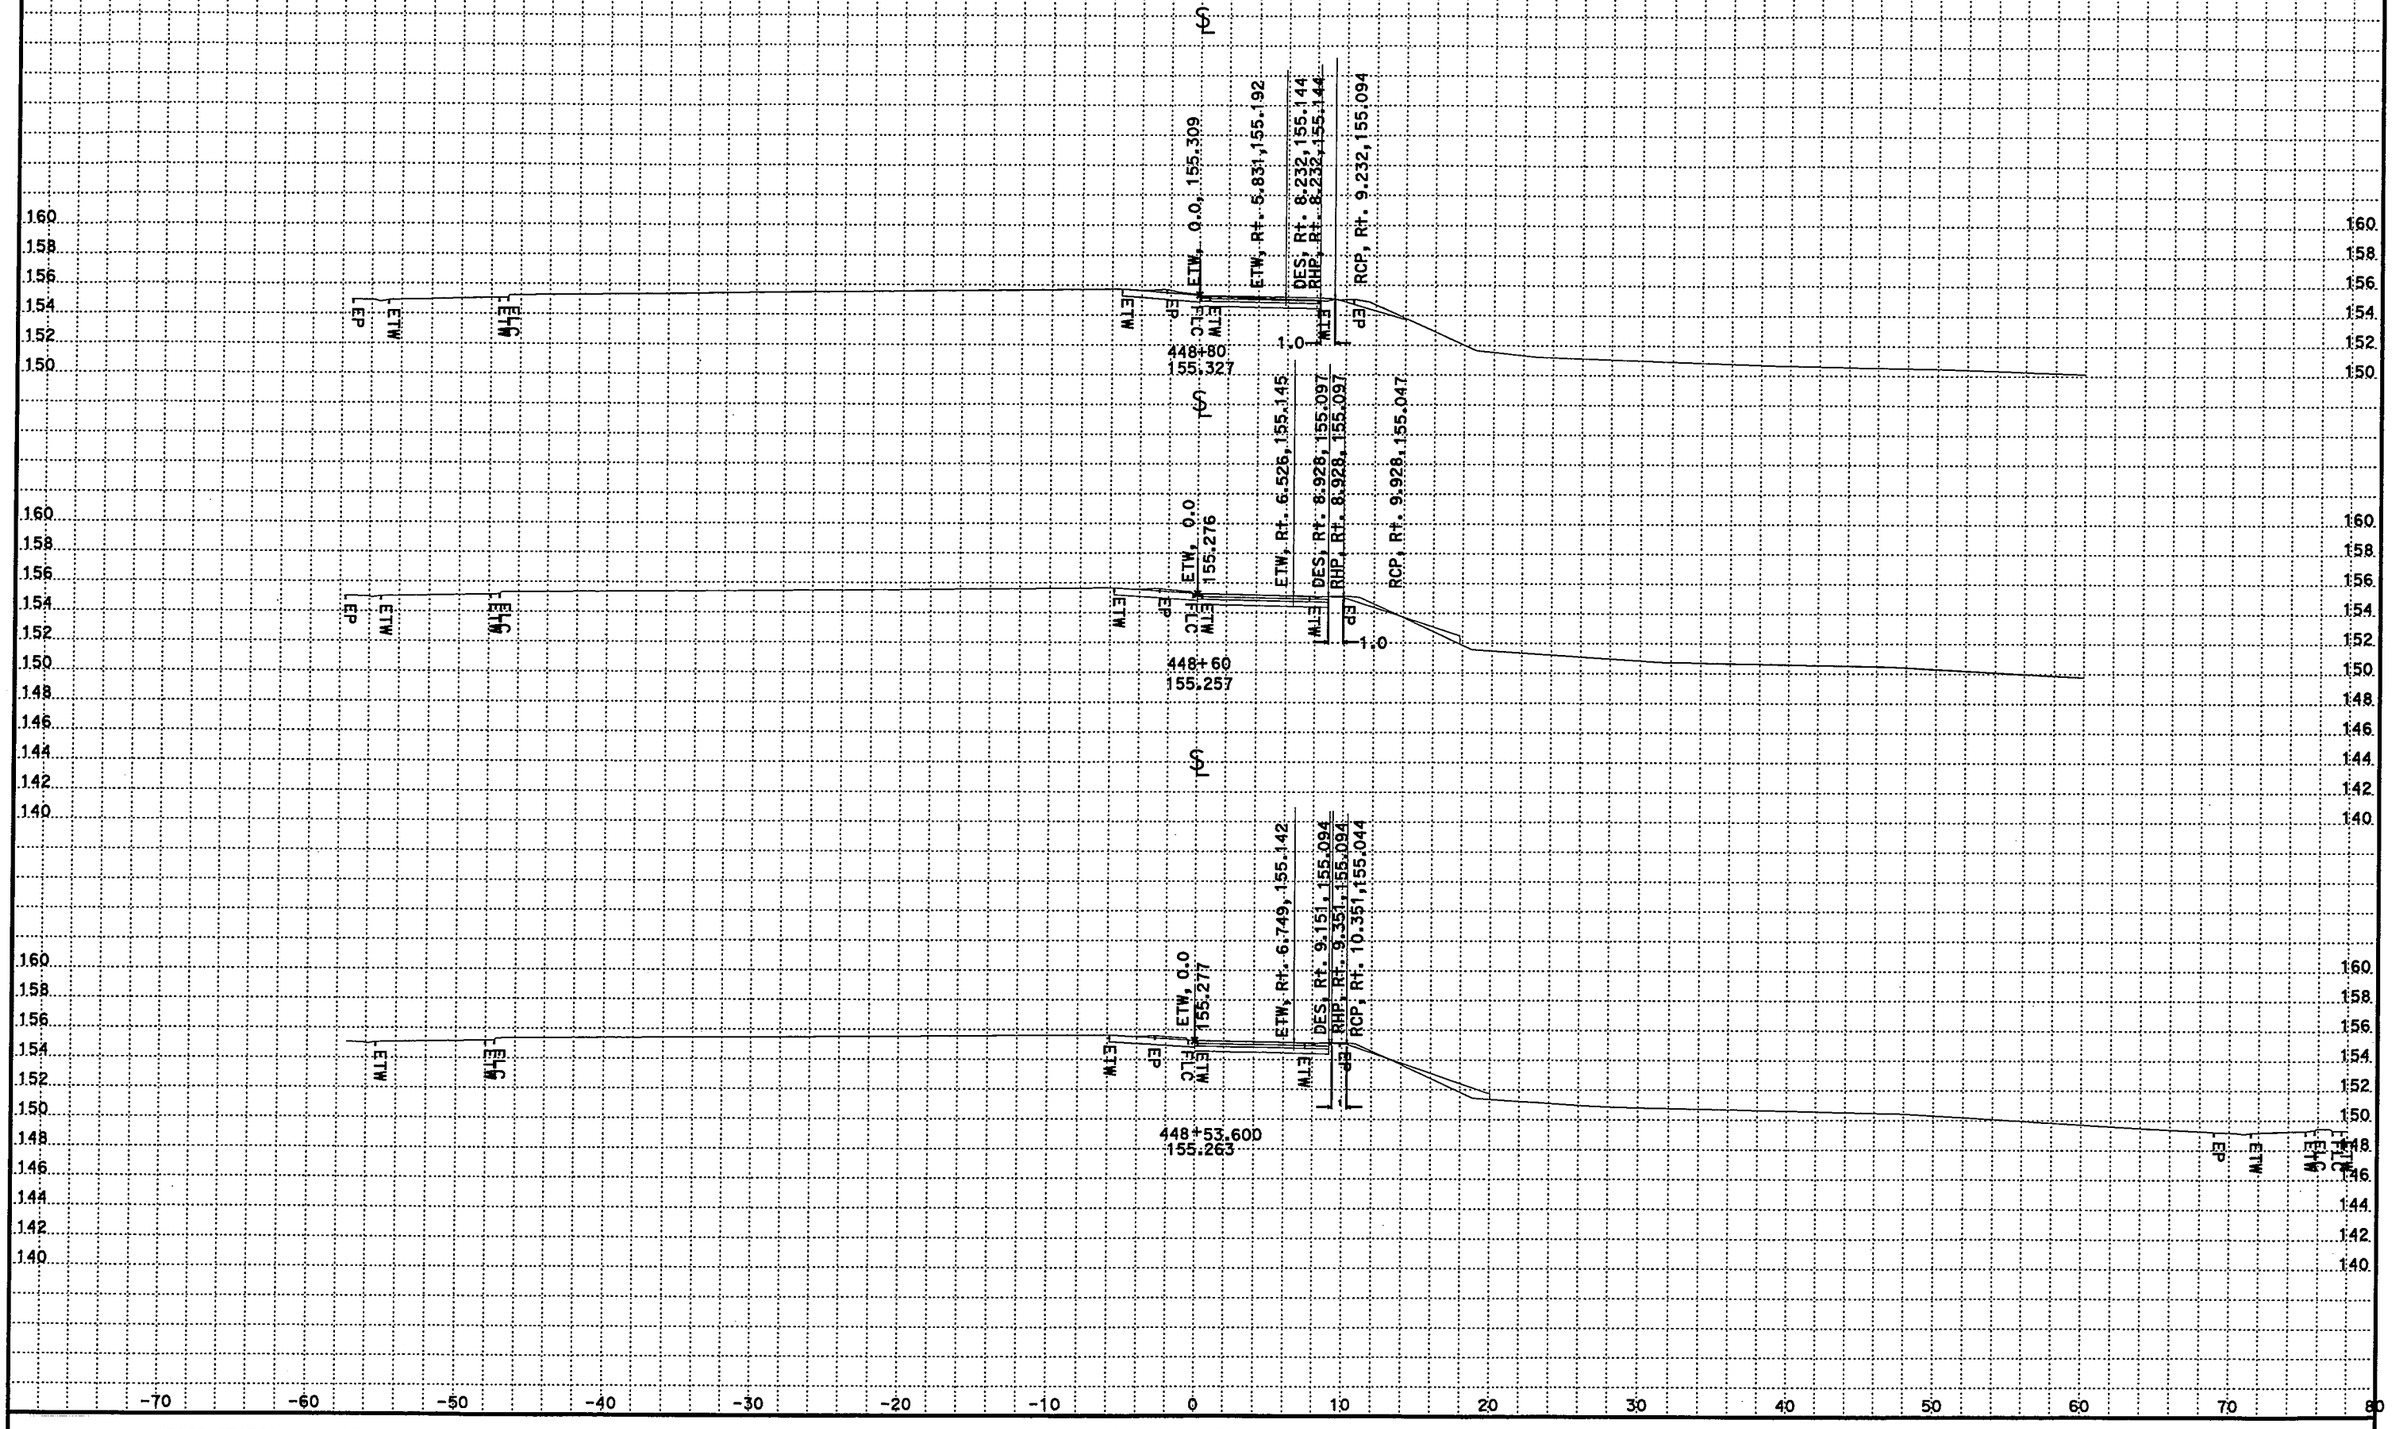

CROSS SECTIONS CREATED BY: ERNESTO G DATE: 1/31/03

ALL DIMENSIONS ARE METRIC

PROJECT: 1786A1
CONSTRACT NO.: 07-1786A4
44.2/45.2

Scale Ratio: 1:200 Horiz.
1:200 Vert.

NBONR1
CROSS SECTIONS
SHEET 14 OF 18

Project: 010074 File: D:\17860\010074\NBONRAMP1\winch_earthwork_ac\nbonr1out.ear

DESIGN STUDY ONLY

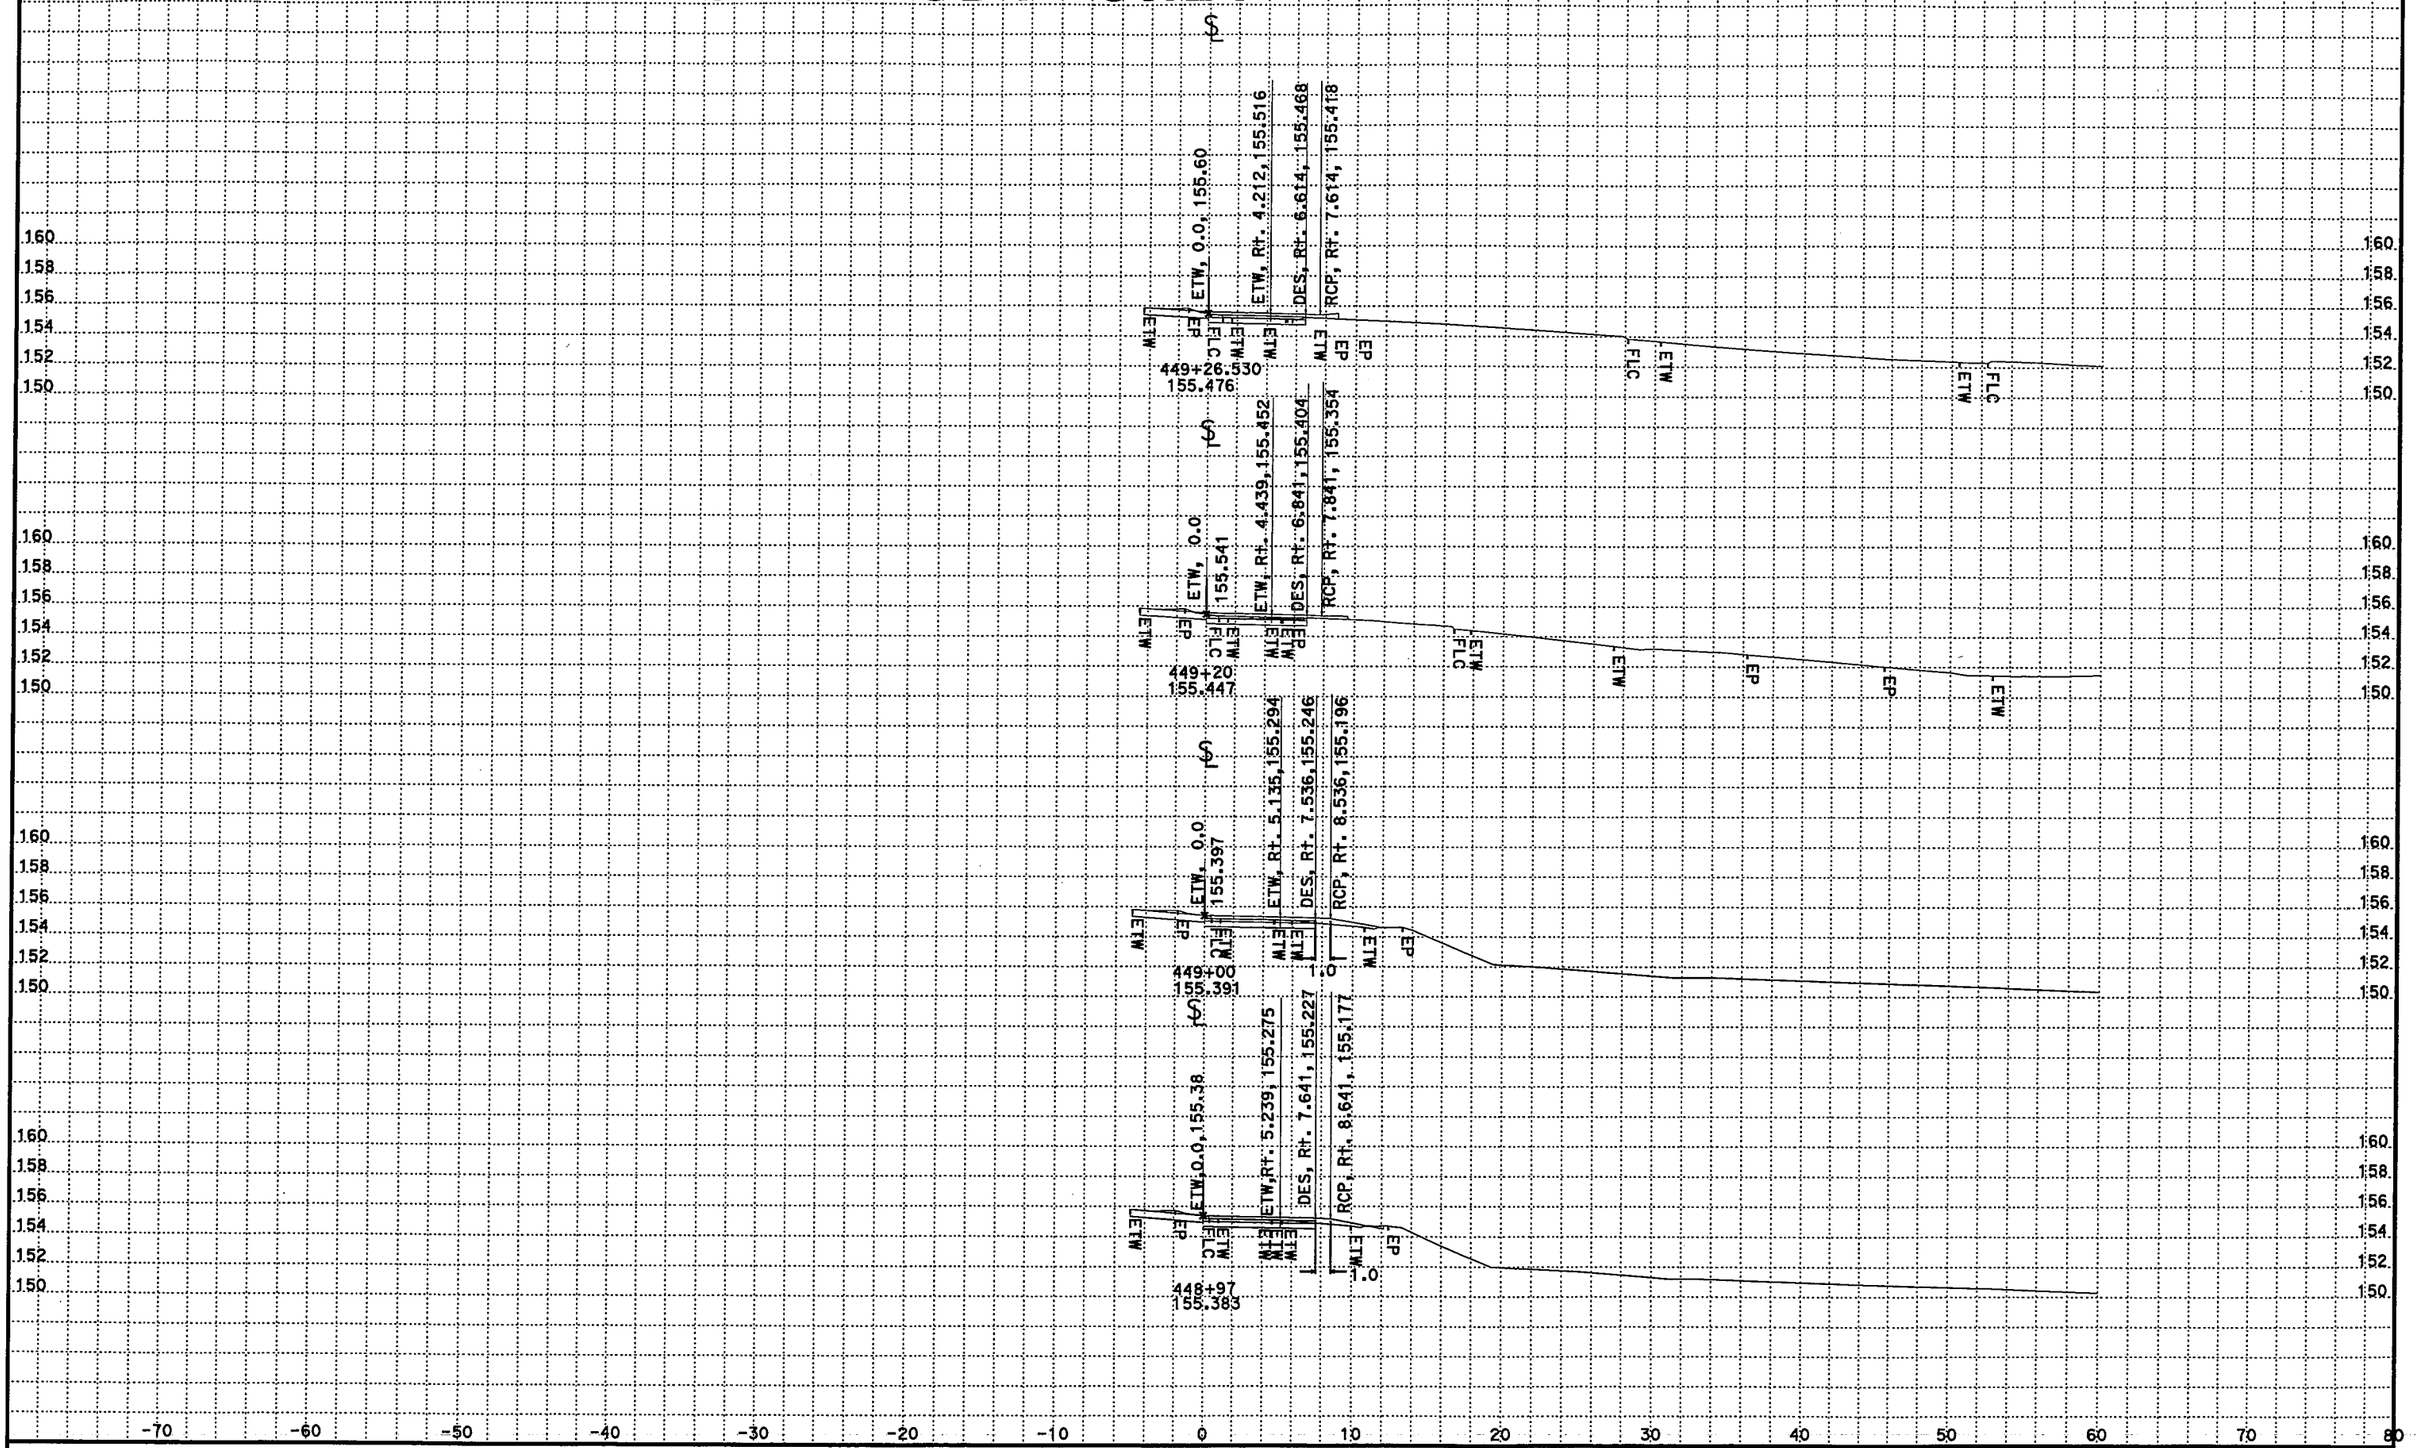

CROSS SECTIONS CREATED BY: ERNESTO G DATE: 1/31/03

ALL DIMENSIONS ARE METRIC

PROJECT: 1786A1
CONSTRACT NO.: 07-1786A4
44.2/45.2

Scale Ratio: 1:200 Horiz.
1:200 Vert.

NBONR1
CROSS SECTIONS
SHEET 15 OF 18

Project: 010074 File: D:\17860\010074\NBONRAMP1\winch_earthwork_ac\nbonr1out.ear

DESIGN STUDY ONLY

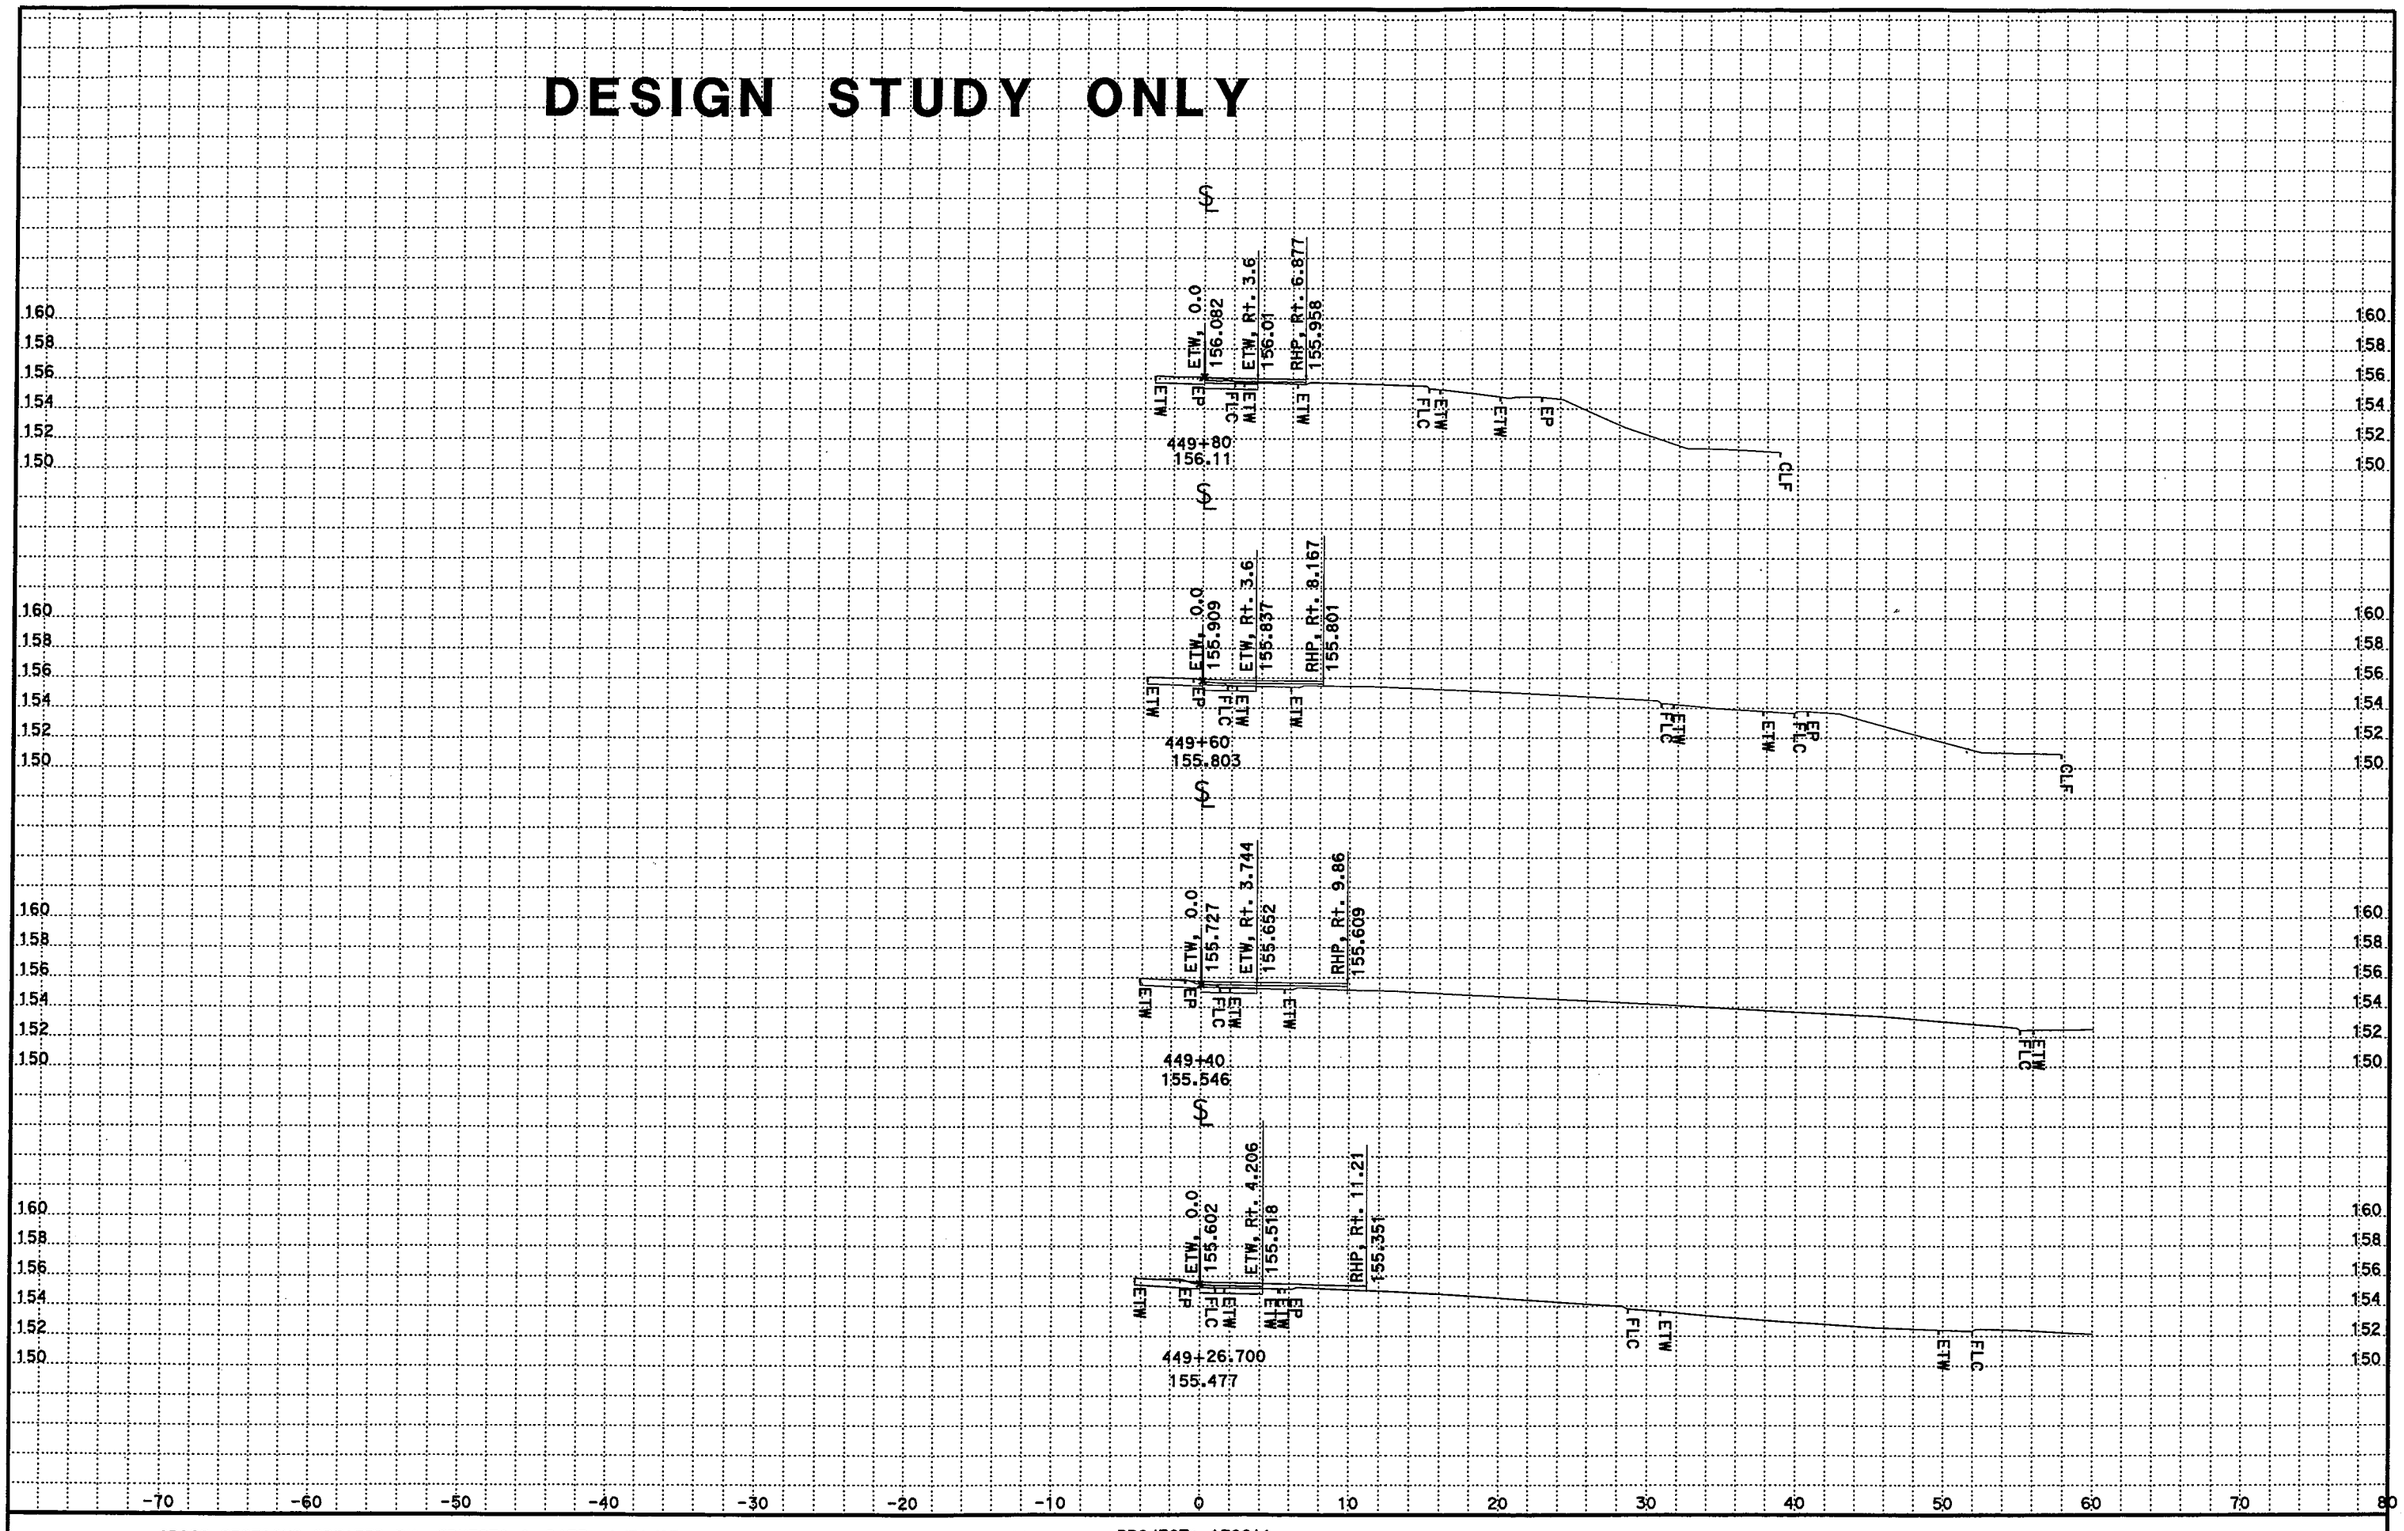

CROSS SECTIONS CREATED BY: ERNESTO G DATE: 1/31/03

ALL DIMENSIONS ARE METRIC

PROJECT: 1786A1
CONSTRACT NO.: 07-1786A4
44.2/45.2

Scale Ratio: 1:200 Horiz.
1:200 Vert.

NBONR1
CROSS SECTIONS
SHEET 16 OF 18

Project: 010074 File: D:\17860\010074\NBONRAMP1\winch_earthwork_ac\nbonr1out.ear

DESIGN STUDY ONLY

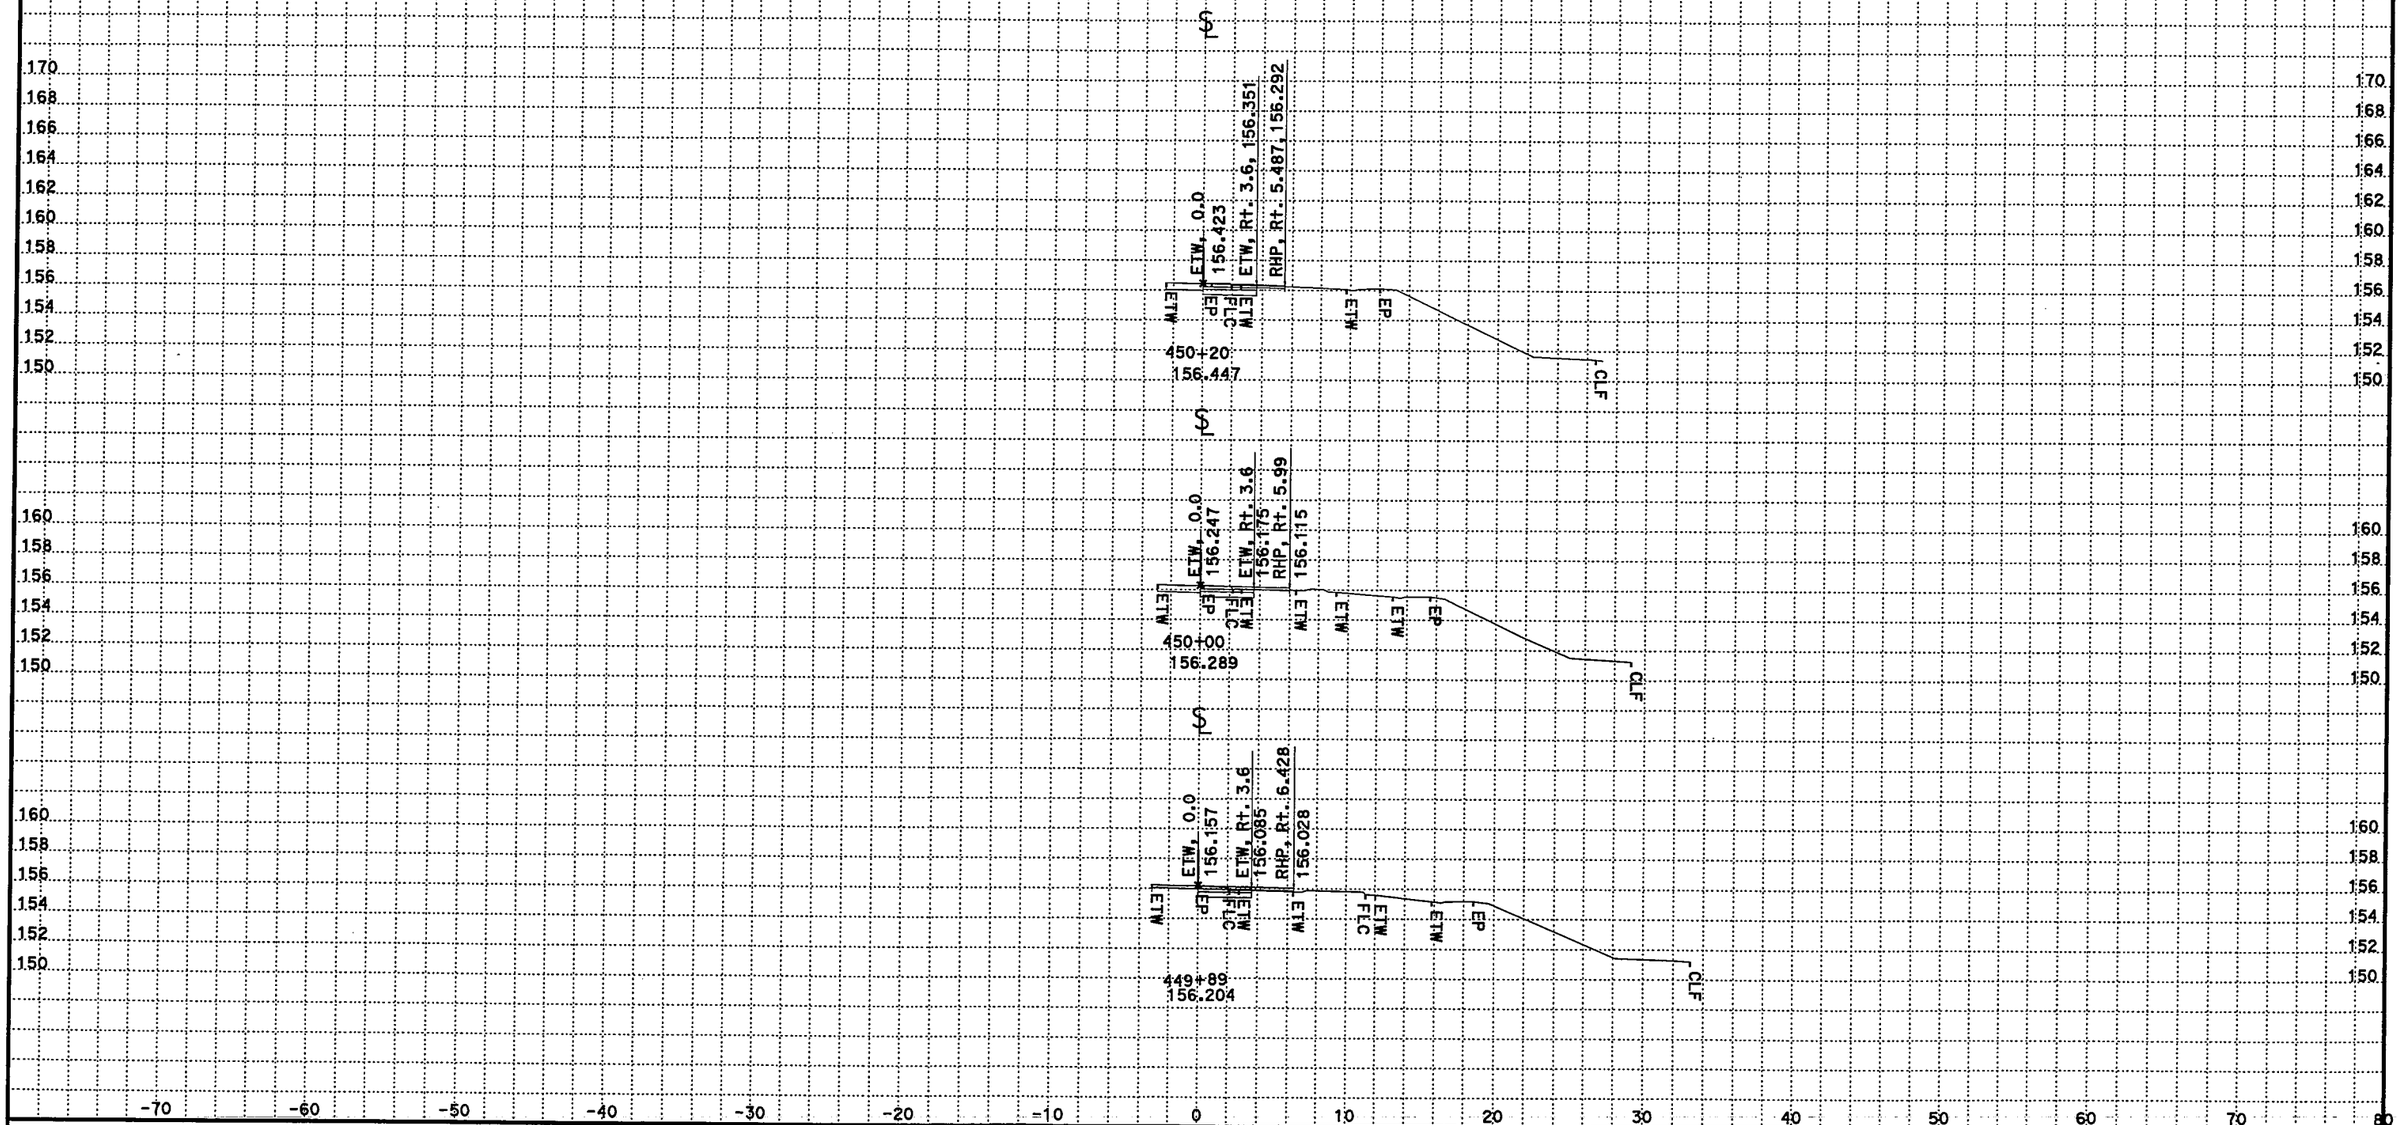

CROSS SECTIONS CREATED BY: ERNESTO G DATE: 1/31/03

ALL DIMENSIONS ARE METRIC

PROJECT: 1786A1
CONSTRACT NO.: 07-1786A4
44.2/45.2

Scale Ratio: 1:200 Horiz.
1:200 Vert.

NBONR1
CROSS SECTIONS
SHEET 17 OF 18

Project: 010074 File: D:\17860\010074\NBONRAMP1\winch_earthwork_ac\nbonr1out.ear

DESIGN STUDY ONLY

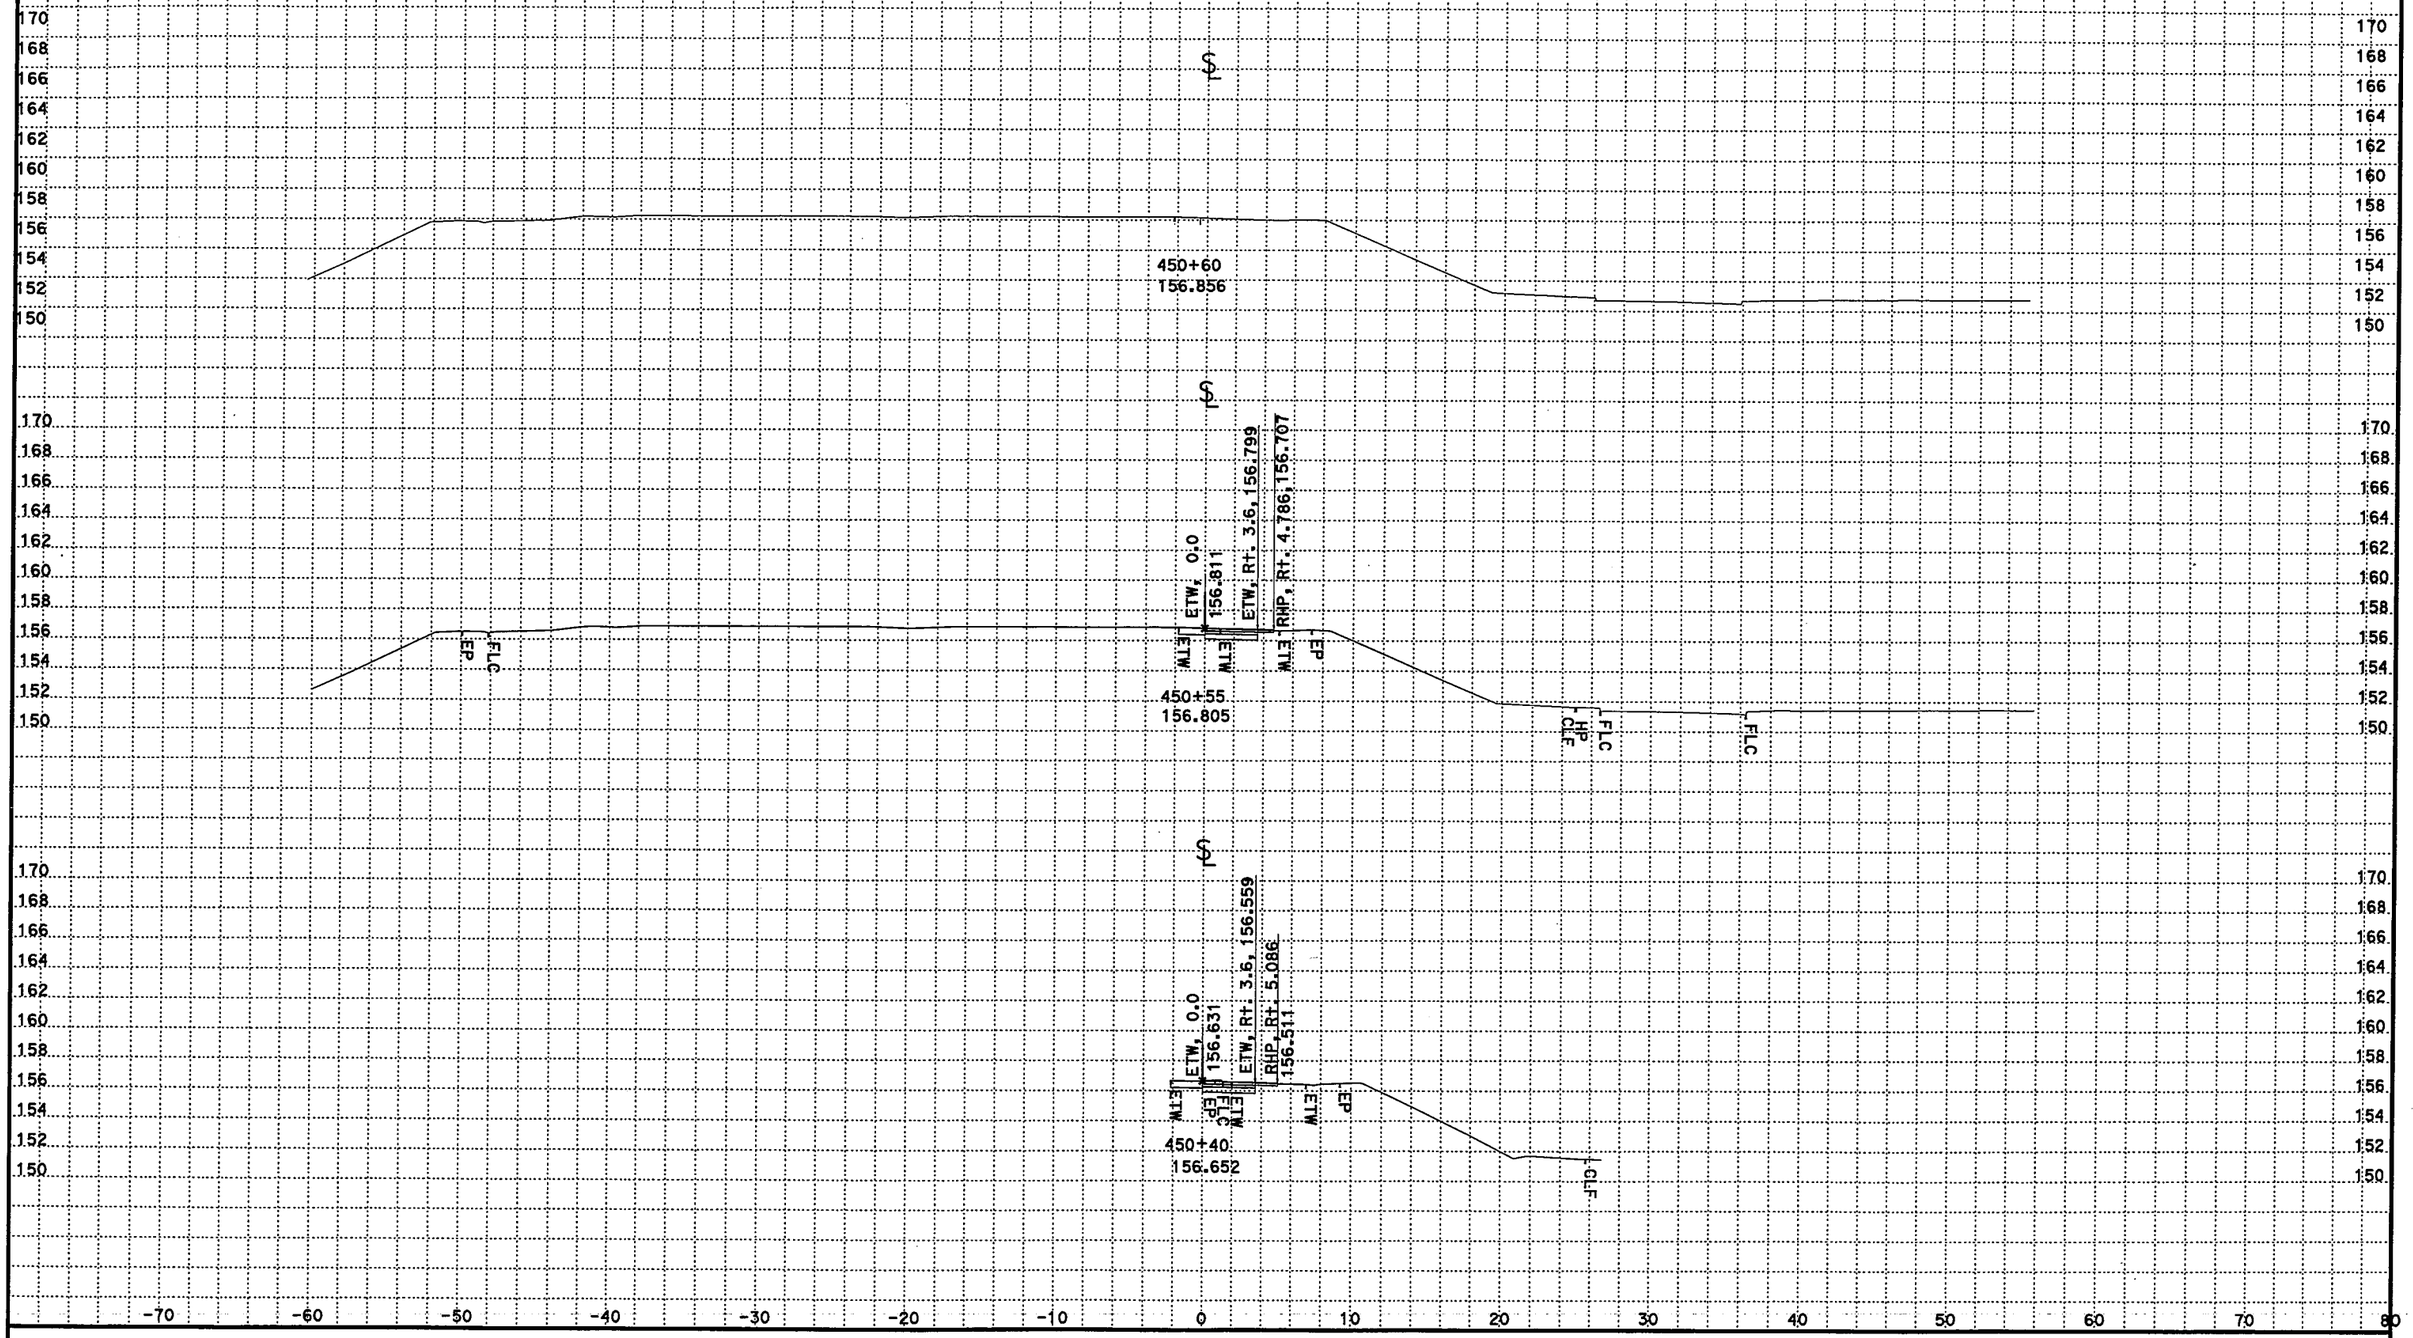

CROSS SECTIONS CREATED BY: ERNESTO G DATE: 1/31/03

ALL DIMENSIONS ARE METRIC

PROJECT: 1786A1
CONSTRACT NO.: 07-1786A4
44.2/45.2

Scale Ratio: 1:200 Horiz.
1:200 Vert.

NBONR1
CROSS SECTIONS
SHEET 18 OF 18

Project: 010074 File: D:\17860\010074\NBONRAMP1\winch_earthwork_ac\nbonr1out.ear