Dist	COUNTY	ROUTE	POST MILES TOTAL PROJECT	SHEET No.	TOTAL SHEETS
07	LA	10, 110	Var	9	22

REGISTERED CIVIL ENGINEER DATE 10-19-12

11-19-12
PLANS APPROVAL DATE

REGISTERED PROFESSIONAL ENGINEER DAVE BHALLA No. 34350 Exp. 9-30-13 CIVIL STATE OF CALIFORNIA

THE STATE OF CALIFORNIA OR ITS OFFICERS OR AGENTS SHALL NOT BE RESPONSIBLE FOR THE ACCURACY OR COMPLETENESS OF SCANNED COPIES OF THIS PLAN SHEET.

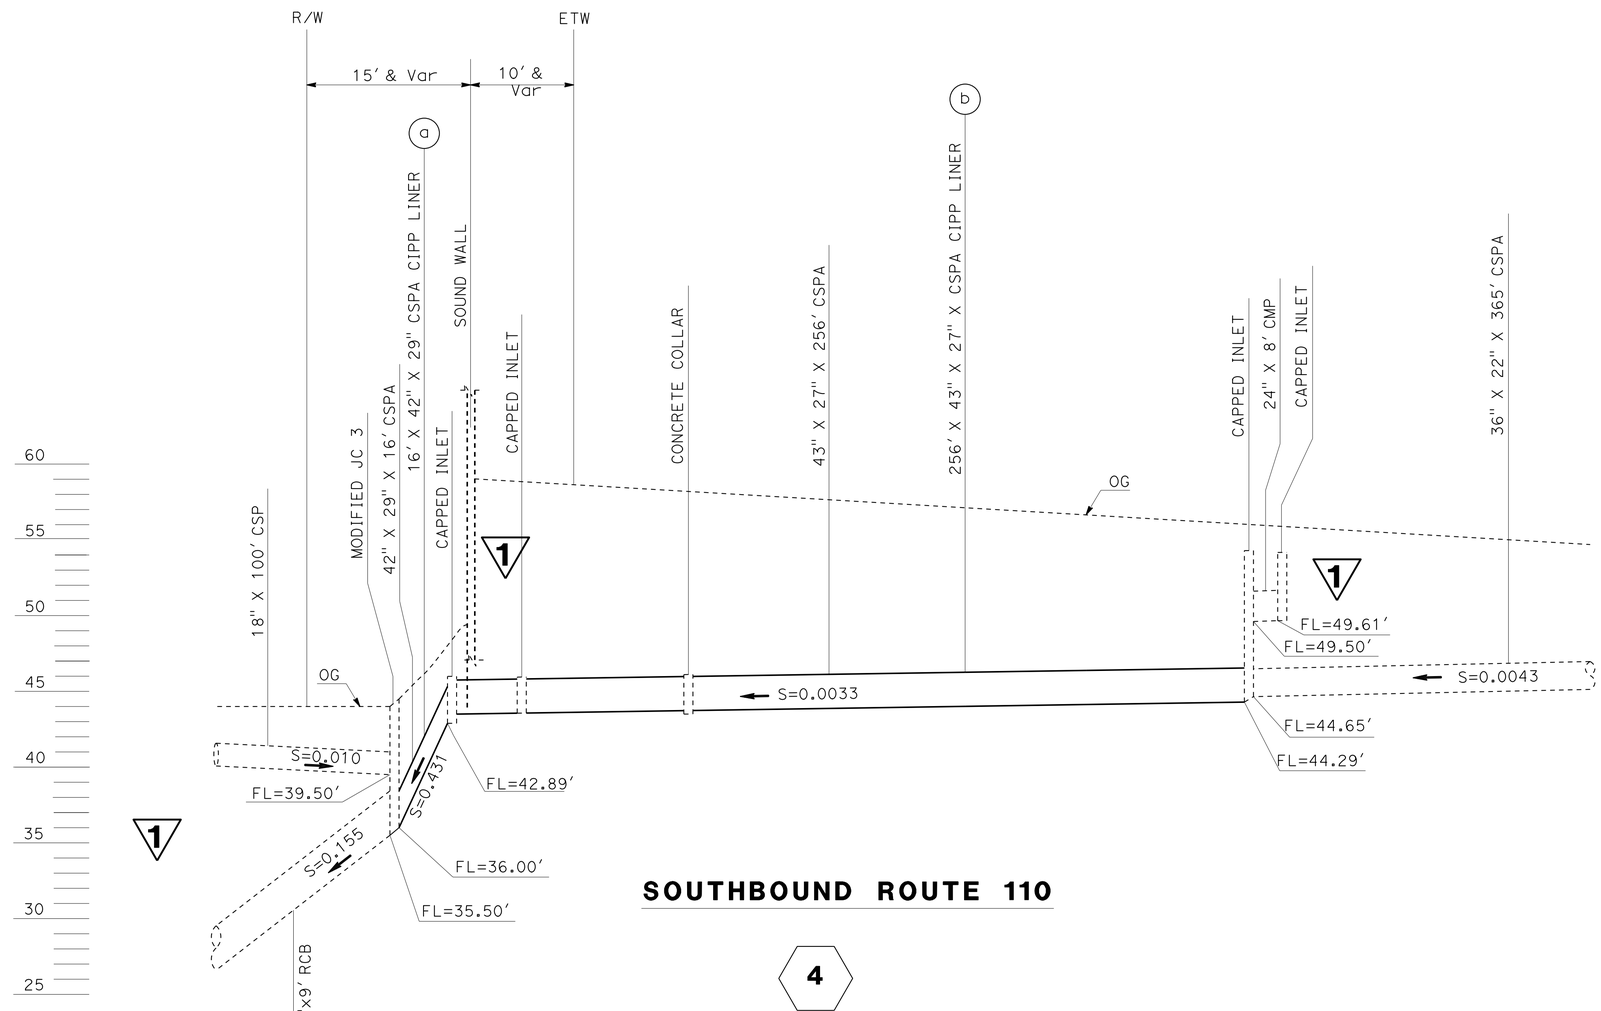

SOUTHBOUND ROUTE 110

4

1 **REVISED PER ADDENDUM No. 1 DATED JANUARY 18, 2013**

DRAINAGE PROFILE

1 SCALE: HORIZ 1" = 25′
VERT 1" = 5′

DP-2

STATE OF CALIFORNIA - DEPARTMENT OF TRANSPORTATION
Caltrans
HYDRAULICS

FUNCTIONAL SUPERVISOR: DAVE BHALLA
CALCULATED-DESIGNED BY: DARREN TRINH
CHECKED BY: DAVE BHALLA
REVISED BY
DATE REVISED

LAST REVISION 11-19-12
DATE PLOTTED => 17-JAN-2013
TIME PLOTTED => 11:54