DESIGN STUDY ONLY

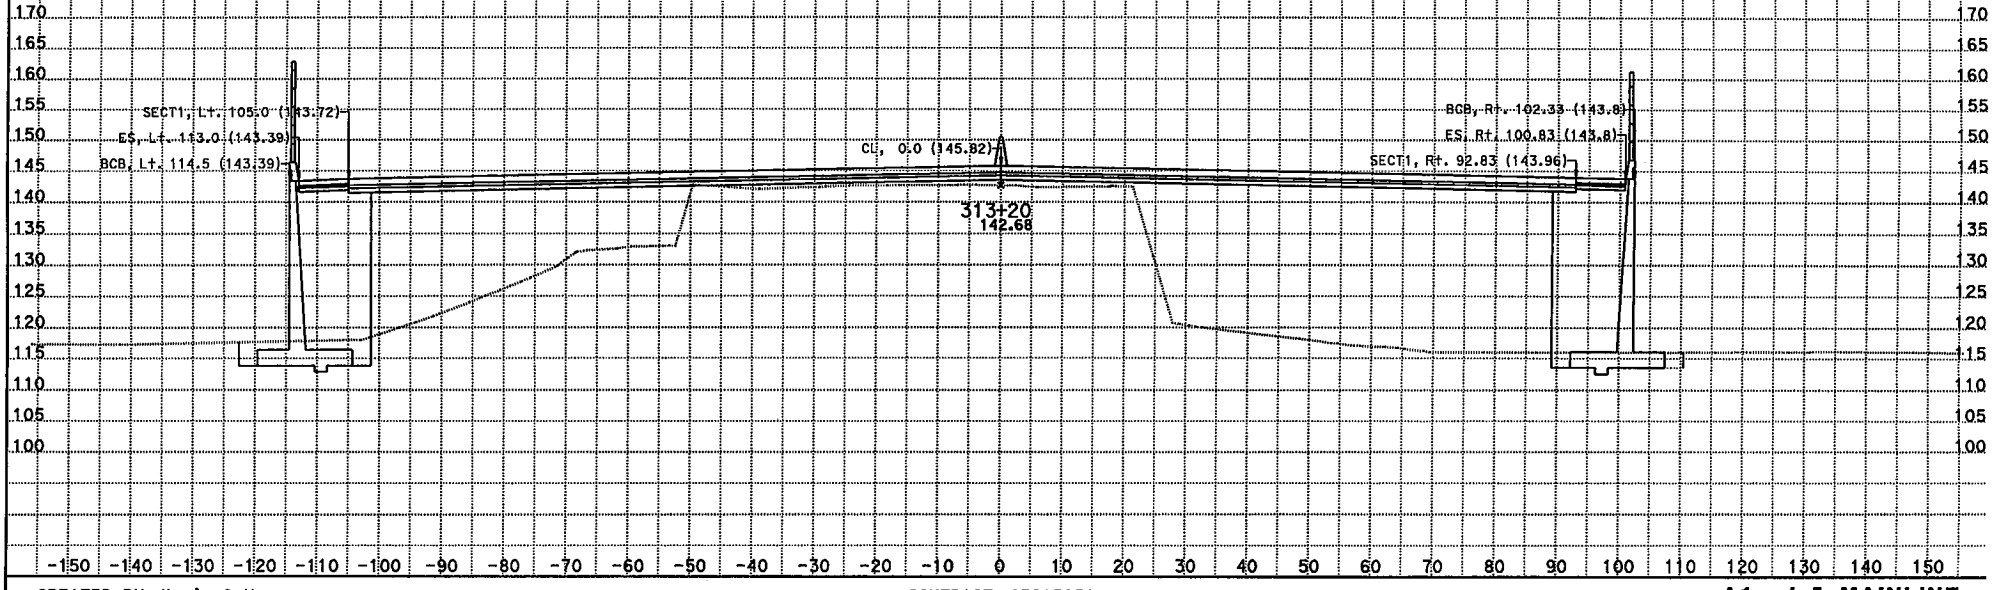

CREATED BY: Kevin Q Nguyen
DATE: 11/28/2012
KC Project: 215951 File: D:\JUNK*951\da1.ear

CONTRACT: 07215951
DIST/CO/RTE/PM: 07/LA/05/0.0-7.6
PROJECT ID: 215951

SCALE: 1" = 10' Horiz.
1" = 10' Vert.
All Dimensions are US Survey Feet

A1 - I-5 MAINLINE CROSS SECTIONS
SHEET 1 OF XXX

DESIGN STUDY ONLY

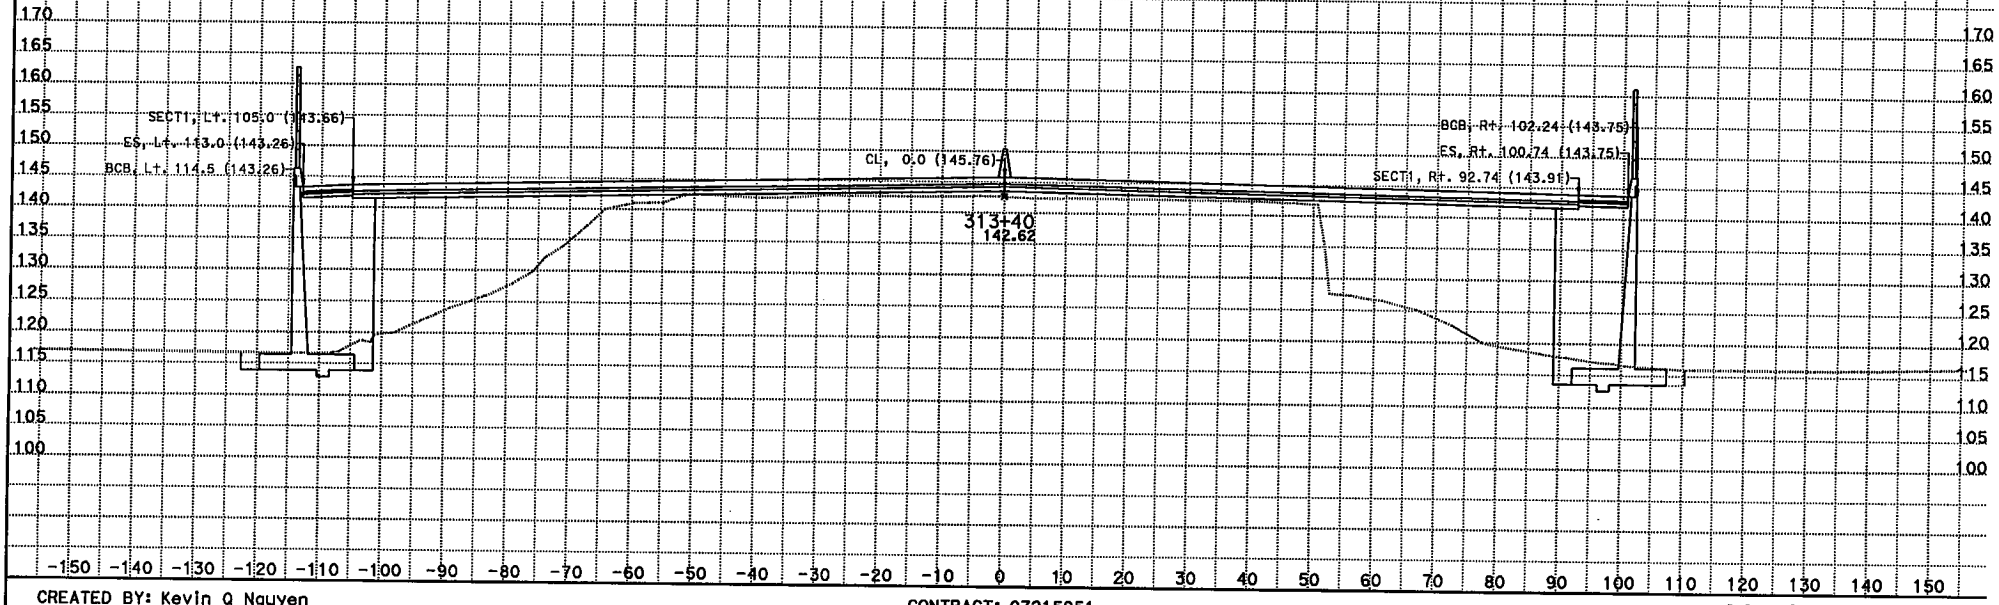

CREATED BY: Kevin Q Nguyen
DATE: 11/28/2012
KC Project: 215951 File: D:\JUNK*951\da1.ear

CONTRACT: 07215951
DIST/CO/RTE/PM: 07/LA/05/0.0-7.6
PROJECT ID: 215951

SCALE: 1" = 10' Horiz.
1" = 10' Vert.

All Dimensions are US Survey Feet

A1 - I-5 MAINLINE CROSS SECTIONS

SHEET 2 OF XXX

DESIGN STUDY ONLY

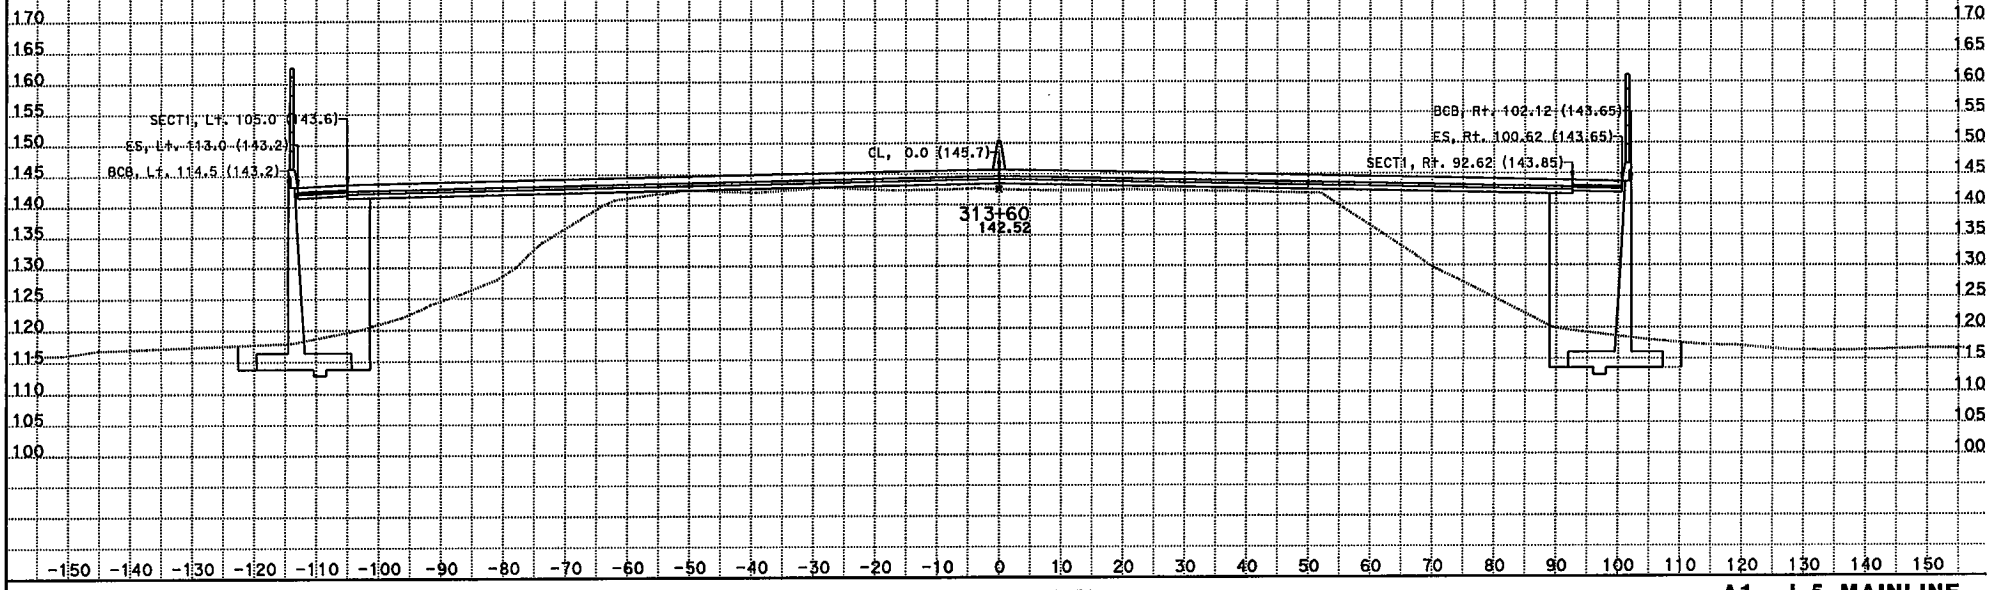

CREATED BY: Kevin Q Nguyen
DATE: 11/28/2012
KC Project: 215951 File: D:\JUNK*951\da1.ear

CONTRACT: 07215951
DIST/CO/RTE/PM: 07/LA/05/0.0-7.6
PROJECT ID: 215951

SCALE: 1" = 10' Horiz.
1" = 10' Vert.
All Dimensions are US Survey Feet

A1 - I-5 MAINLINE CROSS SECTIONS

SHEET 3 OF XXX

DESIGN STUDY ONLY

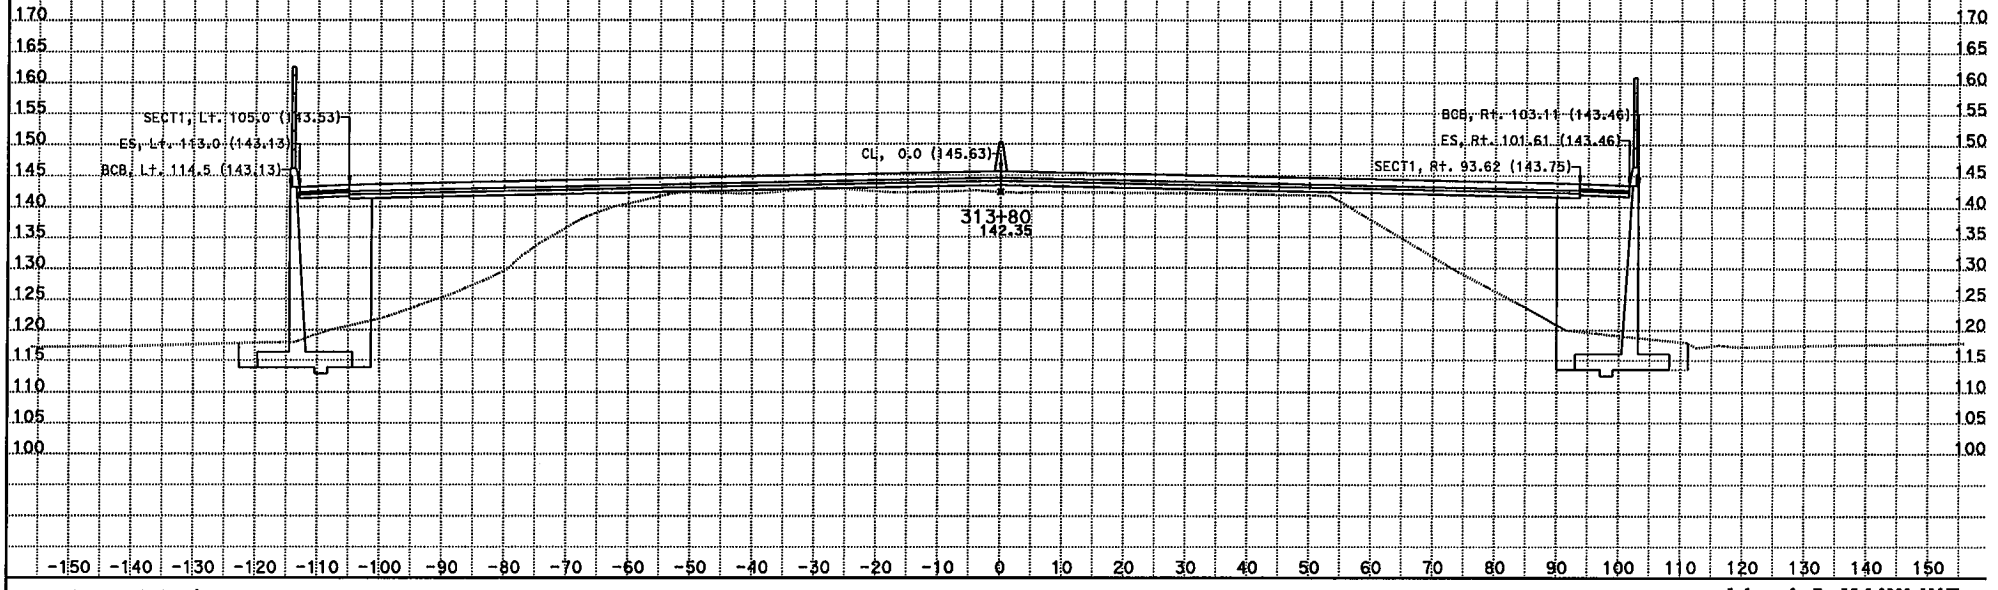

CREATED BY: Kevin Q Nguyen
DATE: 11/28/2012
KC Project: 215951 File: D:\JUNK*951\da1.ear

CONTRACT: 07215951
DIST/CO/RTE/PM: 07/LA/05/0.0-7.6
PROJECT ID: 215951

SCALE: 1" = 10' Horiz.
1" = 10' Vert.
All Dimensions are US Survey Feet

A1 - I-5 MAINLINE CROSS SECTIONS

SHEET 4 OF XXX

DESIGN STUDY ONLY

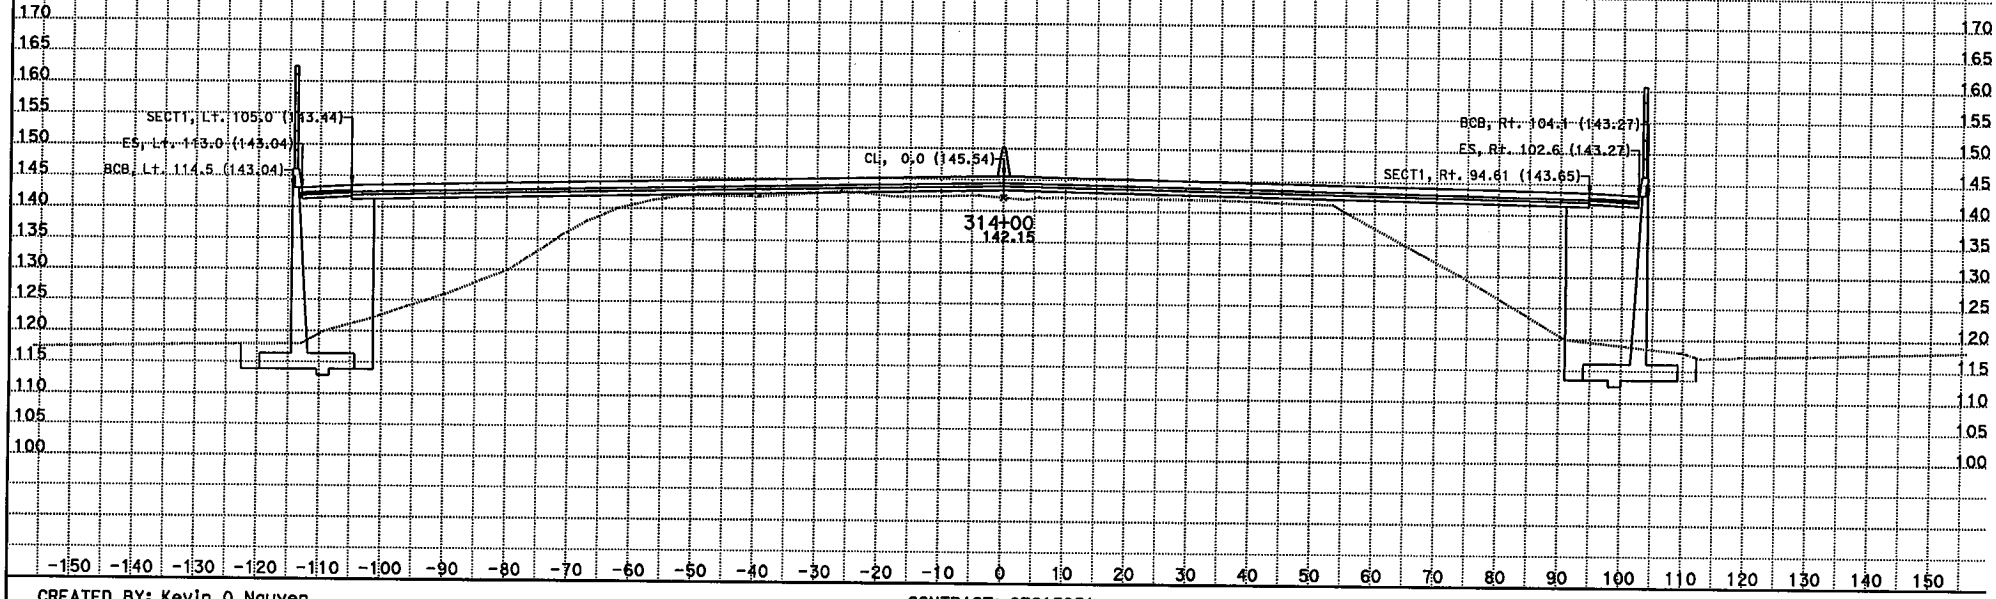

CREATED BY: Kevin Q Nguyen
DATE: 11/28/2012
KC Project: 215951 File: D:\JUNK*951\da1.ear

CONTRACT: 07215951
DIST/CO/RTE/PM: 07/LA/05/0.0-7.6
PROJECT ID: 215951

SCALE: 1" = 10' Horiz.
1" = 10' Vert.

All Dimensions are US Survey Feet

A1 - I-5 MAINLINE CROSS SECTIONS

SHEET 5 OF XXX

DESIGN STUDY ONLY

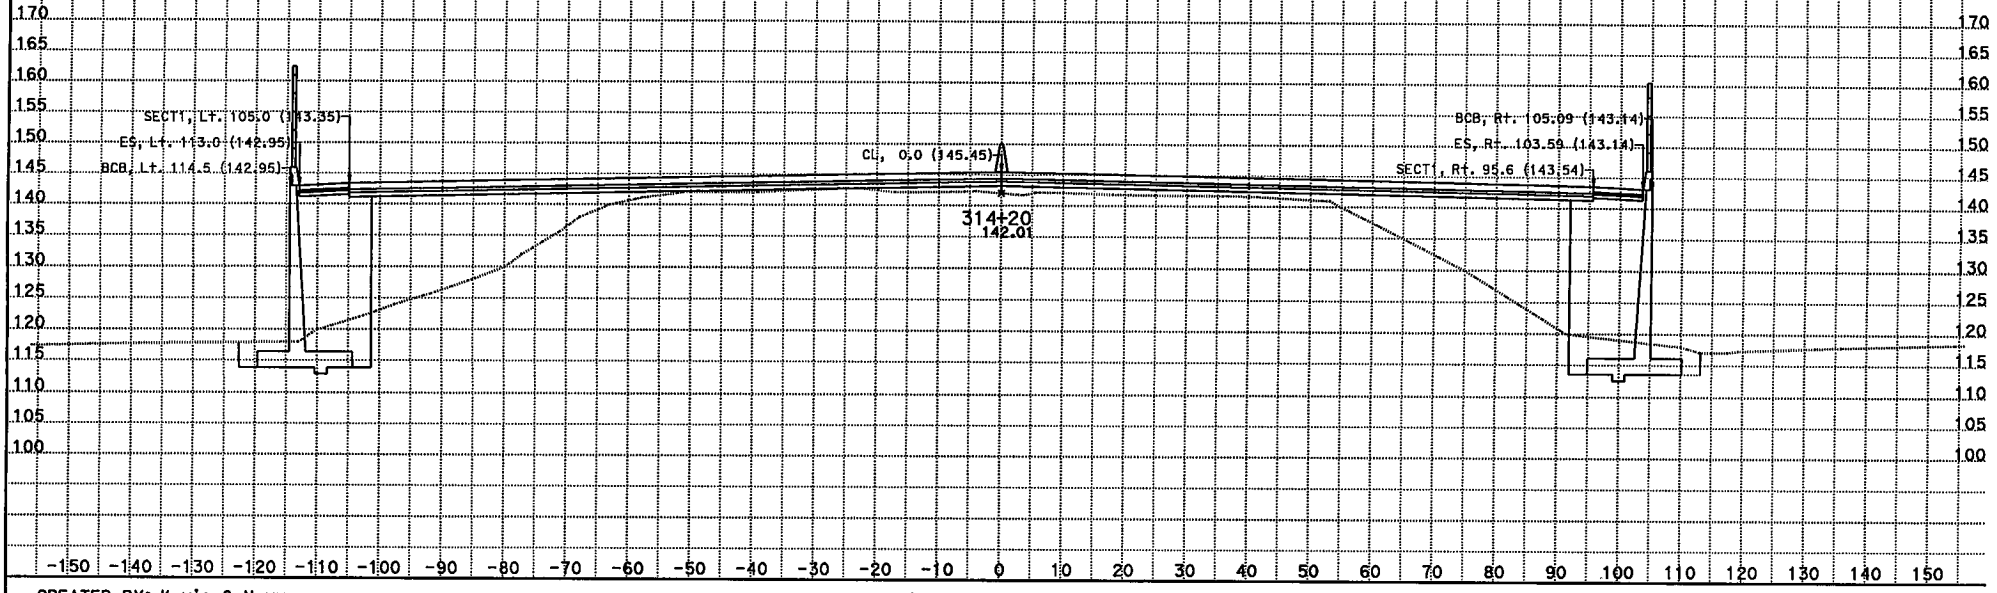

CREATED BY: Kevin Q Nguyen
DATE: 11/28/2012
KC Project: 215951 File: D:\JUNK*951\da1.ear

CONTRACT: 07215951
DIST/CO/RTE/PM: 07/LA/05/0.0-7.6
PROJECT ID: 215951

SCALE: 1" = 10' Horiz.
1" = 10' Vert.
All Dimensions are US Survey Feet

A1 - I-5 MAINLINE CROSS SECTIONS

SHEET 6 OF XXX

DESIGN STUDY ONLY

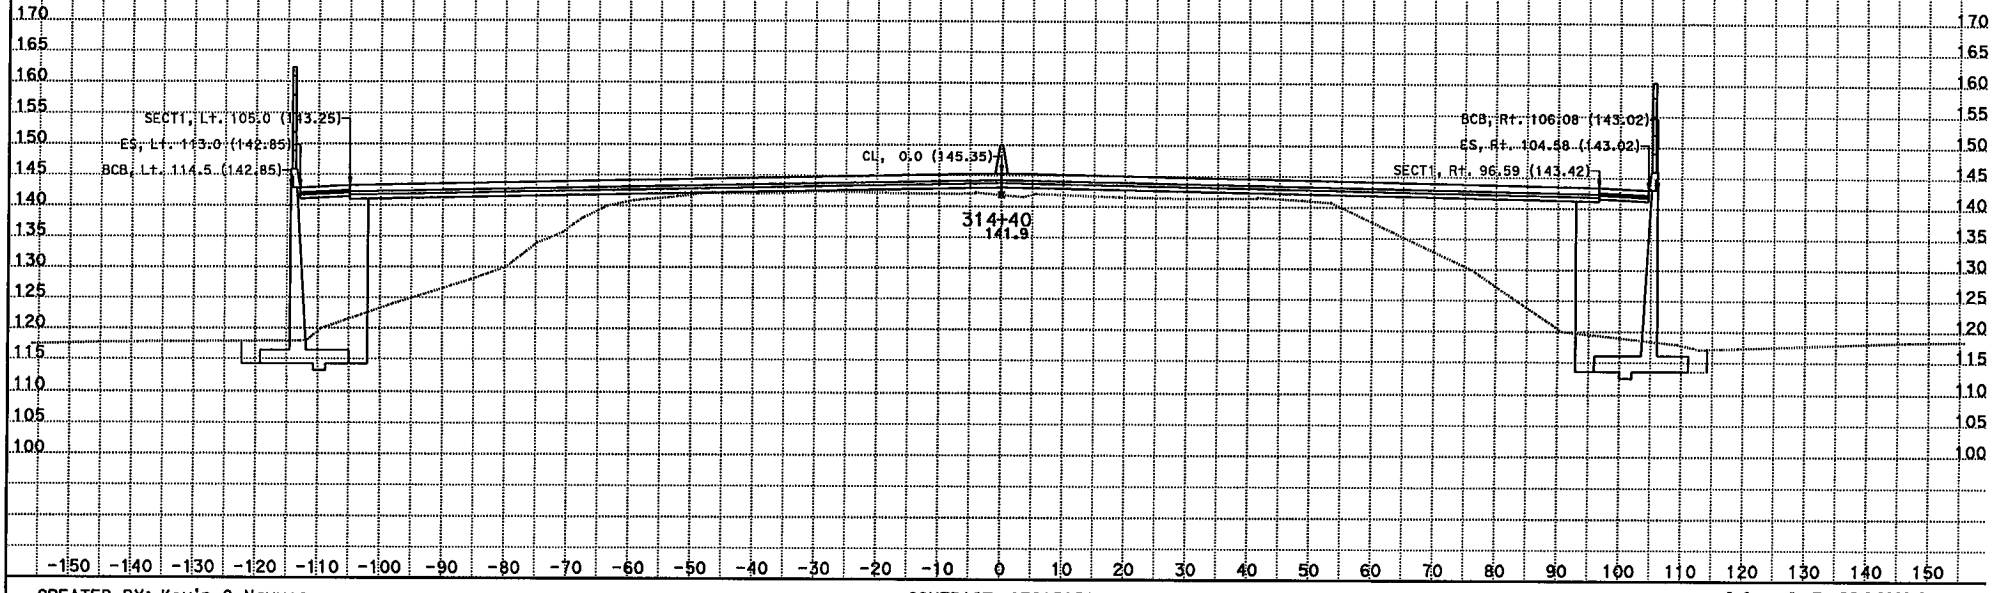

CREATED BY: Kevin Q Nguyen
DATE: 11/28/2012
KC Project: 215951 File: D:\JUNK*951\da1.ear

CONTRACT: 07215951
DIST/CO/RTE/PM: 07/LA/05/0.0-7.6
PROJECT ID: 215951

SCALE: 1" = 10' Horiz.
1" = 10' Vert.
All Dimensions are US Survey Feet

A1 - I-5 MAINLINE CROSS SECTIONS

DESIGN STUDY ONLY

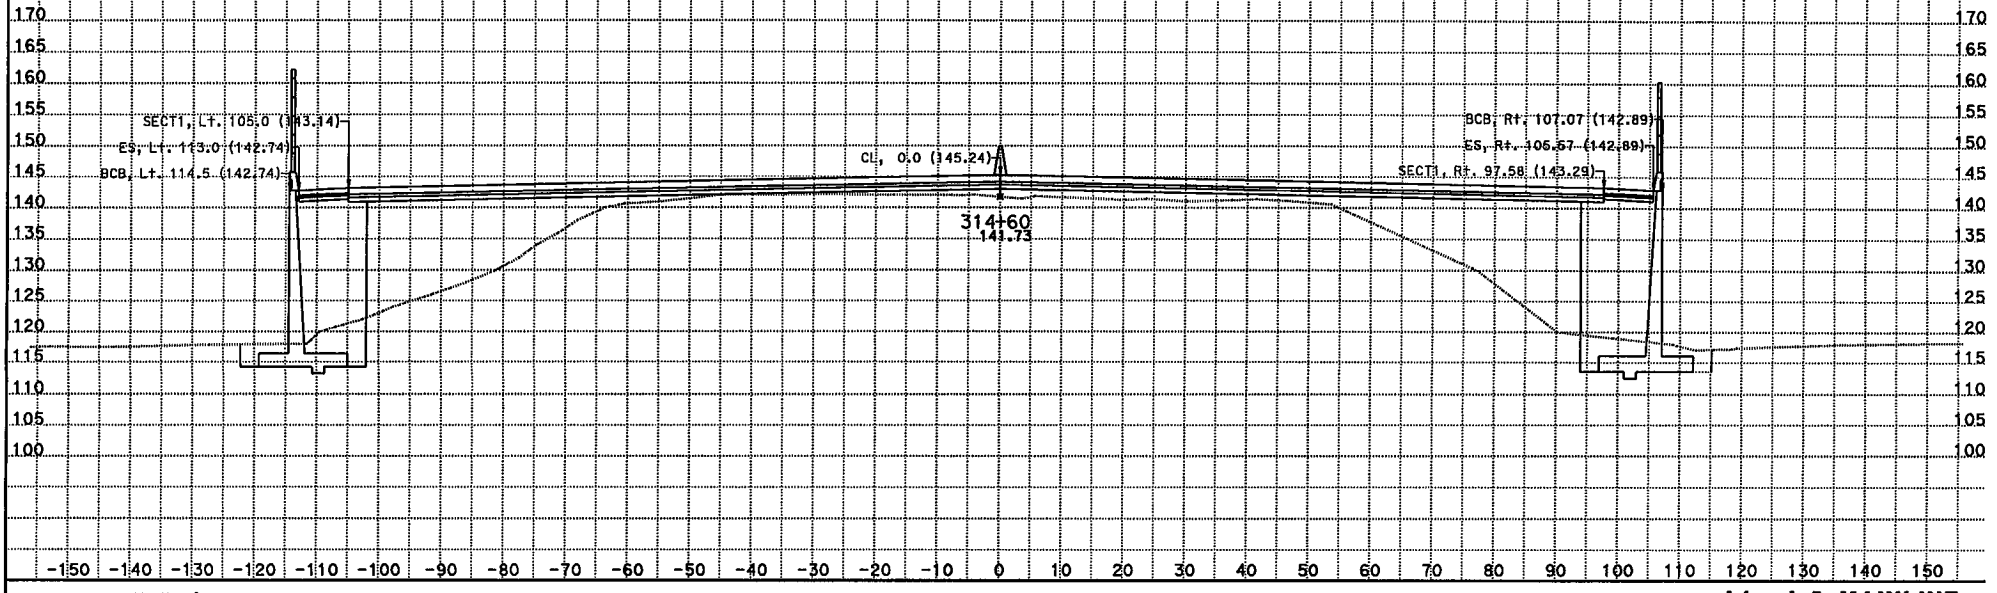

CREATED BY: Kevin Q Nguyen
DATE: 11/28/2012
KC Project: 215951 File: D:\JUNK*951\da1.ear

CONTRACT: 07215951
DIST/CO/RTE/PM: 07/LA/05/0.0-7.6
PROJECT ID: 215951

SCALE: 1" = 10' Horiz.
1" = 10' Vert.
All Dimensions are US Survey Feet

A1 - I-5 MAINLINE CROSS SECTIONS

SHEET 8 OF XXX

DESIGN STUDY ONLY

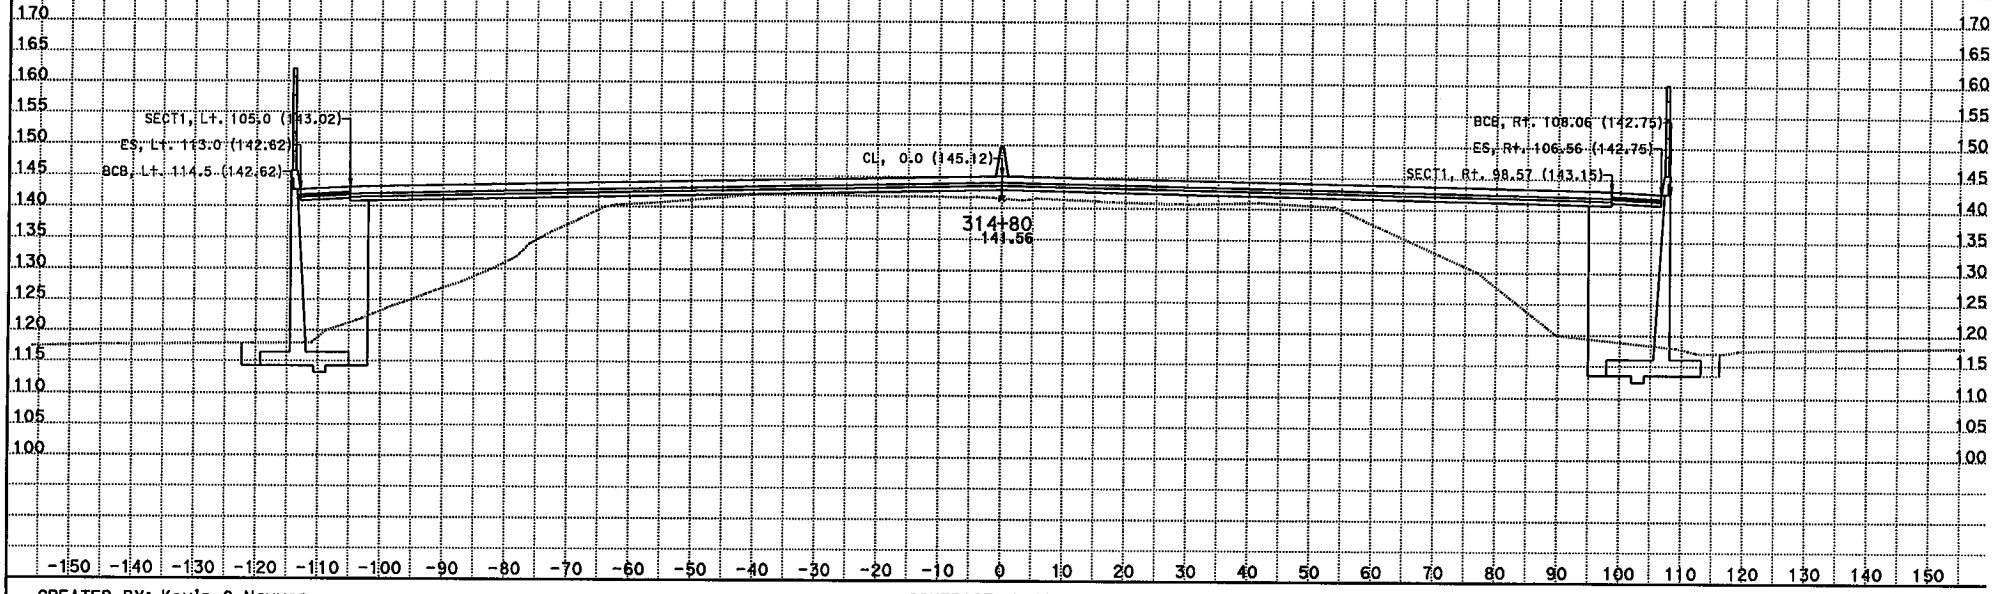

CREATED BY: Kevin Q Nguyen
DATE: 11/28/2012
KC Project: 215951 File: D:\JUNK*951\da1.ear

CONTRACT: 07215951
DIST/CO/RTE/PM: 07/LA/05/0.0-7.6
PROJECT ID: 215951

SCALE: 1" = 10' Horiz.
1" = 10' Vert.
All Dimensions are US Survey Feet

A1 - I-5 MAINLINE CROSS SECTIONS

DESIGN STUDY ONLY

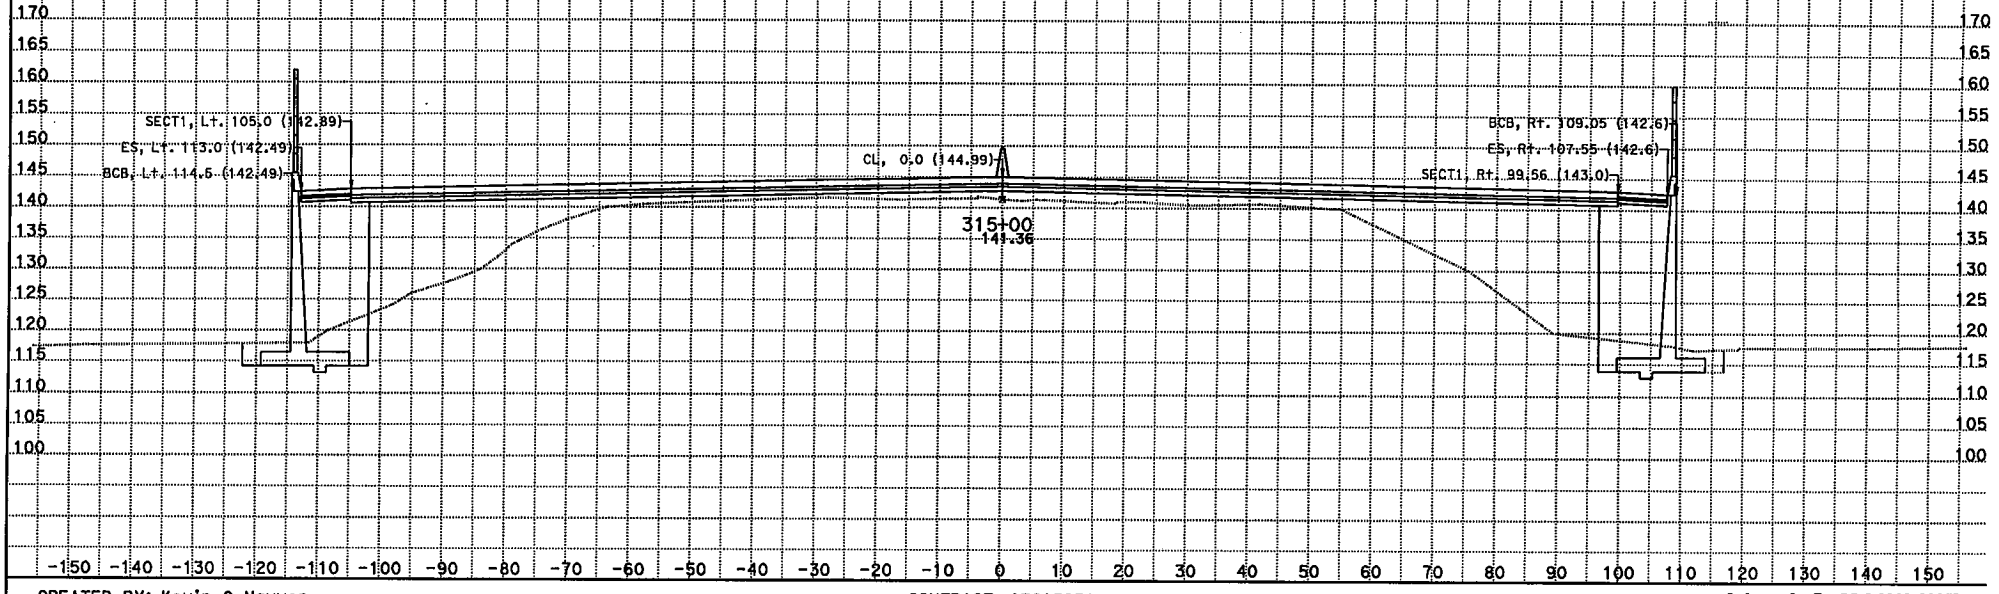

CREATED BY: Kevin Q Nguyen
DATE: 11/28/2012
KC Project: 215951 File: D:\JUNK*951\da1.ear

CONTRACT: 07215951
DIST/CO/RTE/PM: 07/LA/05/0.0-7.6
PROJECT ID: 215951

SCALE: 1" = 10' Horiz.
1" = 10' Vert.
All Dimensions are US Survey Feet

A1 - I-5 MAINLINE CROSS SECTIONS
SHEET 10 OF XXX

DESIGN STUDY ONLY

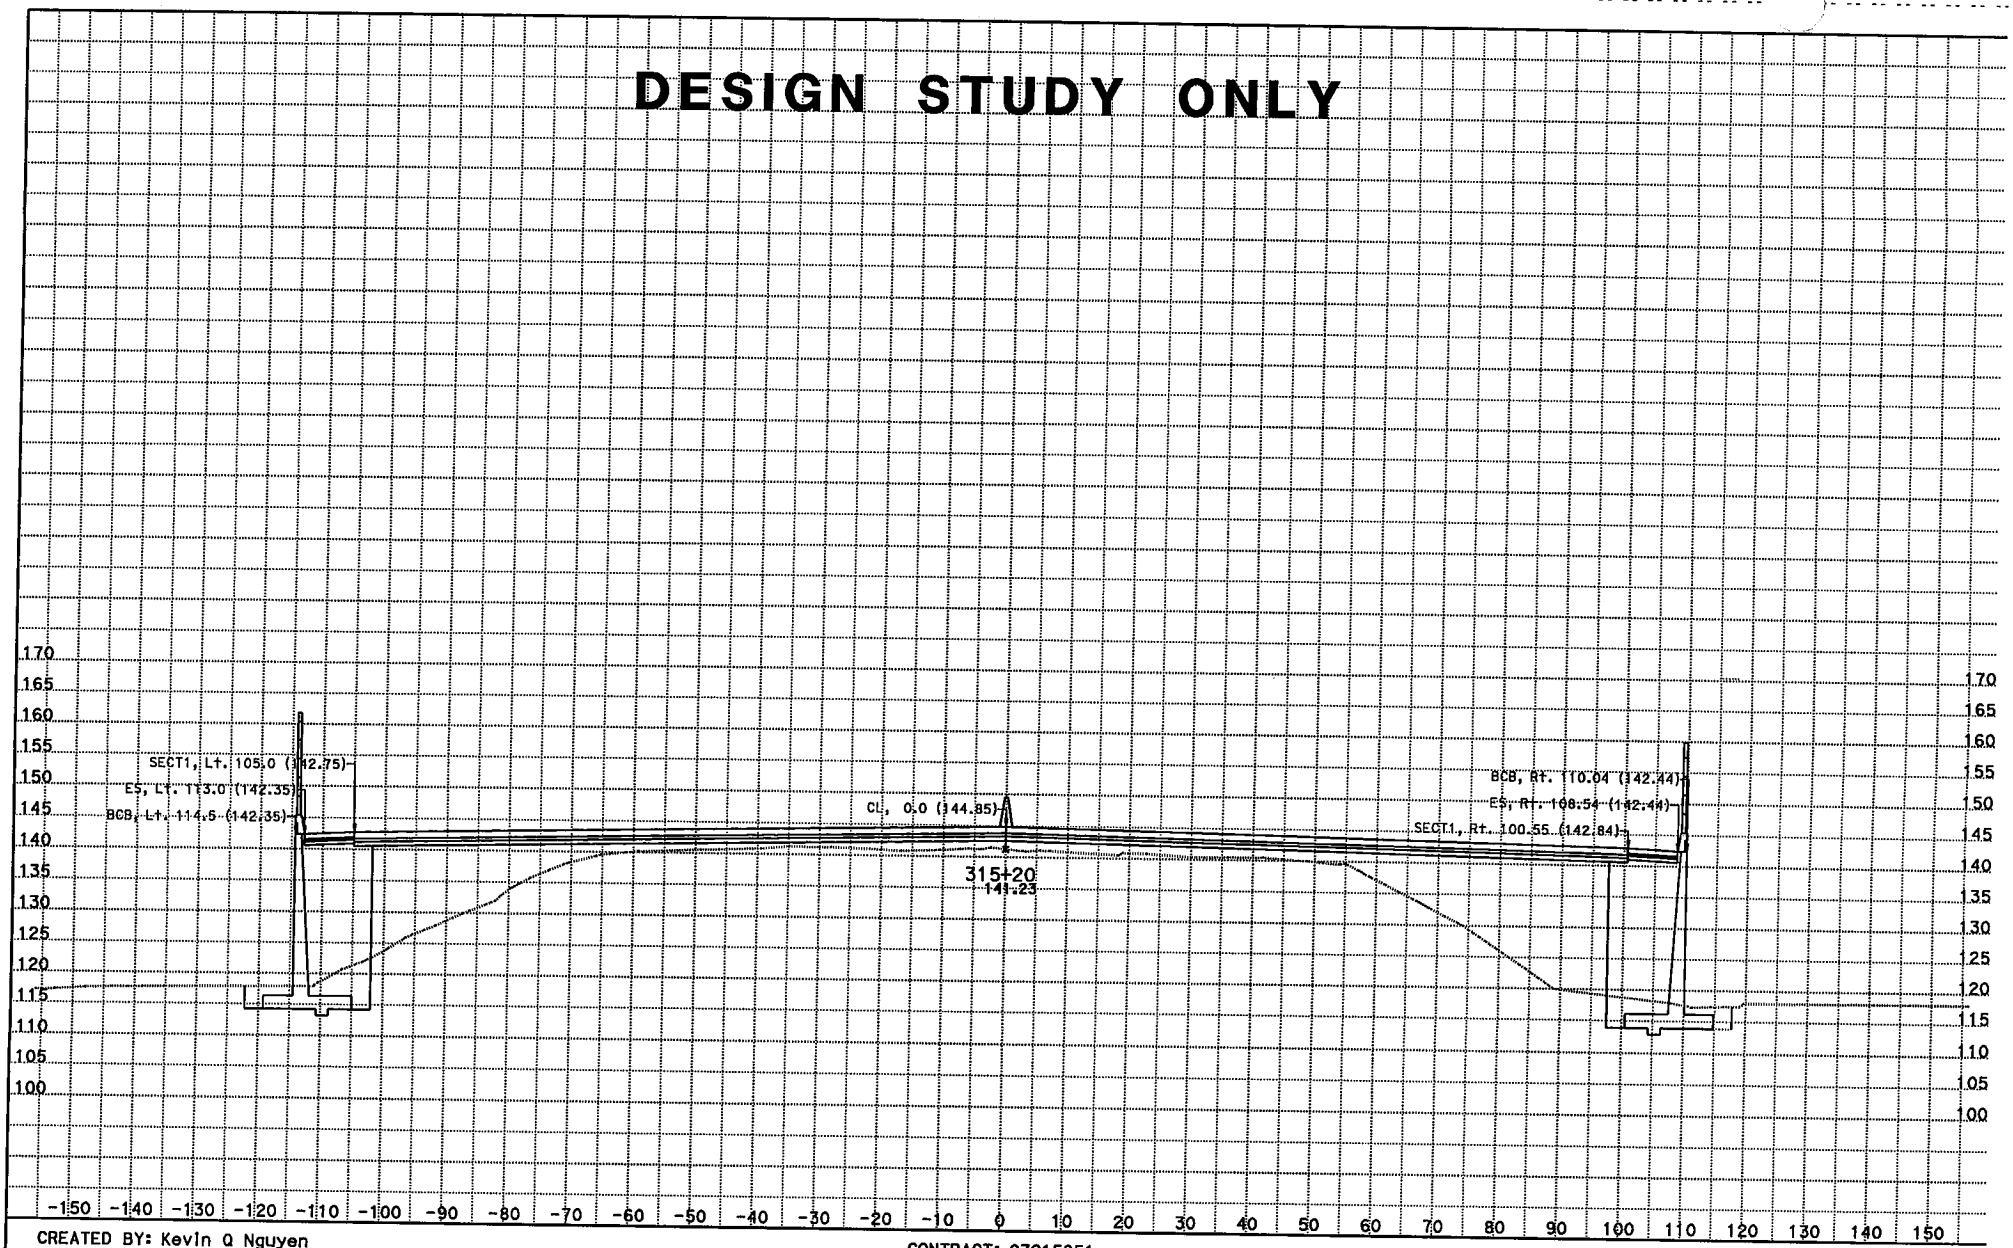

CREATED BY: Kevin Q Nguyen
DATE: 11/28/2012
KC Project: 215951 File: D:\JUNK*951\da1.ear

CONTRACT: 07215951
DIST/CO/RTE/PM: 07/LA/05/0.0-7.6
PROJECT ID: 215951

SCALE: 1" = 10' Horiz.
1" = 10' Vert.
All Dimensions are US Survey Feet

A1 - I-5 MAINLINE CROSS SECTIONS

SHEET 11 OF XXX

DESIGN STUDY ONLY

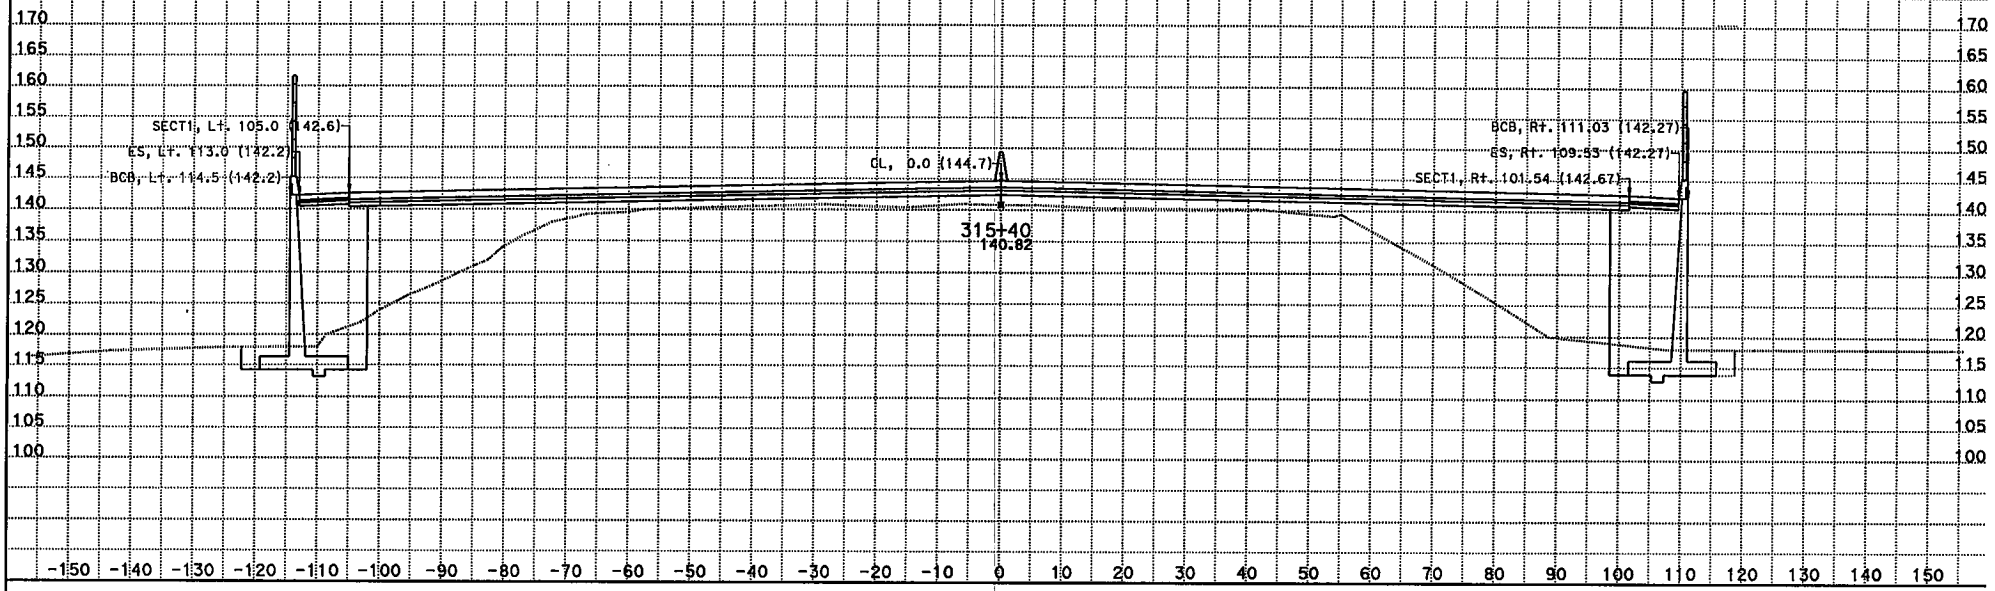

CREATED BY: Kevin Q Nguyen
DATE: 11/28/2012
KC Project: 215951 File: D:\JUNK*951\da1.ear

CONTRACT: 07215951
DIST/CO/RTE/PM: 07/LA/05/0.0-7.6
PROJECT ID: 215951

SCALE: 1" = 10' Horiz.
1" = 10' Vert.
All Dimensions are US Survey Feet

A1 - I-5 MAINLINE CROSS SECTIONS

SHEET 12 OF XXX

DESIGN STUDY ONLY

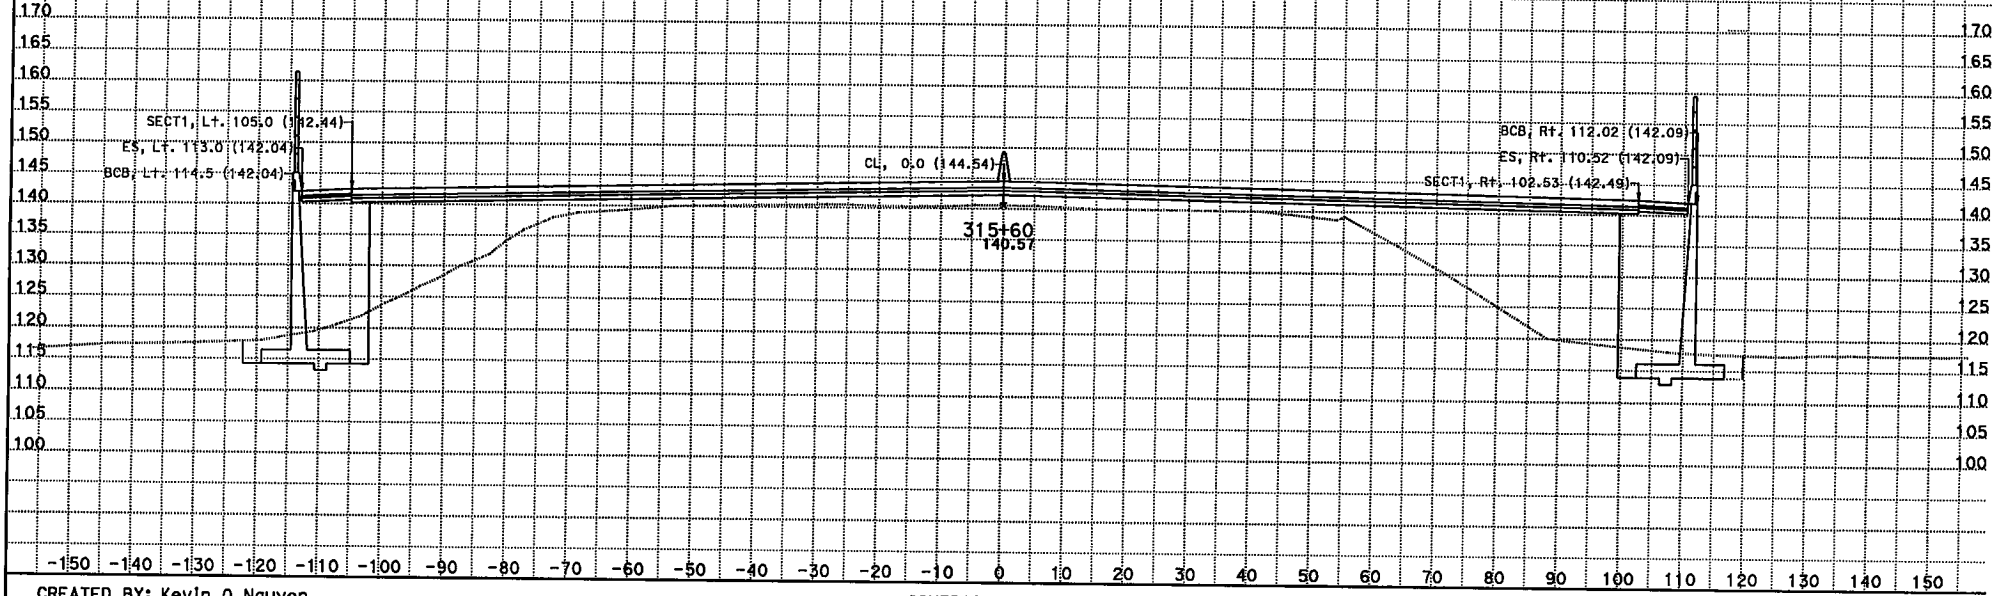

CREATED BY: Kevin Q Nguyen
DATE: 11/28/2012
KC Project: 215951 File: D:\JUNK*951\da1.ear

CONTRACT: 07215951
DIST/CO/RTE/PM: 07/LA/05/0.0-7.6
PROJECT ID: 215951

SCALE: 1" = 10' Horiz.
1" = 10' Vert.
All Dimensions are US Survey Feet

A1 - I-5 MAINLINE CROSS SECTIONS
SHEET 13 OF XXX

DESIGN STUDY ONLY

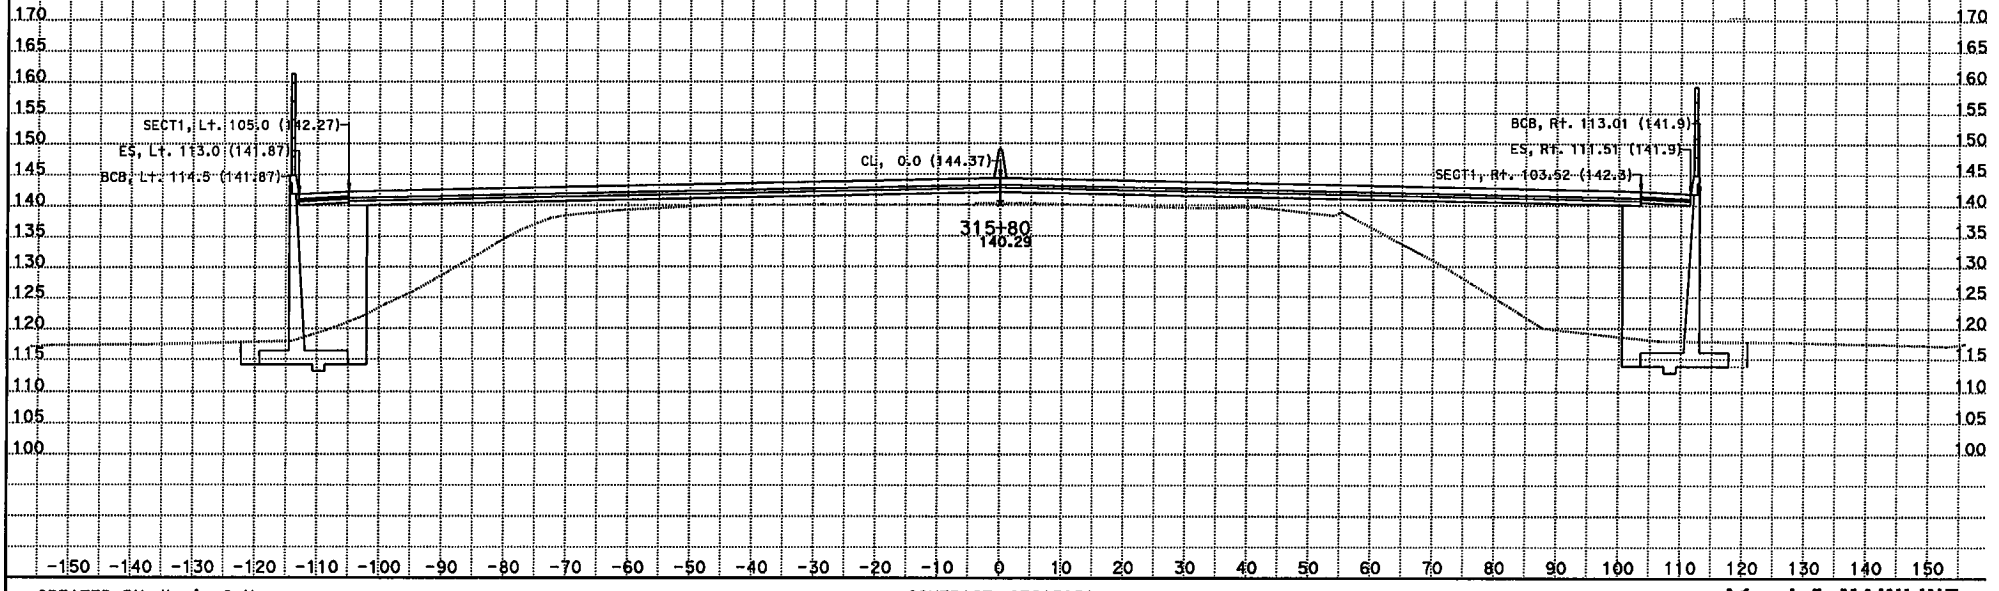

CREATED BY: Kevin Q Nguyen
DATE: 11/28/2012
KC Project: 215951 File: D:\JUNK*951\da1.ear

CONTRACT: 07215951
DIST/CO/RTE/PM: 07/LA/05/0.0-7.6
PROJECT ID: 215951

SCALE: 1" = 10' Horiz.
1" = 10' Vert.
All Dimensions are US Survey Feet

A1 - I-5 MAINLINE CROSS SECTIONS

SHEET 14 OF XXX

DESIGN STUDY ONLY

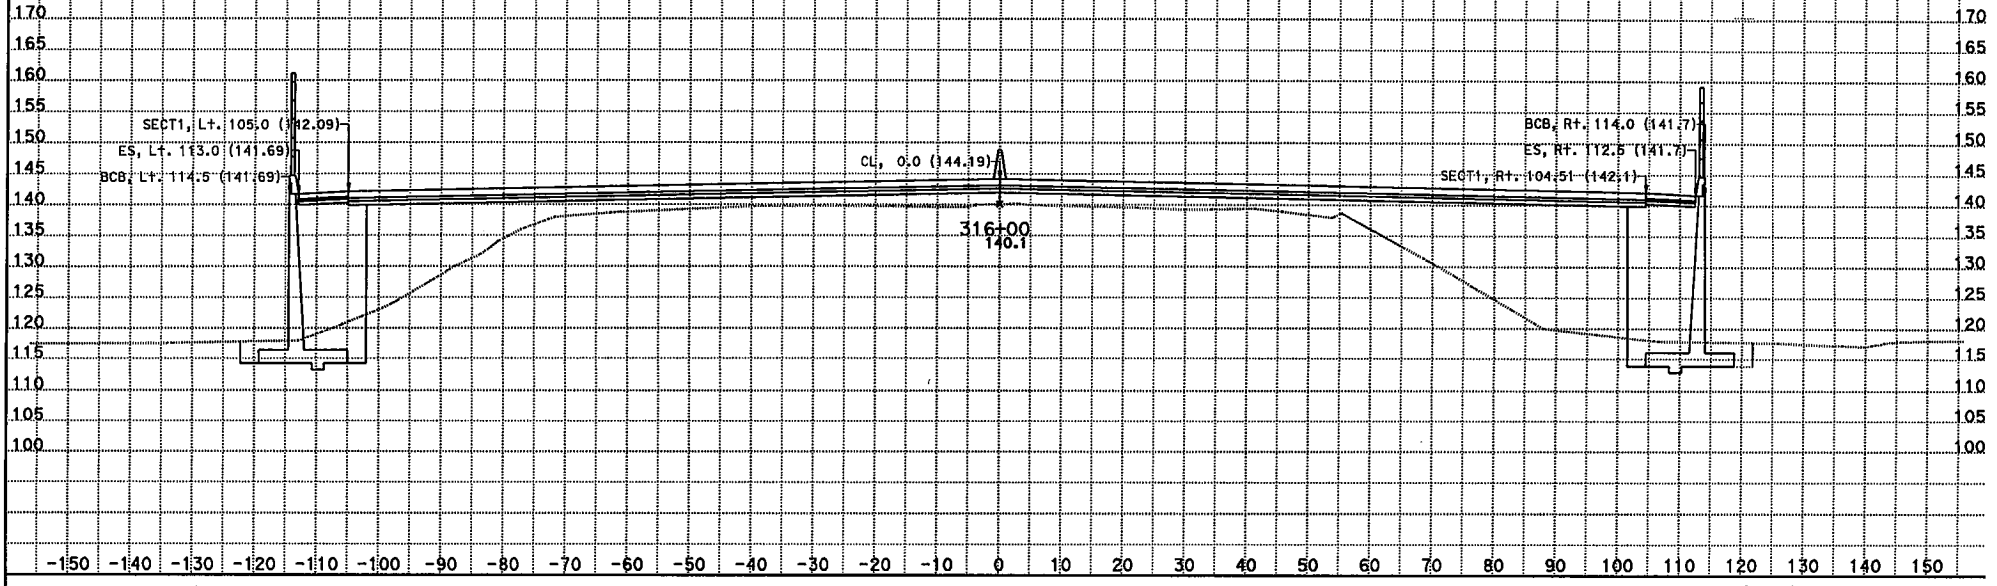

CREATED BY: Kevin Q Nguyen
DATE: 11/28/2012
KC Project: 215951 File: D:\JUNK*951\da1.ear

CONTRACT: 07215951
DIST/CO/RTE/PM: 07/LA/05/0.0-7.6
PROJECT ID: 215951

SCALE: 1" = 10' Horiz.
1" = 10' Vert.
All Dimensions are US Survey Feet

A1 - I-5 MAINLINE CROSS SECTIONS

DESIGN STUDY ONLY

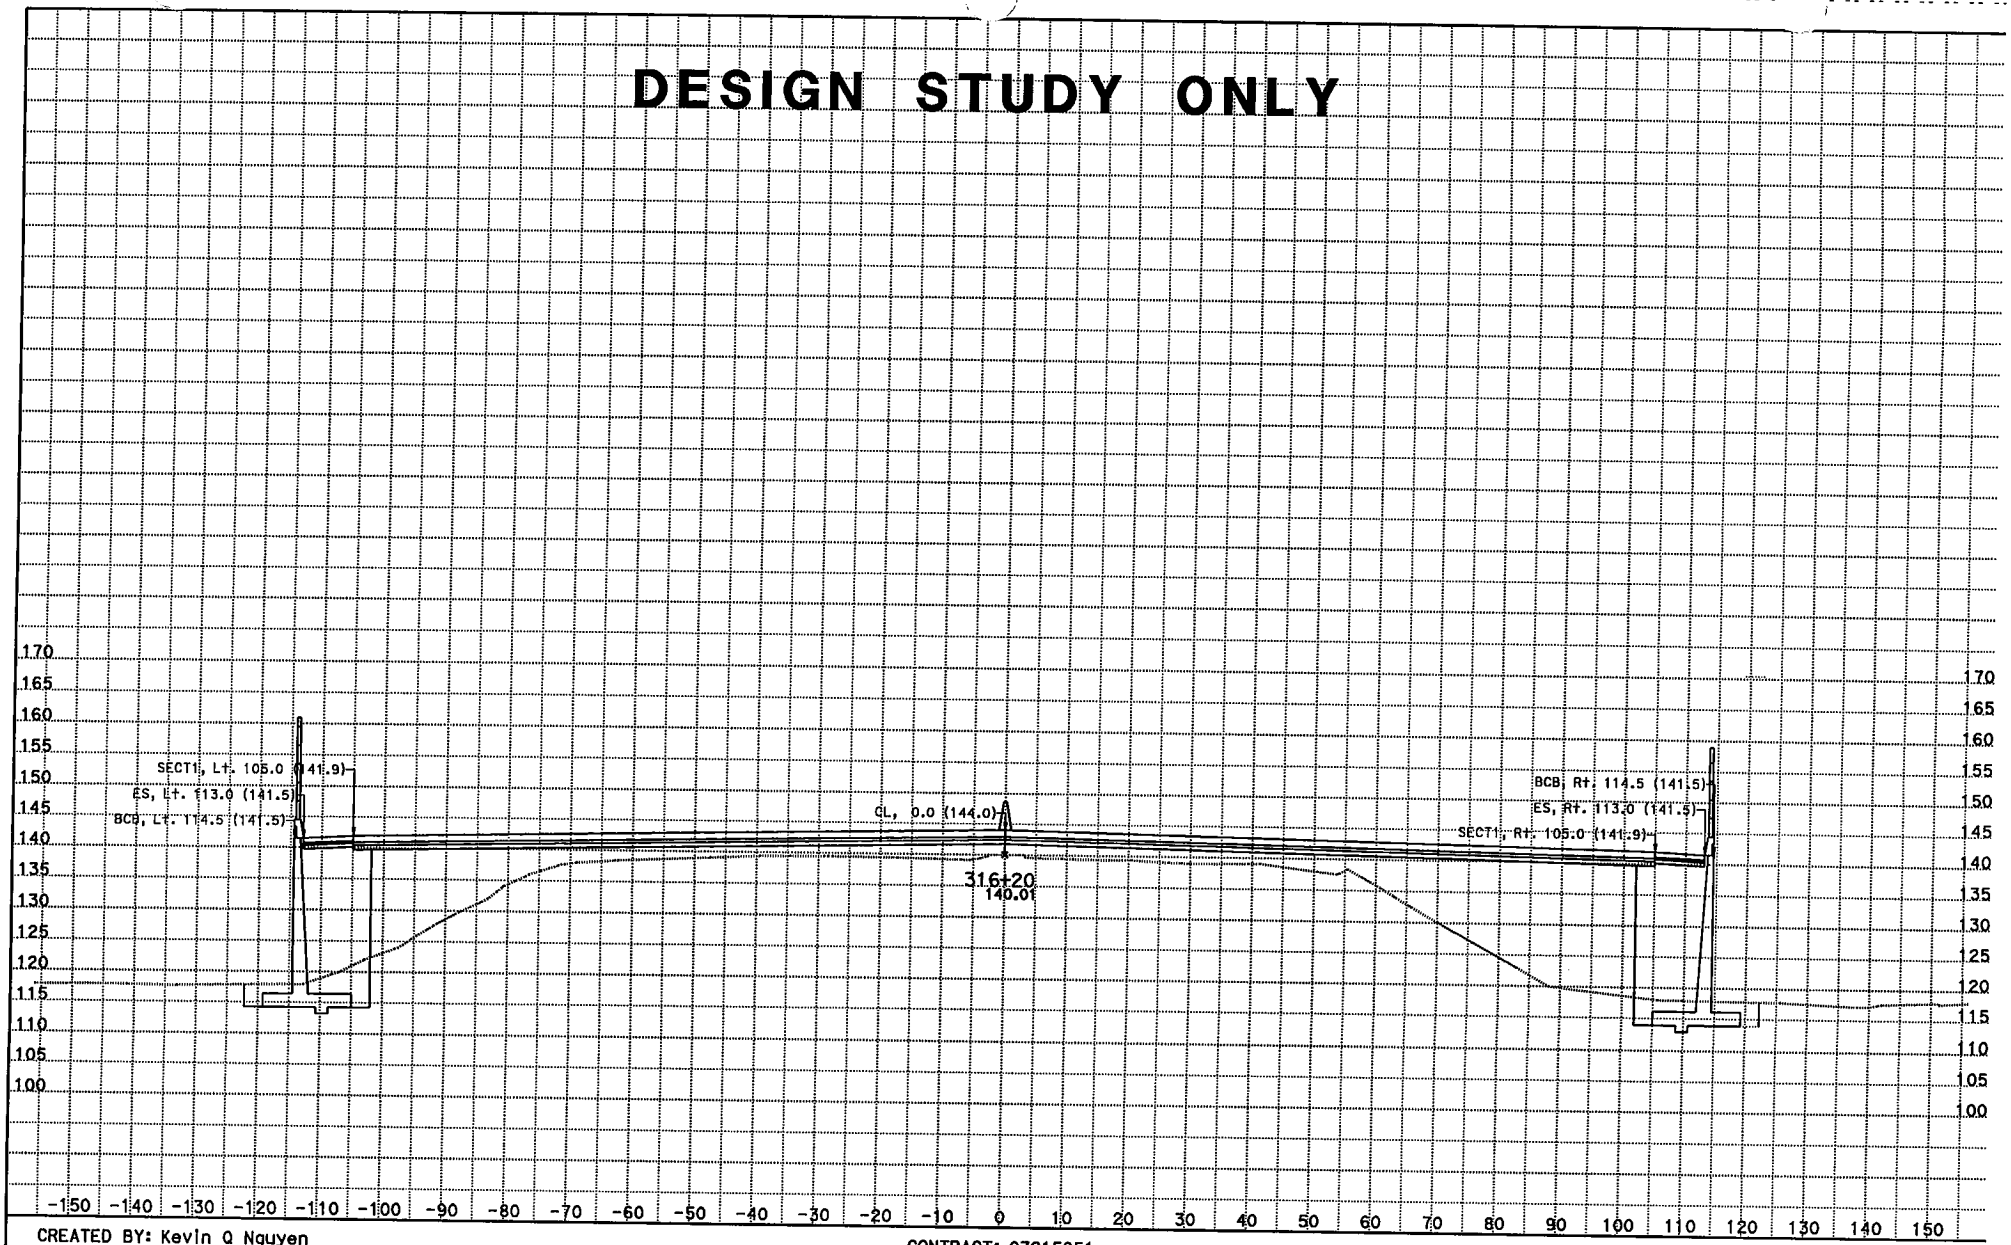

CREATED BY: Kevin Q Nguyen
DATE: 11/28/2012
KC Project: 215951 File: D:\JUNK*951\da1.ear

CONTRACT: 07215951
DIST/CO/RTE/PM: 07/LA/05/0.0-7.6
PROJECT ID: 215951

SCALE: 1" = 10' Horiz.
1" = 10' Vert.

All Dimensions are US Survey Feet

A1 - I-5 MAINLINE CROSS SECTIONS

SHEET 16 OF XXX

DESIGN STUDY ONLY

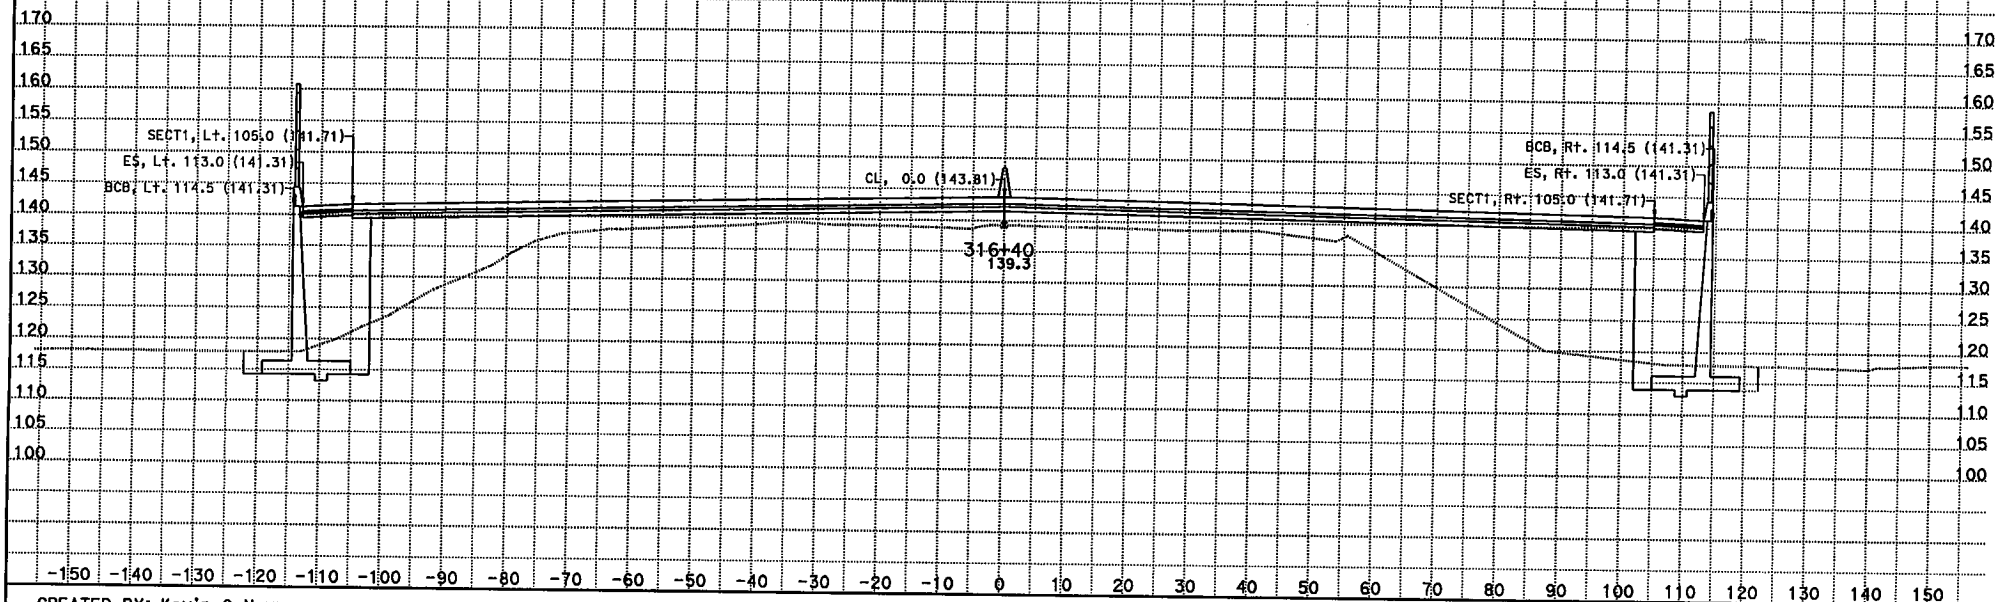

CREATED BY: Kevin Q Nguyen
DATE: 11/28/2012
KC Project: 215951 File: D:\JUNK*951\da1.ear

CONTRACT: 07215951
DIST/CO/RTE/PM: 07/LA/05/0.0-7.6
PROJECT ID: 215951

SCALE: 1" = 10' Horiz.
1" = 10' Vert.
All Dimensions are US Survey Feet

A1 - I-5 MAINLINE CROSS SECTIONS

SHEET 17 OF XXX

DESIGN STUDY ONLY

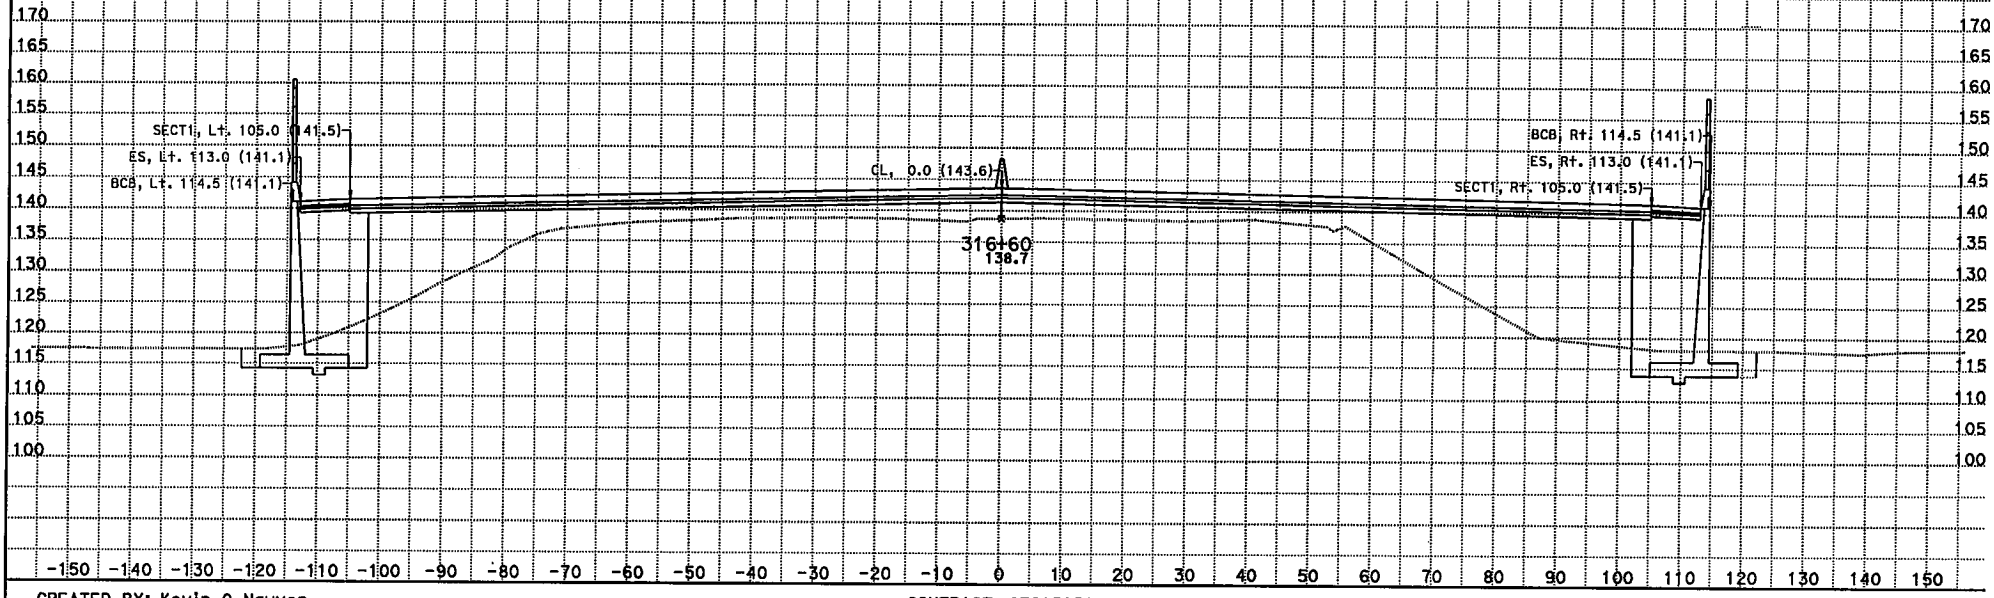

CREATED BY: Kevin Q Nguyen
DATE: 11/28/2012
KC Project: 215951 File: D:\JUNK*951\da1.ear

CONTRACT: 07215951
DIST/CO/RTE/PM: 07/LA/05/0.0-7.6
PROJECT ID: 215951

SCALE: 1" = 10' Horiz.
1" = 10' Vert.
All Dimensions are US Survey Feet

A1 - I-5 MAINLINE CROSS SECTIONS

SHEET 18 OF XXX

DESIGN STUDY ONLY

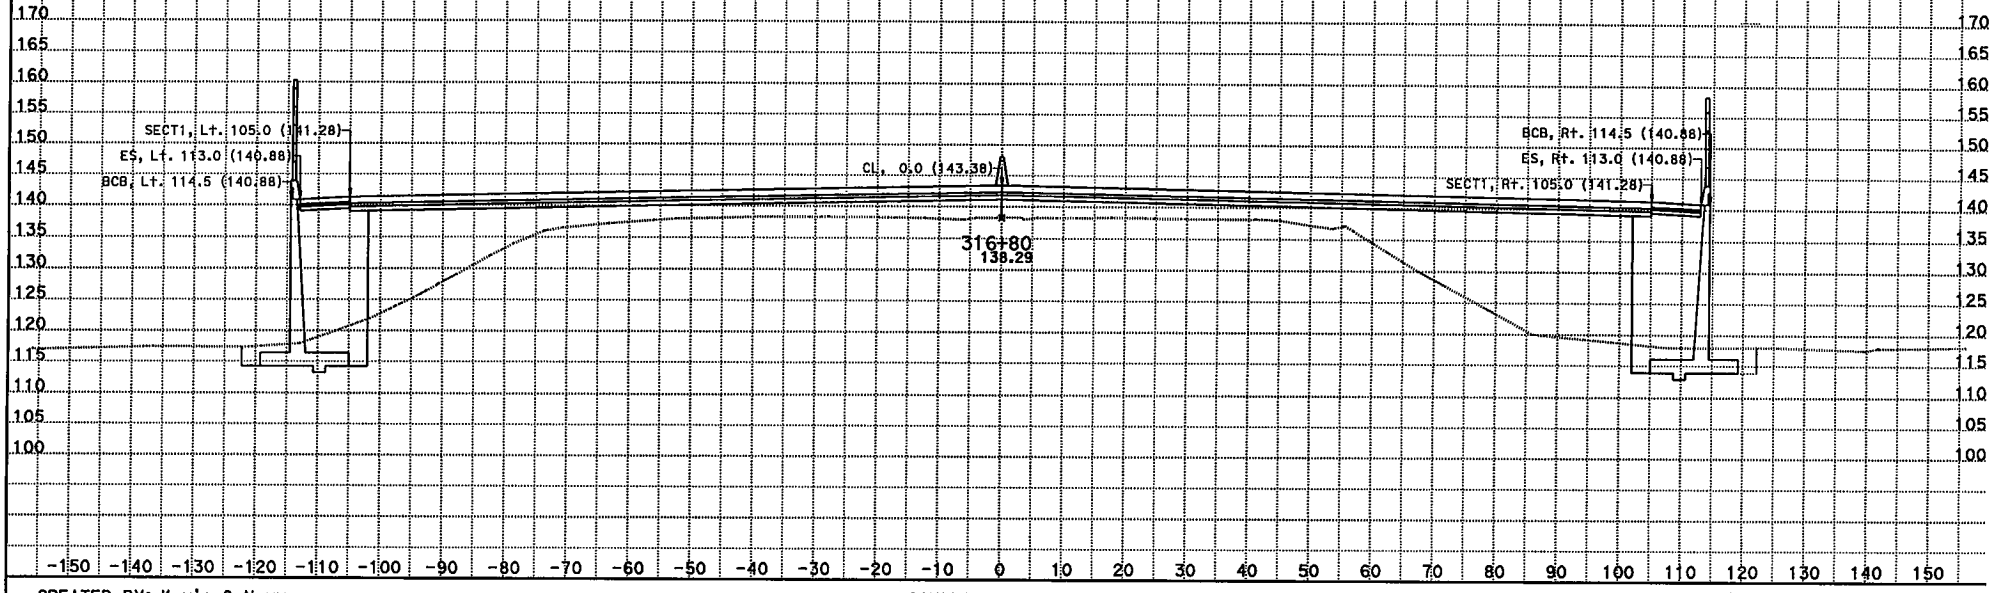

CREATED BY: Kevin Q Nguyen
DATE: 11/28/2012
KC Project: 215951 File: D:\JUNK*951\da1.ear

CONTRACT: 07215951
DIST/CO/RTE/PM: 07/LA/05/0.0-7.6
PROJECT ID: 215951

SCALE: 1" = 10' Horiz.
1" = 10' Vert.
All Dimensions are US Survey Feet

A1 - I-5 MAINLINE CROSS SECTIONS

DESIGN STUDY ONLY

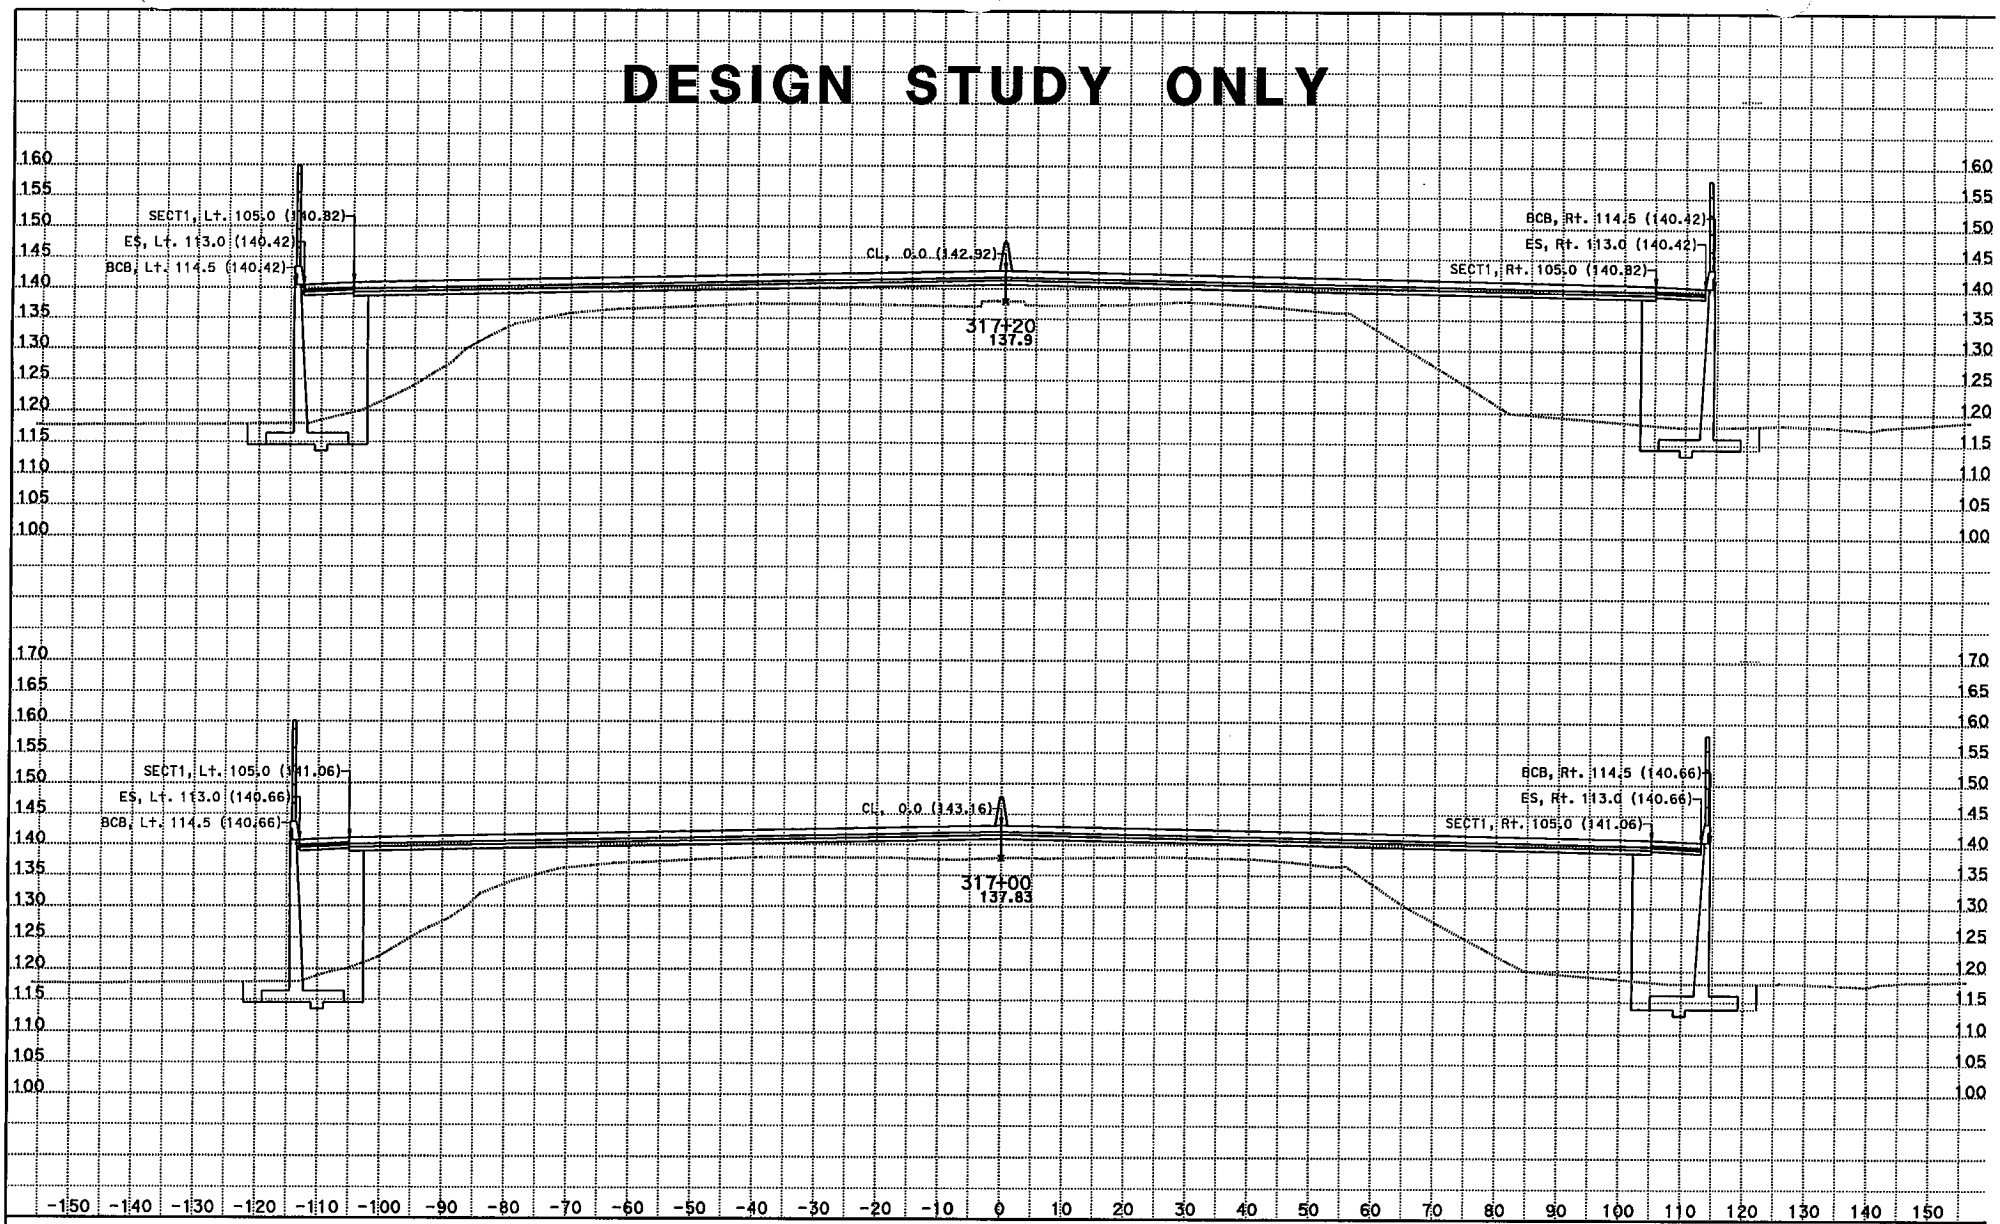

CREATED BY: Kevin Q Nguyen
DATE: 11/28/2012
KC Project: 215951 File: D:\JUNK*951\da1.ear

CONTRACT: 07215951
DIST/CO/RTE/PM: 07/LA/05/0.0-7.6
PROJECT ID: 215951

SCALE: 1" = 10' Horiz.
1" = 10' Vert.
All Dimensions are US Survey Feet

A1 - I-5 MAINLINE CROSS SECTIONS

SHEET 20 OF XXX

DESIGN STUDY ONLY

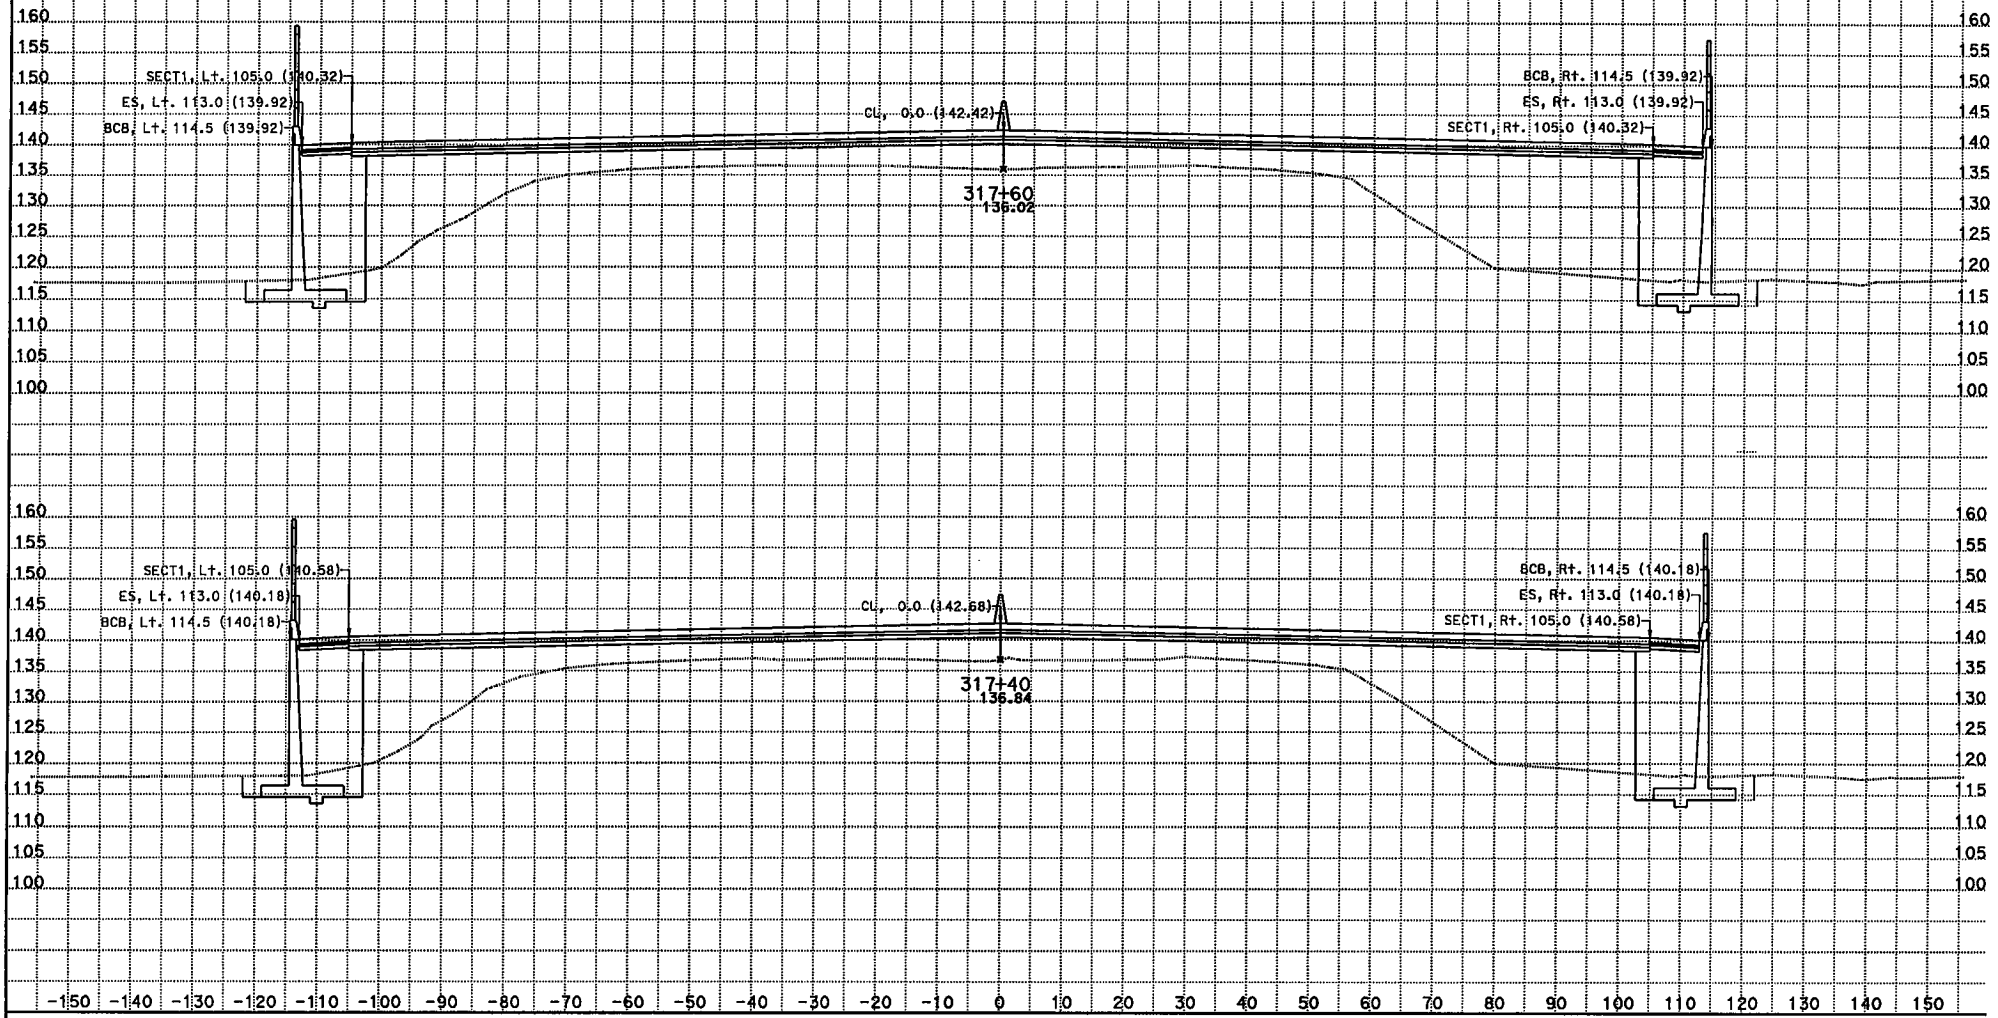

CREATED BY: Kevin Q Nguyen
DATE: 11/28/2012
KC Project: 215951 File: D:\JUNK*951\da1.ear

CONTRACT: 07215951
DIST/CO/RTE/PM: 07/LA/05/0.0-7.6
PROJECT ID: 215951

SCALE: 1" = 10' Horiz.
1" = 10' Vert.
All Dimensions are US Survey Feet

A1 - I-5 MAINLINE CROSS SECTIONS

SHEET 21 OF XXX

DESIGN STUDY ONLY

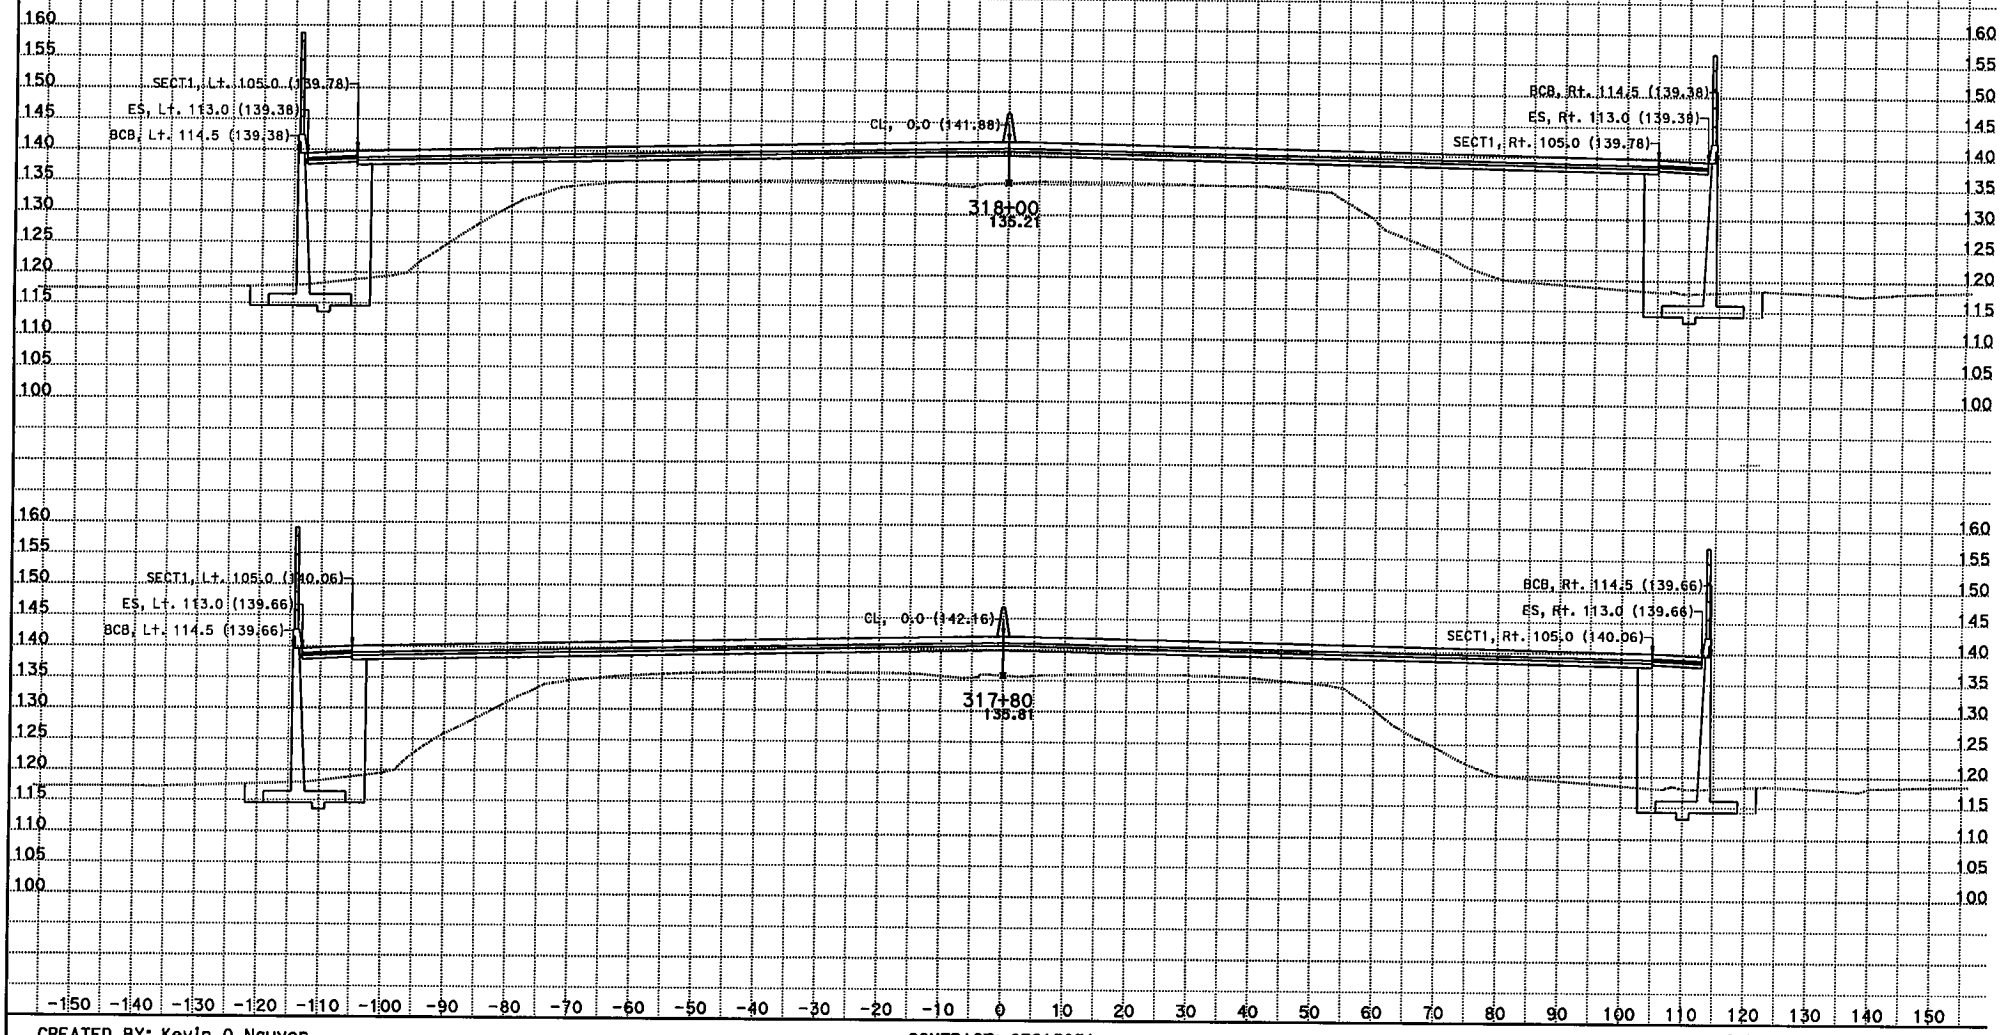

CREATED BY: Kevin Q Nguyen
DATE: 11/28/2012
KC Project: 215951 File: D:\JUNK*951\da1.ear

CONTRACT: 07215951
DIST/CO/RTE/PM: 07/LA/05/0.0-7.6
PROJECT ID: 215951

SCALE: 1" = 10' Horiz.
1" = 10' Vert.

All Dimensions are US Survey Feet

A1 - I-5 MAINLINE CROSS SECTIONS

SHEET 22 OF XXX

DESIGN STUDY ONLY

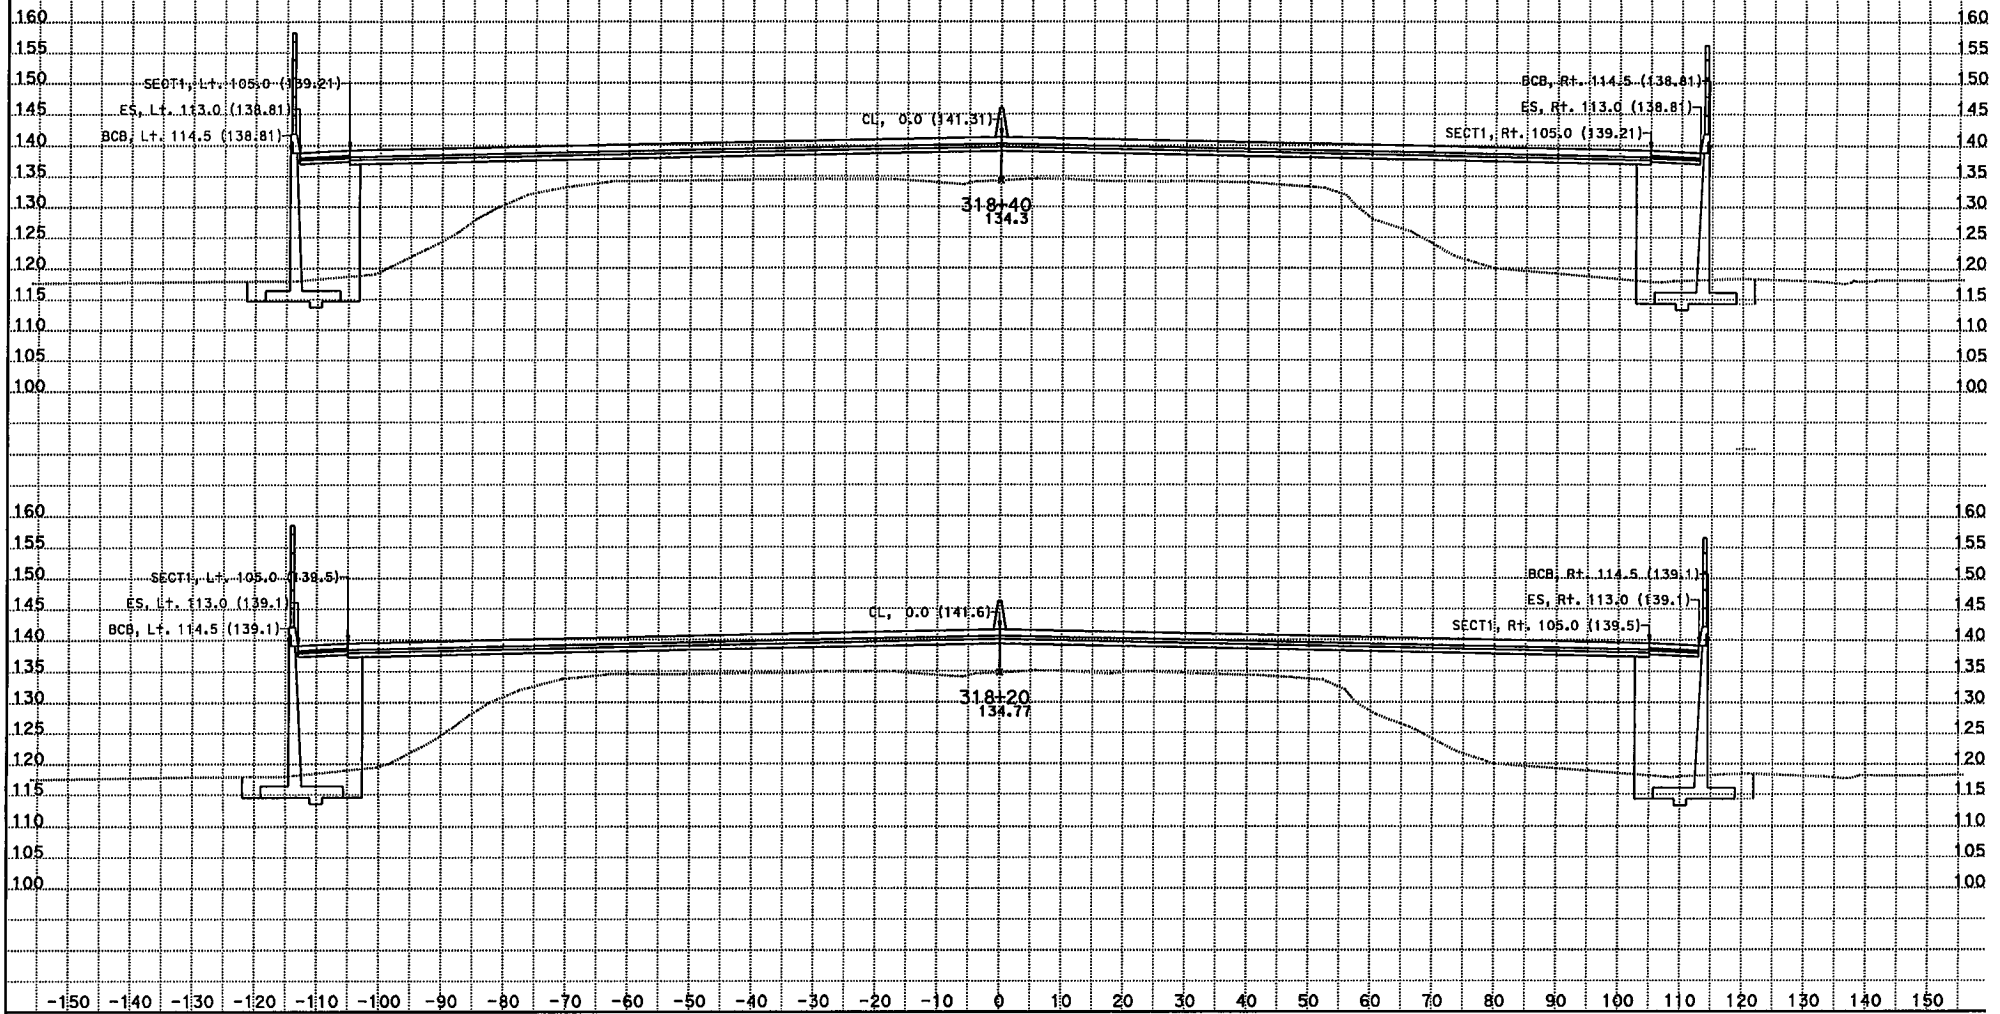

CREATED BY: Kevin Q Nguyen
DATE: 11/28/2012
KC Project: 215951 File: D:\JUNK*951\da1.ear

CONTRACT: 07215951
DIST/CO/RTE/PM: 07/LA/05/0.0-7.6
PROJECT ID: 215951

SCALE: 1" = 10' Horiz.
1" = 10' Vert.
All Dimensions are US Survey Feet

A1 - I-5 MAINLINE CROSS SECTIONS

DESIGN STUDY ONLY

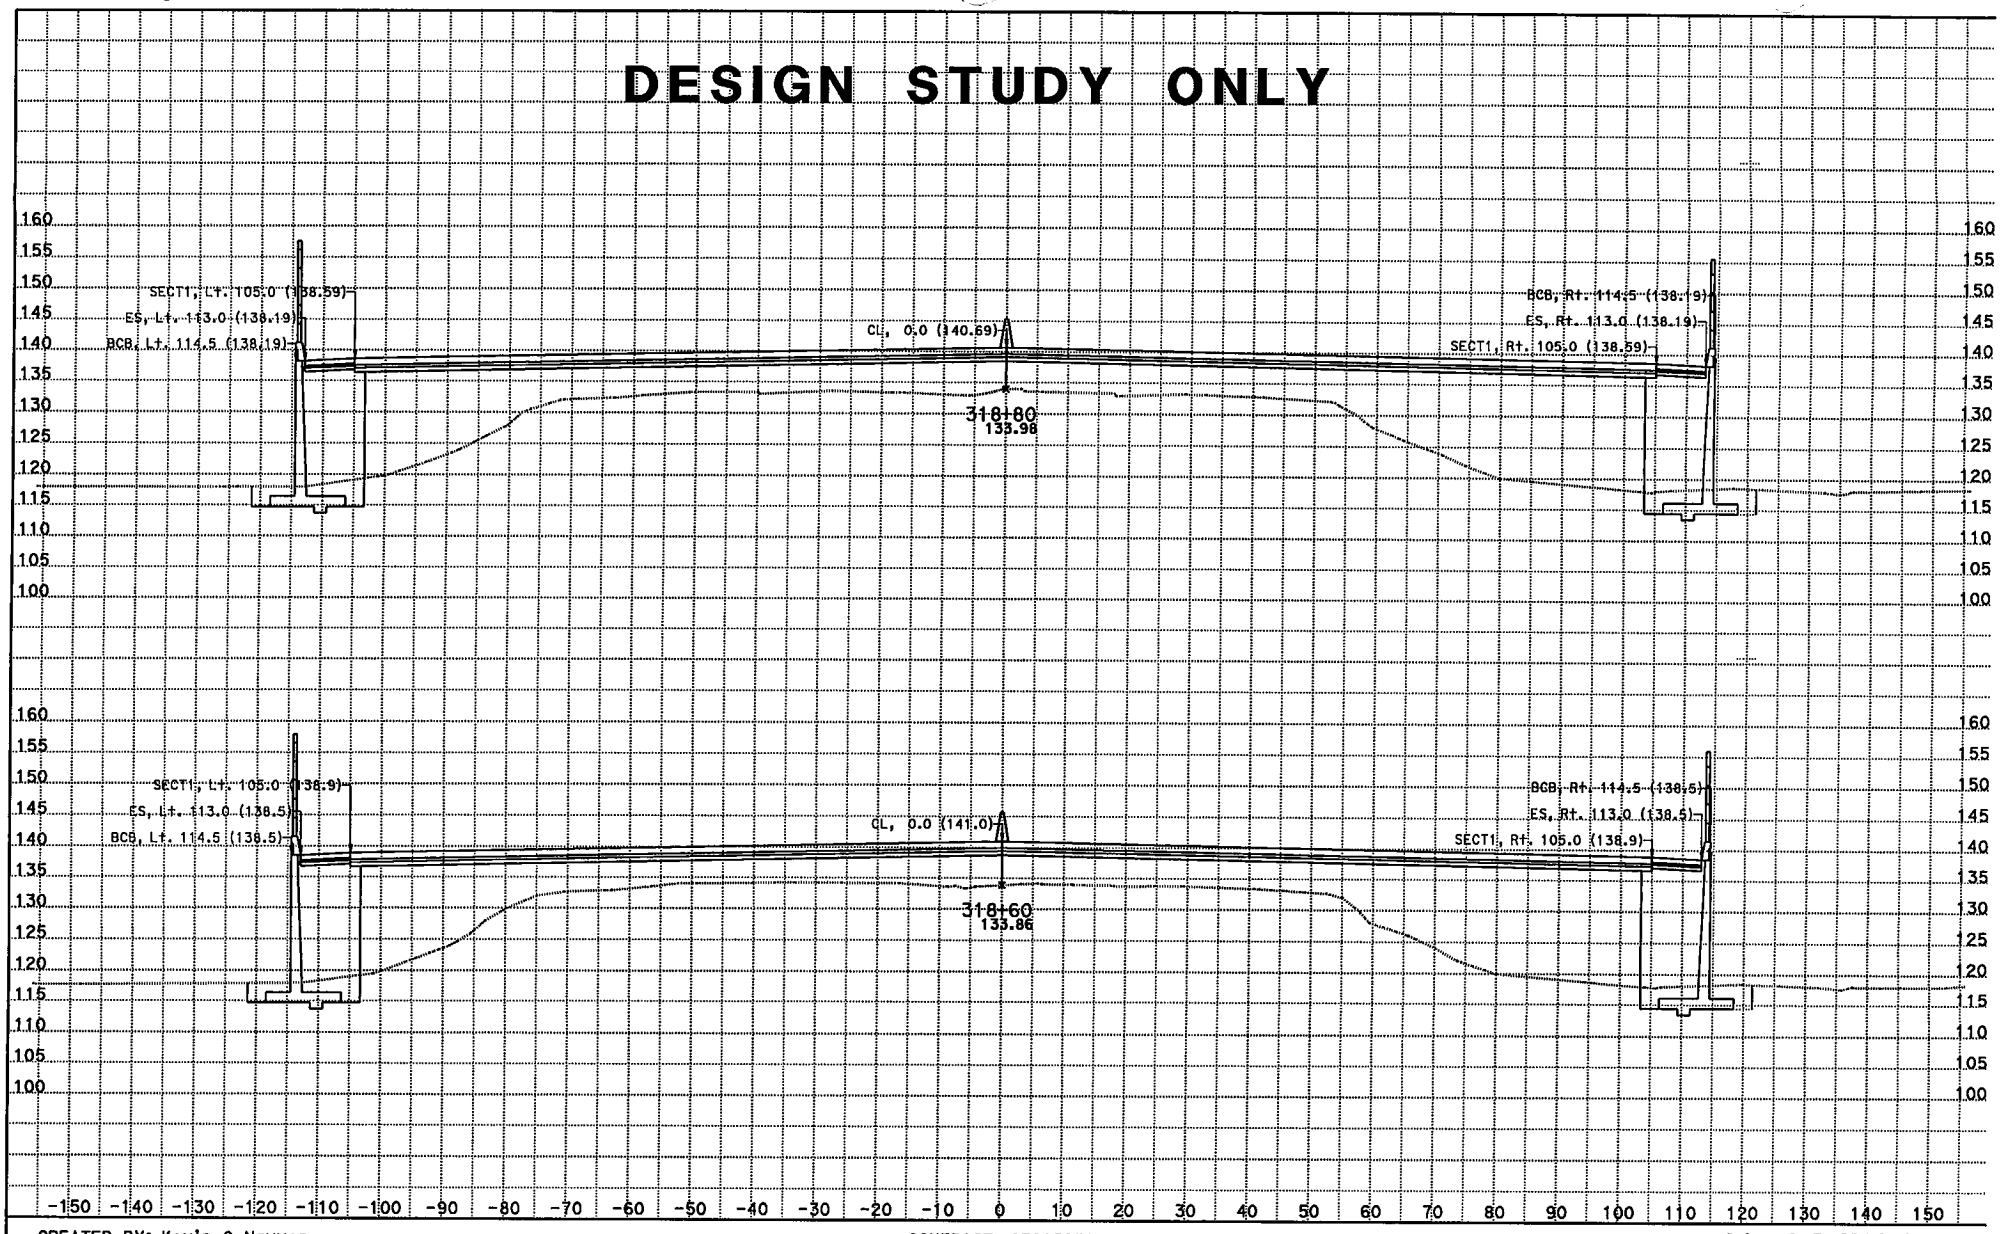

CREATED BY: Kevin Q Nguyen
DATE: 11/28/2012
KC Project: 215951 File: D:\JUNK*951\da1.ear

CONTRACT: 07215951
DIST/CO/RTE/PM: 07/LA/05/0.0-7.6
PROJECT ID: 215951

SCALE: 1" = 10' Horiz.
1" = 10' Vert.
All Dimensions are US Survey Feet

A1 - I-5 MAINLINE CROSS SECTIONS
SHEET 24 OF XXX

DESIGN STUDY ONLY

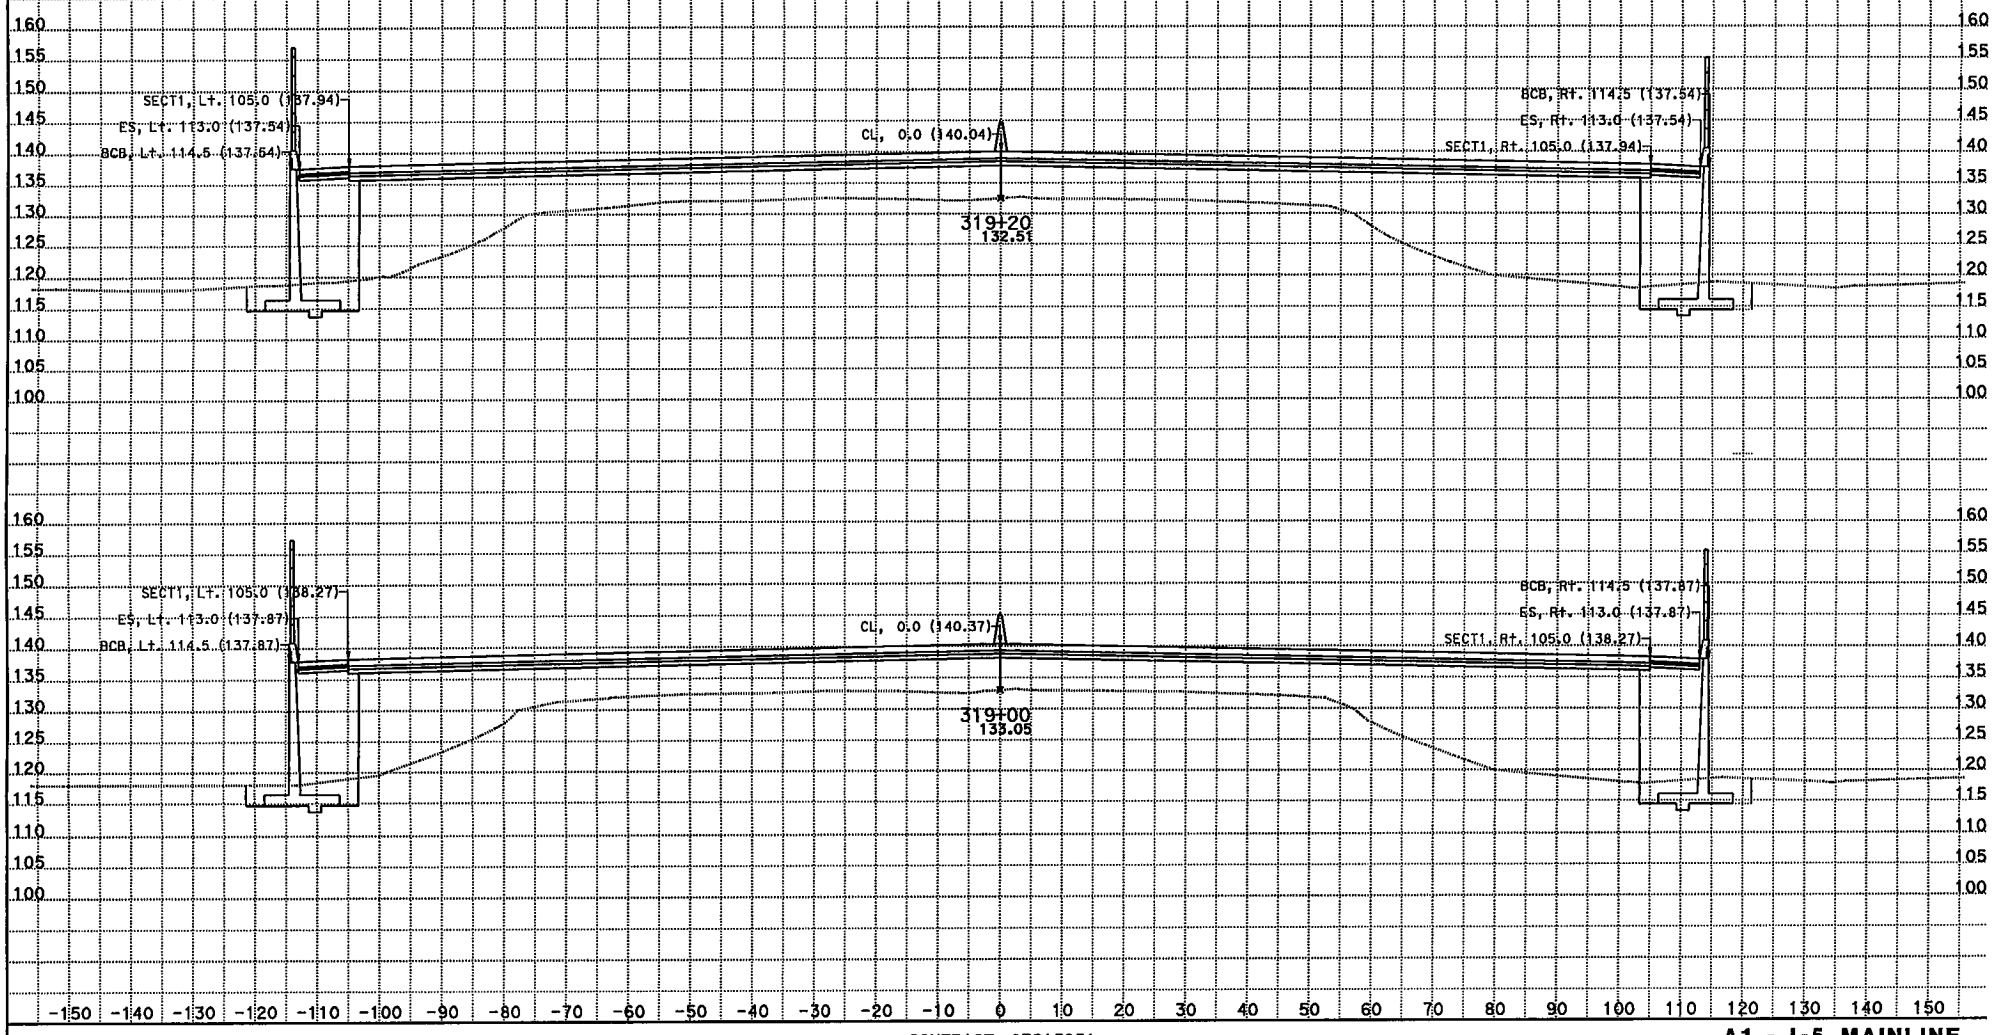

CREATED BY: Kevin Q Nguyen
DATE: 11/28/2012
KC Project: 215951 File: D:\JUNK*951\da1.ear

CONTRACT: 07215951
DIST/CO/RTE/PM: 07/LA/05/0.0-7.6
PROJECT ID: 215951

SCALE: 1" = 10' Horiz.
1" = 10' Vert.
All Dimensions are US Survey Feet

A1 - I-5 MAINLINE CROSS SECTIONS

DESIGN STUDY ONLY

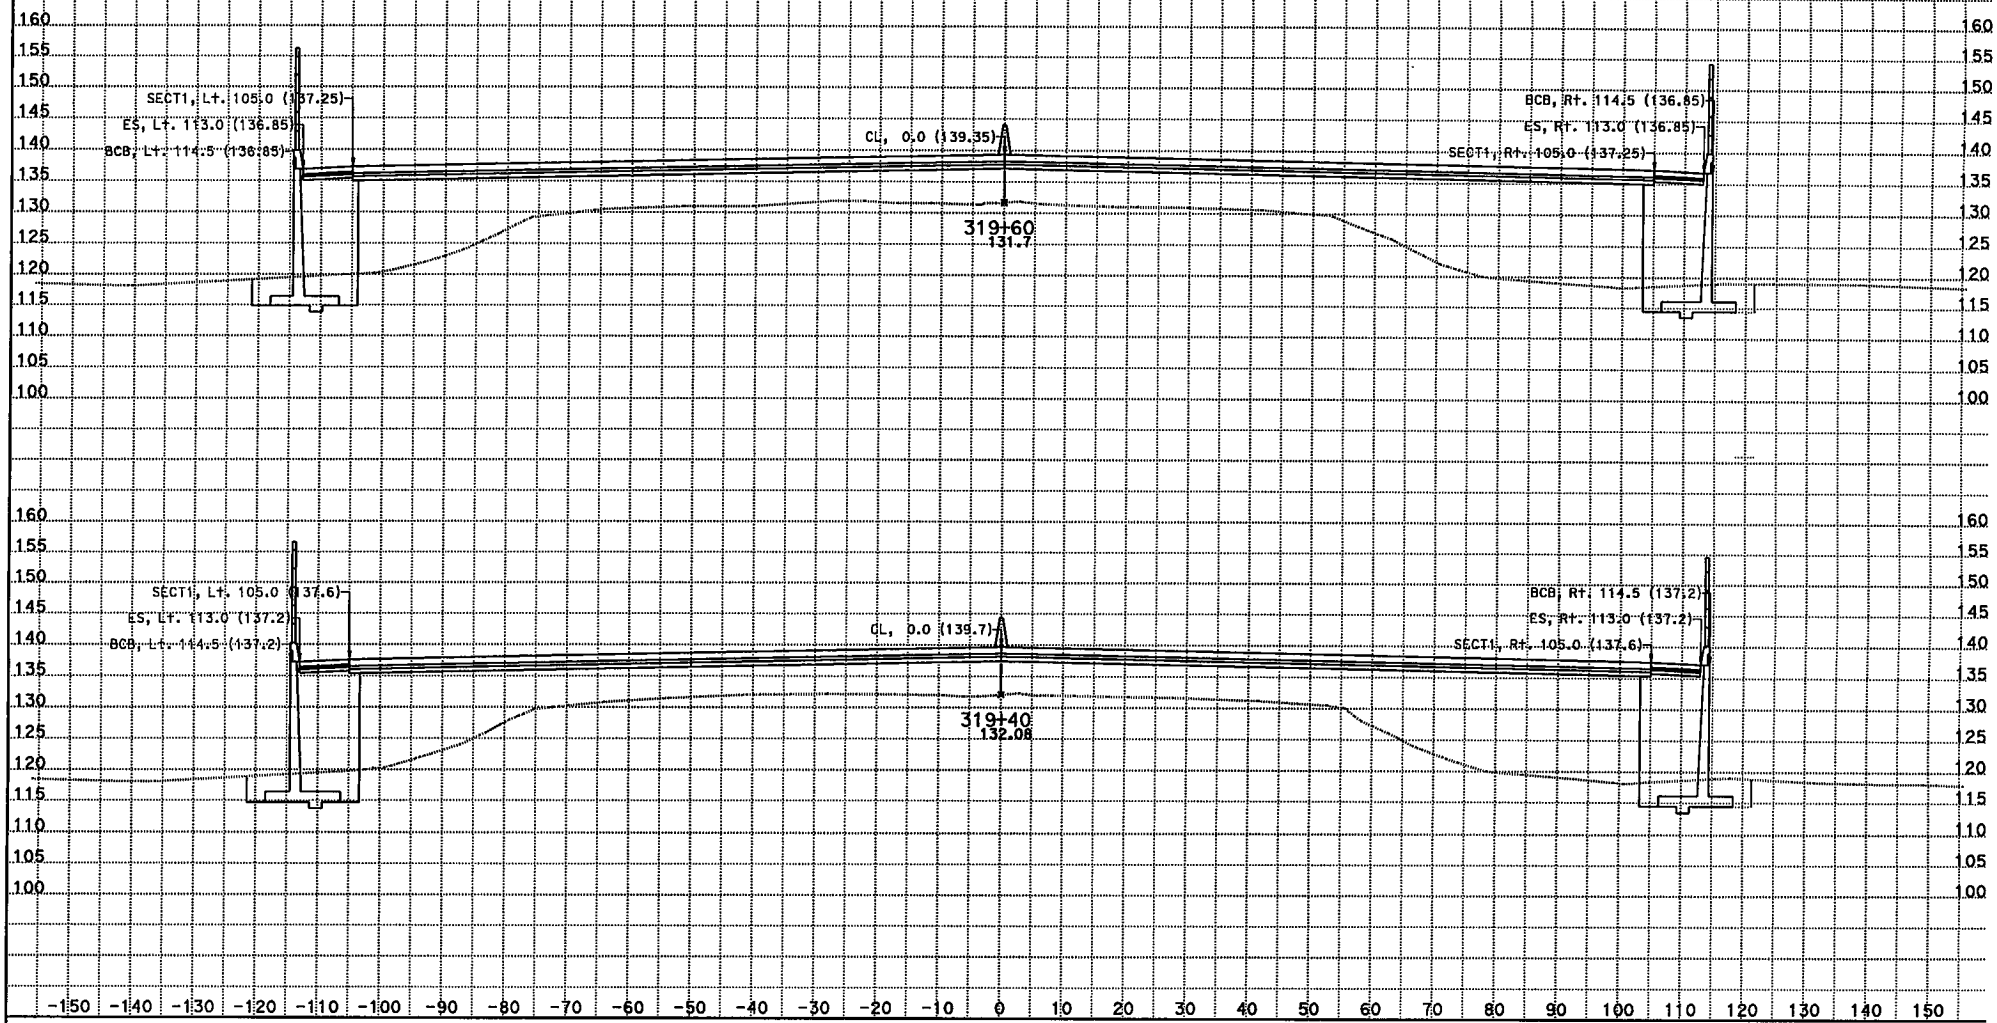

CREATED BY: Kevin Q Nguyen
DATE: 11/28/2012
KC Project: 215951 File: D:\JUNK*951\da1.ear

CONTRACT: 07215951
DIST/CO/RTE/PM: 07/LA/05/0.0-7.6
PROJECT ID: 215951

SCALE: 1" = 10' Horiz.
1" = 10' Vert.
All Dimensions are US Survey Feet

A1 - I-5 MAINLINE CROSS SECTIONS

SHEET 26 OF XXX

DESIGN STUDY ONLY

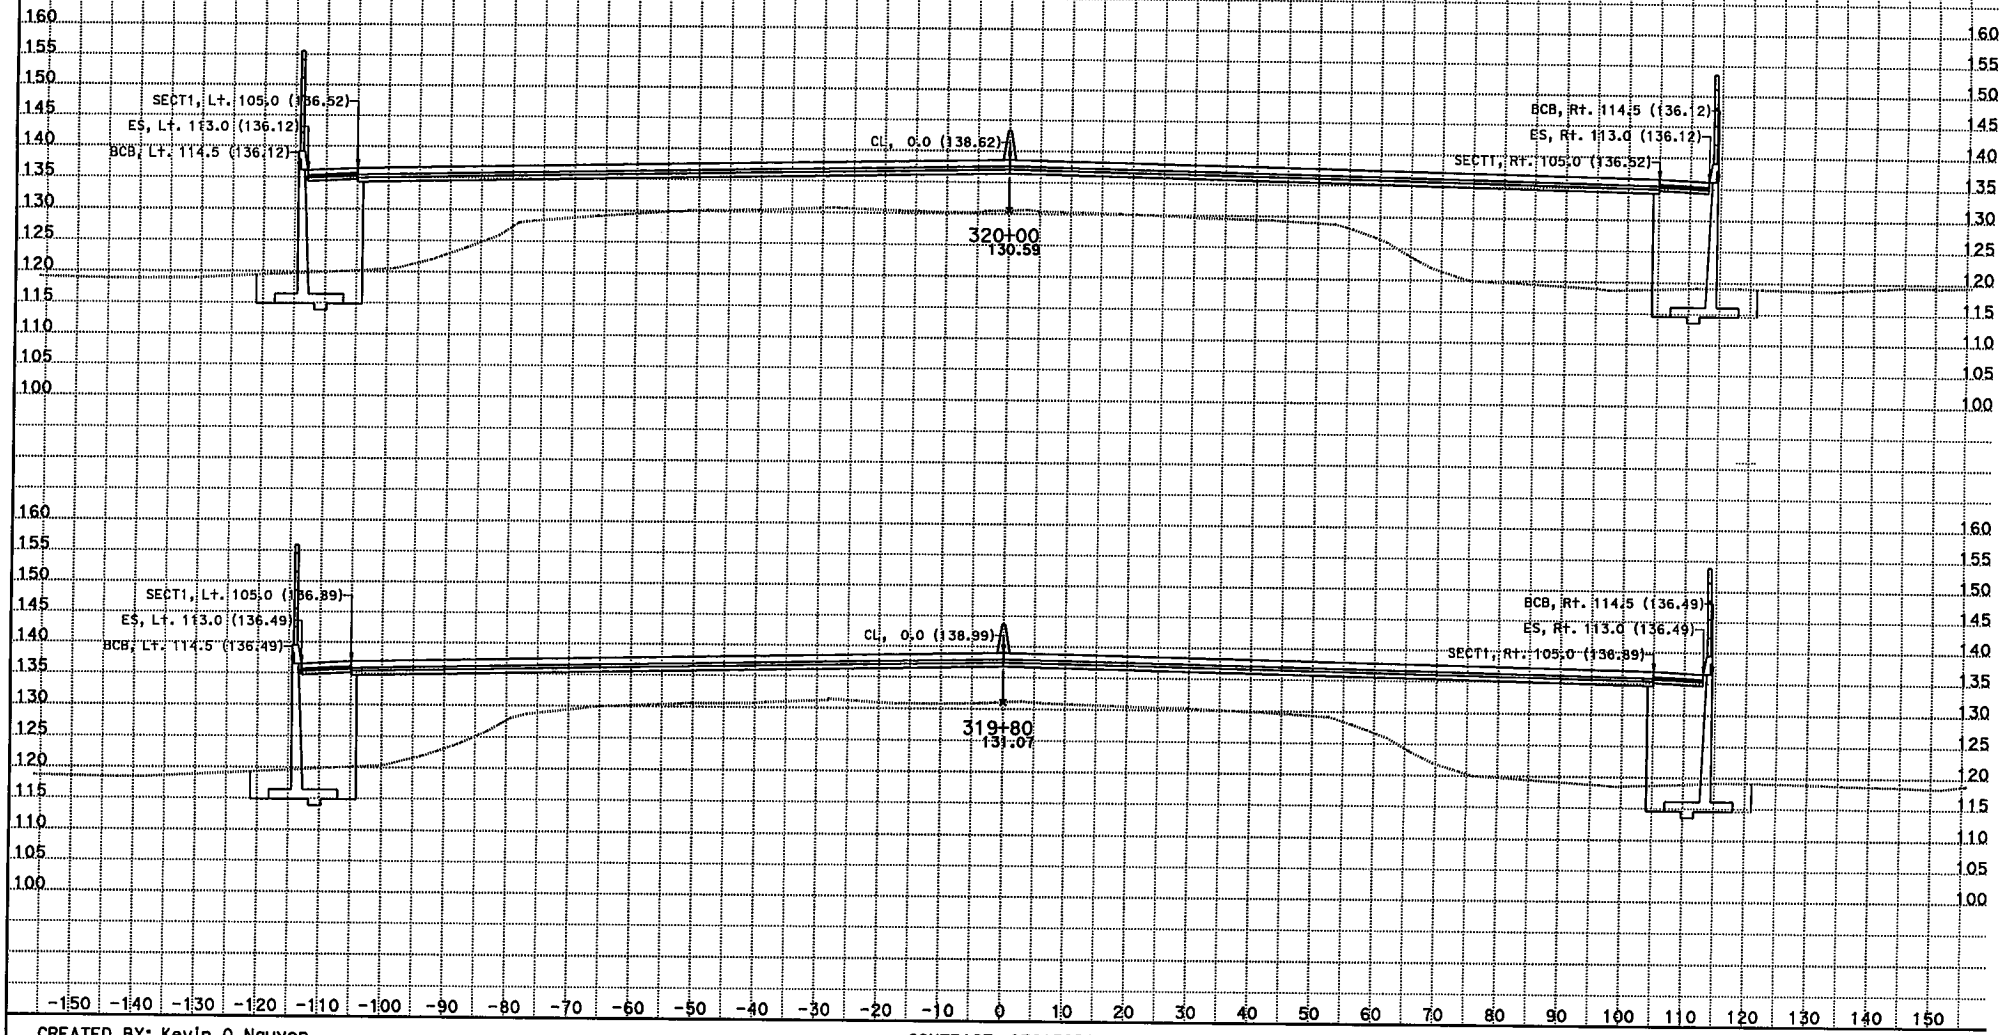

CREATED BY: Kevin Q Nguyen
DATE: 11/28/2012
KC Project: 215951 File: D:\JUNK*951\da1.ear

CONTRACT: 07215951
DIST/CO/RTE/PM: 07/LA/05/0.0-7.6
PROJECT ID: 215951

SCALE: 1" = 10' Horiz.
1" = 10' Vert.

All Dimensions are US Survey Feet

A1 - I-5 MAINLINE CROSS SECTIONS

SHEET 27 OF XXX

DESIGN STUDY ONLY

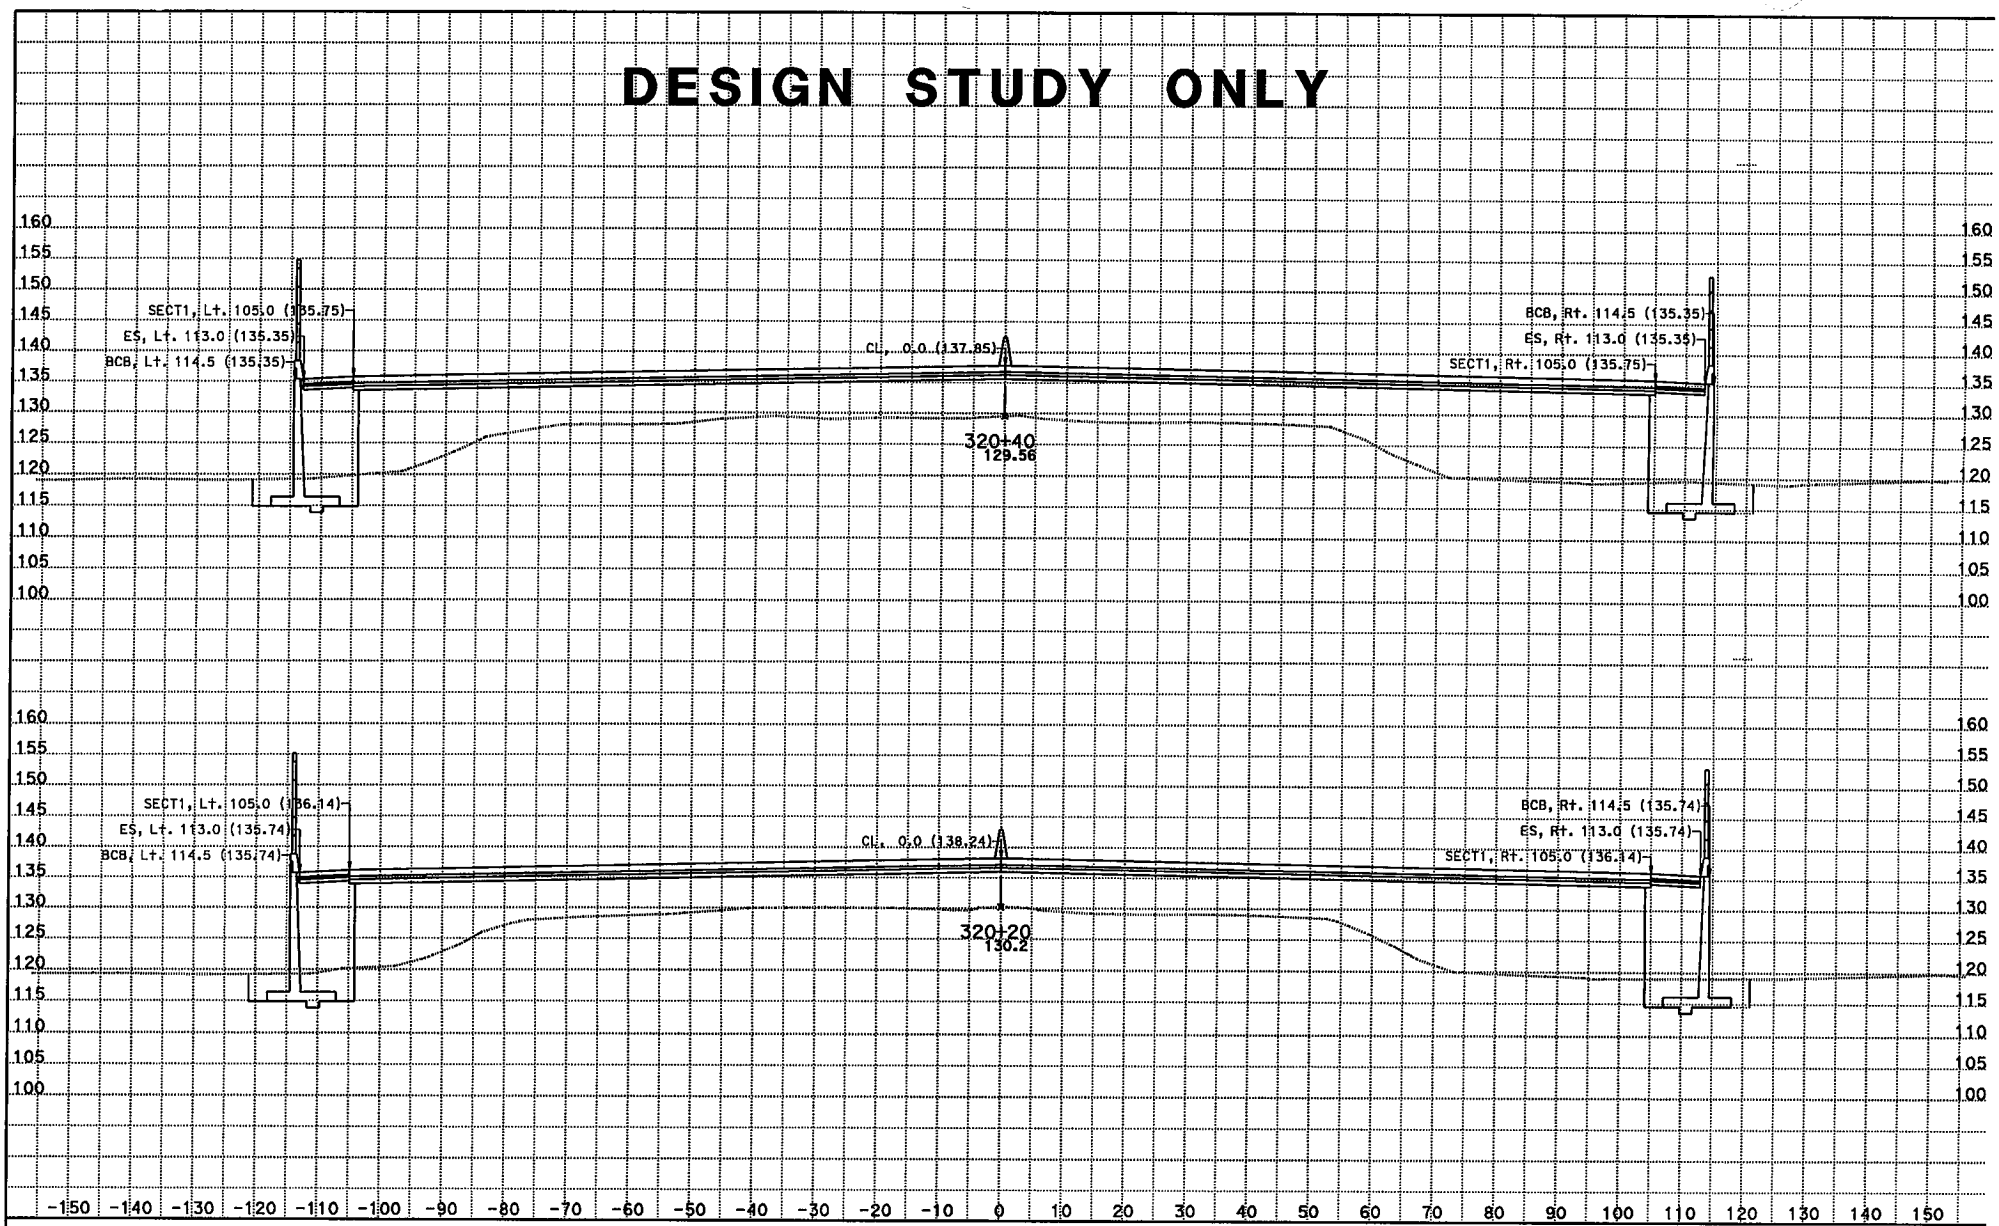

CREATED BY: Kevin Q Nguyen
DATE: 11/28/2012
KC Project: 215951 File: D:\JUNK*951\da1.ear

CONTRACT: 07215951
DIST/CO/RTE/PM: 07/LA/05/0.0-7.6
PROJECT ID: 215951

SCALE: 1" = 10' Horiz.
1" = 10' Vert.
All Dimensions are US Survey Feet

A1 - I-5 MAINLINE CROSS SECTIONS

DESIGN STUDY ONLY

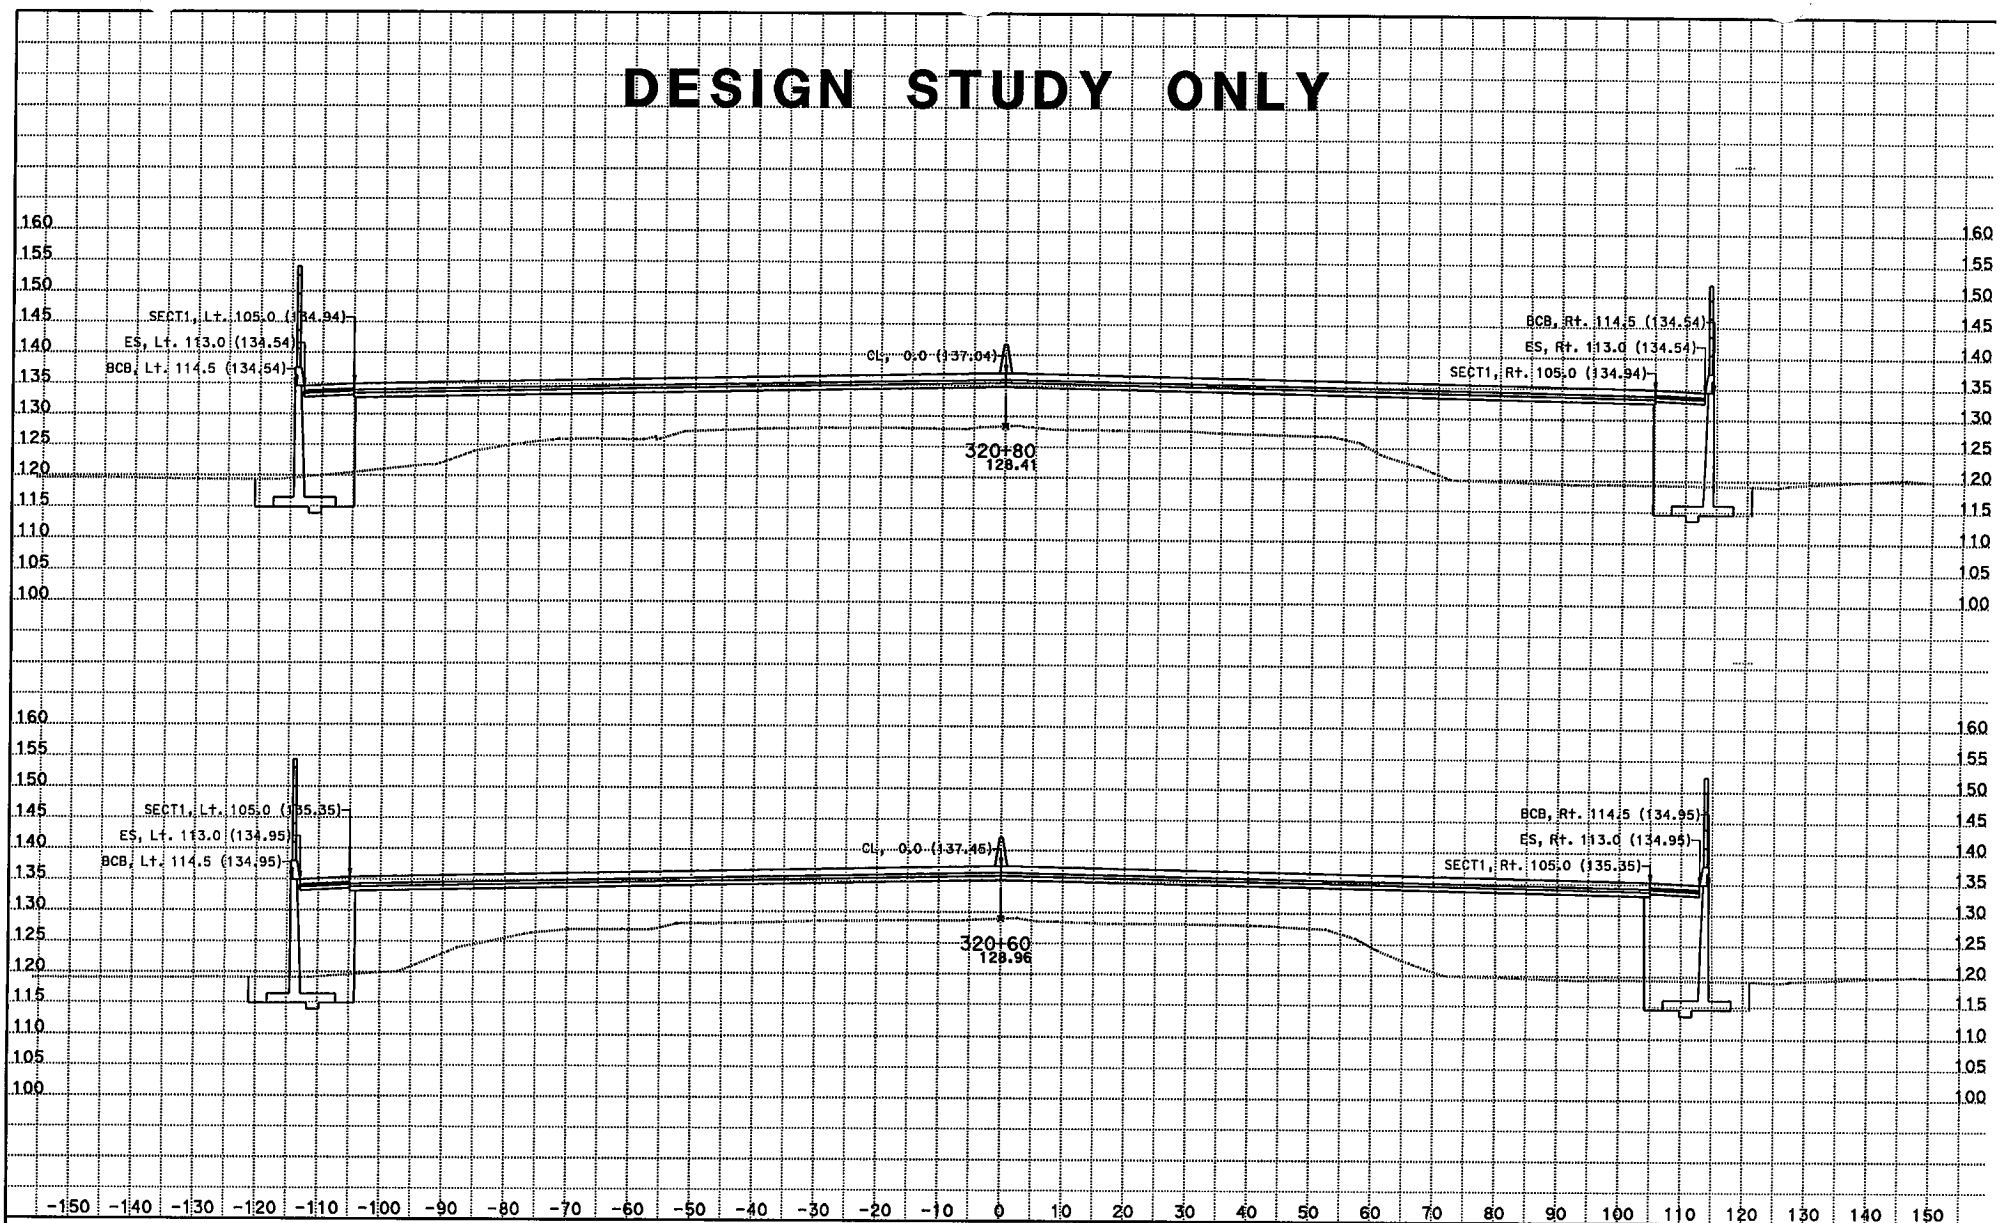

CREATED BY: Kevin Q Nguyen
DATE: 11/28/2012
KC Project: 215951 File: D:\JUNK*951\da1.ear

CONTRACT: 07215951
DIST/CO/RTE/PM: 07/LA/05/0.0-7.6
PROJECT ID: 215951

SCALE: 1" = 10' Horiz.
1" = 10' Vert.
All Dimensions are US Survey Feet

A1 - I-5 MAINLINE CROSS SECTIONS

DESIGN STUDY ONLY

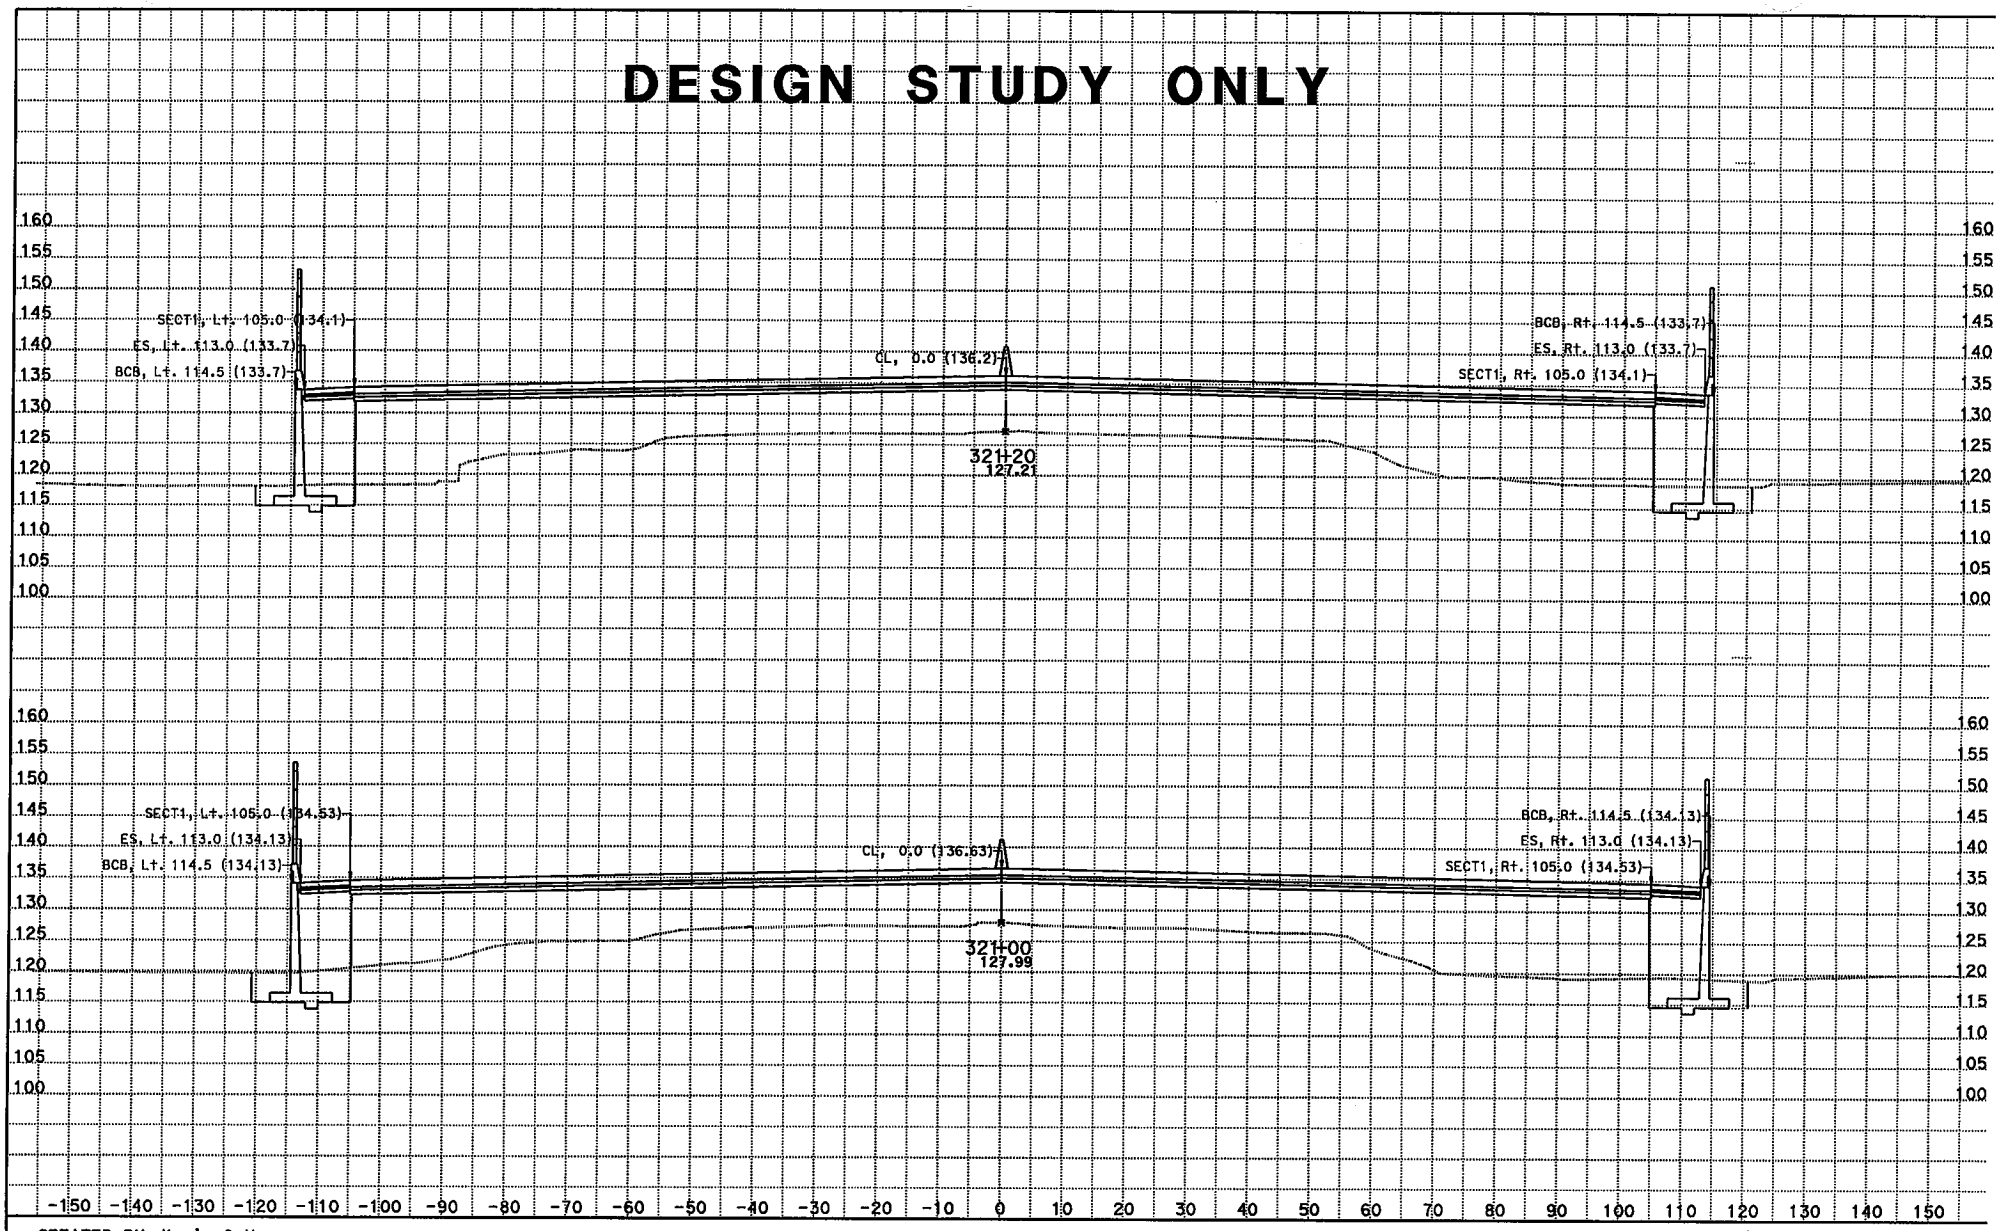

CREATED BY: Kevin Q Nguyen
DATE: 11/28/2012
KC Project: 215951 File: D:\JUNK*951\da1.ear

CONTRACT: 07215951
DIST/CO/RTE/PM: 07/LA/05/0.0-7.6
PROJECT ID: 215951

SCALE: 1" = 10' Horiz.
1" = 10' Vert.
All Dimensions are US Survey Feet

A1 - I-5 MAINLINE CROSS SECTIONS

SHEET 30 OF XXX

DESIGN STUDY ONLY

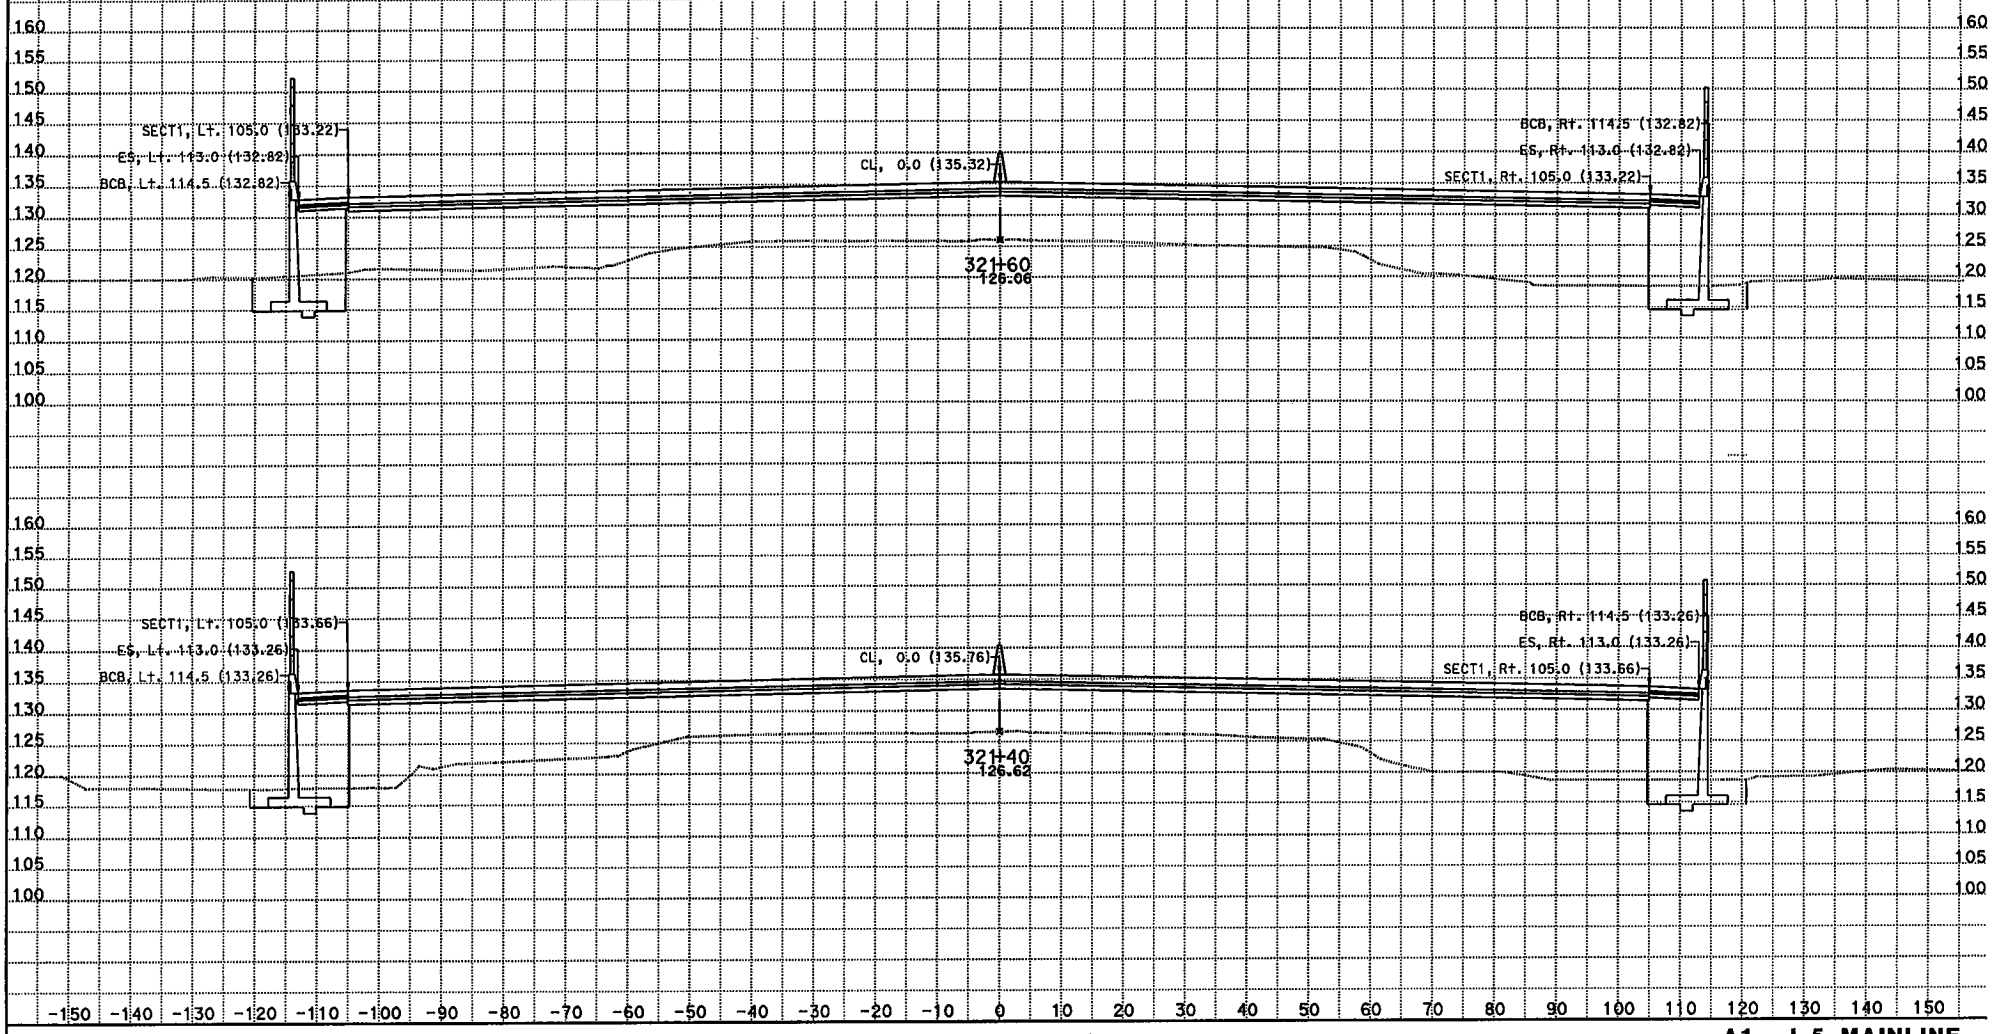

CREATED BY: Kevin Q Nguyen
DATE: 11/28/2012
KC Project: 215951 File: D:\JUNK*951\da1.ear

CONTRACT: 07215951
DIST/CO/RTE/PM: 07/LA/05/0.0-7.6
PROJECT ID: 215951

SCALE: 1" = 10' Horiz.
1" = 10' Vert.
All Dimensions are US Survey Feet

A1 - I-5 MAINLINE CROSS SECTIONS
SHEET 31 OF XXX

DESIGN STUDY ONLY

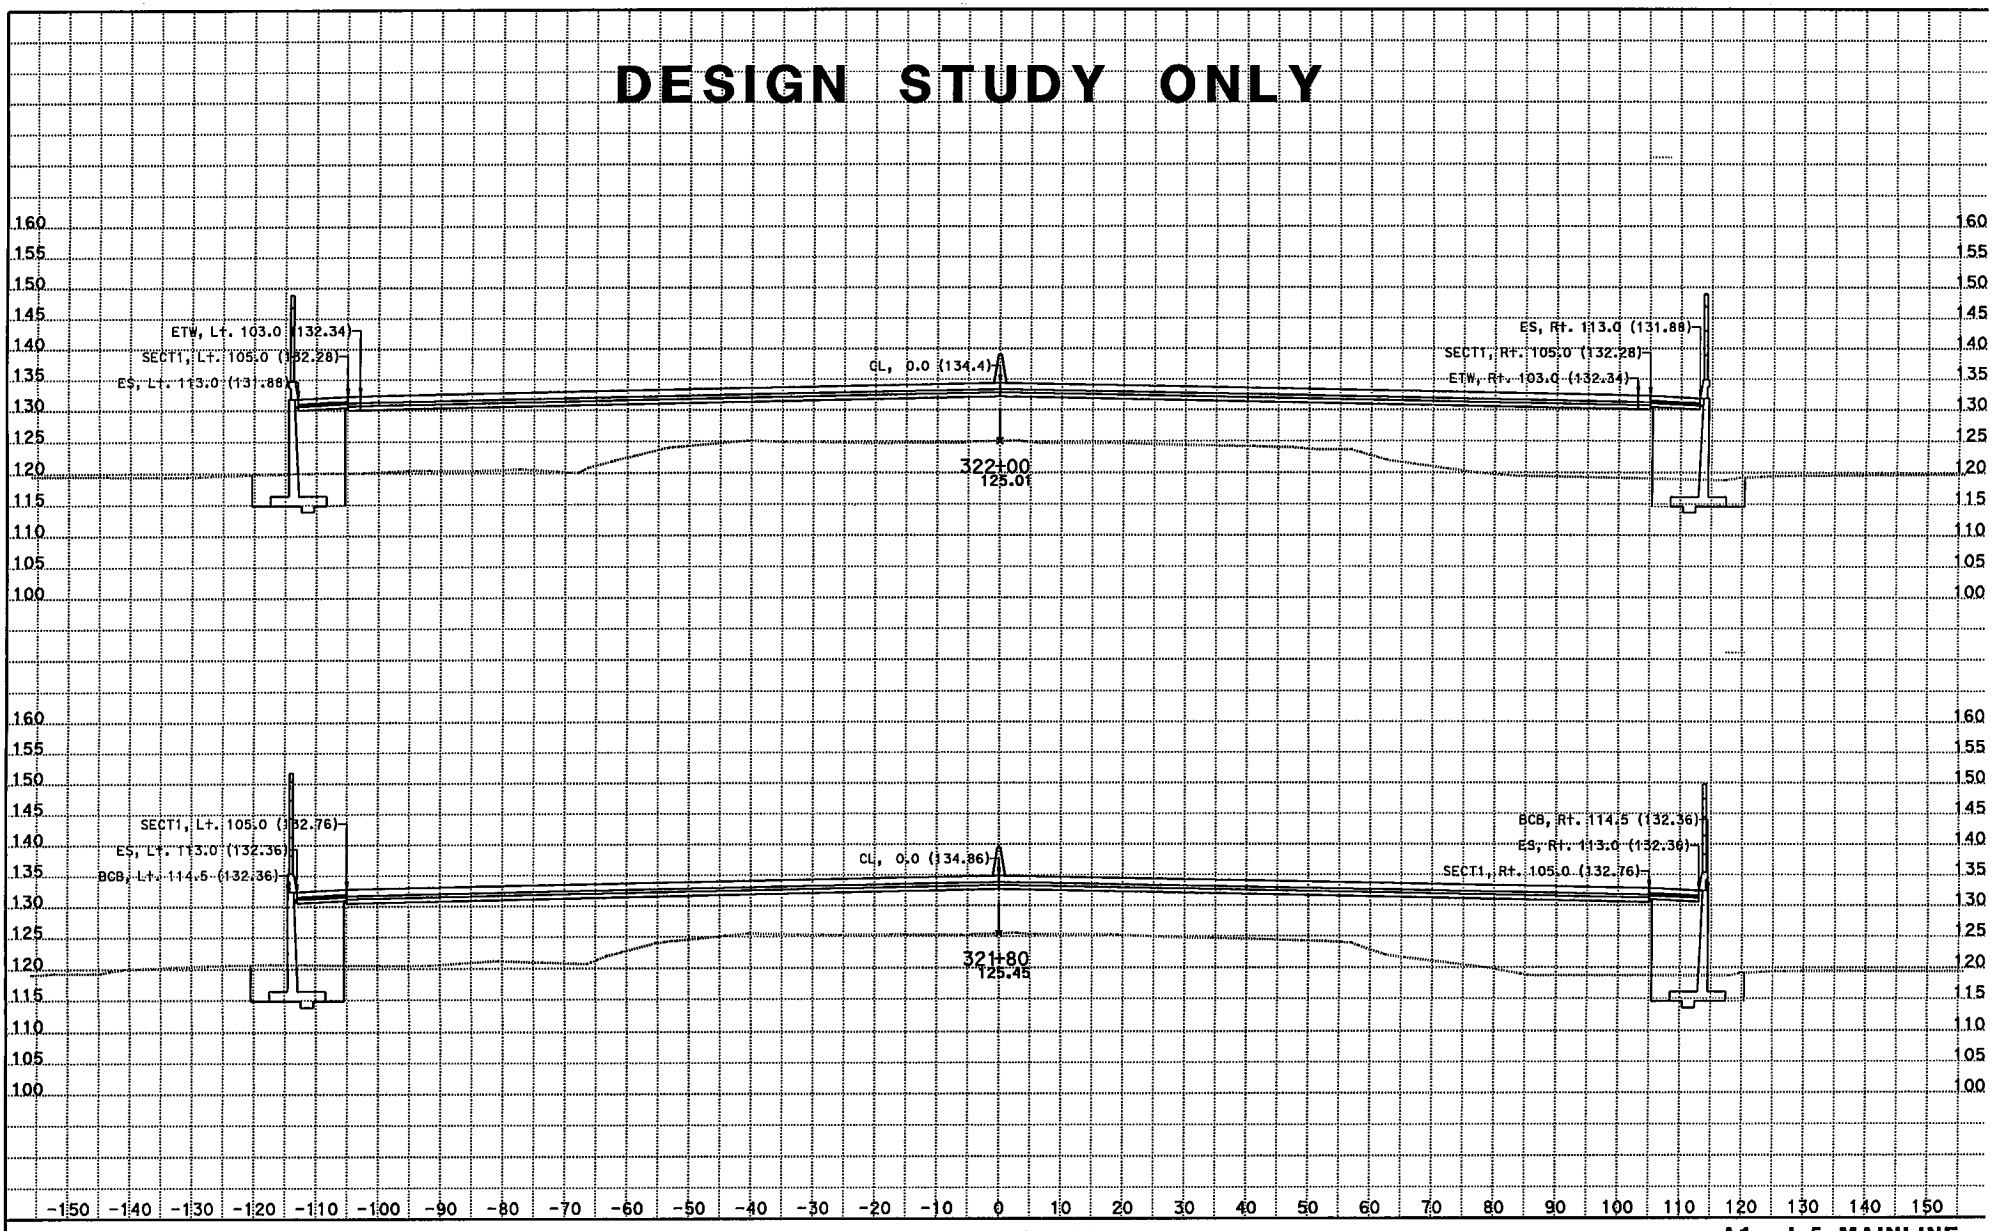

CREATED BY: Kevin Q Nguyen
DATE: 11/28/2012
KC Project: 215951 File: D:\JUNK*951\da1.ear

CONTRACT: 07215951
DIST/CO/RTE/PM: 07/LA/05/0.0-7.6
PROJECT ID: 215951

SCALE: 1" = 10' Horiz.
1" = 10' Vert.
All Dimensions are US Survey Feet

A1 - I-5 MAINLINE CROSS SECTIONS

SHEET 32 OF XXX

DESIGN STUDY ONLY

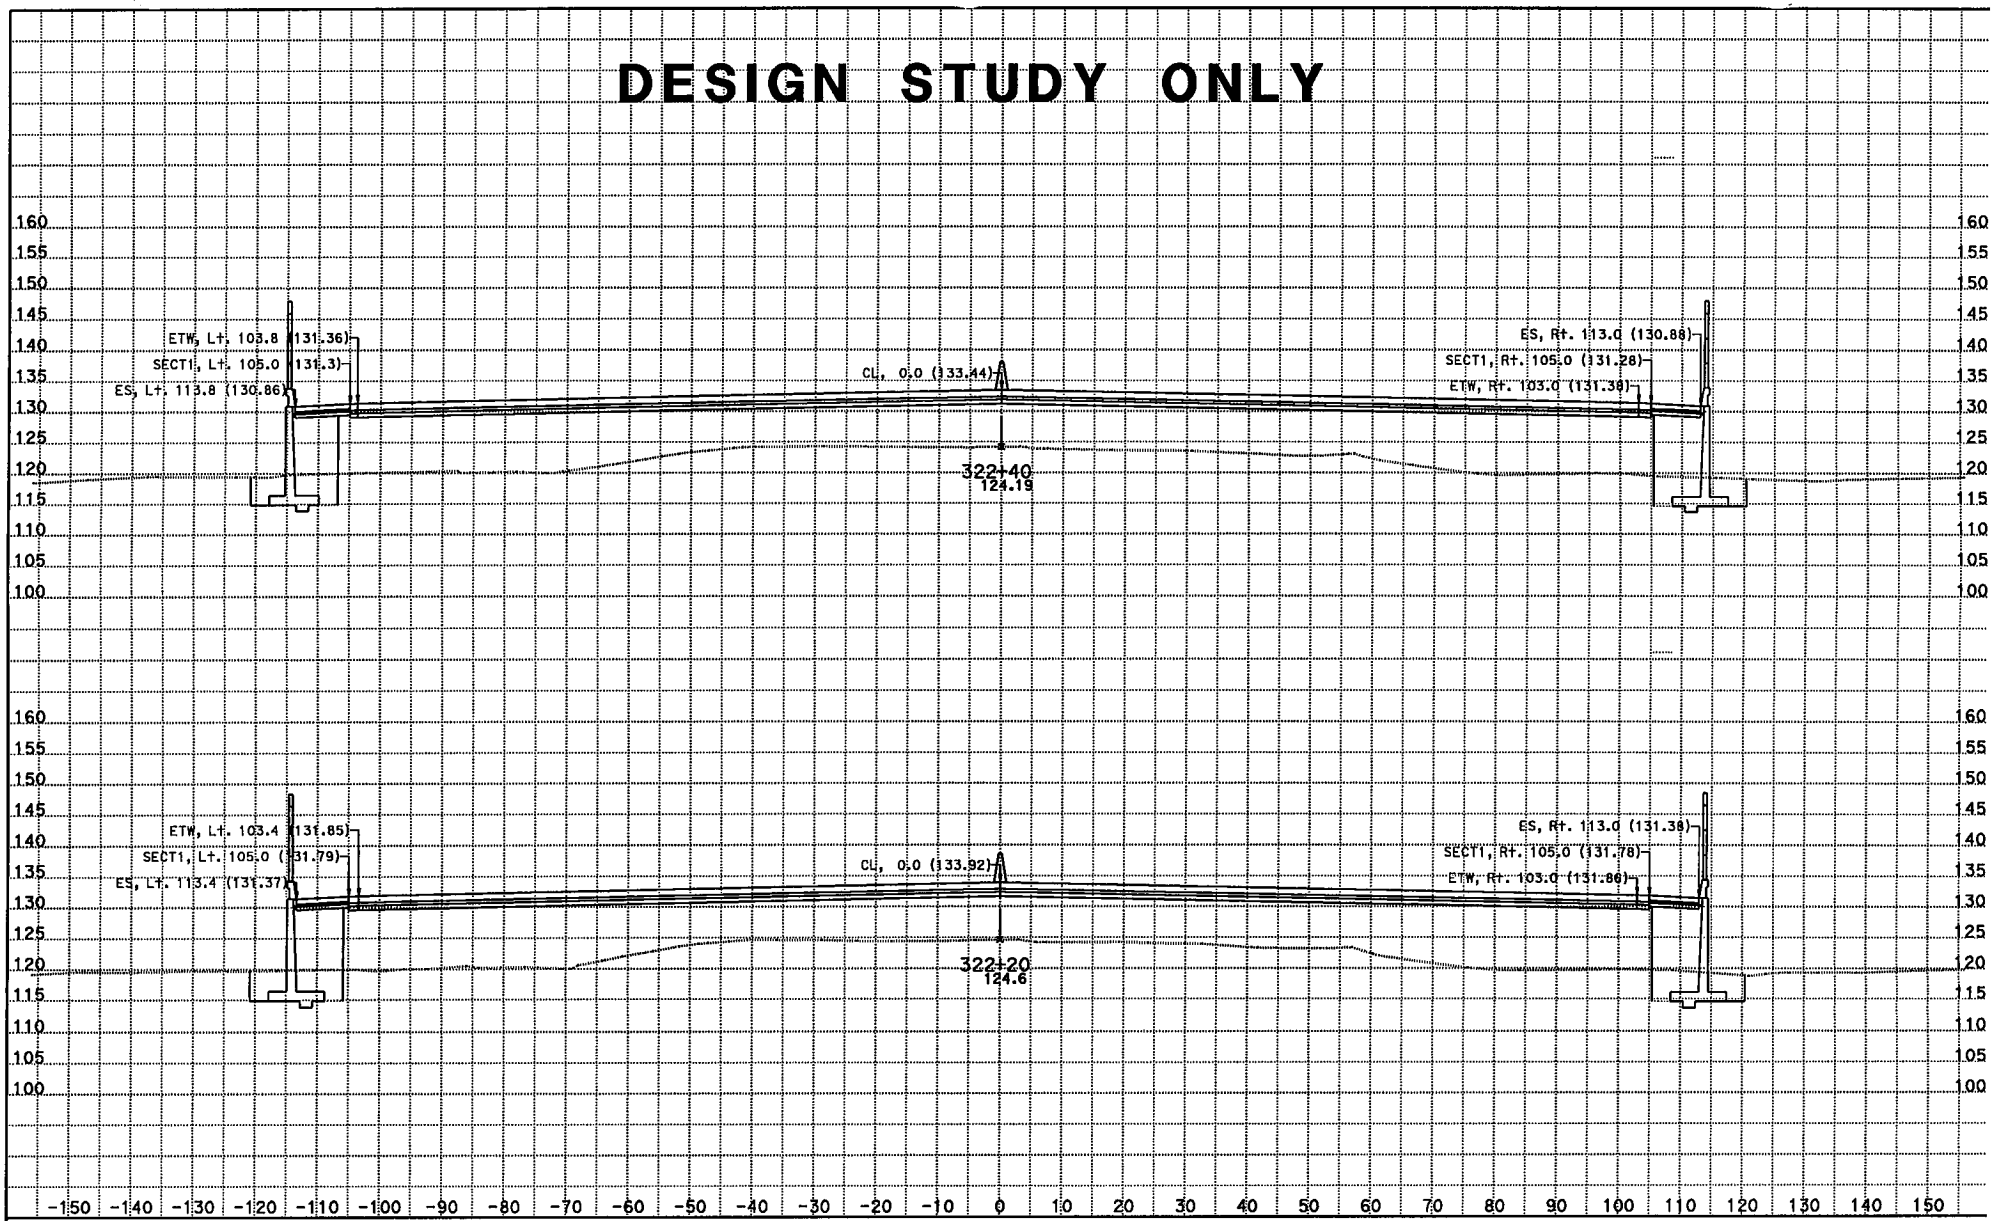

CREATED BY: Kevin Q Nguyen
DATE: 11/28/2012
KC Project: 215951 File: D:\JUNK*951\da1.ear

CONTRACT: 07215951
DIST/CO/RTE/PM: 07/LA/05/0.0-7.6
PROJECT ID: 215951

SCALE: 1" = 10' Horiz.
1" = 10' Vert.
All Dimensions are US Survey Feet

A1 - I-5 MAINLINE CROSS SECTIONS

SHEET 33 OF XXX

DESIGN STUDY ONLY

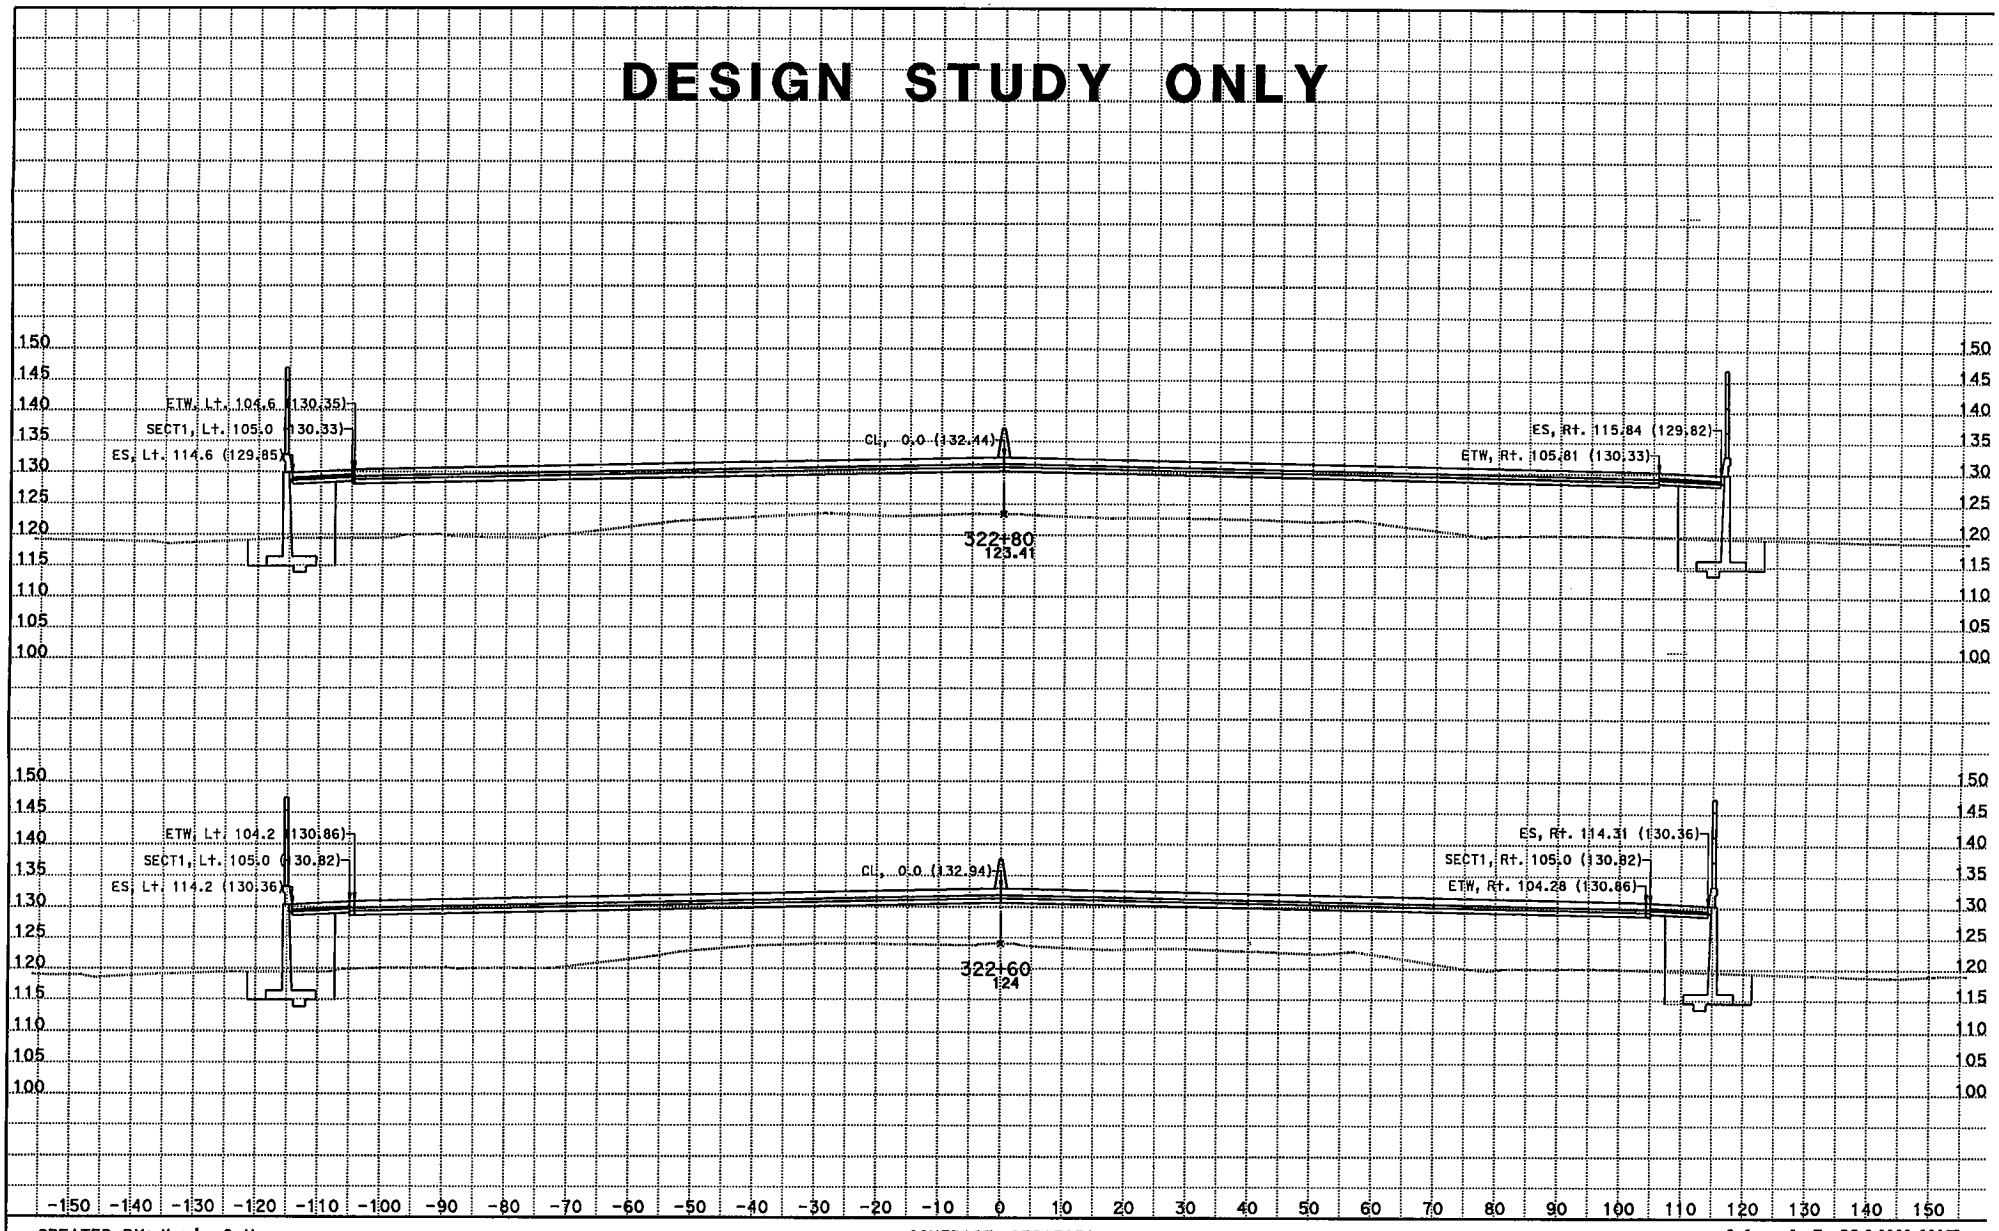

CREATED BY: Kevin Q Nguyen
DATE: 11/28/2012
KC Project: 215951 File: D:\JUNK*951\da1.ear

CONTRACT: 07215951
DIST/CO/RTE/PM: 07/LA/05/0.0-7.6
PROJECT ID: 215951

SCALE: 1" = 10' Horiz.
1" = 10' Vert.
All Dimensions are US Survey Feet

A1 - I-5 MAINLINE CROSS SECTIONS

SHEET 34 OF XXX

DESIGN STUDY ONLY

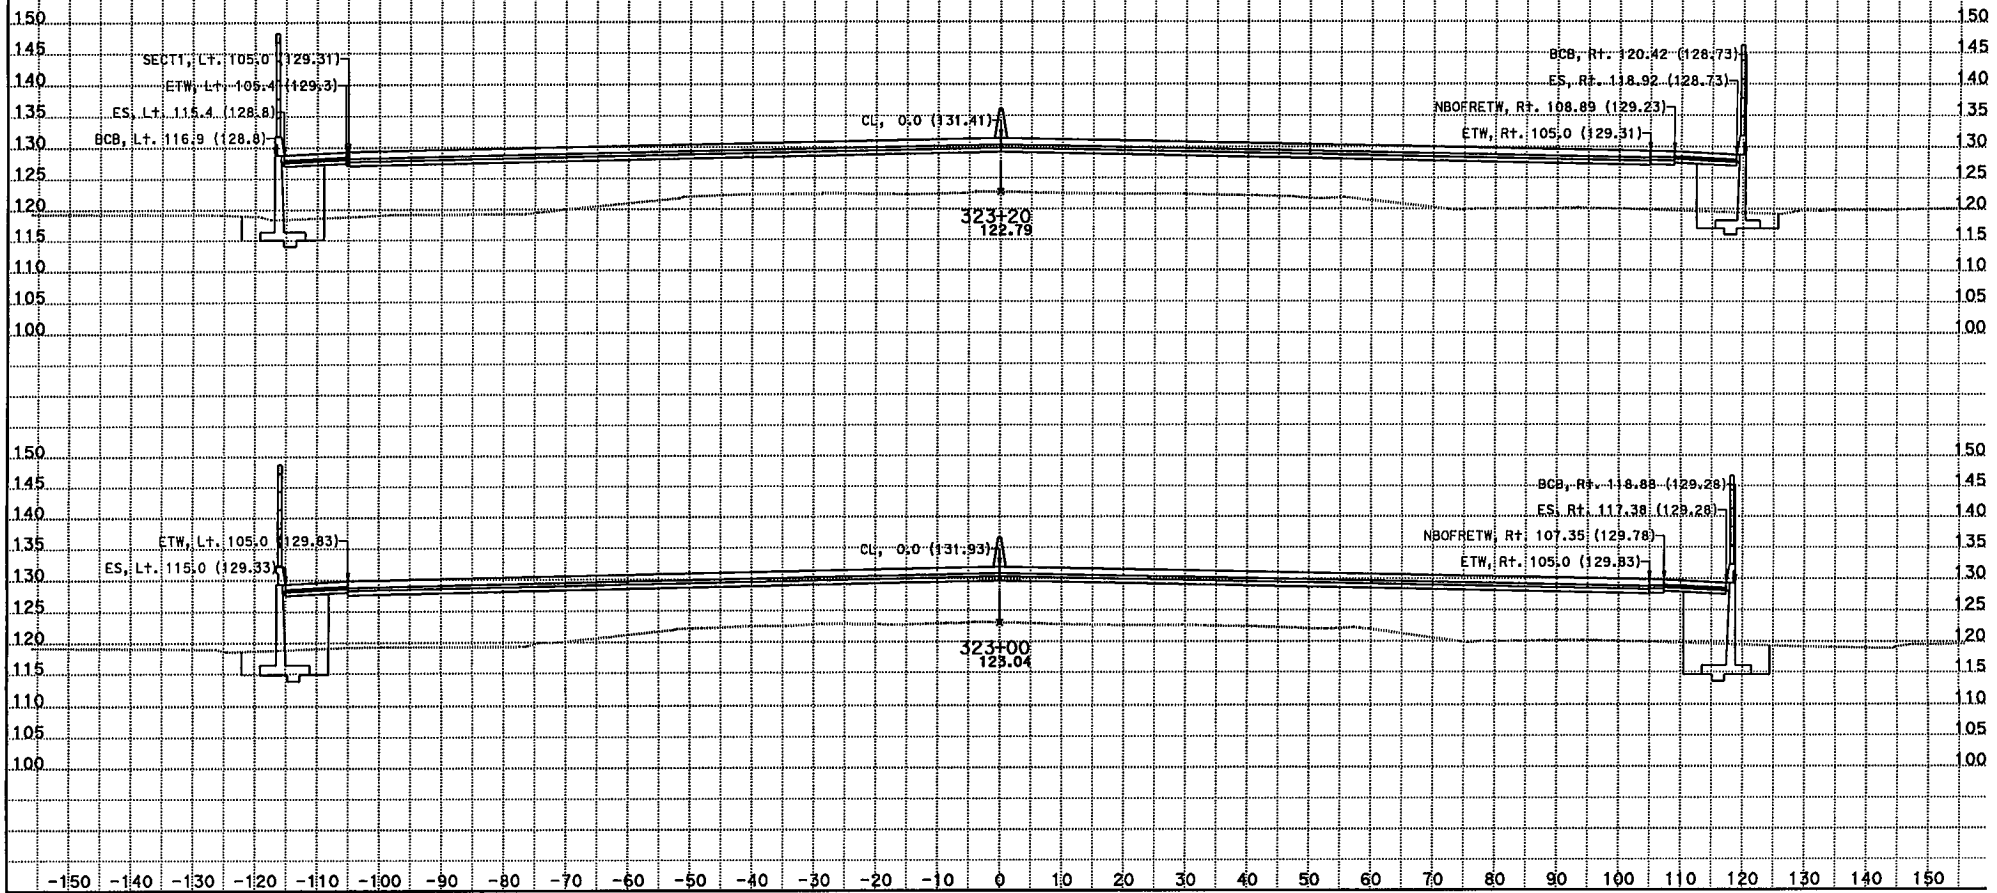

CREATED BY: Kevin Q Nguyen
DATE: 11/28/2012
KC Project: 215951 File: D:\JUNK*951\da1.ear

CONTRACT: 07215951
DIST/CO/RTE/PM: 07/LA/05/0.0-7.6
PROJECT ID: 215951

SCALE: 1" = 10' Horiz.
1" = 10' Vert.
All Dimensions are US Survey Feet

A1 - I-5 MAINLINE CROSS SECTIONS

SHEET 35 OF XXX

DESIGN STUDY ONLY

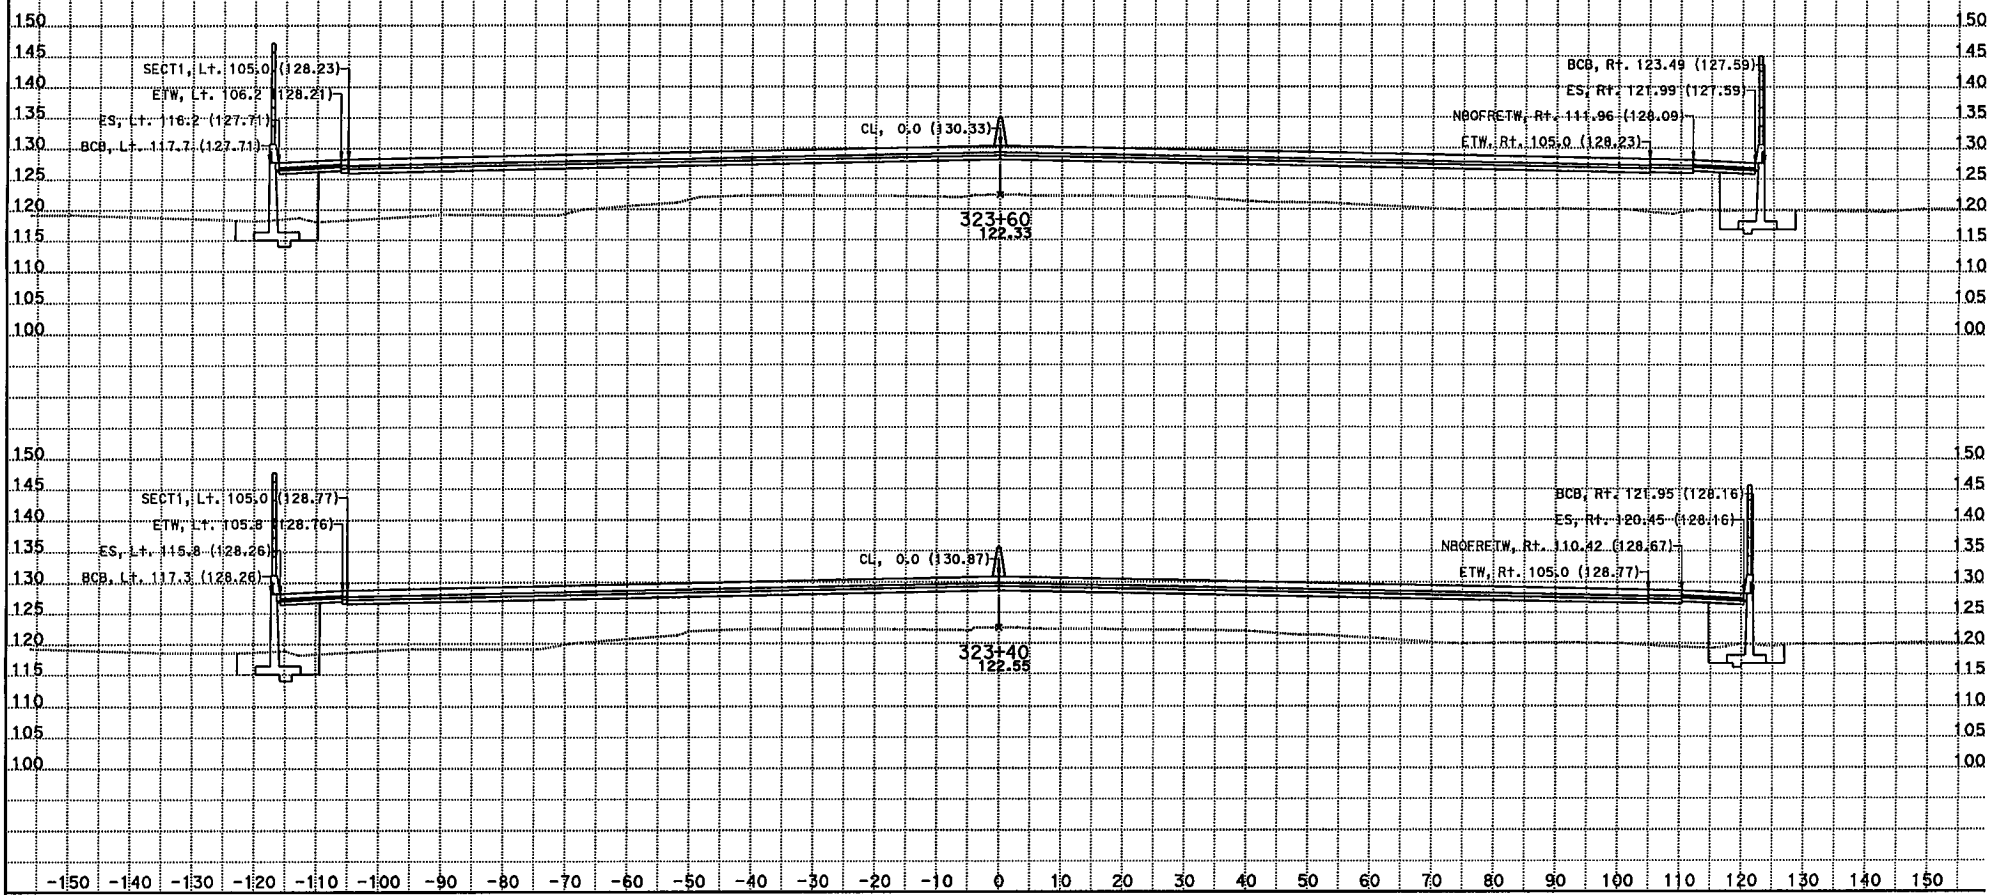

CREATED BY: Kevin Q Nguyen
DATE: 11/28/2012
KC Project: 215951 File: D:\JUNK*951\da1.ear

CONTRACT: 07215951
DIST/CO/RTE/PM: 07/LA/05/0.0-7.6
PROJECT ID: 215951

SCALE: 1" = 10' Horiz.
1" = 10' Vert.
All Dimensions are US Survey Feet

A1 - I-5 MAINLINE CROSS SECTIONS

DESIGN STUDY ONLY

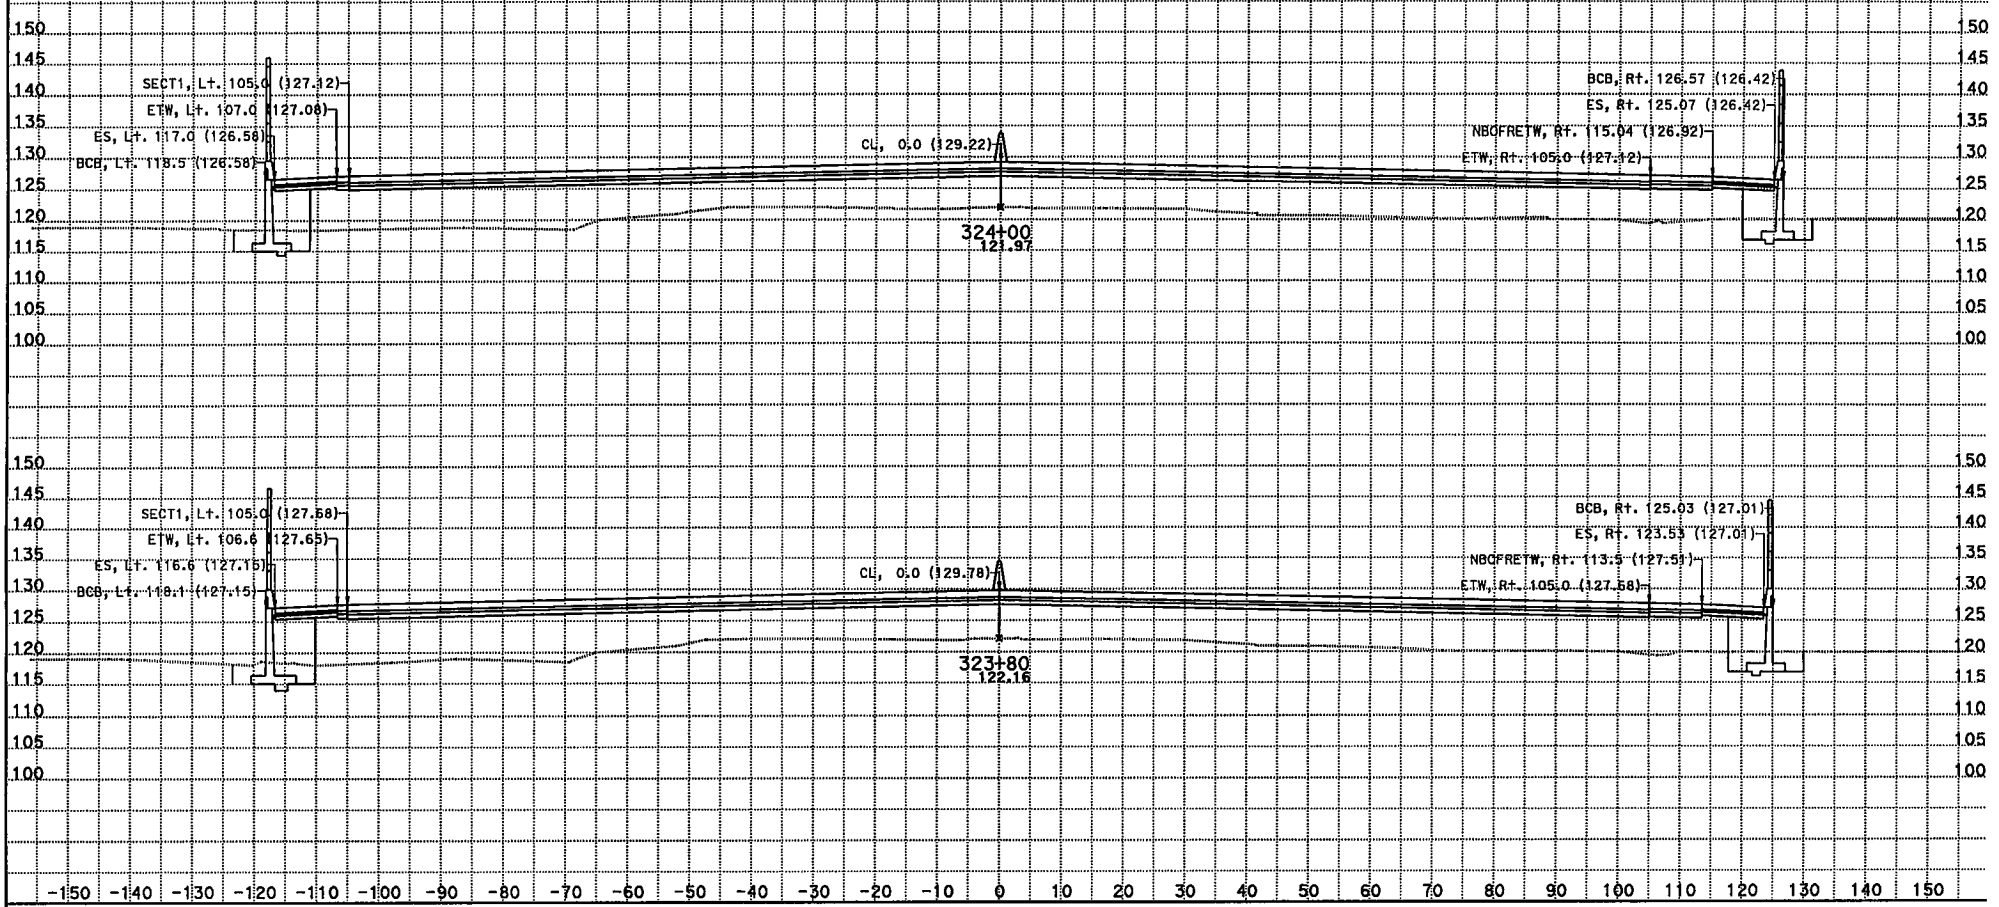

CREATED BY: Kevin Q Nguyen
DATE: 11/28/2012
KC Project: 215951 File: D:\JUNK*951\da1.ear

CONTRACT: 07215951
DIST/CO/RTE/PM: 07/LA/05/0.0-7.6
PROJECT ID: 215951

SCALE: 1" = 10' Horiz.
1" = 10' Vert.
All Dimensions are US Survey Feet

A1 - I-5 MAINLINE CROSS SECTIONS
SHEET 37 OF XXX

DESIGN STUDY ONLY

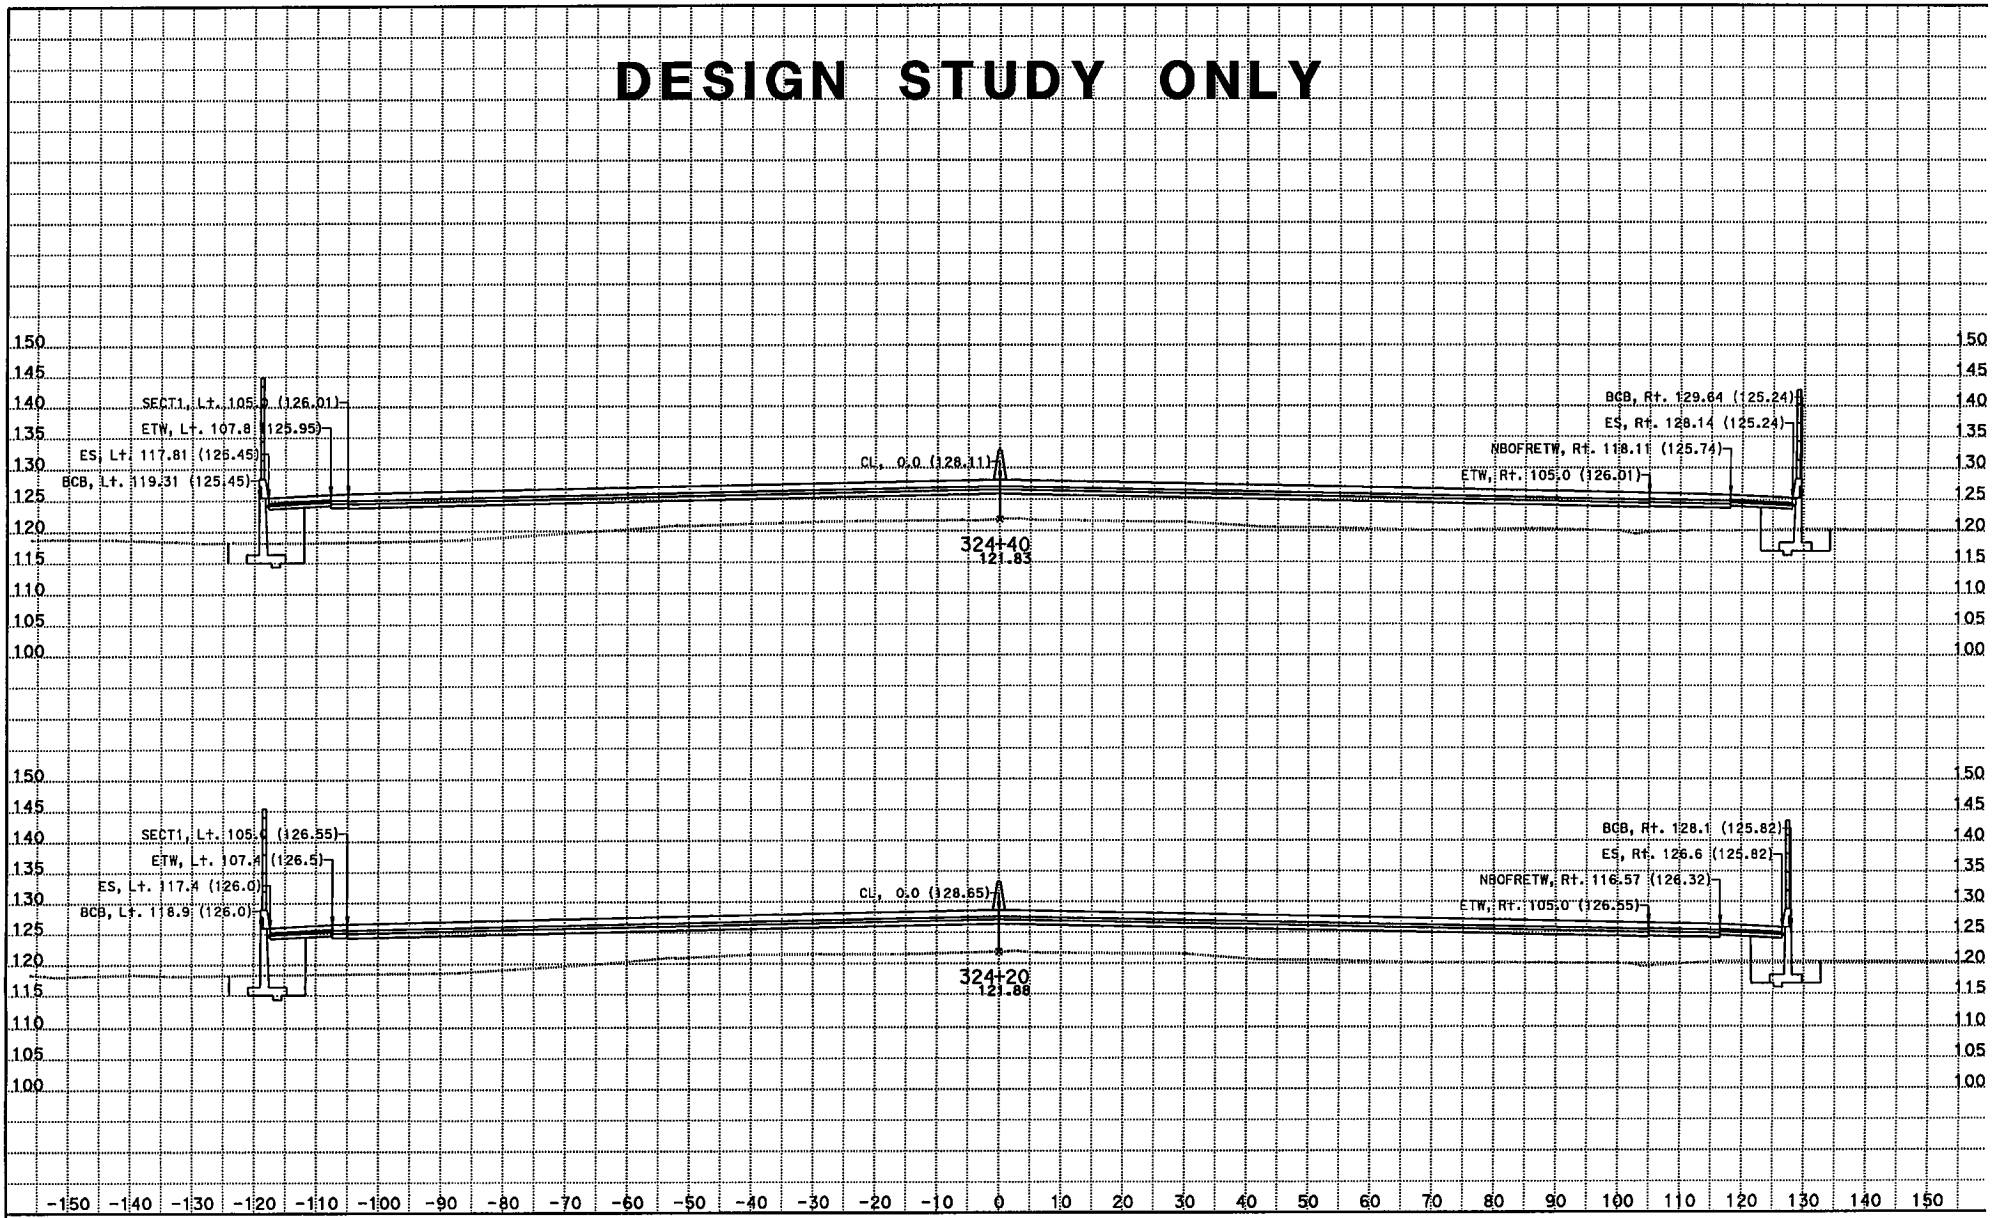

CREATED BY: Kevin Q Nguyen
DATE: 11/28/2012
KC Project: 215951 File: D:\JUNK*951\da1.ear

CONTRACT: 07215951
DIST/CO/RTE/PM: 07/LA/05/0.0-7.6
PROJECT ID: 215951

SCALE: 1" = 10' Horiz.
1" = 10' Vert.
All Dimensions are US Survey Feet

A1 - I-5 MAINLINE CROSS SECTIONS

SHEET 38 OF XXX

DESIGN STUDY ONLY

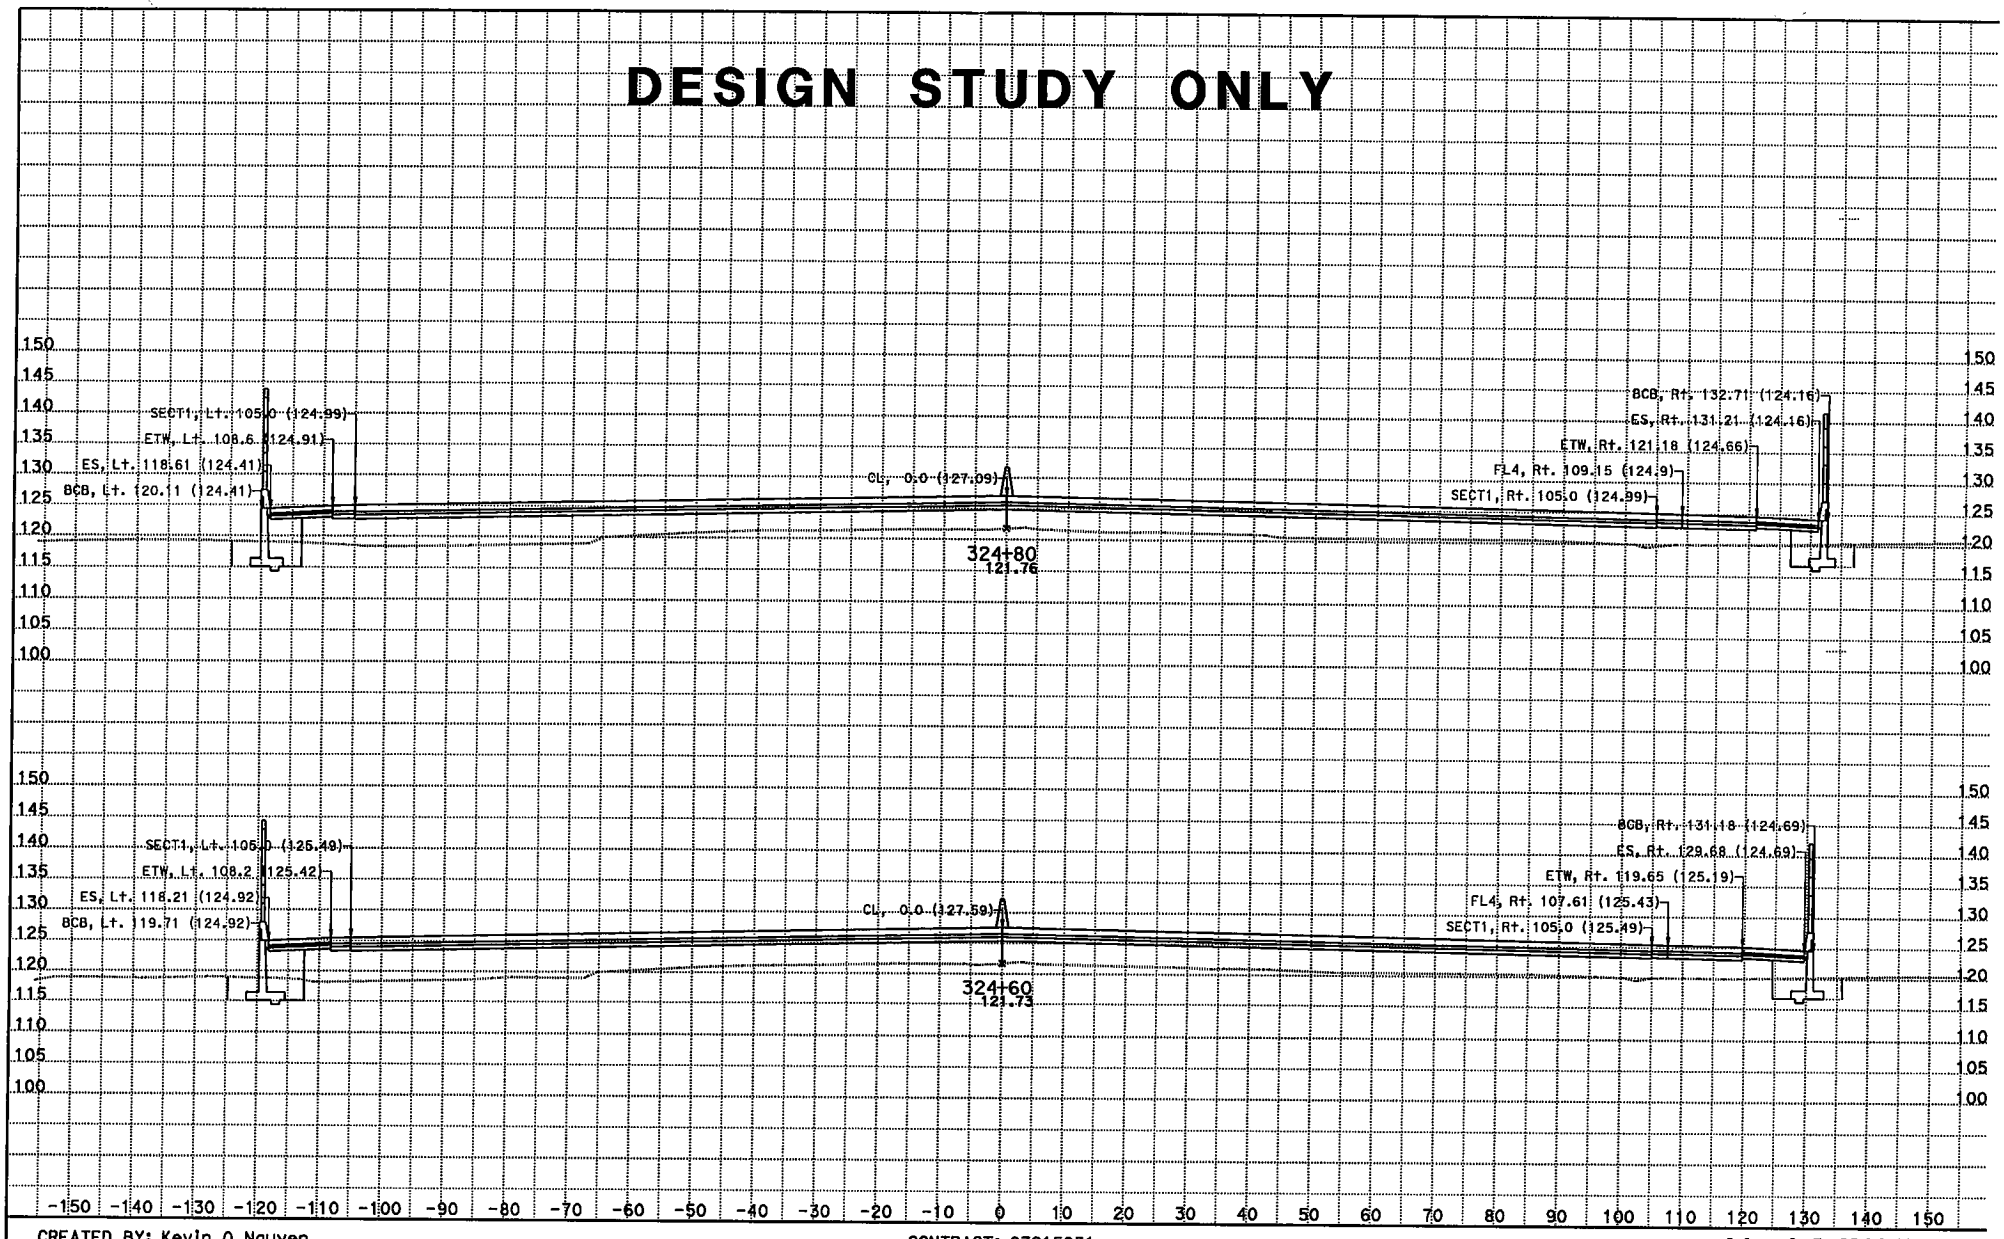

CREATED BY: Kevin Q Nguyen
DATE: 11/28/2012
KC Project: 215951 File: D:\JUNK*951\da1.ear

CONTRACT: 07215951
DIST/CO/RTE/PM: 07/LA/05/0.0-7.6
PROJECT ID: 215951

SCALE: 1" = 10' Horiz.
1" = 10' Vert.
All Dimensions are US Survey Feet

A1 - I-5 MAINLINE CROSS SECTIONS

DESIGN STUDY ONLY

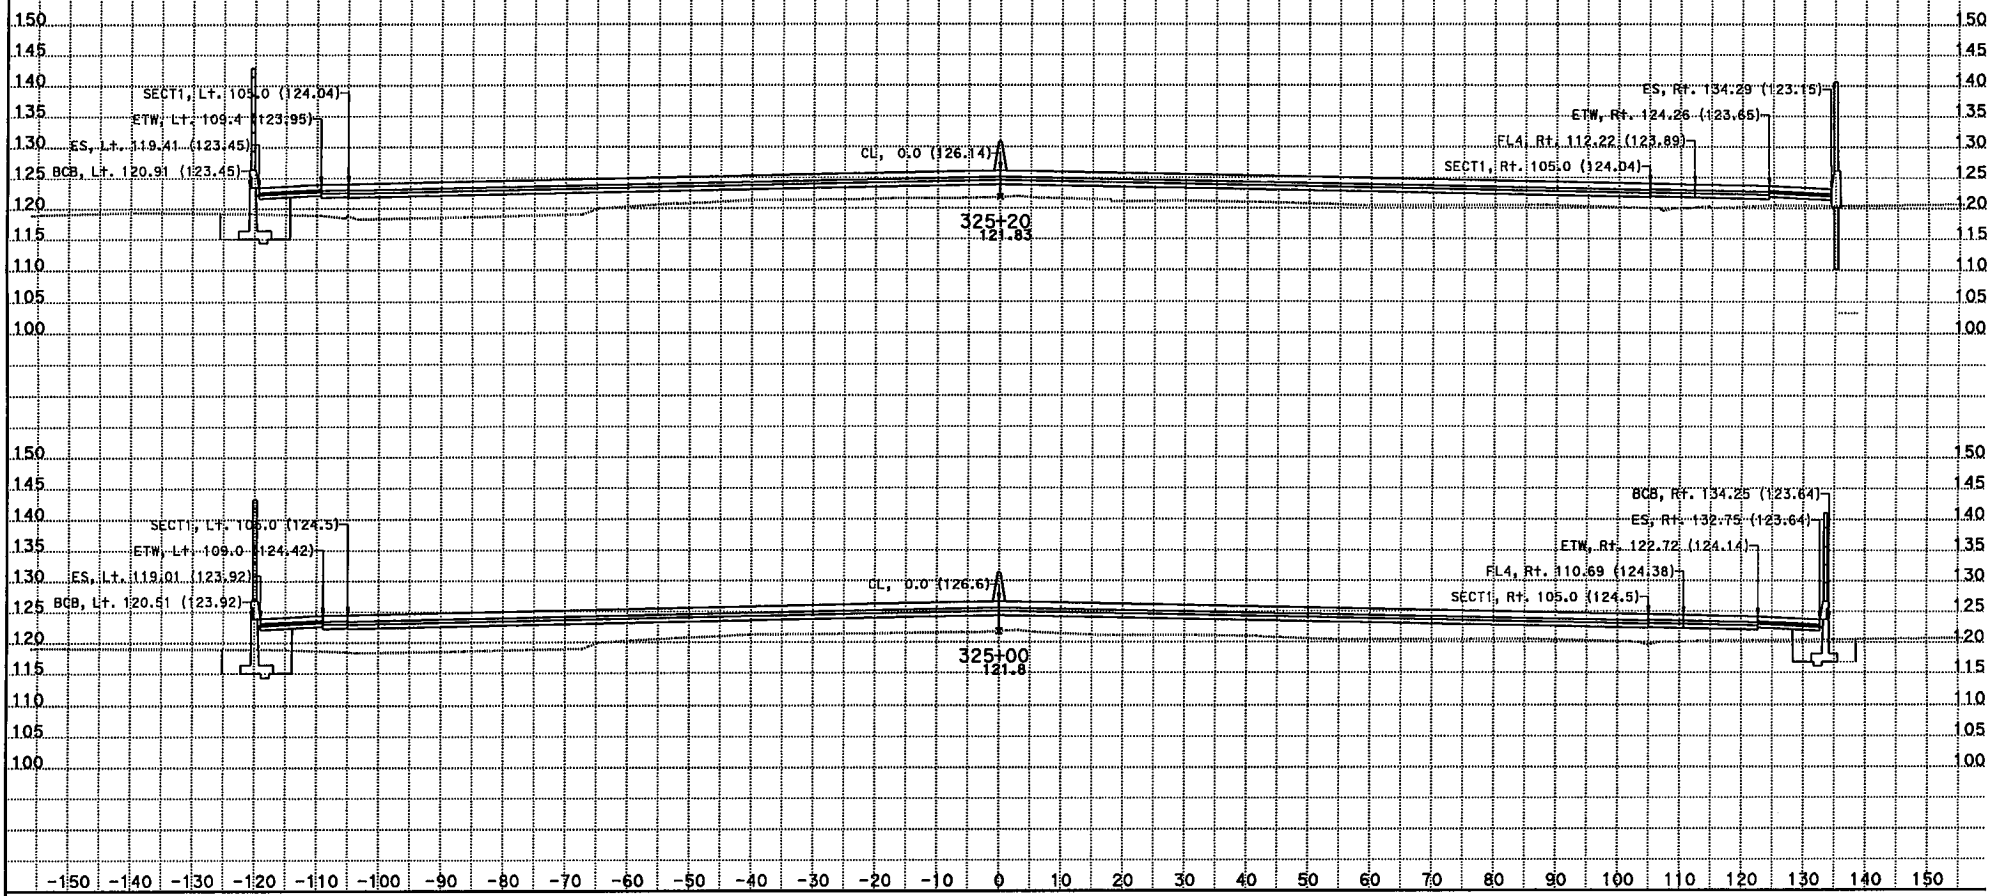

CREATED BY: Kevin Q Nguyen
DATE: 11/28/2012
KC Project: 215951 File: D:\JUNK*951\da1.ear

CONTRACT: 07215951
DIST/CO/RTE/PM: 07/LA/05/0.0-7.6
PROJECT ID: 215951

SCALE: 1" = 10' Horiz.
1" = 10' Vert.
All Dimensions are US Survey Feet

A1 - I-5 MAINLINE CROSS SECTIONS

SHEET 40 OF XXX

DESIGN STUDY ONLY

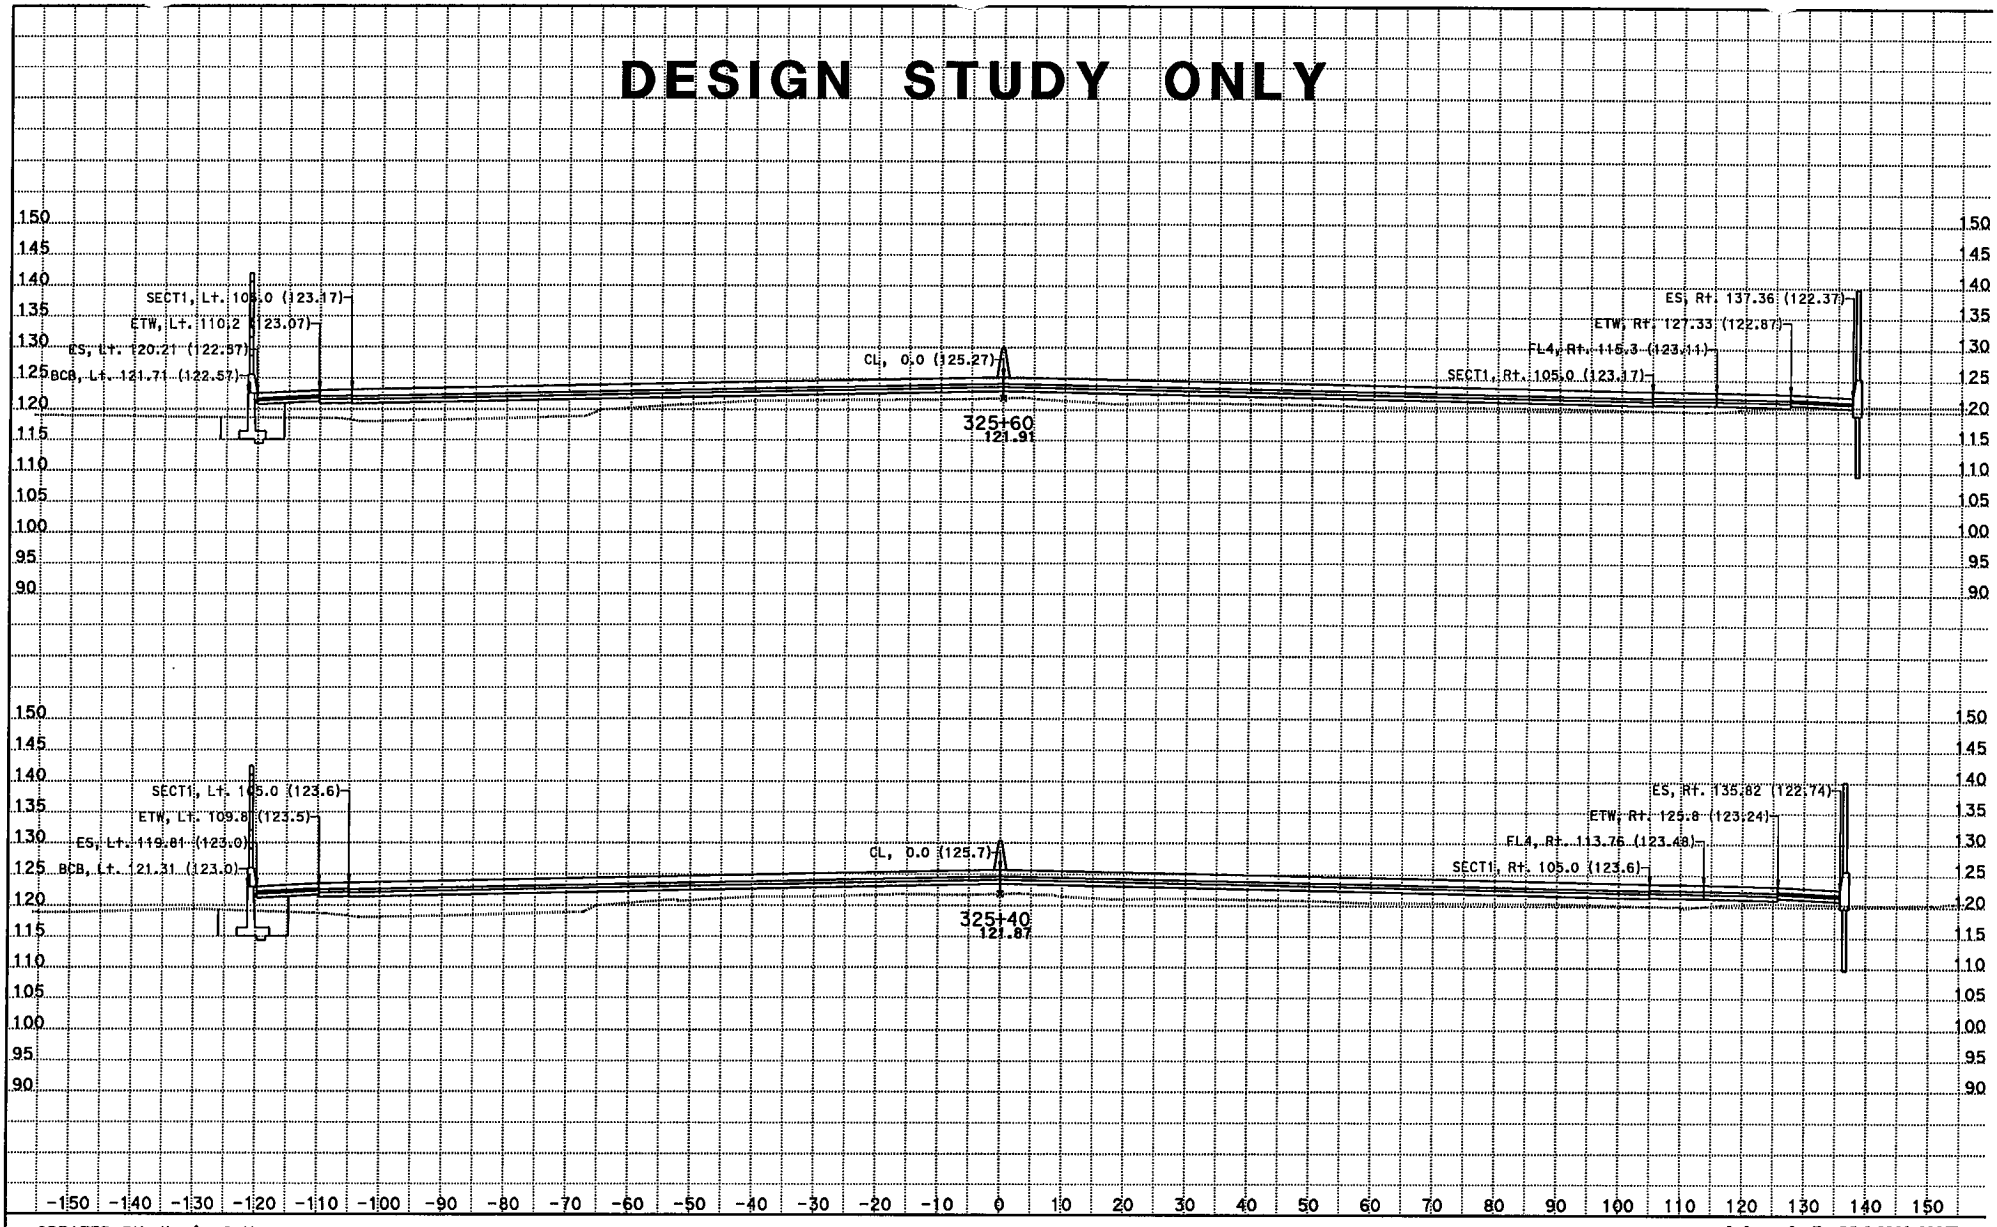

CREATED BY: Kevin Q Nguyen
DATE: 11/28/2012
KC Project: 215951 File: D:\JUNK*951\dd1.egr

CONTRACT: 07215951
DIST/CO/RTE/PM: 07/LA/05/0.0-7.6
PROJECT ID: 215951

SCALE: 1" = 10' Horiz.
1" = 10' Vert.
All Dimensions are US Survey Feet

A1 - I-5 MAINLINE CROSS SECTIONS

SHEET 41 OF XXX

DESIGN STUDY ONLY

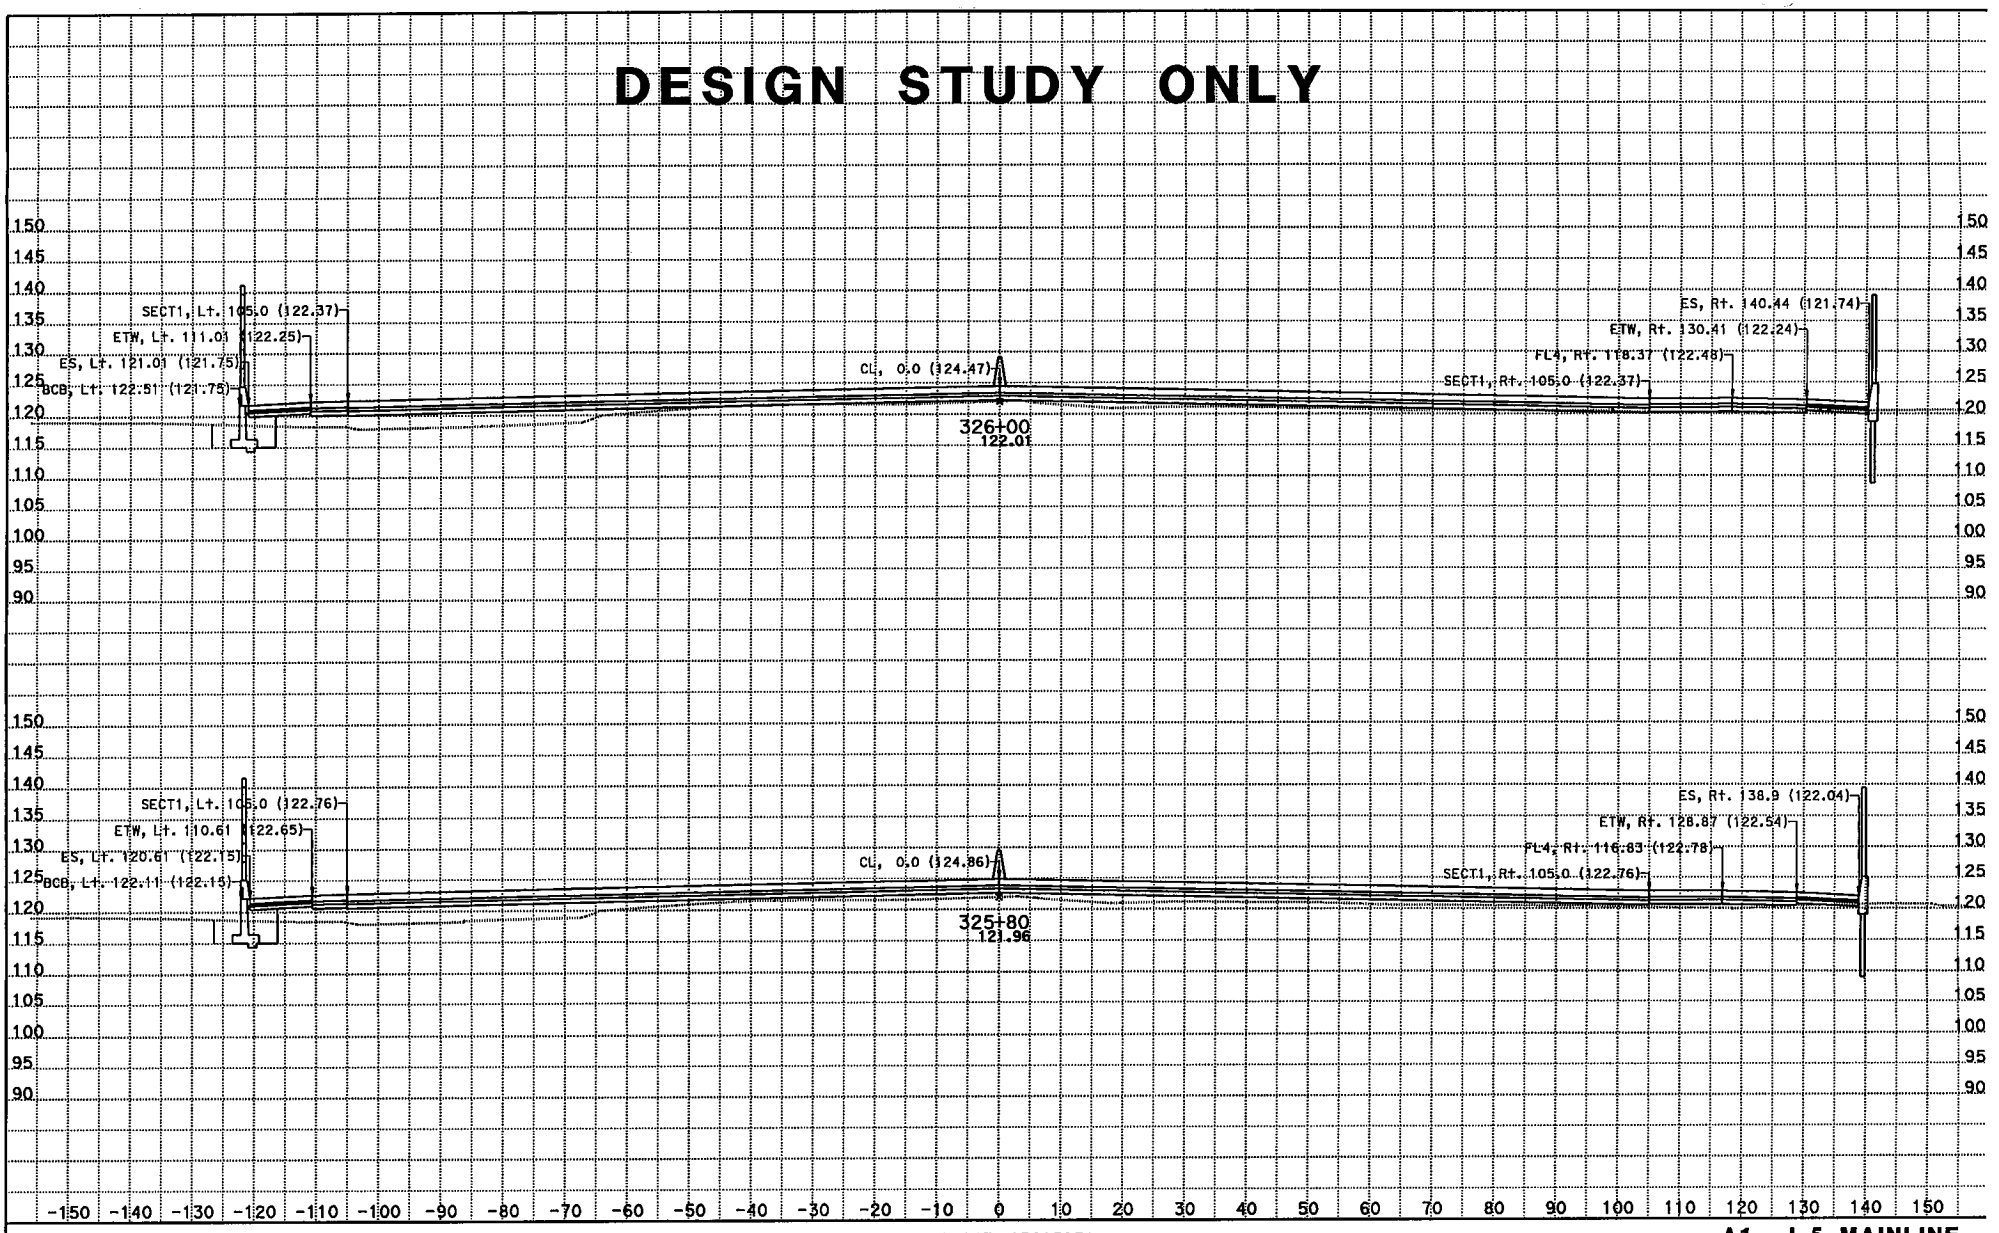

CREATED BY: Kevin Q Nguyen
DATE: 11/28/2012
KC Project: 215951 File: D:\JUNK*951\da1.ear

CONTRACT: 07215951
DIST/CO/RTE/PM: 07/LA/05/0.0-7.6
PROJECT ID: 215951

SCALE: 1" = 10' Horiz.
1" = 10' Vert.
All Dimensions are US Survey Feet

A1 - I-5 MAINLINE CROSS SECTIONS
SHEET 42 OF XXX

DESIGN STUDY ONLY

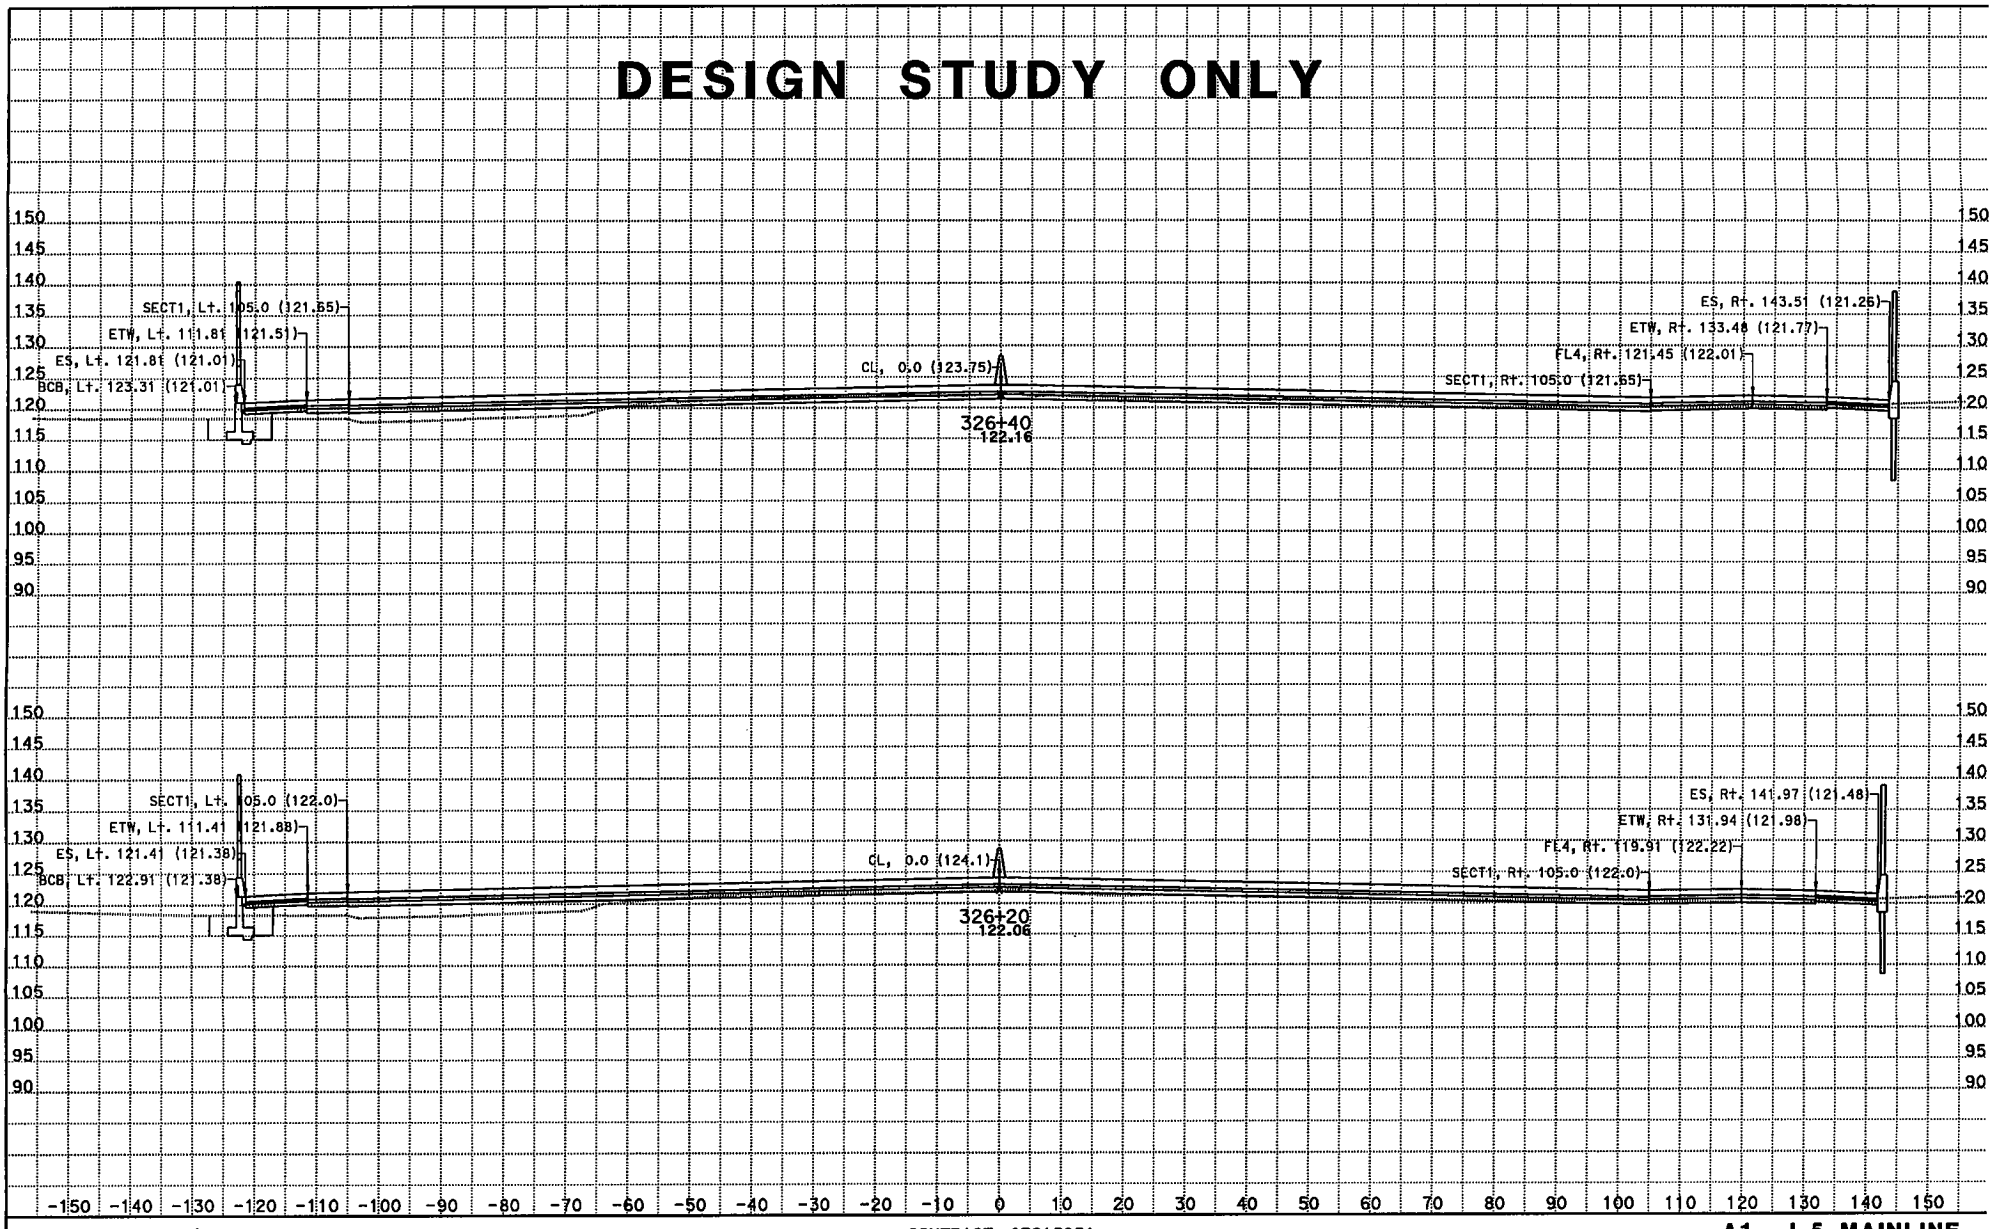

CREATED BY: Kevin Q Nguyen
DATE: 11/28/2012
KC Project: 215951 File: D:\JUNK*951\da1.ear

CONTRACT: 07215951
DIST/CO/RTE/PM: 07/LA/05/0.0-7.6
PROJECT ID: 215951

SCALE: 1" = 10' Horiz.
1" = 10' Vert.
All Dimensions are US Survey Feet

A1 - I-5 MAINLINE CROSS SECTIONS

DESIGN STUDY ONLY

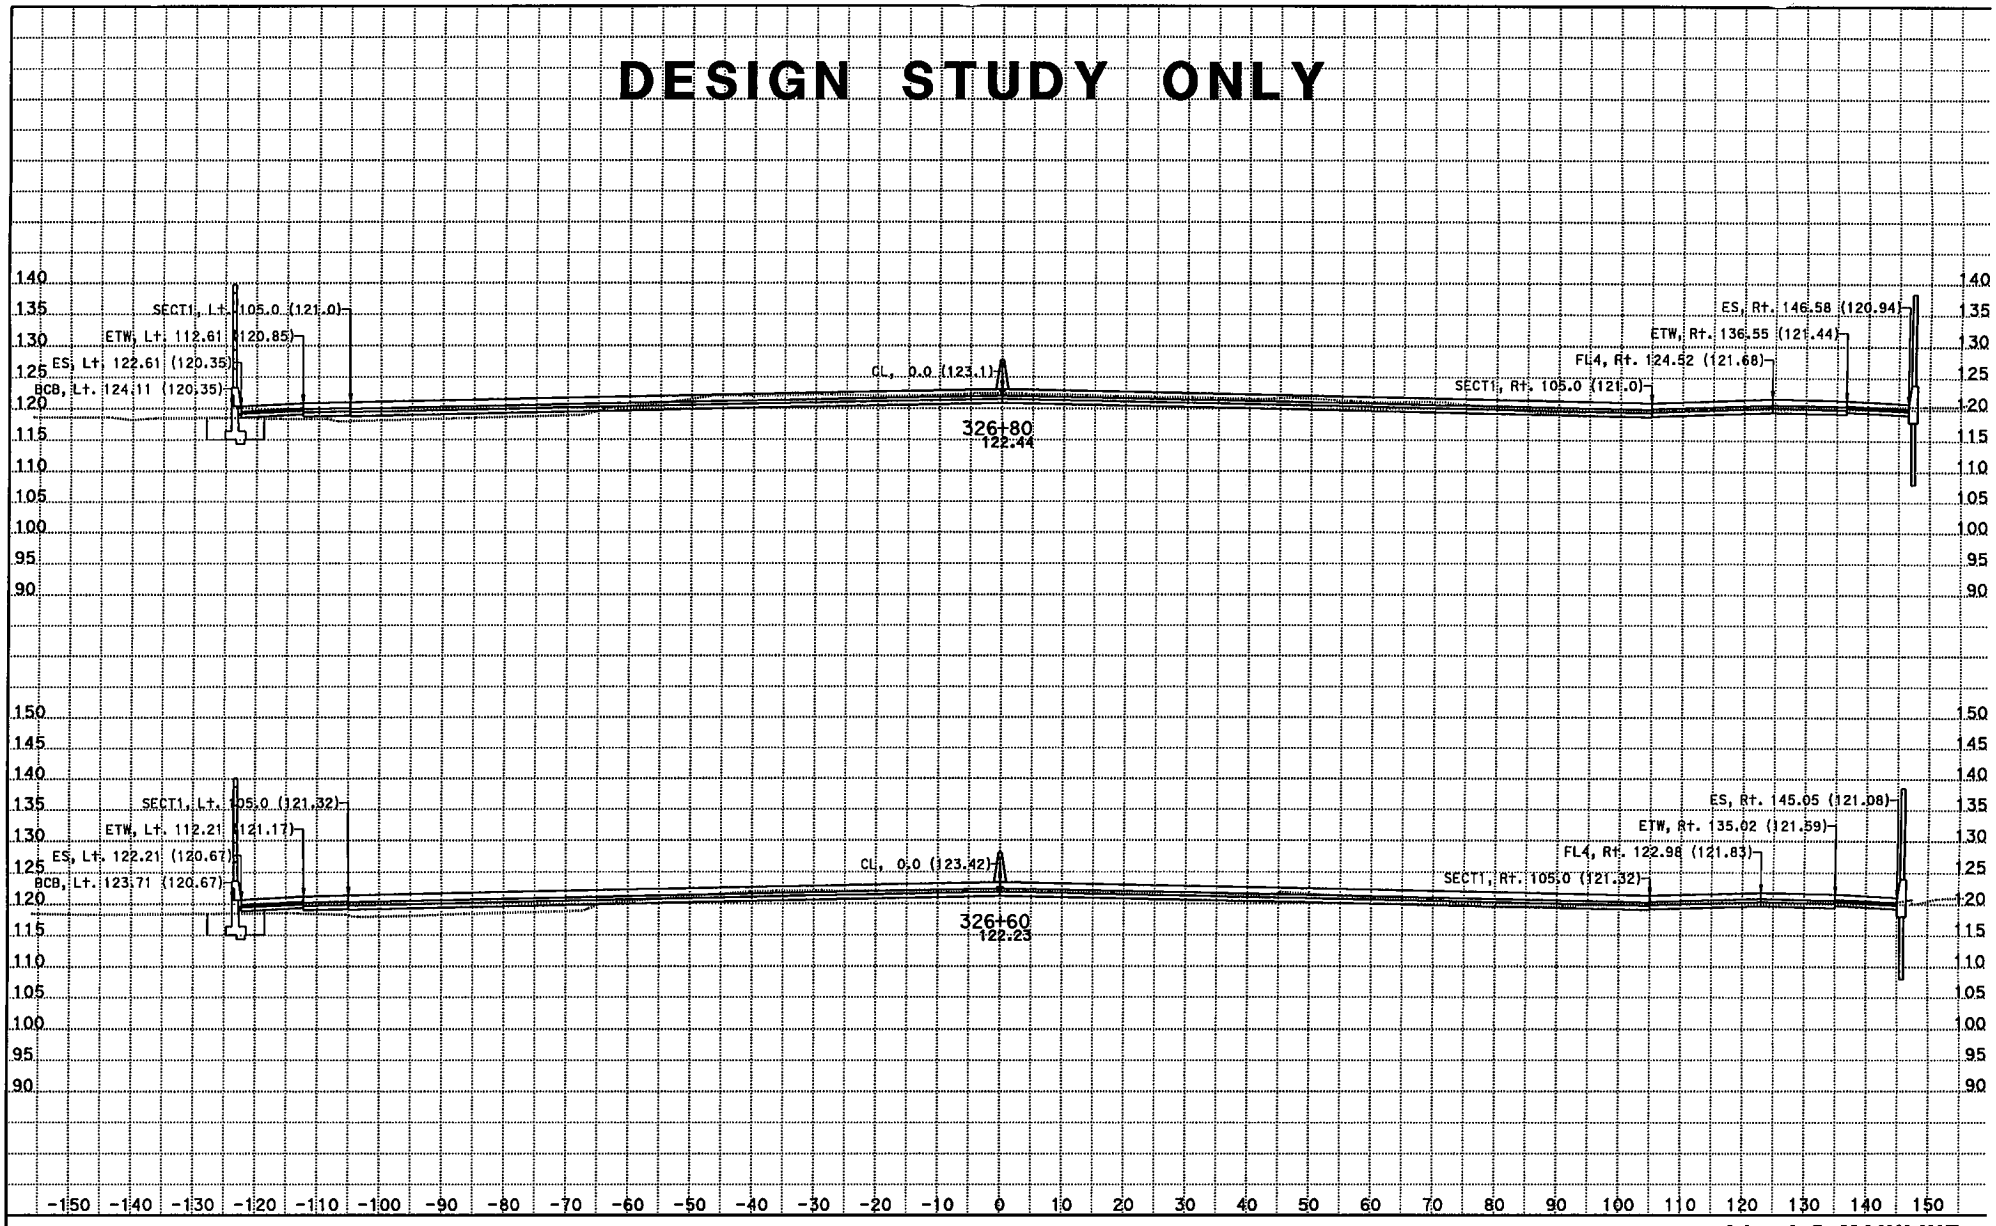

CREATED BY: Kevin Q Nguyen
DATE: 11/28/2012
KC Project: 215951 File: D:\JUNK*951\da1.ear

CONTRACT: 07215951
DIST/CO/RTE/PM: 07/LA/05/0.0-7.6
PROJECT ID: 215951

SCALE: 1" = 10' Horiz.
1" = 10' Vert.
All Dimensions are US Survey Feet

A1 - I-5 MAINLINE CROSS SECTIONS

DESIGN STUDY ONLY

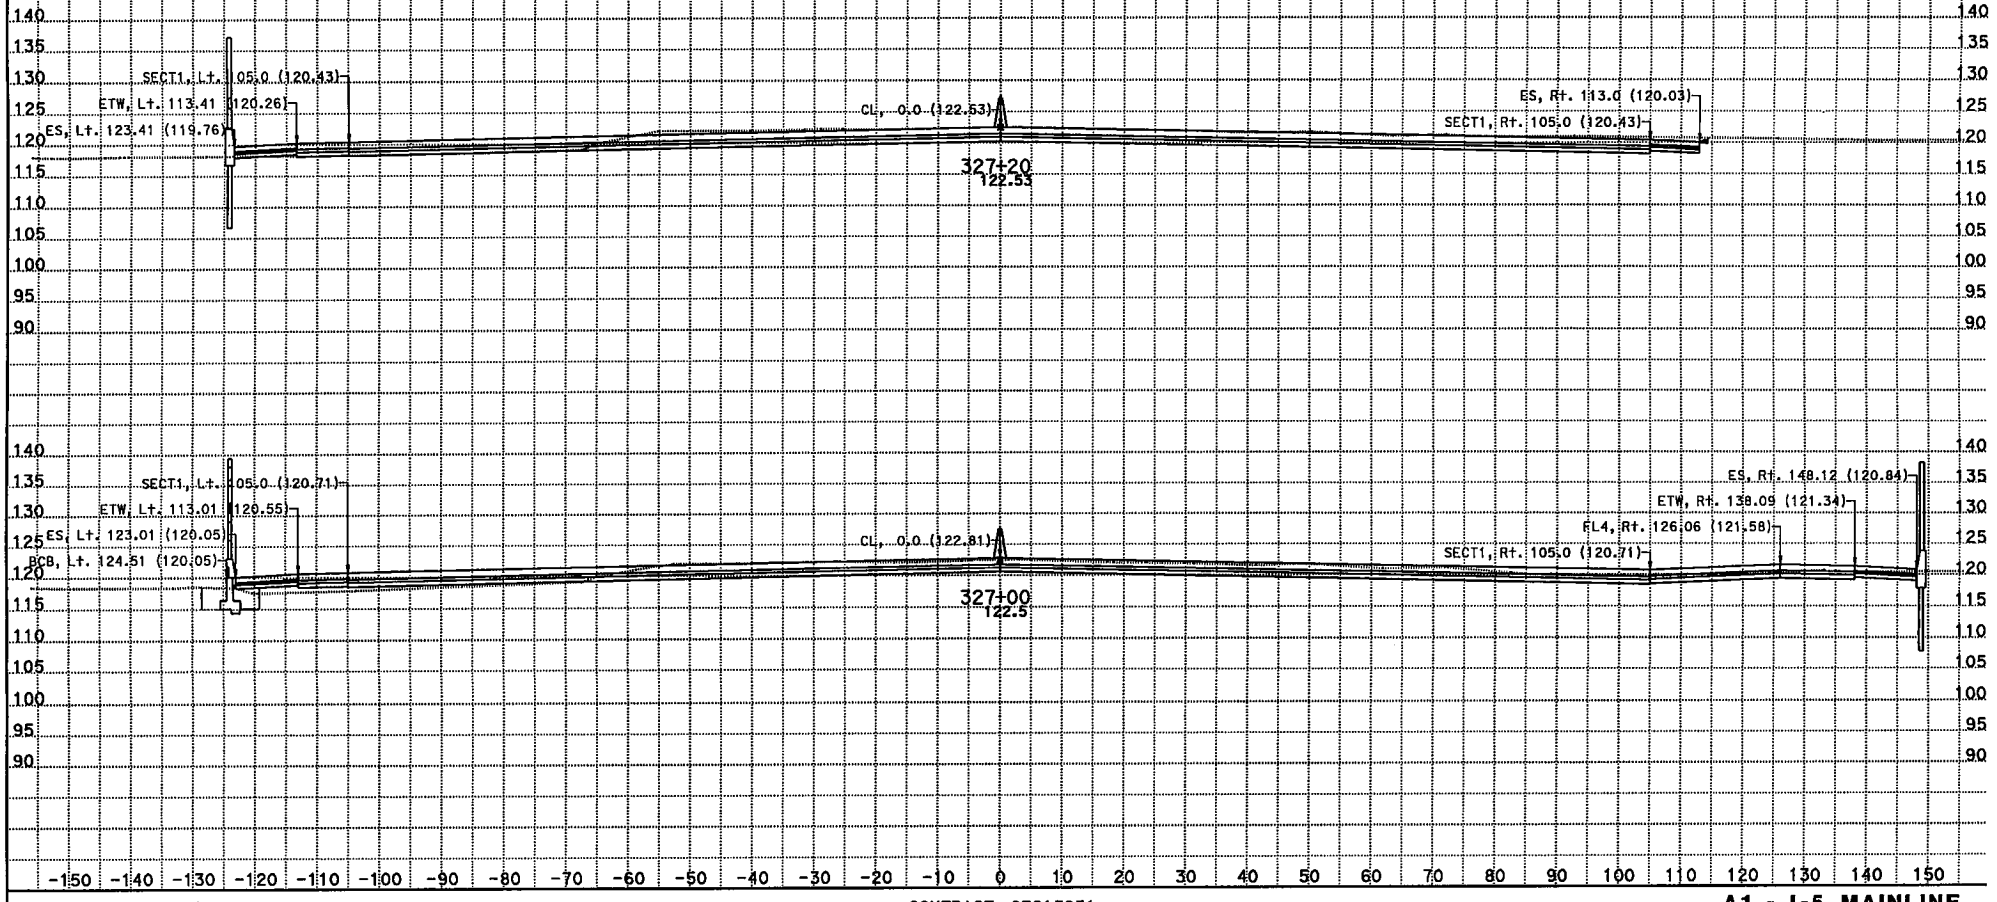

CREATED BY: Kevin Q Nguyen
DATE: 11/28/2012
KC Project: 215951 File: D:\JUNK*951\da1.ear

CONTRACT: 07215951
DIST/CO/RTE/PM: 07/LA/05/0.0-7.6
PROJECT ID: 215951

SCALE: 1" = 10' Horiz.
1" = 10' Vert.
All Dimensions are US Survey Feet

A1 - I-5 MAINLINE CROSS SECTIONS

DESIGN STUDY ONLY

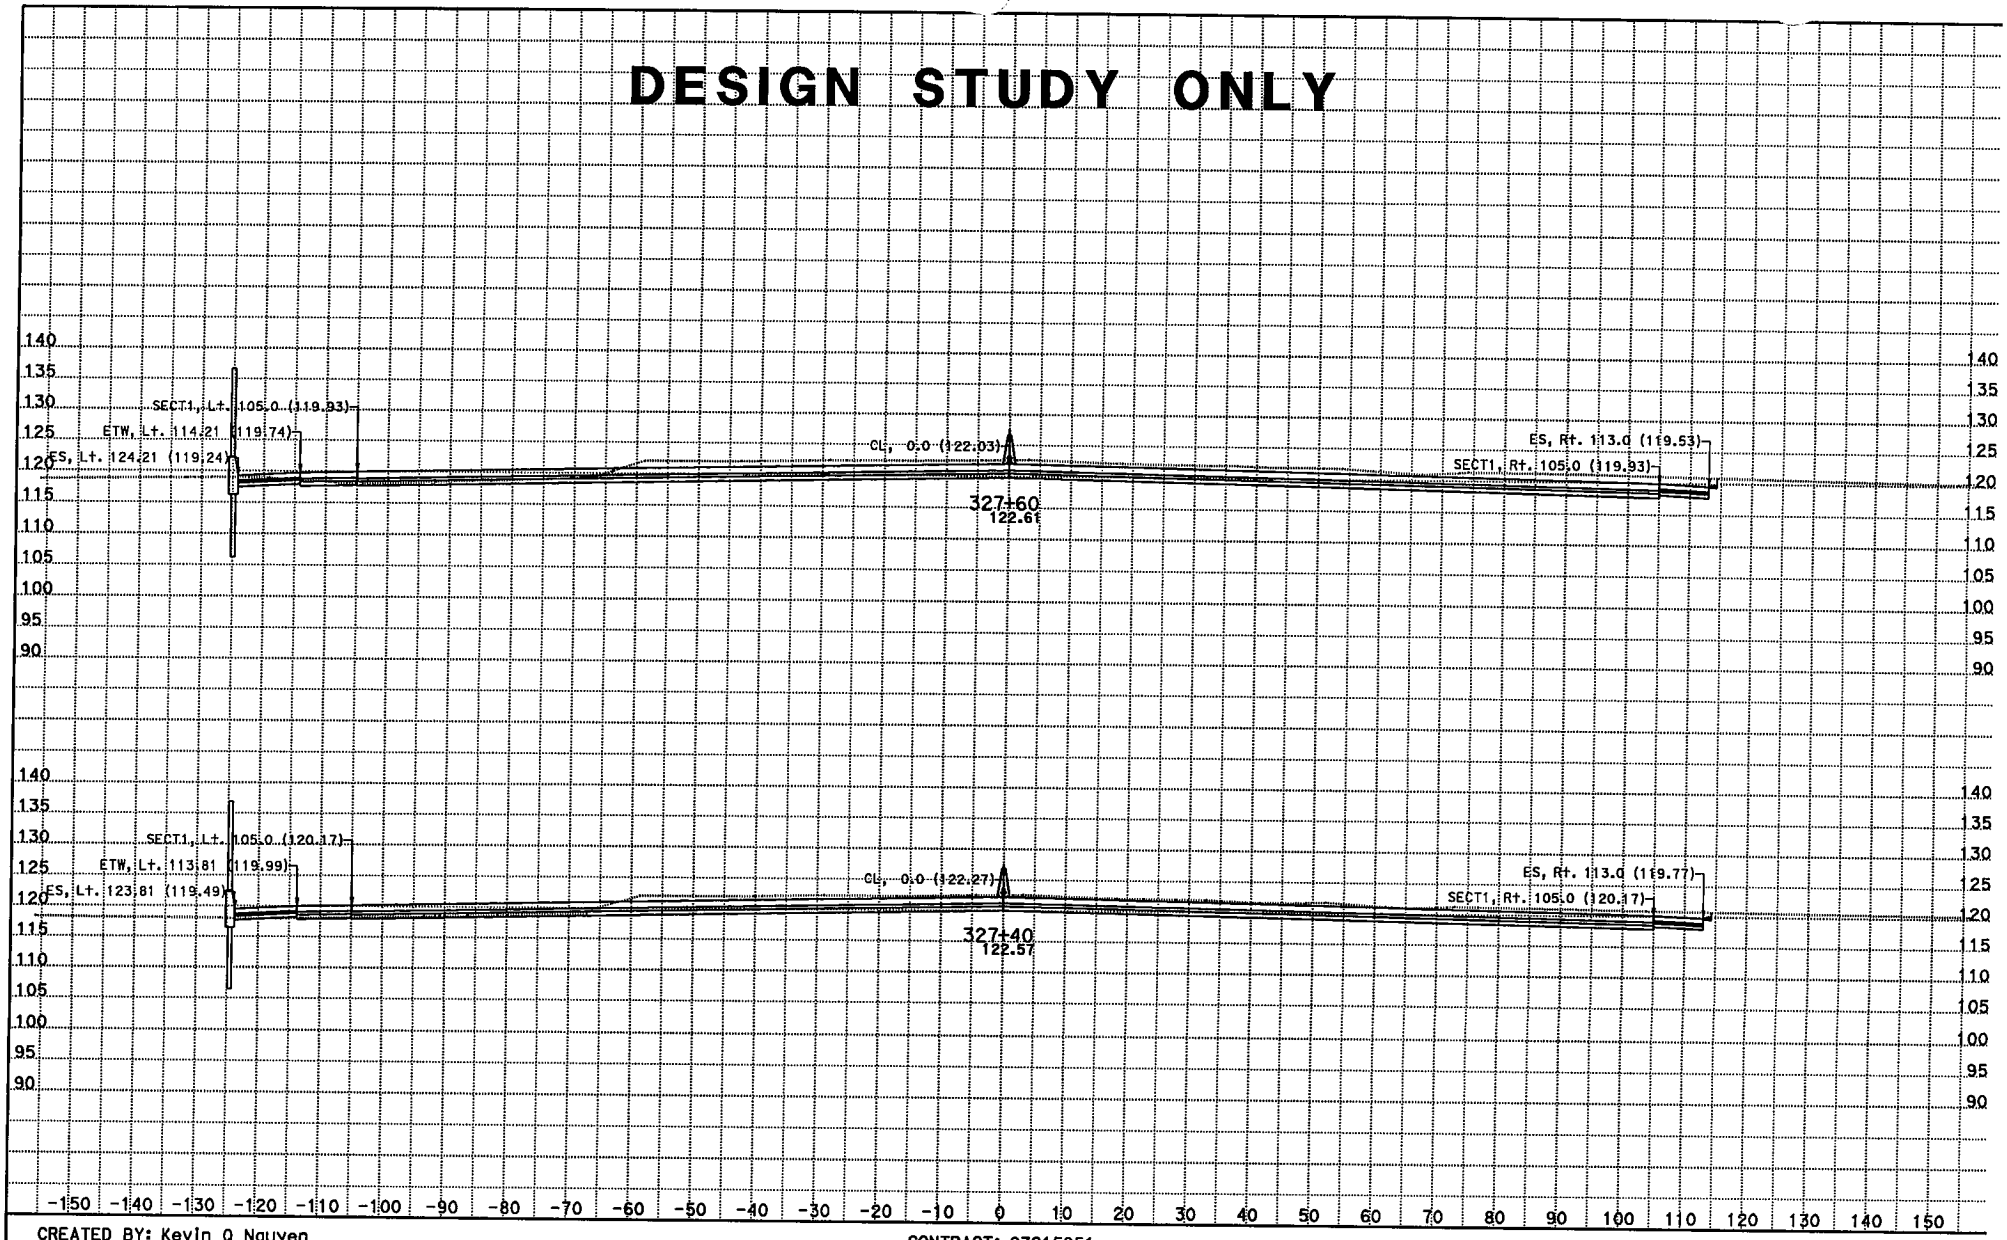

CREATED BY: Kevin Q Nguyen
DATE: 11/28/2012
KC Project: 215951 File: D:\JUNK*951\da1.ear

CONTRACT: 07215951
DIST/CO/RTE/PM: 07/LA/05/0.0-7.6
PROJECT ID: 215951

SCALE: 1" = 10' Horiz.
1" = 10' Vert.
All Dimensions are US Survey Feet

A1 - I-5 MAINLINE CROSS SECTIONS

DESIGN STUDY ONLY

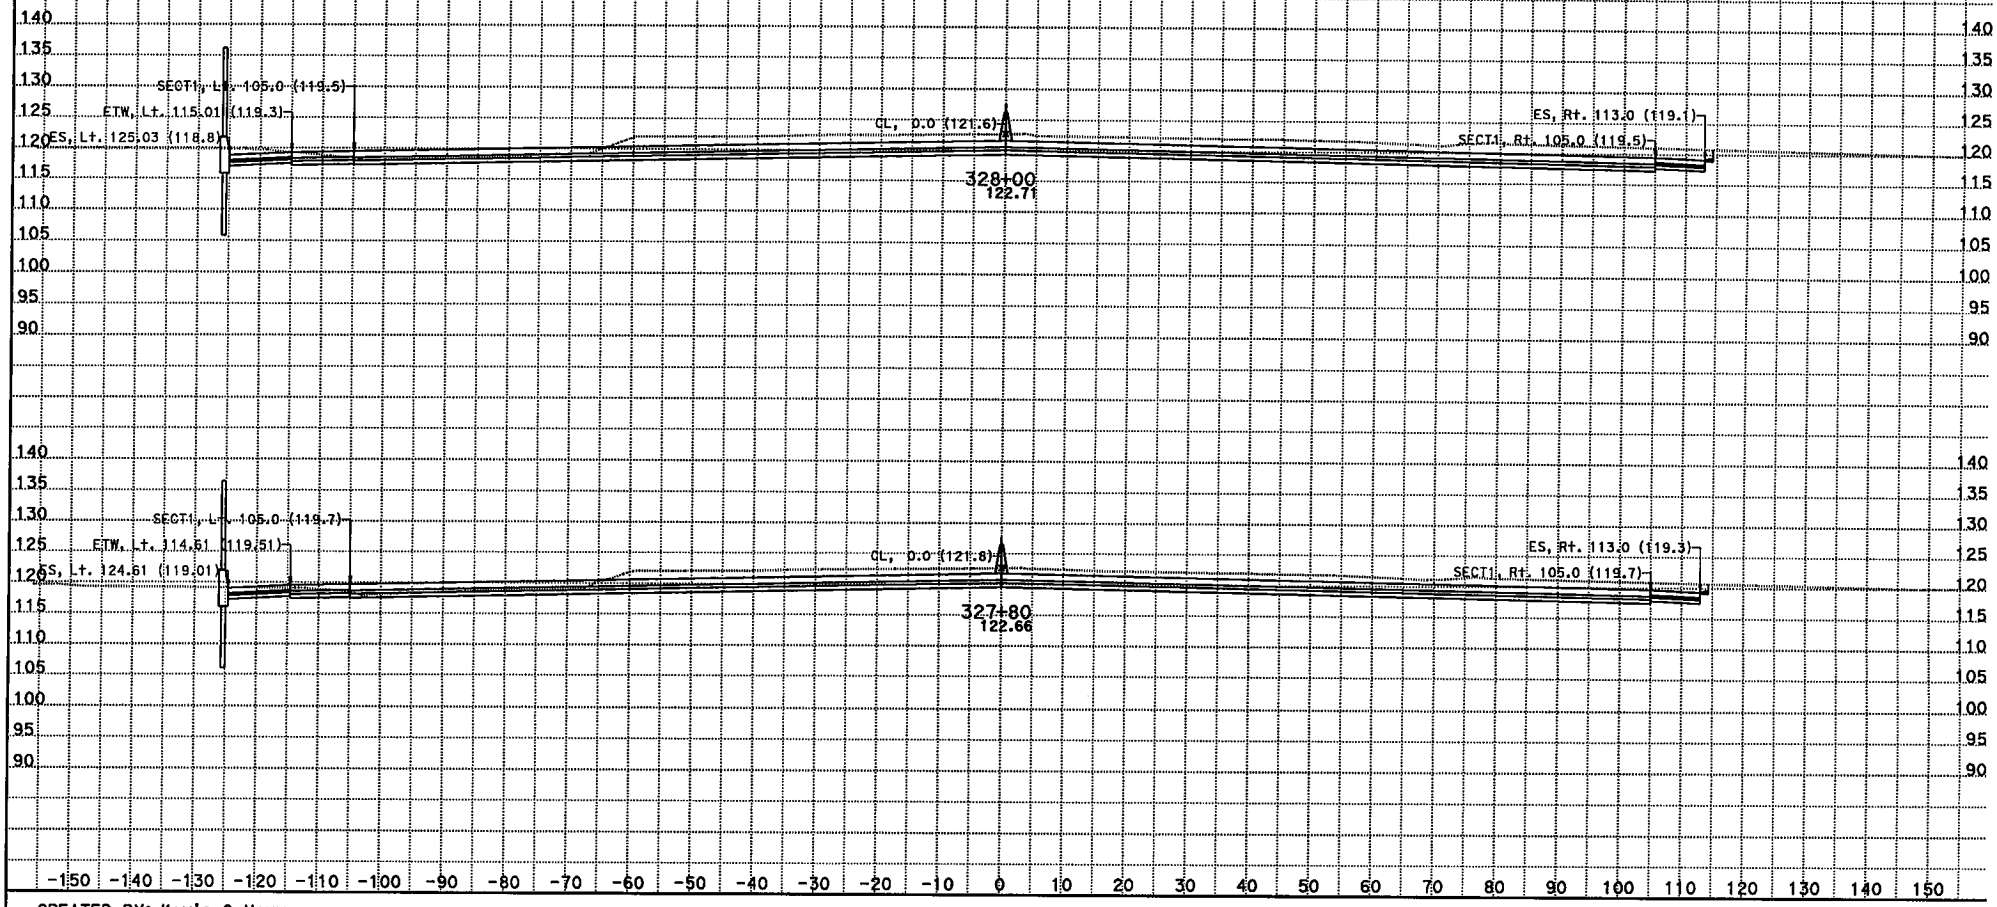

CREATED BY: Kevin Q Nguyen
DATE: 11/28/2012
KC Project: 215951 File: D:\JUNK*951\da1.ear

CONTRACT: 07215951
DIST/CO/RTE/PM: 07/LA/05/0.0-7.6
PROJECT ID: 215951

SCALE: 1" = 10' Horiz.
1" = 10' Vert.
All Dimensions are US Survey Feet

A1 - I-5 MAINLINE CROSS SECTIONS

DESIGN STUDY ONLY

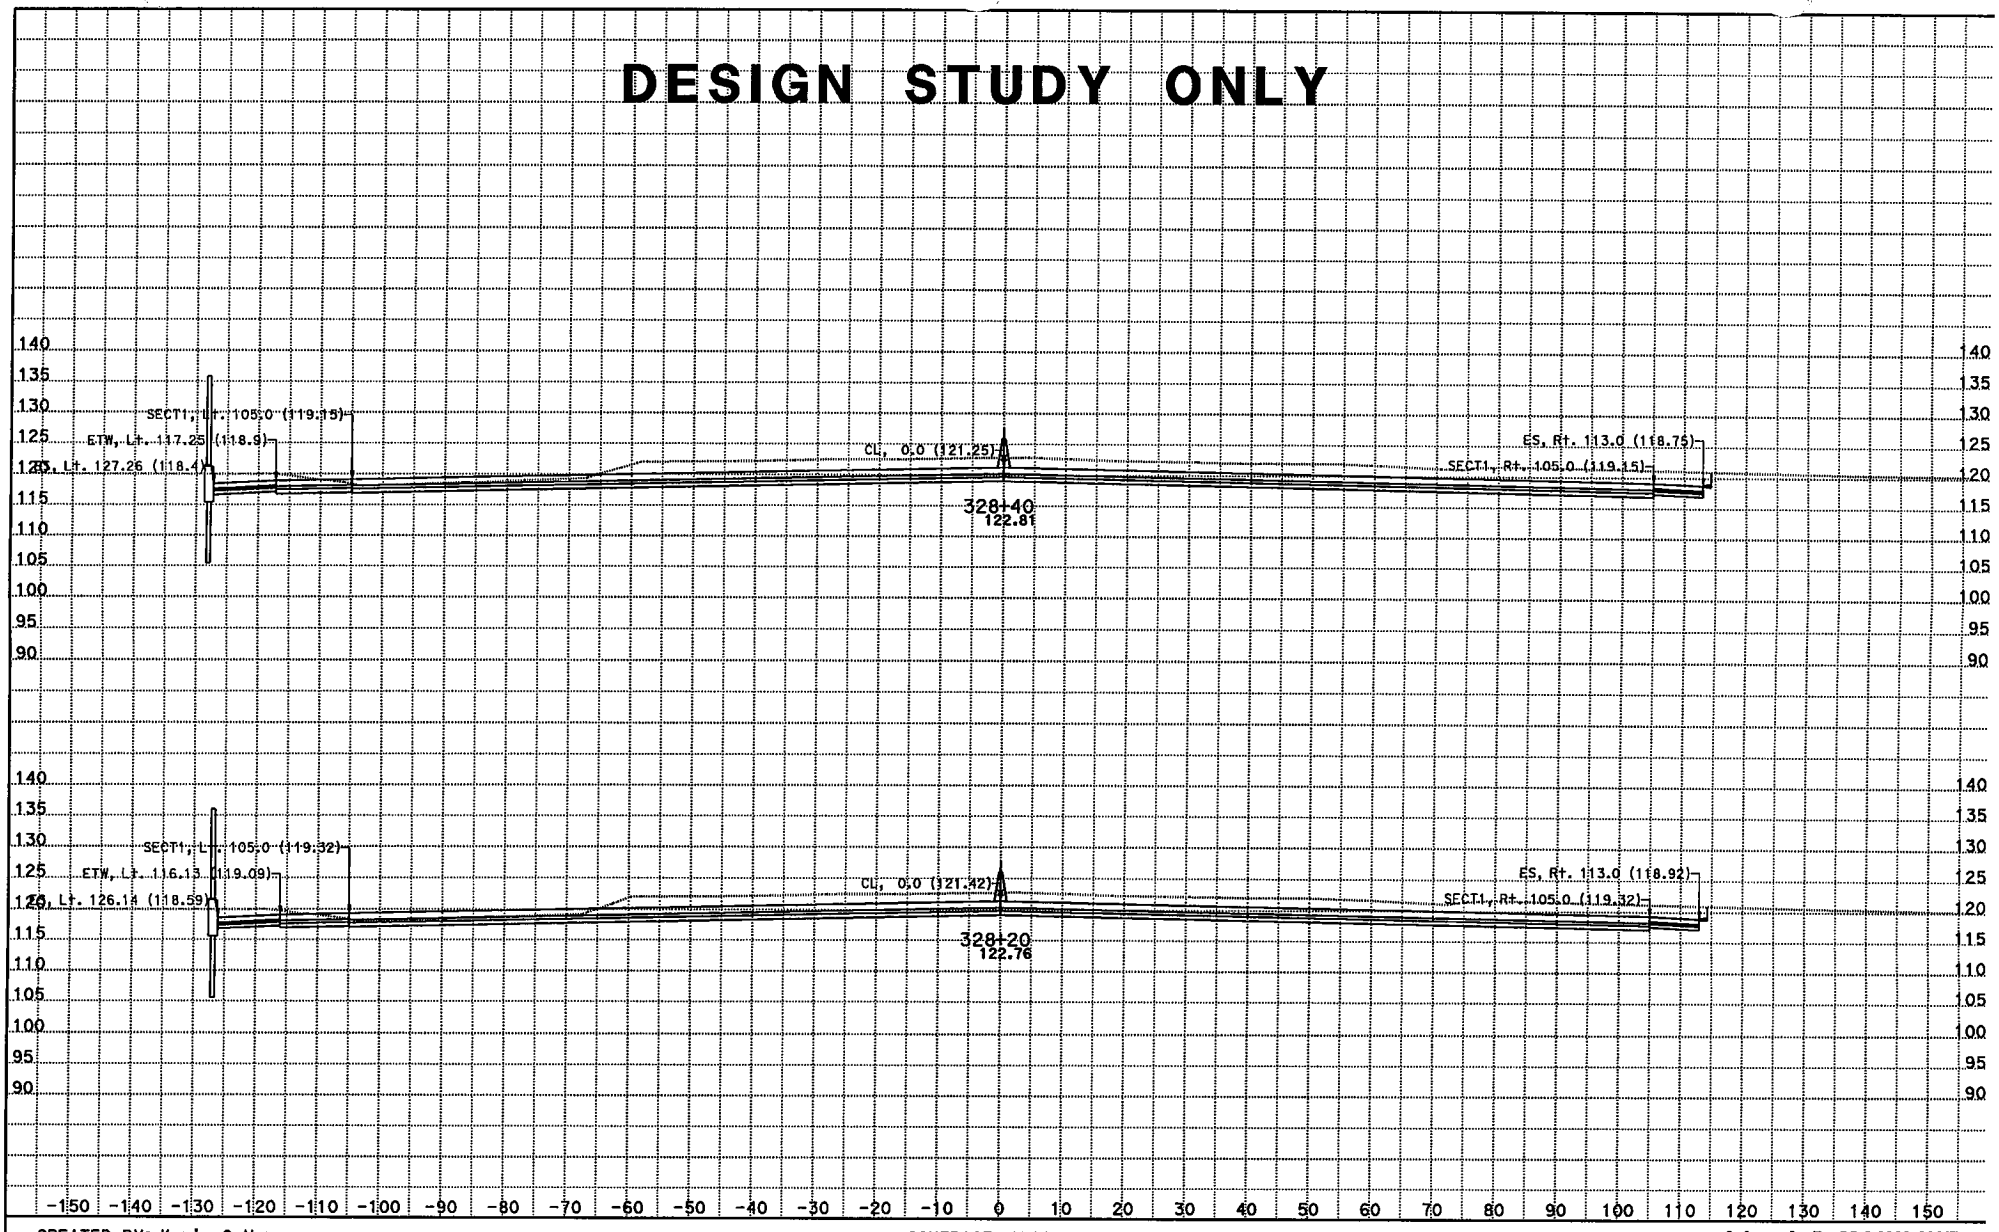

CREATED BY: Kevin Q Nguyen
DATE: 11/28/2012
KC Project: 215951 File: D:\JUNK*951\da1.ear

CONTRACT: 07215951
DIST/CO/RTE/PM: 07/LA/05/0.0-7.6
PROJECT ID: 215951

SCALE: 1" = 10' Horiz.
1" = 10' Vert.
All Dimensions are US Survey Feet

A1 - I-5 MAINLINE CROSS SECTIONS

DESIGN STUDY ONLY

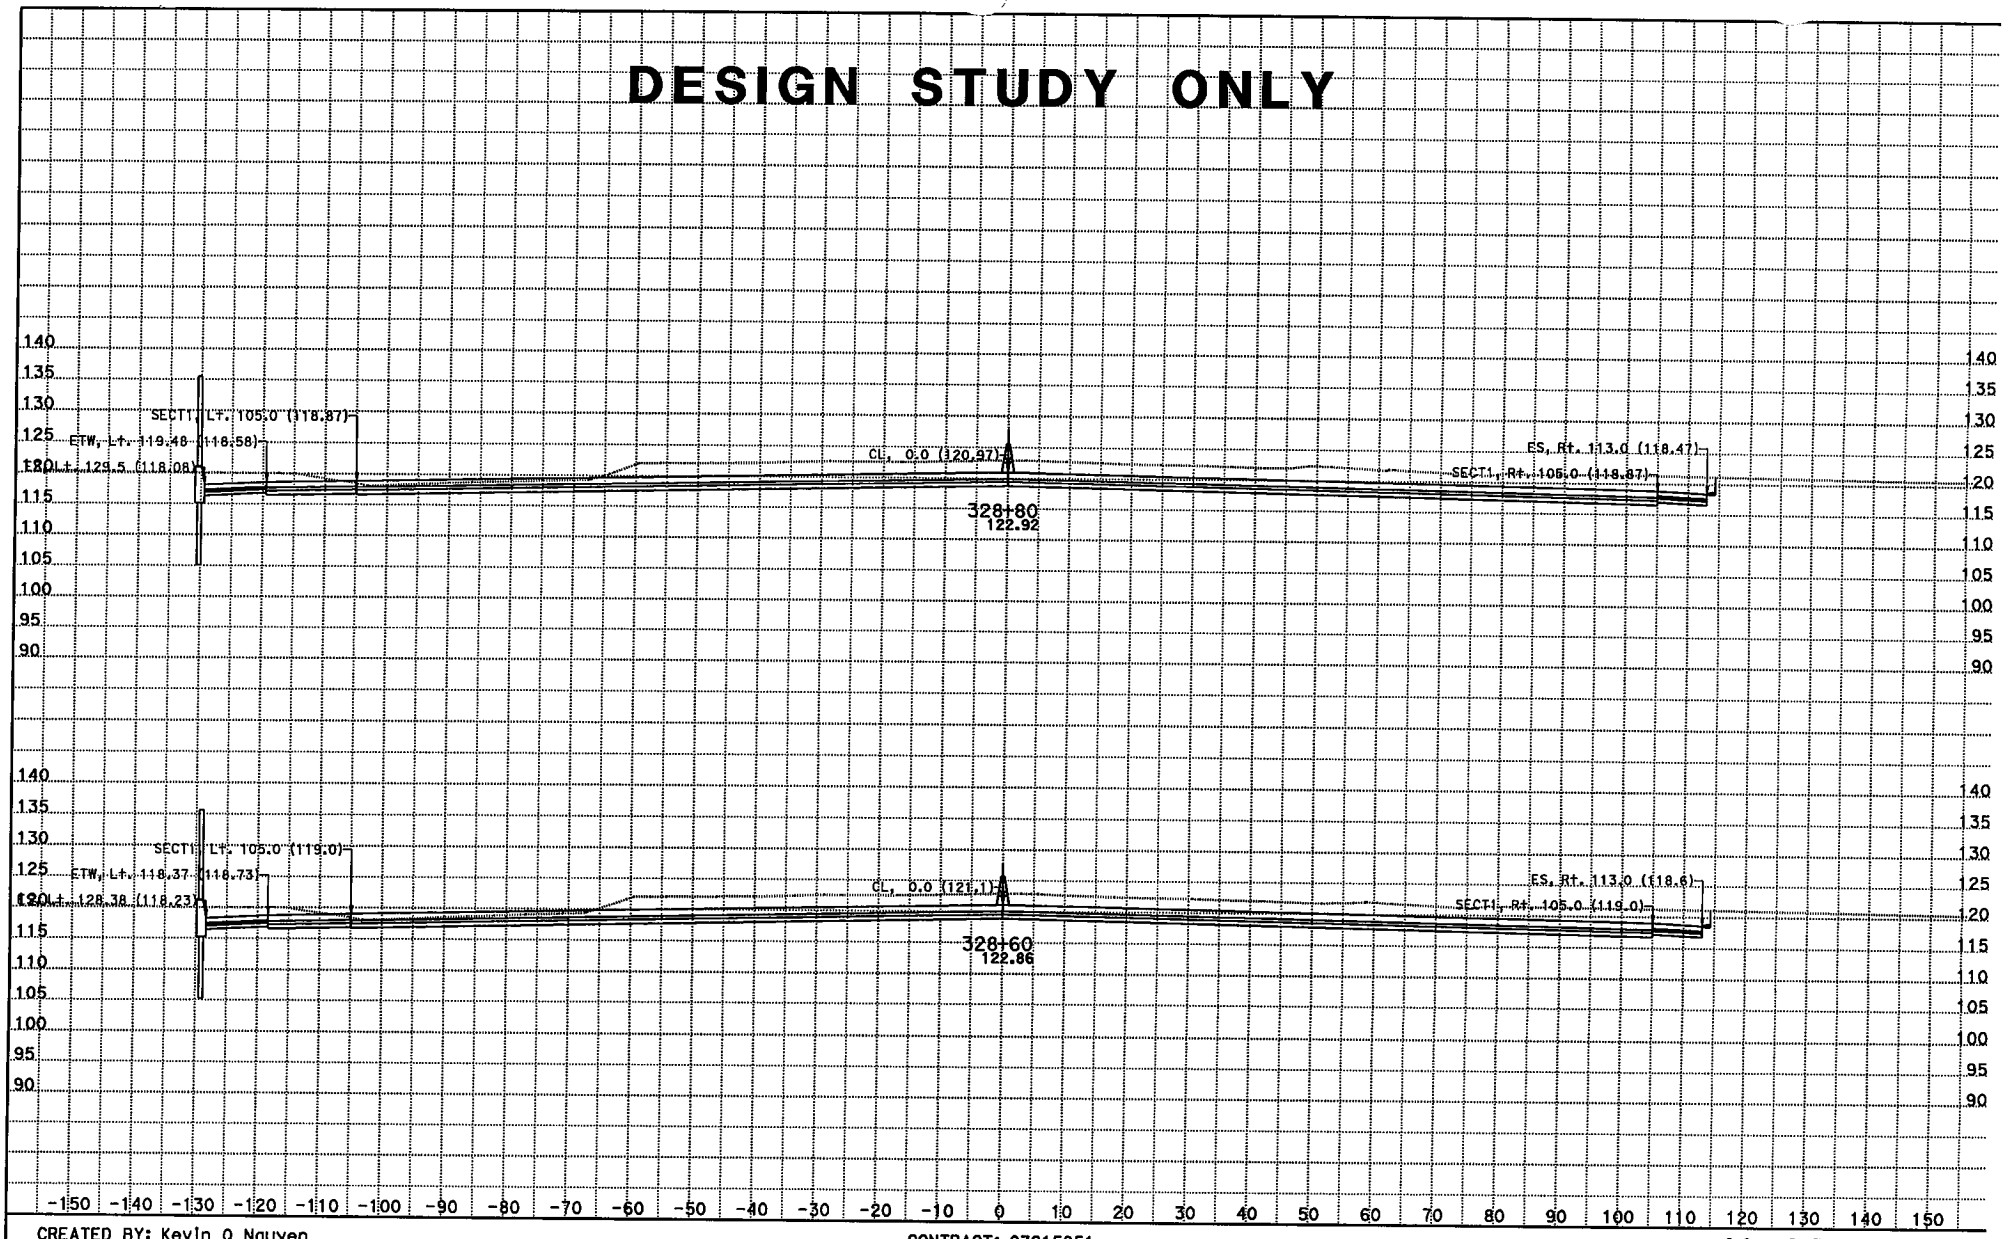

CREATED BY: Kevin Q Nguyen
DATE: 11/28/2012
KC Project: 215951 File: D:\JUNK*951\da1.ear

CONTRACT: 07215951
DIST/CO/RTE/PM: 07/LA/05/0.0-7.6
PROJECT ID: 215951

SCALE: 1" = 10' Horiz.
1" = 10' Vert.
All Dimensions are US Survey Feet

A1 - I-5 MAINLINE CROSS SECTIONS

DESIGN STUDY ONLY

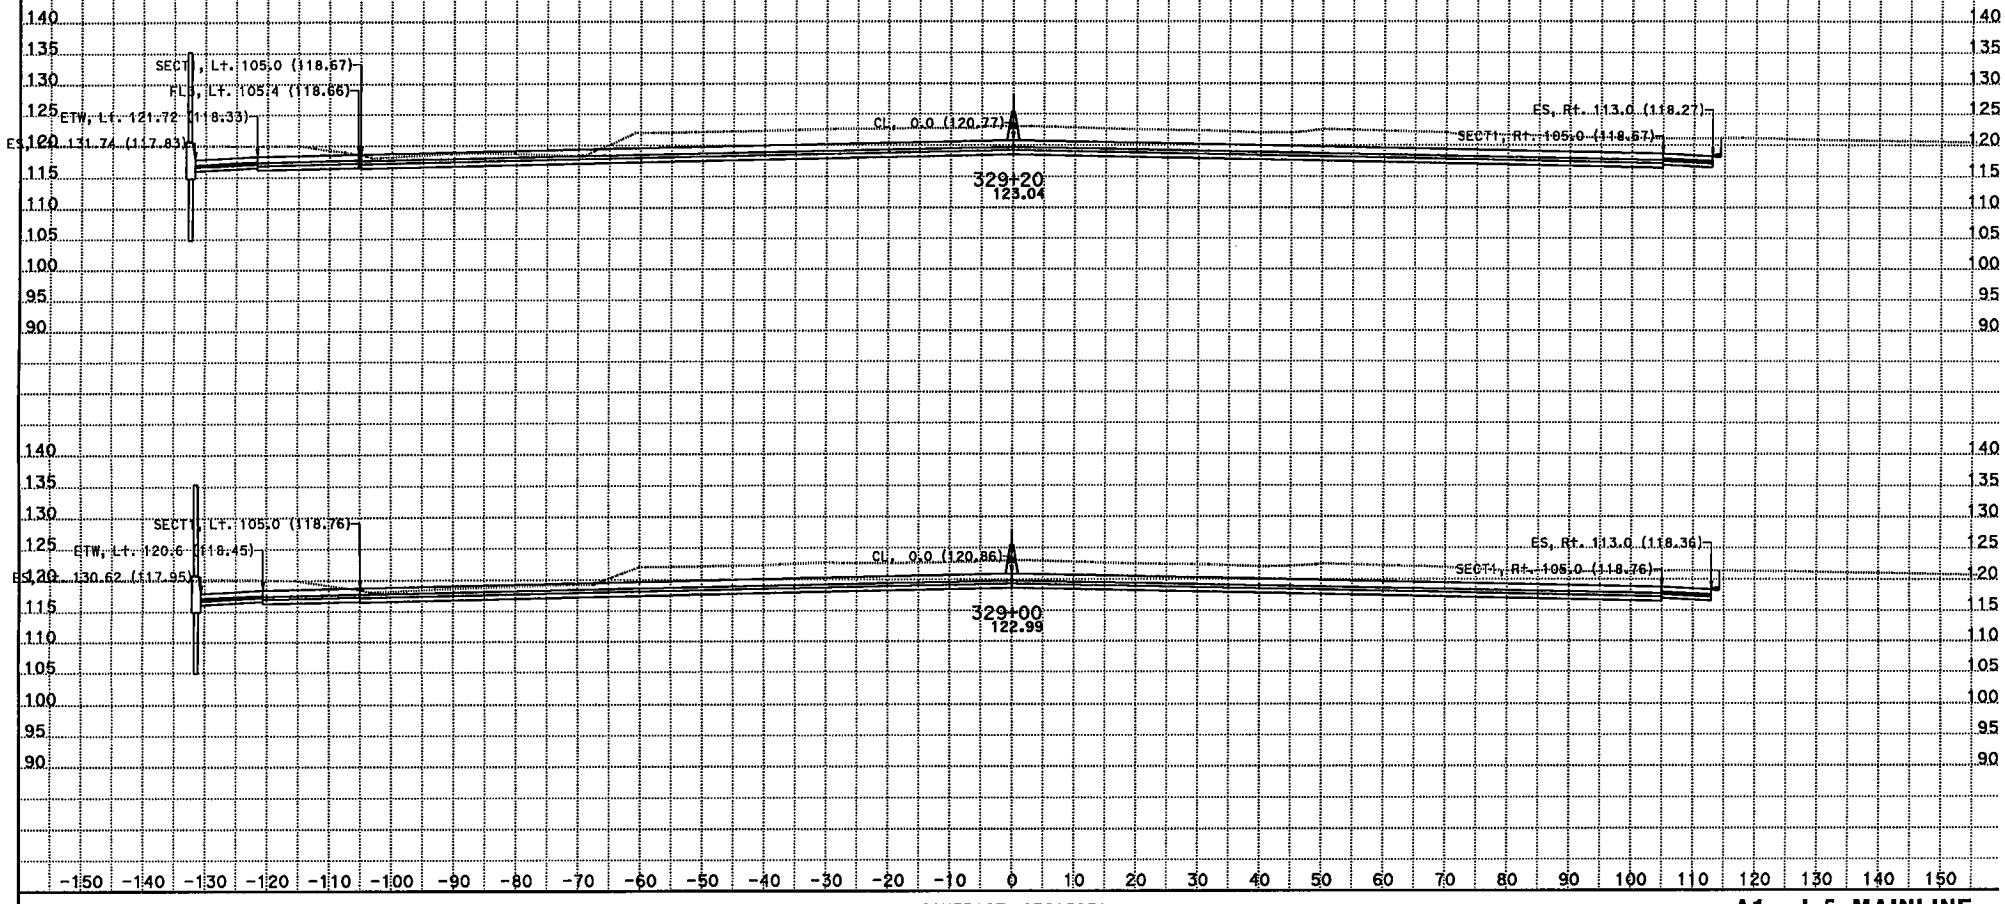

CREATED BY: Kevin Q Nguyen
DATE: 11/28/2012
KC Project: 215951 File: D:\JUNK*951\da1.ear

CONTRACT: 07215951
DIST/CO/RTE/PM: 07/LA/05/0.0-7.6
PROJECT ID: 215951

SCALE: 1" = 10' Horiz.
1" = 10' Vert.
All Dimensions are US Survey Feet

A1 - I-5 MAINLINE CROSS SECTIONS
SHEET 50 OF XXX

DESIGN STUDY ONLY

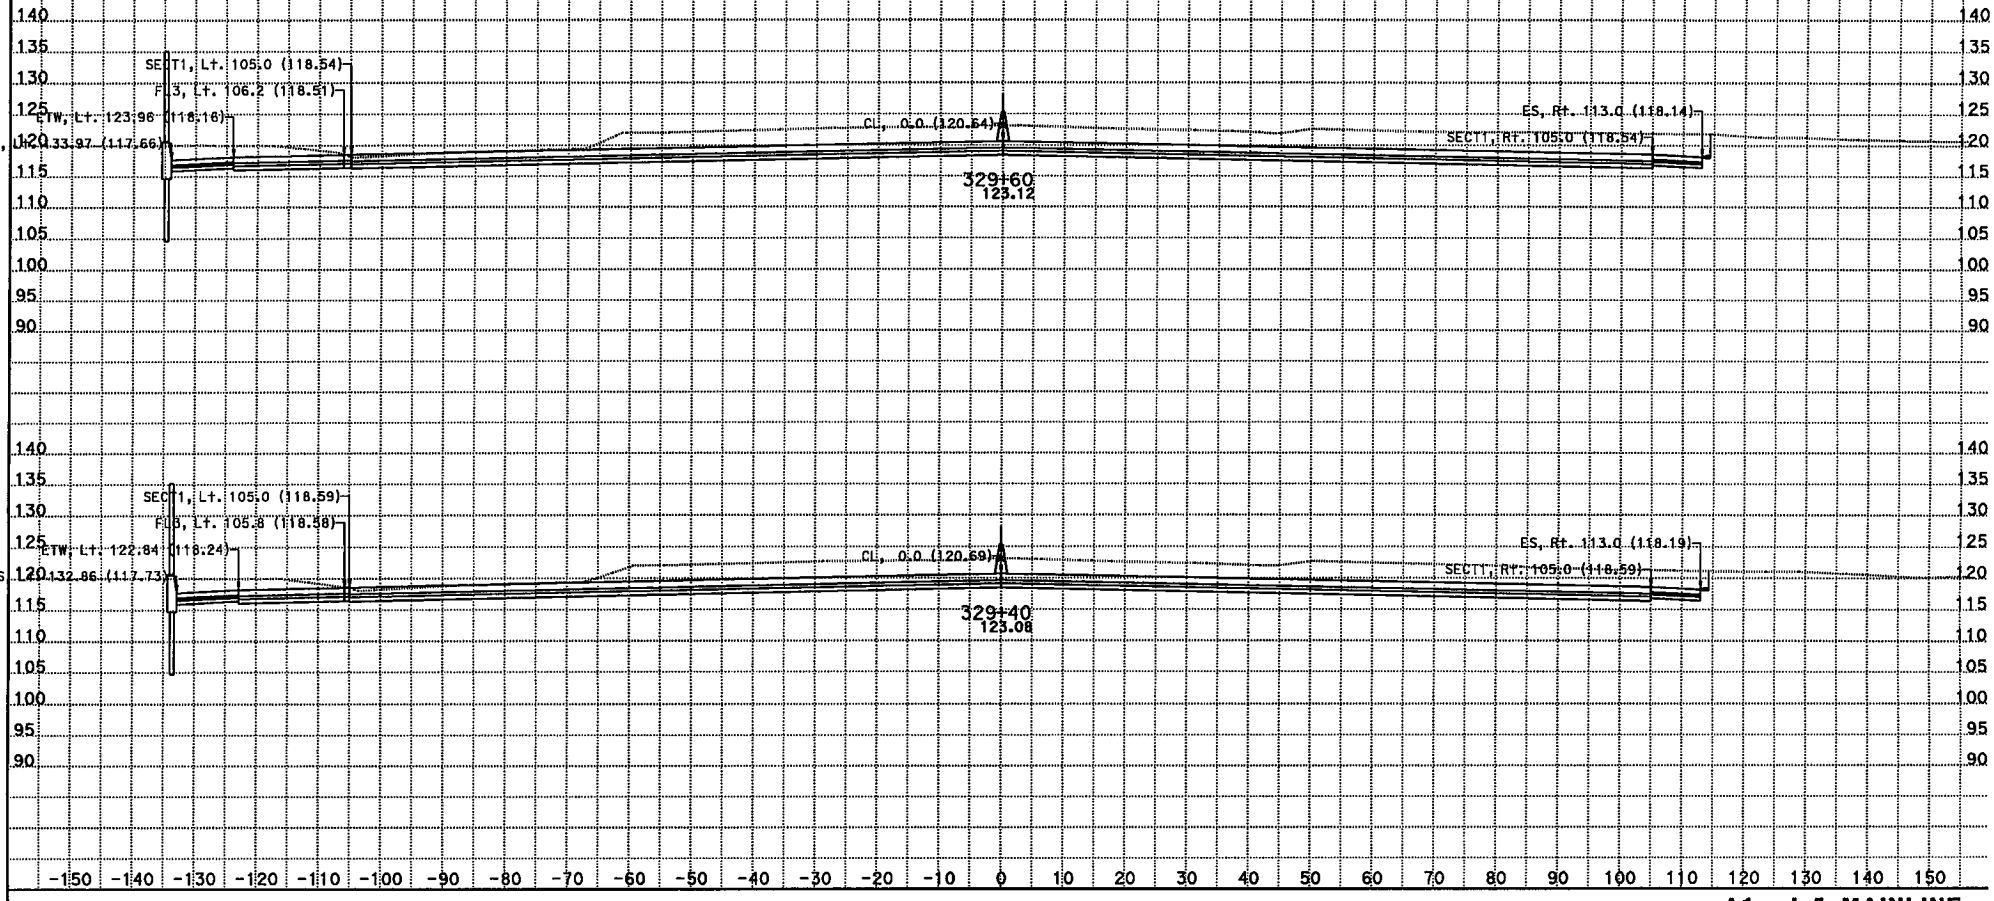

CREATED BY: Kevin Q Nguyen
DATE: 11/28/2012
KC Project: 215951 File: D:\JUNK*951\da1.ear

CONTRACT: 07215951
DIST/CO/RTE/PM: 07/LA/05/0.0-7.6
PROJECT ID: 215951

SCALE: 1" = 10' Horiz.
1" = 10' Vert.
All Dimensions are US Survey Feet

A1 - I-5 MAINLINE CROSS SECTIONS

DESIGN STUDY ONLY

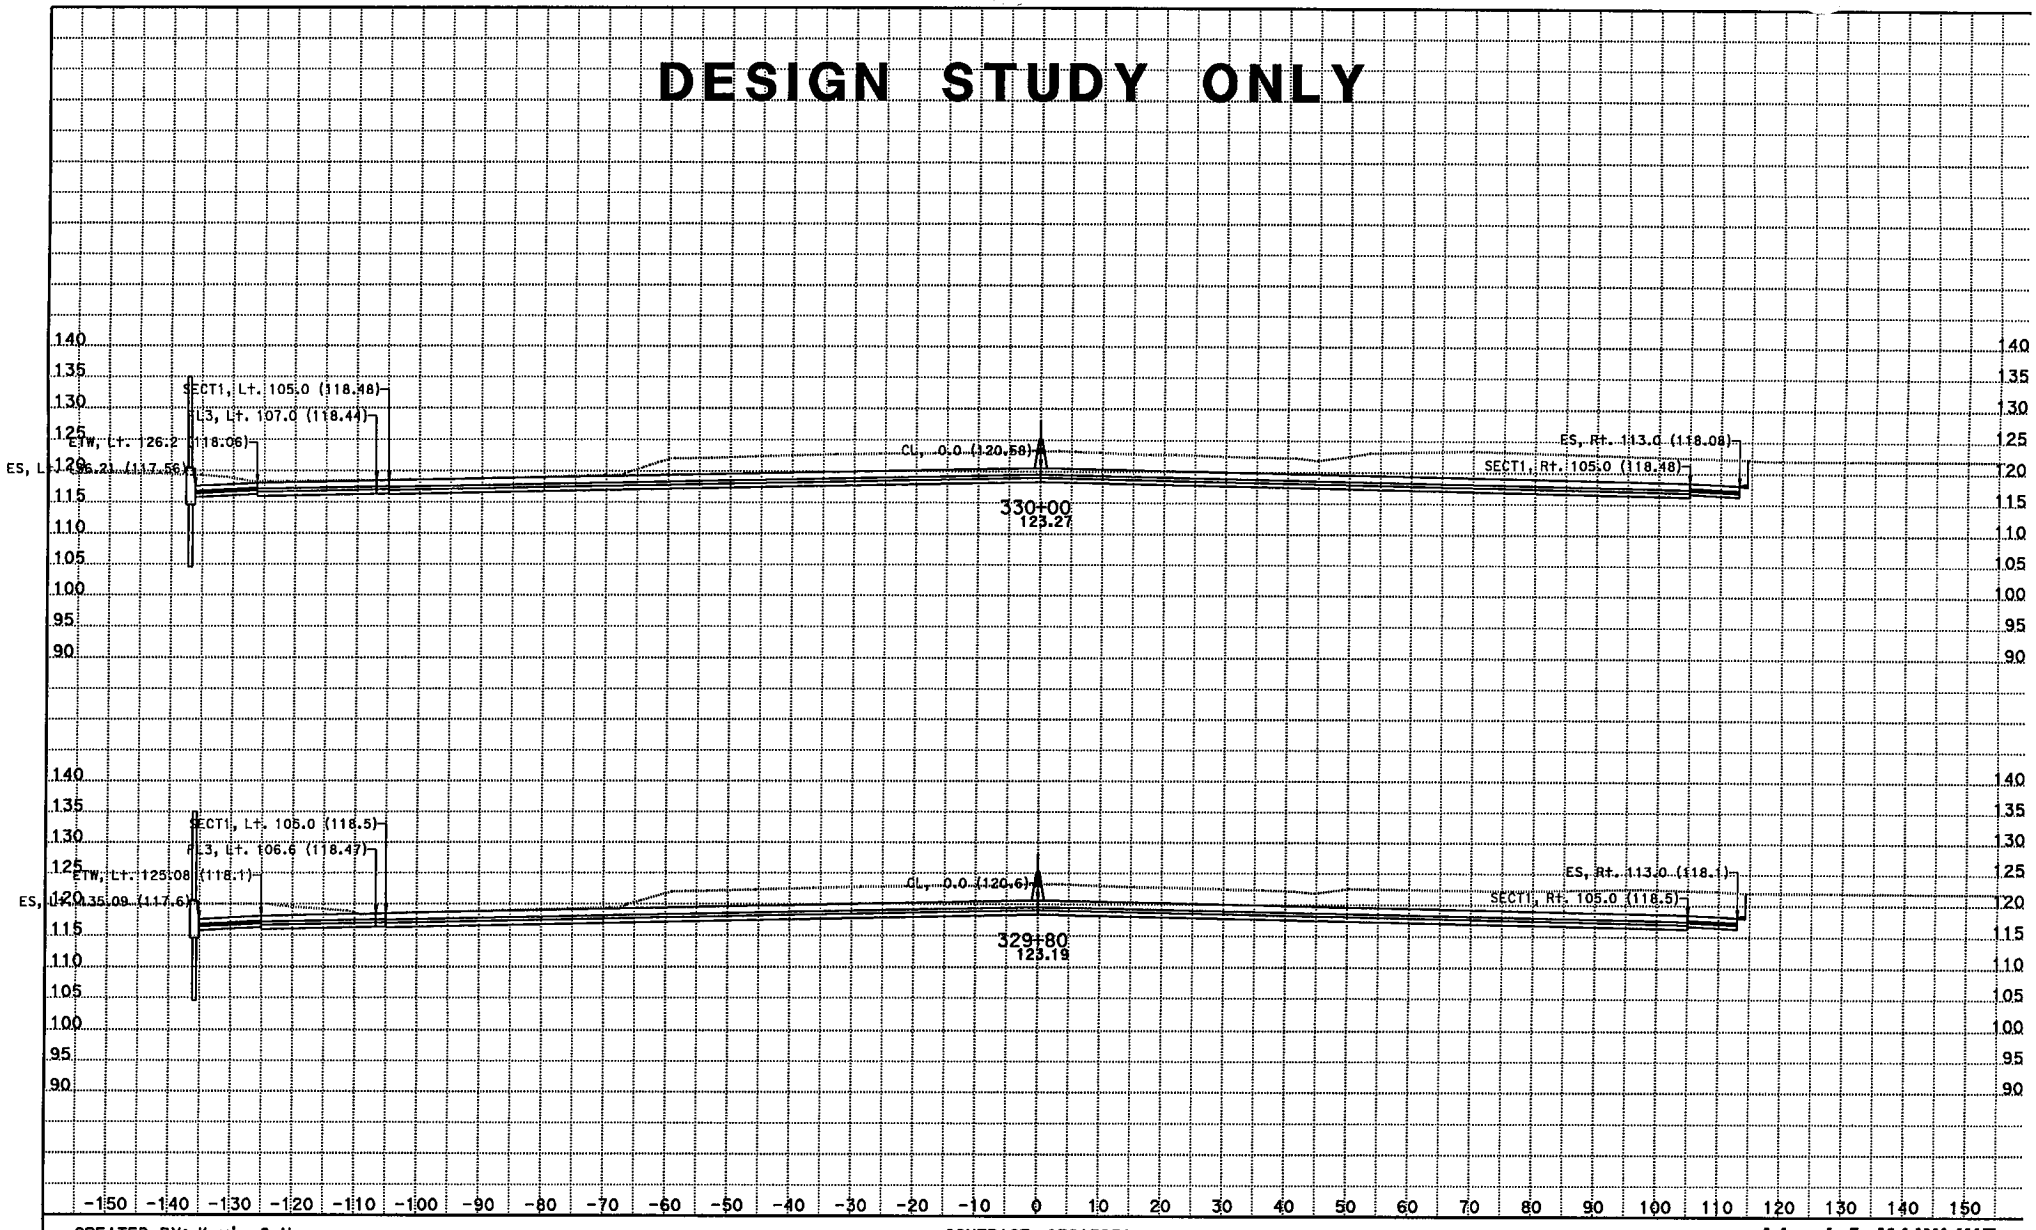

CREATED BY: Kevin Q Nguyen
DATE: 11/28/2012
KC Project: 215951 File: D:\JUNK*951\da1.ear

CONTRACT: 07215951
DIST/CO/RTE/PM: 07/LA/05/0.0-7.6
PROJECT ID: 215951

SCALE: 1" = 10' Horiz.
1" = 10' Vert.
All Dimensions are US Survey Feet

A1 - I-5 MAINLINE CROSS SECTIONS

SHEET 52 OF XXX

DESIGN STUDY ONLY

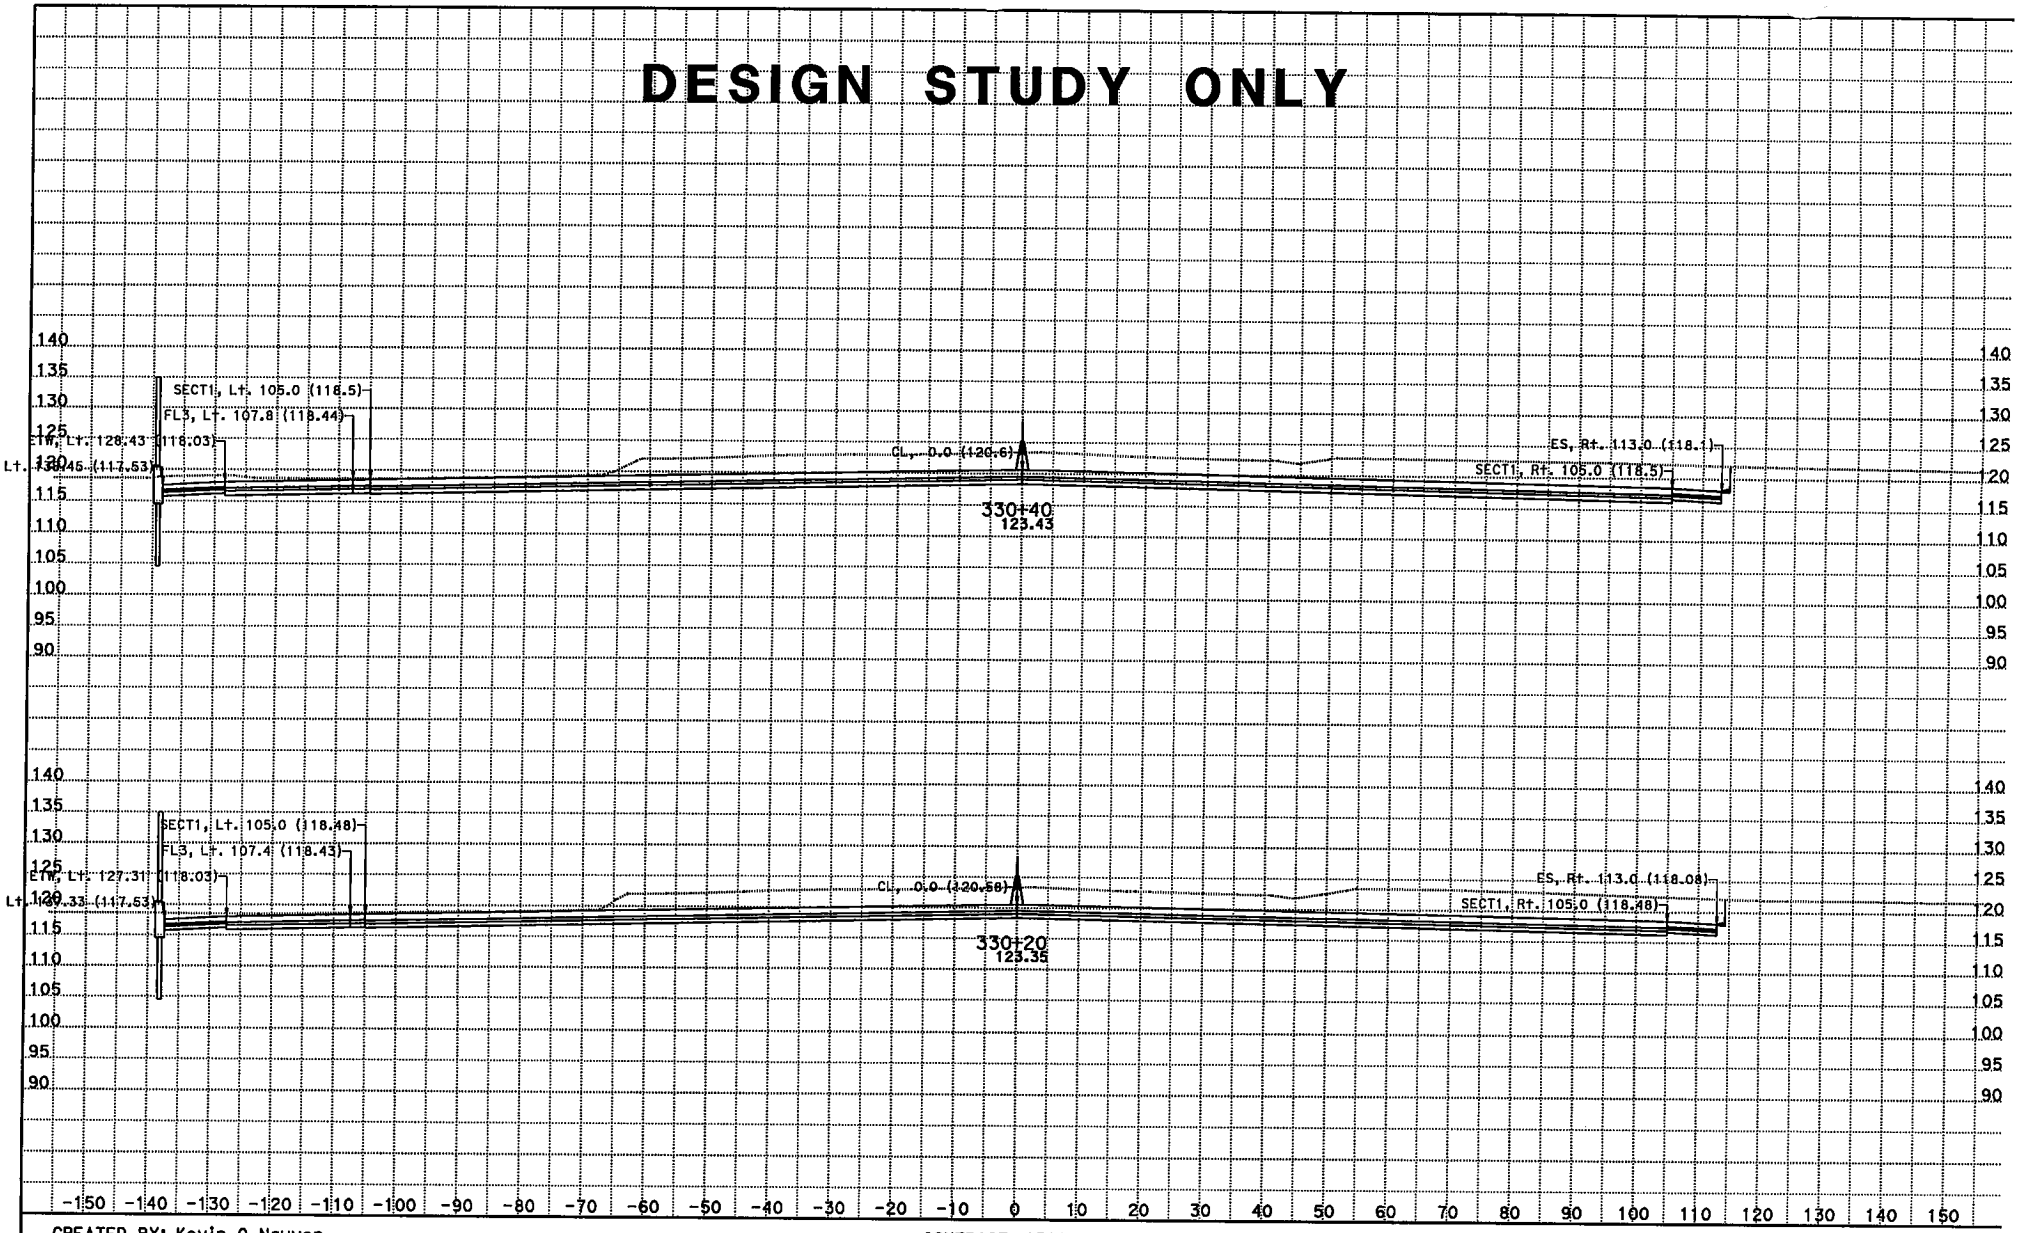

CREATED BY: Kevin Q Nguyen
DATE: 11/28/2012
KC Project: 215951 File: D:\JUNK*951\da1.ear

CONTRACT: 07215951
DIST/CO/RTE/PM: 07/LA/05/0.0-7.6
PROJECT ID: 215951

SCALE: 1" = 10' Horiz.
1" = 10' Vert.
All Dimensions are US Survey Feet

A1 - I-5 MAINLINE CROSS SECTIONS

SHEET 53 OF XXX

DESIGN STUDY ONLY

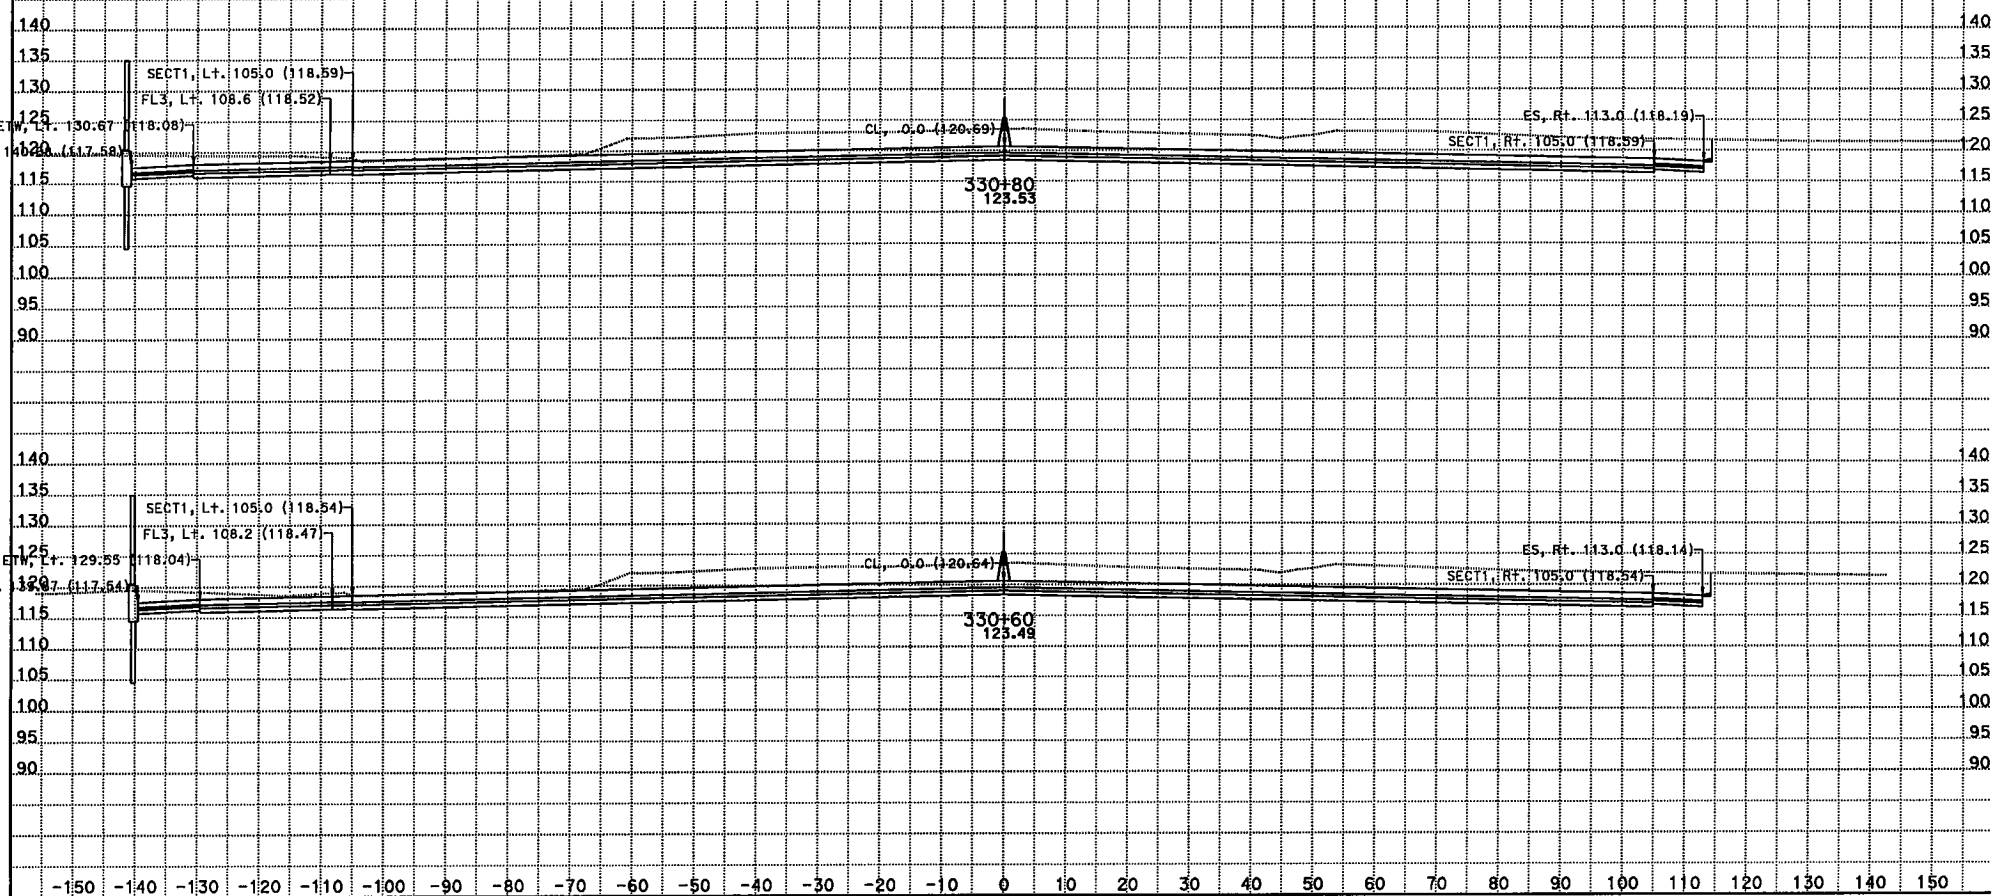

CREATED BY: Kevin Q Nguyen
DATE: 11/28/2012
KC Project: 215951 File: D:\JUNK*951\da1.ear

CONTRACT: 07215951
DIST/CO/RTE/PM: 07/LA/05/0.0-7.6
PROJECT ID: 215951

SCALE: 1" = 10' Horiz.
1" = 10' Vert.
All Dimensions are US Survey Feet

A1 - I-5 MAINLINE CROSS SECTIONS

SHEET 54 OF XXX

DESIGN STUDY ONLY

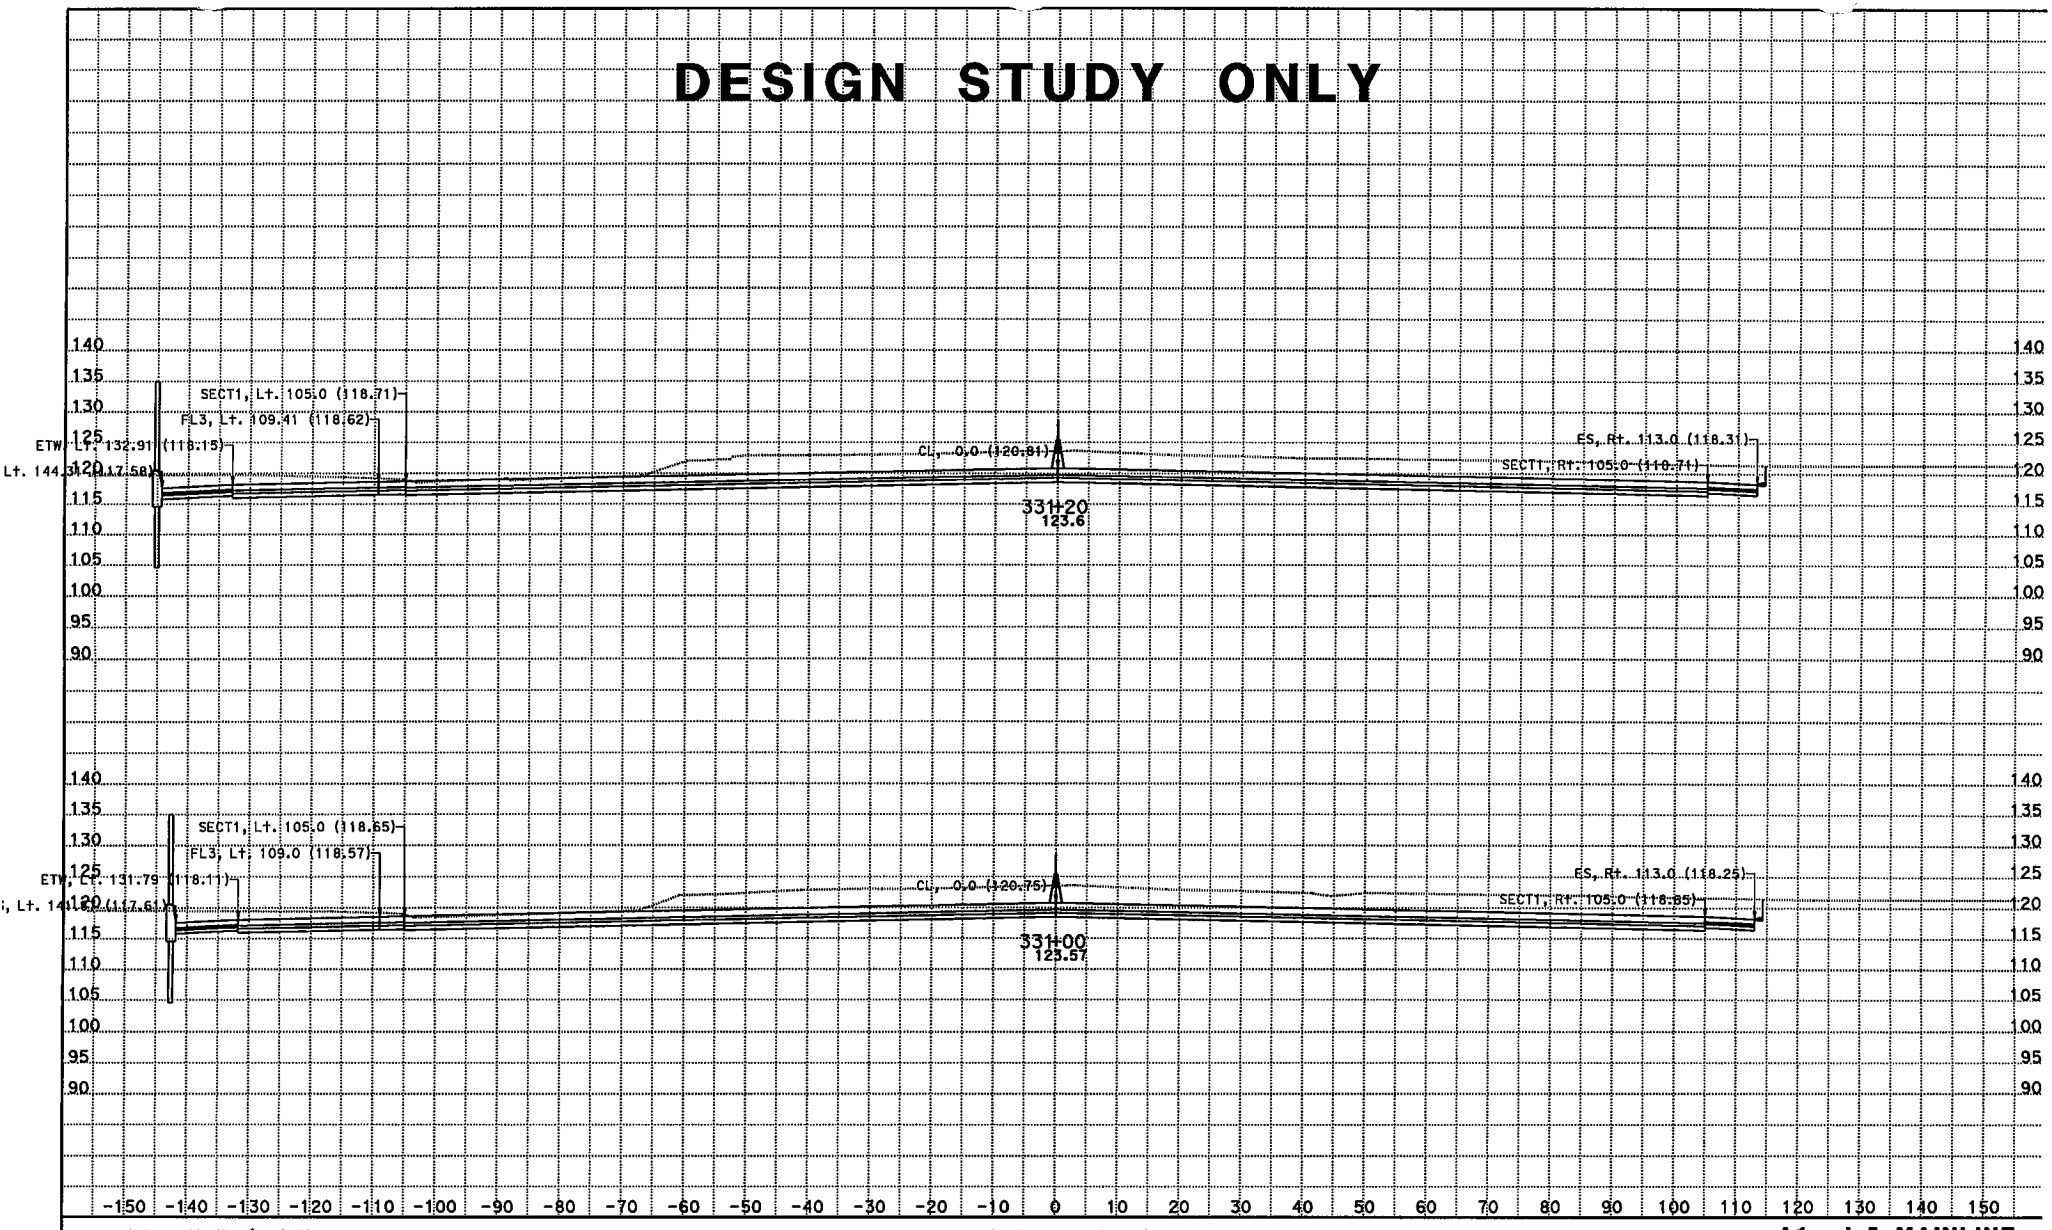

CREATED BY: Kevin Q Nguyen
DATE: 11/28/2012
KC Project: 215951 File: D:\JUNK*951\da1.ear

CONTRACT: 07215951
DIST/CO/RTE/PM: 07/LA/05/0.0-7.6
PROJECT ID: 215951

SCALE: 1" = 10' Horiz.
1" = 10' Vert.
All Dimensions are US Survey Feet

A1 - I-5 MAINLINE CROSS SECTIONS
SHEET 55 OF XXX

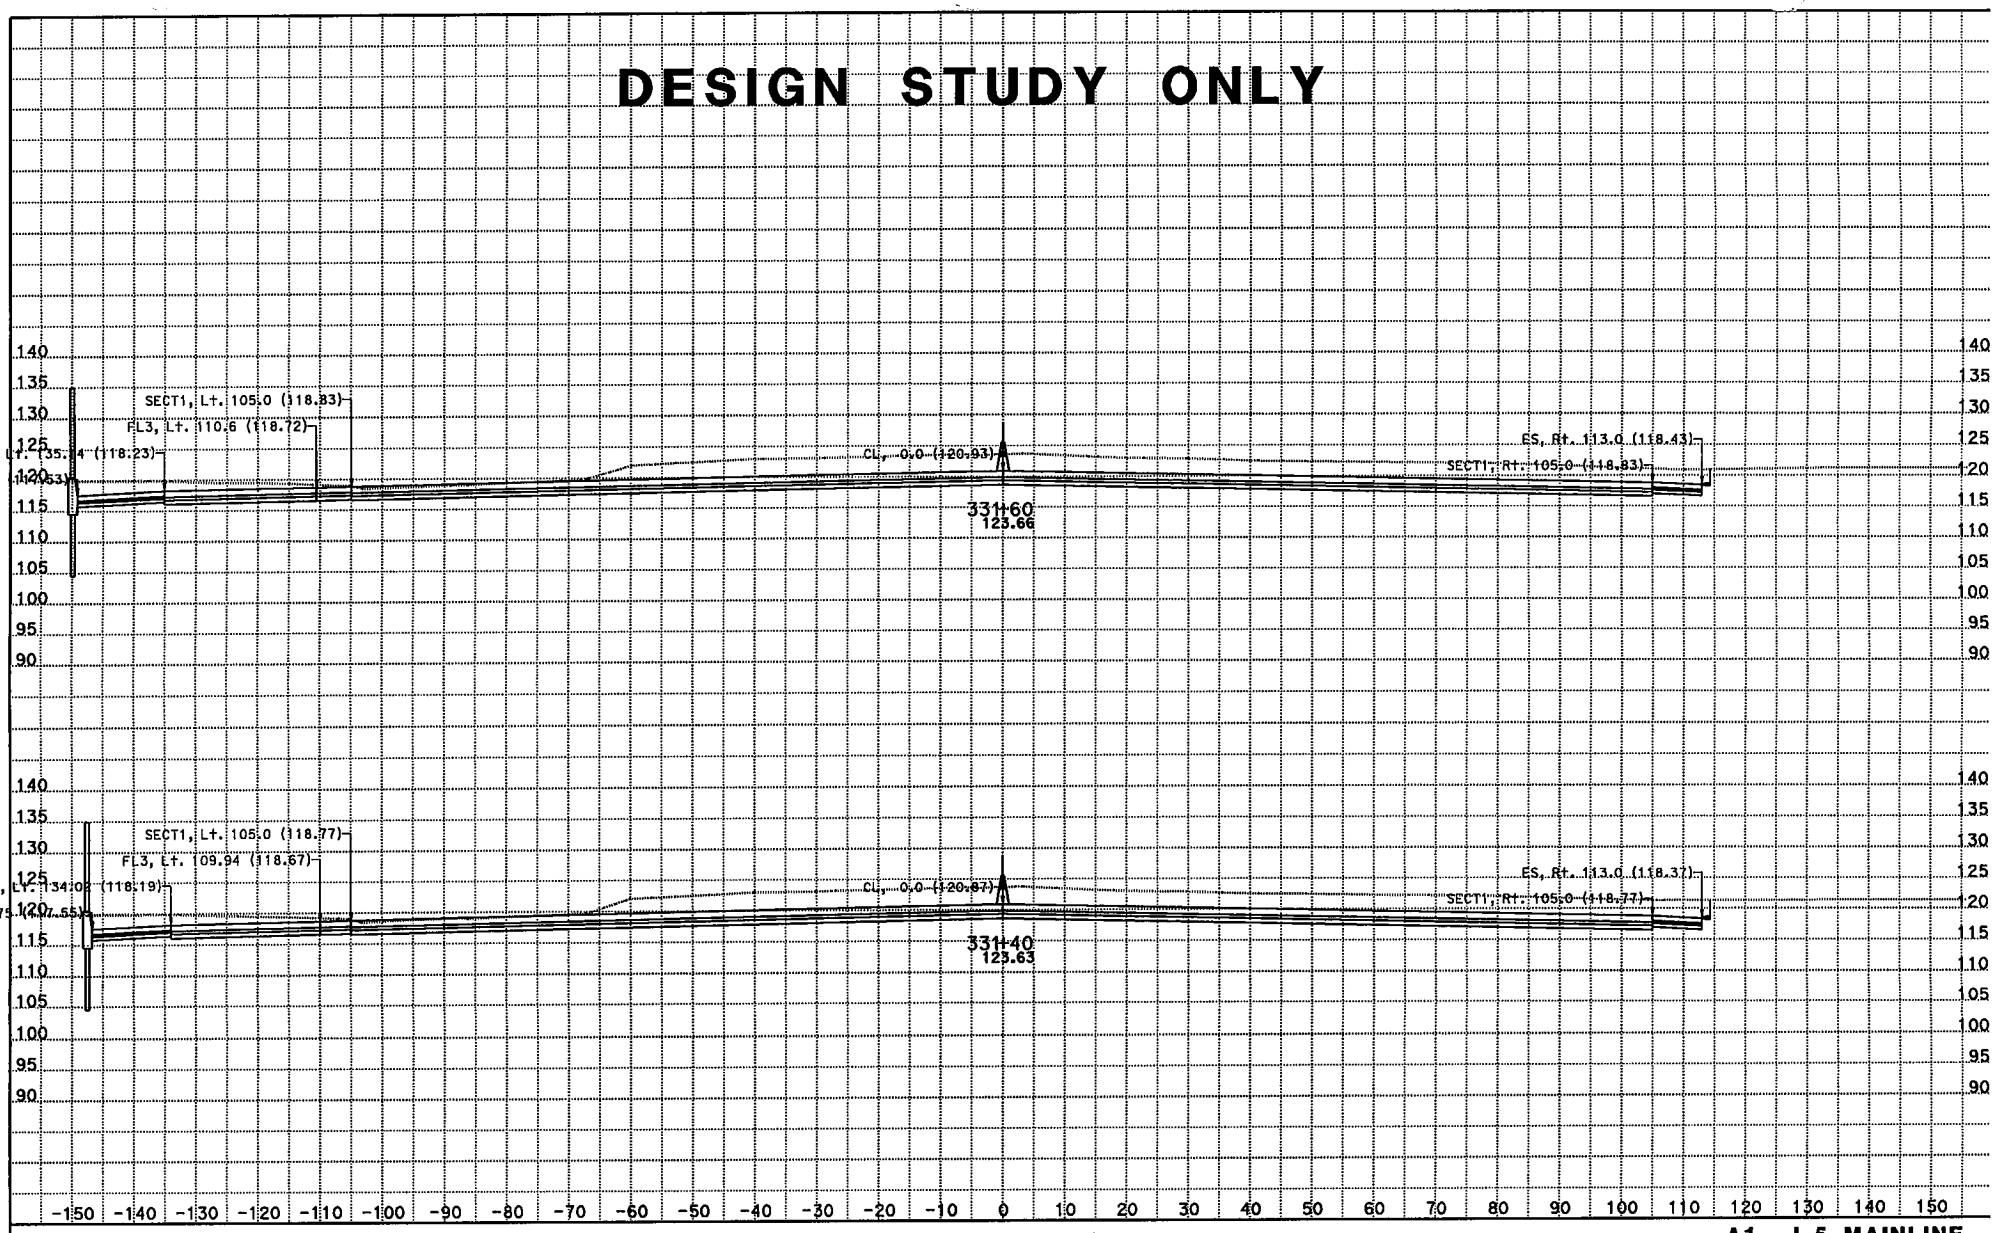

CREATED BY: Kevin Q Nguyen
DATE: 11/28/2012
KC Project: 215951 File: D:\JUNK*951\da1.ear

CONTRACT: 07215951
DIST/CO/RTE/PM: 07/LA/05/0.0-7.6
PROJECT ID: 215951

SCALE: 1" = 10' Horiz.
1" = 10' Vert.
All Dimensions are US Survey Feet

A1 - I-5 MAINLINE CROSS SECTIONS

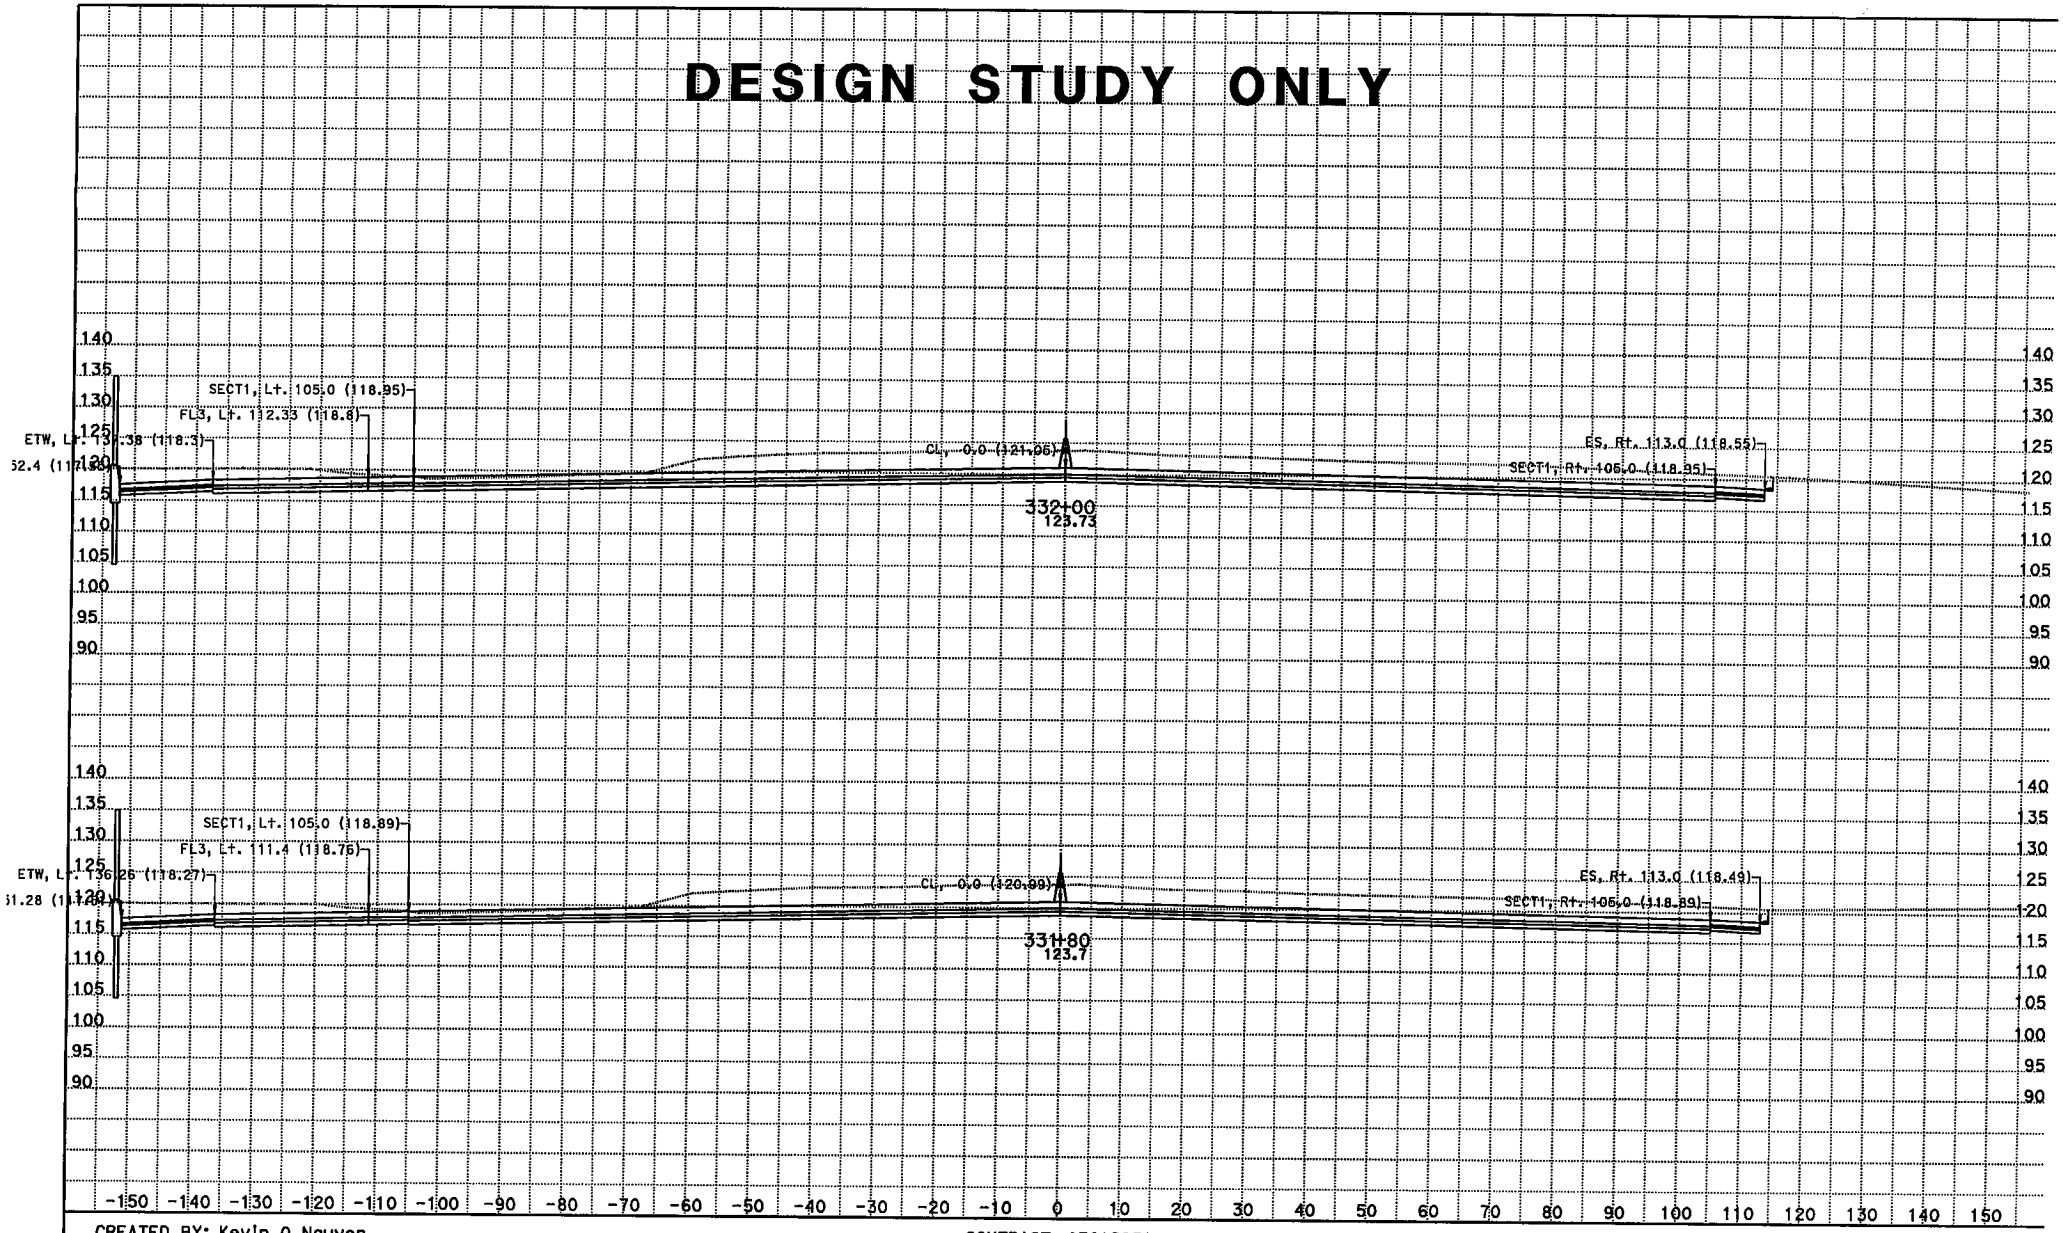

CREATED BY: Kevin Q Nguyen
DATE: 11/28/2012
KC Project: 215951 File: D:\JUNK*951\da1.ear

CONTRACT: 07215951
DIST/CO/RTE/PM: 07/LA/05/0.0-7.6
PROJECT ID: 215951

SCALE: 1" = 10' Horiz.
1" = 10' Vert.

All Dimensions are US Survey Feet

A1 - I-5 MAINLINE CROSS SECTIONS

SHEET 57 OF XXX

DESIGN STUDY ONLY

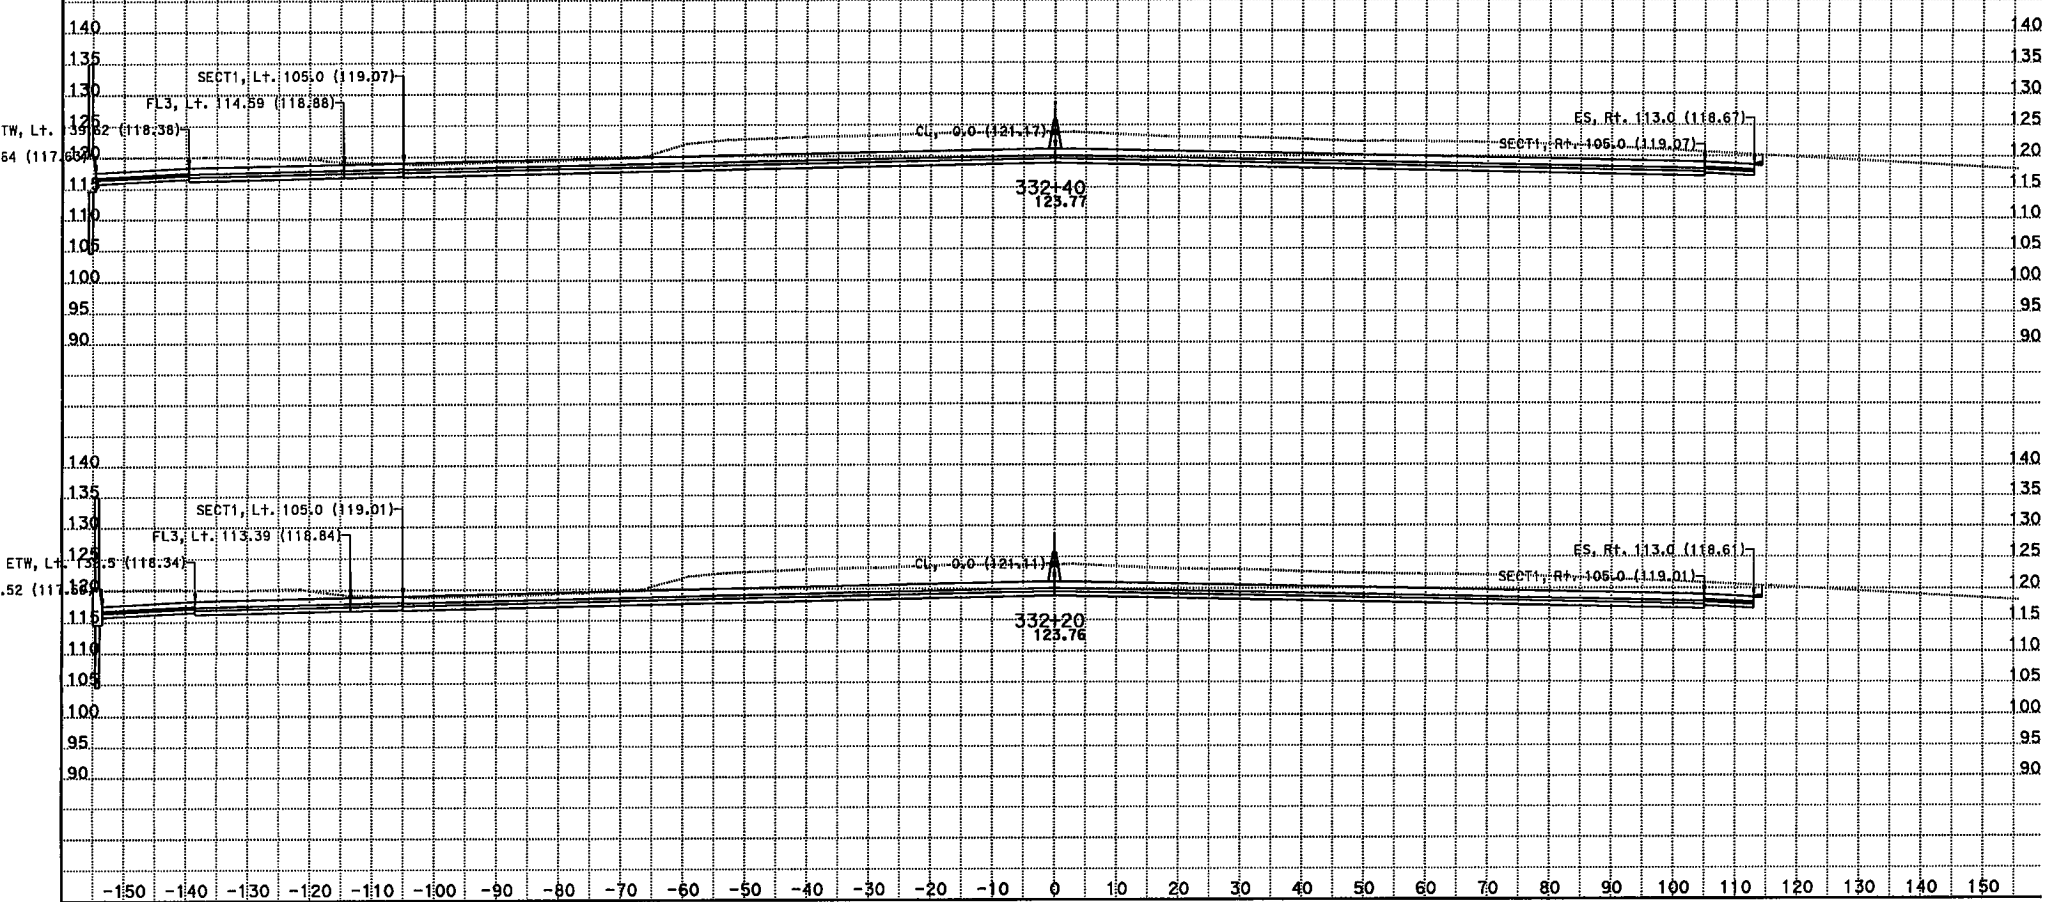

CREATED BY: Kevin Q Nguyen
DATE: 11/28/2012
KC Project: 215951 File: D:\JUNK*951\da1.ear

CONTRACT: 07215951
DIST/CO/RTE/PM: 07/LA/05/0.0-7.6
PROJECT ID: 215951

SCALE: 1" = 10' Horiz.
1" = 10' Vert.
All Dimensions are US Survey Feet

A1 - I-5 MAINLINE CROSS SECTIONS

SHEET 58 OF XXX

DESIGN STUDY ONLY

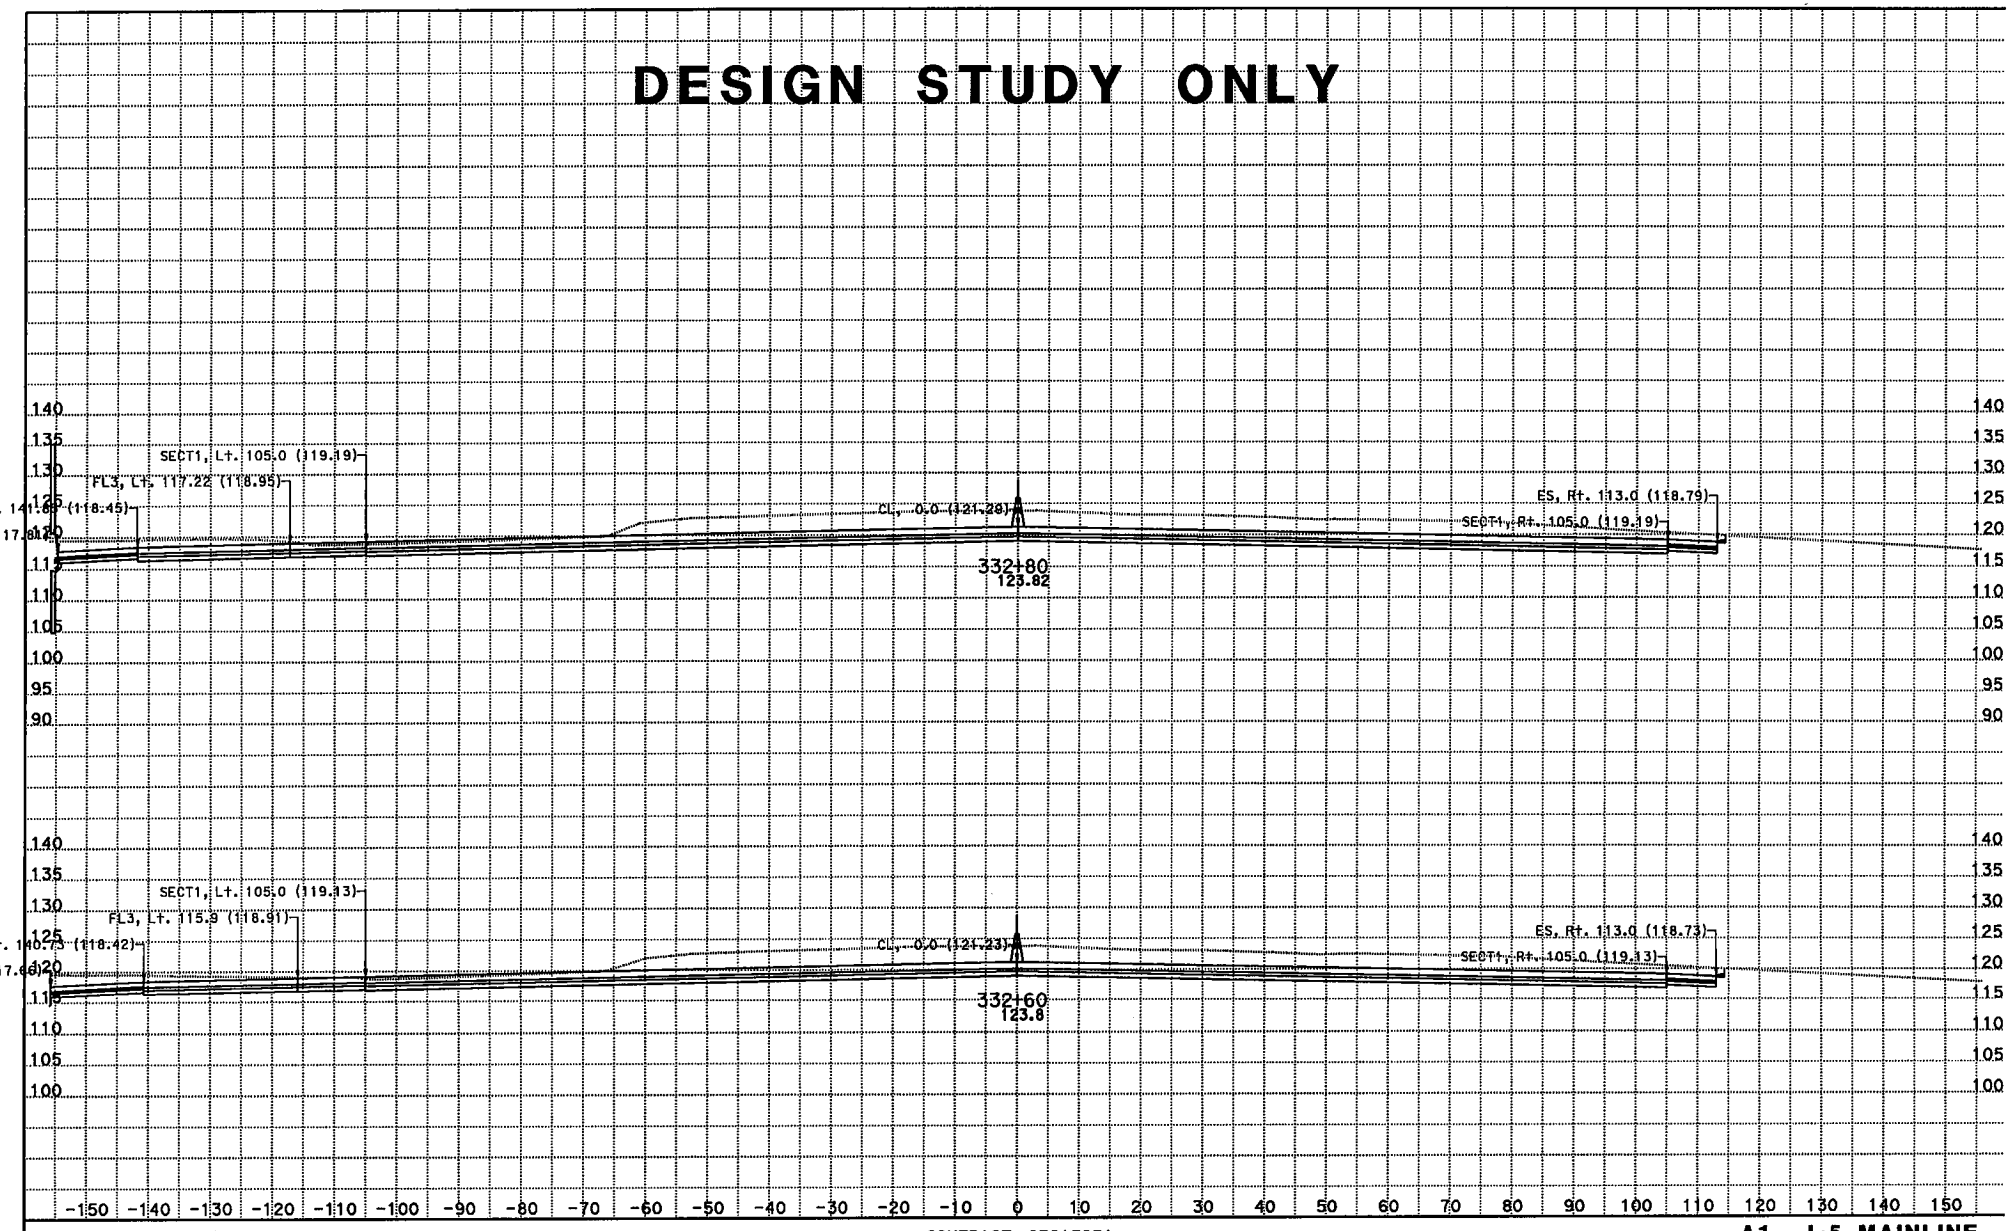

CREATED BY: Kevin Q Nguyen
DATE: 11/28/2012
KC Project: 215951 File: D:\JUNK*951\da1.ear

CONTRACT: 07215951
DIST/CO/RTE/PM: 07/LA/05/0.0-7.6
PROJECT ID: 215951

SCALE: 1" = 10' Horiz.
1" = 10' Vert.
All Dimensions are US Survey Feet

A1 - I-5 MAINLINE CROSS SECTIONS

DESIGN STUDY ONLY

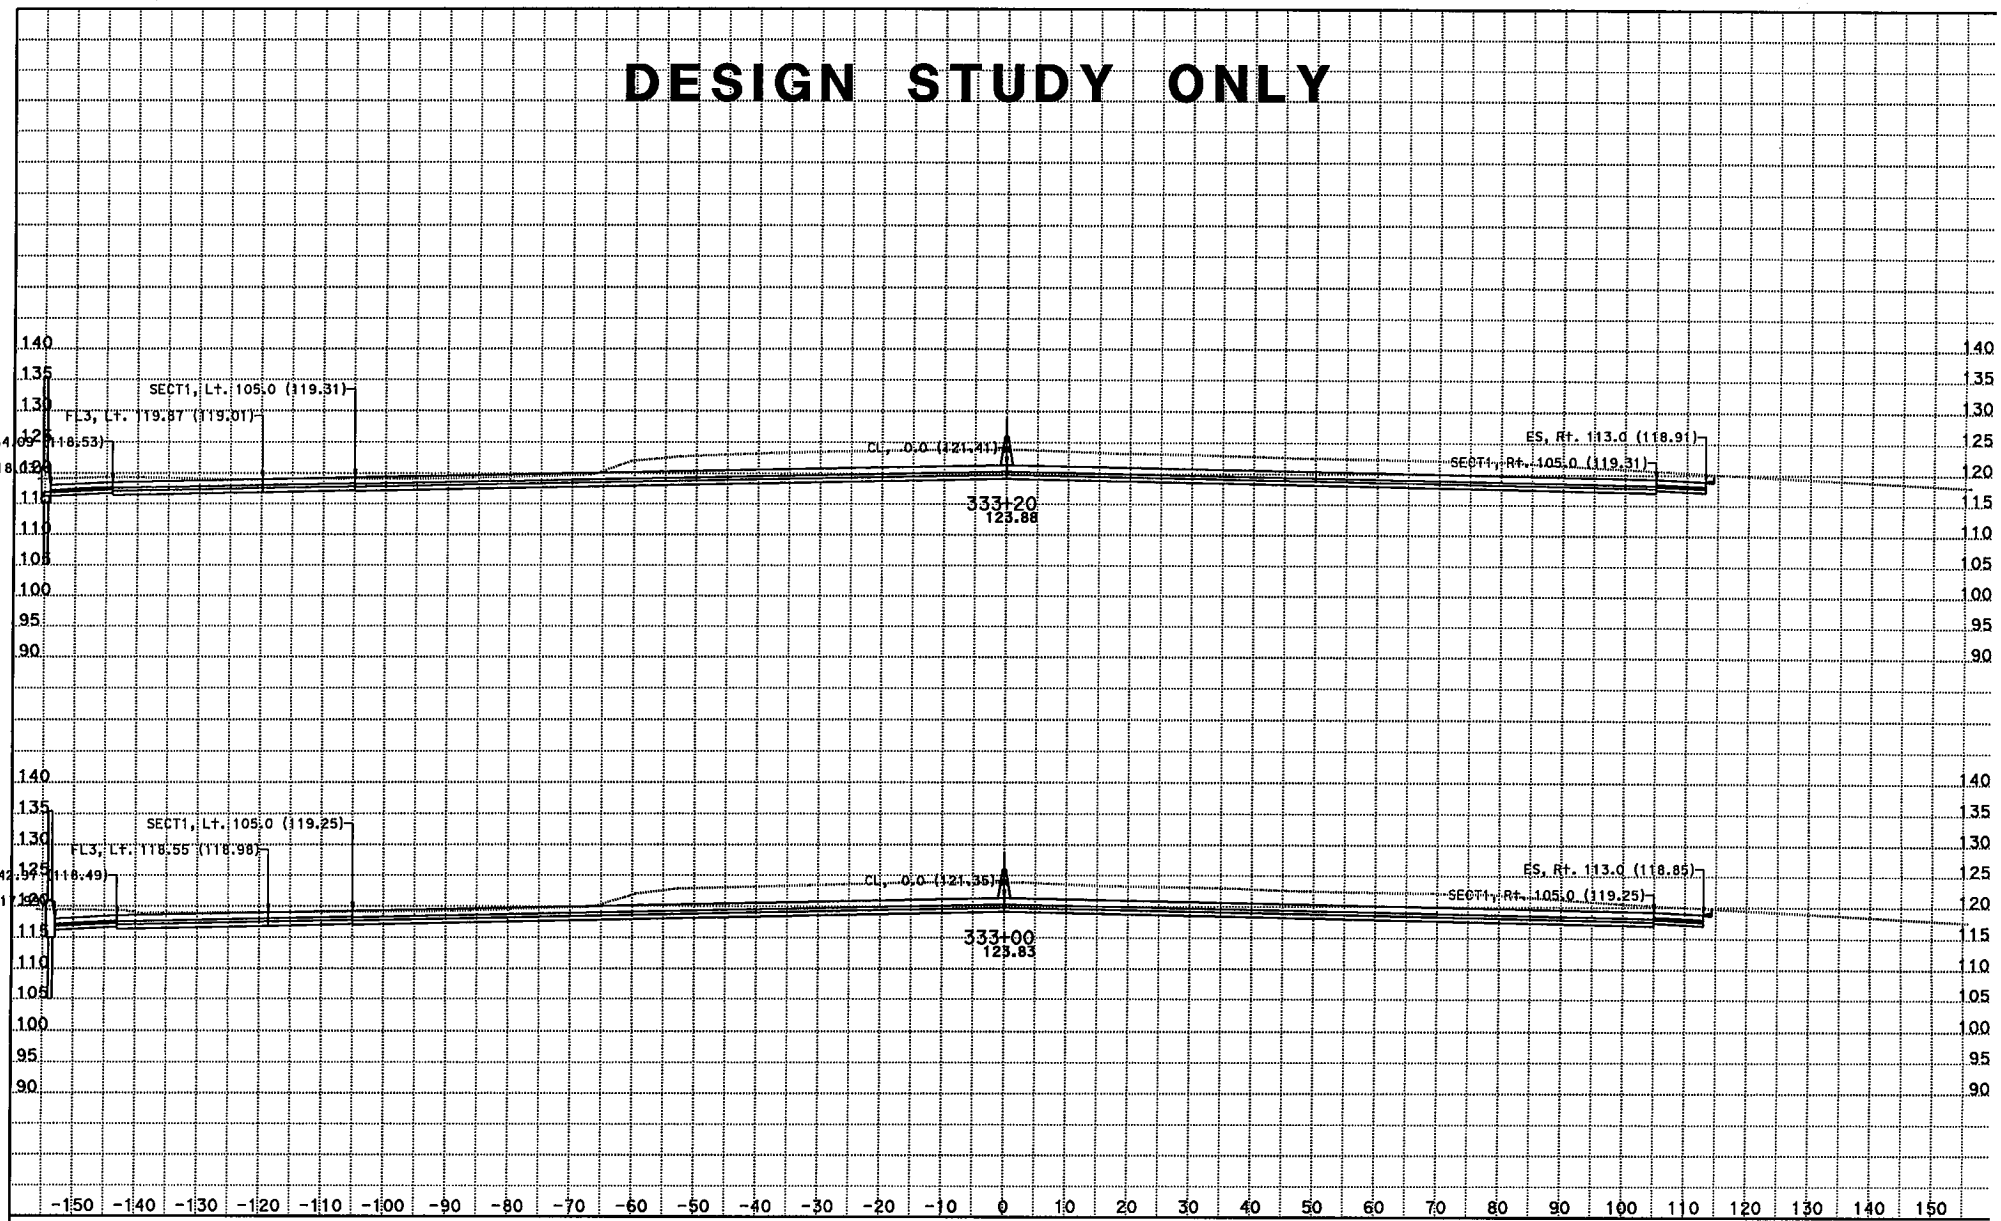

CREATED BY: Kevin Q Nguyen
DATE: 11/28/2012
KC Project: 215951 File: D:\JUNK*951\da1.ear

CONTRACT: 07215951
DIST/CO/RTE/PM: 07/LA/05/0.0-7.6
PROJECT ID: 215951

SCALE: 1" = 10' Horiz.
1" = 10' Vert.
All Dimensions are US Survey Feet

A1 - I-5 MAINLINE CROSS SECTIONS

SHEET 60 OF XXX

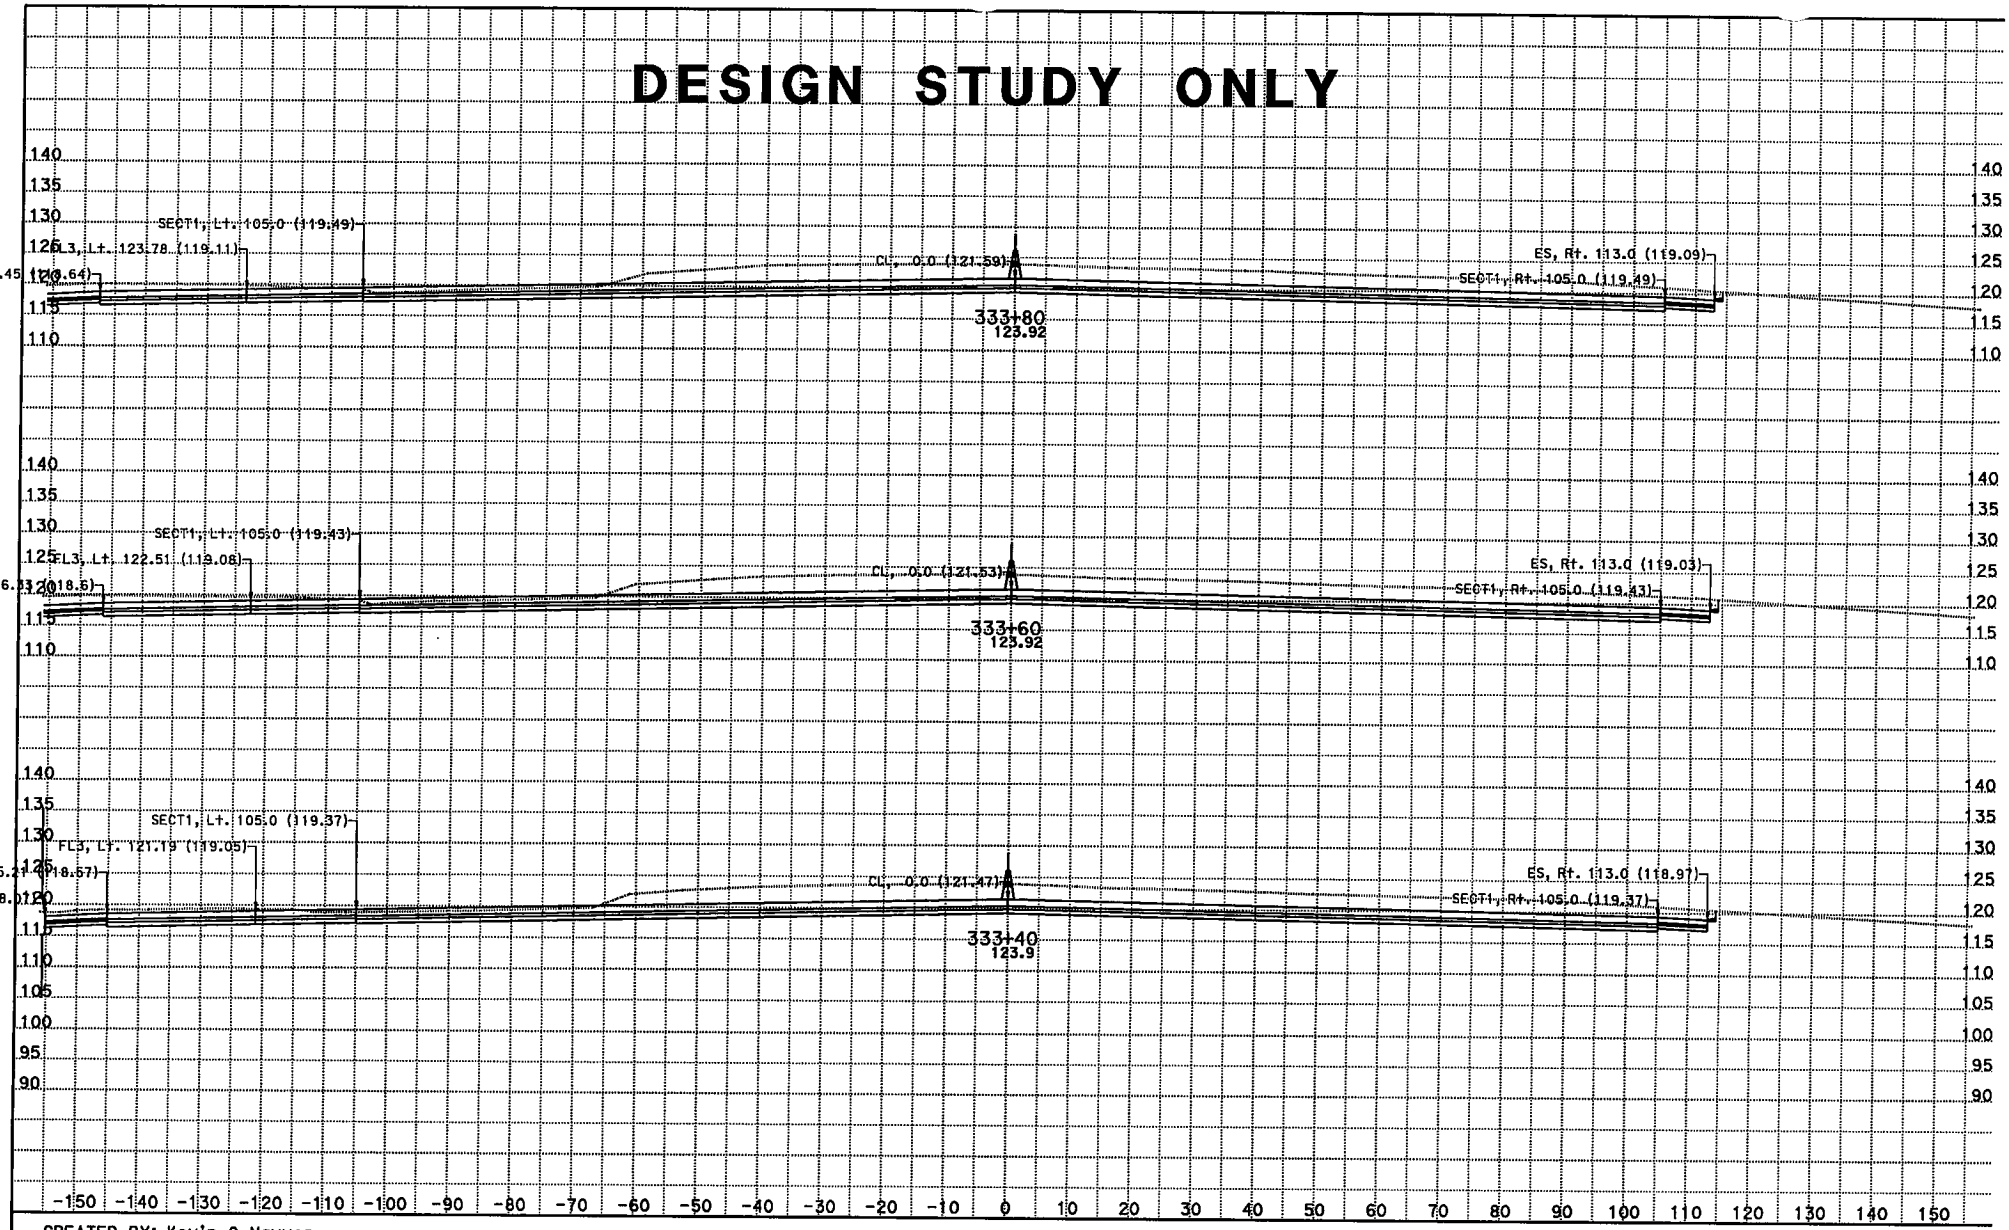

CREATED BY: Kevin Q Nguyen
DATE: 11/28/2012
KC Project: 215951 File: D:\JUNK*951\da1.ear

CONTRACT: 07215951
DIST/CO/RTE/PM: 07/LA/05/0.0-7.6
PROJECT ID: 215951

SCALE: 1" = 10' Horiz.
1" = 10' Vert.
All Dimensions are US Survey Feet

A1 - I-5 MAINLINE CROSS SECTIONS

SHEET 61 OF XXX

DESIGN STUDY ONLY

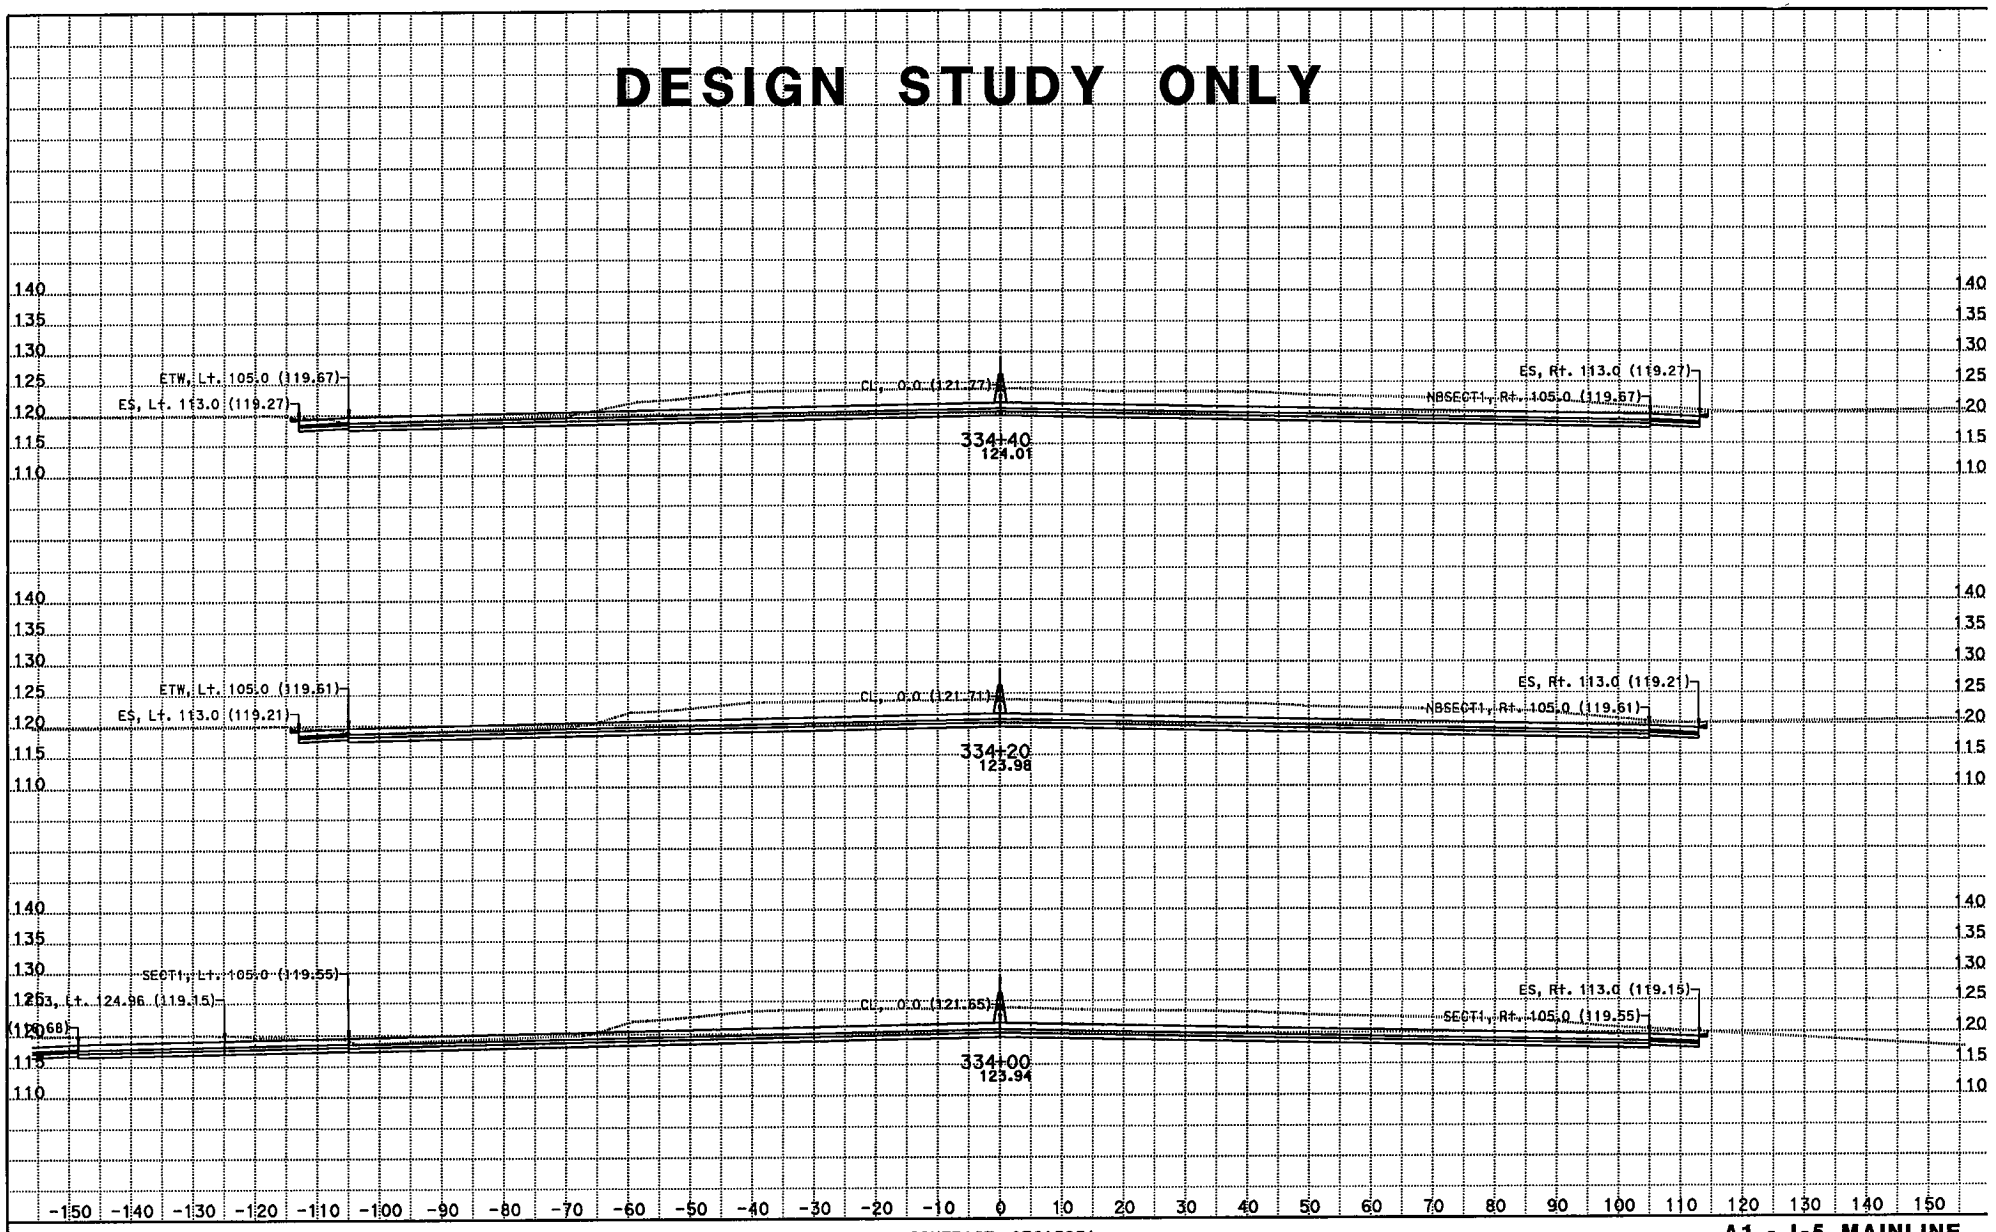

CREATED BY: Kevin Q Nguyen
DATE: 11/28/2012
KC Project: 215951 File: D:\JUNK*951\da1.ear

CONTRACT: 07215951
DIST/CO/RTE/PM: 07/LA/05/0.0-7.6
PROJECT ID: 215951

SCALE: 1" = 10' Horiz.
1" = 10' Vert.
All Dimensions are US Survey Feet

A1 - I-5 MAINLINE CROSS SECTIONS

DESIGN STUDY ONLY

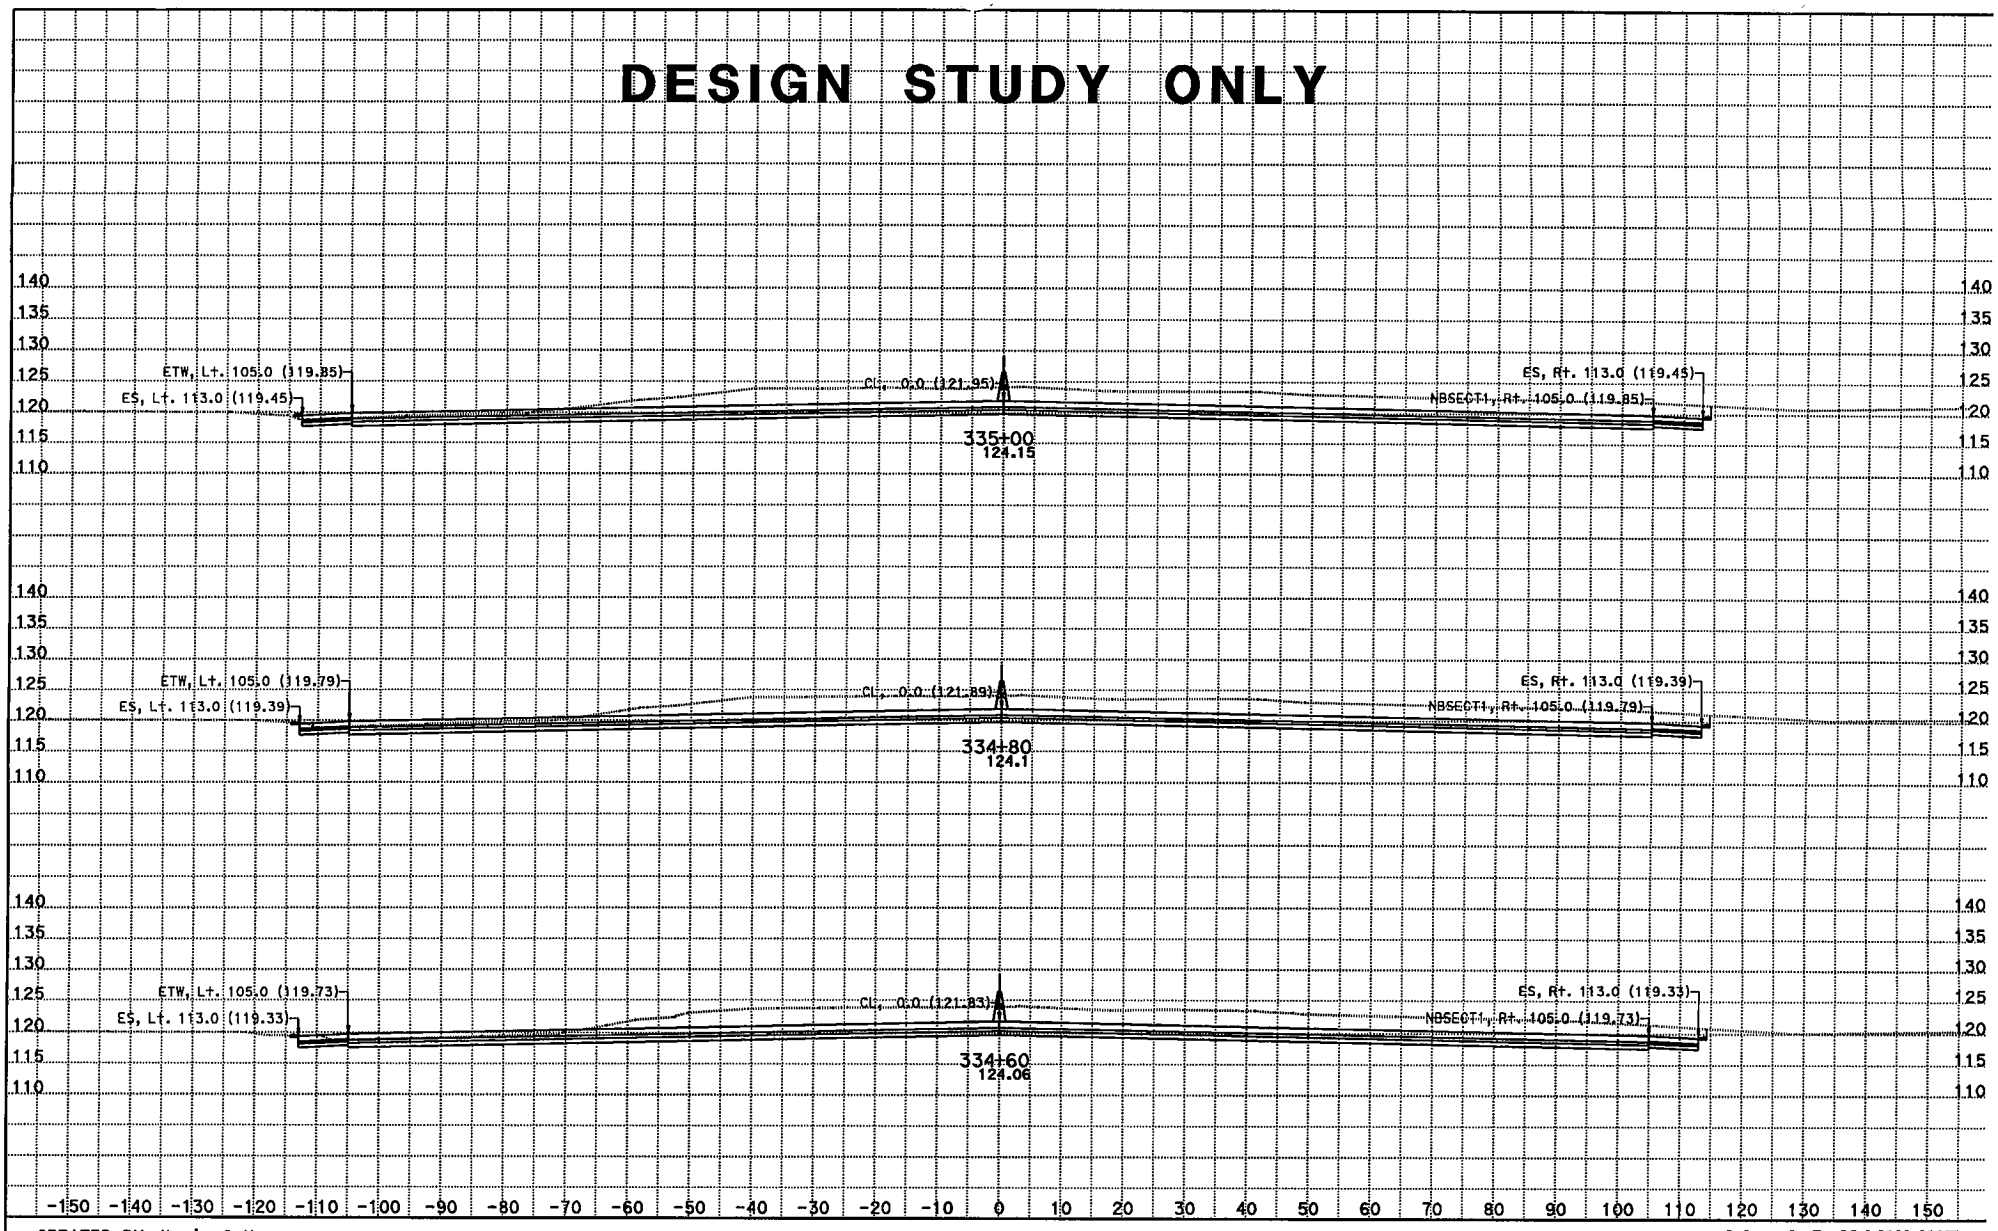

CREATED BY: Kevin Q Nguyen
DATE: 11/28/2012
KC Project: 215951 File: D:\JUNK*951\da1.ear

CONTRACT: 07215951
DIST/CO/RTE/PM: 07/LA/05/0.0-7.6
PROJECT ID: 215951

SCALE: 1" = 10' Horiz.
1" = 10' Vert.
All Dimensions are US Survey Feet

A1 - I-5 MAINLINE CROSS SECTIONS
SHEET 63 OF XXX

DESIGN STUDY ONLY

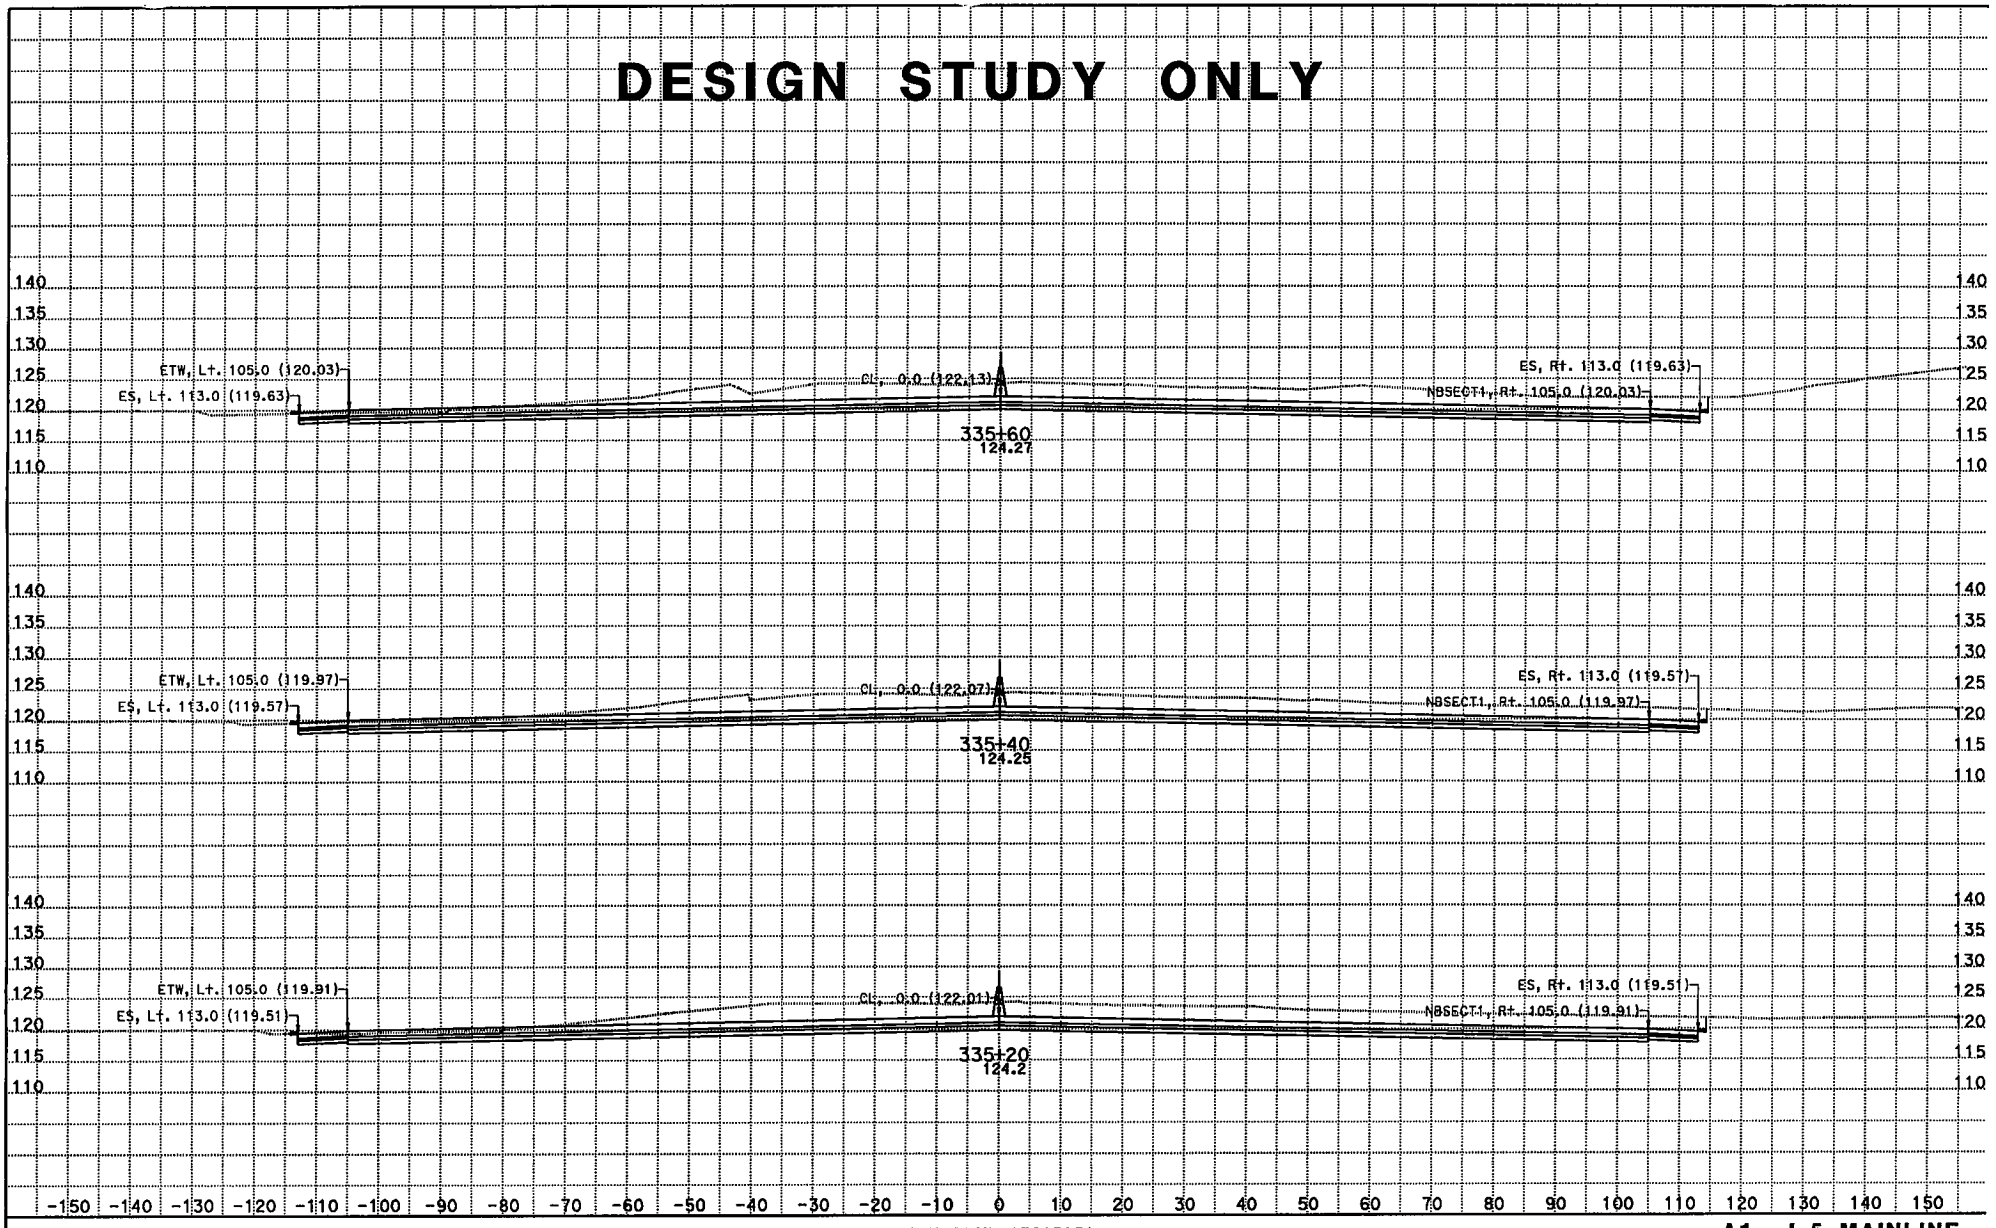

CREATED BY: Kevin Q Nguyen
DATE: 11/28/2012
KC Project: 215951 File: D:\JUNK*951\da1.ear

CONTRACT: 07215951
DIST/CO/RTE/PM: 07/LA/05/0.0-7.6
PROJECT ID: 215951

SCALE: 1" = 10' Horiz.
1" = 10' Vert.
All Dimensions are US Survey Feet

A1 - I-5 MAINLINE CROSS SECTIONS
SHEET 64 OF XXX

DESIGN STUDY ONLY

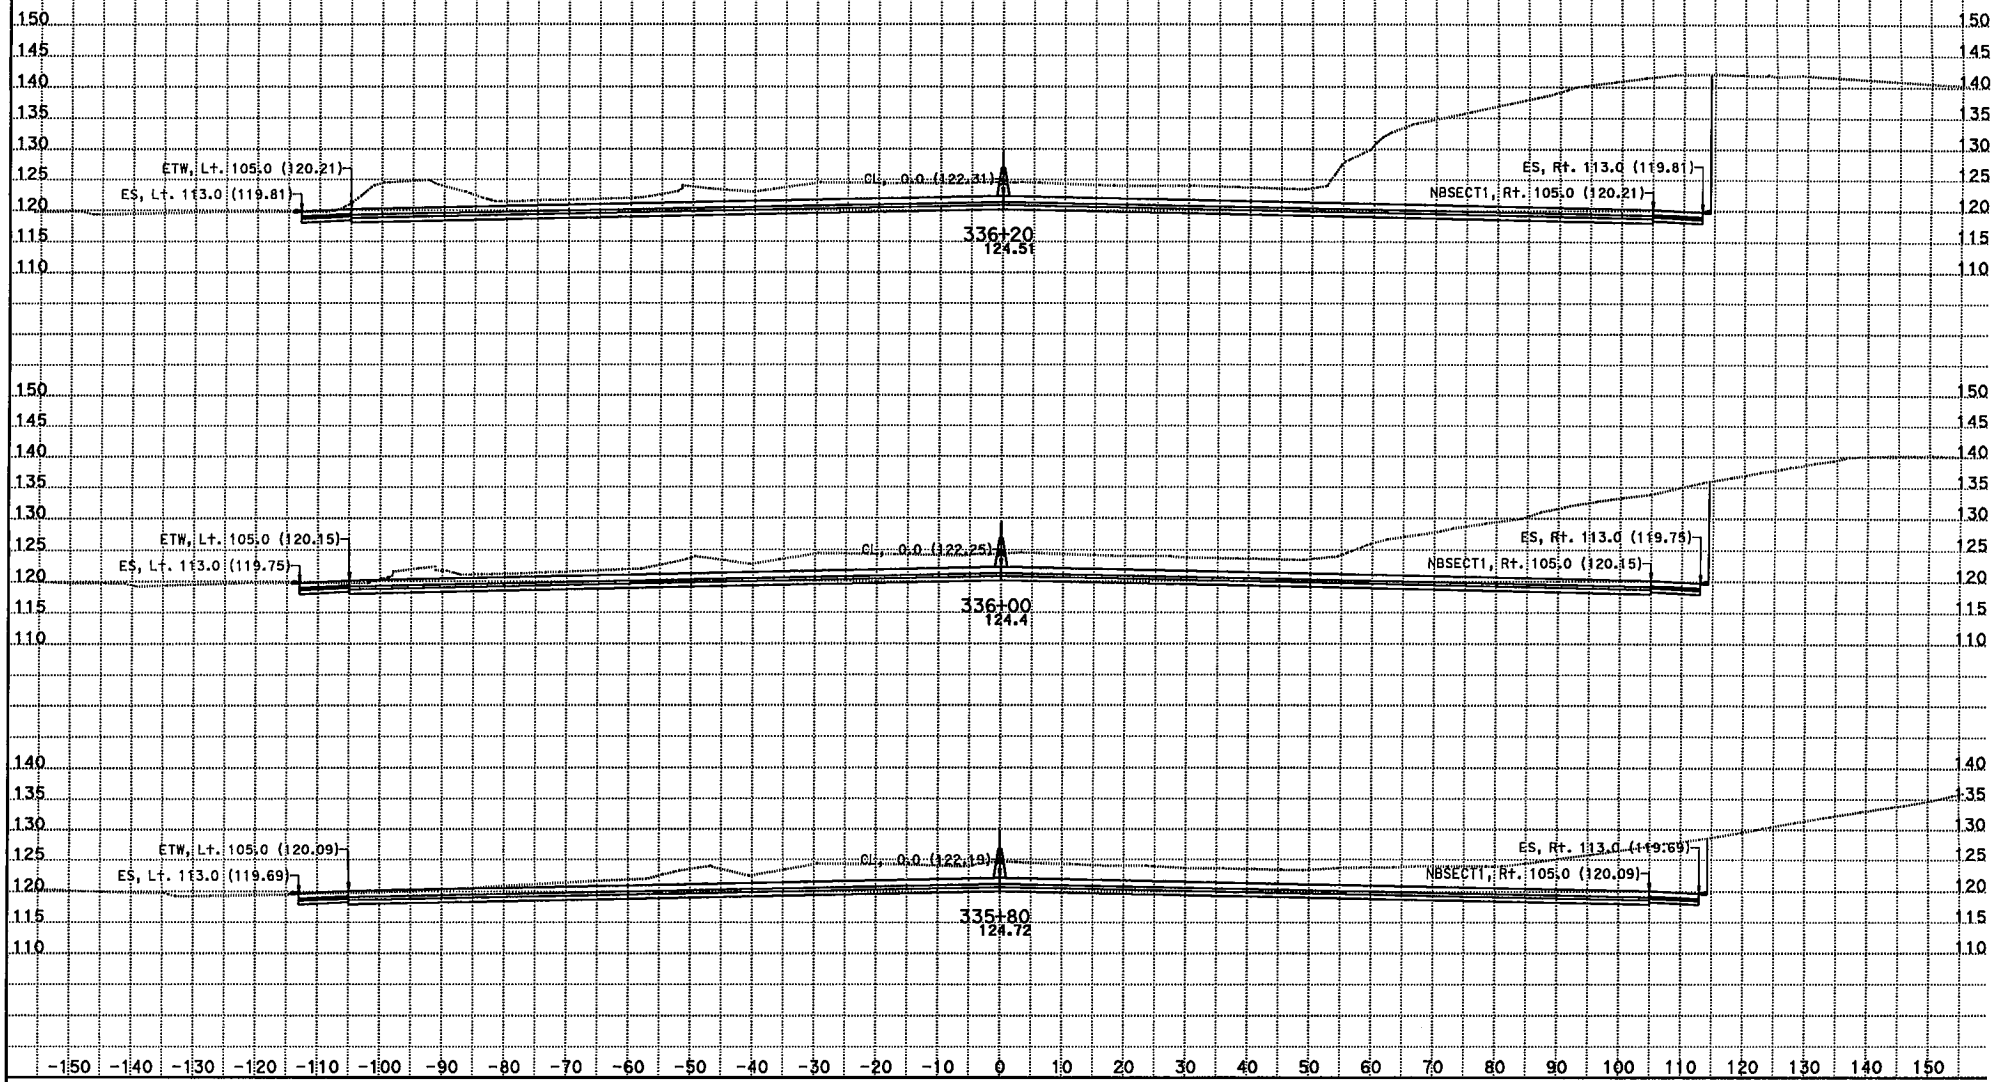

CREATED BY: Kevin Q Nguyen
DATE: 11/28/2012
KC Project: 215951 File: D:\JUNK*951\da1.ear

CONTRACT: 07215951
DIST/CO/RTE/PM: 07/LA/05/0.0-7.6
PROJECT ID: 215951

SCALE: 1" = 10' Horiz.
1" = 10' Vert.
All Dimensions are US Survey Feet

A1 - I-5 MAINLINE CROSS SECTIONS

SHEET 65 OF XXX

DESIGN STUDY ONLY

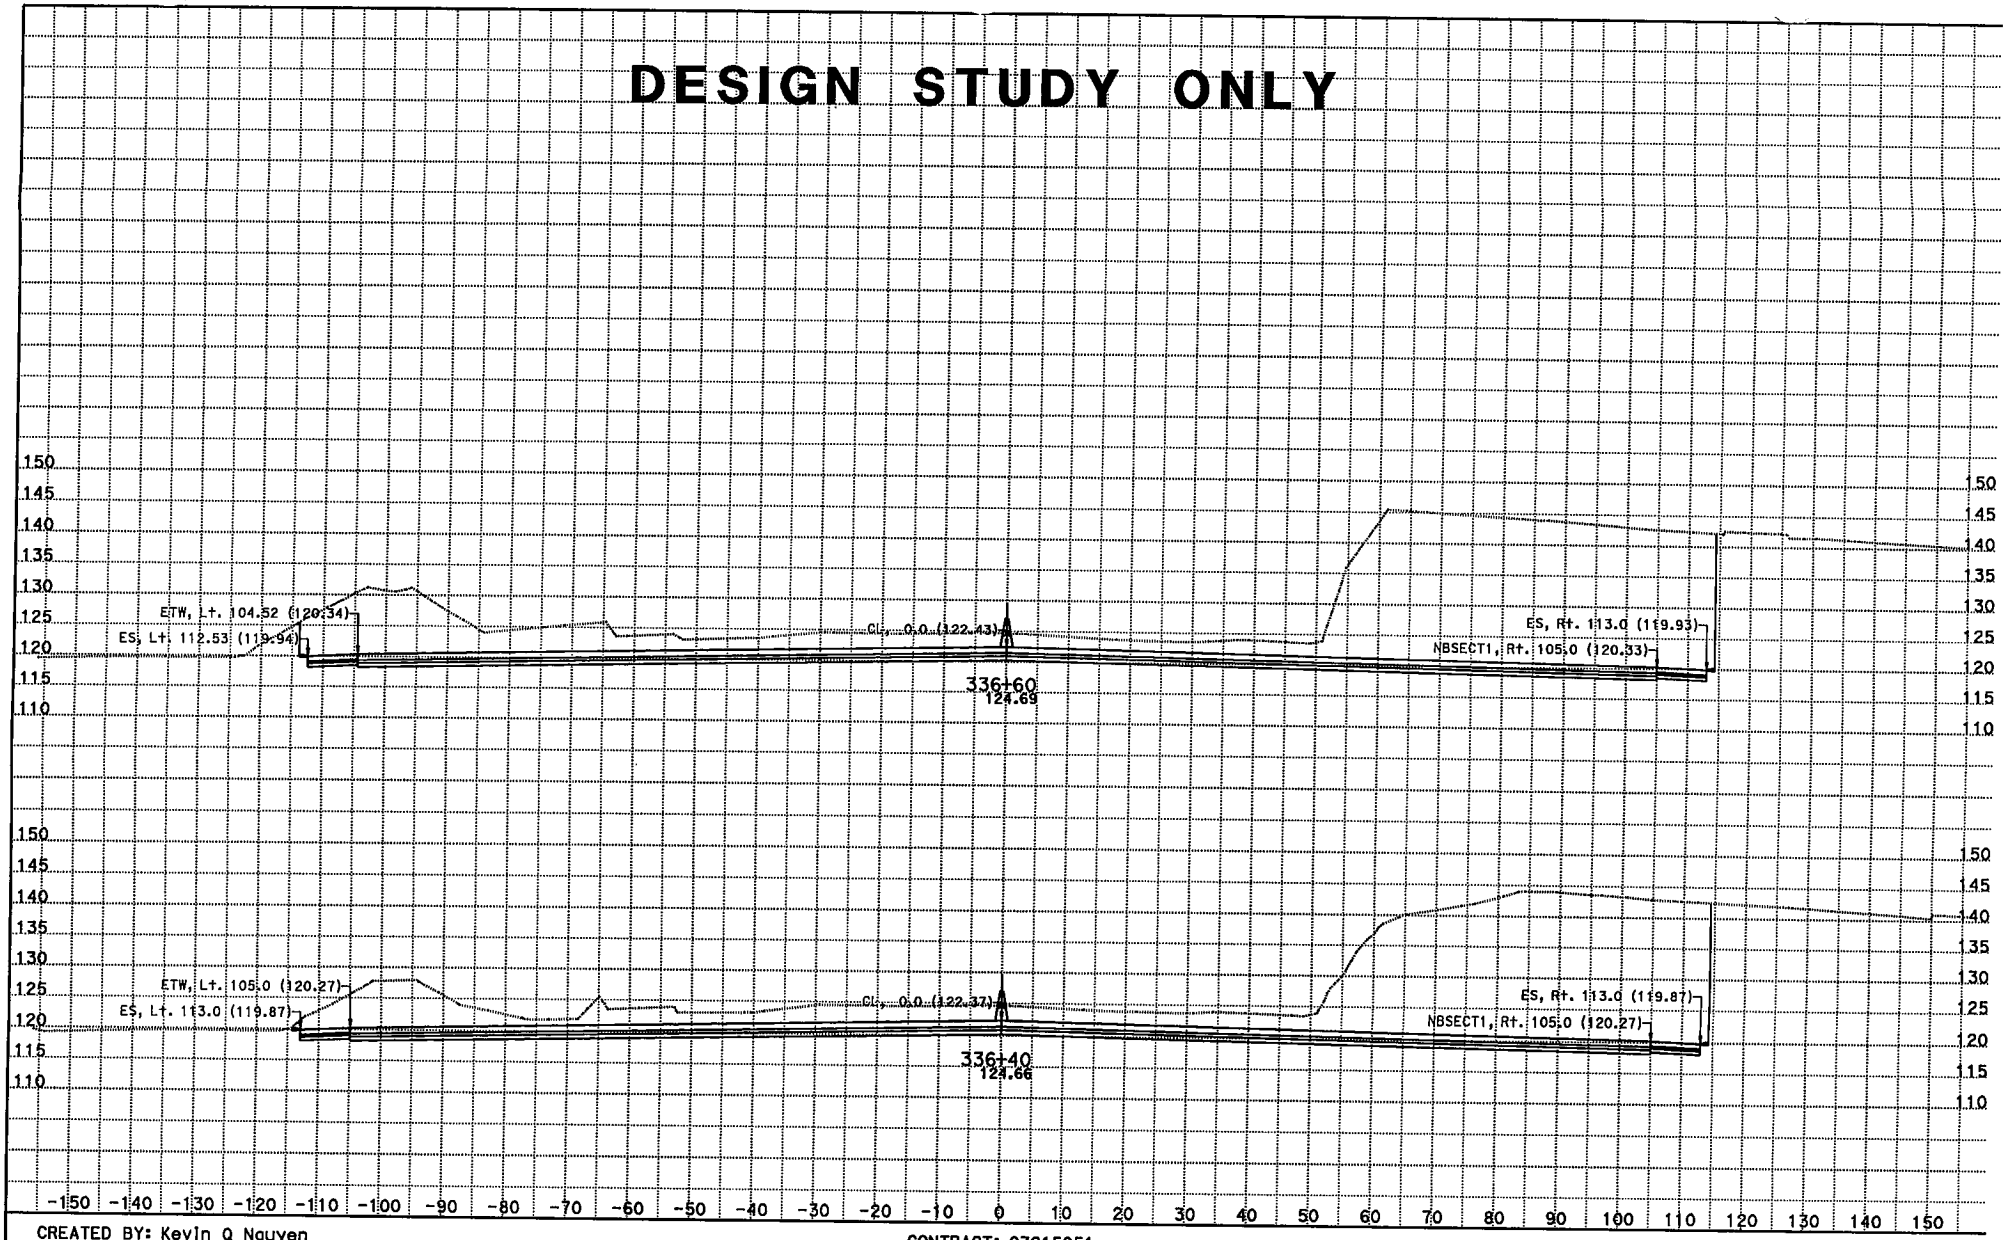

CREATED BY: Kevin Q Nguyen
DATE: 11/28/2012
KC Project: 215951 File: D:\JUNK*951\da1.ear

CONTRACT: 07215951
DIST/CO/RTE/PM: 07/LA/05/0.0-7.6
PROJECT ID: 215951

SCALE: 1" = 10' Horiz.
1" = 10' Vert.
All Dimensions are US Survey Feet

A1 - I-5 MAINLINE CROSS SECTIONS

SHEET 66 OF XXX

DESIGN STUDY ONLY

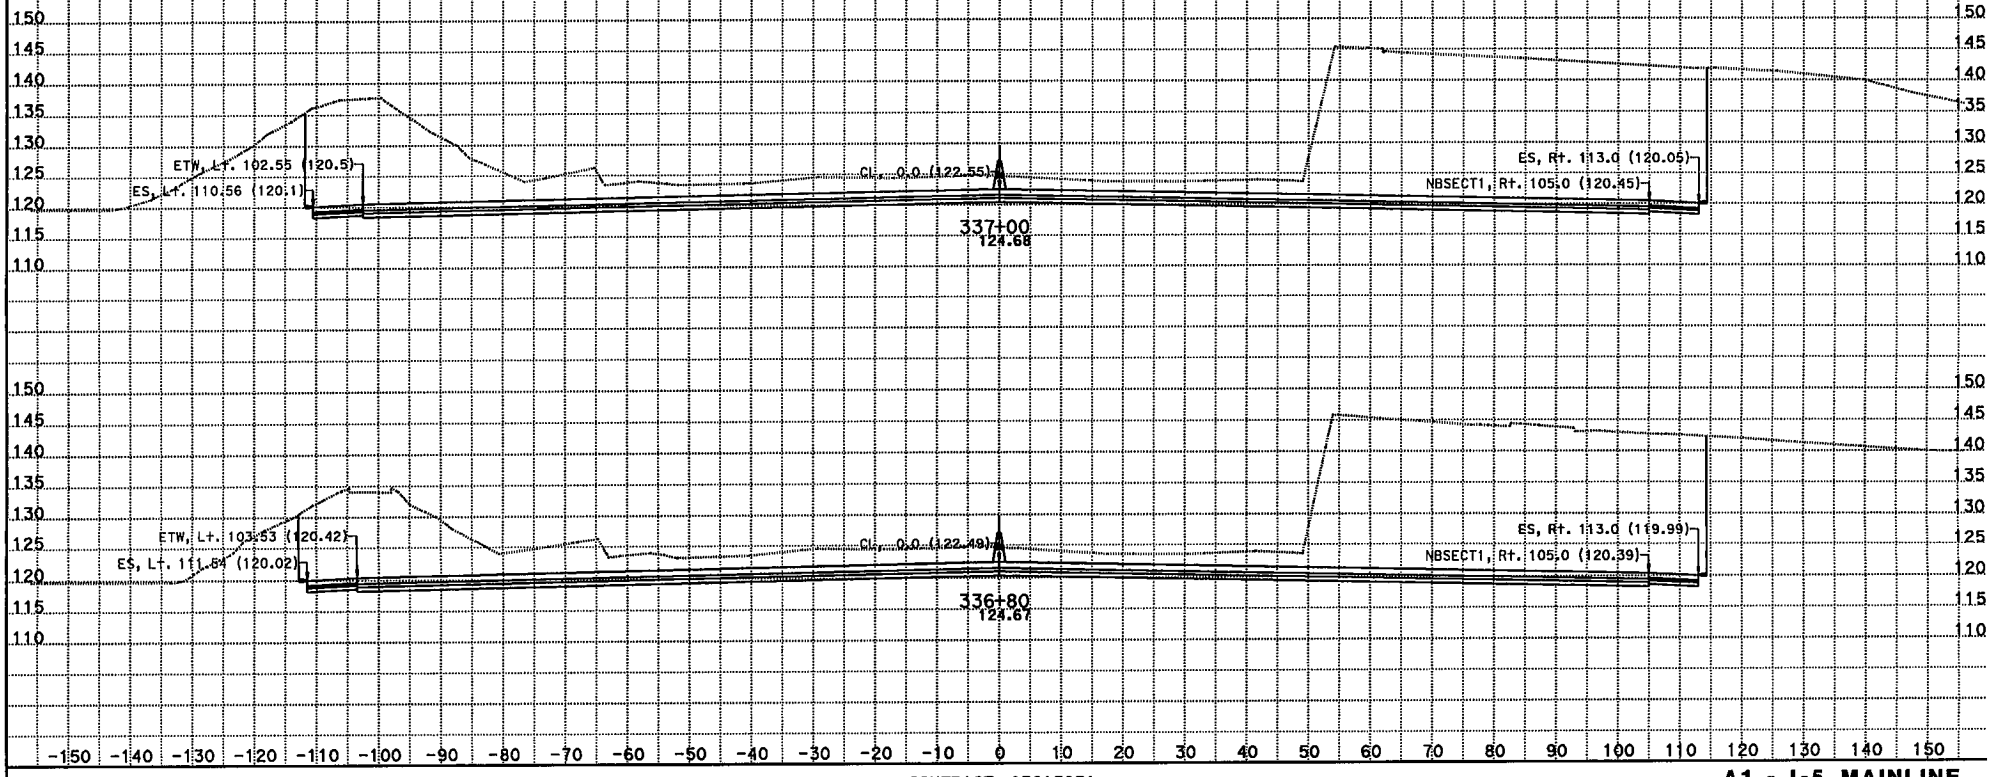

CREATED BY: Kevin Q Nguyen
DATE: 11/28/2012
KC Project: 215951 File: D:\JUNK*951\da1.ear

CONTRACT: 07215951
DIST/CO/RTE/PM: 07/LA/05/0.0-7.6
PROJECT ID: 215951

SCALE: 1" = 10' Horiz.
1" = 10' Vert.
All Dimensions are US Survey Feet

A1 - I-5 MAINLINE CROSS SECTIONS

DESIGN STUDY ONLY

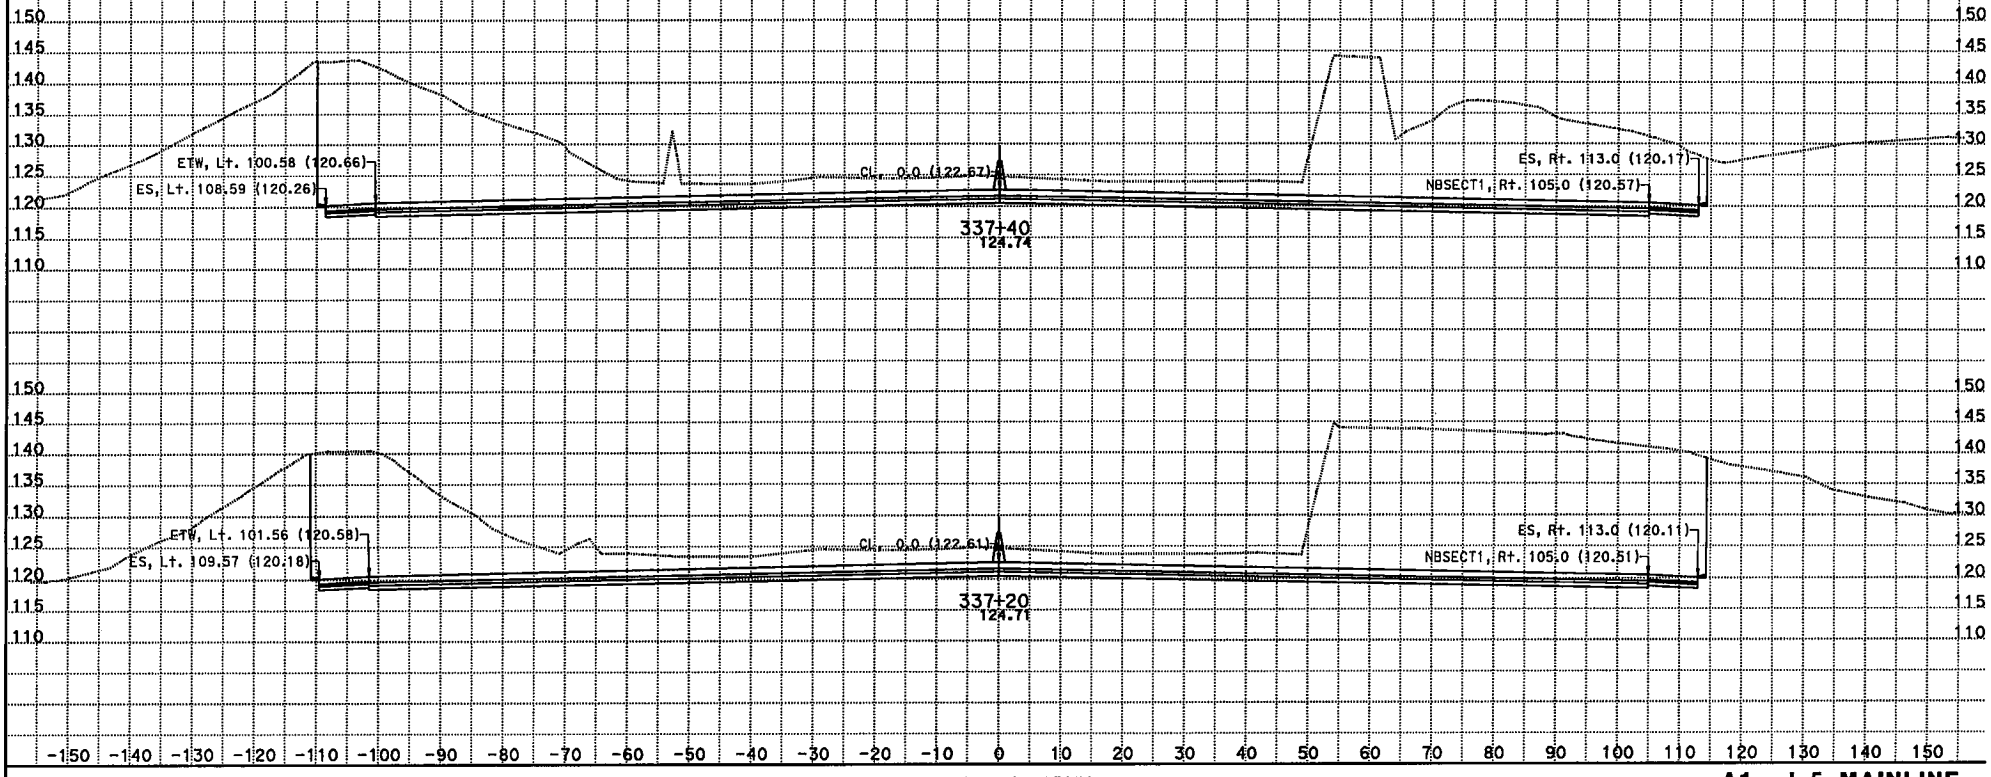

CREATED BY: Kevin Q Nguyen
DATE: 11/28/2012
KC Project: 215951 File: D:\JUNK*951\da1.ear

CONTRACT: 07215951
DIST/CO/RTE/PM: 07/LA/05/0.0-7.6
PROJECT ID: 215951

SCALE: 1" = 10' Horiz.
1" = 10' Vert.
All Dimensions are US Survey Feet

A1 - I-5 MAINLINE CROSS SECTIONS

DESIGN STUDY ONLY

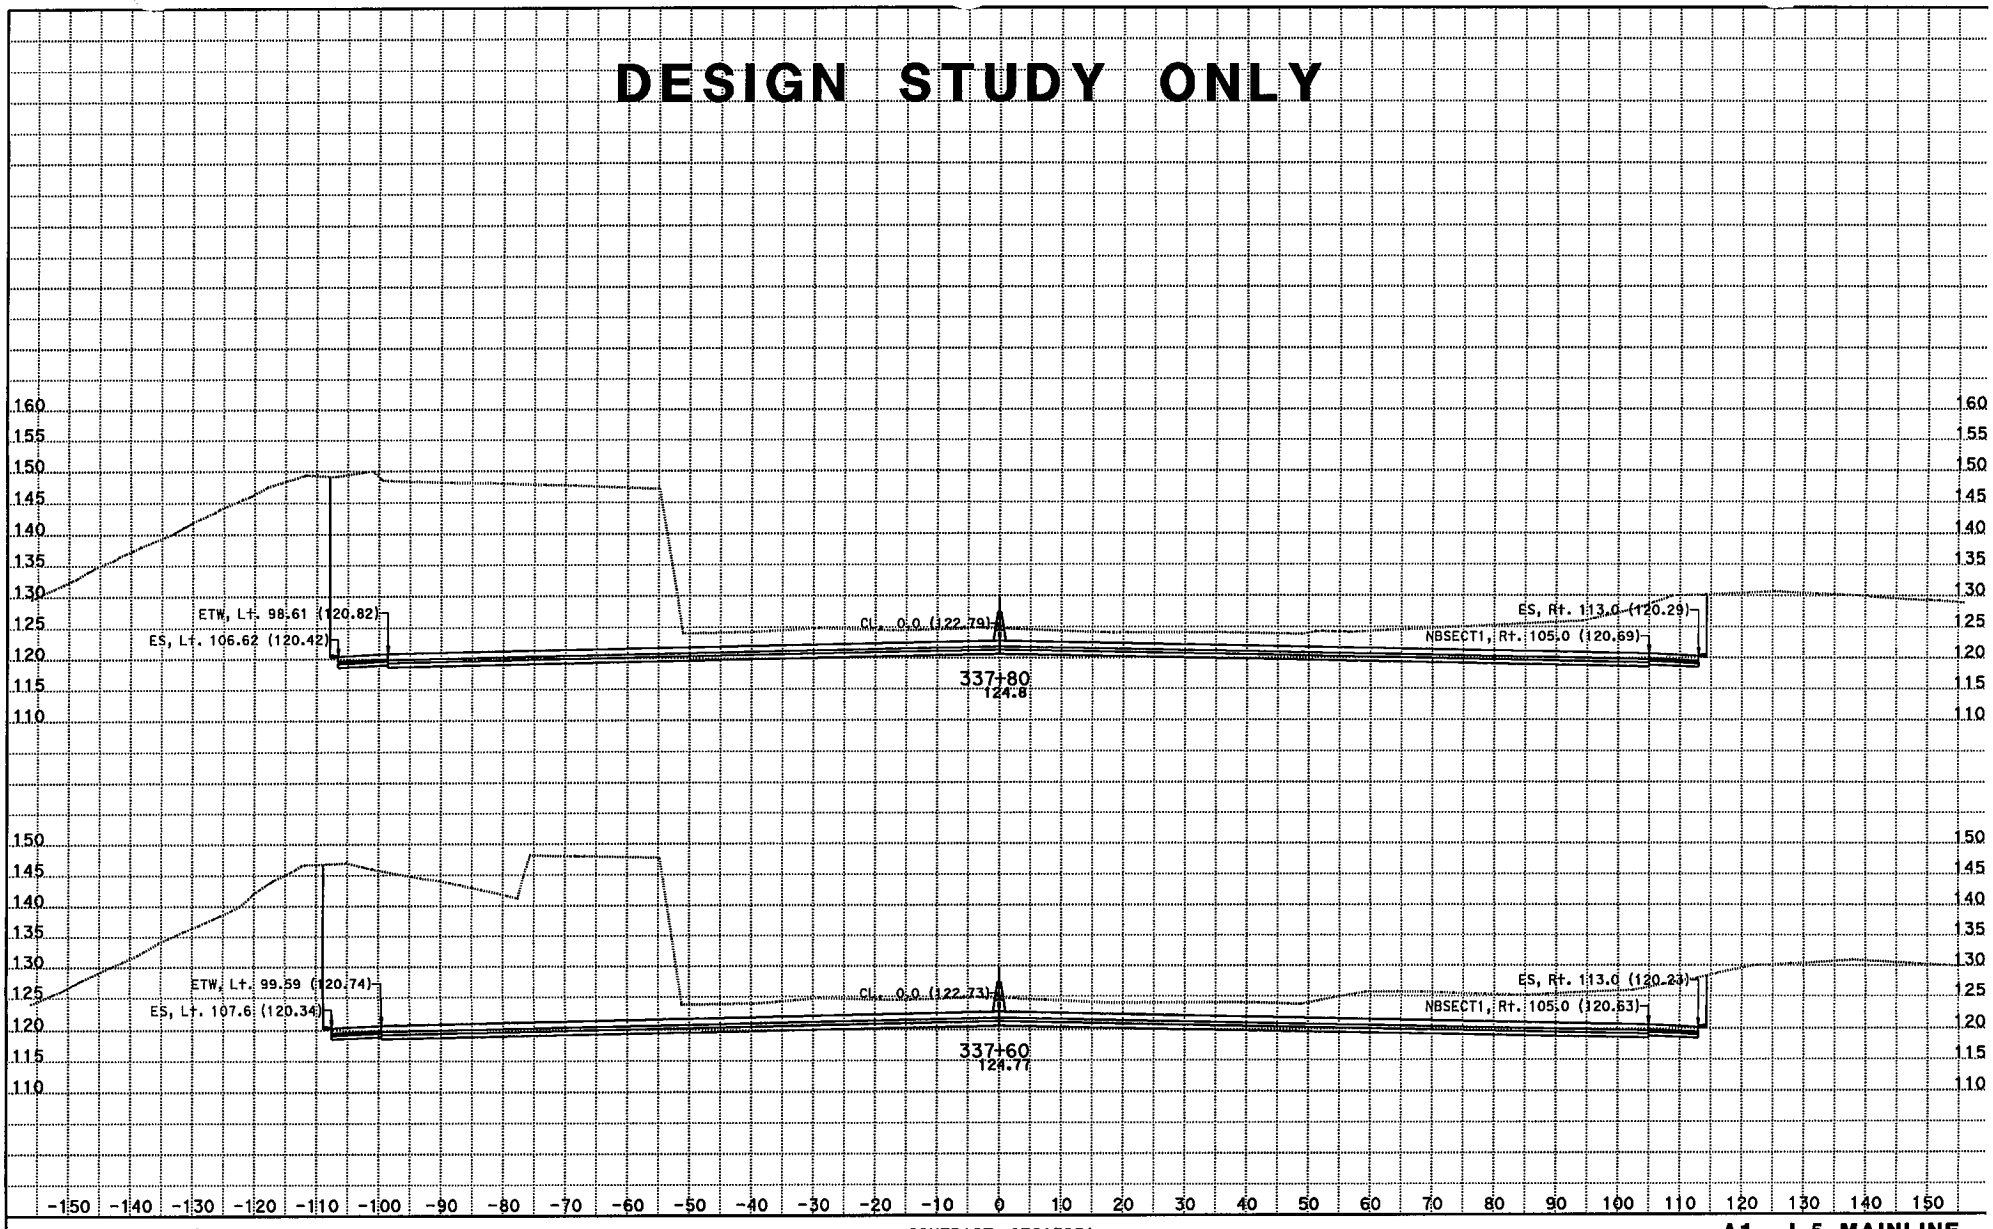

CREATED BY: Kevin Q Nguyen
DATE: 11/28/2012
KC Project: 215951 File: D:\JUNK*951\da1.ear

CONTRACT: 07215951
DIST/CO/RTE/PM: 07/LA/05/0.0-7.6
PROJECT ID: 215951

SCALE: 1" = 10' Horiz.
1" = 10' Vert.
All Dimensions are US Survey Feet

A1 - I-5 MAINLINE CROSS SECTIONS

DESIGN STUDY ONLY

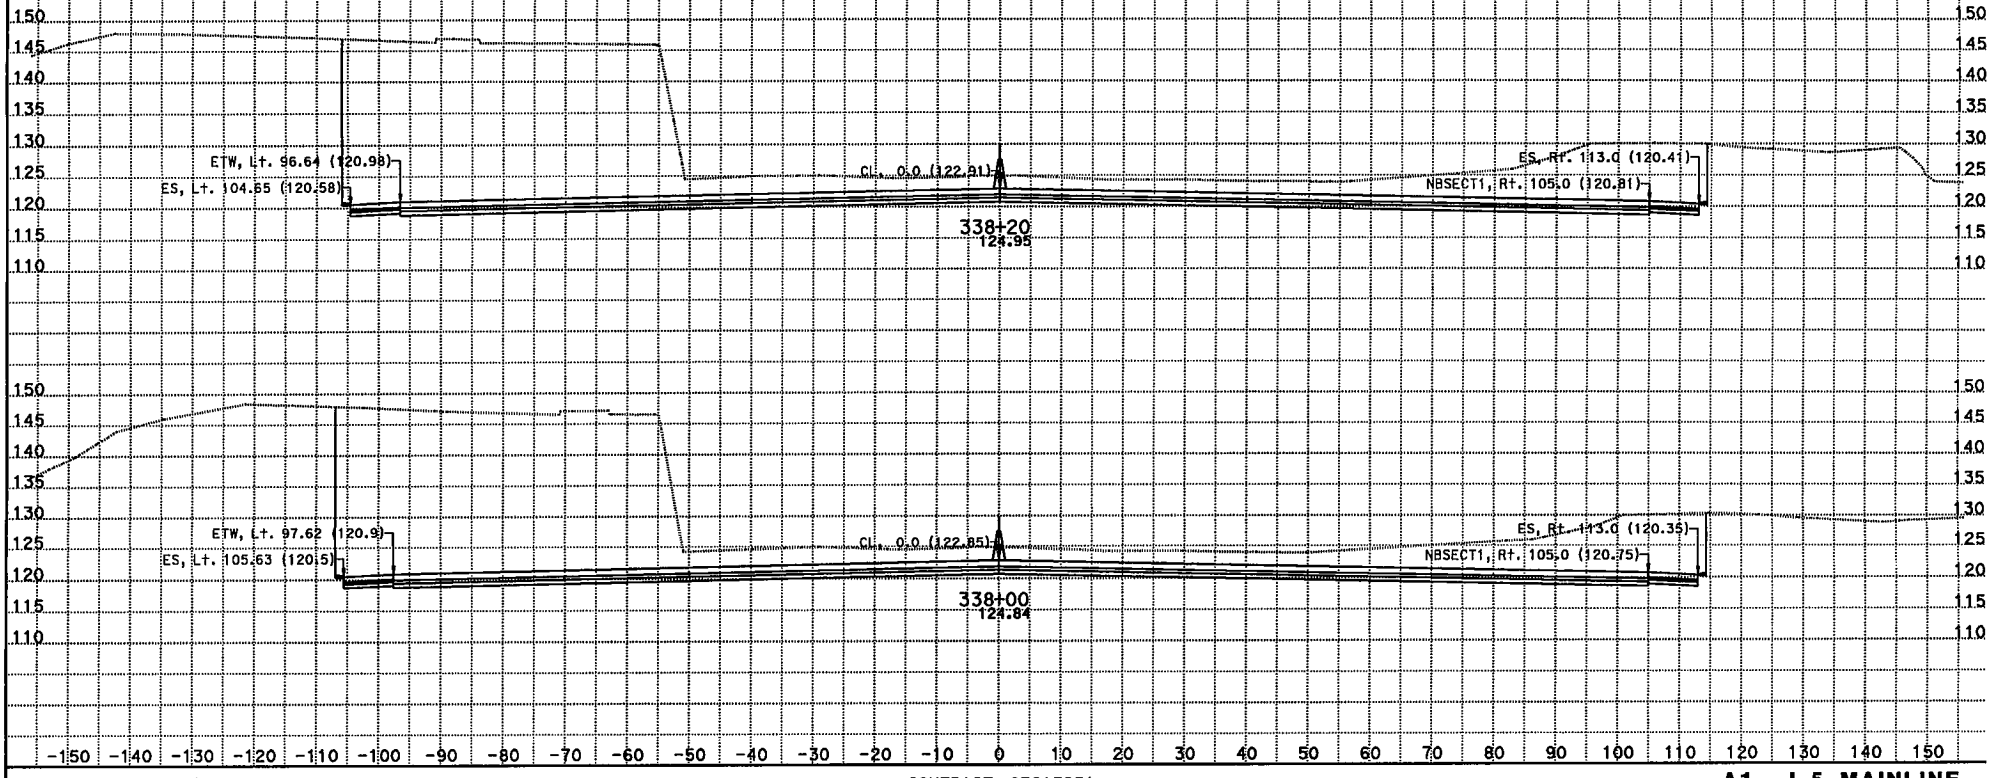

CREATED BY: Kevin Q Nguyen
DATE: 11/28/2012
KC Project: 215951 File: D:\JUNK*951\da1.ear

CONTRACT: 07215951
DIST/CO/RTE/PM: 07/LA/05/0.0-7.6
PROJECT ID: 215951

SCALE: 1" = 10' Horiz.
1" = 10' Vert.
All Dimensions are US Survey Feet

A1 - I-5 MAINLINE CROSS SECTIONS
SHEET 70 OF XXX

DESIGN STUDY ONLY

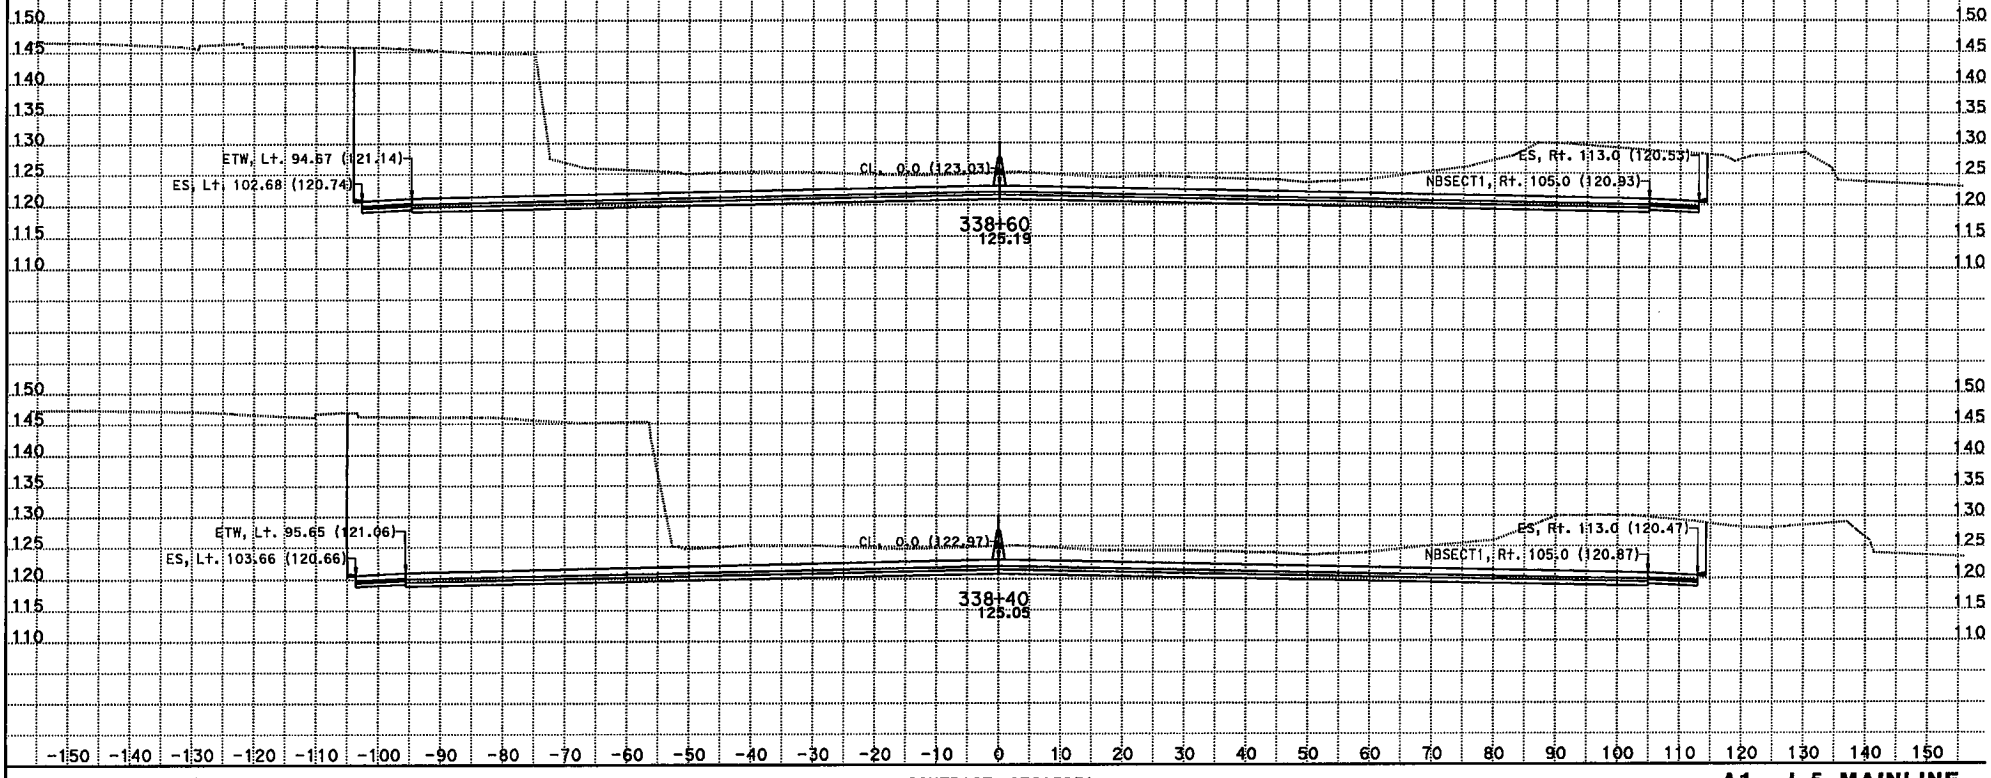

CREATED BY: Kevin Q Nguyen
DATE: 11/28/2012
KC Project: 215951 File: D:\JUNK*951\da1.ear

CONTRACT: 07215951
DIST/CO/RTE/PM: 07/LA/05/0.0-7.6
PROJECT ID: 215951

SCALE: 1" = 10' Horiz.
1" = 10' Vert.
All Dimensions are US Survey Feet

A1 - I-5 MAINLINE CROSS SECTIONS

SHEET 71 OF XXX

DESIGN STUDY ONLY

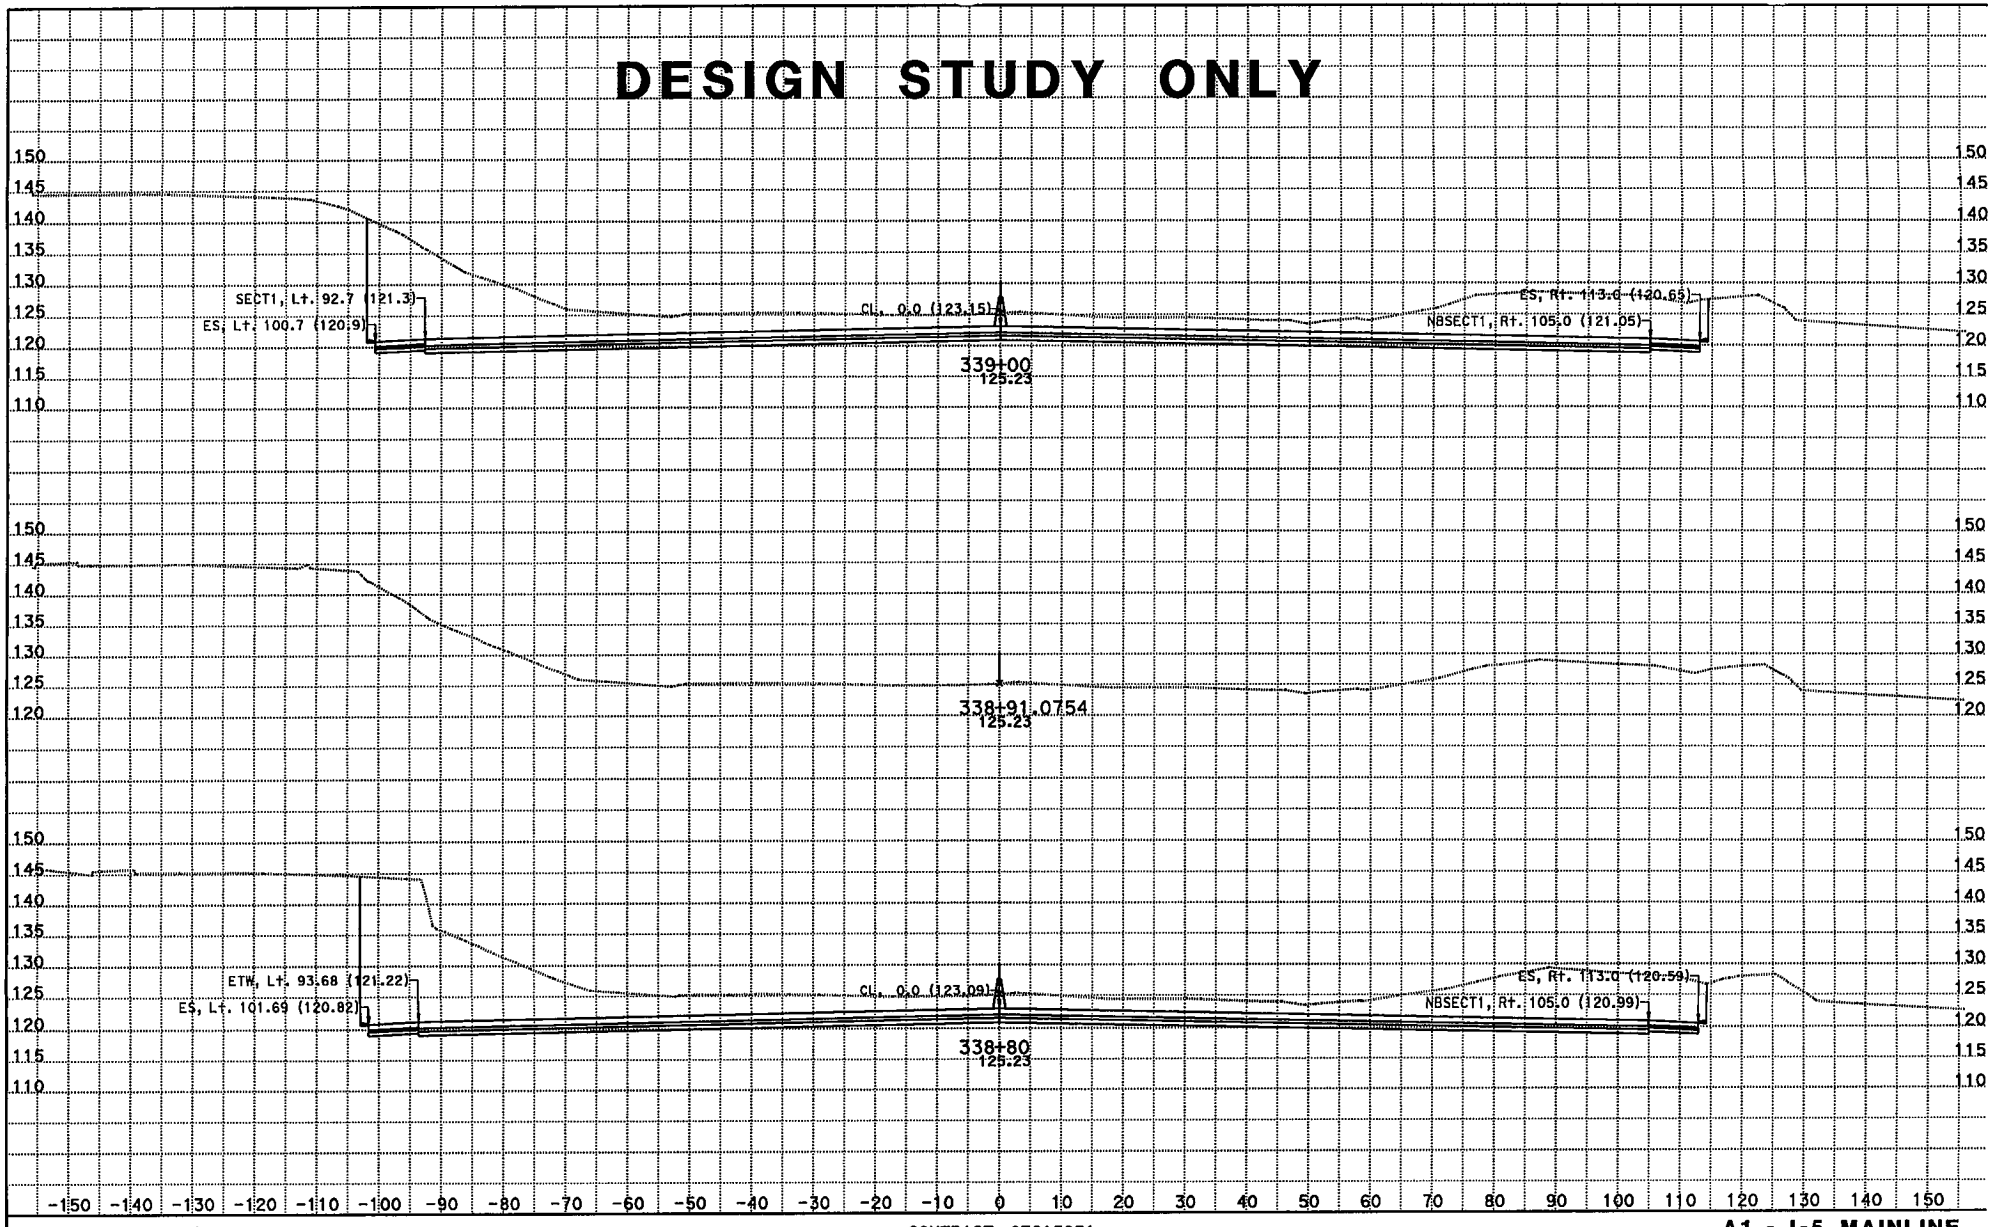

CREATED BY: Kevin Q Nguyen
DATE: 11/28/2012
KC Project: 215951 File: D:\JUNK*951\da1.ear

CONTRACT: 07215951
DIST/CO/RTE/PM: 07/LA/05/0.0-7.6
PROJECT ID: 215951

SCALE: 1" = 10' Horiz.
1" = 10' Vert.
All Dimensions are US Survey Feet

A1 - I-5 MAINLINE CROSS SECTIONS
SHEET 72 OF XXX

DESIGN STUDY ONLY

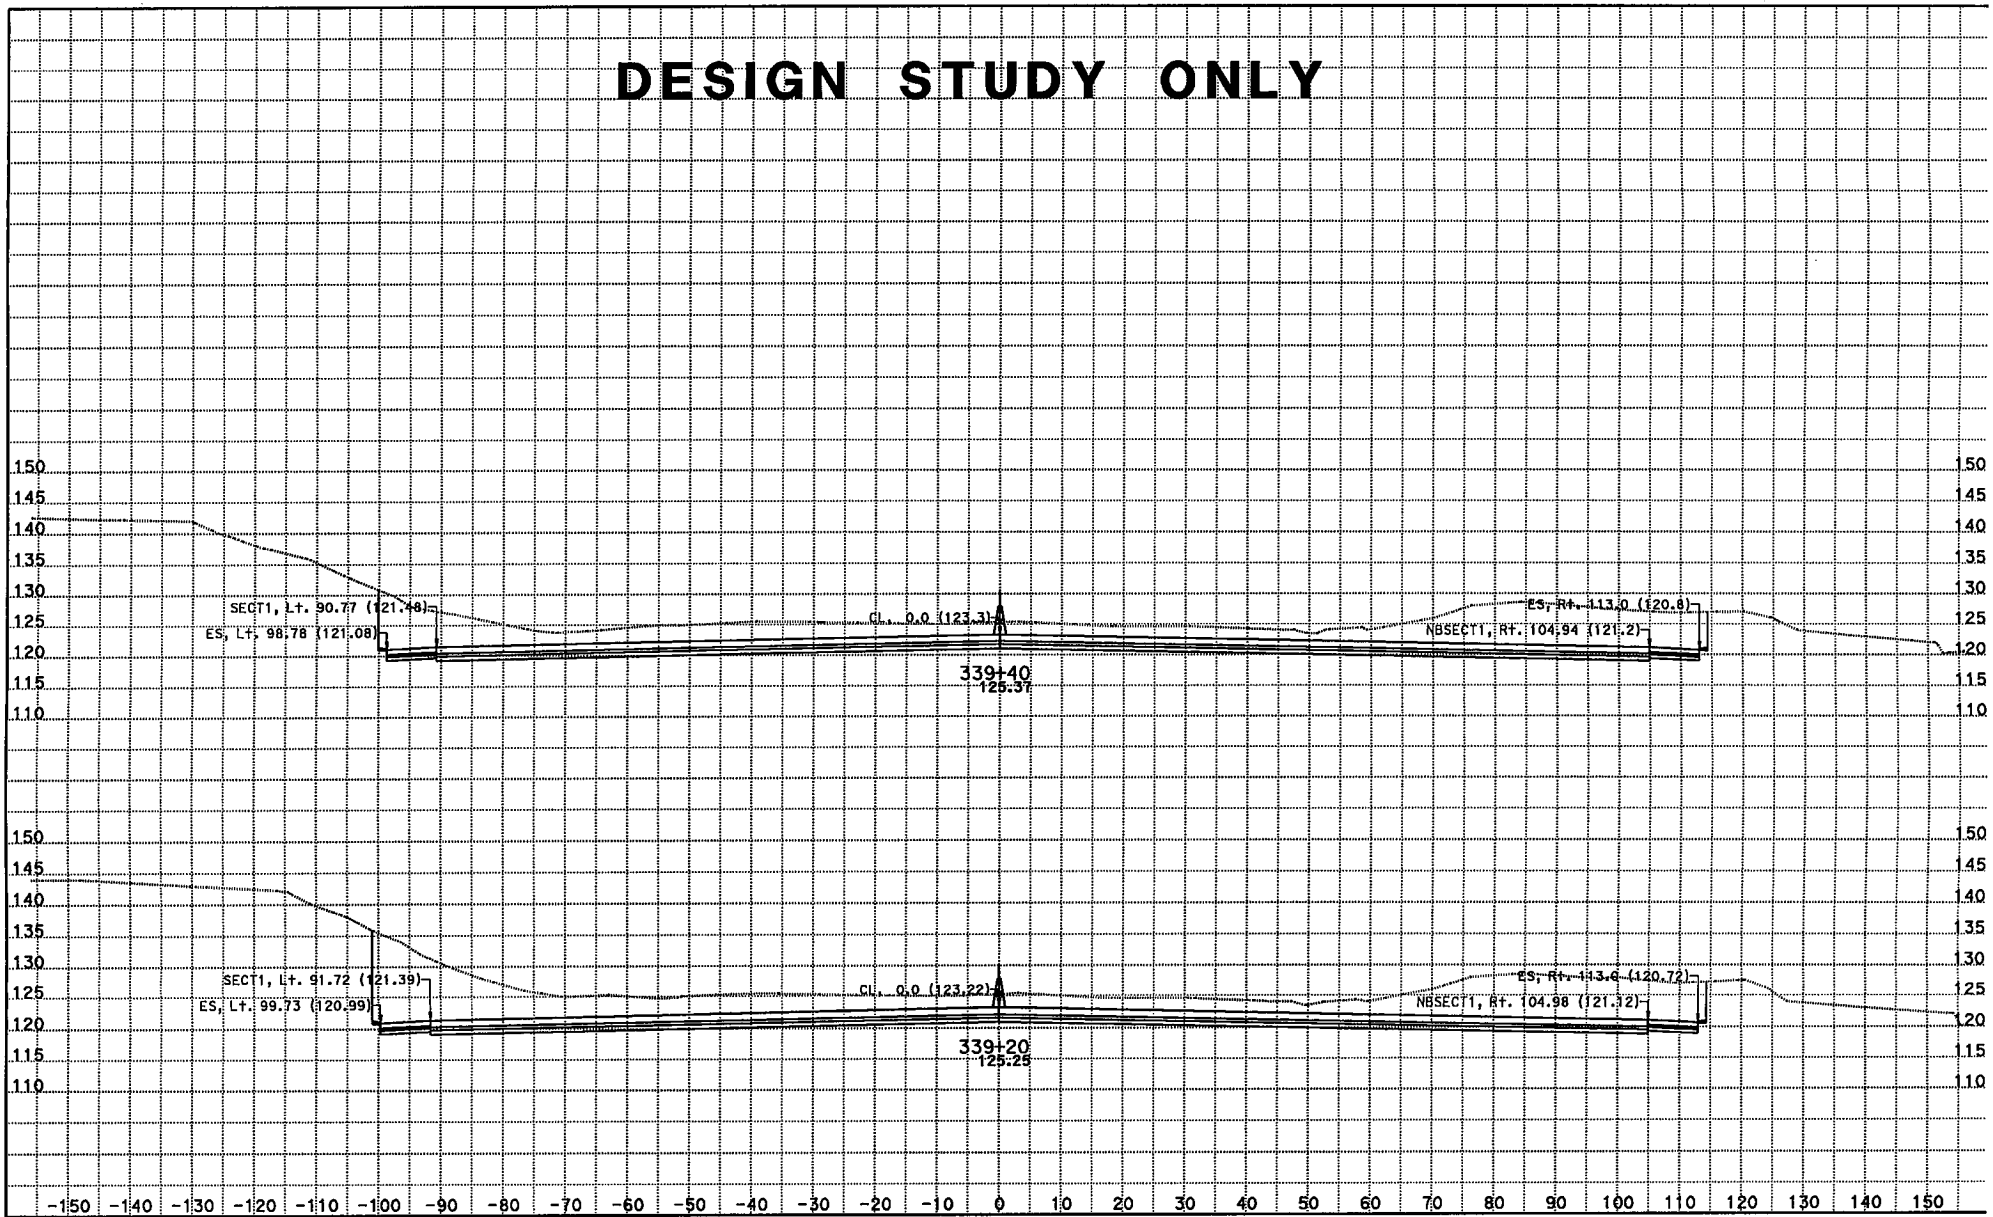

CREATED BY: Kevin Q Nguyen
DATE: 11/28/2012
KC Project: 215951 File: D:\JUNK*951\da1.ear

CONTRACT: 07215951
DIST/CO/RTE/PM: 07/LA/05/0.0-7.6
PROJECT ID: 215951

SCALE: 1" = 10' Horiz.
1" = 10' Vert.
All Dimensions are US Survey Feet

A1 - I-5 MAINLINE CROSS SECTIONS
SHEET 73 OF XXX

DESIGN STUDY ONLY

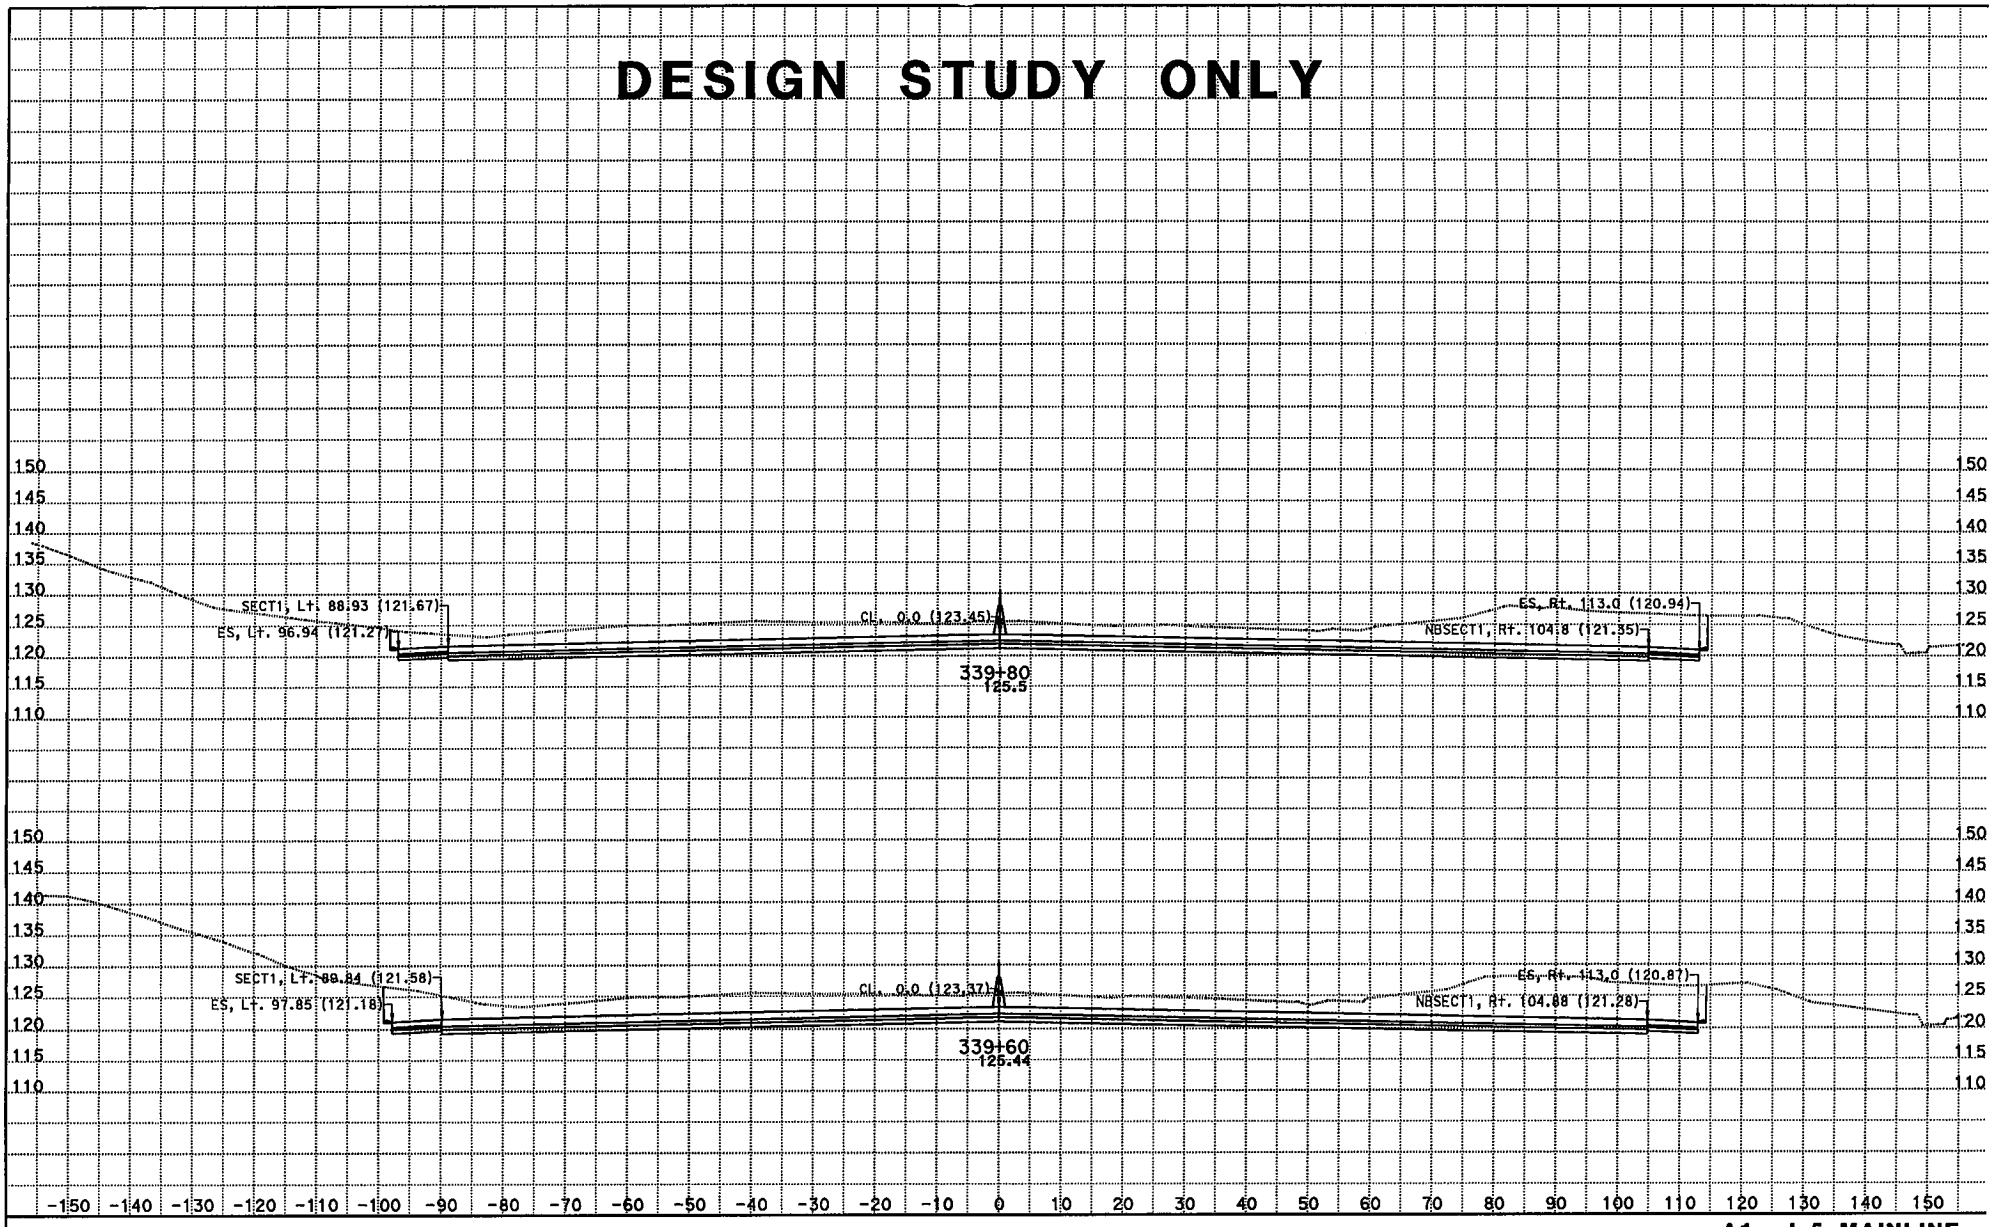

CREATED BY: Kevin Q Nguyen
DATE: 11/28/2012
KC Project: 215951 File: D:\JUNK*951\da1.ear

CONTRACT: 07215951
DIST/CO/RTE/PM: 07/LA/05/0.0-7.6
PROJECT ID: 215951

SCALE: 1" = 10' Horiz.
1" = 10' Vert.
All Dimensions are US Survey Feet

A1 - I-5 MAINLINE CROSS SECTIONS
SHEET 74 OF XXX

DESIGN STUDY ONLY

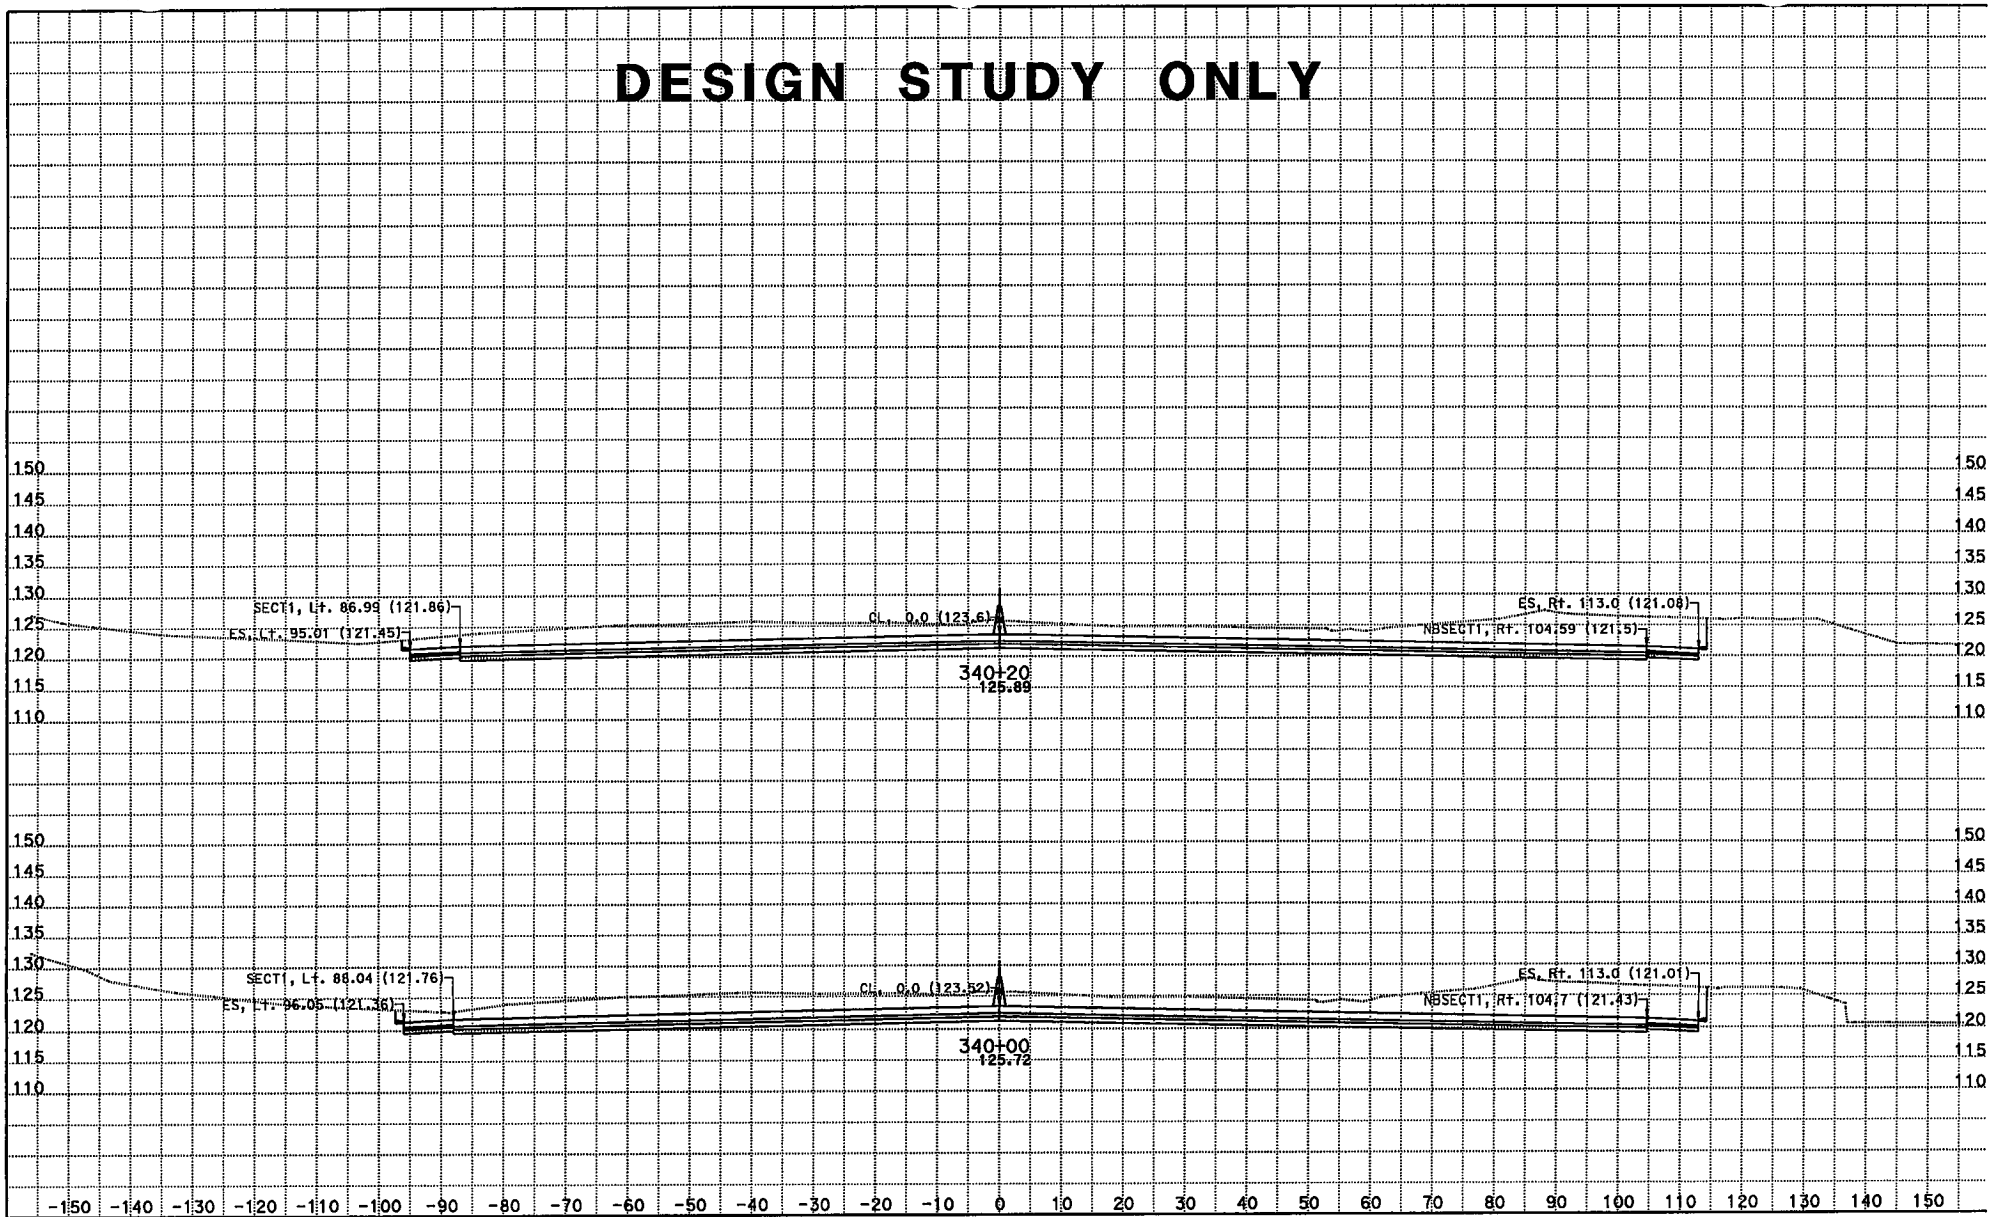

CREATED BY: Kevin Q Nguyen
DATE: 11/28/2012
KC Project: 215951 File: D:\JUNK*951\da1.ear

CONTRACT: 07215951
DIST/CO/RTE/PM: 07/LA/05/0.0-7.6
PROJECT ID: 215951

SCALE: 1" = 10' Horiz.
1" = 10' Vert.
All Dimensions are US Survey Feet

A1 - I-5 MAINLINE CROSS SECTIONS

DESIGN STUDY ONLY

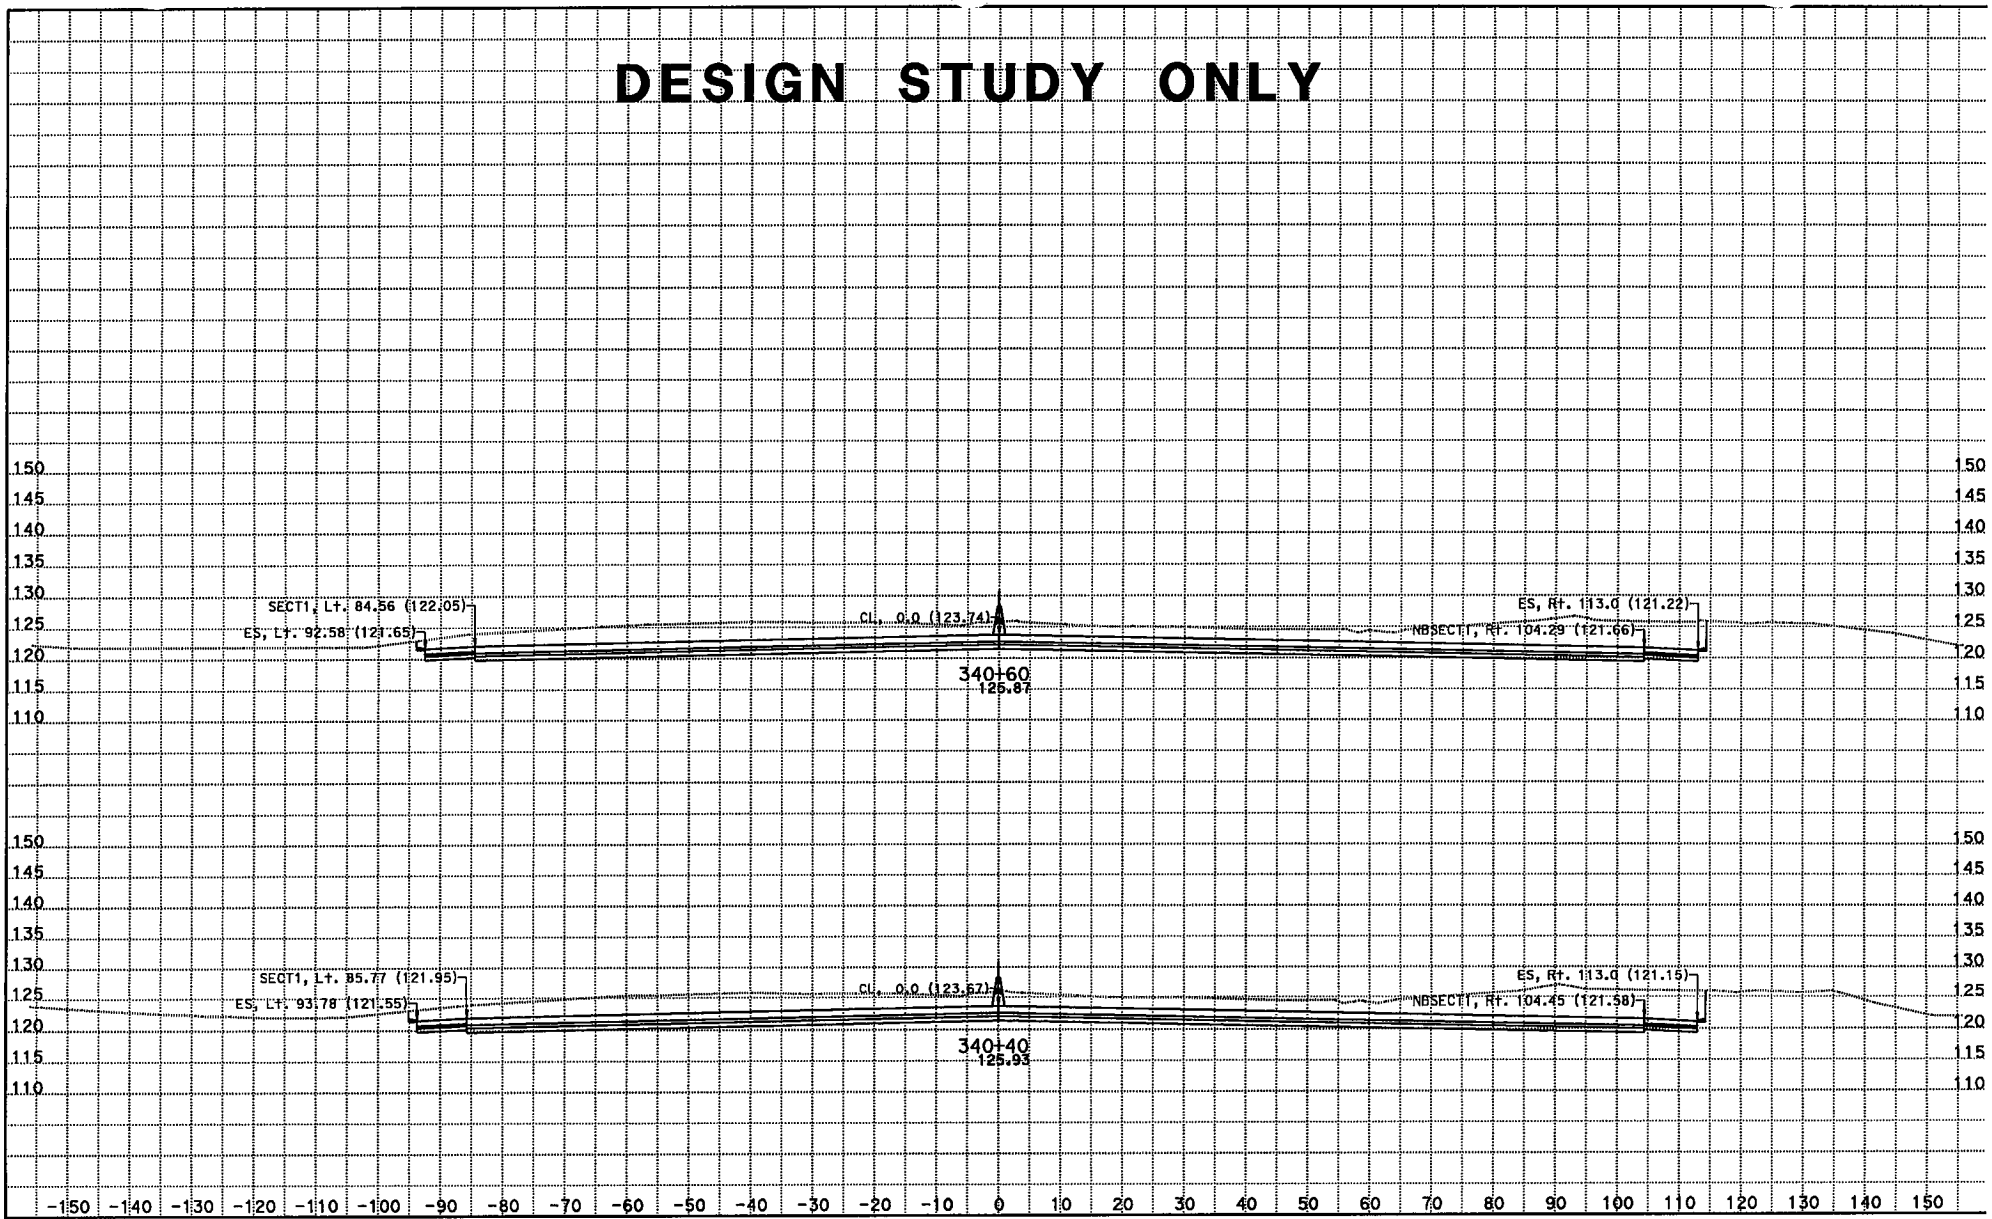

CREATED BY: Kevin Q Nguyen
DATE: 11/28/2012
KC Project: 215951 File: D:\JUNK*951\da1.ear

CONTRACT: 07215951
DIST/CO/RTE/PM: 07/LA/05/0.0-7.6
PROJECT ID: 215951

SCALE: 1" = 10' Horiz.
1" = 10' Vert.
All Dimensions are US Survey Feet

A1 - I-5 MAINLINE CROSS SECTIONS

DESIGN STUDY ONLY

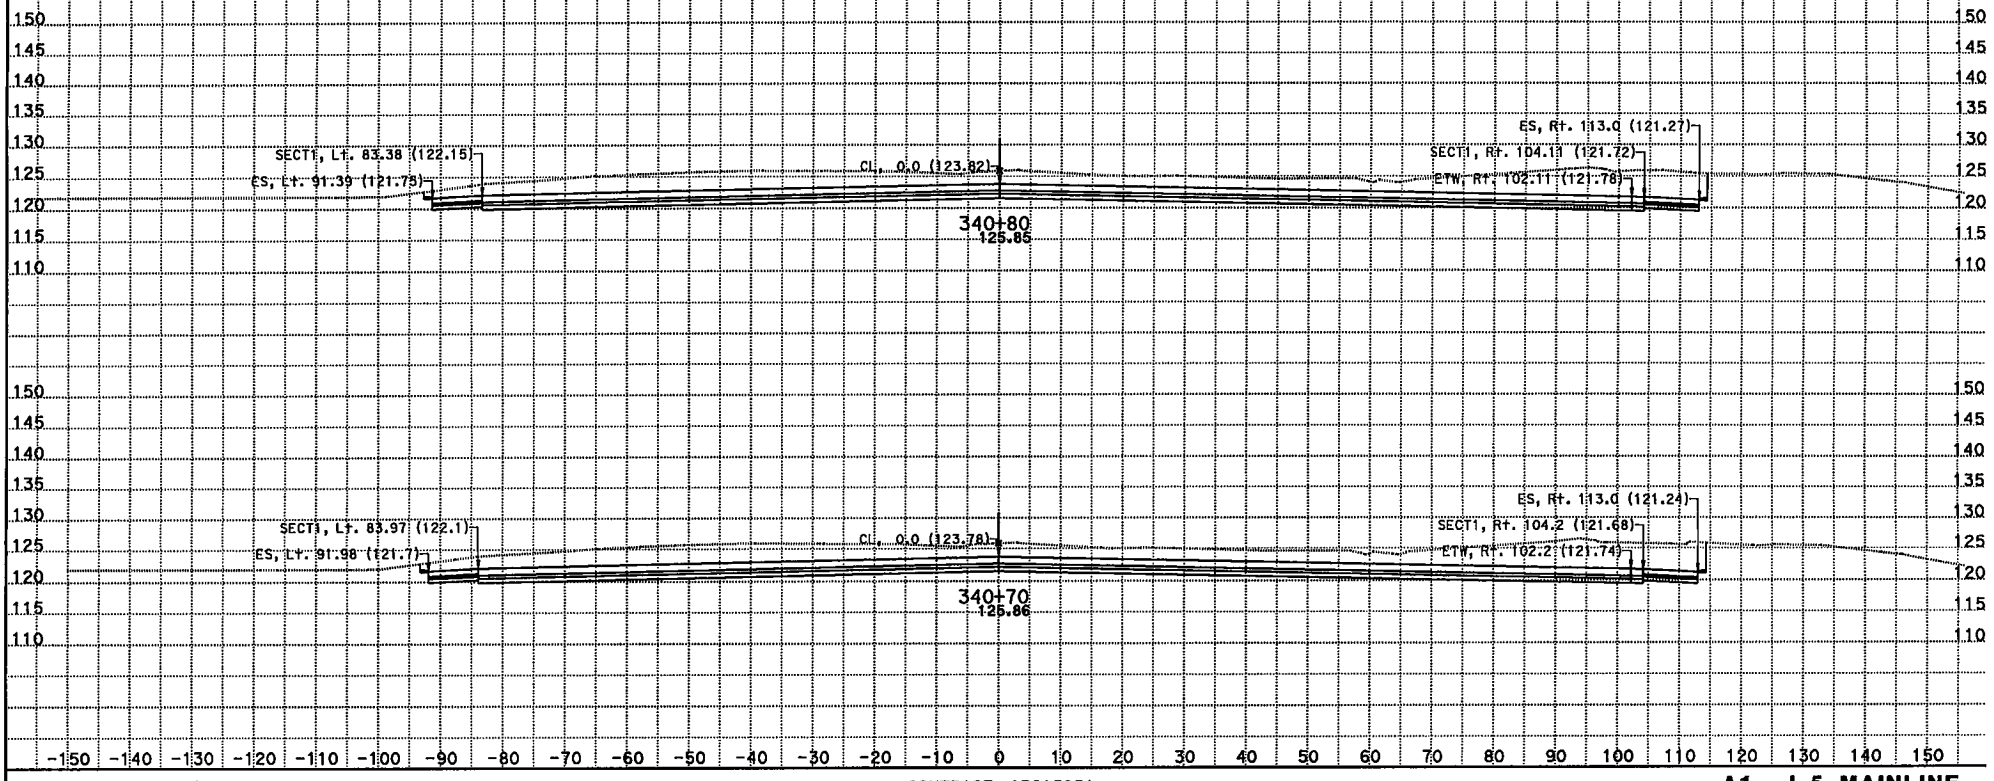

CREATED BY: Kevin Q Nguyen
DATE: 11/28/2012
KC Project: 215951 File: D:\JUNK*951\da1.ear

CONTRACT: 07215951
DIST/CO/RTE/PM: 07/LA/05/0.0-7.6
PROJECT ID: 215951

SCALE: 1" = 10' Horiz.
1" = 10' Vert.
All Dimensions are US Survey Feet

A1 - I-5 MAINLINE CROSS SECTIONS

DESIGN STUDY ONLY

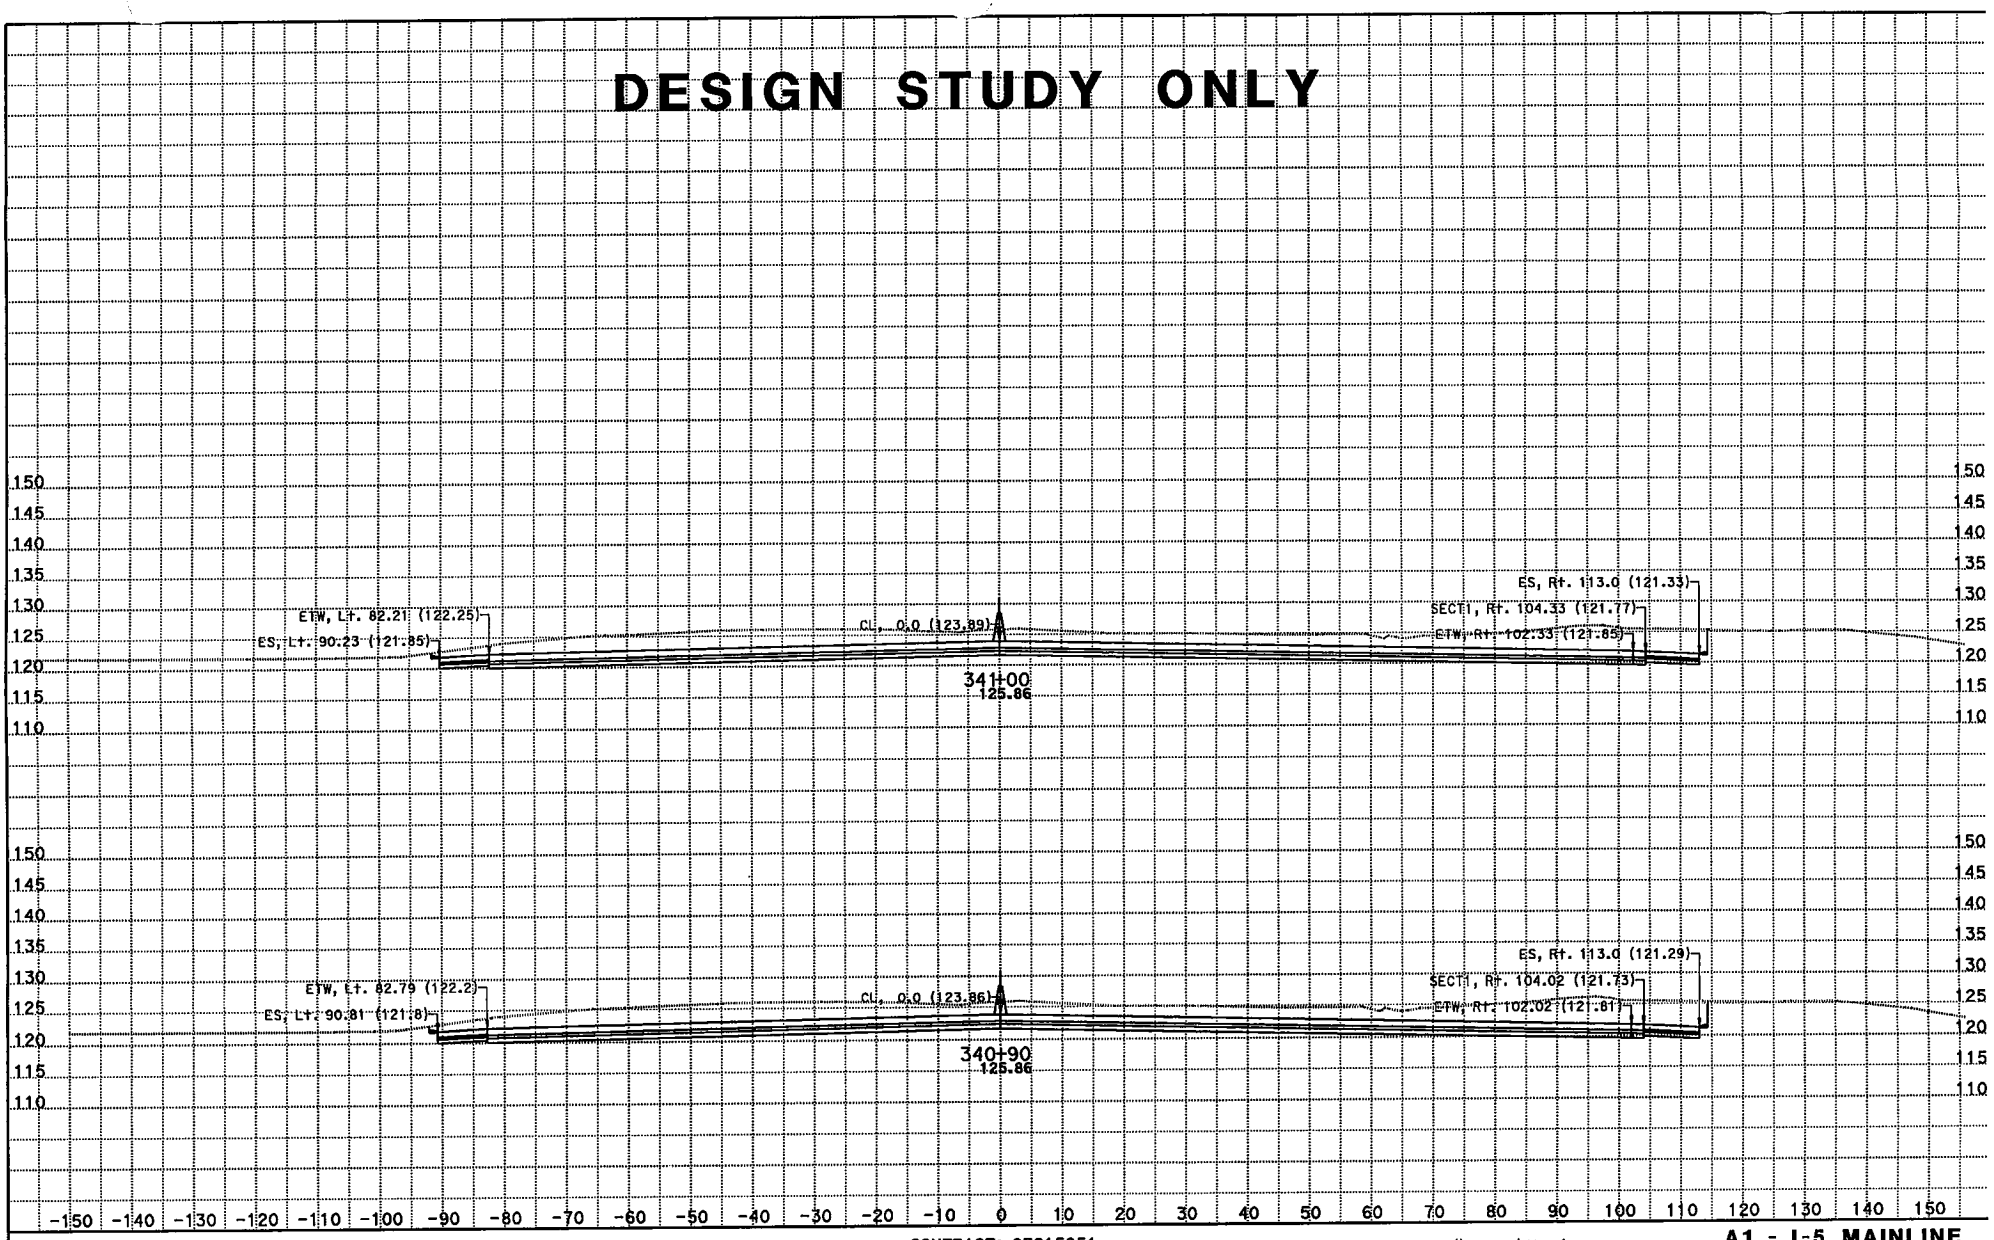

CREATED BY: Kevin Q Nguyen
DATE: 11/28/2012
KC Project: 215951 File: D:\JUNK*951\da1.ear

CONTRACT: 07215951
DIST/CO/RTE/PM: 07/LA/05/0.0-7.6
PROJECT ID: 215951

SCALE: 1" = 10' Horiz.
1" = 10' Vert.
All Dimensions are US Survey Feet

A1 - I-5 MAINLINE CROSS SECTIONS

DESIGN STUDY ONLY

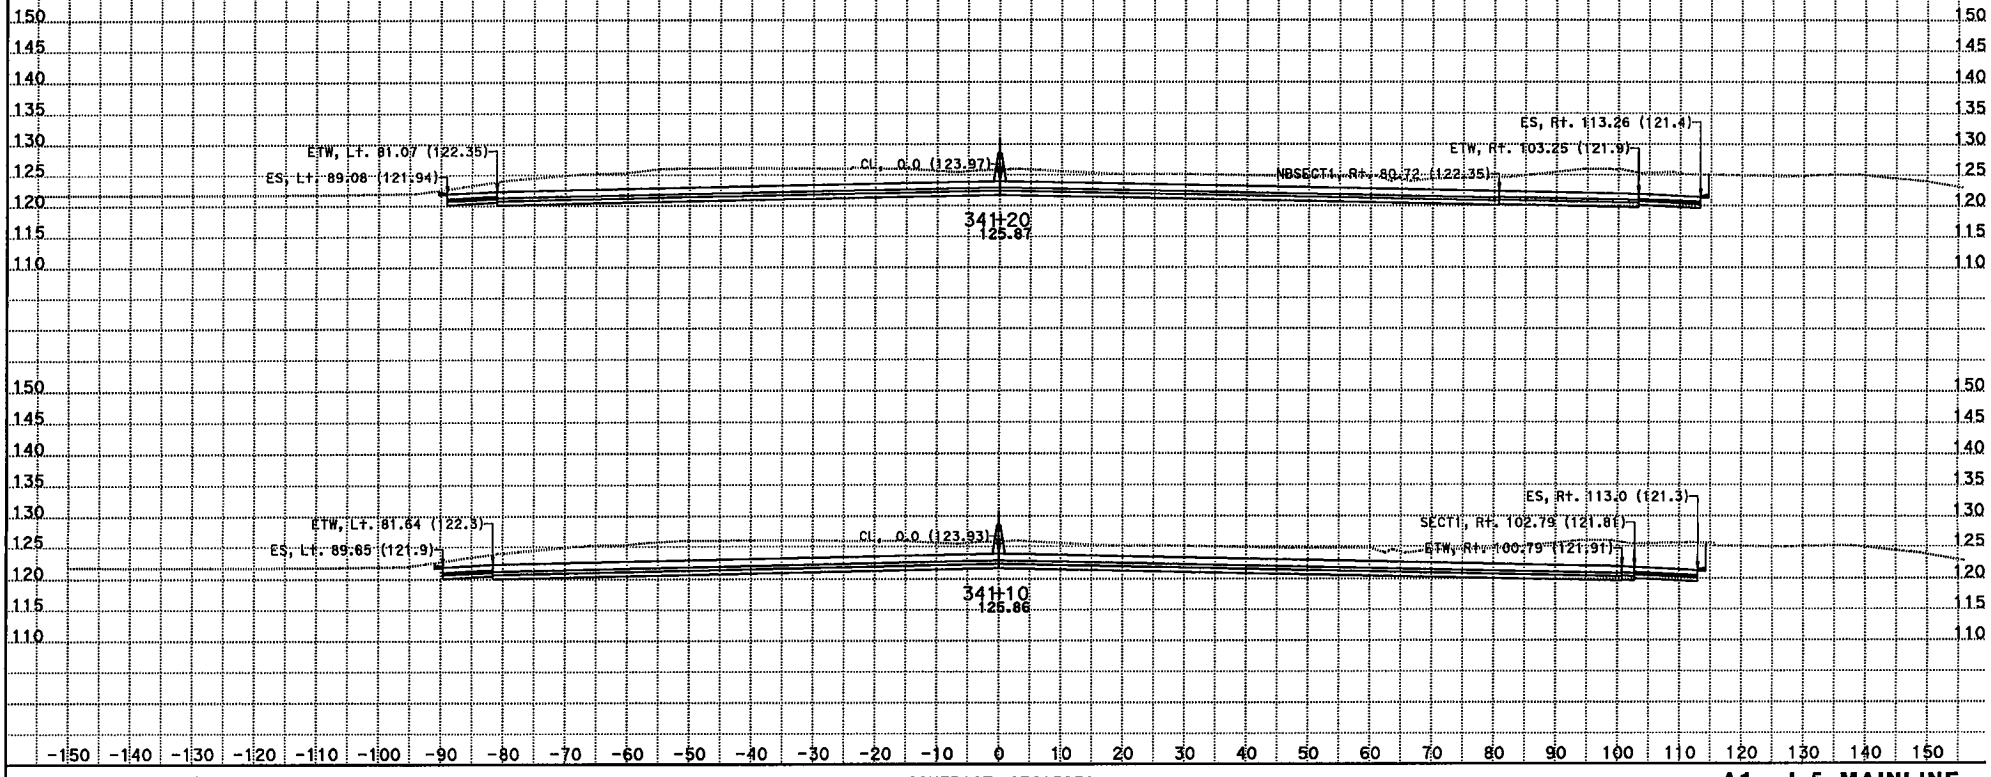

CREATED BY: Kevin Q Nguyen
DATE: 11/28/2012
KC Project: 215951 File: D:\JUNK*951\da1.ear

CONTRACT: 07215951
DIST/CO/RTE/PM: 07/LA/05/0.0-7.6
PROJECT ID: 215951

SCALE: 1" = 10' Horiz.
1" = 10' Vert.
All Dimensions are US Survey Feet

A1 - I-5 MAINLINE CROSS SECTIONS

SHEET 79 OF XXX

DESIGN STUDY ONLY

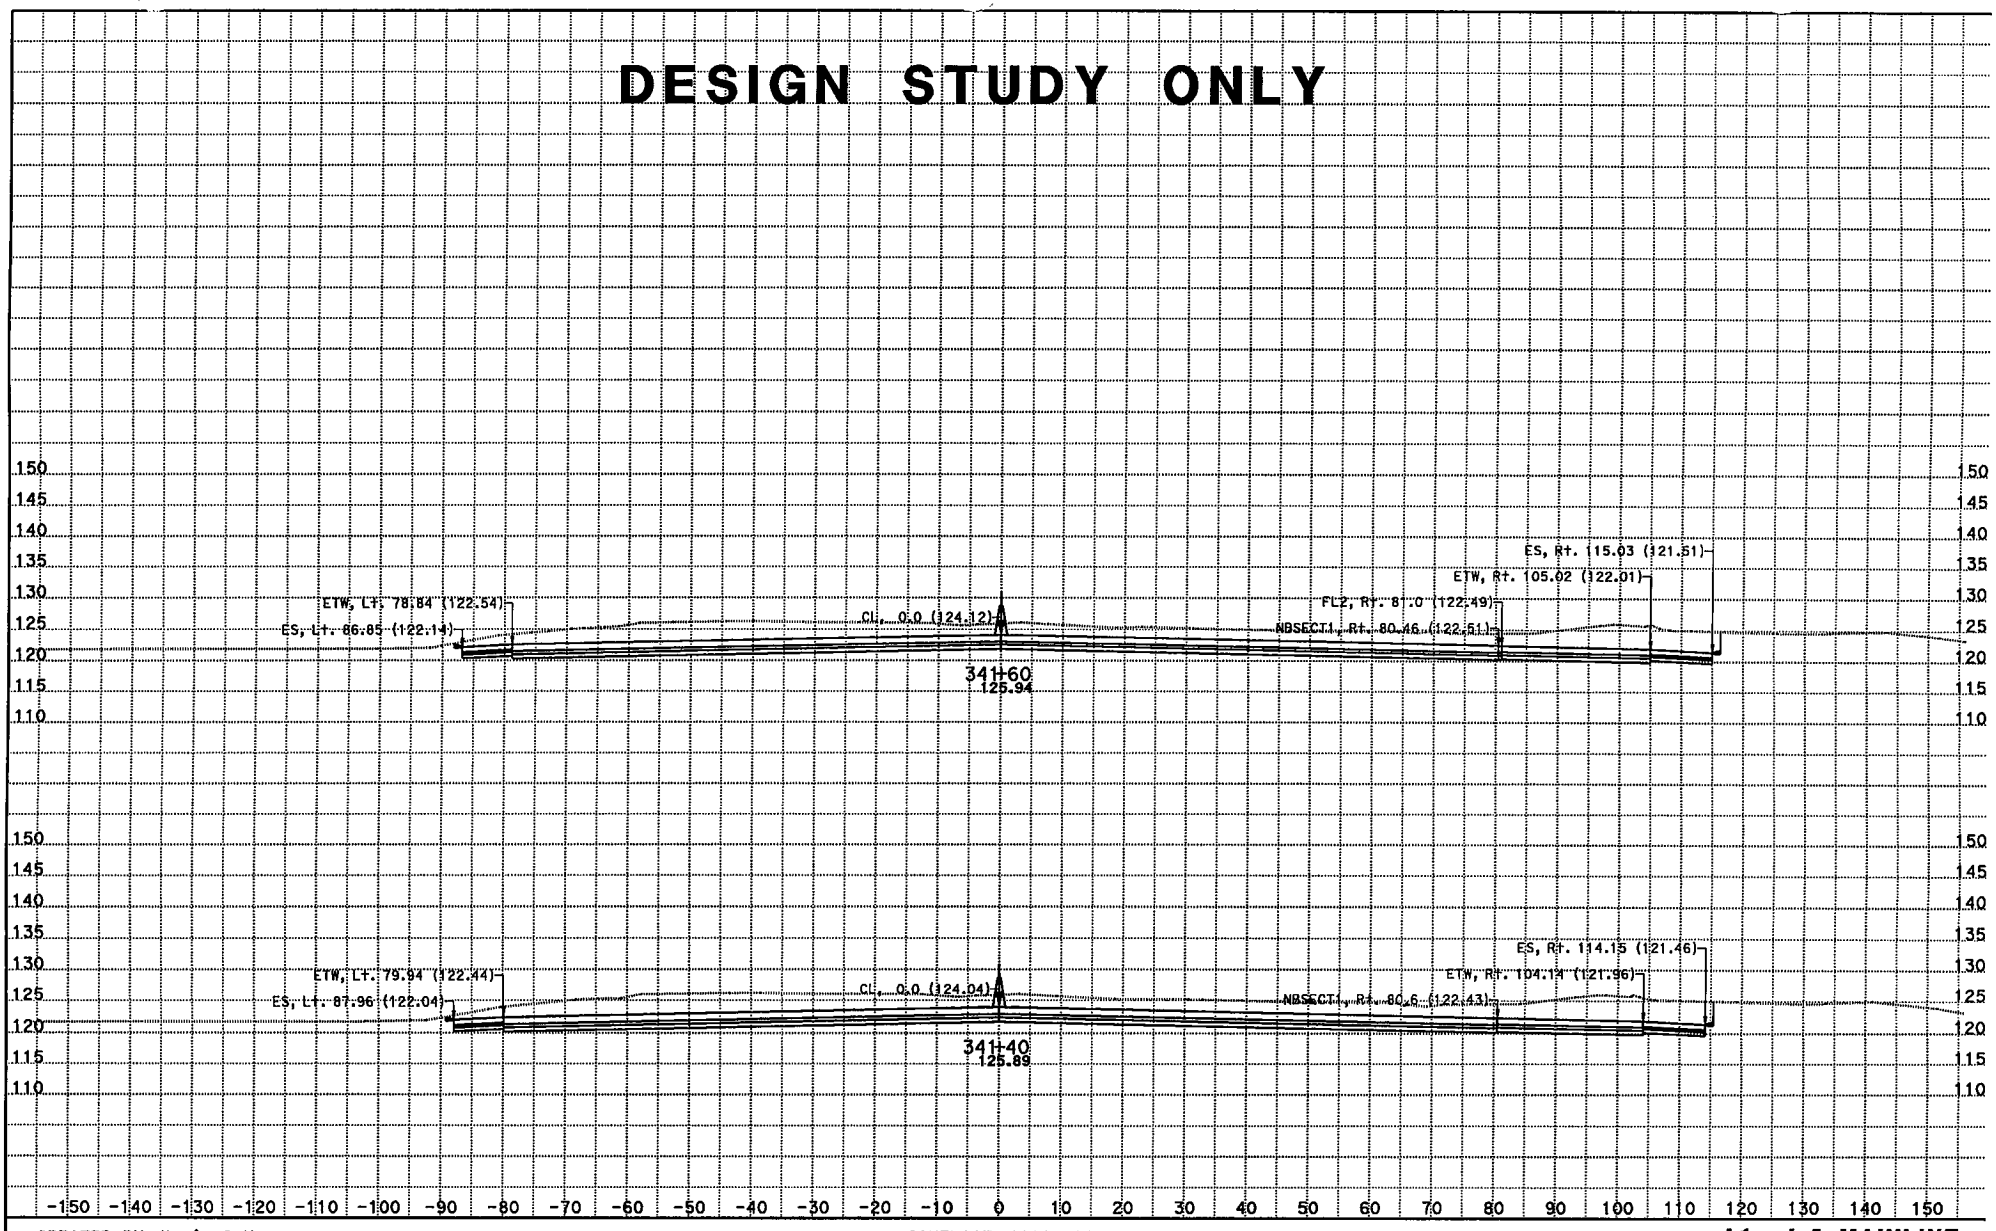

CREATED BY: Kevin Q Nguyen
DATE: 11/28/2012
KC Project: 215951 File: D:\JUNK*951\da1.ear

CONTRACT: 07215951
DIST/CO/RTE/PM: 07/LA/05/0.0-7.6
PROJECT ID: 215951

SCALE: 1" = 10' Horiz.
1" = 10' Vert.
All Dimensions are US Survey Feet

A1 - I-5 MAINLINE CROSS SECTIONS

SHEET 80 OF XXX

DESIGN STUDY ONLY

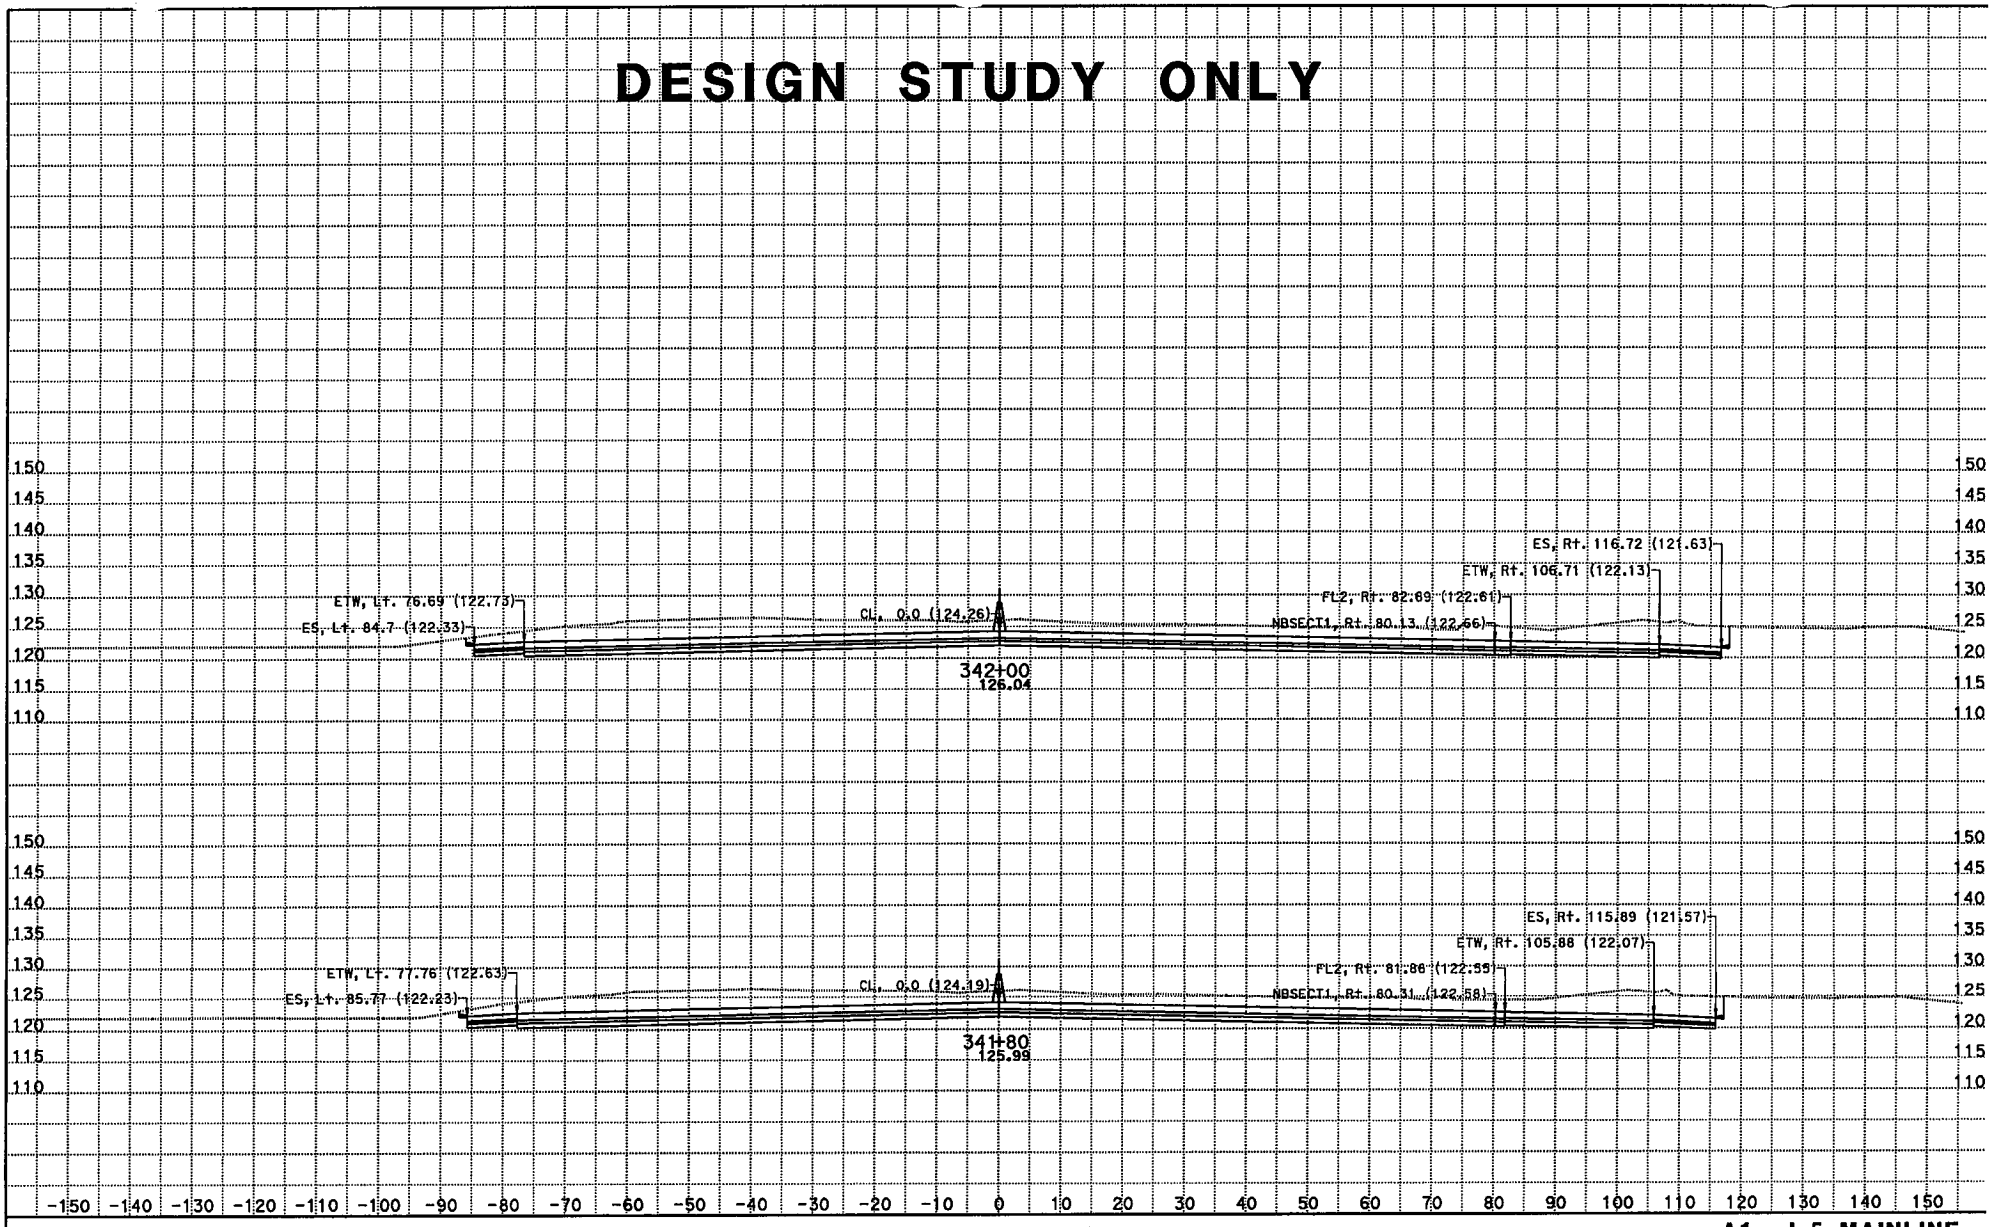

CREATED BY: Kevin Q Nguyen
DATE: 11/28/2012
KC Project: 215951 File: D:\JUNK*951\da1.ear

CONTRACT: 07215951
DIST/CO/RTE/PM: 07/LA/05/0.0-7.6
PROJECT ID: 215951

SCALE: 1" = 10' Horiz.
1" = 10' Vert.
All Dimensions are US Survey Feet

A1 - I-5 MAINLINE CROSS SECTIONS

DESIGN STUDY ONLY

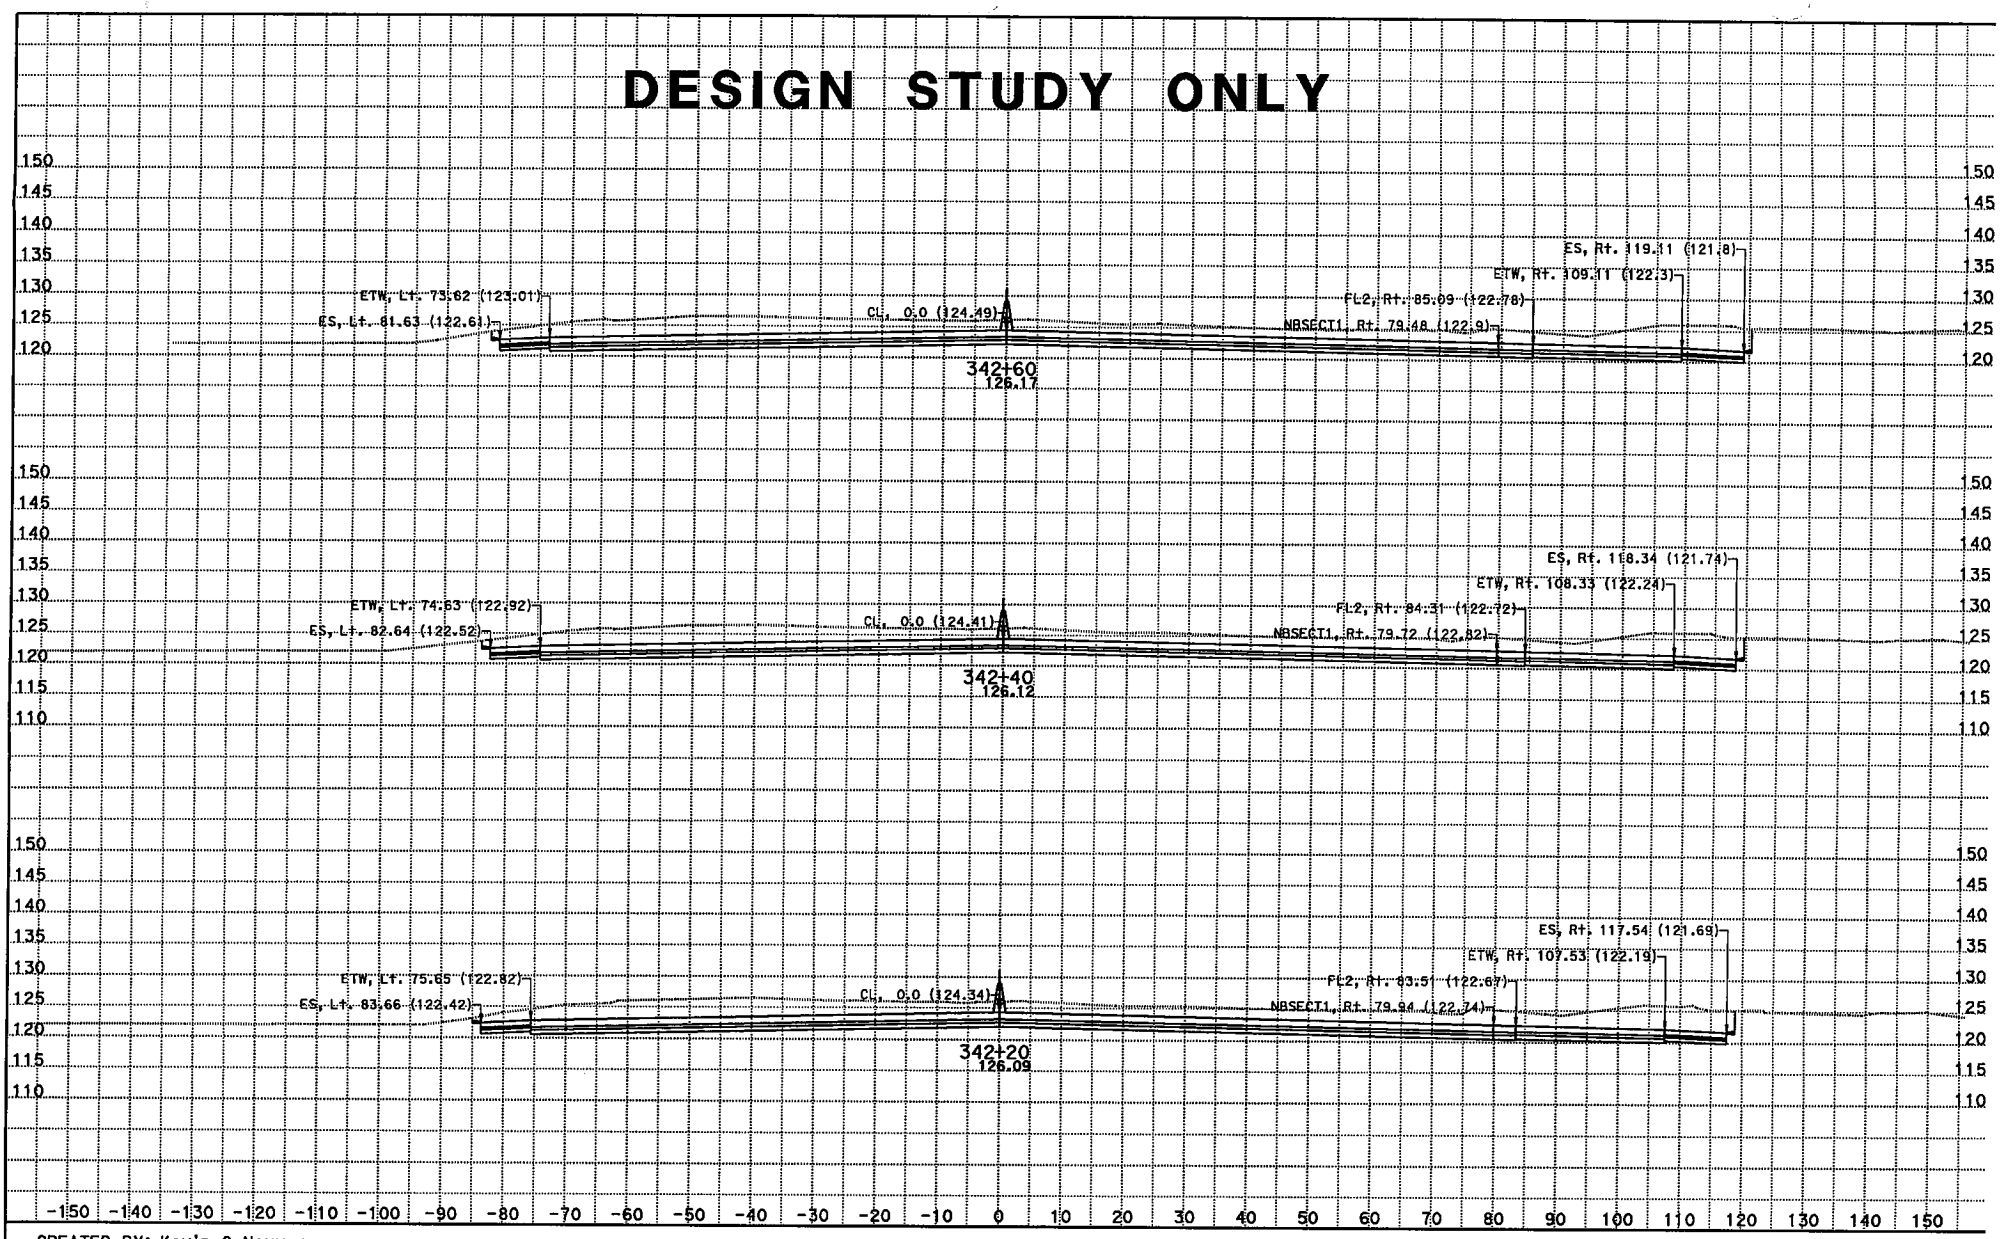

CREATED BY: Kevin Q Nguyen
DATE: 11/28/2012
KC Project: 215951 File: D:\JUNK*951\da1.ear

CONTRACT: 07215951
DIST/CO/RTE/PM: 07/LA/05/0.0-7.6
PROJECT ID: 215951

SCALE: 1" = 10' Horiz.
1" = 10' Vert.

All Dimensions are US Survey Feet

A1 - I-5 MAINLINE CROSS SECTIONS

SHEET 82 OF XXX

DESIGN STUDY ONLY

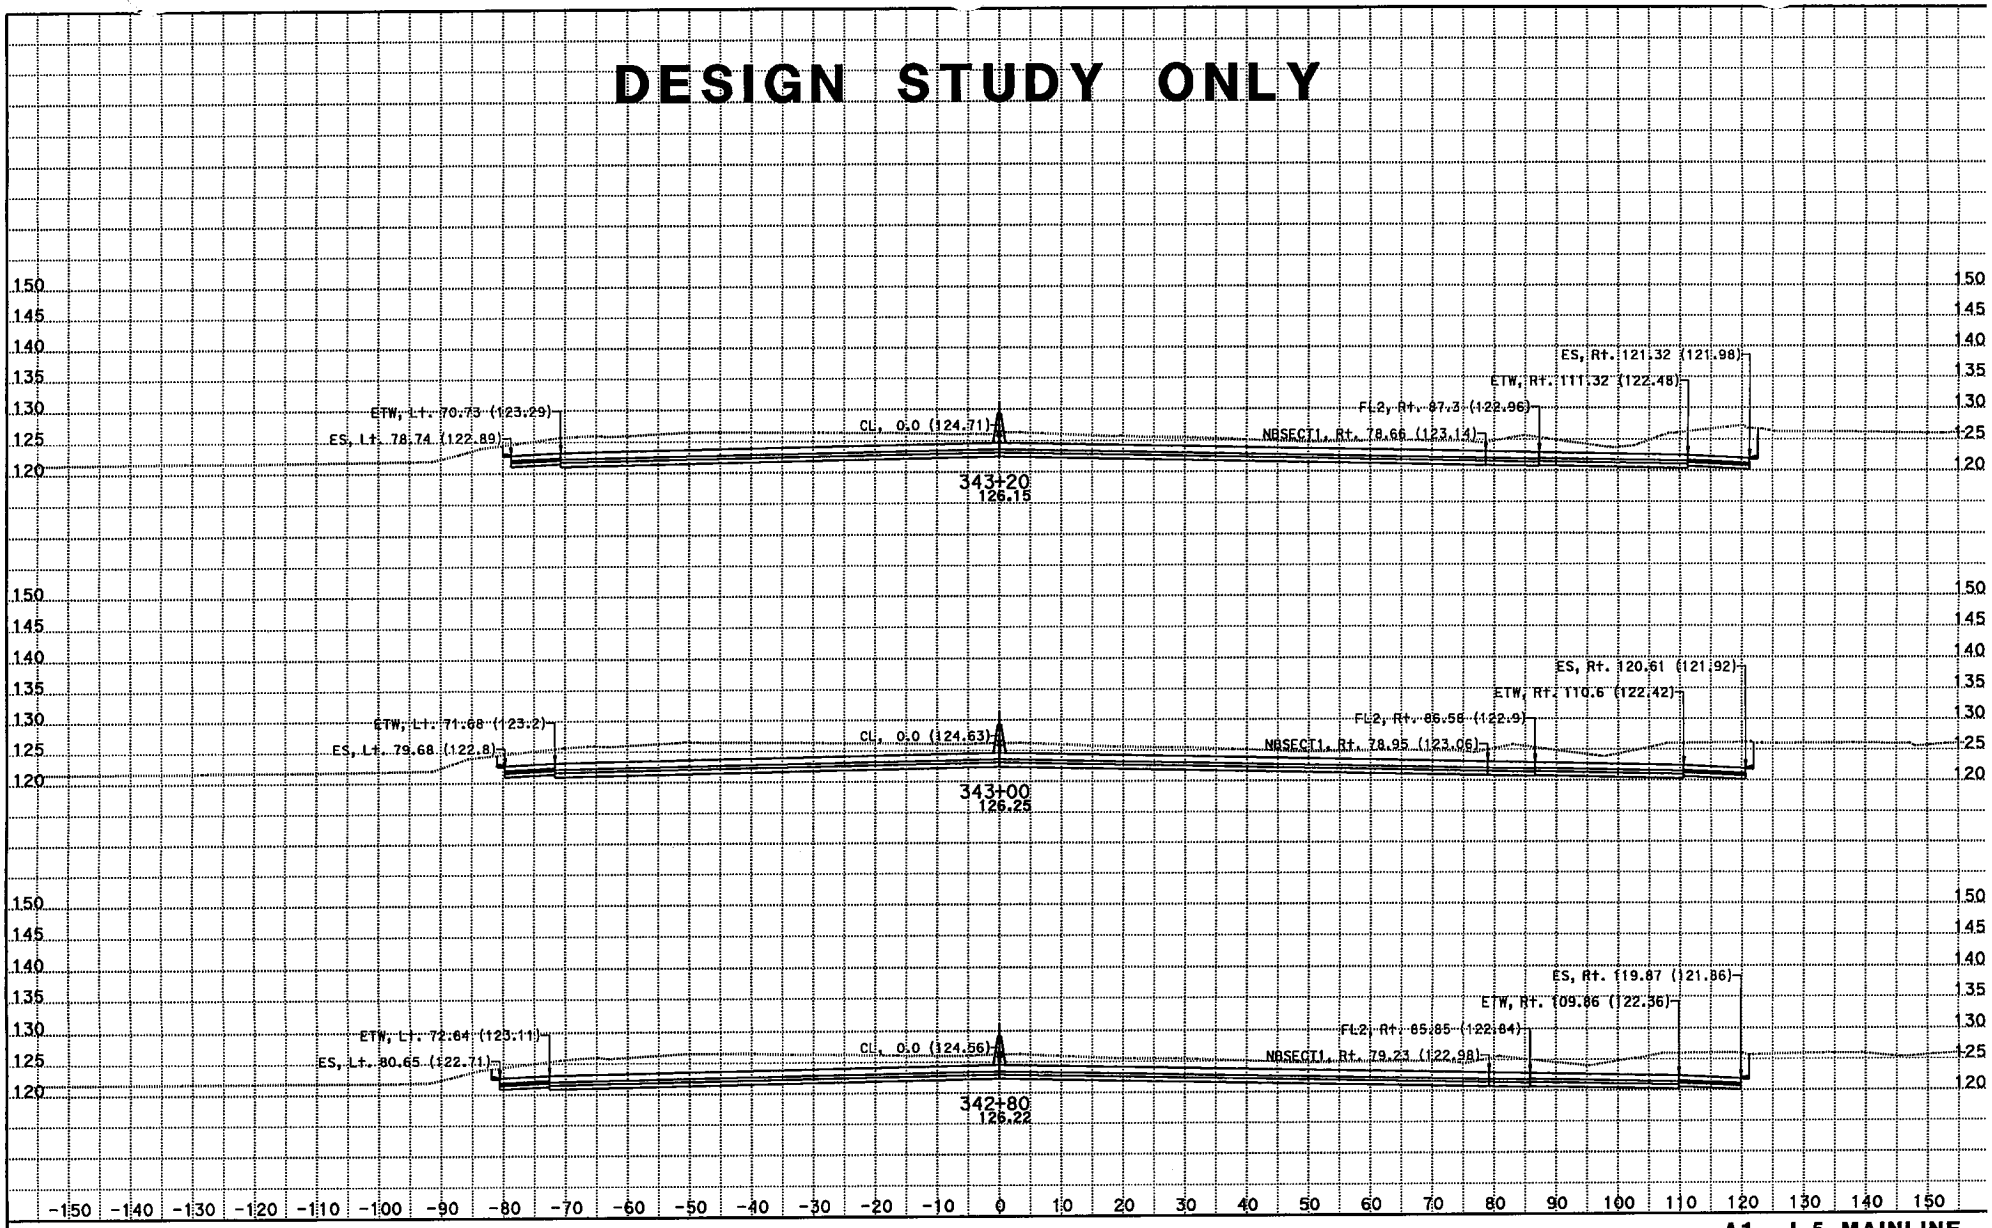

CREATED BY: Kevin Q Nguyen
DATE: 11/28/2012
KC Project: 215951 File: D:\JUNK*951\da1.ear

CONTRACT: 07215951
DIST/CO/RTE/PM: 07/LA/05/0.0-7.6
PROJECT ID: 215951

SCALE: 1" = 10' Horiz.
1" = 10' Vert.
All Dimensions are US Survey Feet

A1 - I-5 MAINLINE CROSS SECTIONS

DESIGN STUDY ONLY

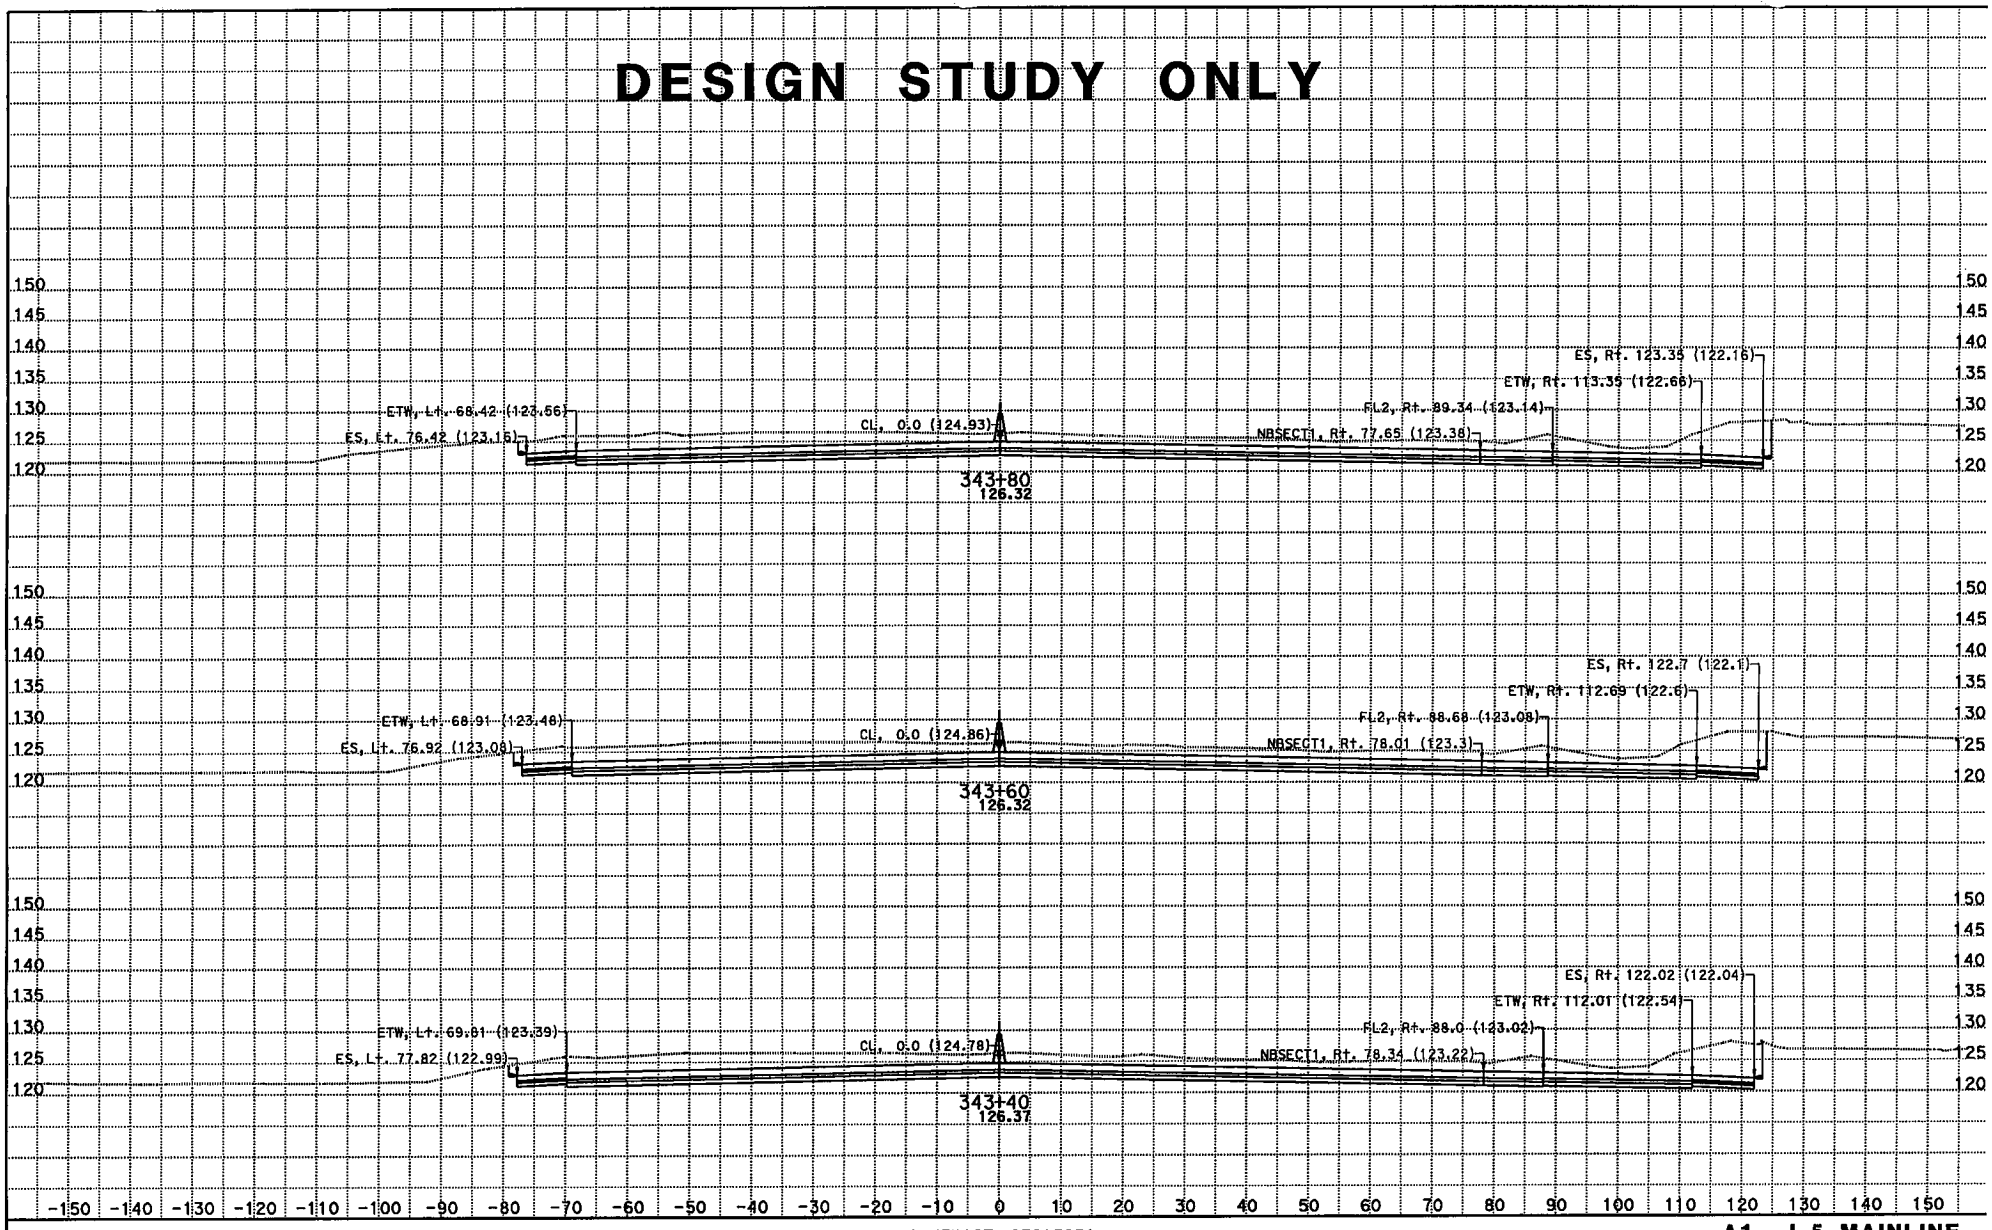

CREATED BY: Kevin Q Nguyen
DATE: 11/28/2012
KC Project: 215951 File: D:\JUNK*951\da1.ear

CONTRACT: 07215951
DIST/CO/RTE/PM: 07/LA/05/0.0-7.6
PROJECT ID: 215951

SCALE: 1" = 10' Horiz.
1" = 10' Vert.
All Dimensions are US Survey Feet

A1 - I-5 MAINLINE CROSS SECTIONS

DESIGN STUDY ONLY

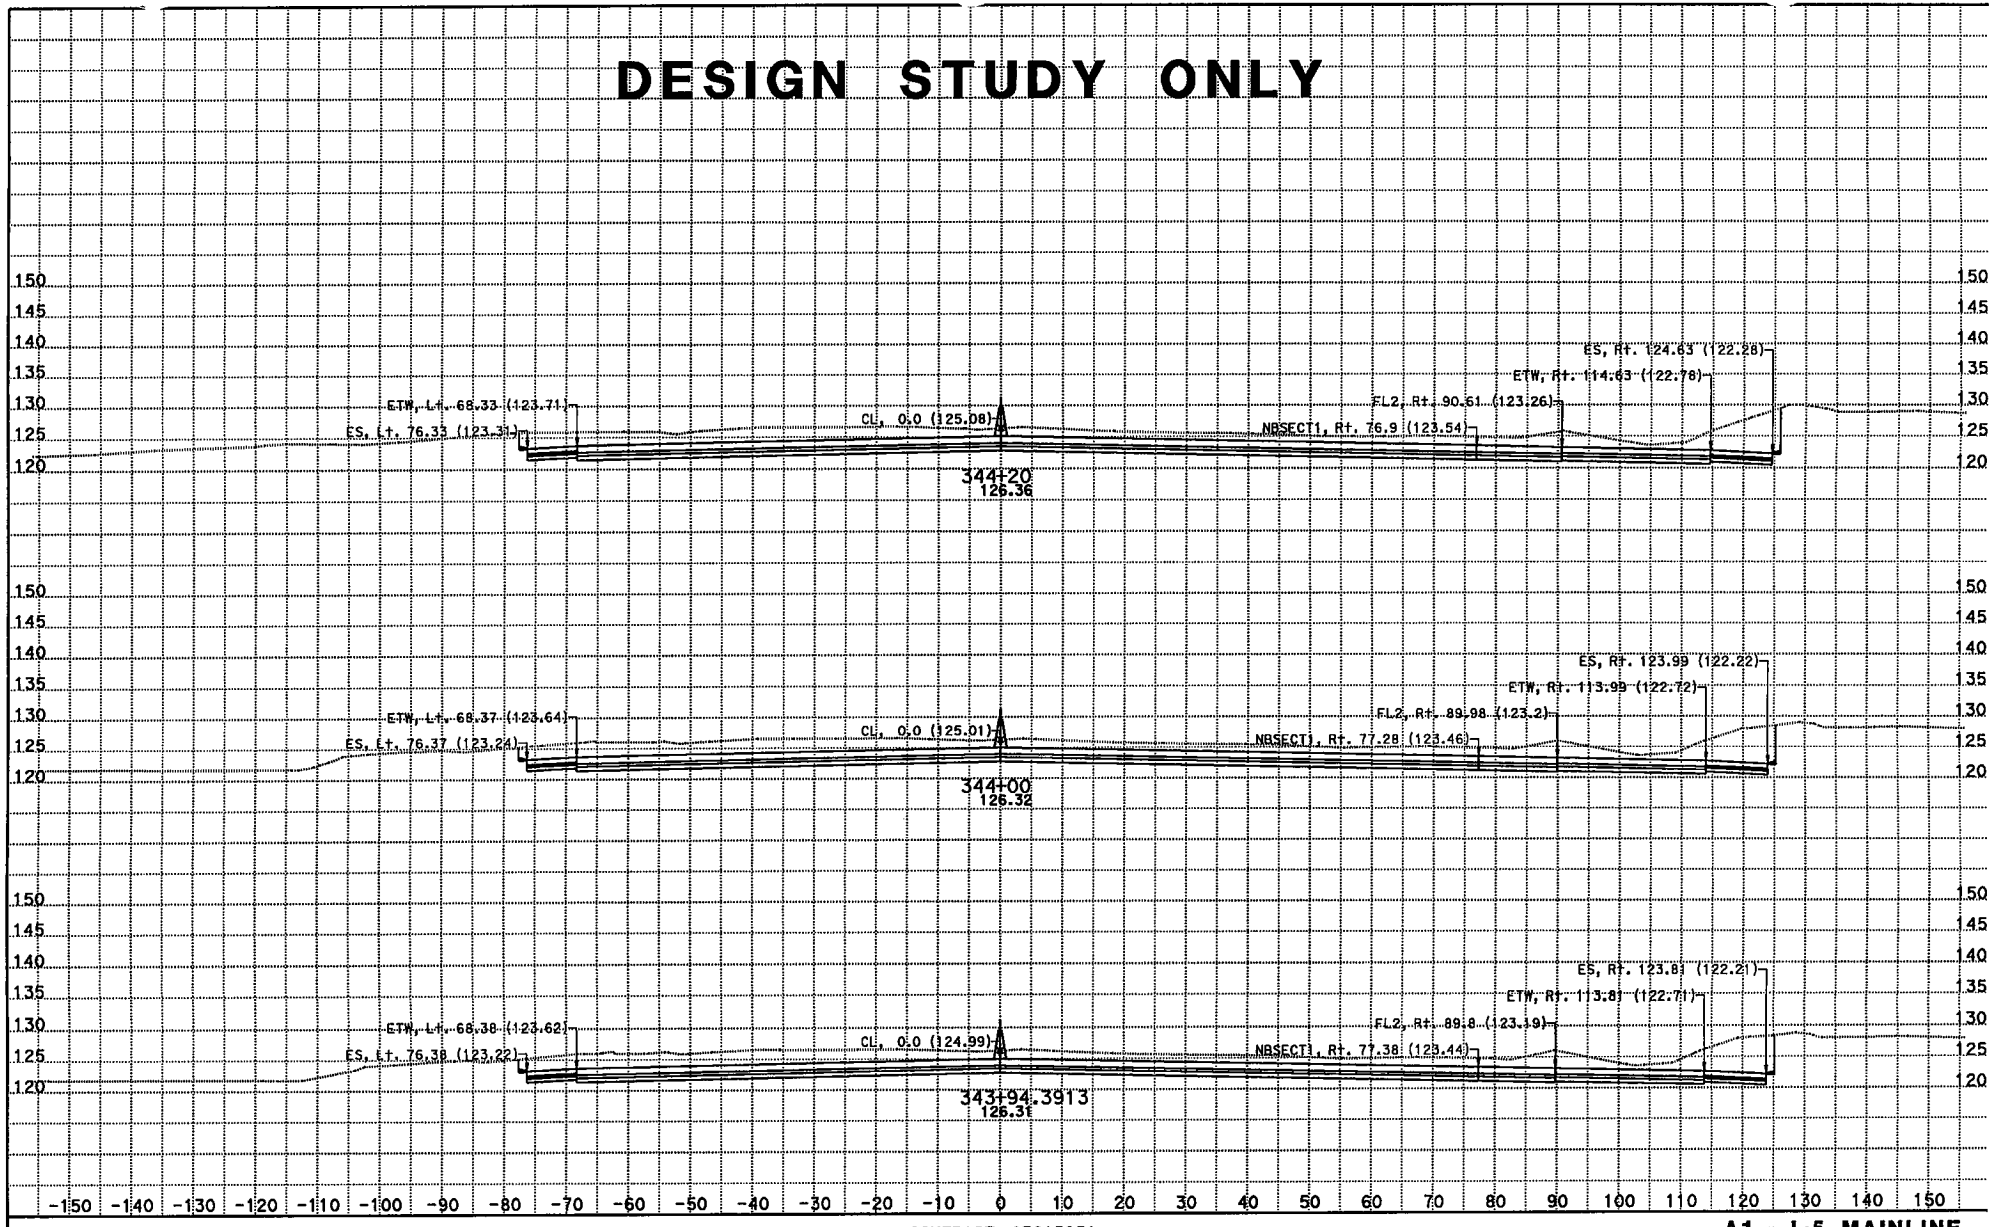

CREATED BY: Kevin Q Nguyen
DATE: 11/28/2012
KC Project: 215951 File: D:\JUNK*951\da1.ear

CONTRACT: 07215951
DIST/CO/RTE/PM: 07/LA/05/0.0-7.6
PROJECT ID: 215951

SCALE: 1" = 10' Horiz.
1" = 10' Vert.
All Dimensions are US Survey Feet

A1 - I-5 MAINLINE CROSS SECTIONS

DESIGN STUDY ONLY

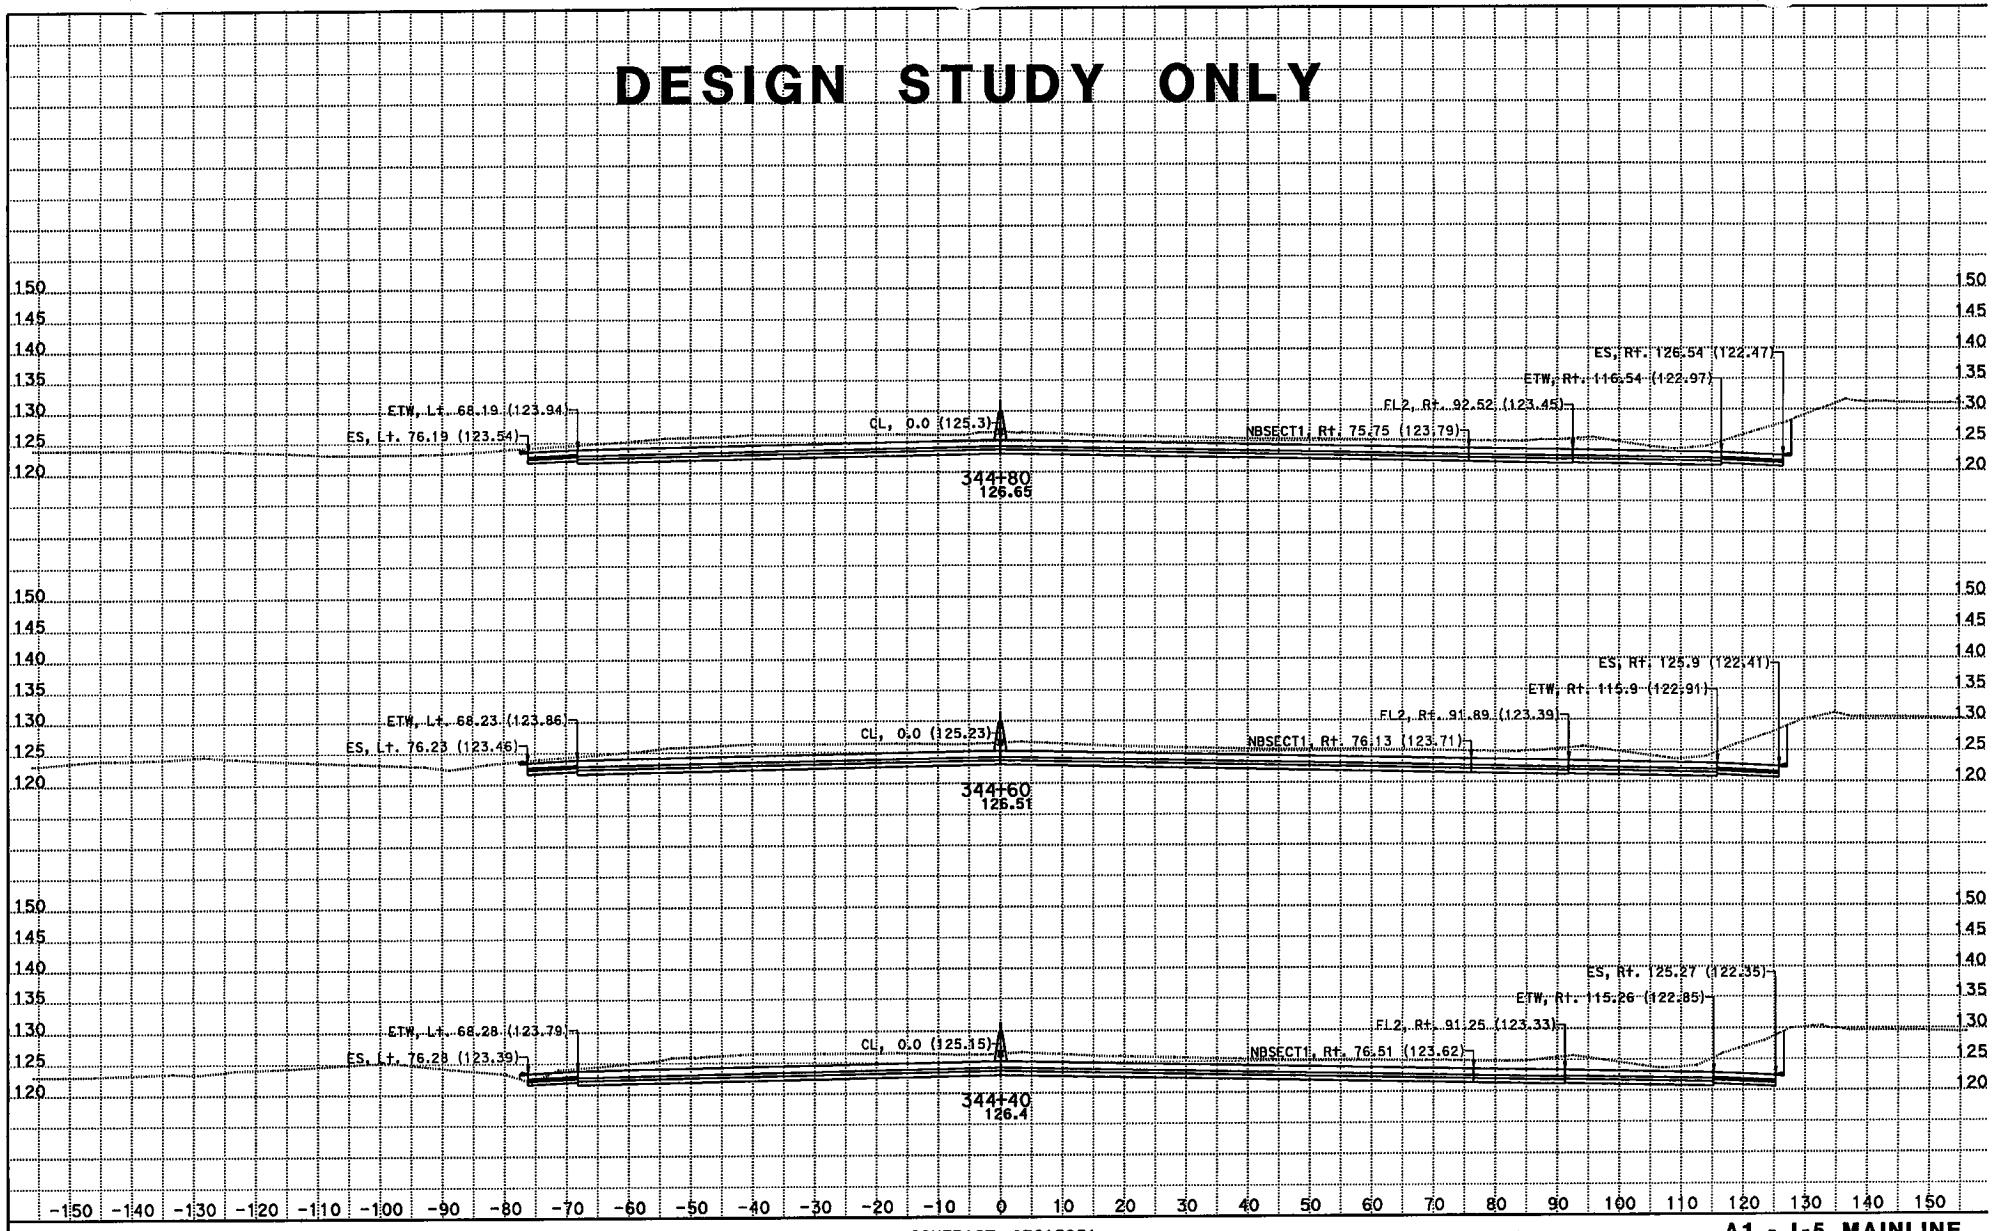

CREATED BY: Kevin Q Nguyen
DATE: 11/28/2012
KC Project: 215951 File: D:\JUNK*951\da1.ear

CONTRACT: 07215951
DIST/CO/RTE/PM: 07/LA/05/0.0-7.6
PROJECT ID: 215951

SCALE: 1" = 10' Horiz.
1" = 10' Vert.
All Dimensions are US Survey Feet

A1 - I-5 MAINLINE CROSS SECTIONS

DESIGN STUDY ONLY

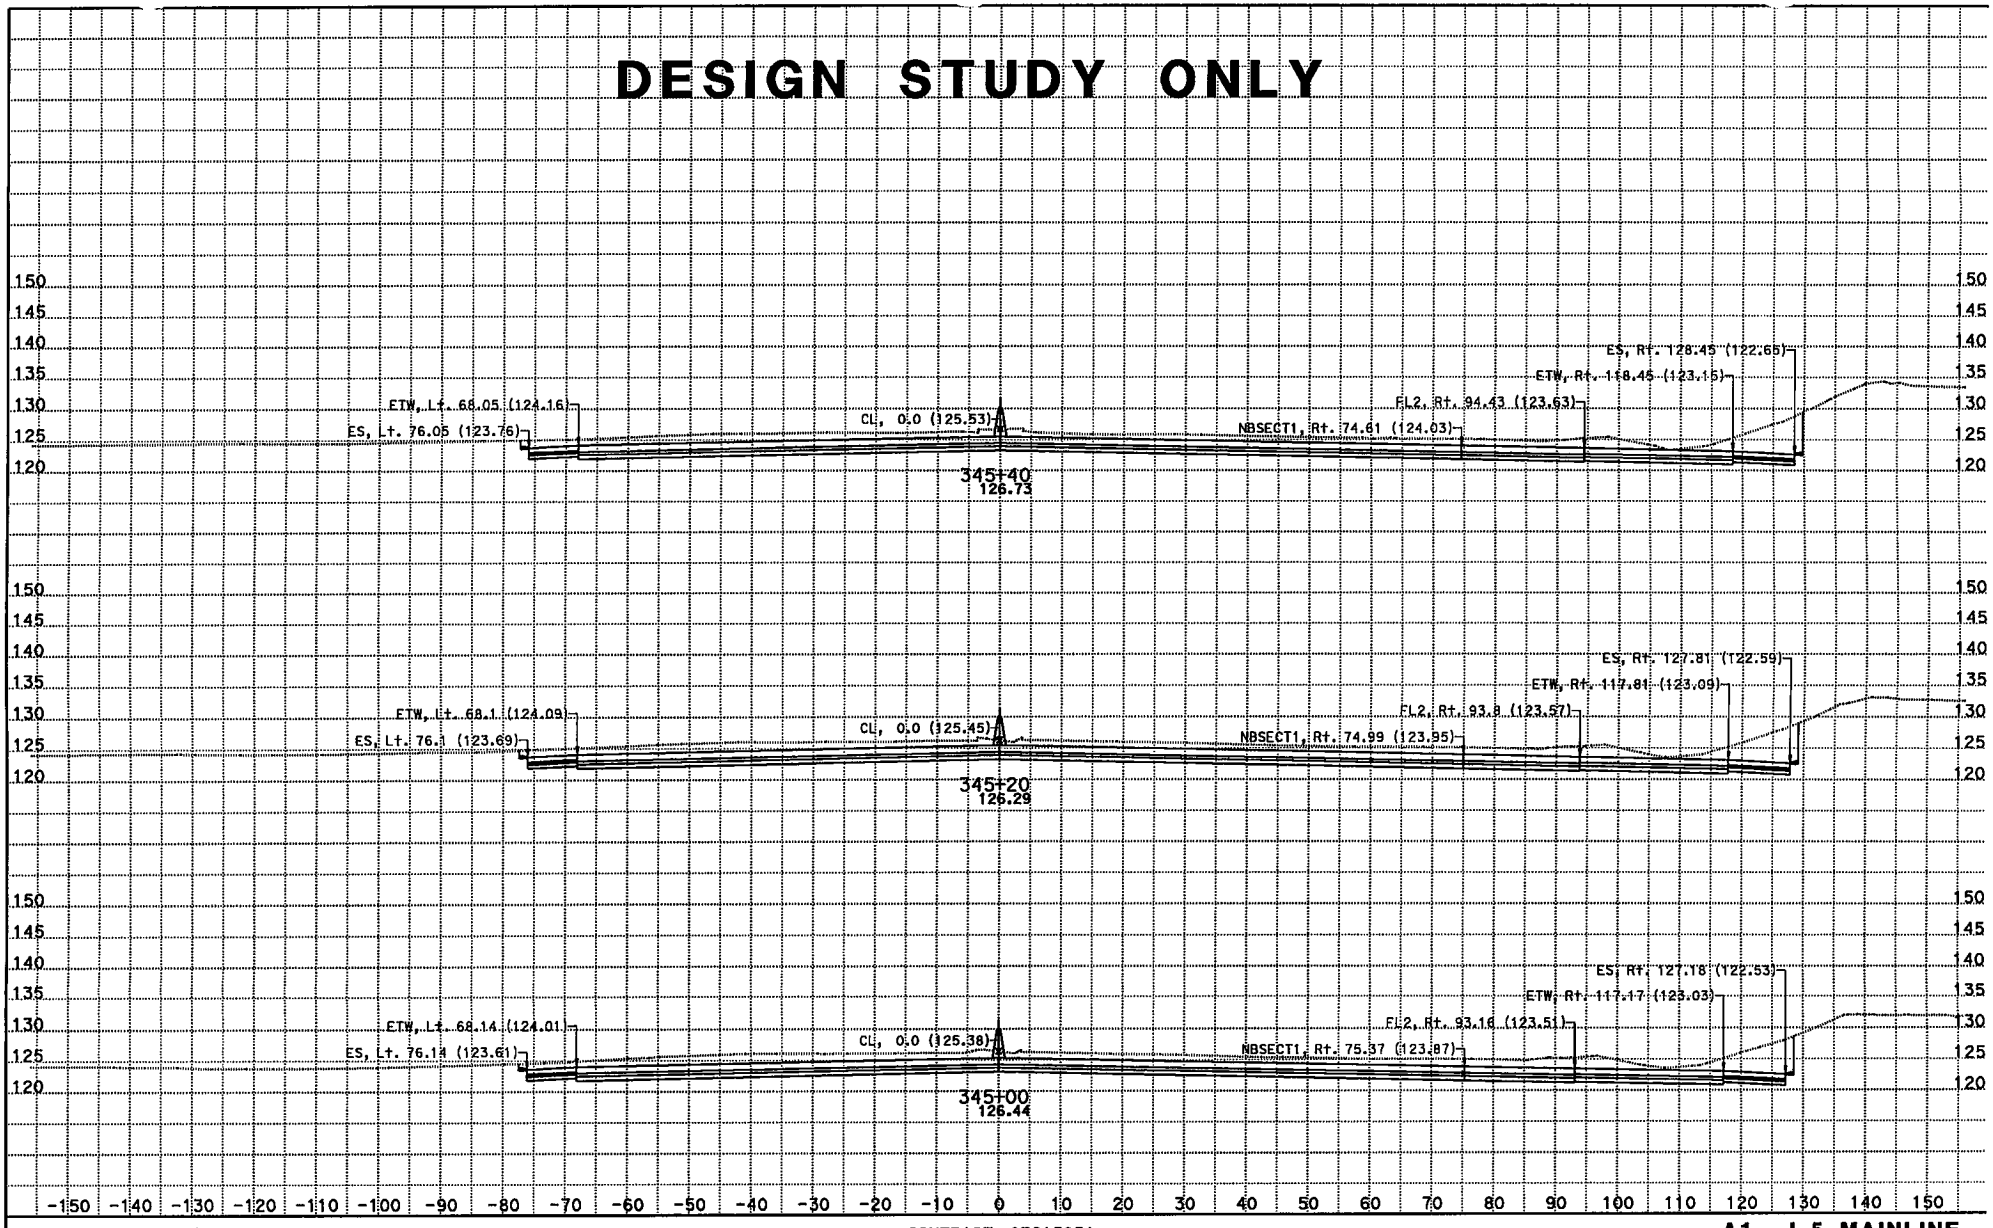

CREATED BY: Kevin Q Nguyen
DATE: 11/28/2012
KC Project: 215951 File: D:\JUNK*951\da1.ear

CONTRACT: 07215951
DIST/CO/RTE/PM: 07/LA/05/0.0-7.6
PROJECT ID: 215951

SCALE: 1" = 10' Horiz.
1" = 10' Vert.
All Dimensions are US Survey Feet

A1 - I-5 MAINLINE CROSS SECTIONS

DESIGN STUDY ONLY

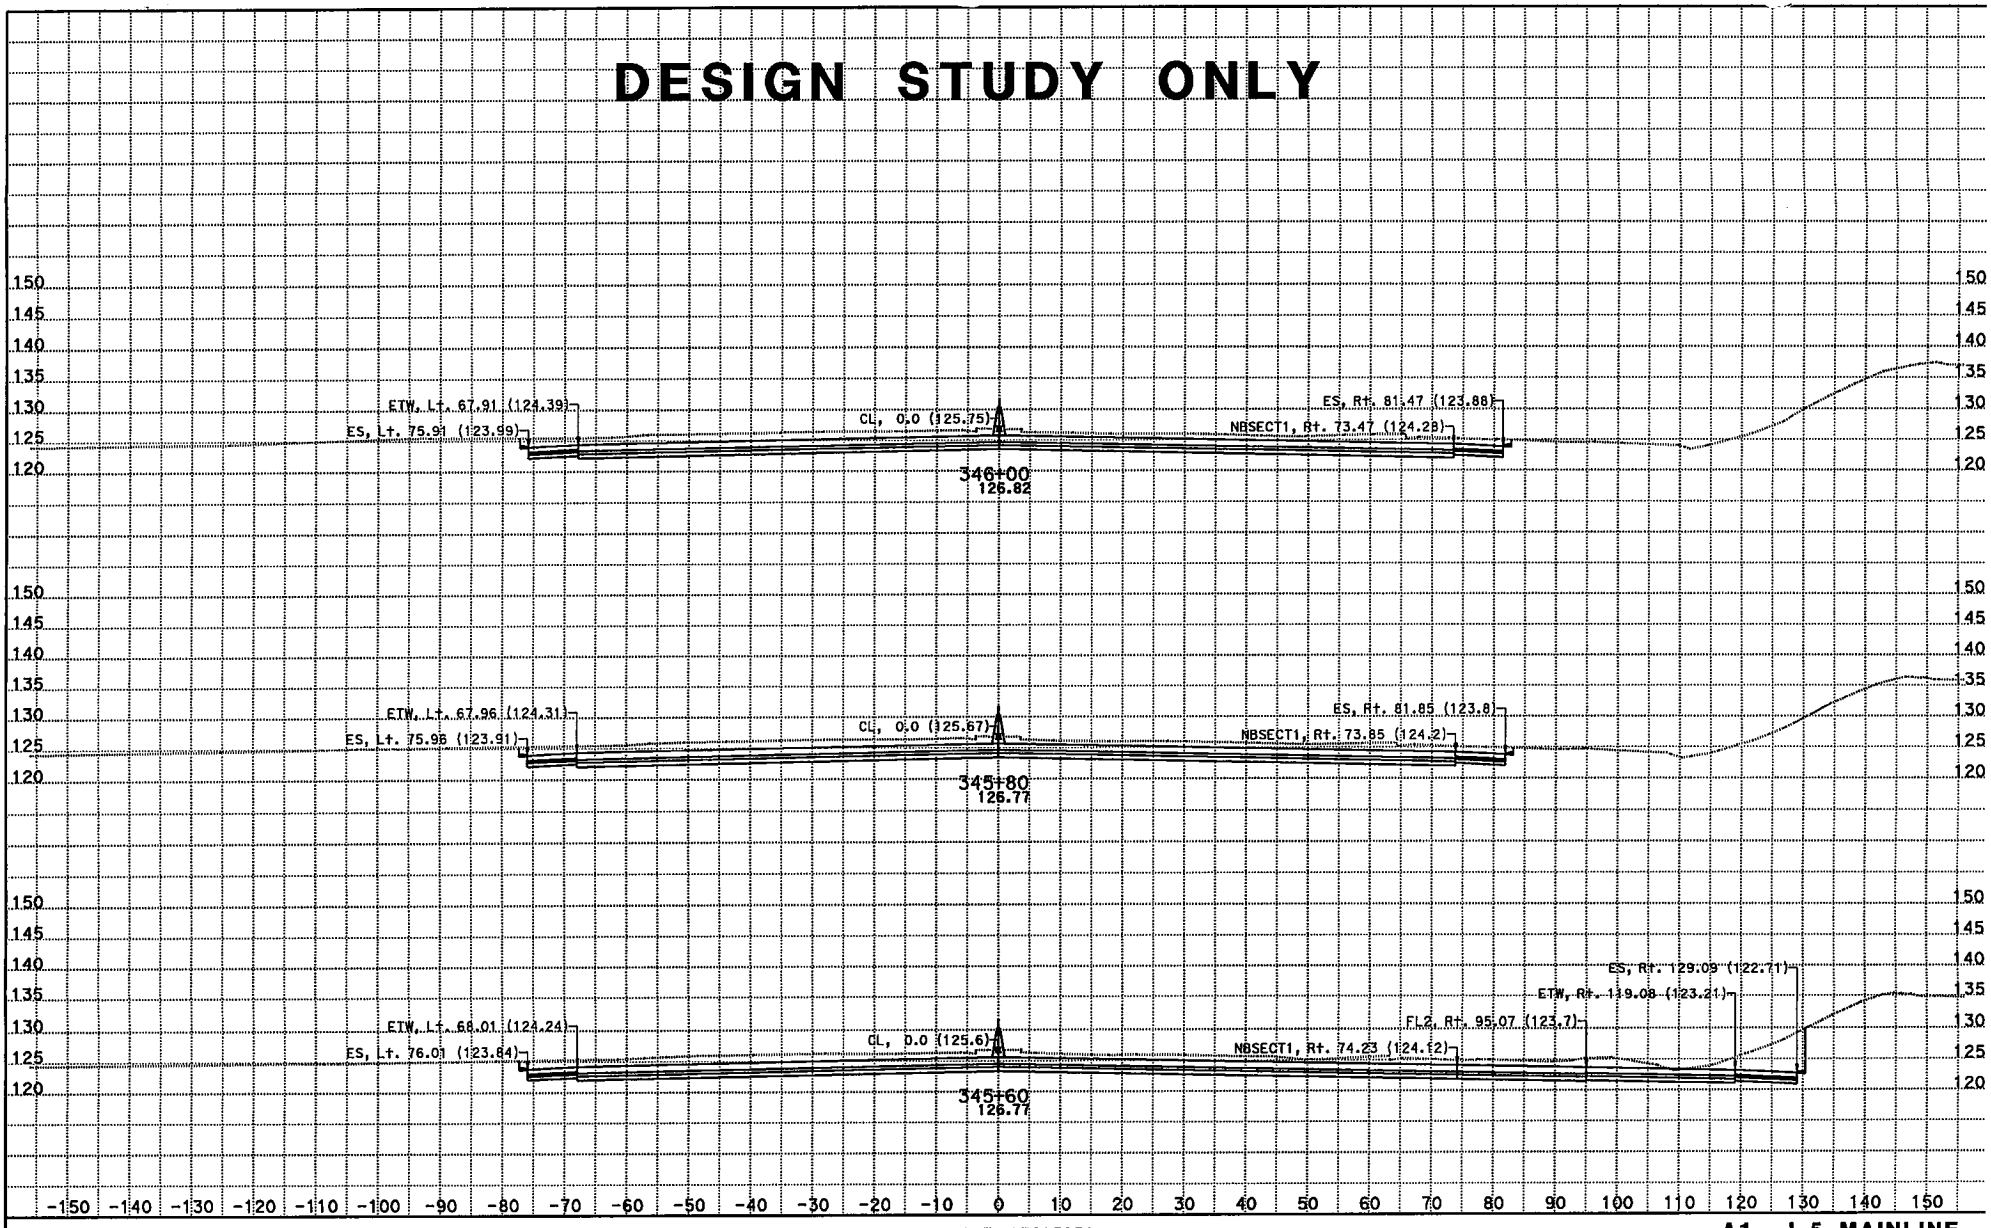

CREATED BY: Kevin Q Nguyen
DATE: 11/28/2012
KC Project: 215951 File: D:\JUNK*951\da1.ear

CONTRACT: 07215951
DIST/CO/RTE/PM: 07/LA/05/0.0-7.6
PROJECT ID: 215951

SCALE: 1" = 10' Horiz.
1" = 10' Vert.
All Dimensions are US Survey Feet

A1 - I-5 MAINLINE CROSS SECTIONS

DESIGN STUDY ONLY

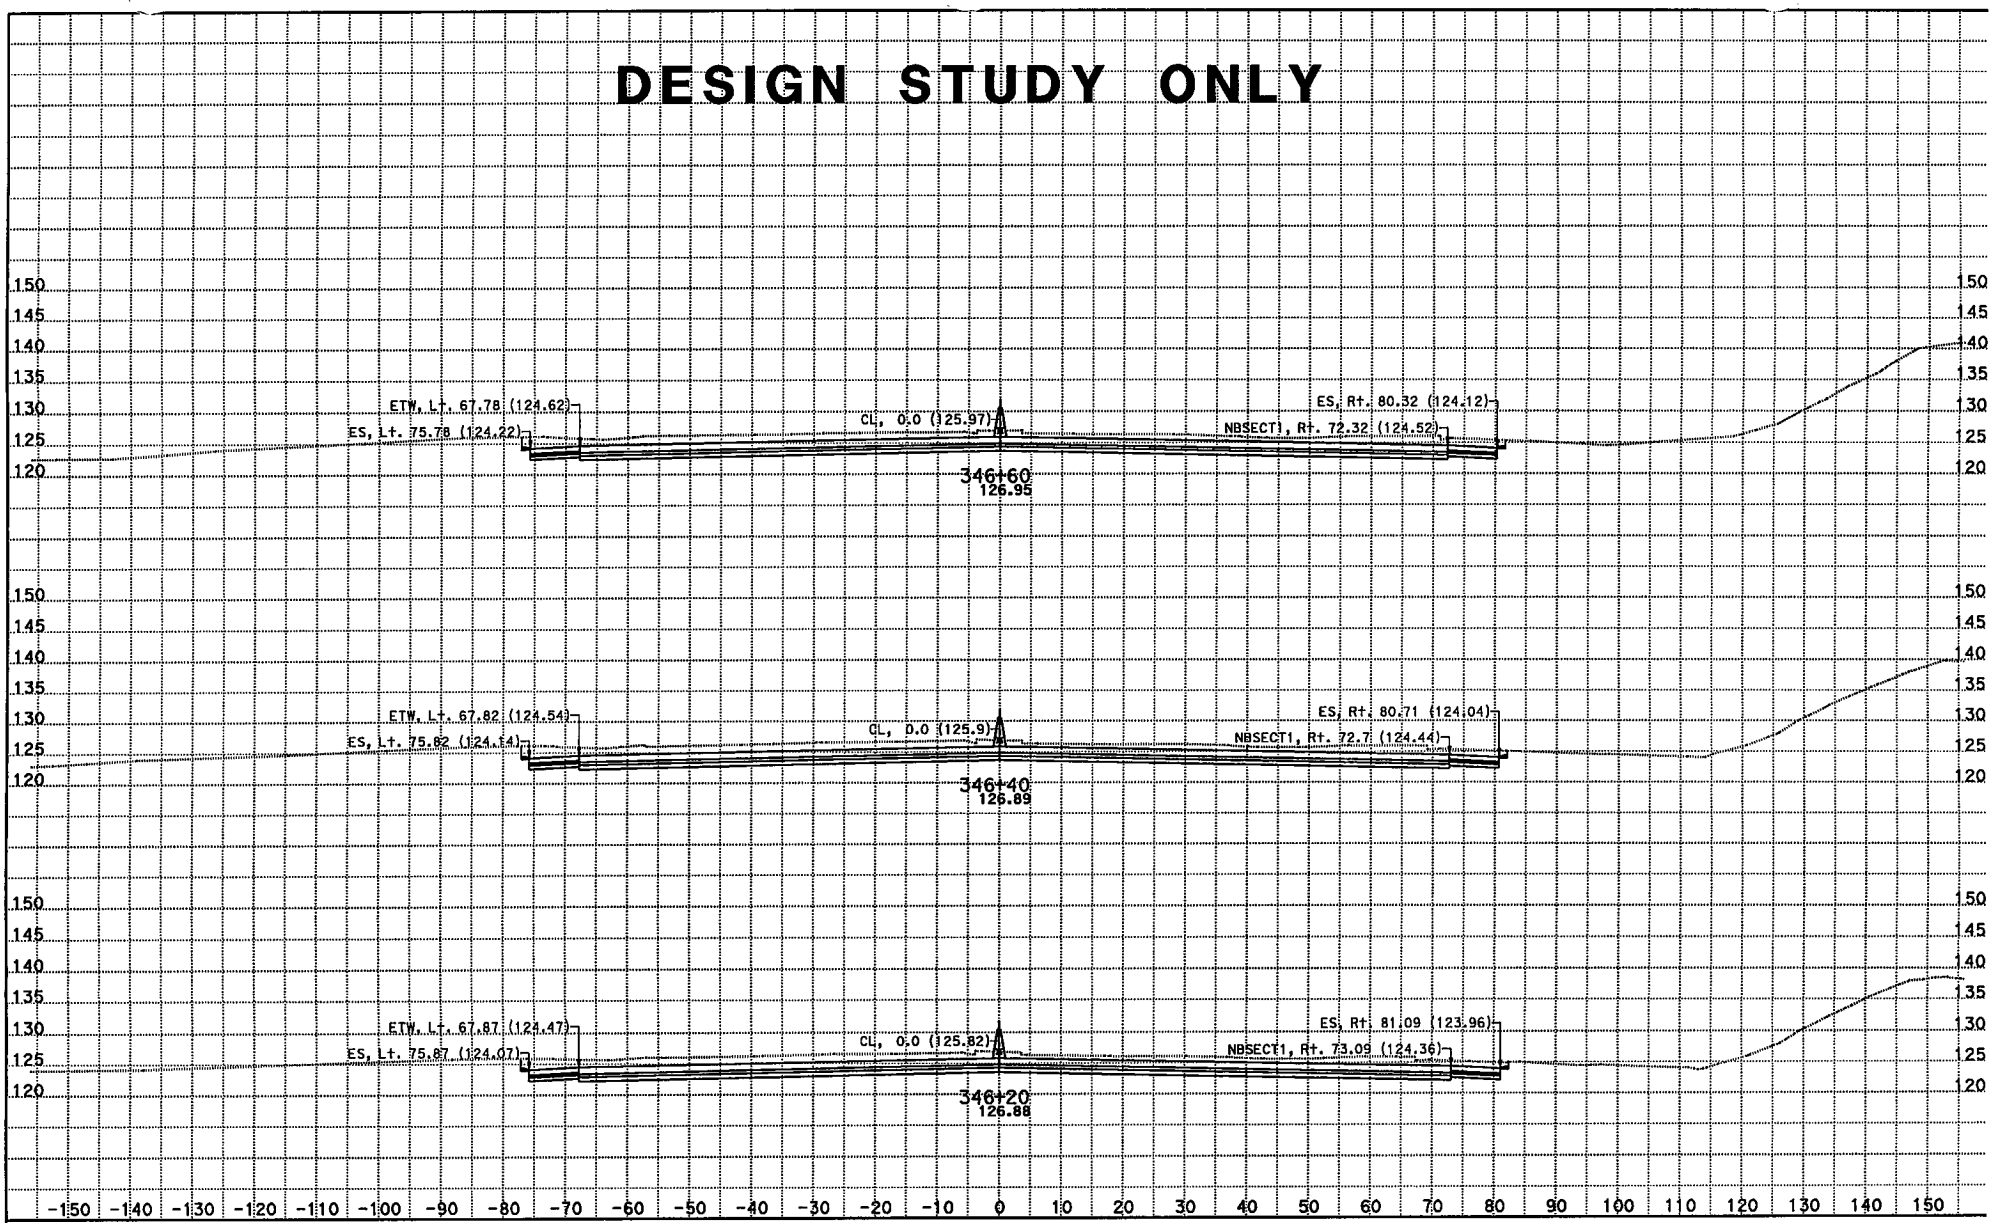

CREATED BY: Kevin Q Nguyen
DATE: 11/28/2012
KC Project: 215951 File: D:\JUNK*951\da1.ear

CONTRACT: 07215951
DIST/CO/RTE/PM: 07/LA/05/0.0-7.6
PROJECT ID: 215951

SCALE: 1" = 10' Horiz.
1" = 10' Vert.
All Dimensions are US Survey Feet

A1 - I-5 MAINLINE CROSS SECTIONS

DESIGN STUDY ONLY

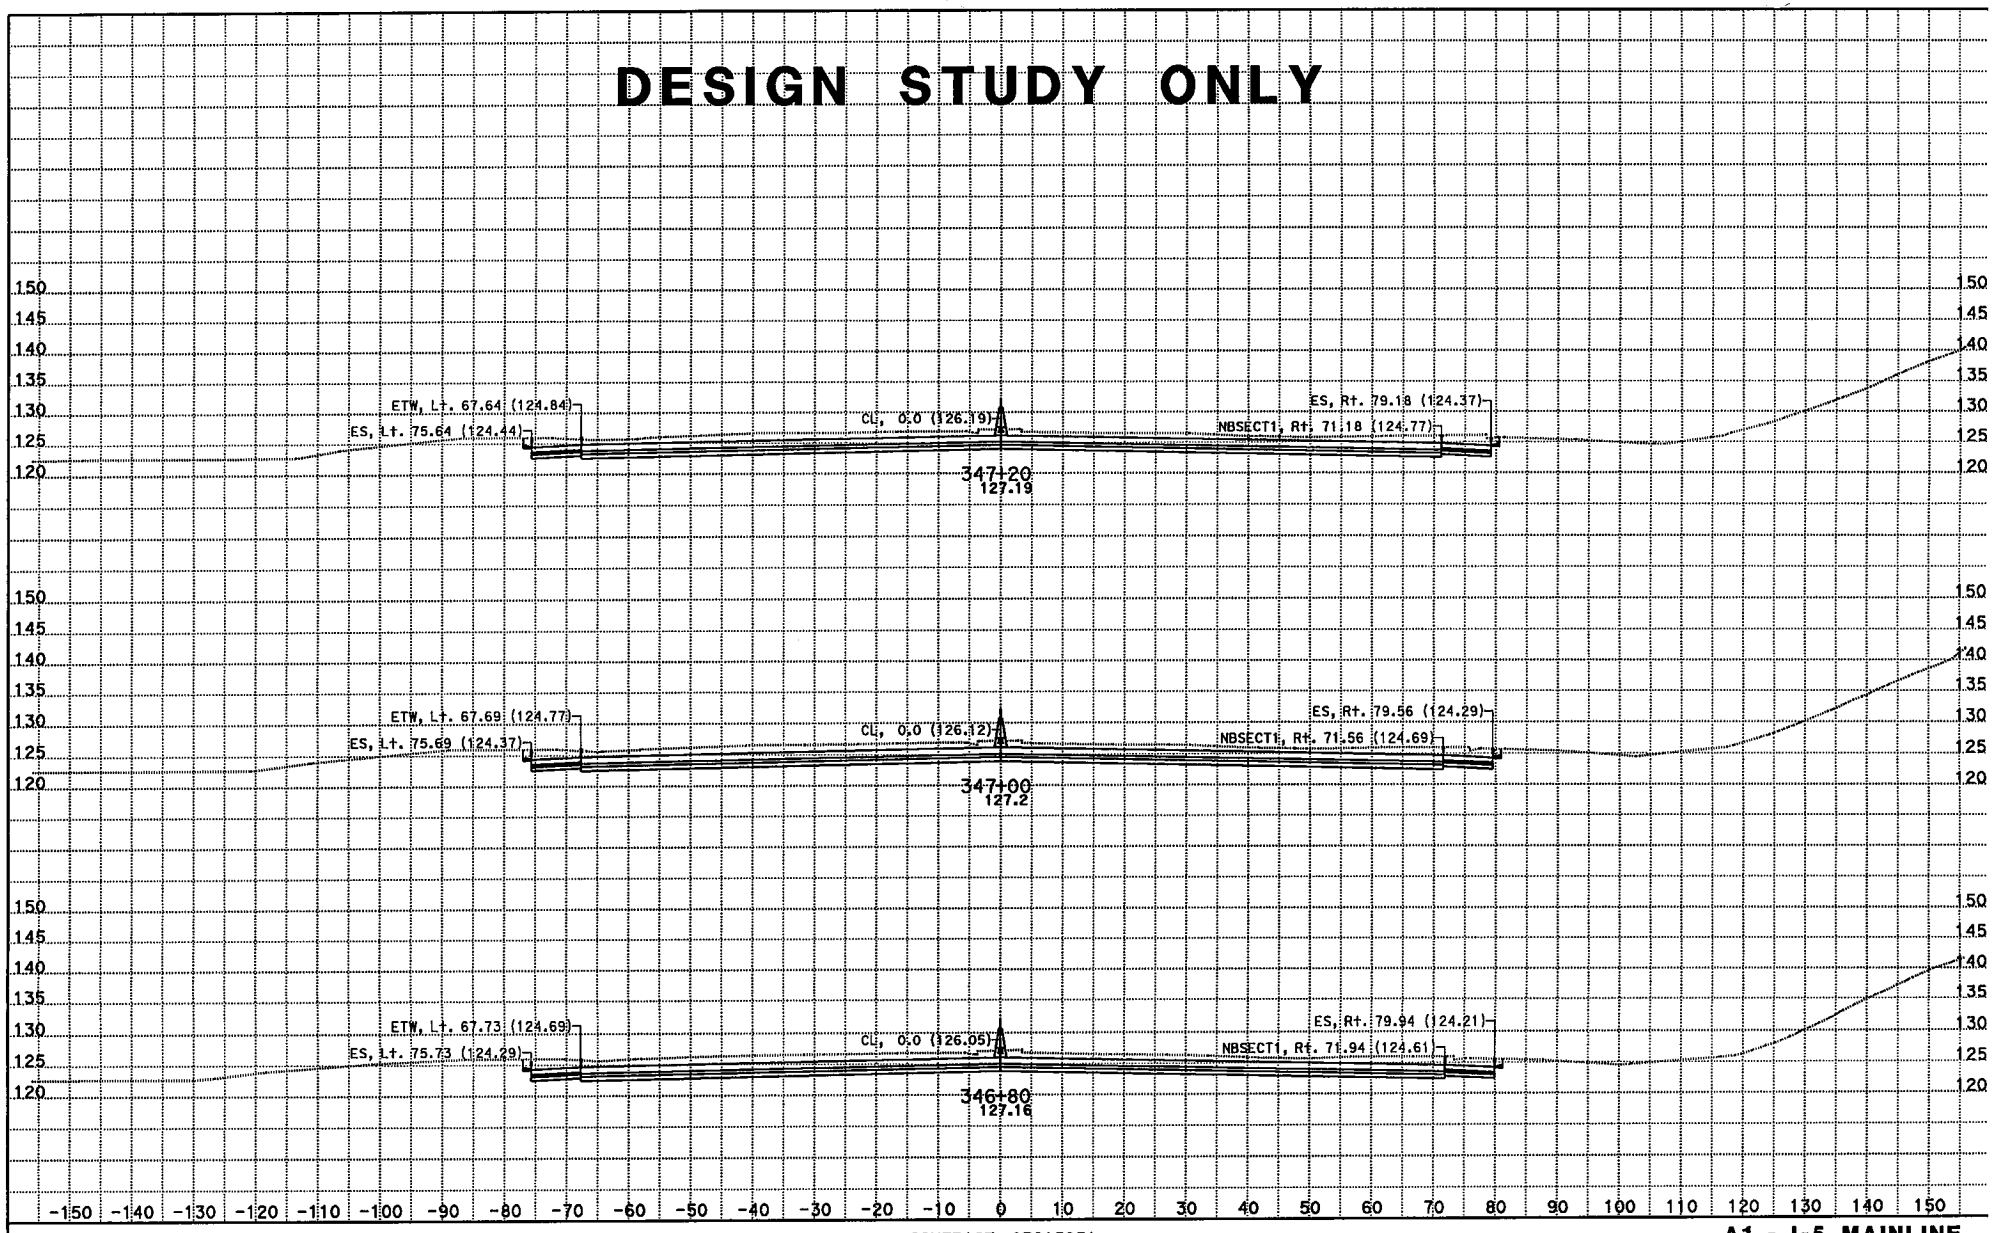

CREATED BY: Kevin Q Nguyen
DATE: 11/28/2012
KC Project: 215951 File: D:\JUNK*951\da1.ear

CONTRACT: 07215951
DIST/CO/RTE/PM: 07/LA/05/0.0-7.6
PROJECT ID: 215951

SCALE: 1" = 10' Horiz.
1" = 10' Vert.
All Dimensions are US Survey Feet

A1 - I-5 MAINLINE CROSS SECTIONS

DESIGN STUDY ONLY

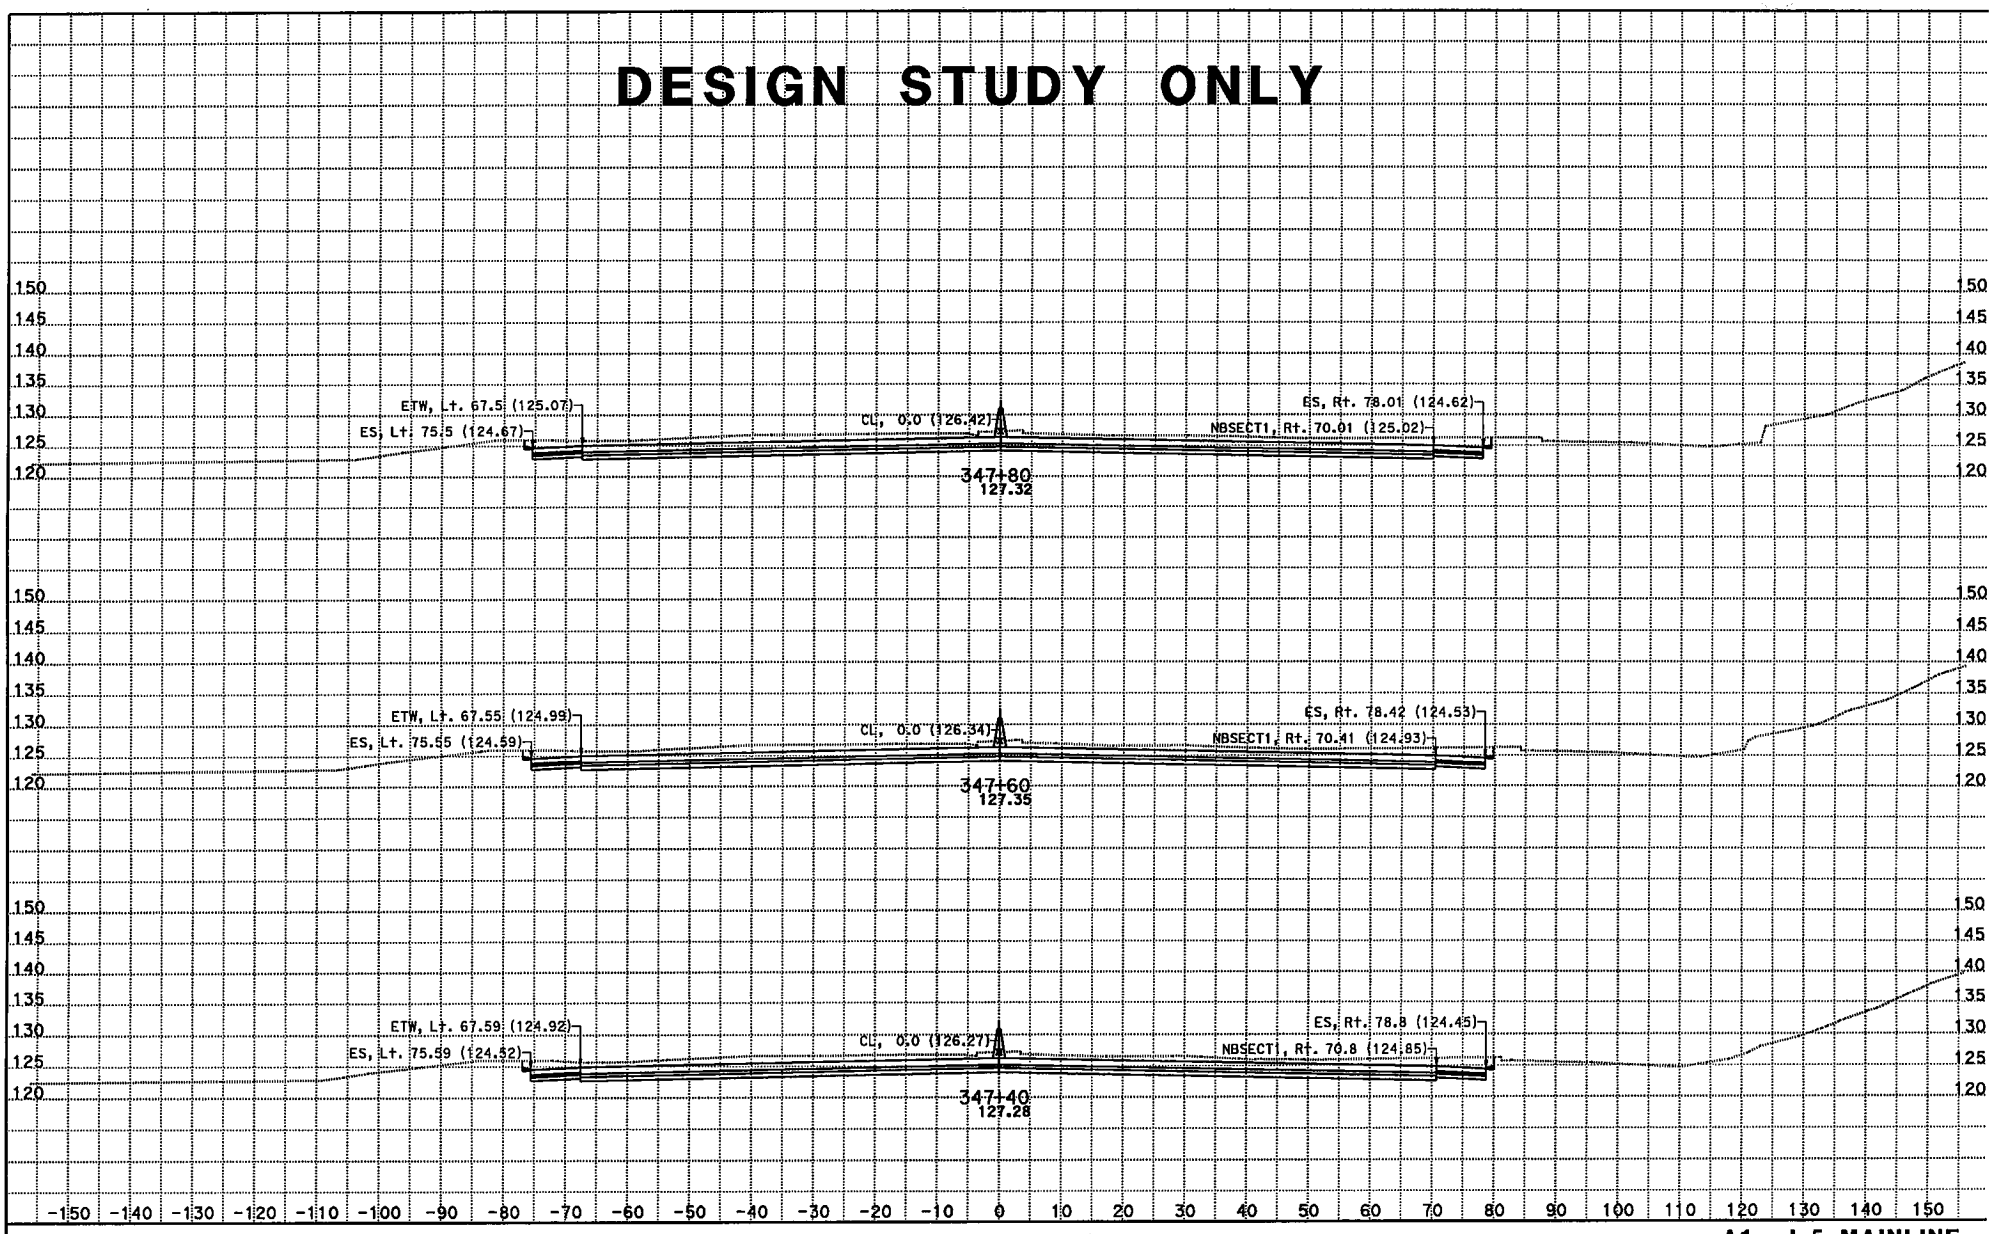

CREATED BY: Kevin Q Nguyen
DATE: 11/28/2012
KC Project: 215951 File: D:\JUNK*951\da1.ear

CONTRACT: 07215951
DIST/CO/RTE/PM: 07/LA/05/0.0-7.6
PROJECT ID: 215951

SCALE: 1" = 10' Horiz.
1" = 10' Vert.
All Dimensions are US Survey Feet

A1 - I-5 MAINLINE CROSS SECTIONS

DESIGN STUDY ONLY

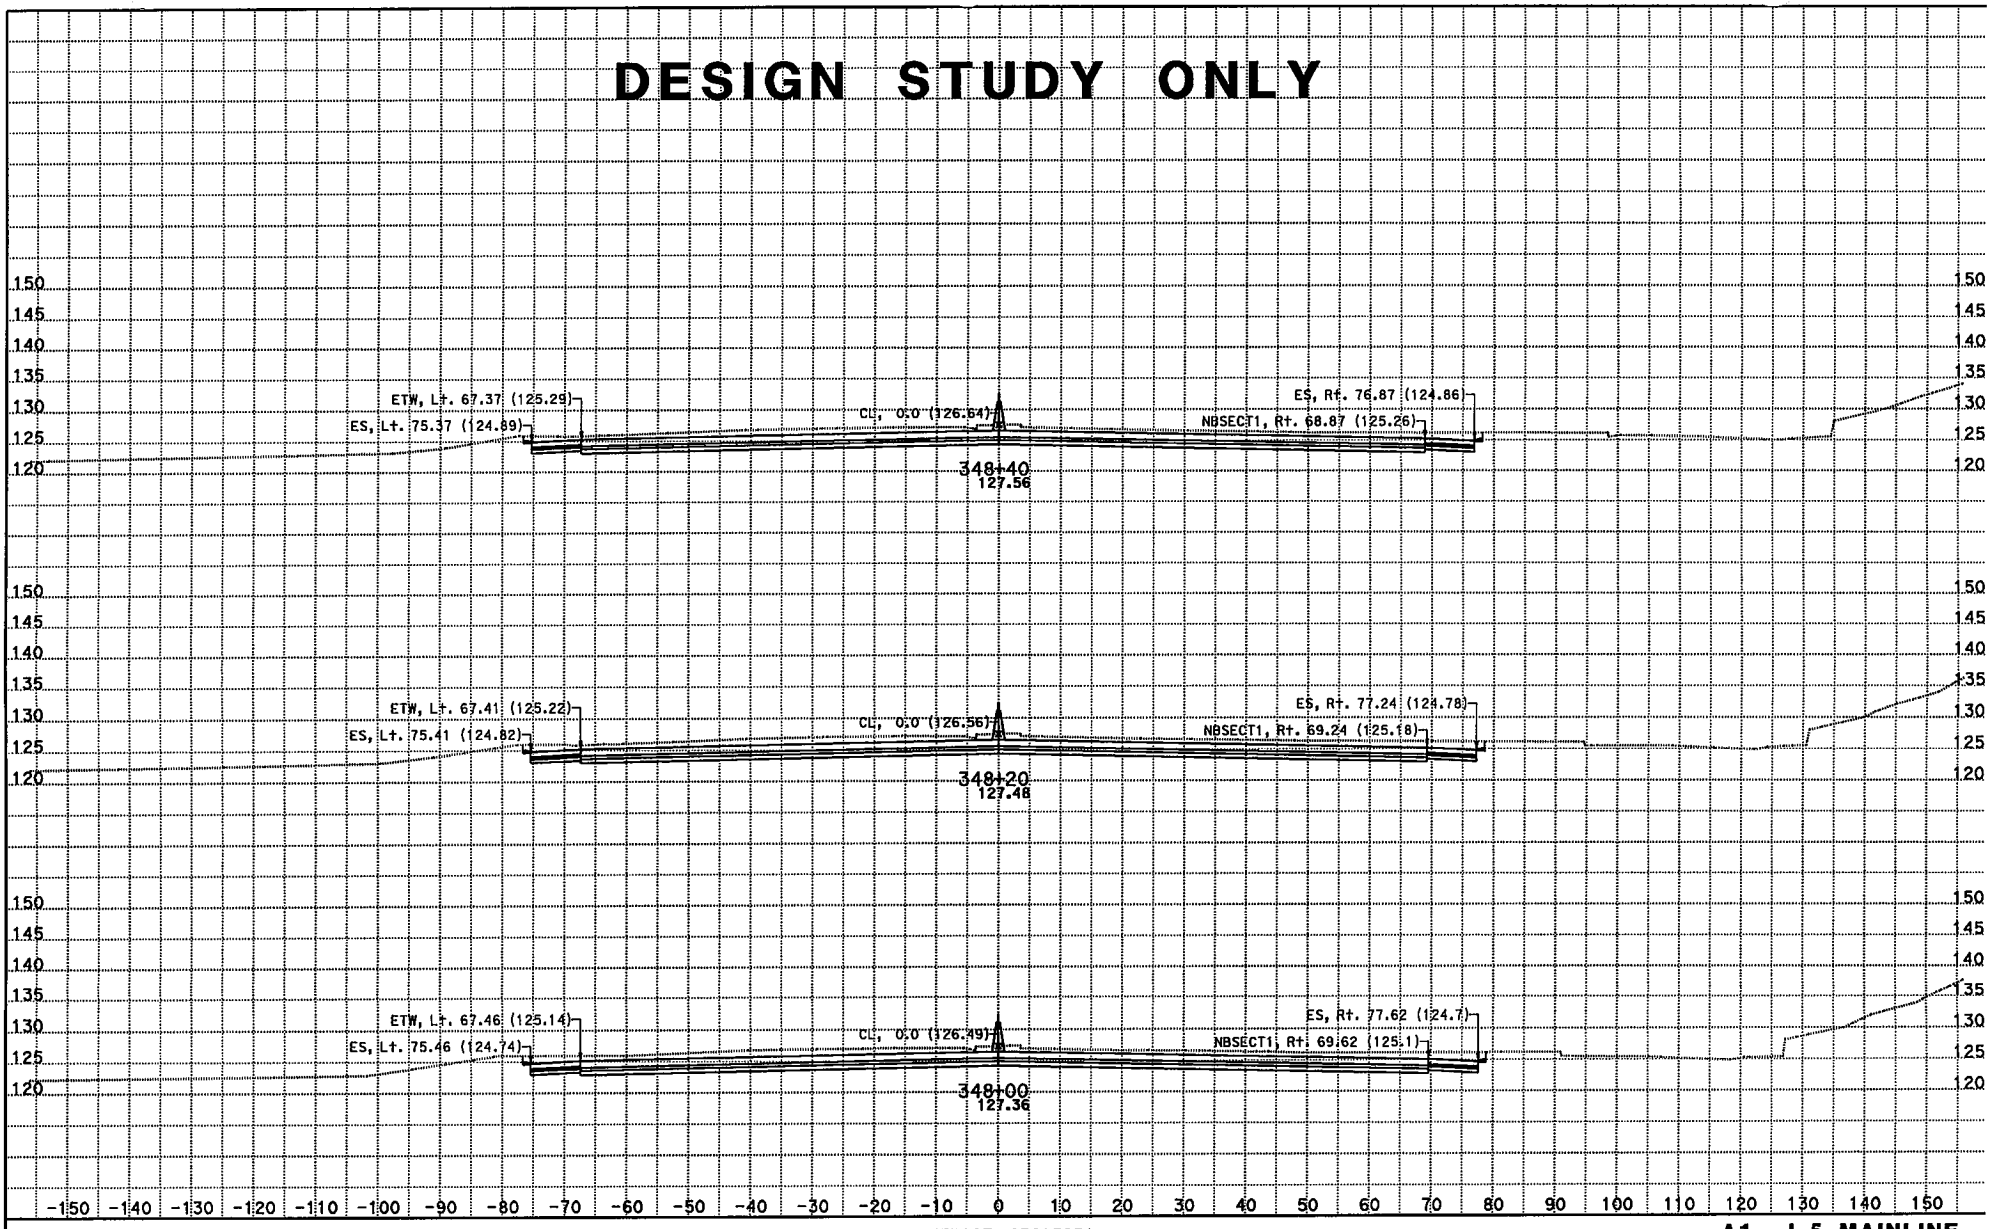

CREATED BY: Kevin Q Nguyen
DATE: 11/28/2012
KC Project: 215951 File: D:\JUNK*951\da1.ear

CONTRACT: 07215951
DIST/CO/RTE/PM: 07/LA/05/0.0-7.6
PROJECT ID: 215951

SCALE: 1" = 10' Horiz.
1" = 10' Vert.
All Dimensions are US Survey Feet

A1 - I-5 MAINLINE CROSS SECTIONS

DESIGN STUDY ONLY

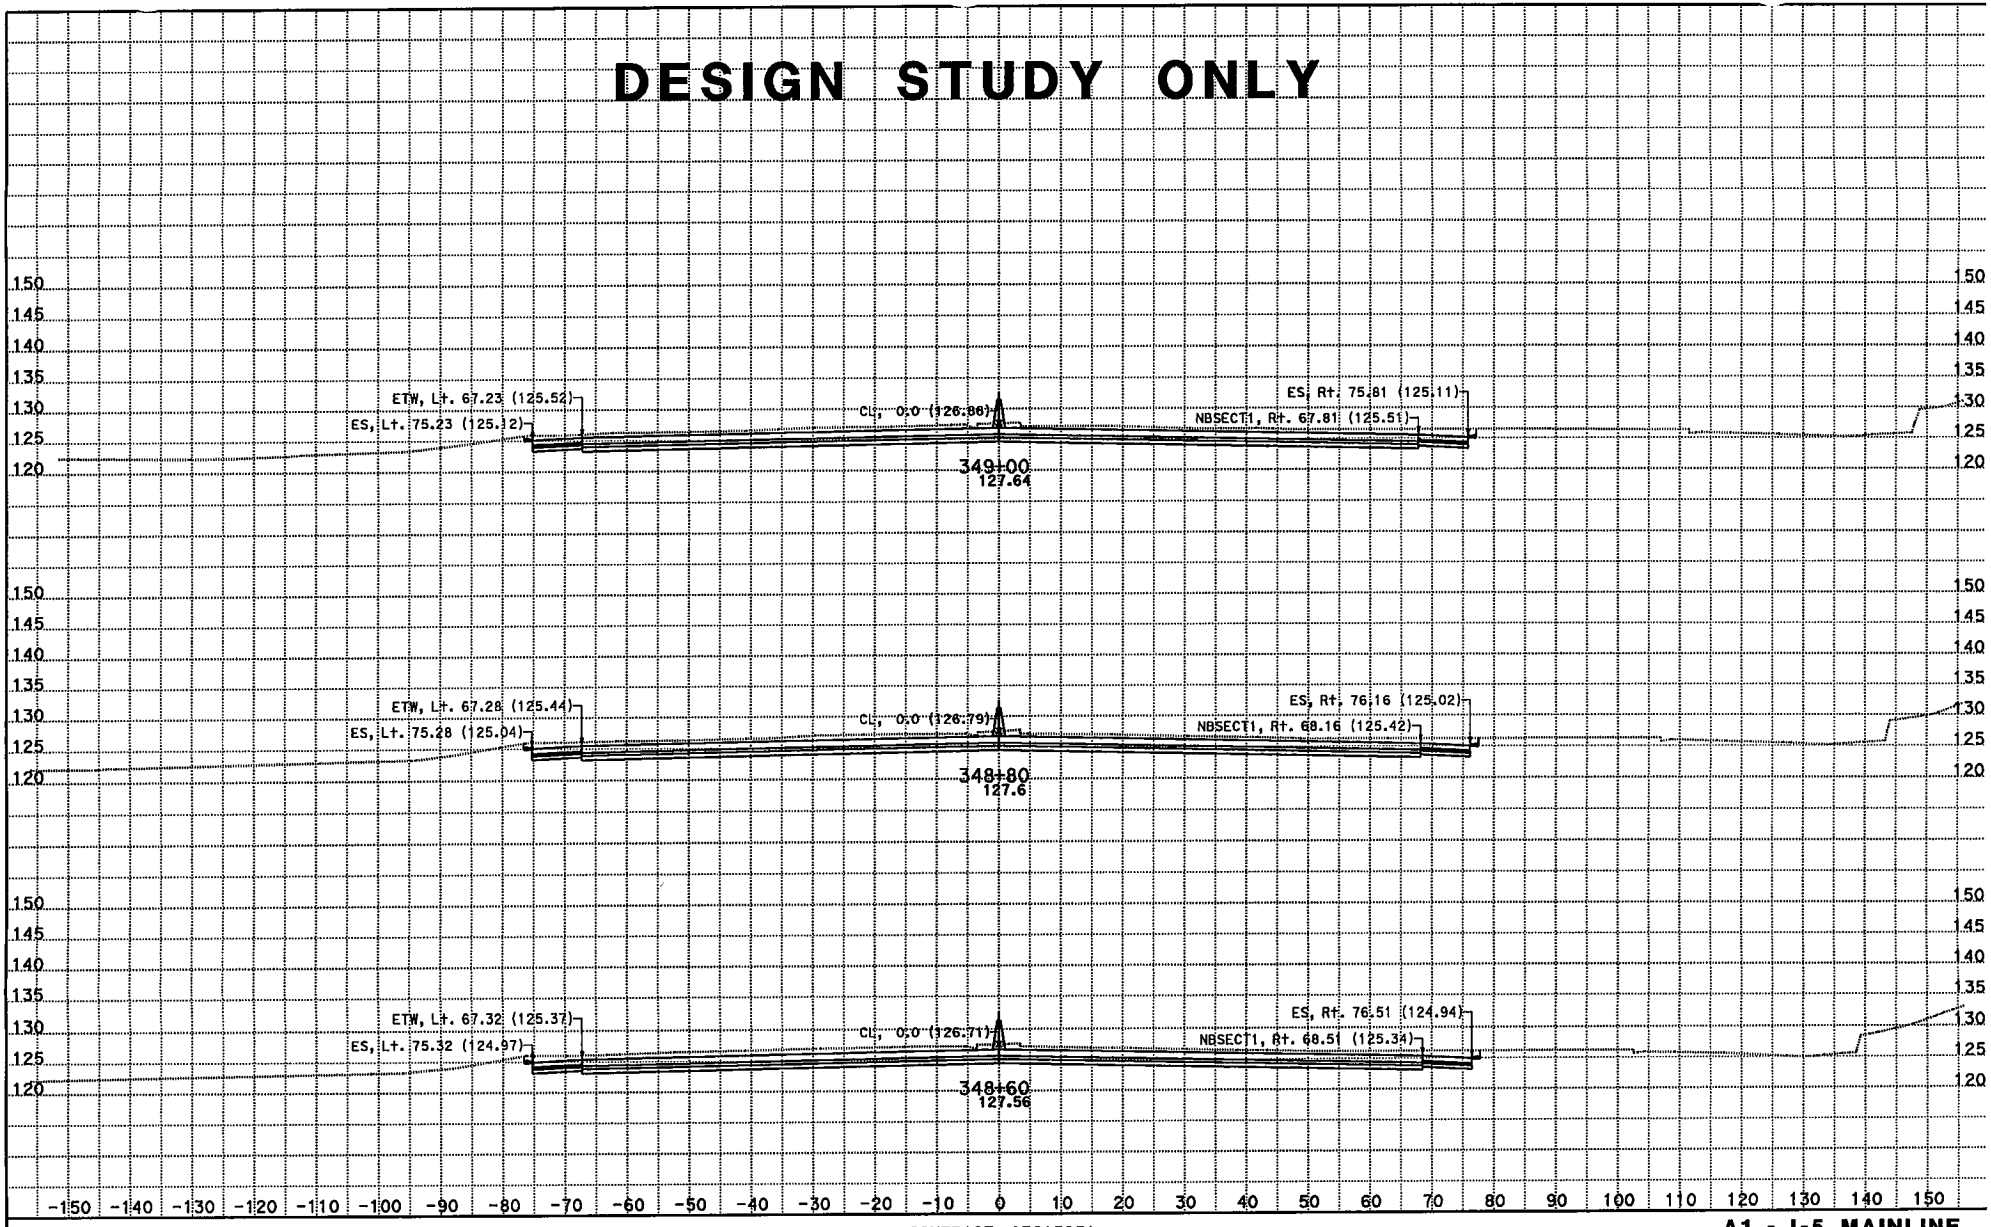

CREATED BY: Kevin Q Nguyen
DATE: 11/28/2012
KC Project: 215951 File: D:\JUNK*951\da1.ear

CONTRACT: 07215951
DIST/CO/RTE/PM: 07/LA/05/0.0-7.6
PROJECT ID: 215951

SCALE: 1" = 10' Horiz.
1" = 10' Vert.
All Dimensions are US Survey Feet

A1 - I-5 MAINLINE CROSS SECTIONS

DESIGN STUDY ONLY

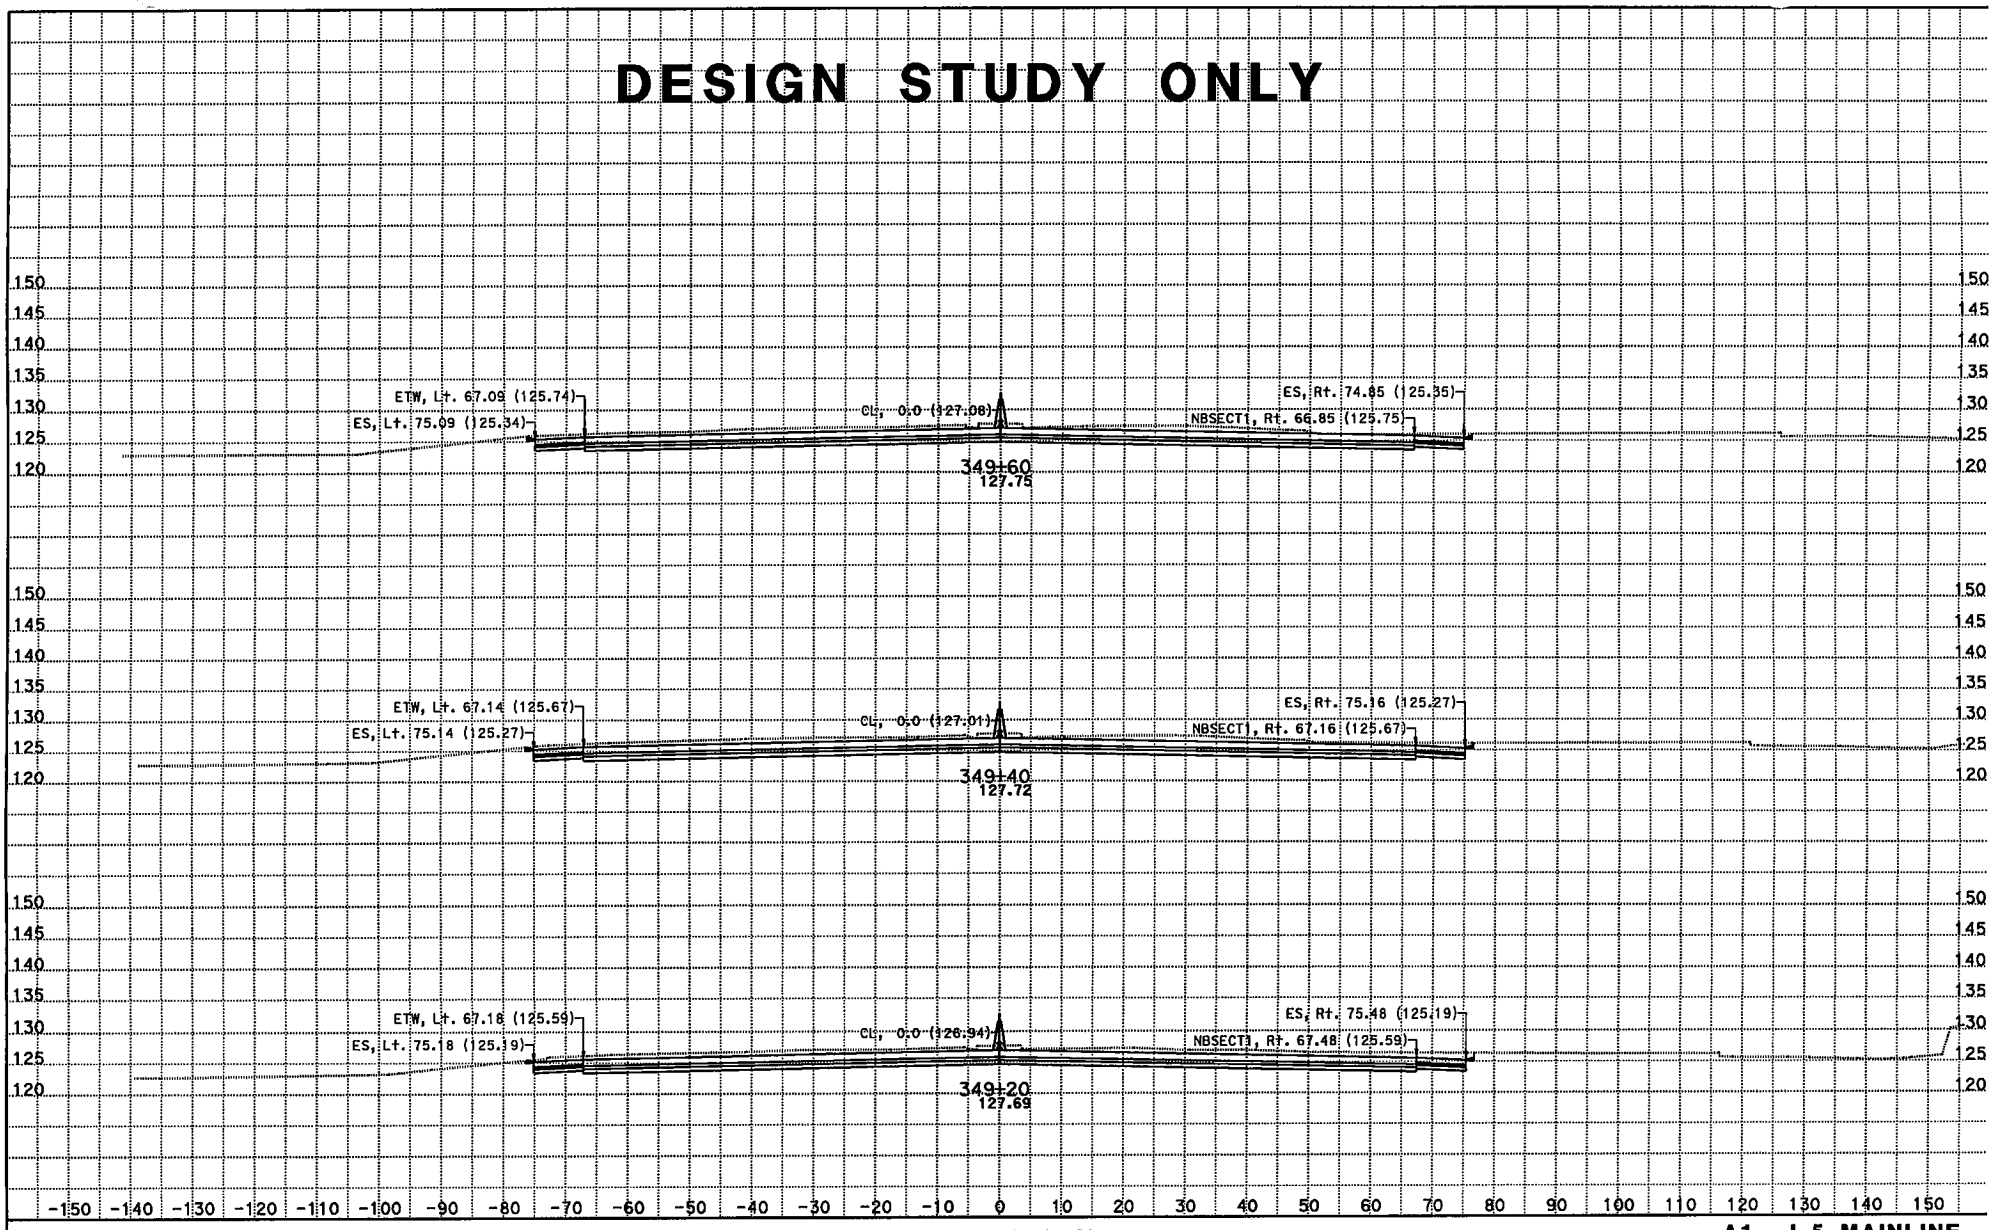

CREATED BY: Kevin Q Nguyen
DATE: 11/28/2012
KC Project: 215951 File: D:\JUNK*951\da1.ear

CONTRACT: 07215951
DIST/CO/RTE/PM: 07/LA/05/0.0-7.6
PROJECT ID: 215951

SCALE: 1" = 10' Horiz.
1" = 10' Vert.
All Dimensions are US Survey Feet

A1 - I-5 MAINLINE CROSS SECTIONS

DESIGN STUDY ONLY

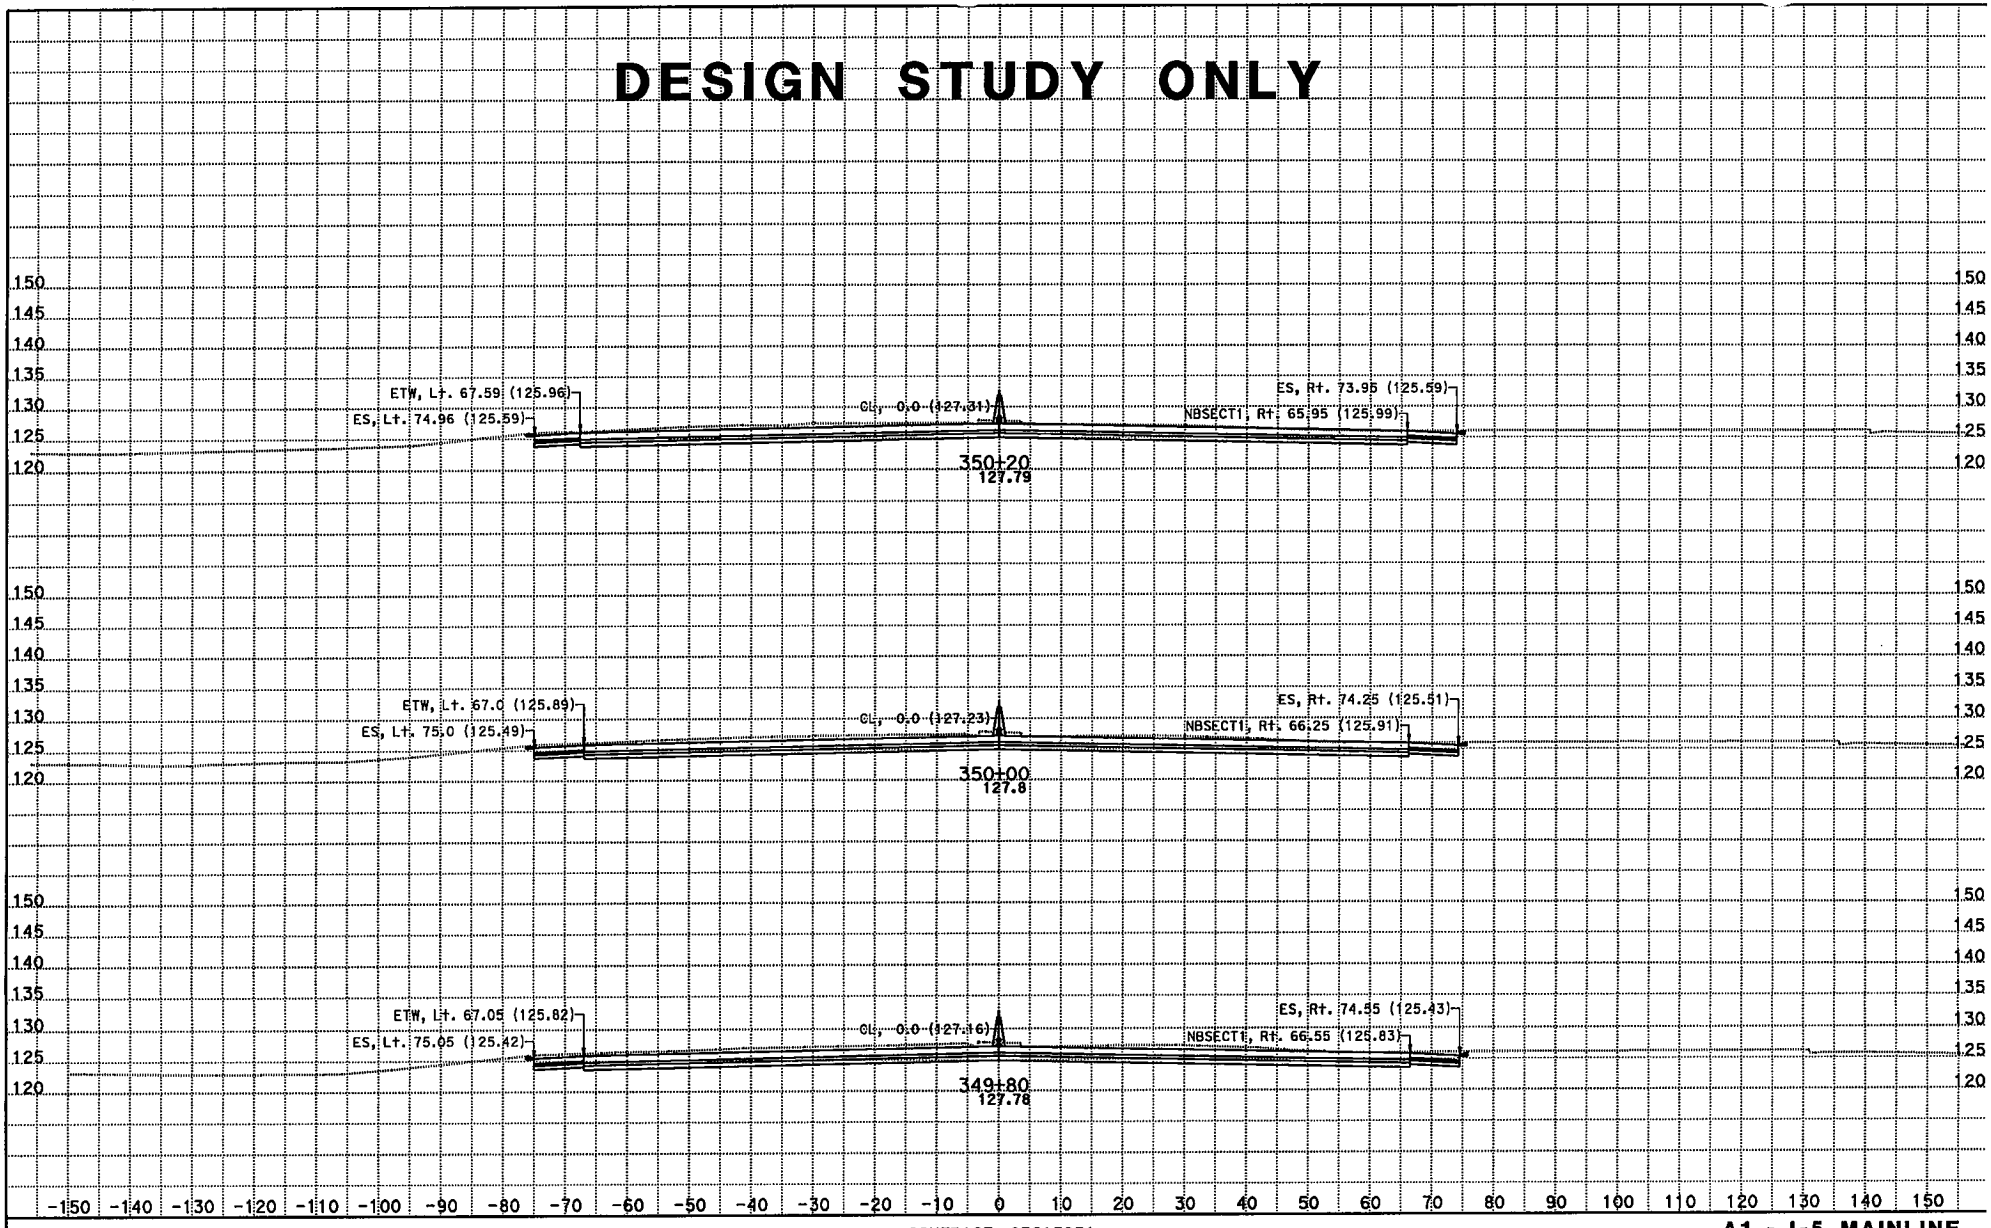

CREATED BY: Kevin Q Nguyen
DATE: 11/28/2012
KC Project: 215951 File: D:\JUNK*951\da1.ear

CONTRACT: 07215951
DIST/CO/RTE/PM: 07/LA/05/0.0-7.6
PROJECT ID: 215951

SCALE: 1" = 10' Horiz.
1" = 10' Vert.
All Dimensions are US Survey Feet

A1 - I-5 MAINLINE CROSS SECTIONS

DESIGN STUDY ONLY

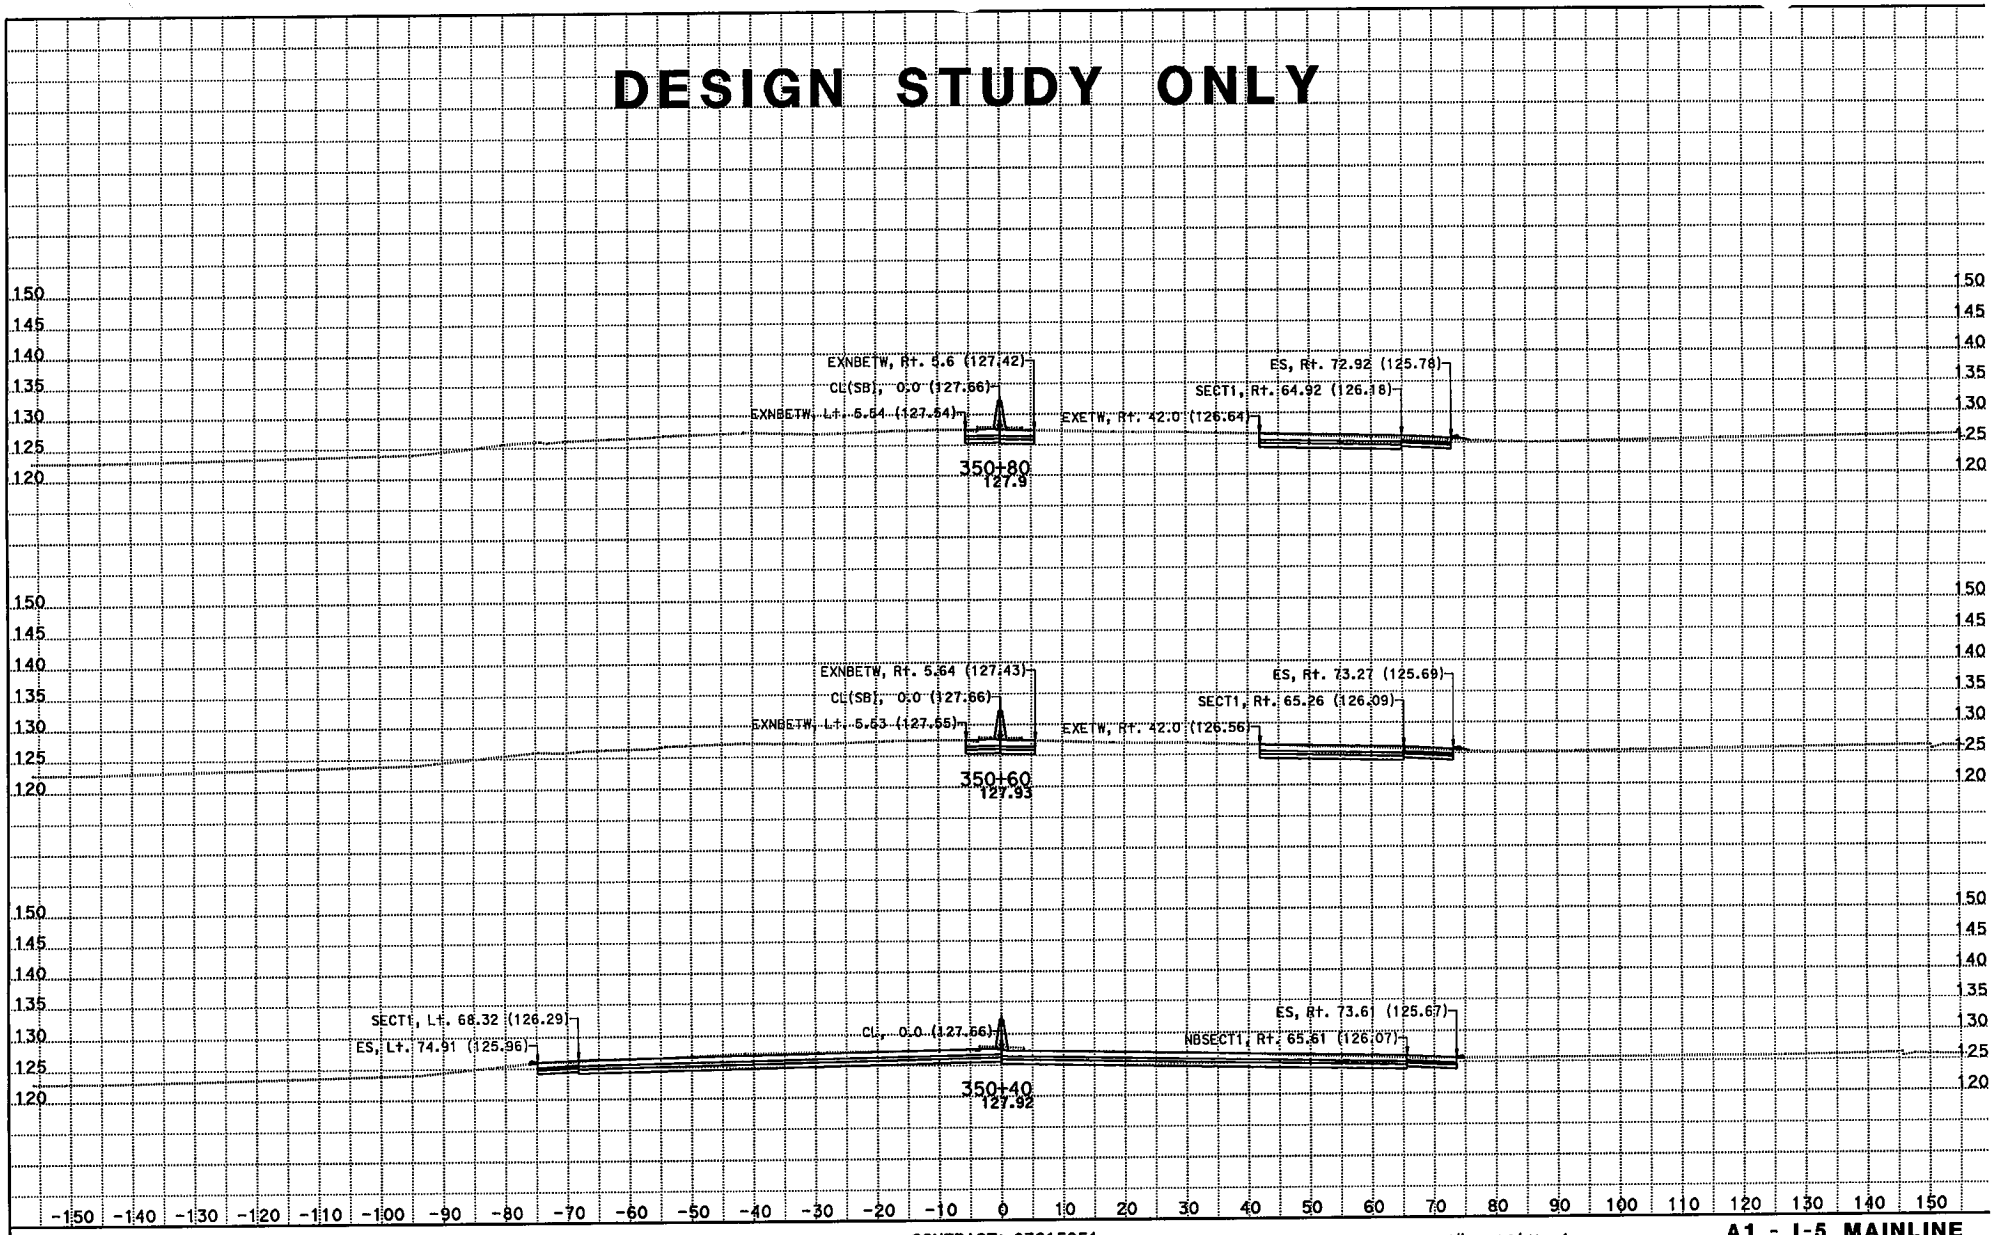

CREATED BY: Kevin Q Nguyen
DATE: 11/28/2012
KC Project: 215951 File: D:\JUNK*951\da1.ear

CONTRACT: 07215951
DIST/CO/RTE/PM: 07/LA/05/0.0-7.6
PROJECT ID: 215951

SCALE: 1" = 10' Horiz.
1" = 10' Vert.
All Dimensions are US Survey Feet

A1 - I-5 MAINLINE CROSS SECTIONS

DESIGN STUDY ONLY

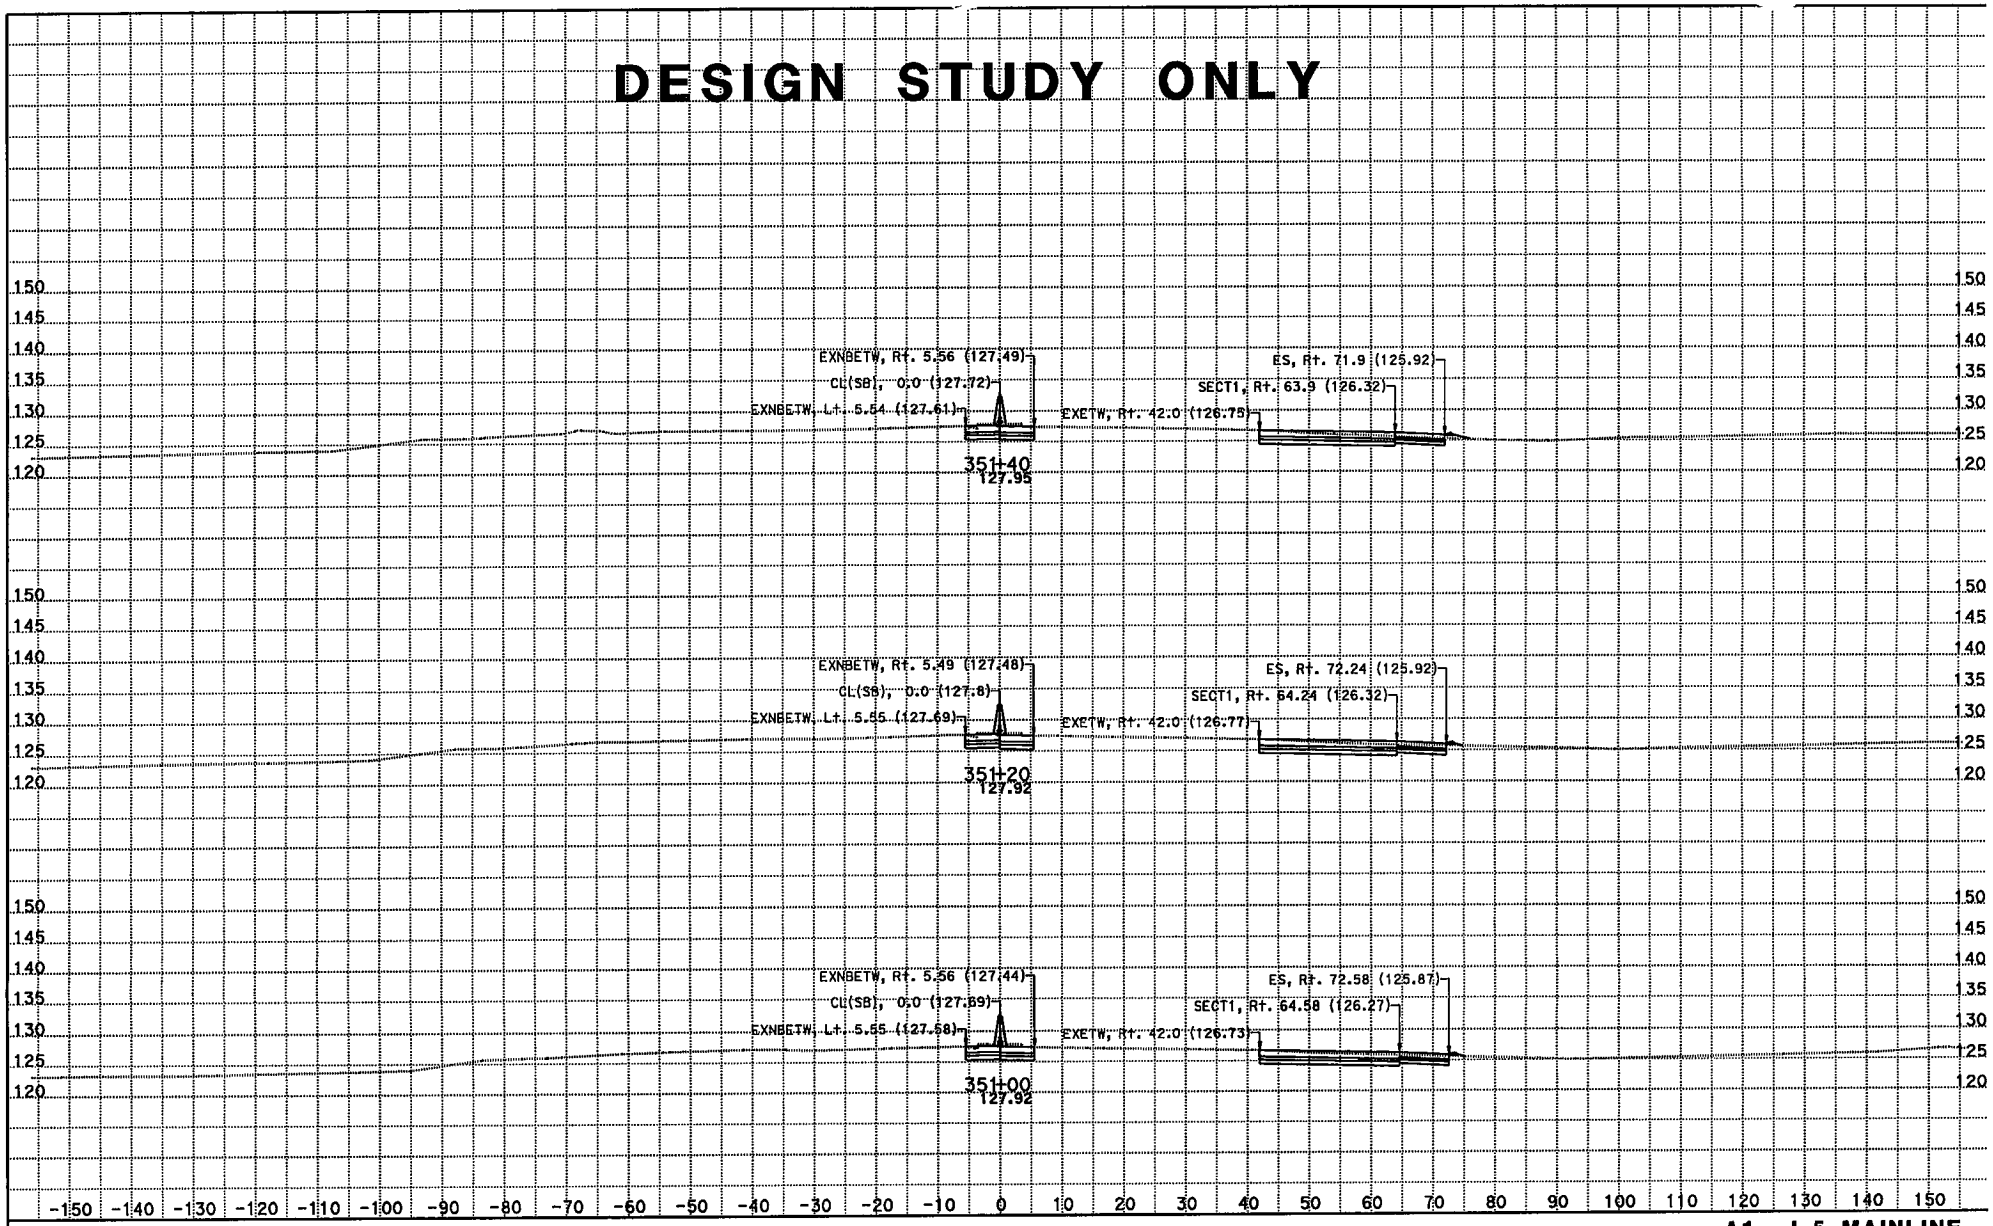

CREATED BY: Kevin Q Nguyen
DATE: 11/28/2012
KC Project: 215951 File: D:\JUNK*951\da1.ear

CONTRACT: 07215951
DIST/CO/RTE/PM: 07/LA/05/0.0-7.6
PROJECT ID: 215951

SCALE: 1" = 10' Horiz.
1" = 10' Vert.
All Dimensions are US Survey Feet

A1 - I-5 MAINLINE CROSS SECTIONS

DESIGN STUDY ONLY

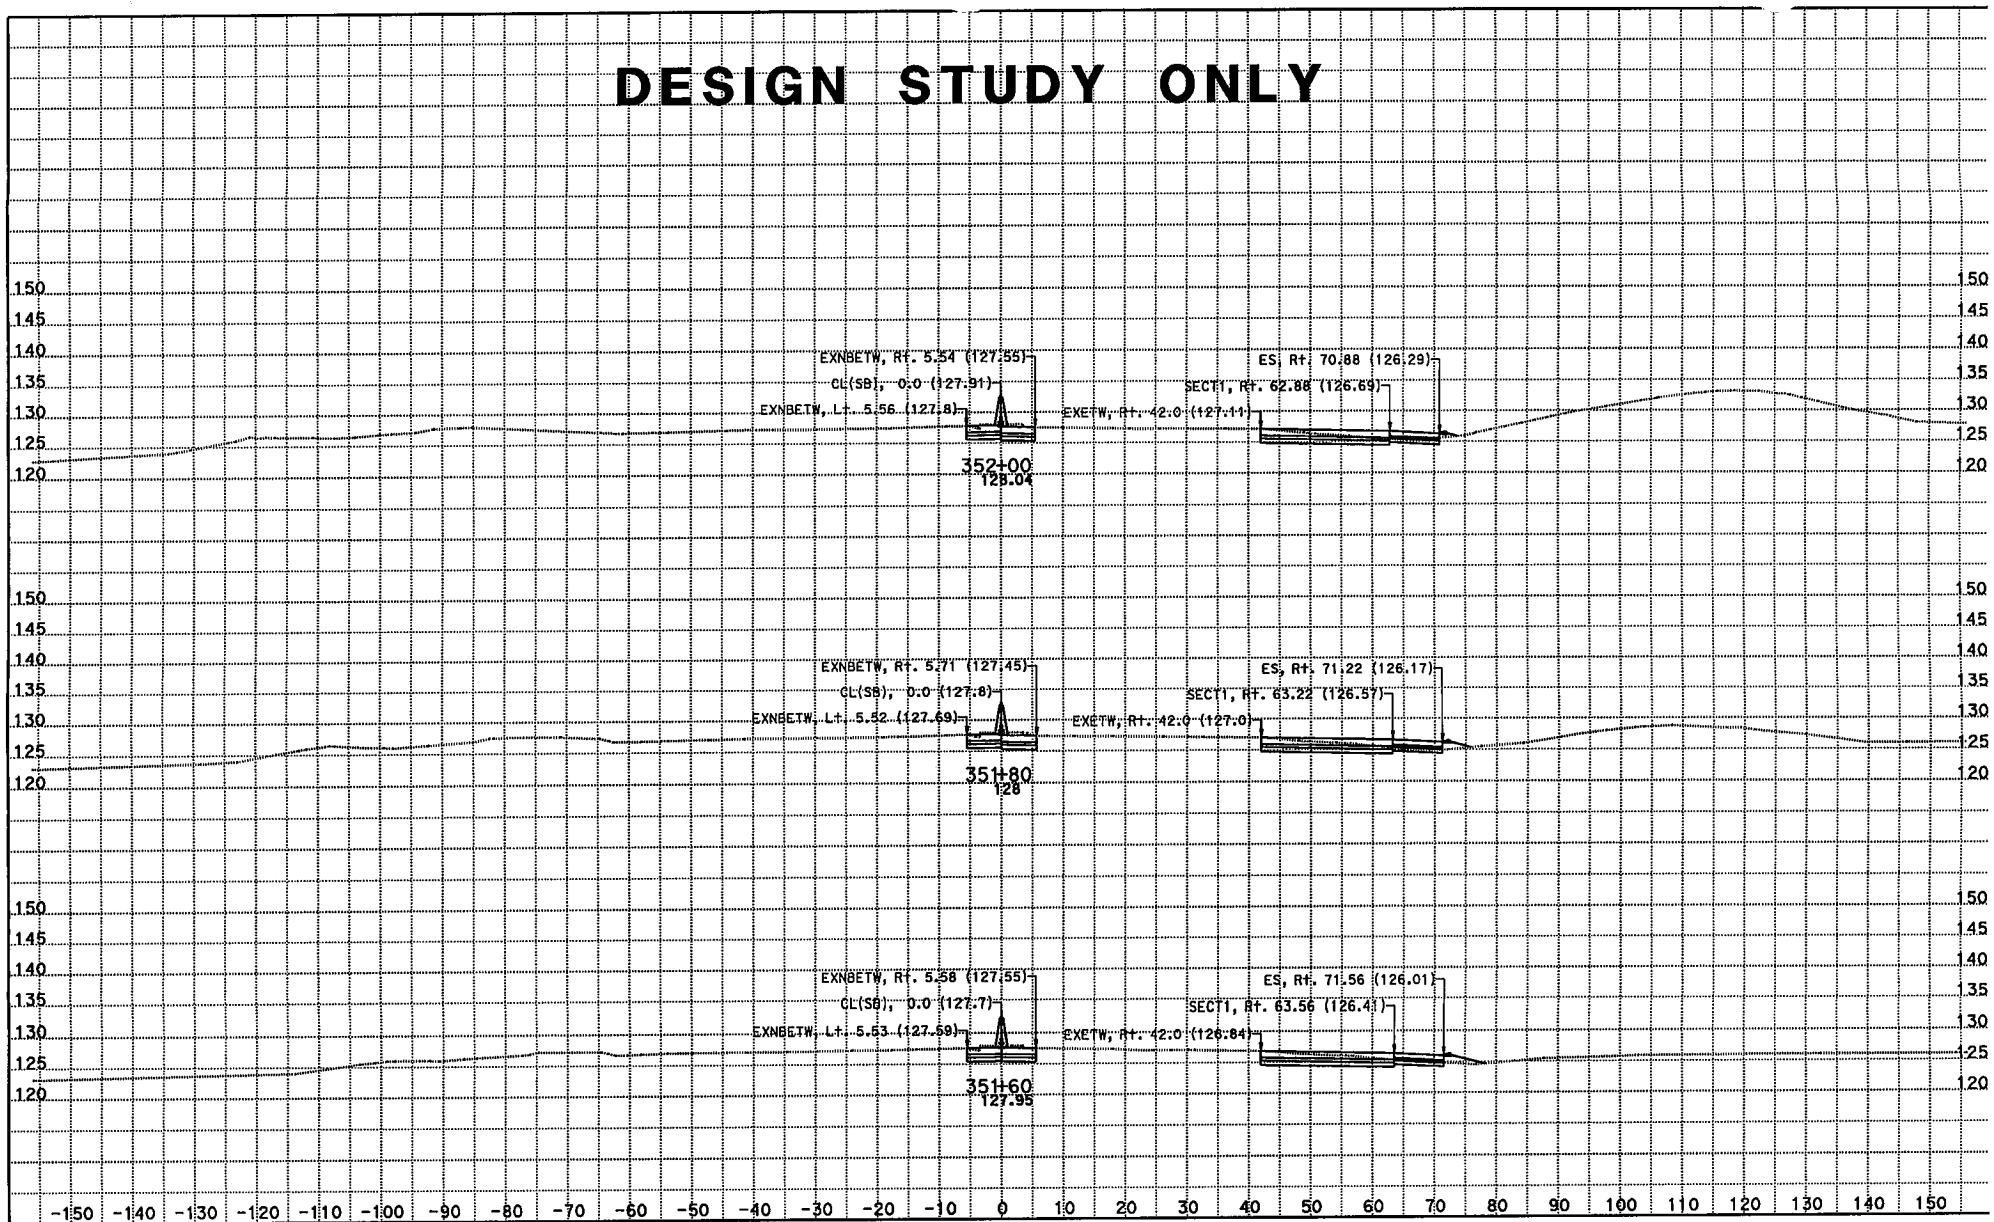

CREATED BY: Kevin Q Nguyen
DATE: 11/28/2012
KC Project: 215951 File: D:\JUNK*951\da1.ear

CONTRACT: 07215951
DIST/CO/RTE/PM: 07/LA/05/0.0-7.6
PROJECT ID: 215951

SCALE: 1" = 10' Horiz.
1" = 10' Vert.
All Dimensions are US Survey Feet

A1 - I-5 MAINLINE CROSS SECTIONS

DESIGN STUDY ONLY

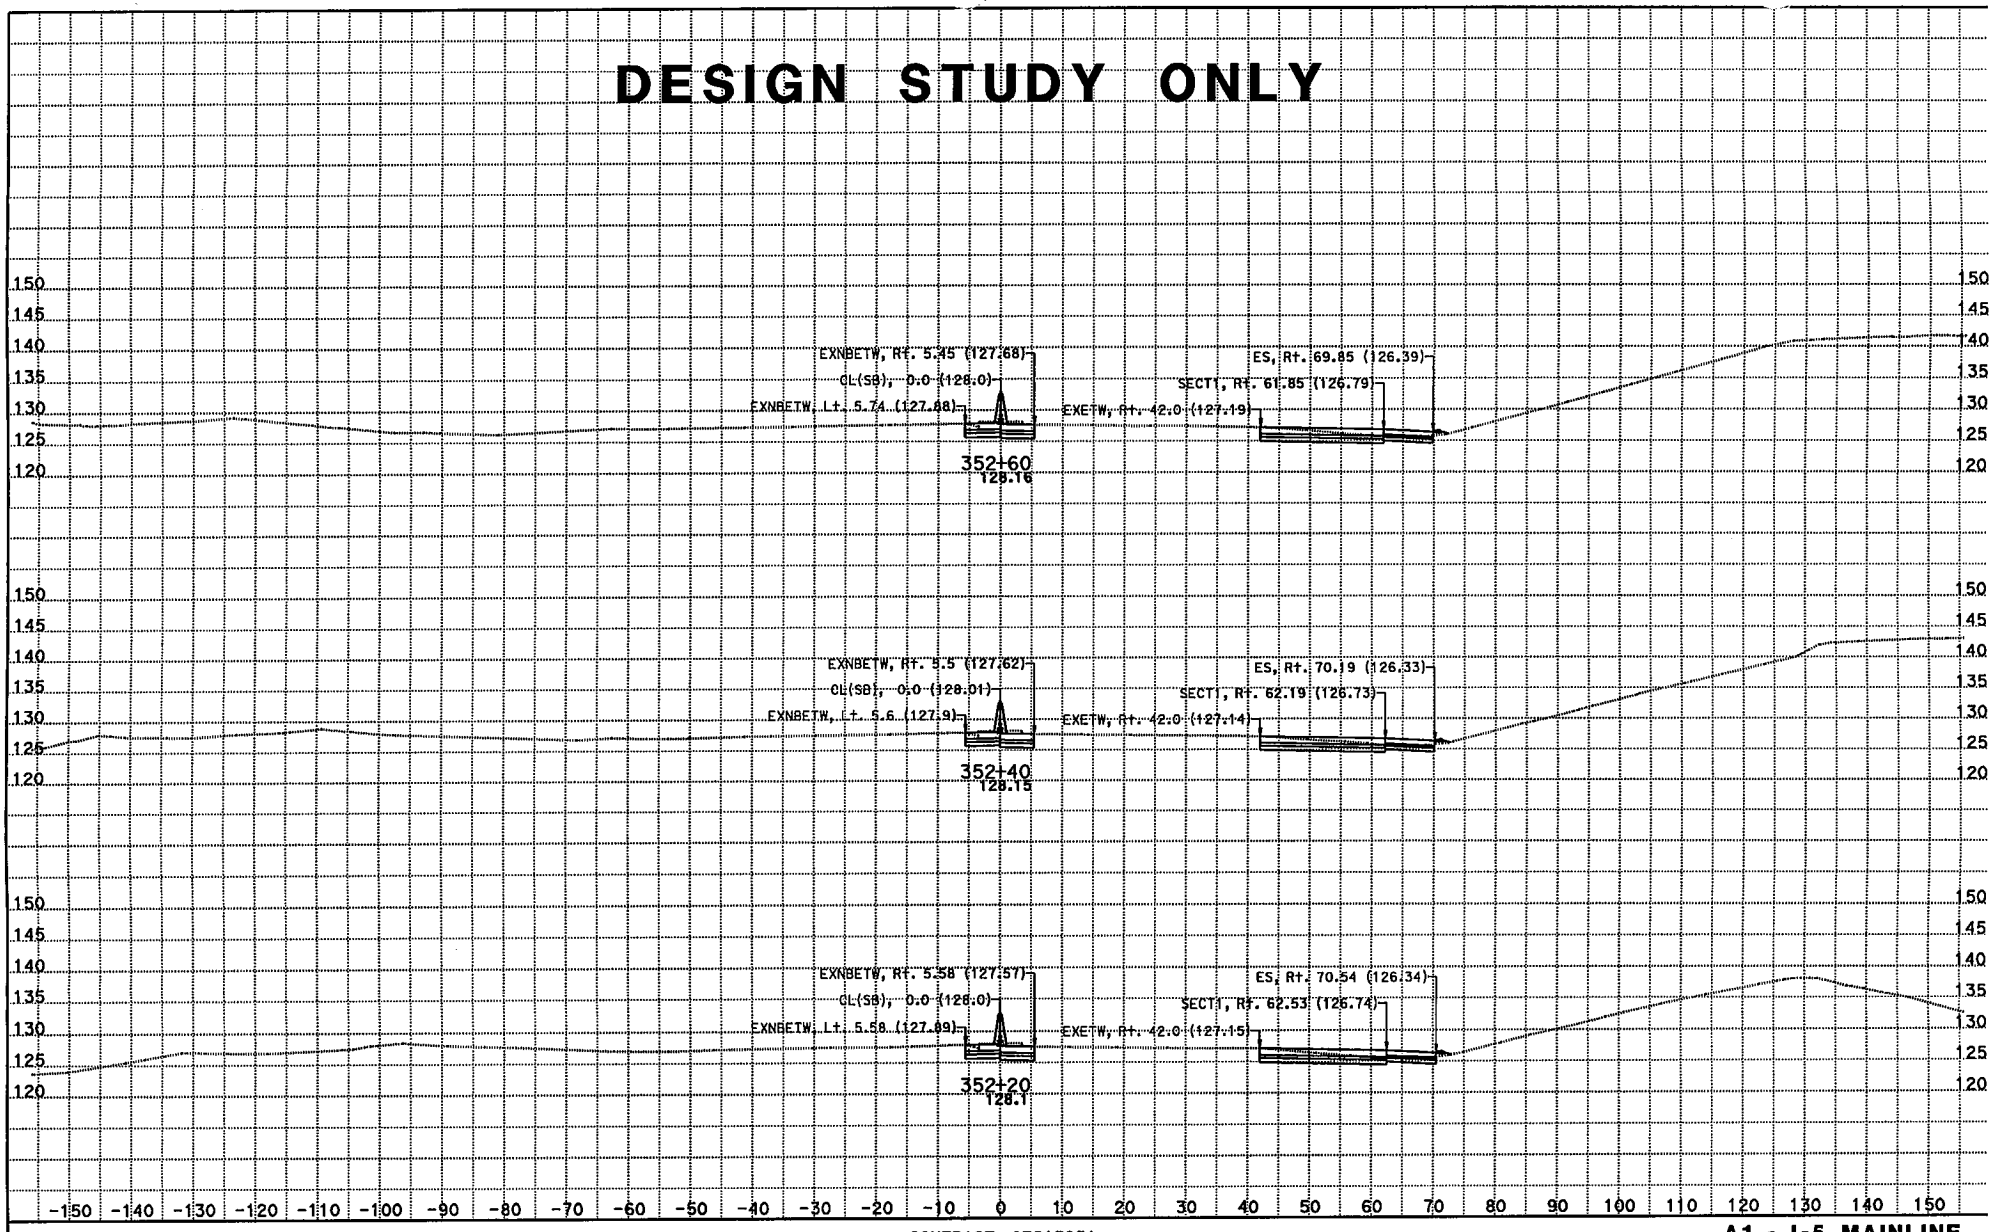

CREATED BY: Kevin Q Nguyen
DATE: 11/28/2012
KC Project: 215951 File: D:\JUNK*951\da1.ear

CONTRACT: 07215951
DIST/CO/RTE/PM: 07/LA/05/0.0-7.6
PROJECT ID: 215951

SCALE: 1" = 10' Horiz.
1" = 10' Vert.
All Dimensions are US Survey Feet

A1 - I-5 MAINLINE CROSS SECTIONS

DESIGN STUDY ONLY

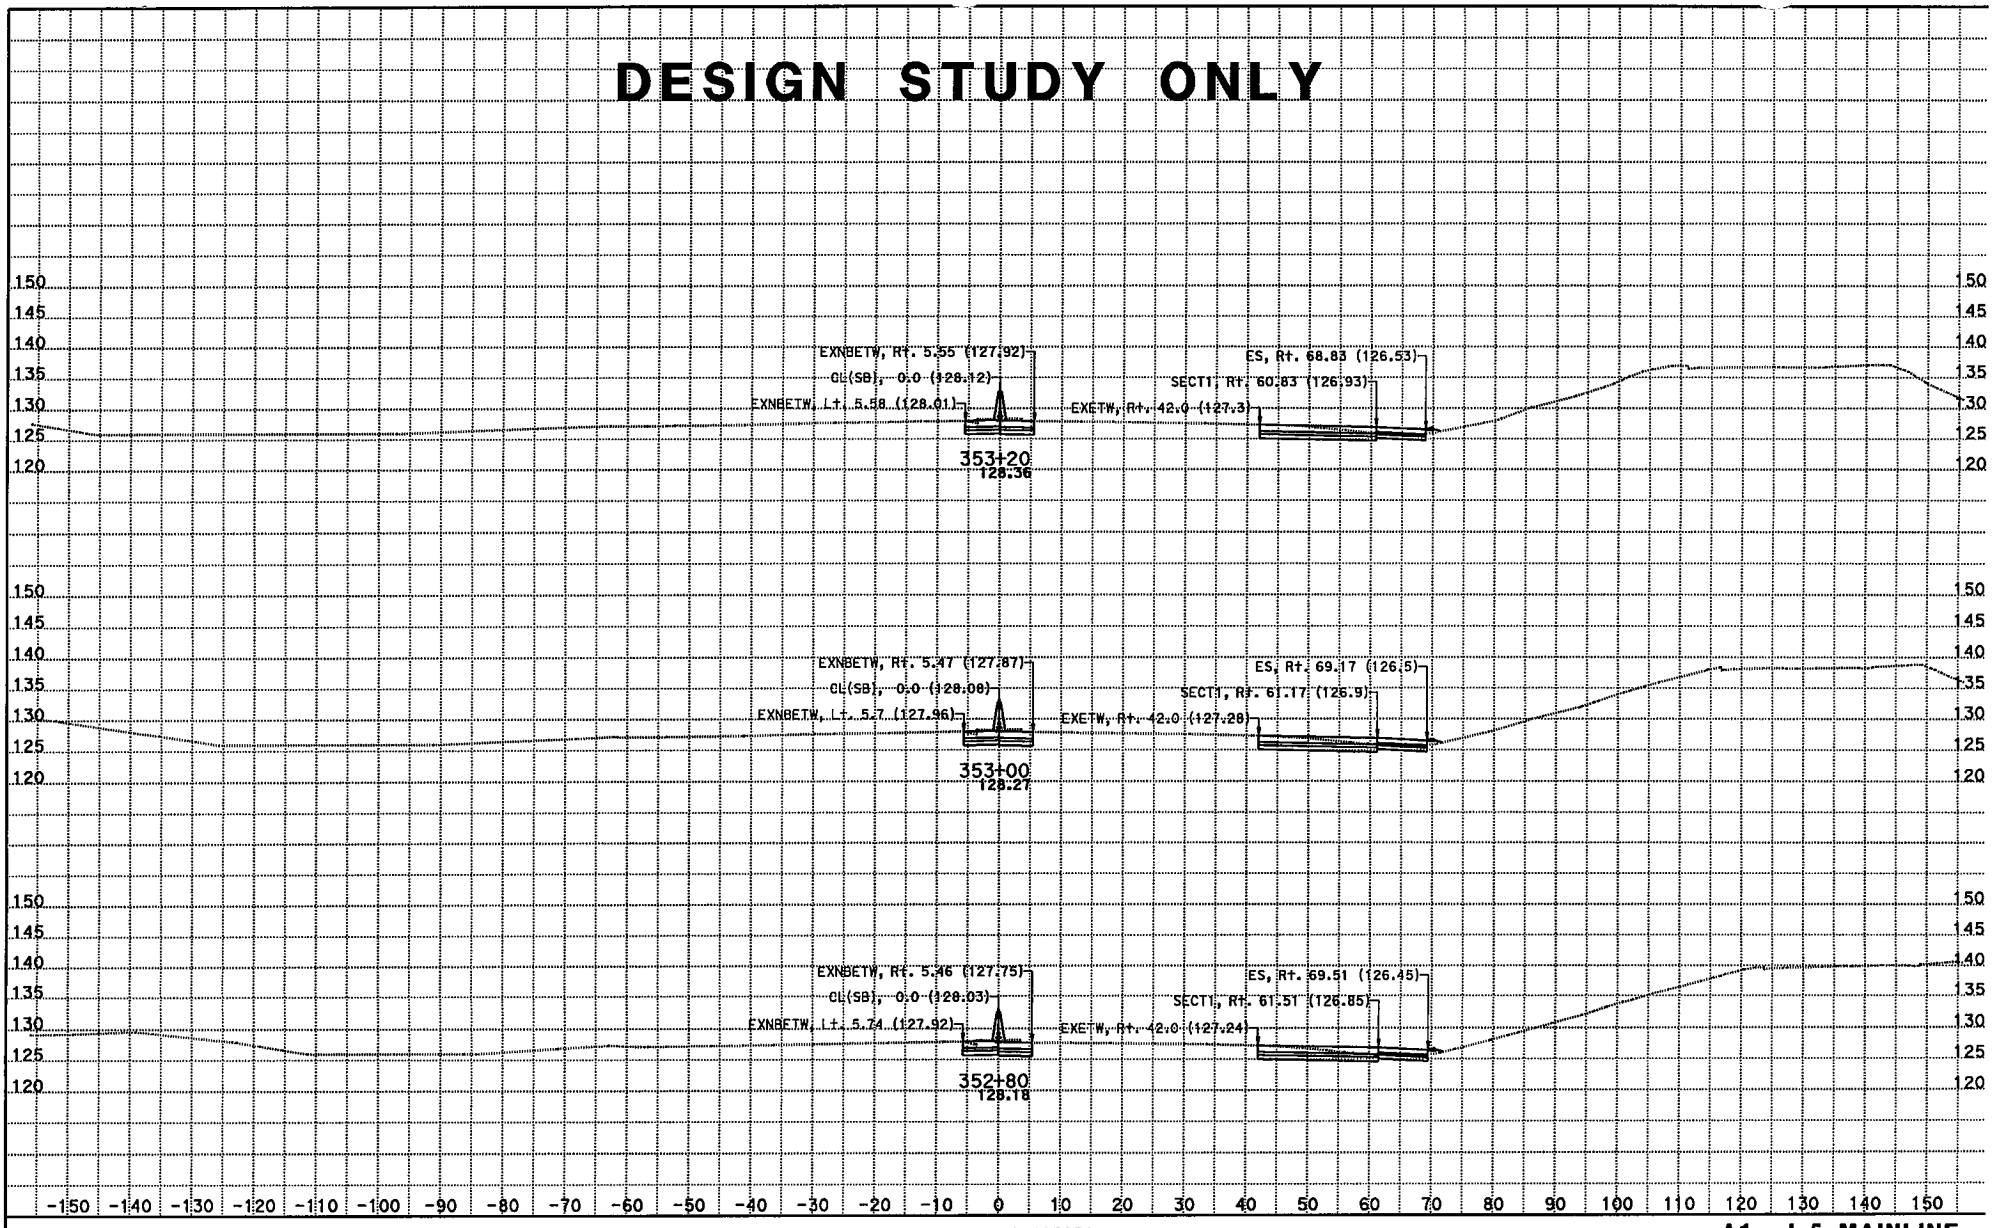

CREATED BY: Kevin Q Nguyen
DATE: 11/28/2012
KC Project: 215951 File: D:\JUNK*951\da1.ear

CONTRACT: 07215951
DIST/CO/RTE/PM: 07/LA/05/0.0-7.6
PROJECT ID: 215951

SCALE: 1" = 10' Horiz.
1" = 10' Vert.
All Dimensions are US Survey Feet

A1 - I-5 MAINLINE CROSS SECTIONS
SHEET 100 OF XXX

DESIGN STUDY ONLY

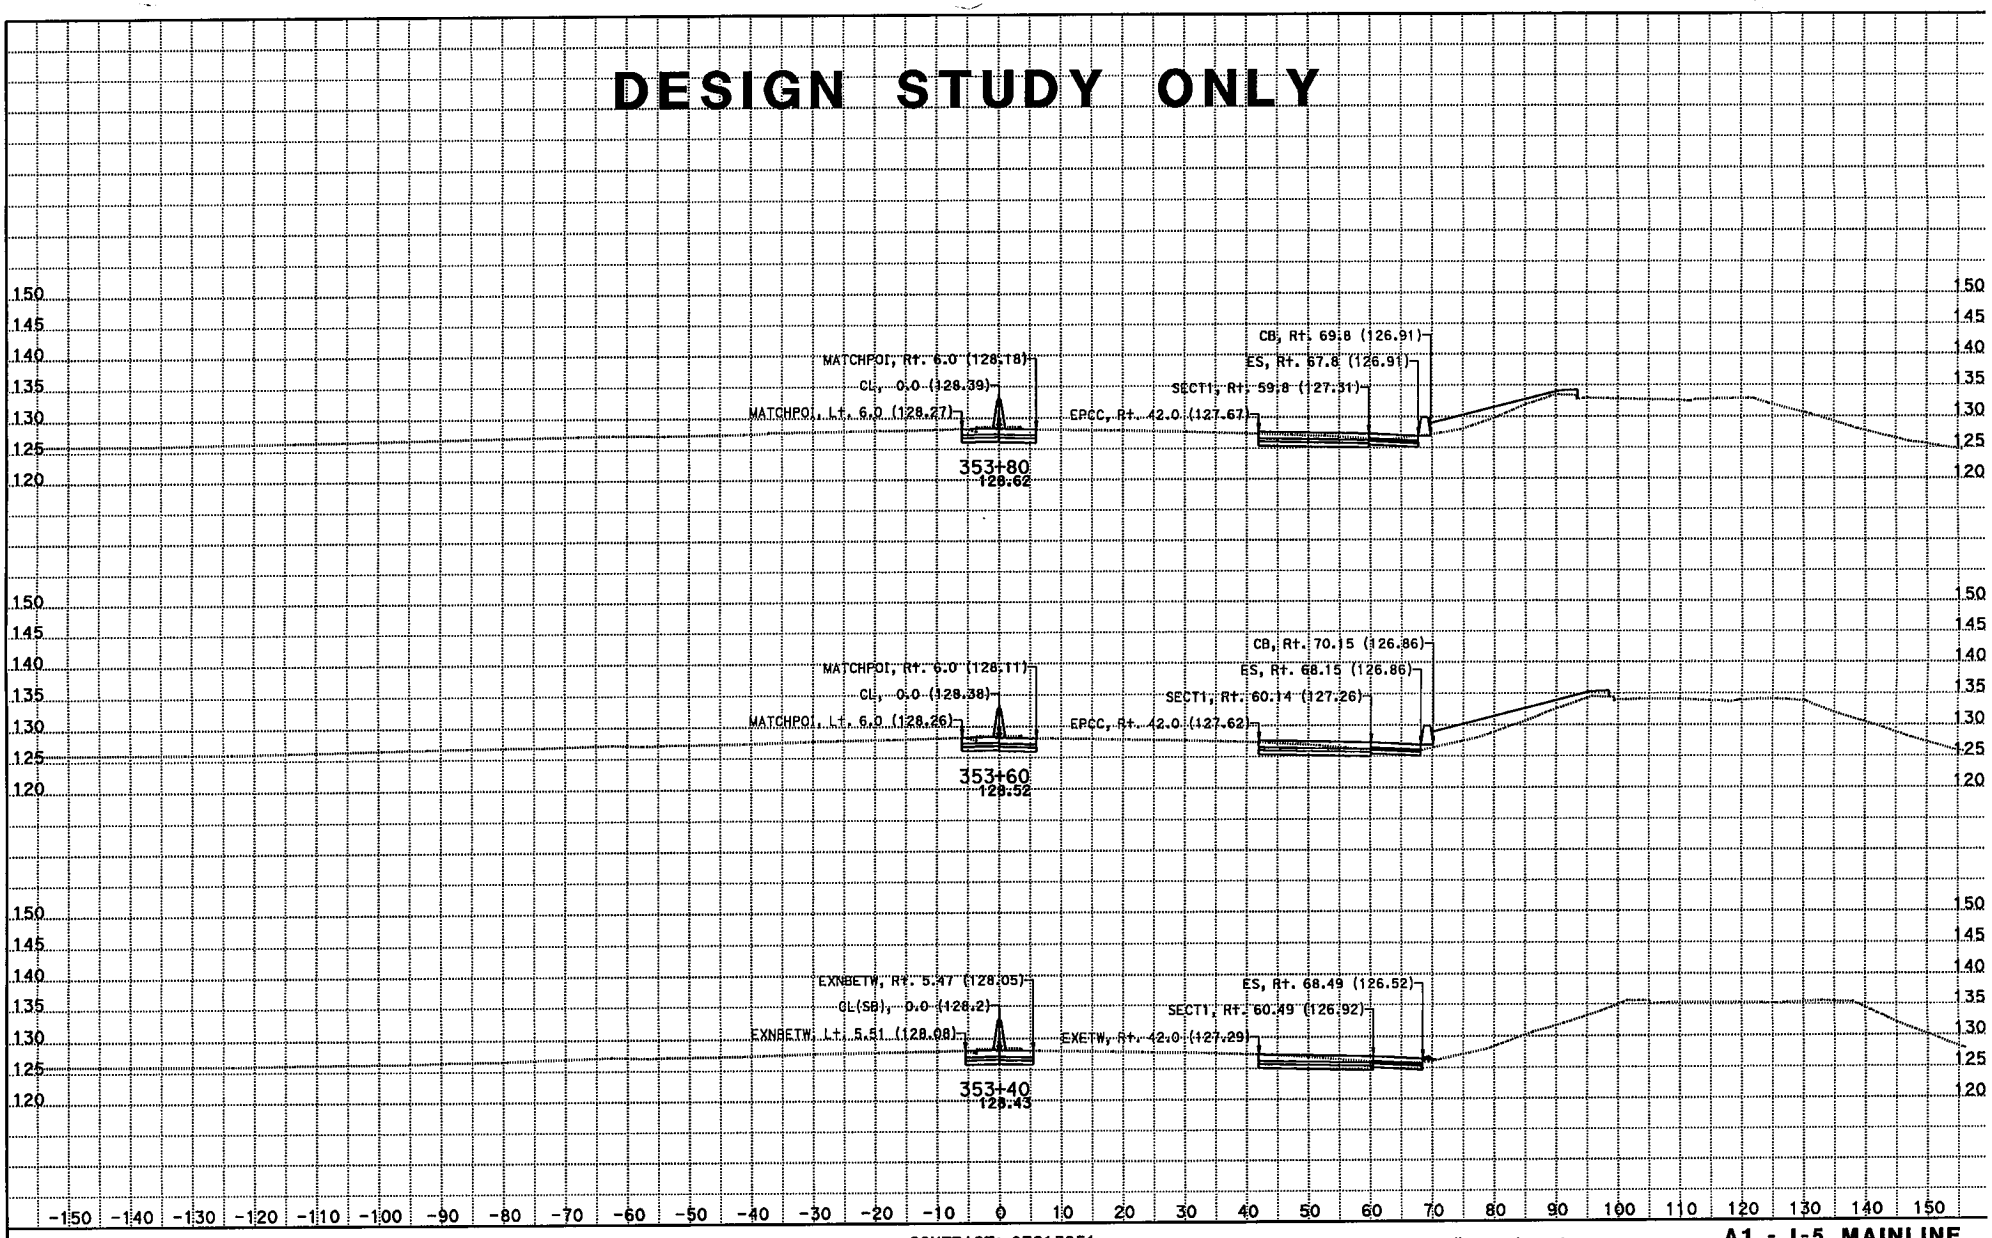

CREATED BY: Kevin Q Nguyen
DATE: 11/28/2012
KC Project: 215951 File: D:\JUNK*951\da1.ear

CONTRACT: 07215951
DIST/CO/RTE/PM: 07/LA/05/0.0-7.6
PROJECT ID: 215951

SCALE: 1" = 10' Horiz.
1" = 10' Vert.
All Dimensions are US Survey Feet

A1 - I-5 MAINLINE CROSS SECTIONS
SHEET 101 OF XXX

DESIGN STUDY ONLY

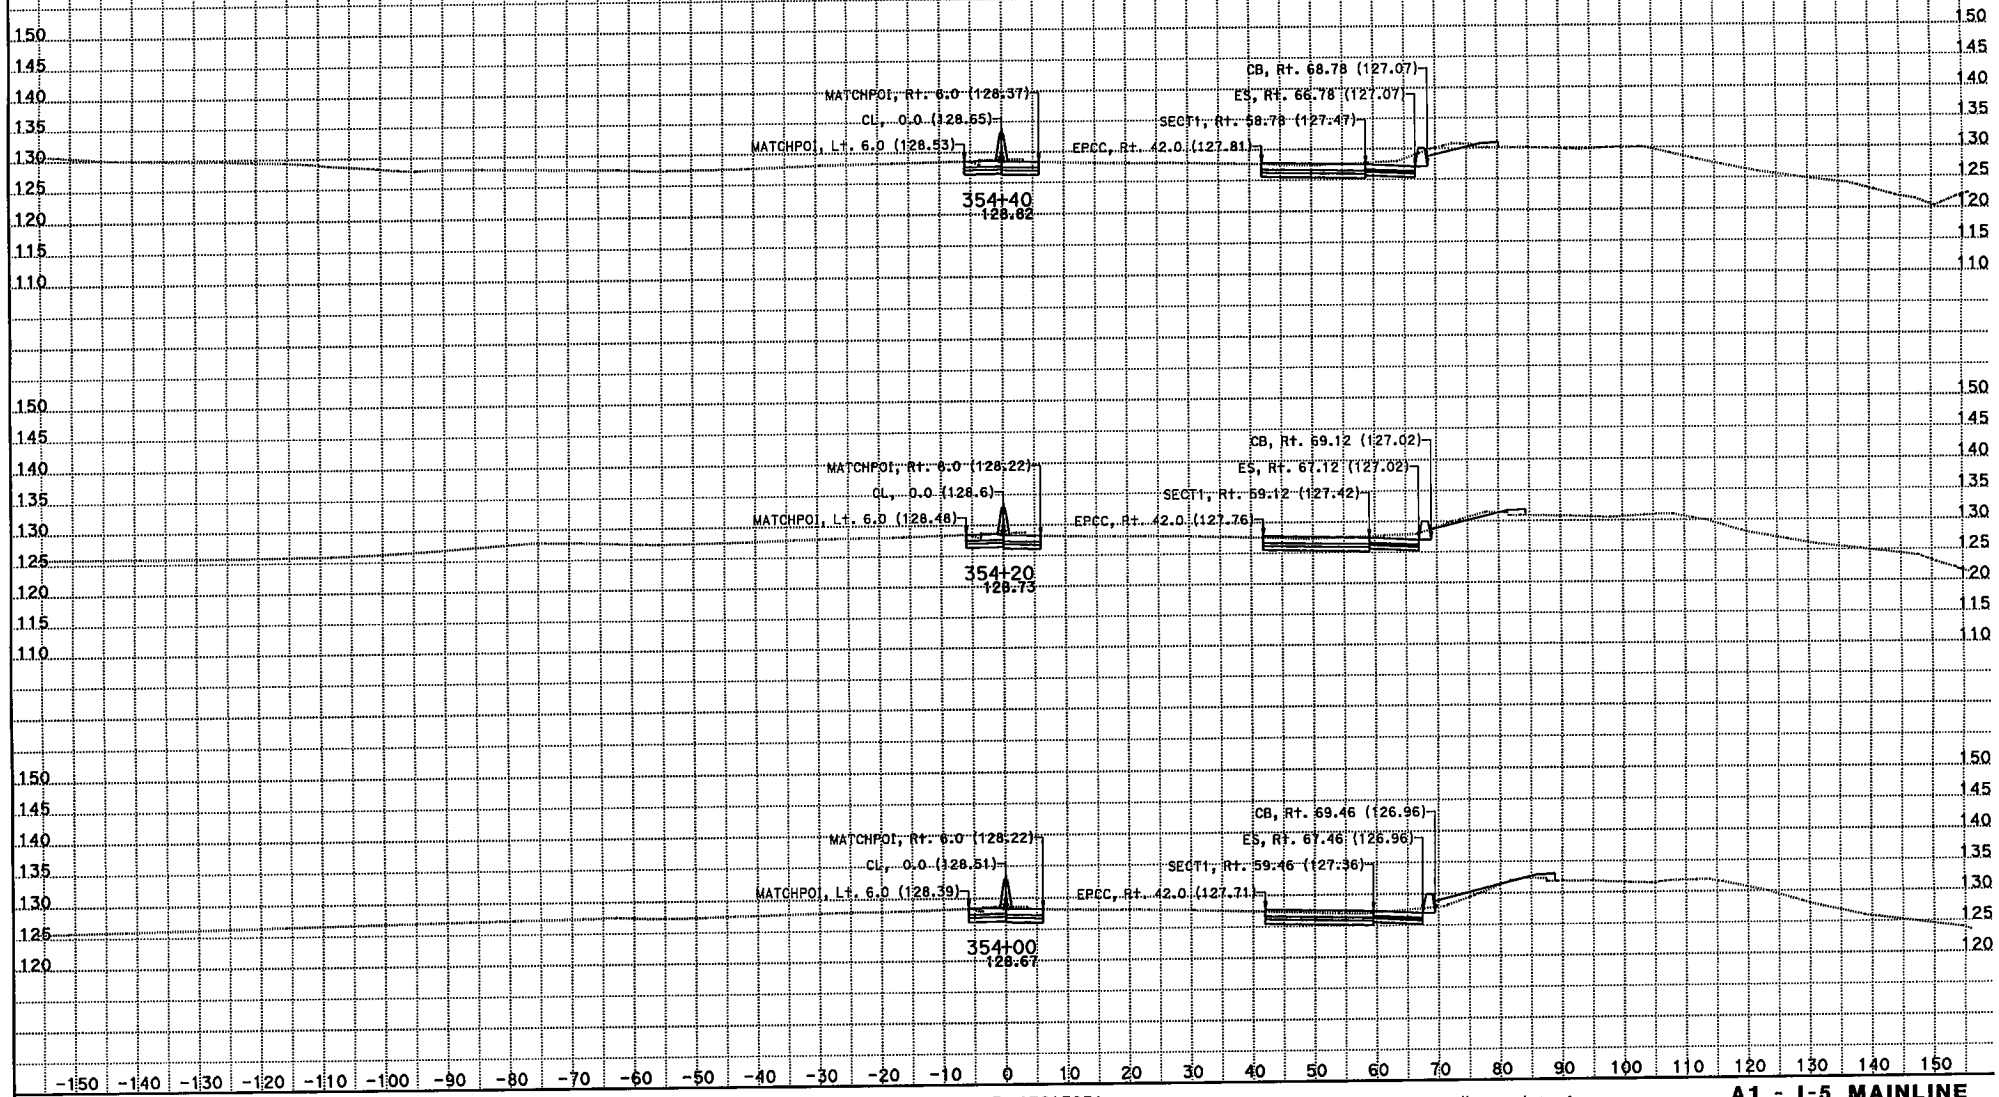

CREATED BY: Kevin Q Nguyen
DATE: 11/28/2012
KC Project: 215951 File: D:\JUNK*951\da1.ear

CONTRACT: 07215951
DIST/CO/RTE/PM: 07/LA/05/0.0-7.6
PROJECT ID: 215951

SCALE: 1" = 10' Horiz.
1" = 10' Vert.
All Dimensions are US Survey Feet

A1 - I-5 MAINLINE CROSS SECTIONS

SHEET 102 OF XXX

DESIGN STUDY ONLY

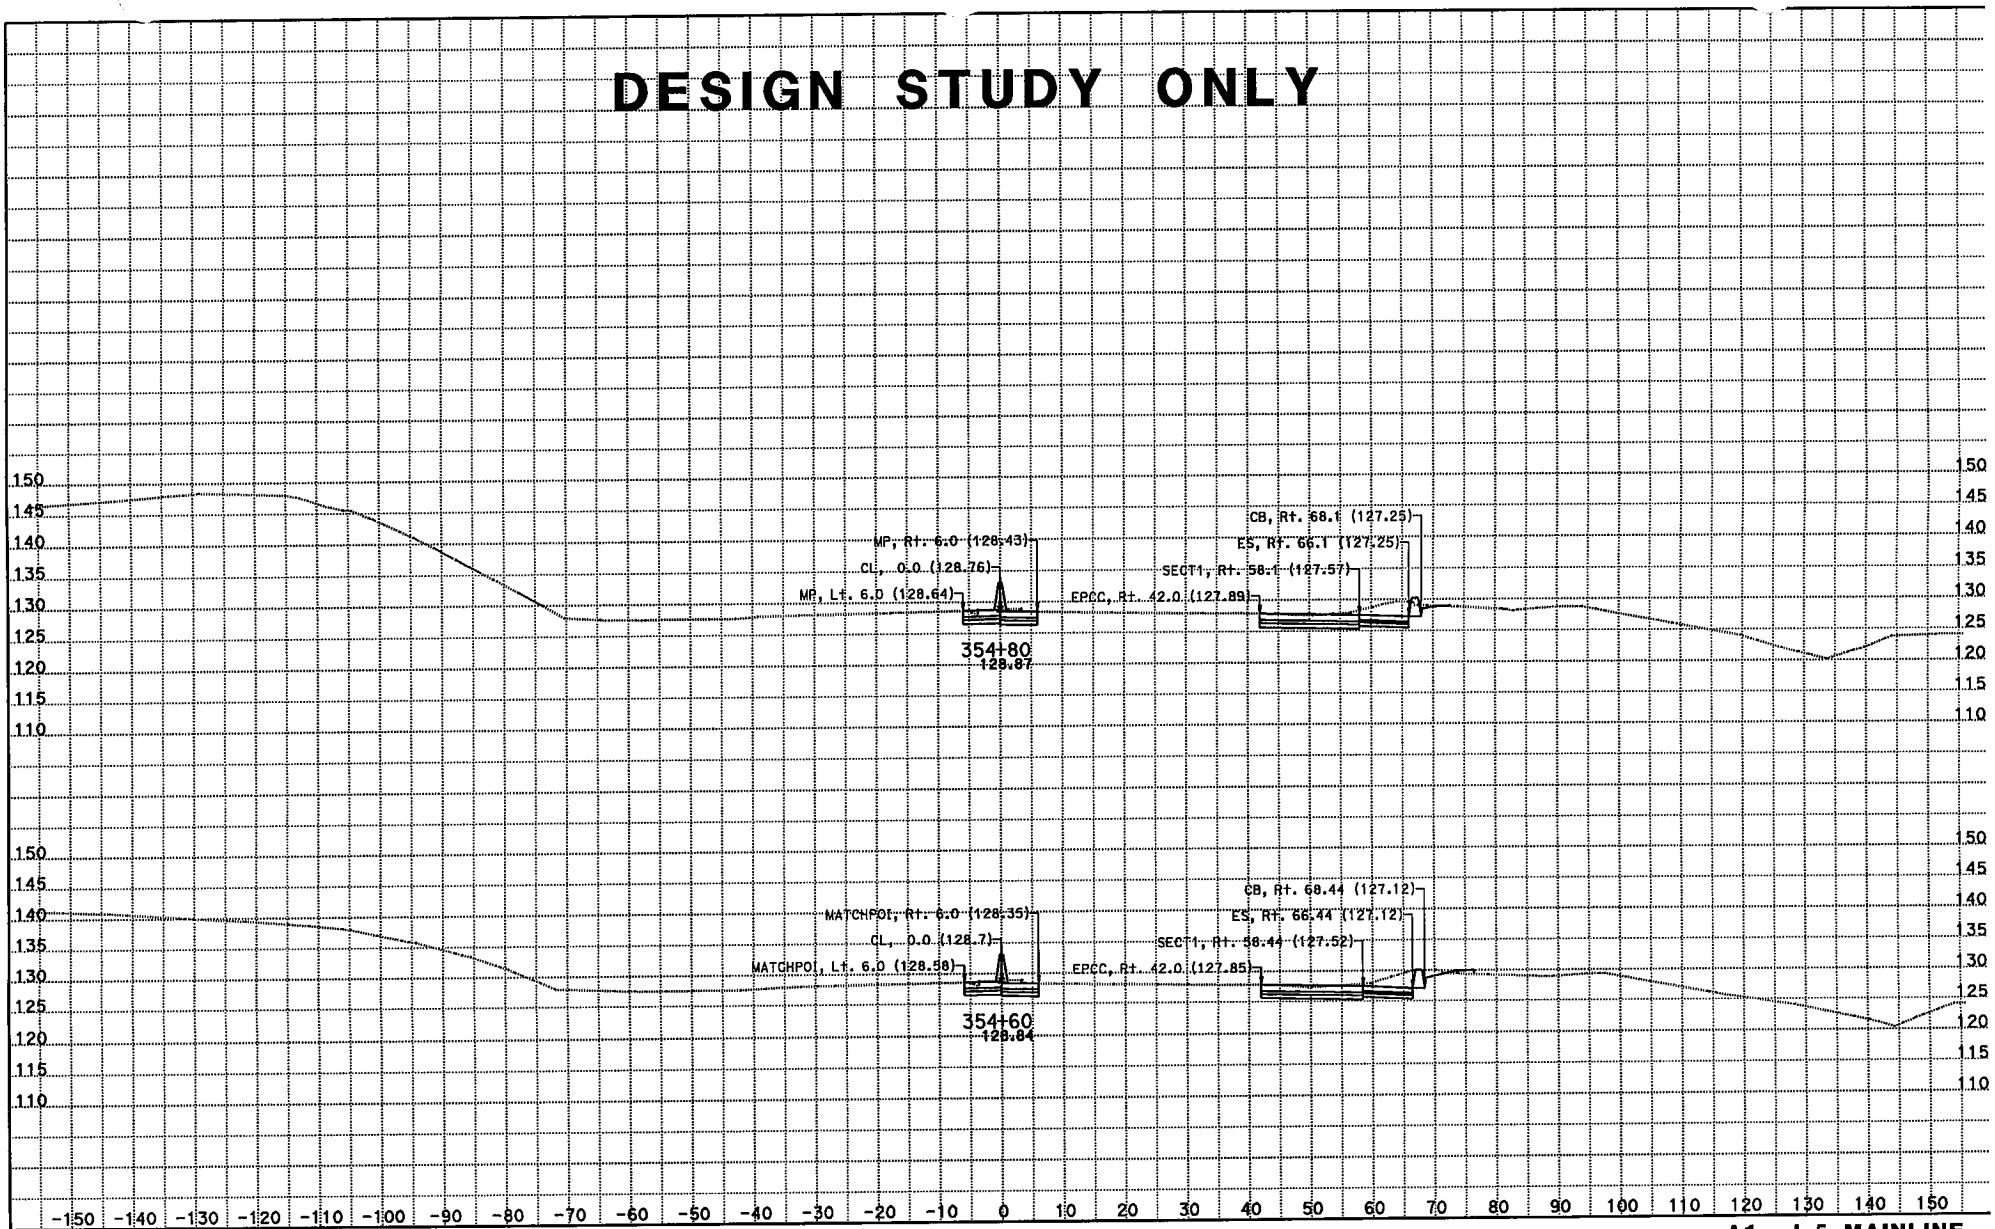

CREATED BY: Kevin Q Nguyen
DATE: 11/28/2012
KC Project: 215951 File: D:\JUNK*951\da1.ear

CONTRACT: 07215951
DIST/CO/RTE/PM: 07/LA/05/0.0-7.6
PROJECT ID: 215951

SCALE: 1" = 10' Horiz.
1" = 10' Vert.

All Dimensions are US Survey Feet

A1 - I-5 MAINLINE CROSS SECTIONS

SHEET 103 OF XXX

DESIGN STUDY ONLY

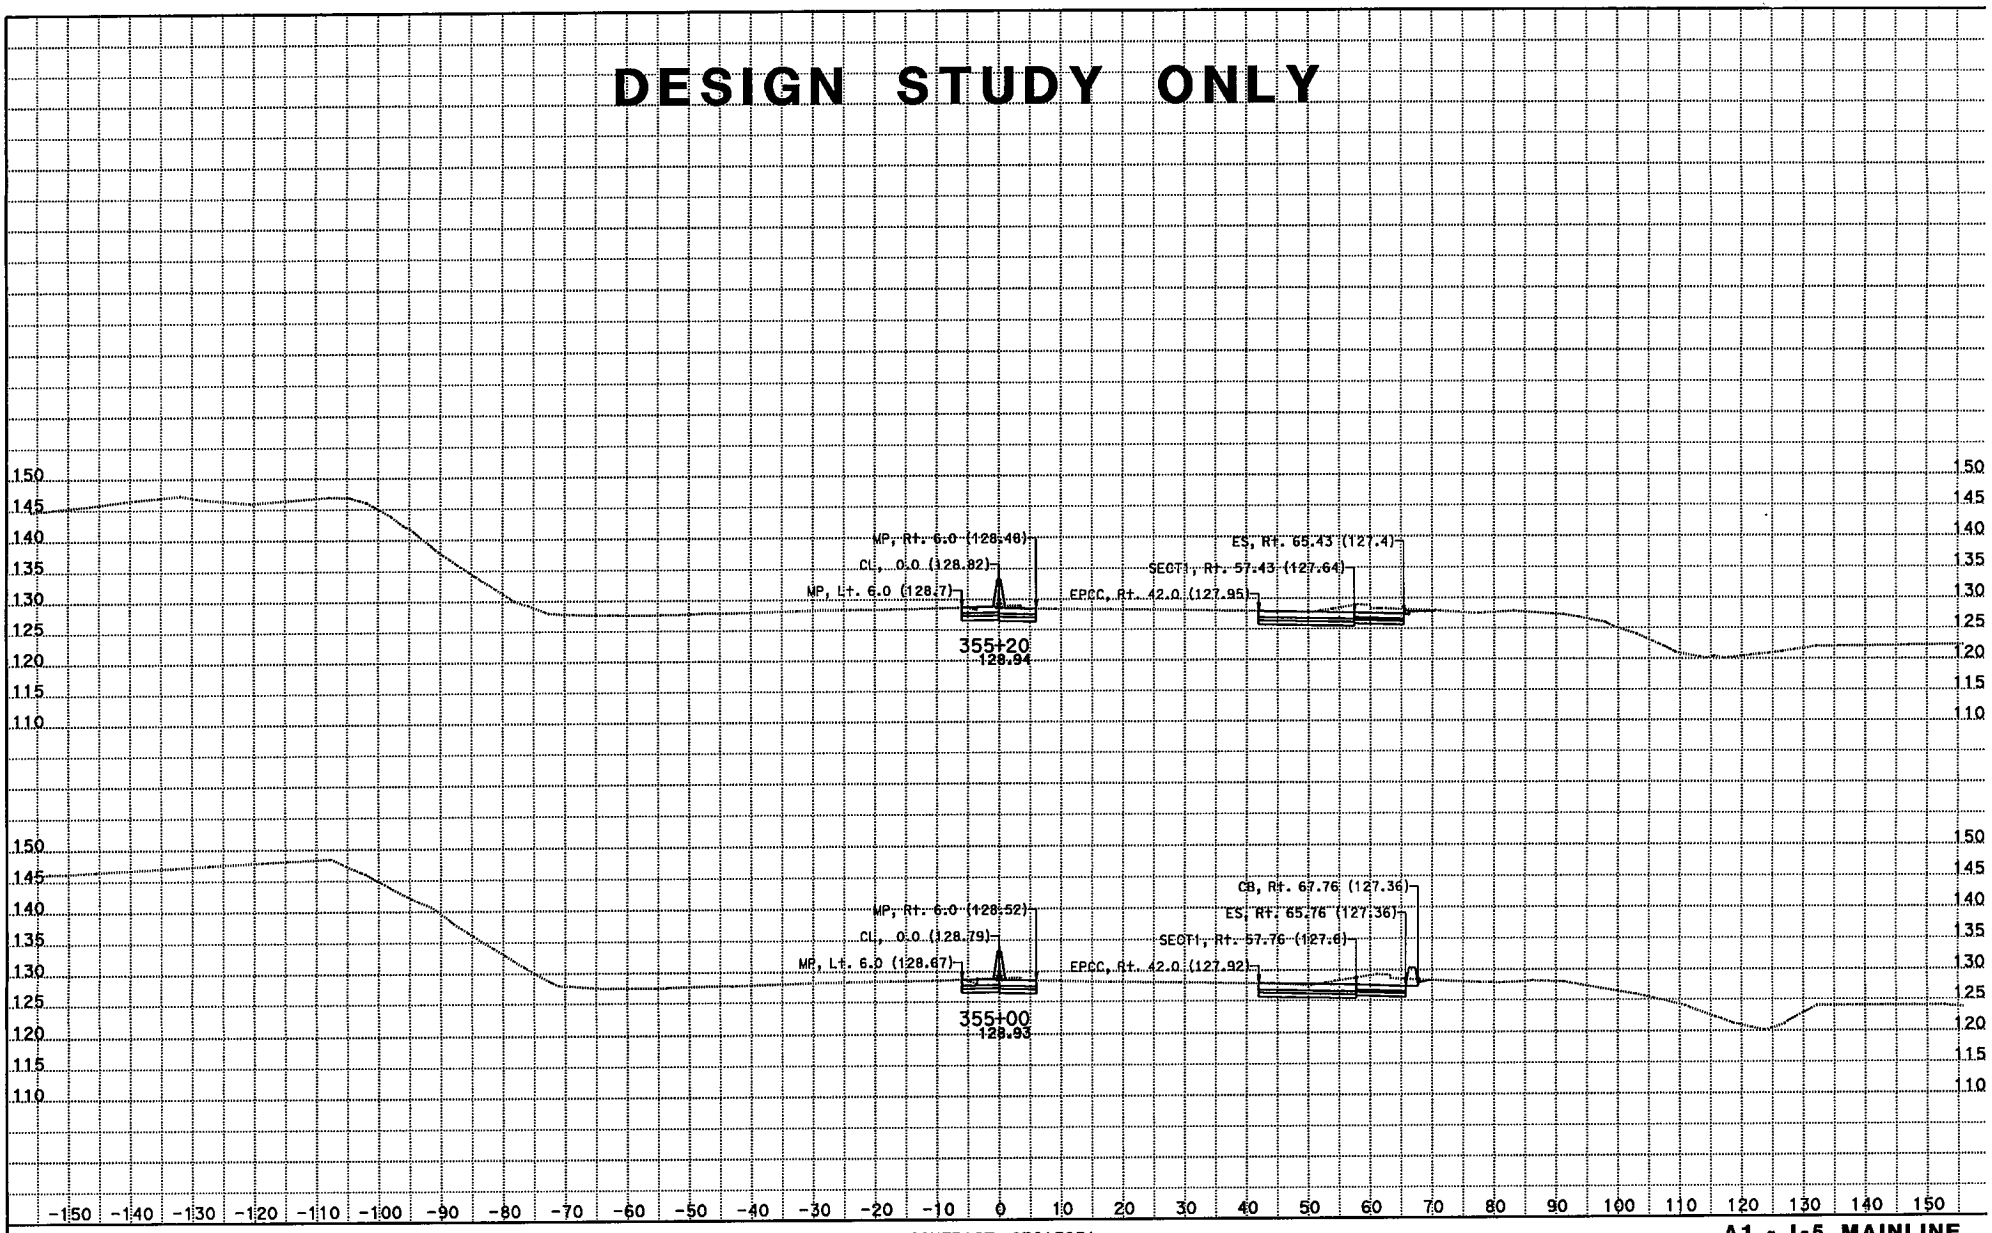

CREATED BY: Kevin Q Nguyen
DATE: 11/28/2012
KC Project: 215951 File: D:\JUNK*951\da1.ear

CONTRACT: 07215951
DIST/CO/RTE/PM: 07/LA/05/0.0-7.6
PROJECT ID: 215951

SCALE: 1" = 10' Horiz.
1" = 10' Vert.
All Dimensions are US Survey Feet

A1 - I-5 MAINLINE CROSS SECTIONS
SHEET 104 OF XXX

DESIGN STUDY ONLY

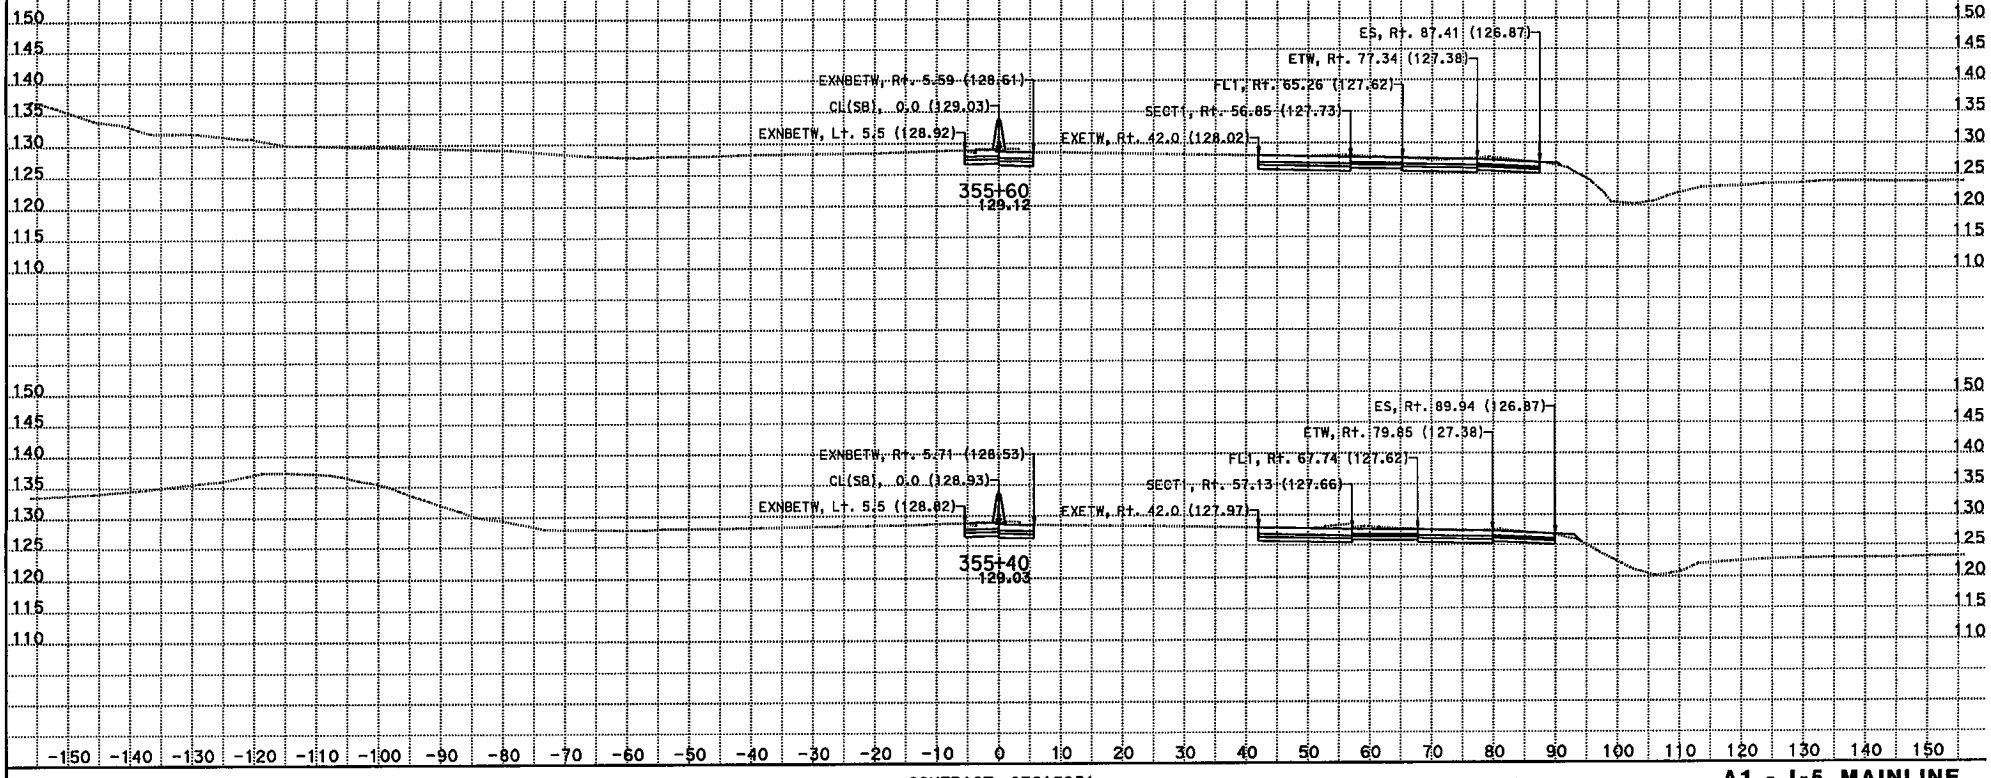

CREATED BY: Kevin Q Nguyen
DATE: 11/28/2012
KC Project: 215951 File: D:\JUNK*951\da1.ear

CONTRACT: 07215951
DIST/CO/RTE/PM: 07/LA/05/0.0-7.6
PROJECT ID: 215951

SCALE: 1" = 10' Horiz.
1" = 10' Vert.
All Dimensions are US Survey Feet

A1 - I-5 MAINLINE CROSS SECTIONS

DESIGN STUDY ONLY

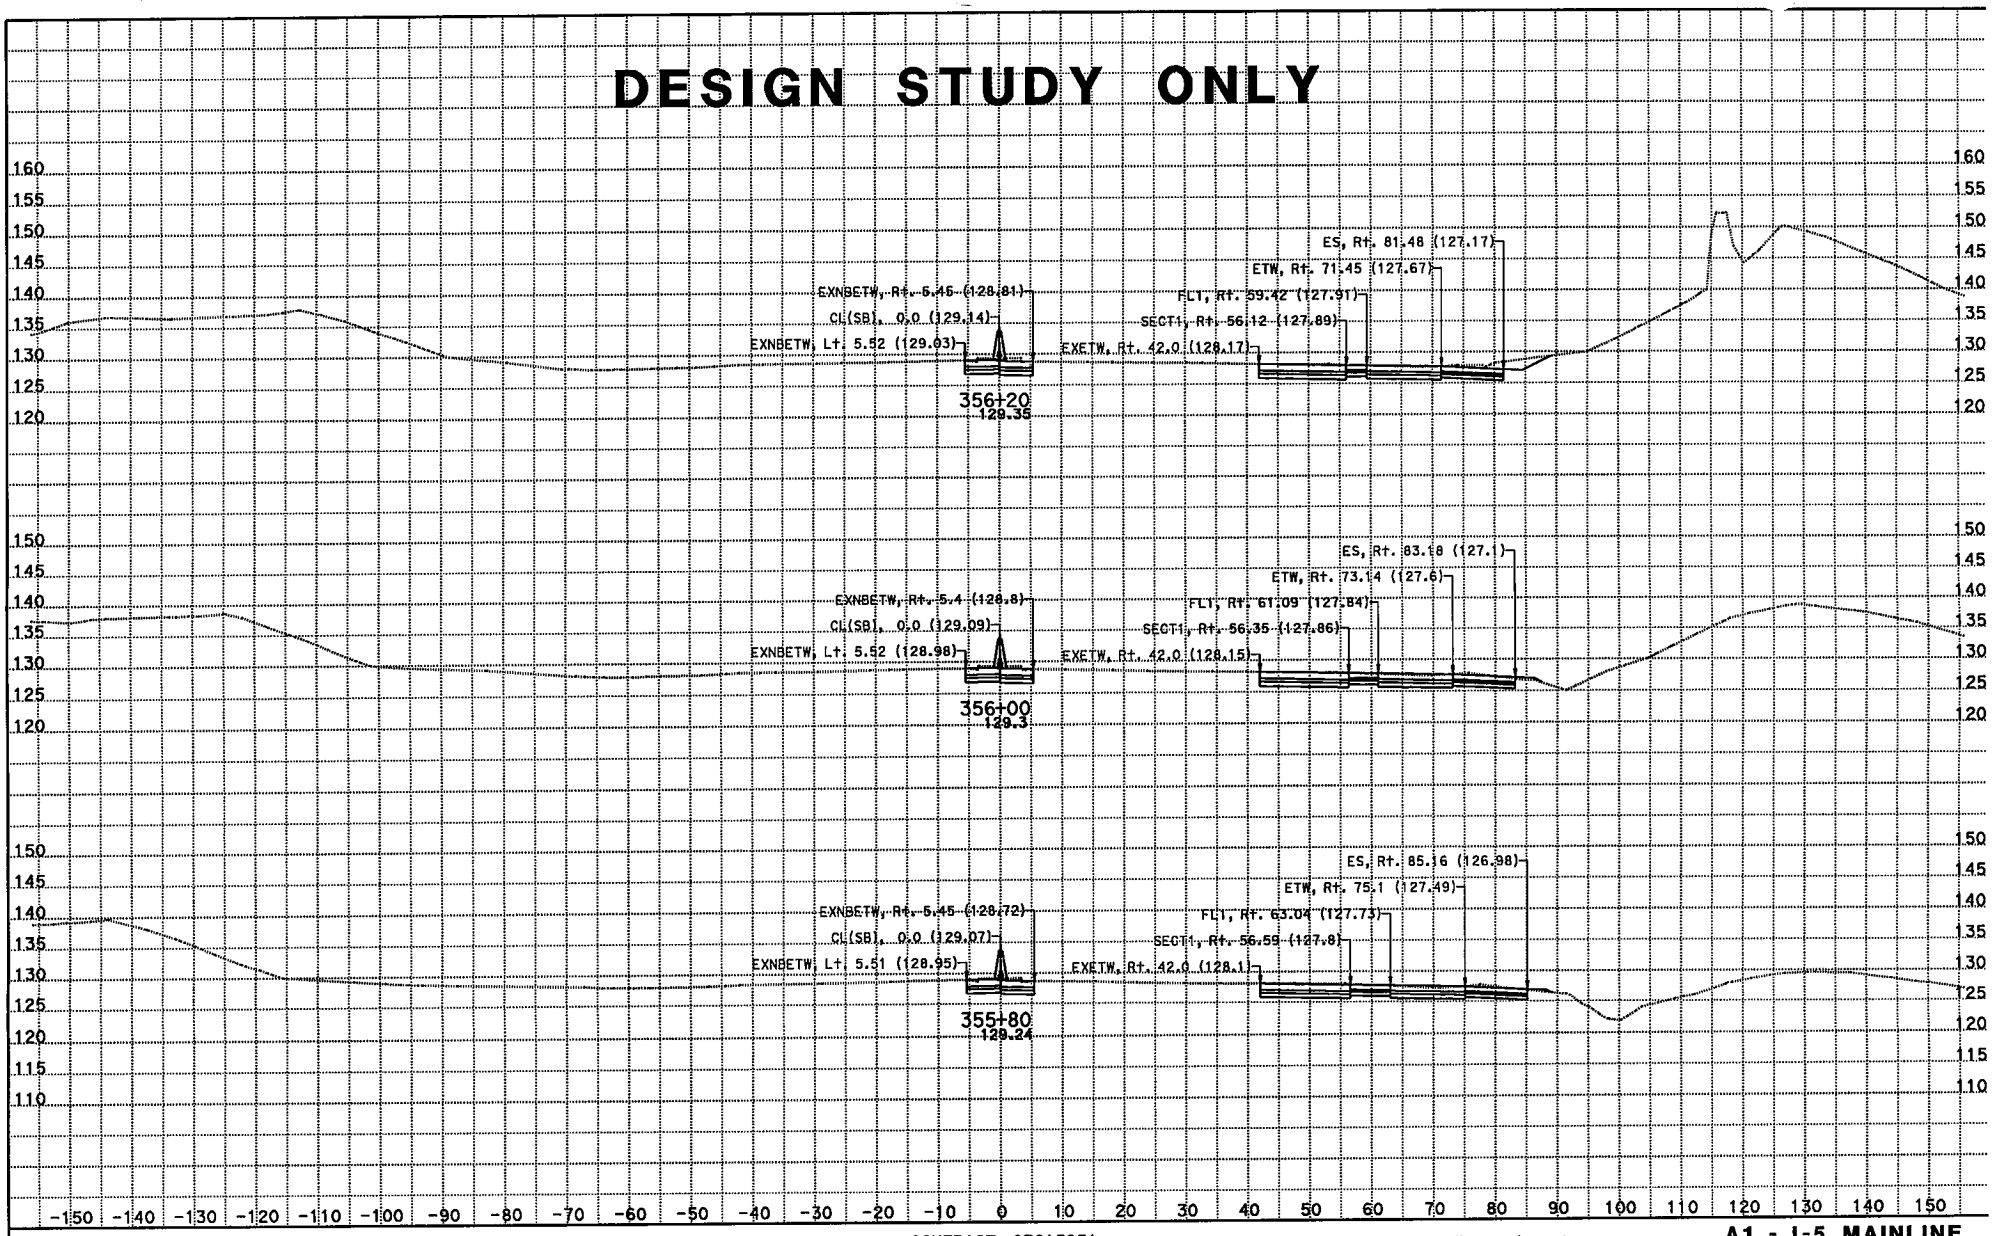

CREATED BY: Kevin Q Nguyen
DATE: 11/28/2012
KC Project: 215951 File: D:\JUNK*951\da1.ear

CONTRACT: 07215951
DIST/CO/RTE/PM: 07/LA/05/0.0-7.6
PROJECT ID: 215951

SCALE: 1" = 10' Horiz.
1" = 10' Vert.
All Dimensions are US Survey Feet

A1 - I-5 MAINLINE CROSS SECTIONS

DESIGN STUDY ONLY

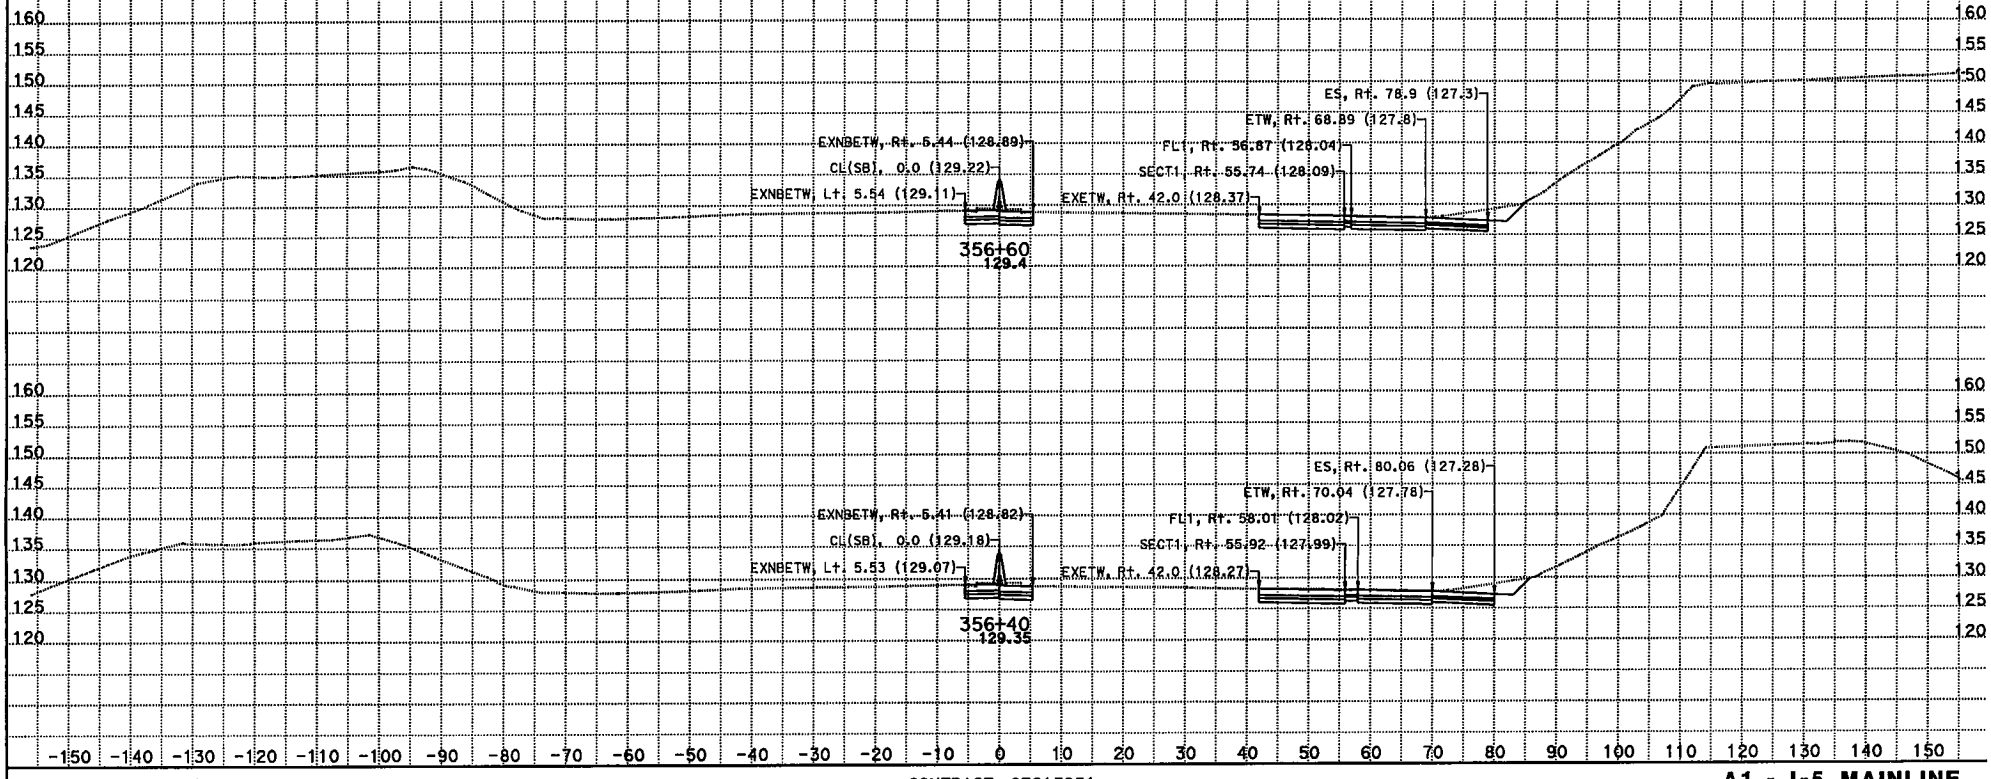

CREATED BY: Kevin Q Nguyen
DATE: 11/28/2012
KC Project: 215951 File: D:\JUNK*951\da1.ear

CONTRACT: 07215951
DIST/CO/RTE/PM: 07/LA/05/0.0-7.6
PROJECT ID: 215951

SCALE: 1" = 10' Horiz.
1" = 10' Vert.
All Dimensions are US Survey Feet

A1 - I-5 MAINLINE CROSS SECTIONS

SHEET 107 OF XXX

DESIGN STUDY ONLY

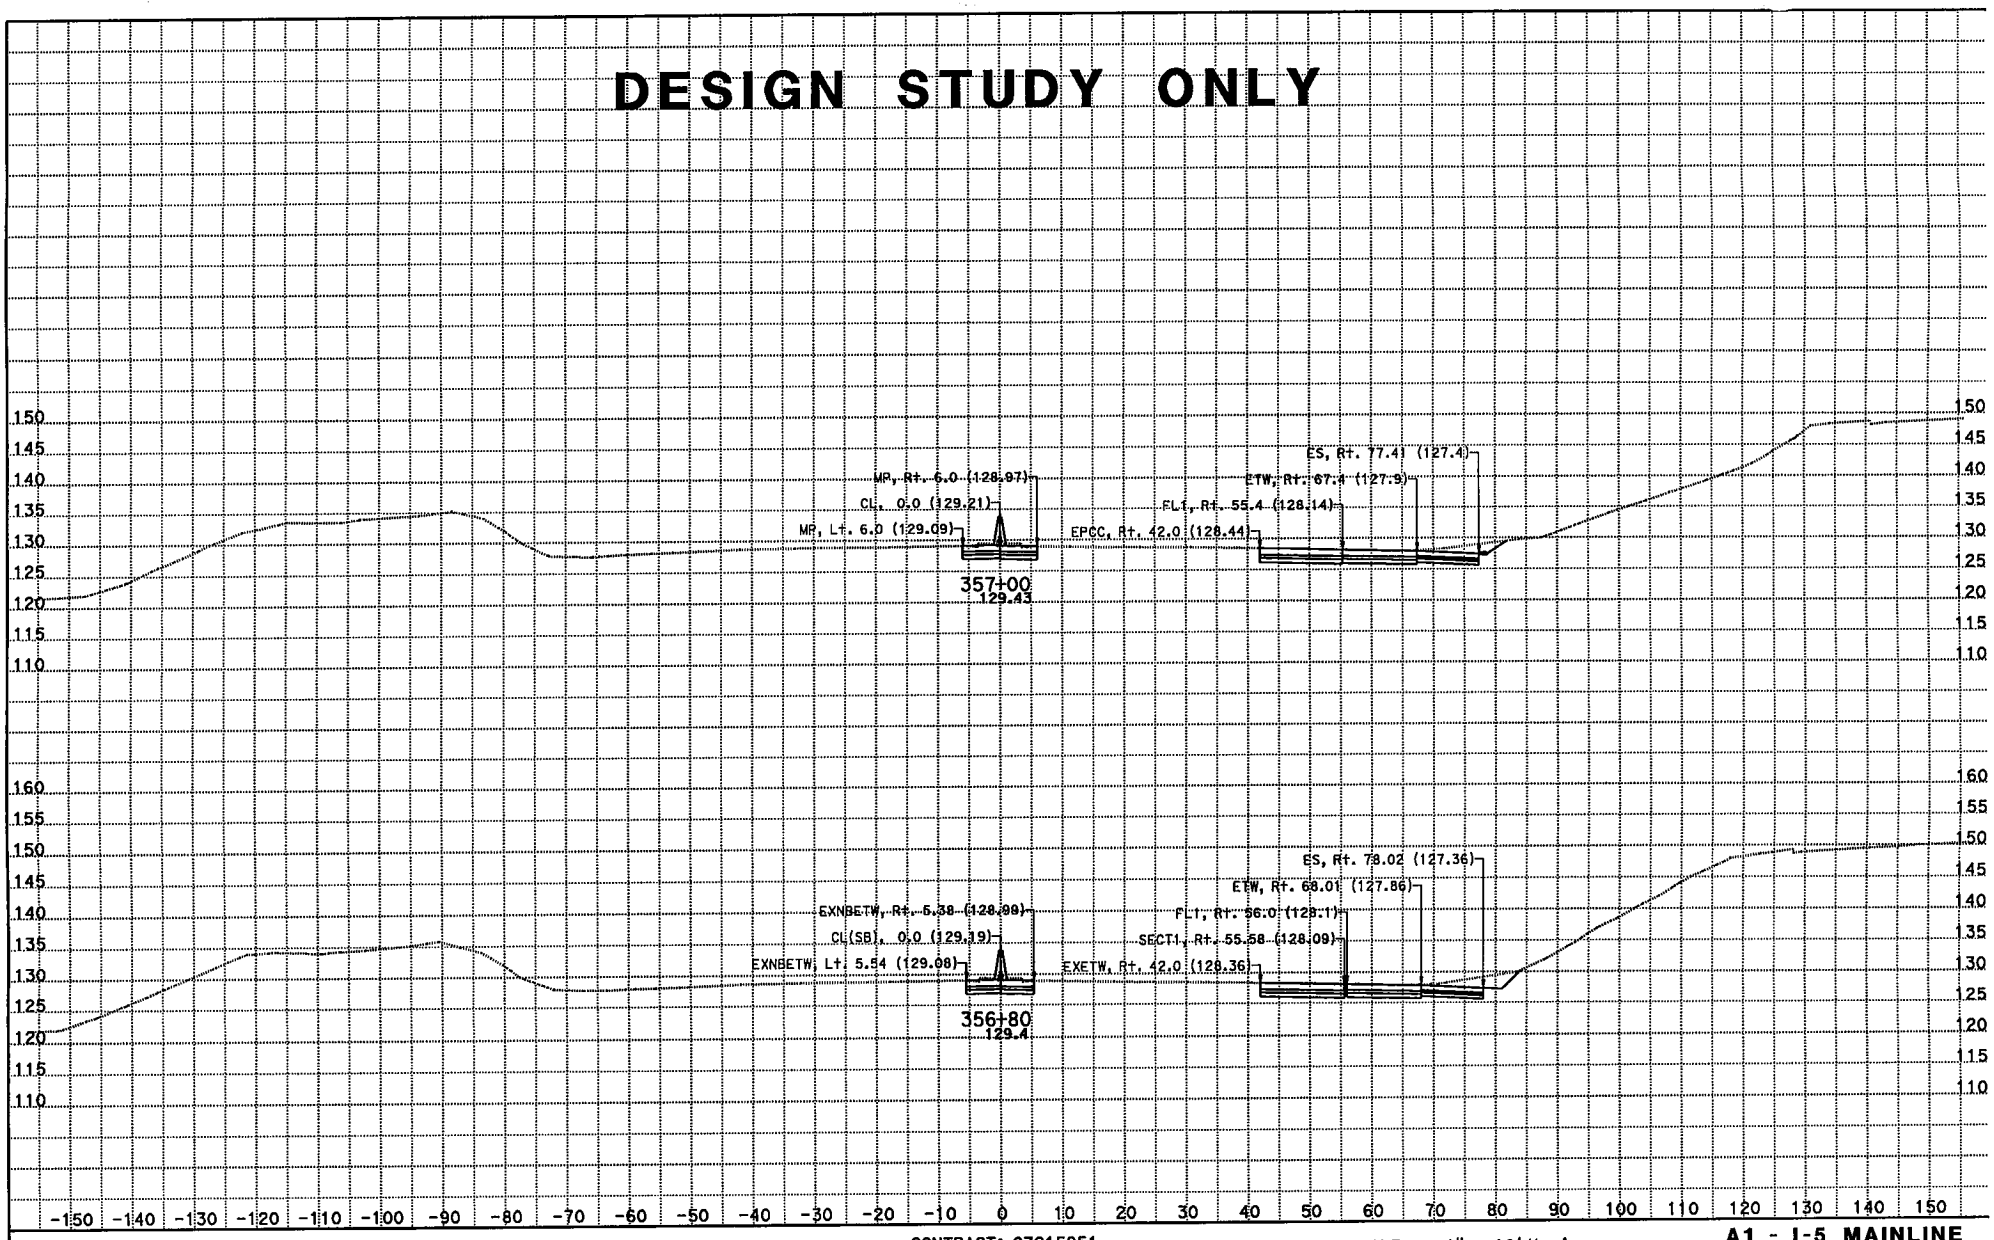

CREATED BY: Kevin Q Nguyen
DATE: 11/28/2012
KC Project: 215951 File: D:\JUNK*951\da1.ear

CONTRACT: 07215951
DIST/CO/RTE/PM: 07/LA/05/0.0-7.6
PROJECT ID: 215951

SCALE: 1" = 10' Horiz.
1" = 10' Vert.
All Dimensions are US Survey Feet

A1 - I-5 MAINLINE CROSS SECTIONS

DESIGN STUDY ONLY

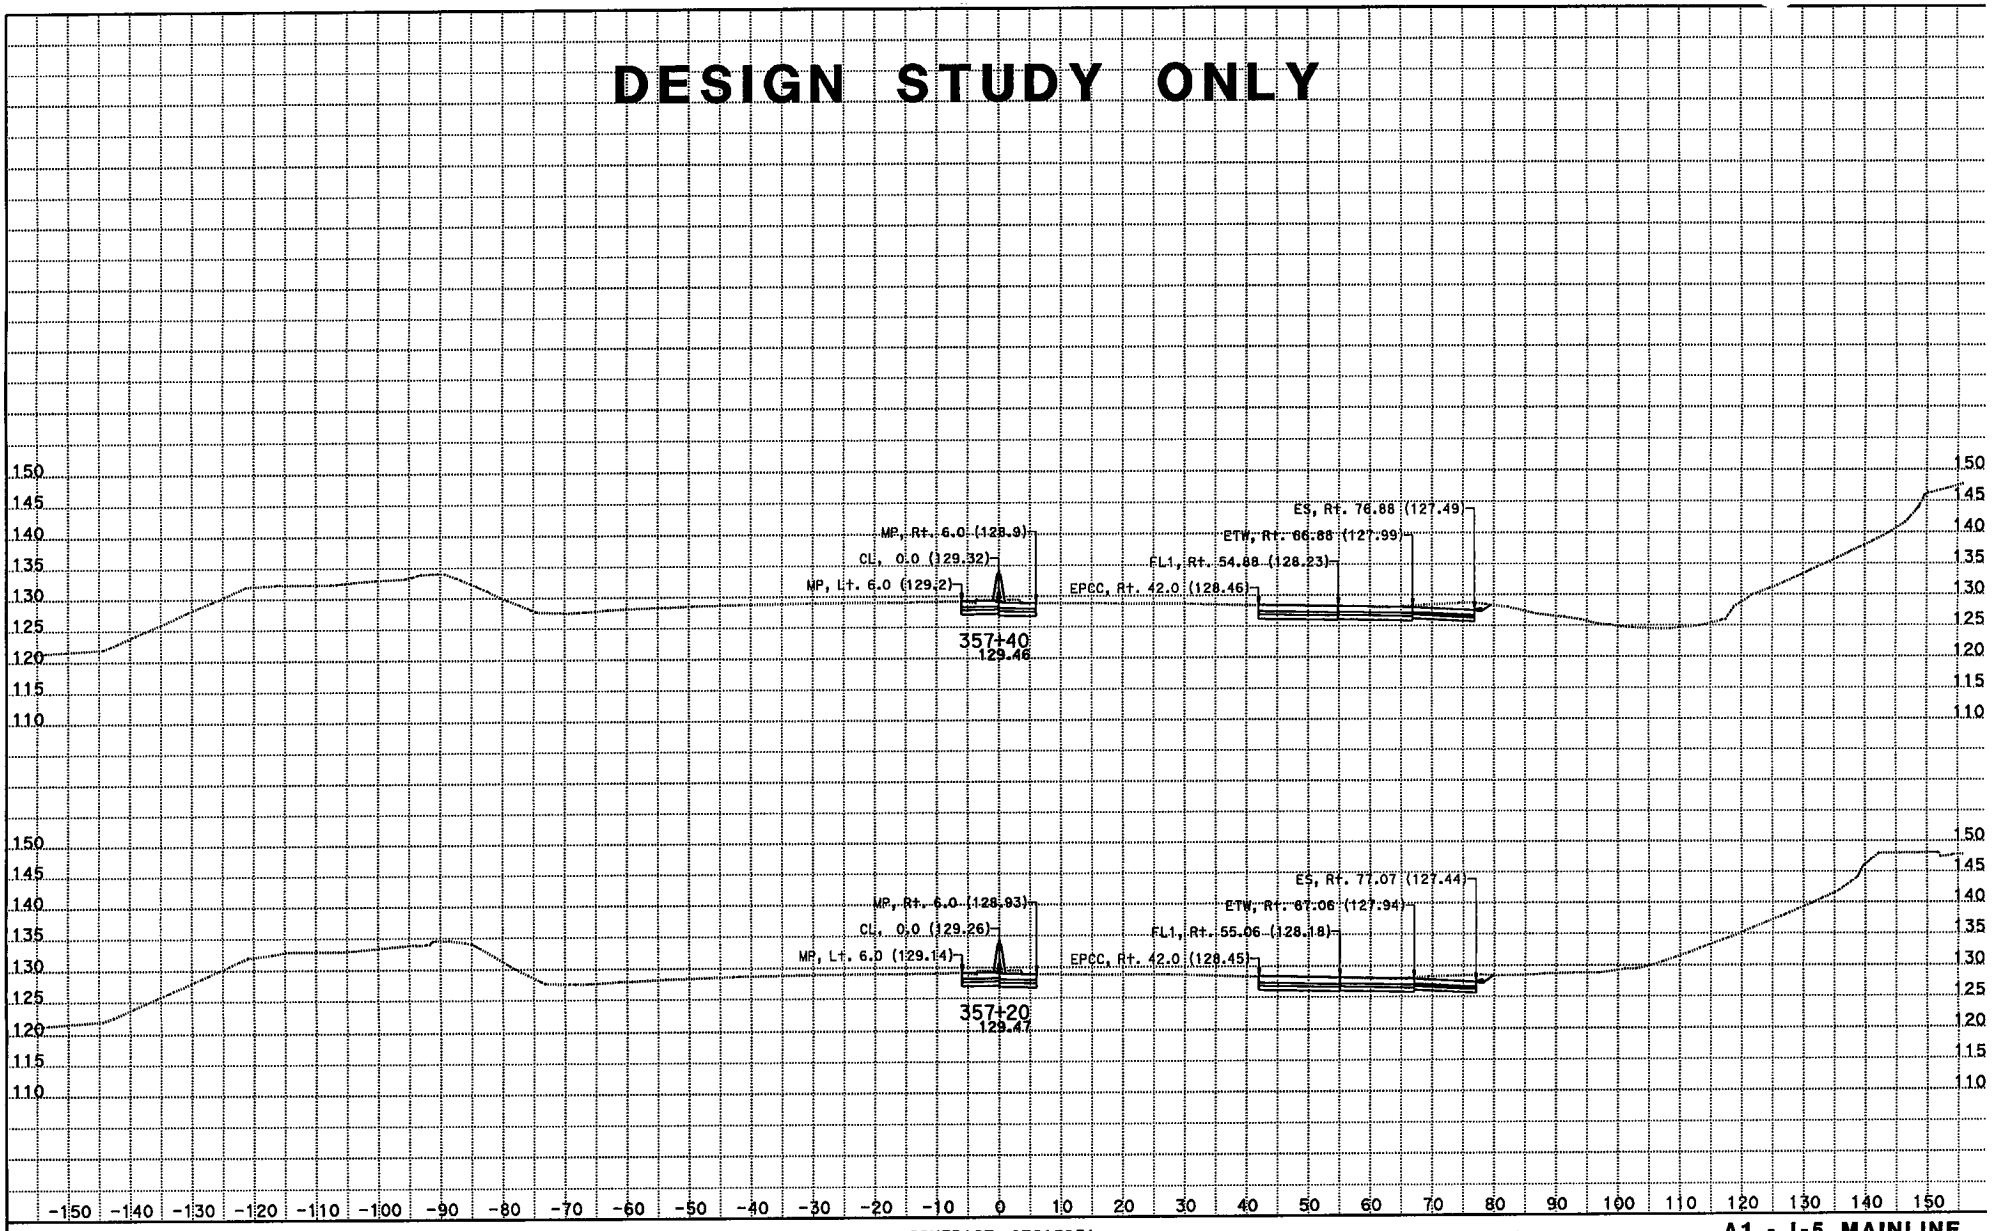

CREATED BY: Kevin Q Nguyen
DATE: 11/28/2012
KC Project: 215951 File: D:\JUNK*951\da1.ear

CONTRACT: 07215951
DIST/CO/RTE/PM: 07/LA/05/0.0-7.6
PROJECT ID: 215951

SCALE: 1" = 10' Horiz.
1" = 10' Vert.
All Dimensions are US Survey Feet

A1 - I-5 MAINLINE CROSS SECTIONS

DESIGN STUDY ONLY

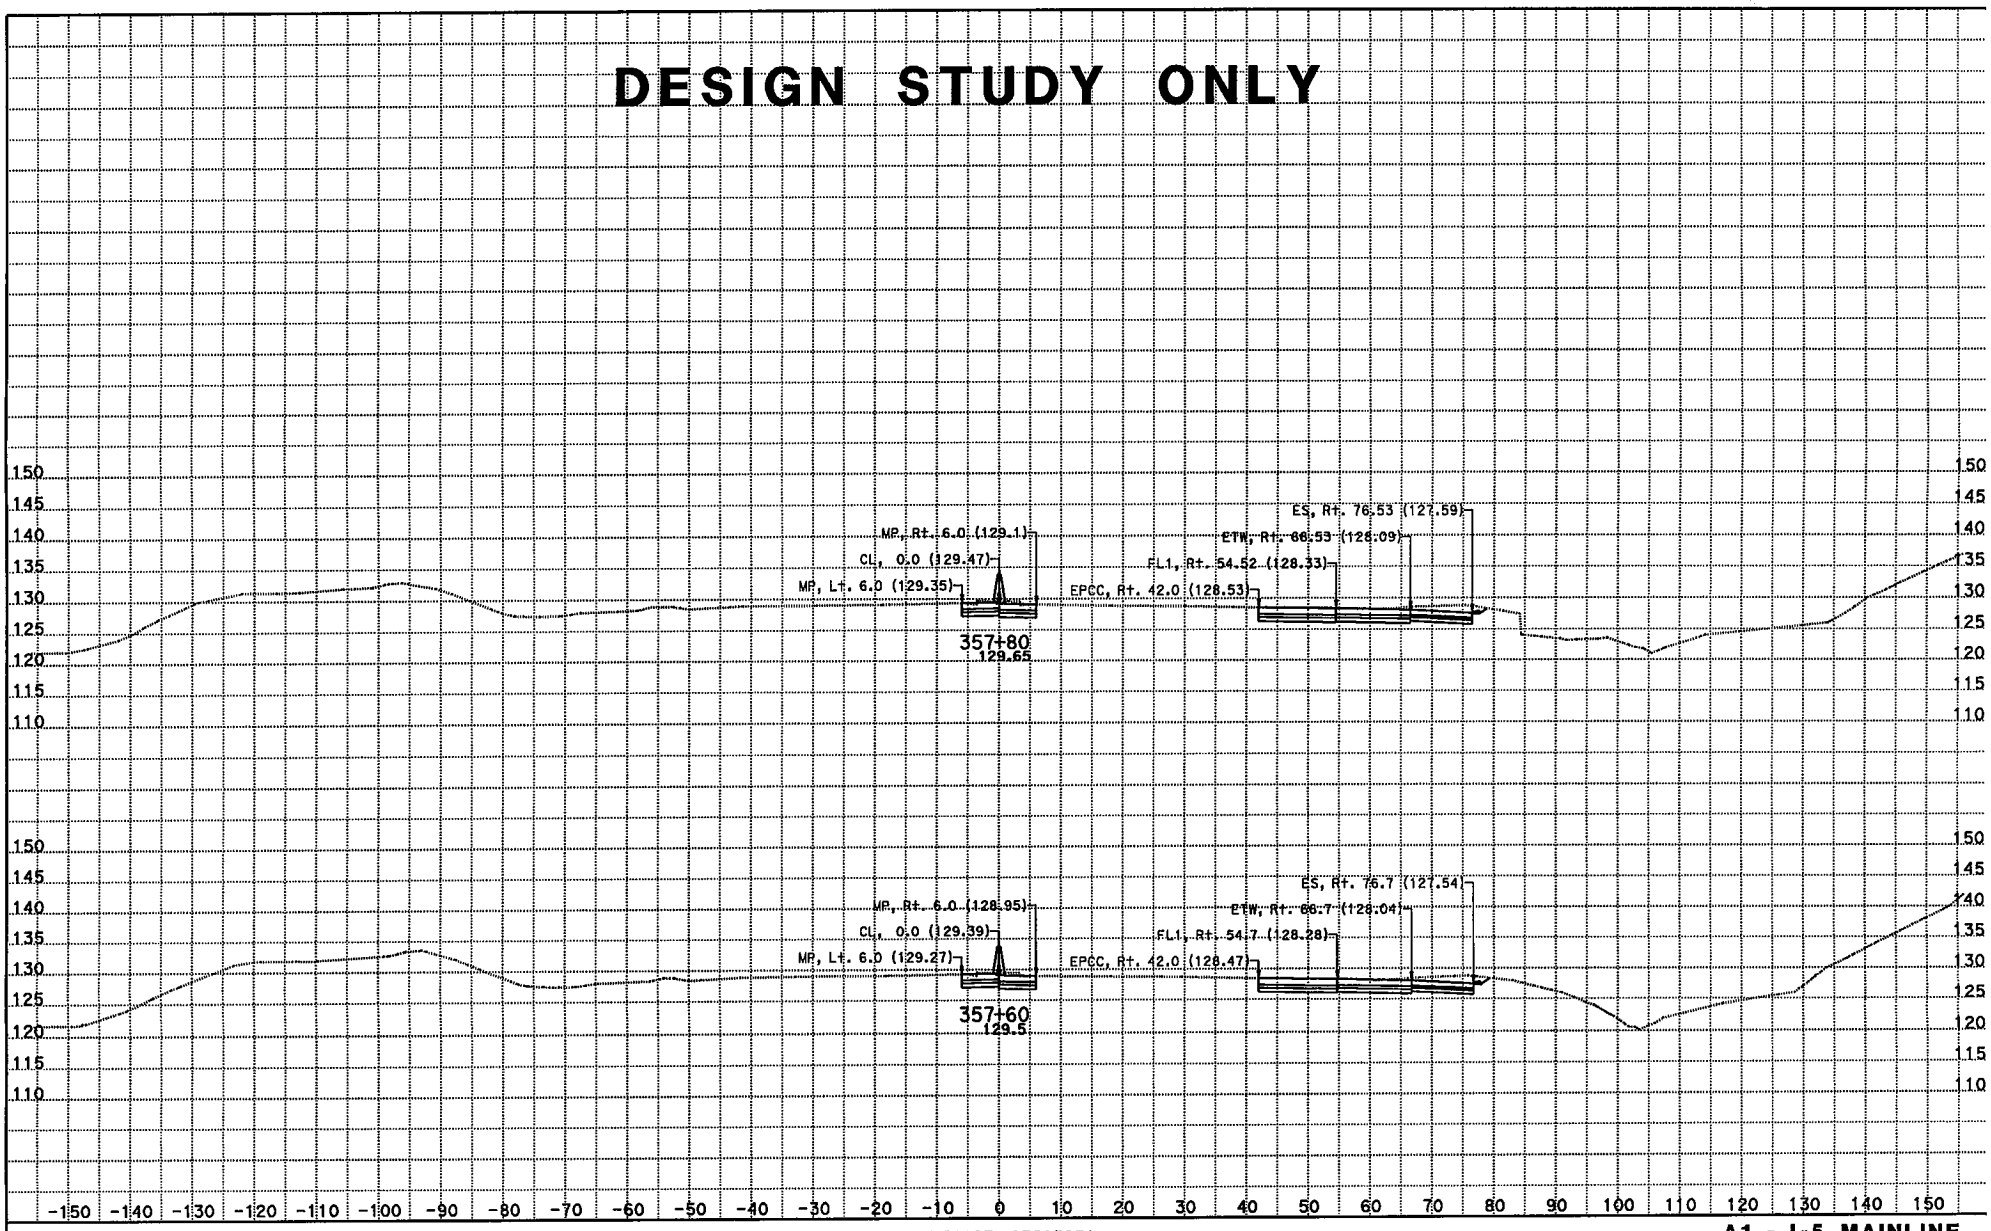

CREATED BY: Kevin Q Nguyen
DATE: 11/28/2012
KC Project: 215951 File: D:\JUNK*951\da1.ear

CONTRACT: 07215951
DIST/CO/RTE/PM: 07/LA/05/0.0-7.6
PROJECT ID: 215951

SCALE: 1" = 10' Horiz.
1" = 10' Vert.
All Dimensions are US Survey Feet

A1 - I-5 MAINLINE CROSS SECTIONS

SHEET 110 OF XXX

DESIGN STUDY ONLY

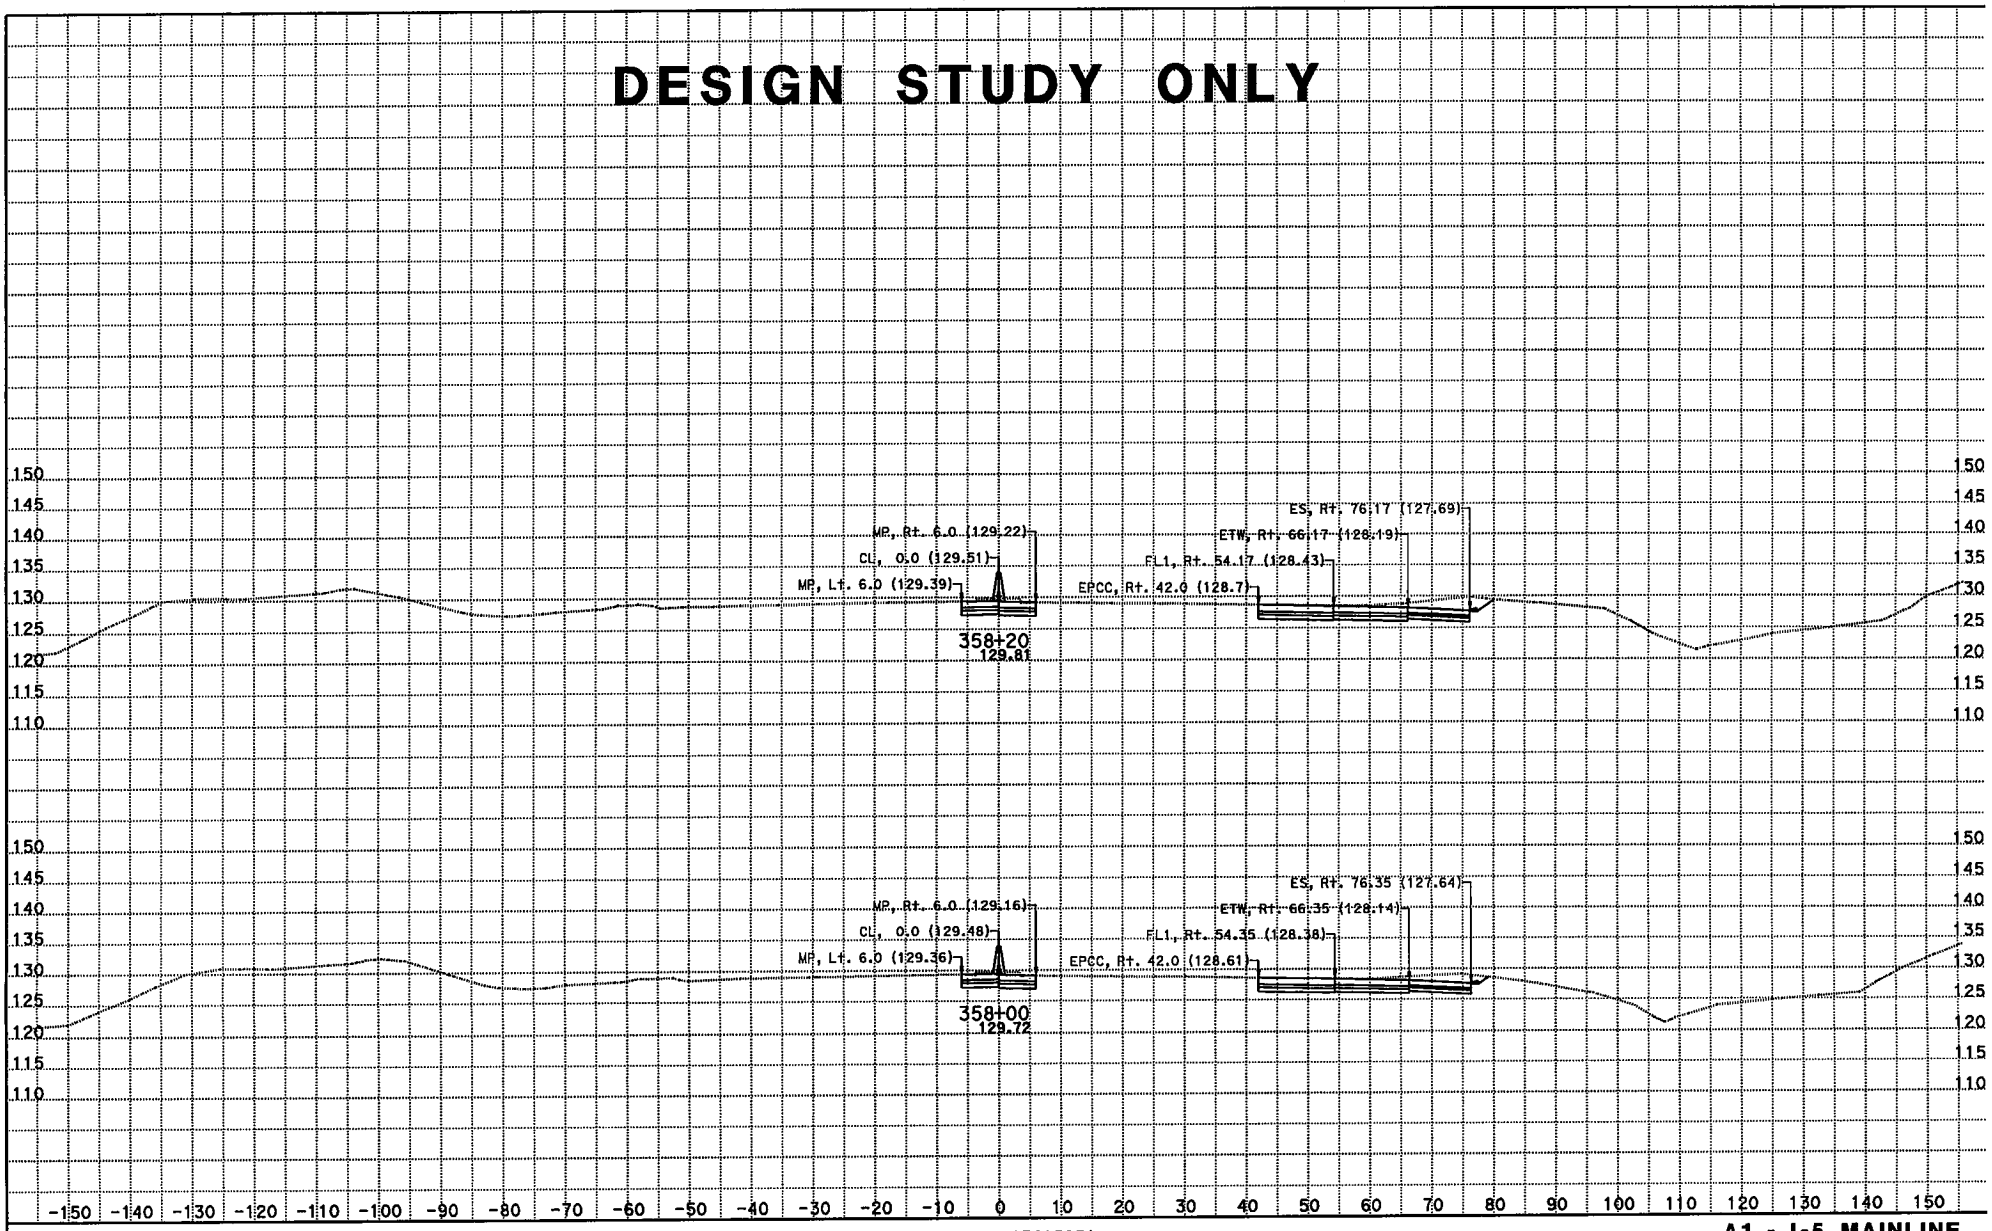

CREATED BY: Kevin Q Nguyen
DATE: 11/28/2012
KC Project: 215951 File: D:\JUNK*951\da1.ear

CONTRACT: 07215951
DIST/CO/RTE/PM: 07/LA/05/0.0-7.6
PROJECT ID: 215951

SCALE: 1" = 10' Horiz.
1" = 10' Vert.
All Dimensions are US Survey Feet

A1 - I-5 MAINLINE CROSS SECTIONS

SHEET 111 OF XXX

DESIGN STUDY ONLY

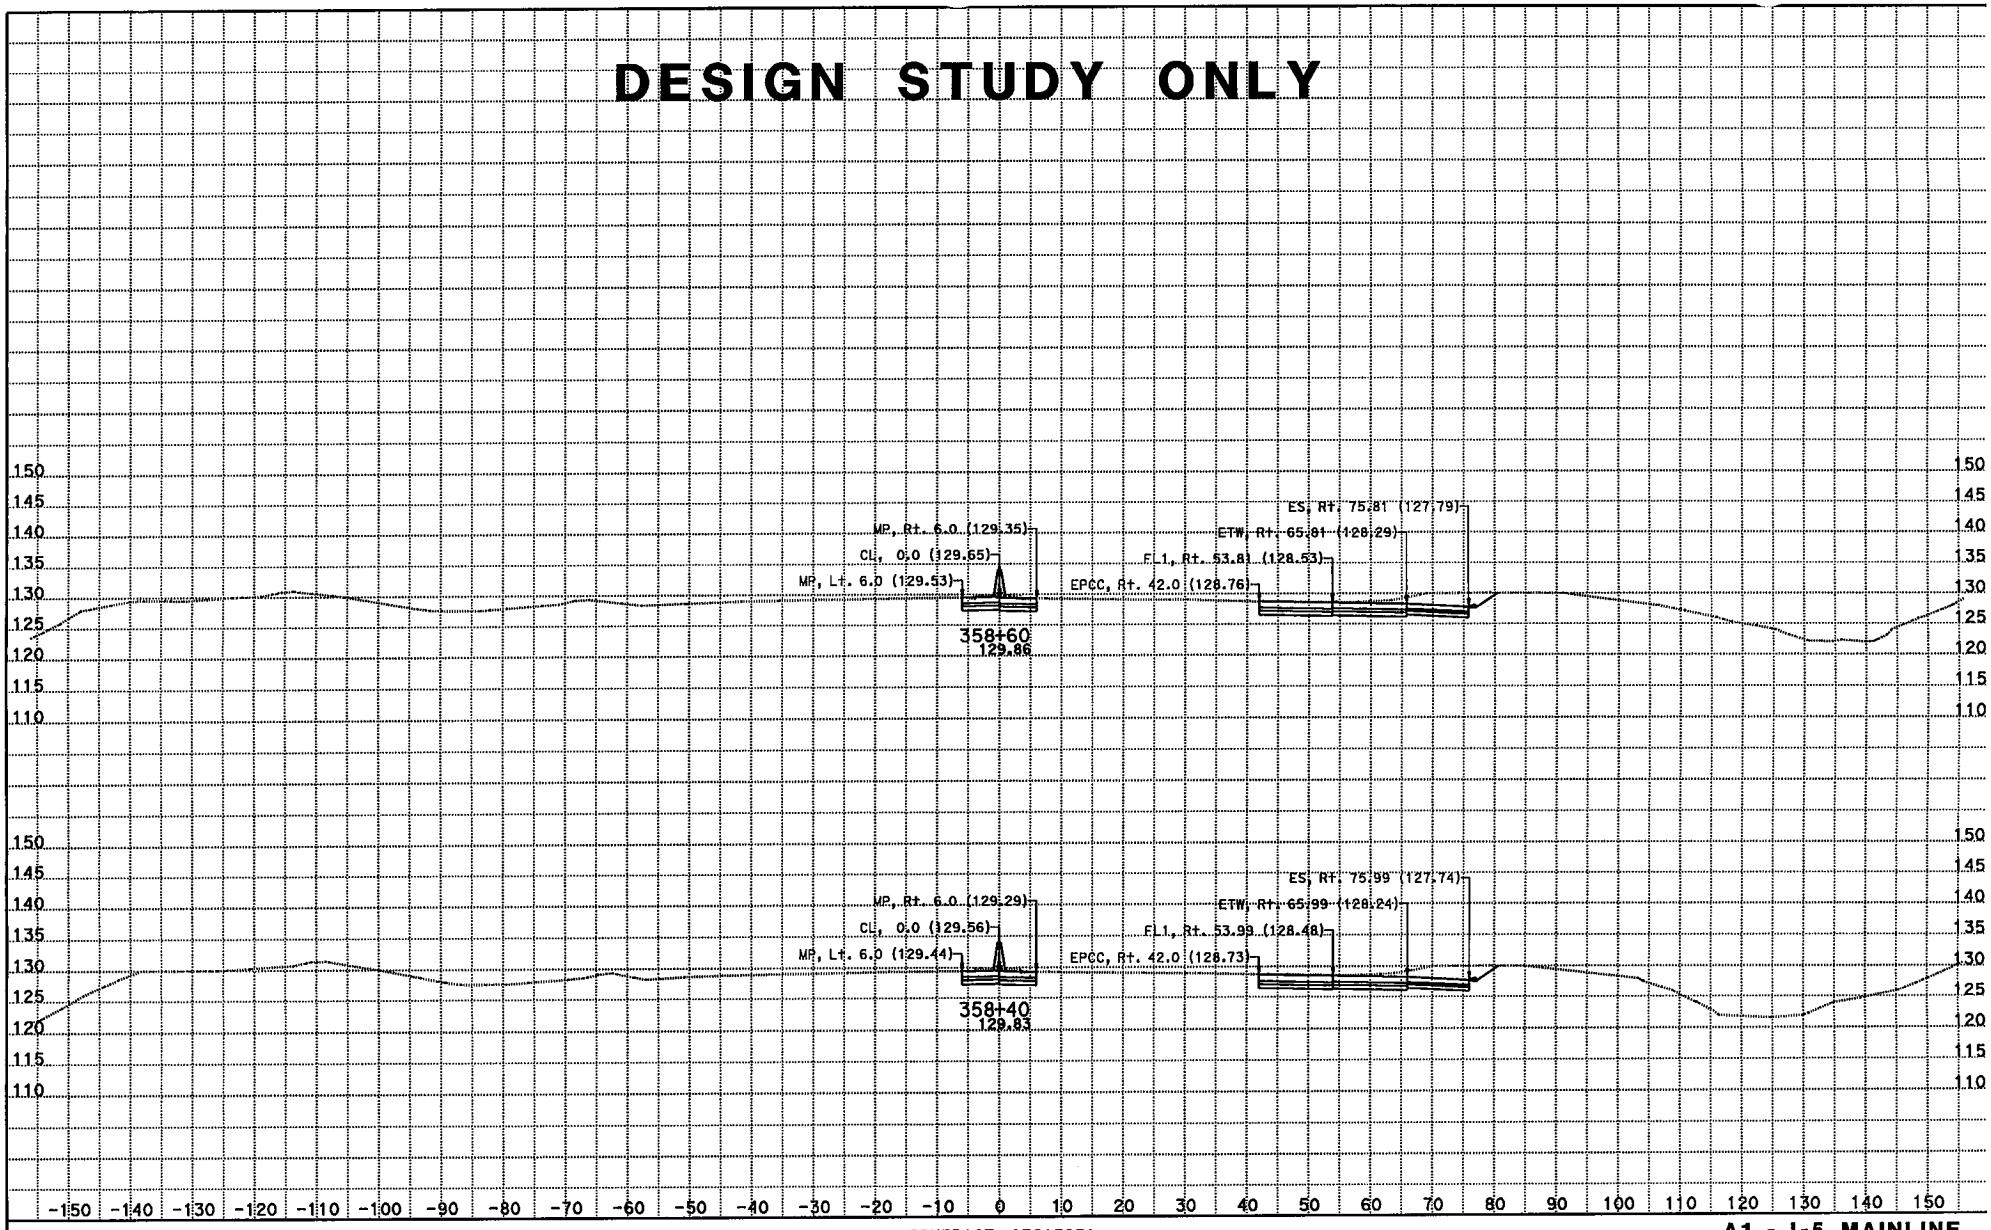

CREATED BY: Kevin Q Nguyen
DATE: 11/28/2012
KC Project: 215951 File: D:\JUNK*951\da1.ear

CONTRACT: 07215951
DIST/CO/RTE/PM: 07/LA/05/0.0-7.6
PROJECT ID: 215951

SCALE: 1" = 10' Horiz.
1" = 10' Vert.
All Dimensions are US Survey Feet

A1 - I-5 MAINLINE CROSS SECTIONS
SHEET 112 OF XXX

DESIGN STUDY ONLY

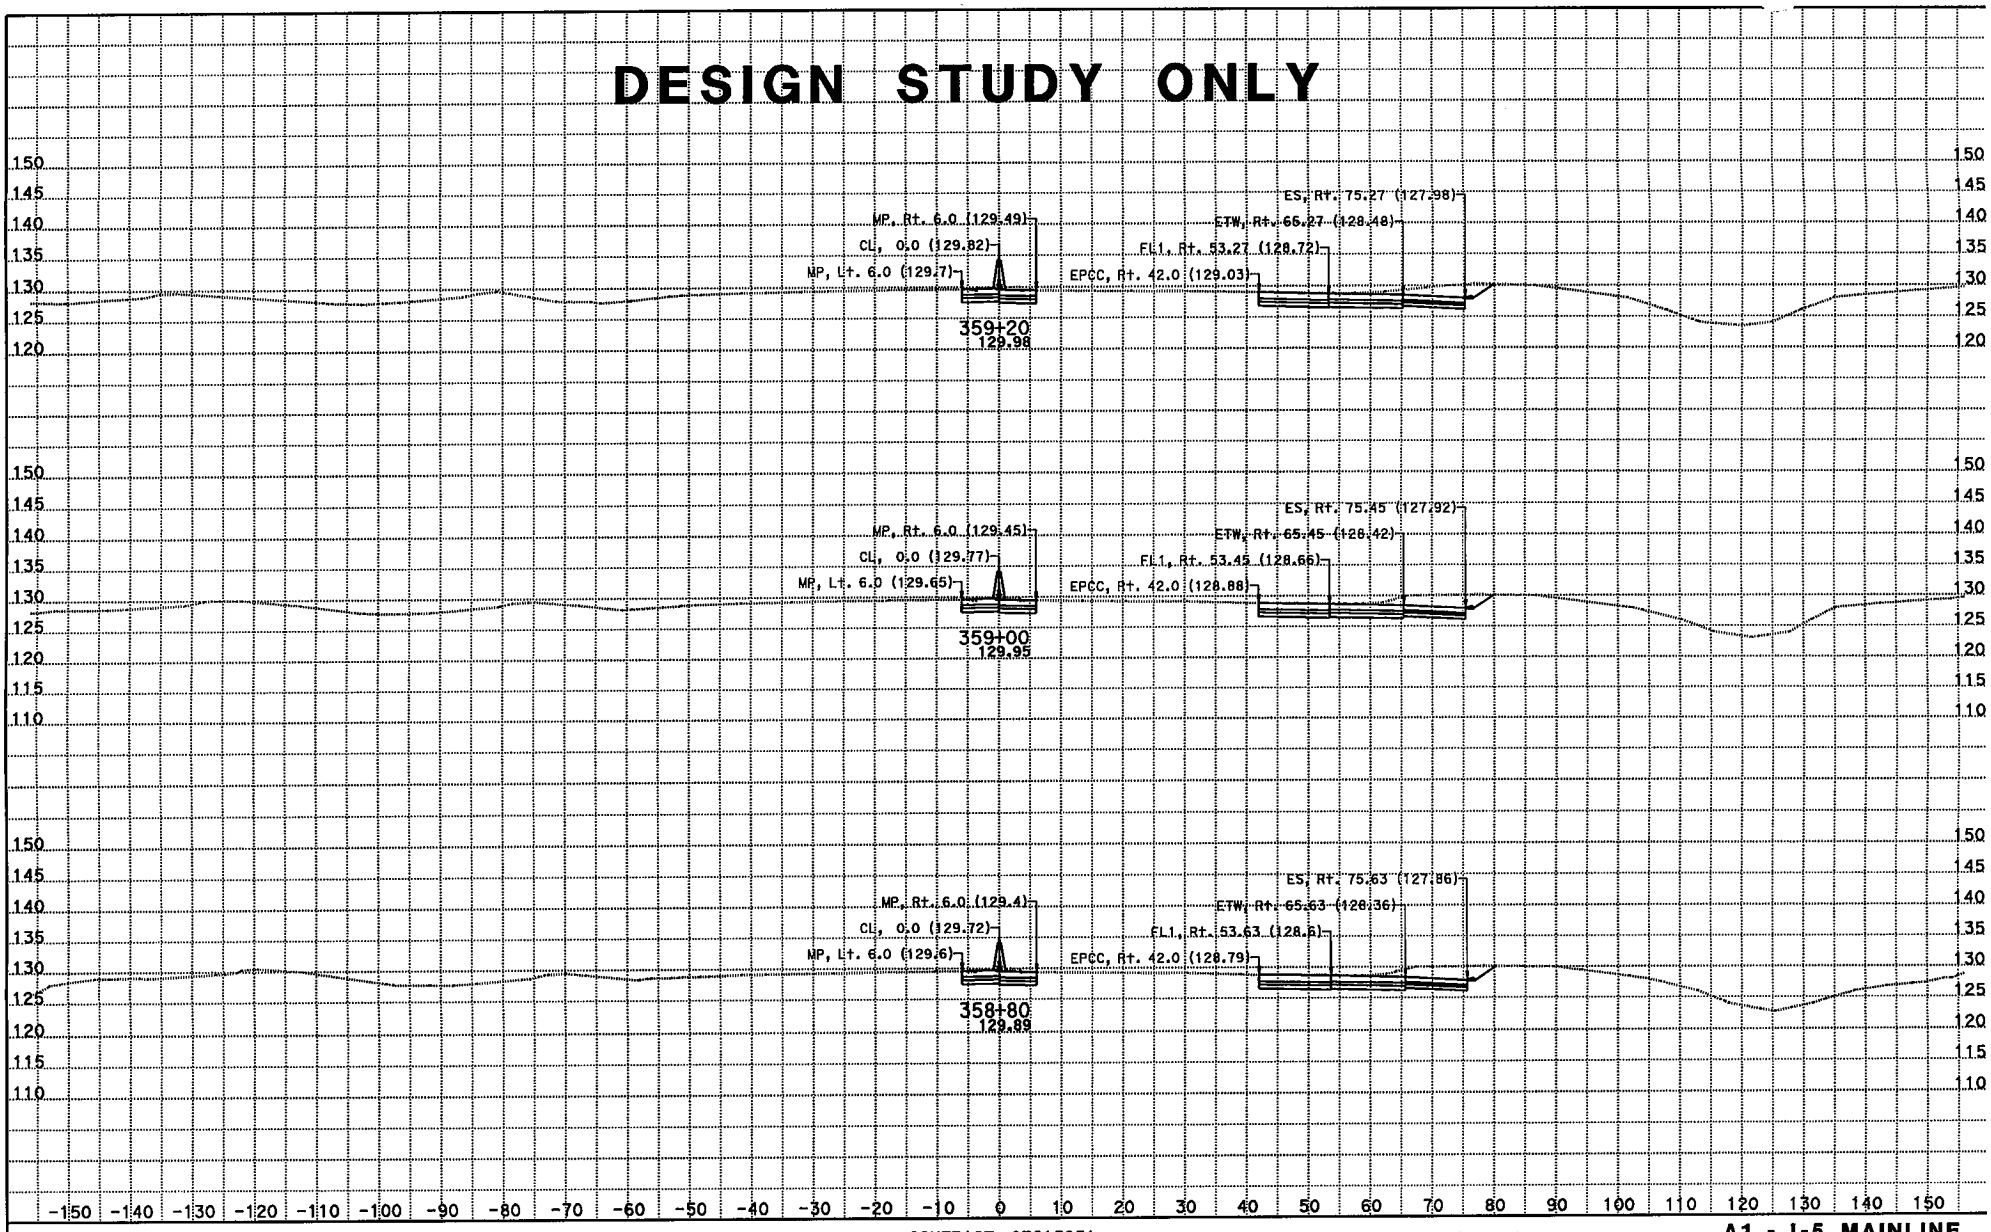

CREATED BY: Kevin Q Nguyen
DATE: 11/28/2012
KC Project: 215951 File: D:\JUNK*951\da1.ear

CONTRACT: 07215951
DIST/CO/RTE/PM: 07/LA/05/0.0-7.6
PROJECT ID: 215951

SCALE: 1" = 10' Horiz.
1" = 10' Vert.
All Dimensions are US Survey Feet

A1 - I-5 MAINLINE CROSS SECTIONS

SHEET 113 OF XXX

DESIGN STUDY ONLY

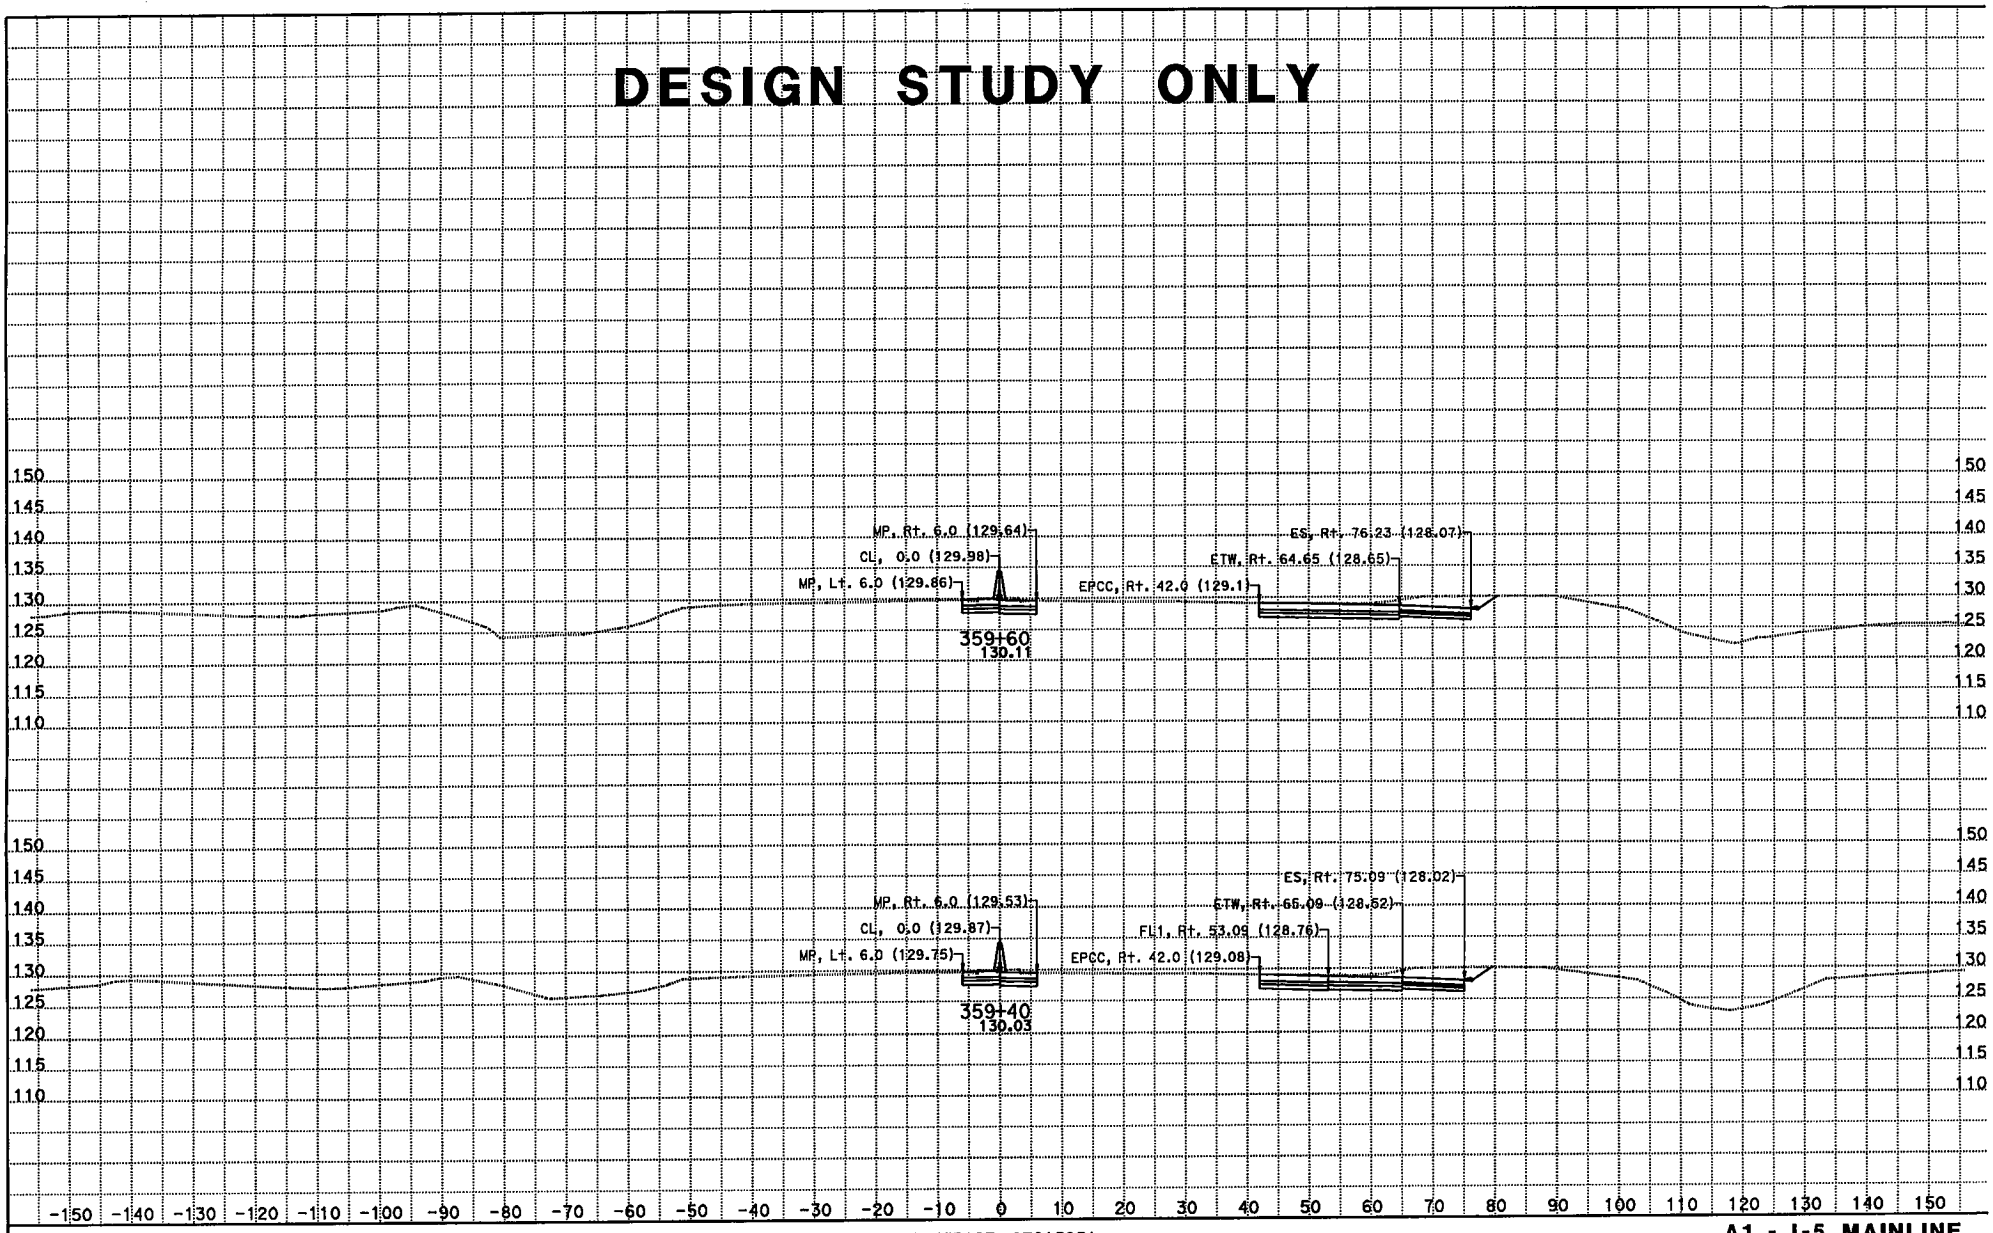

CREATED BY: Kevin Q Nguyen
DATE: 11/28/2012
KC Project: 215951 File: D:\JUNK*951\da1.ear

CONTRACT: 07215951
DIST/CO/RTE/PM: 07/LA/05/0.0-7.6
PROJECT ID: 215951

SCALE: 1" = 10' Horiz.
1" = 10' Vert.
All Dimensions are US Survey Feet

A1 - I-5 MAINLINE CROSS SECTIONS

DESIGN STUDY ONLY

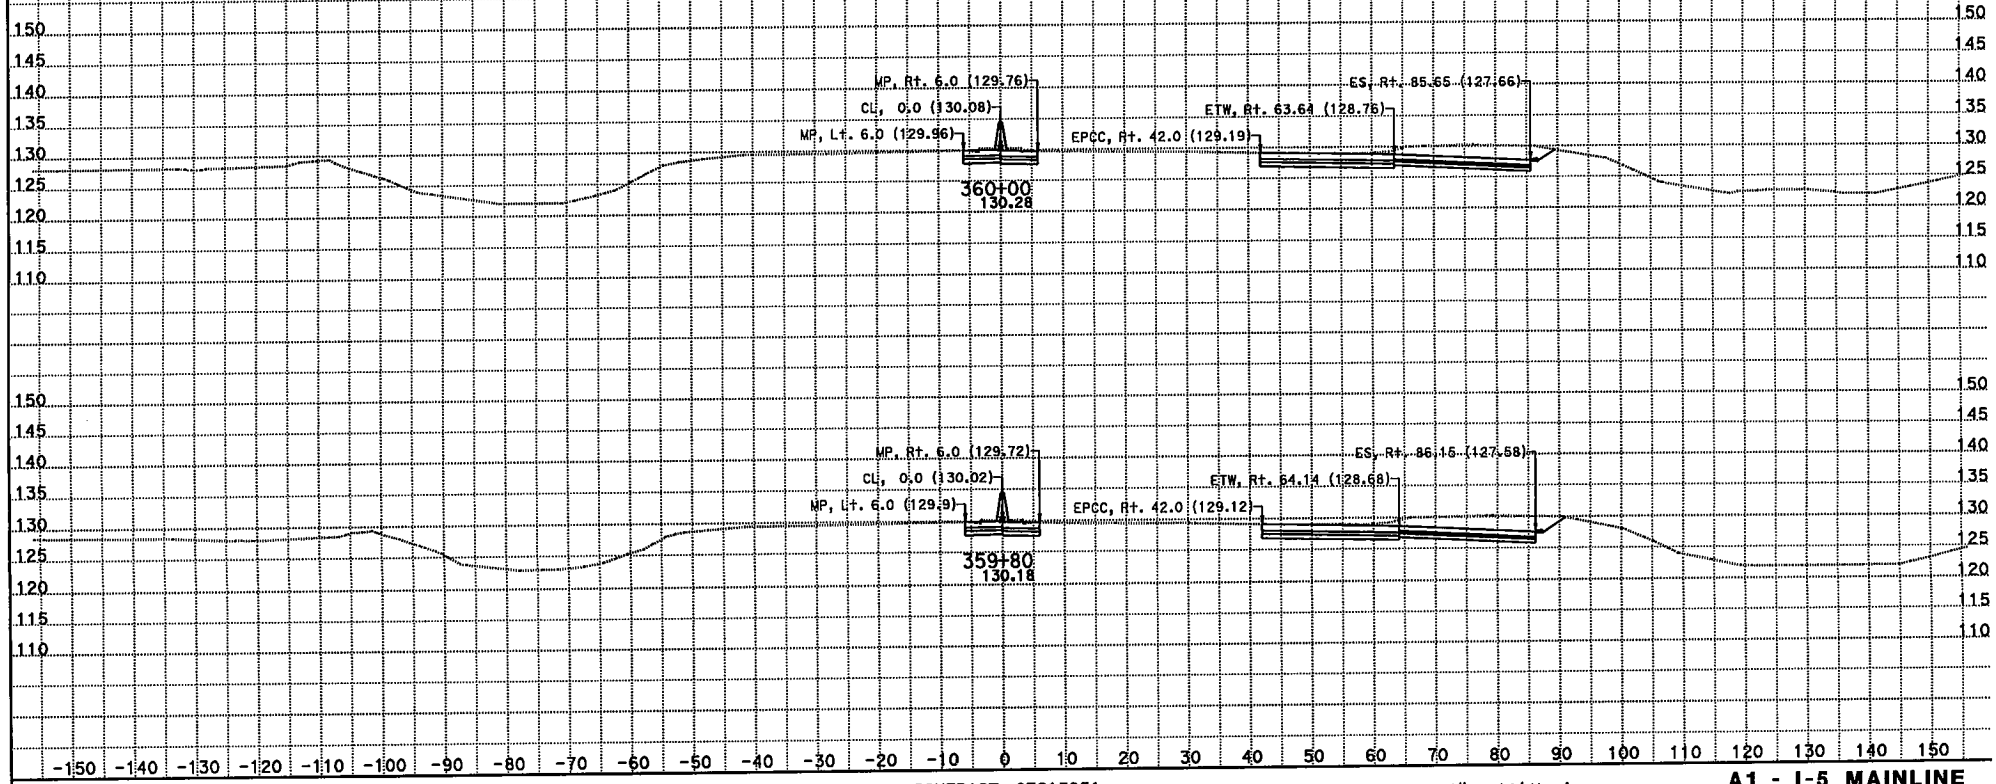

CREATED BY: Kevin Q Nguyen
DATE: 11/28/2012
KC Project: 215951 File: D:\JUNK*951\da1.ear

CONTRACT: 07215951
DIST/CO/RTE/PM: 07/LA/05/0.0-7.6
PROJECT ID: 215951

SCALE: 1" = 10' Horiz.
1" = 10' Vert.
All Dimensions are US Survey Feet

A1 - I-5 MAINLINE CROSS SECTIONS

DESIGN STUDY ONLY

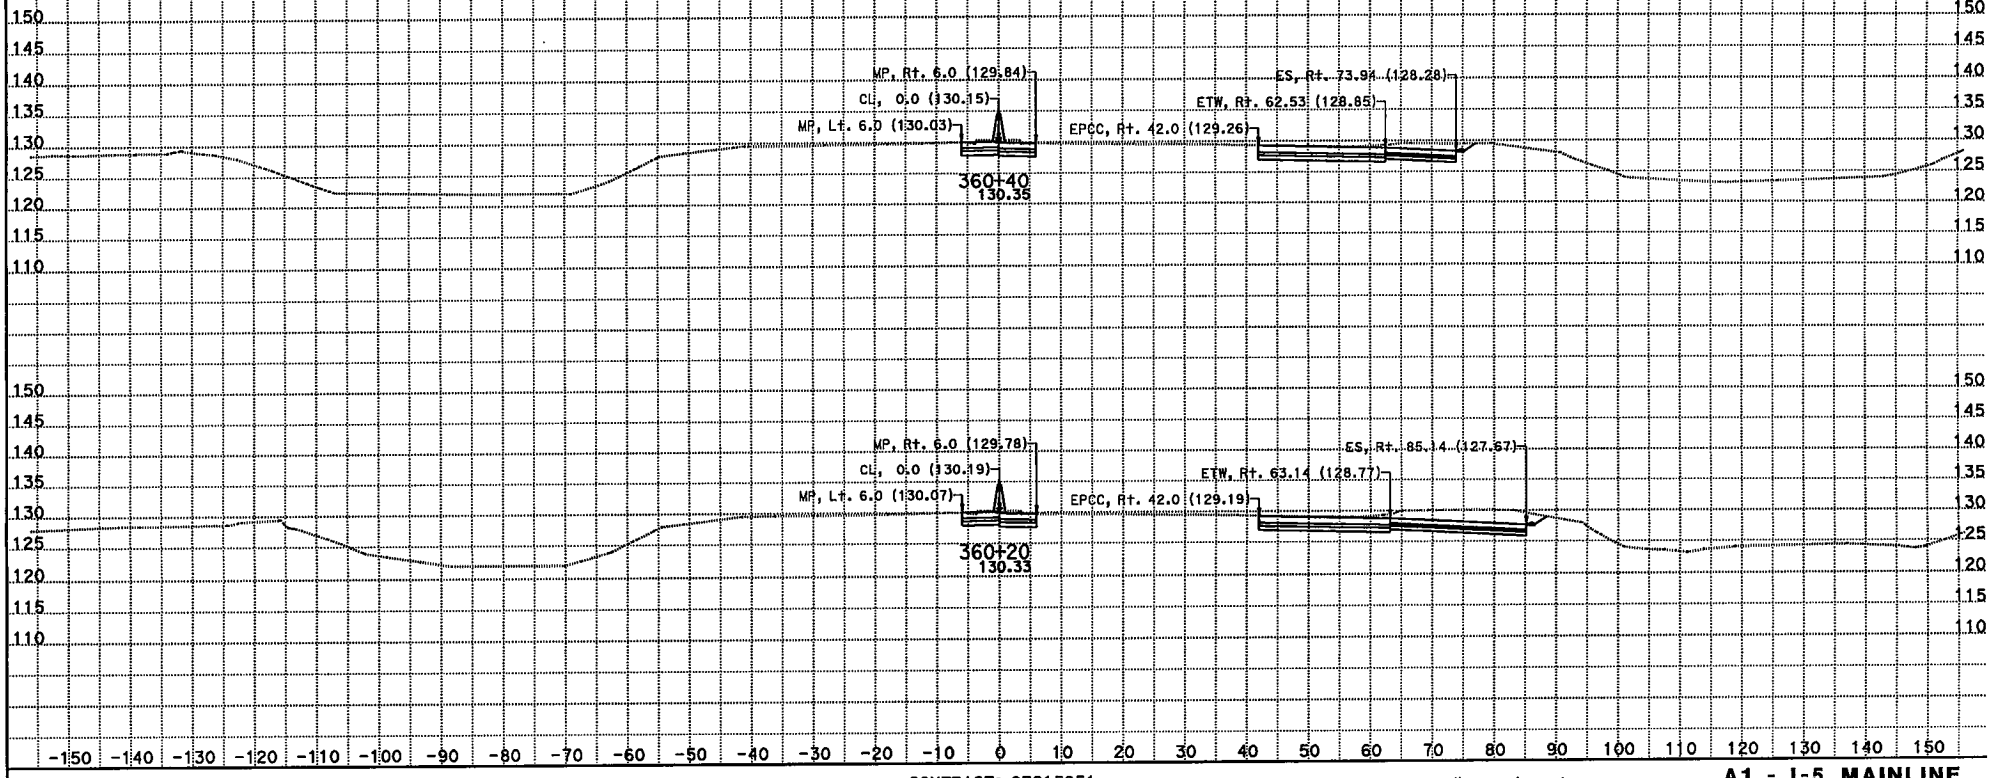

CREATED BY: Kevin Q Nguyen
DATE: 11/28/2012
KC Project: 215951 File: D:\JUNK*951\da1.ear

CONTRACT: 07215951
DIST/CO/RTE/PM: 07/LA/05/0.0-7.6
PROJECT ID: 215951

SCALE: 1" = 10' Horiz.
1" = 10' Vert.
All Dimensions are US Survey Feet

A1 - I-5 MAINLINE CROSS SECTIONS

DESIGN STUDY ONLY

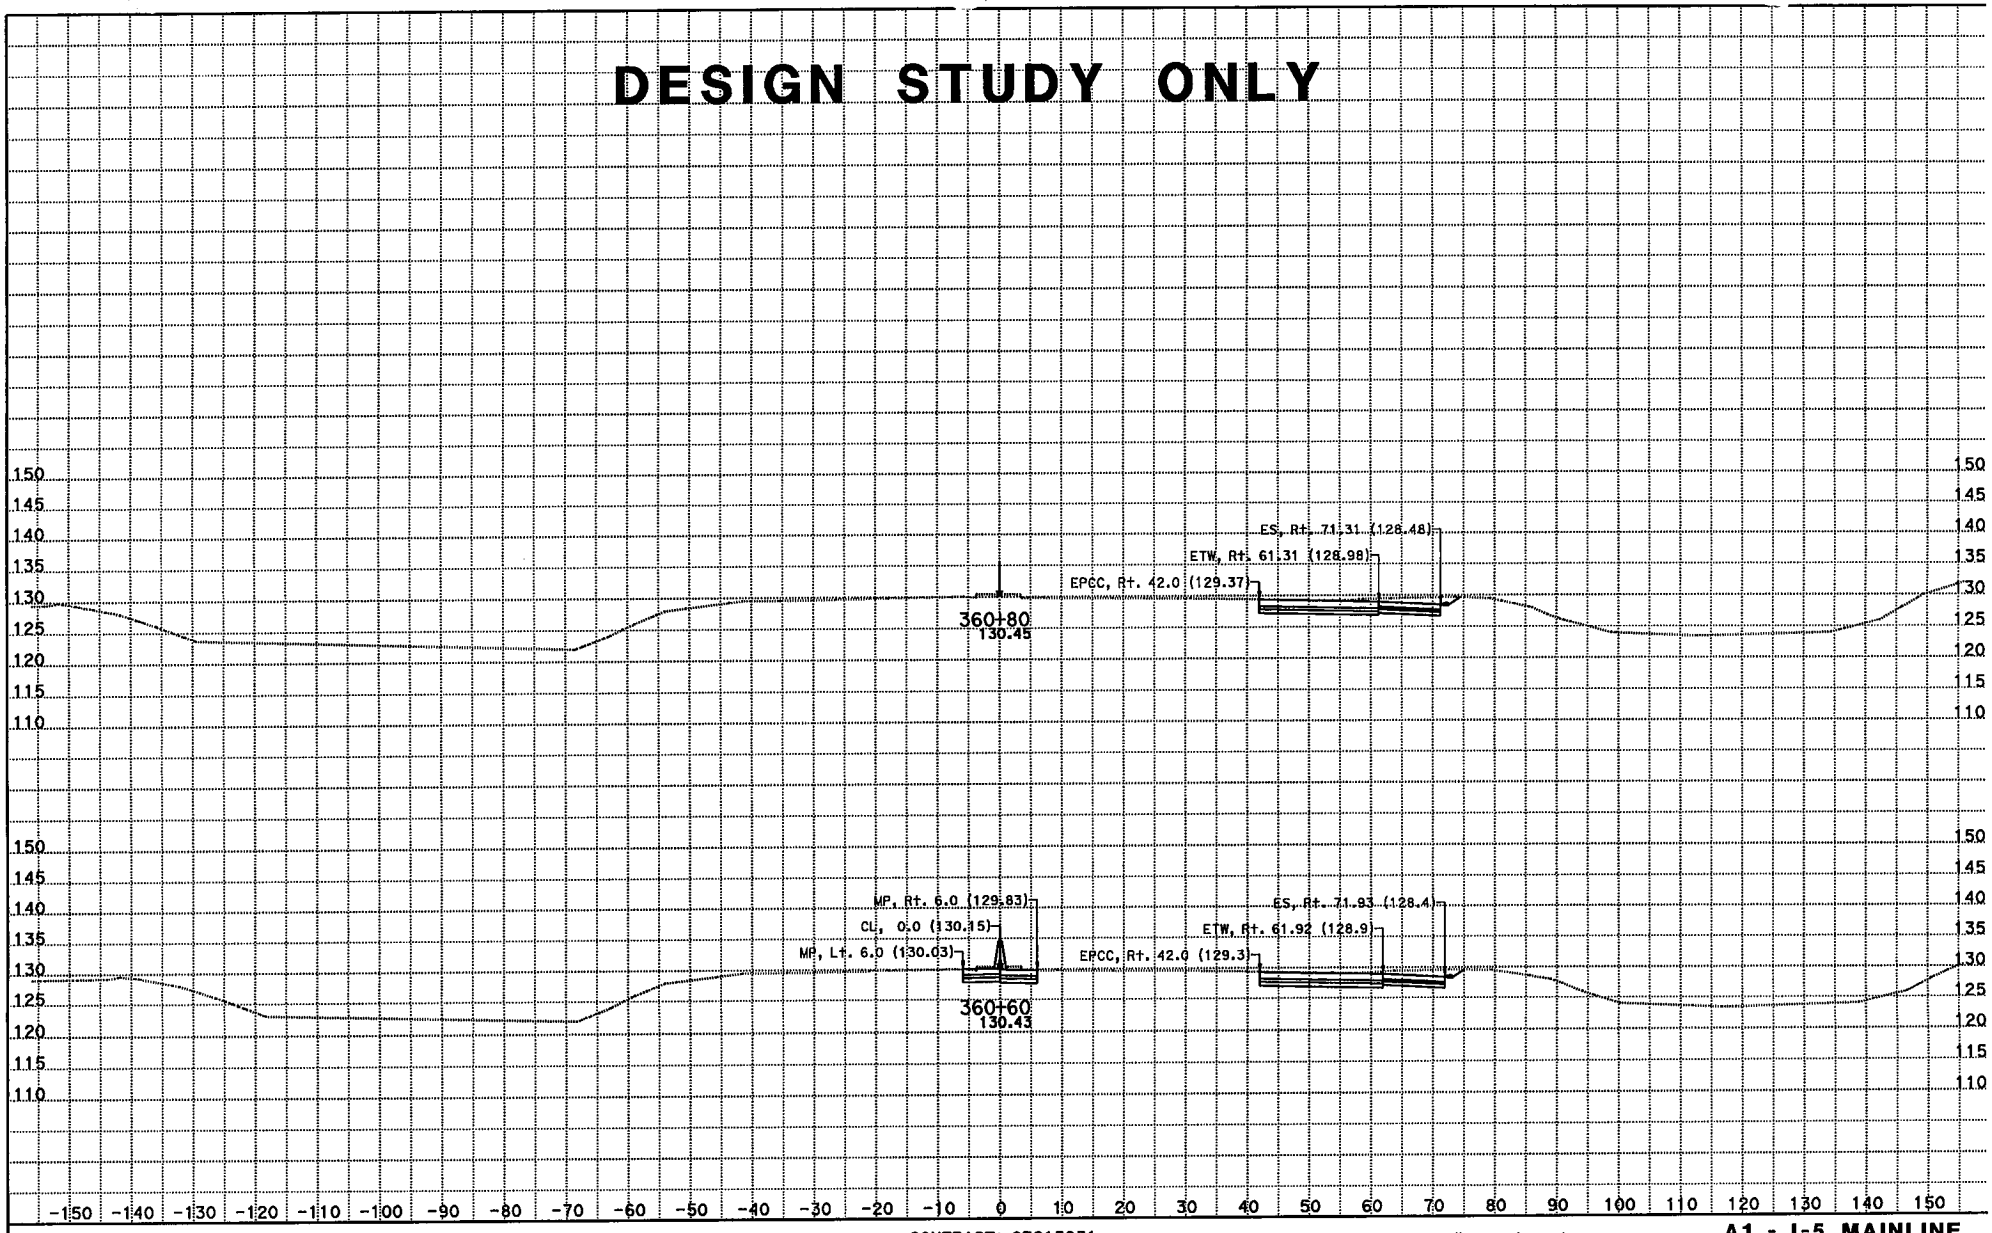

CREATED BY: Kevin Q Nguyen
DATE: 11/28/2012
KC Project: 215951 File: D:\JUNK*951\da1.ear

CONTRACT: 07215951
DIST/CO/RTE/PM: 07/LA/05/0.0-7.6
PROJECT ID: 215951

SCALE: 1" = 10' Horiz.
1" = 10' Vert.
All Dimensions are US Survey Feet

A1 - I-5 MAINLINE CROSS SECTIONS
SHEET 117 OF XXX

DESIGN STUDY ONLY

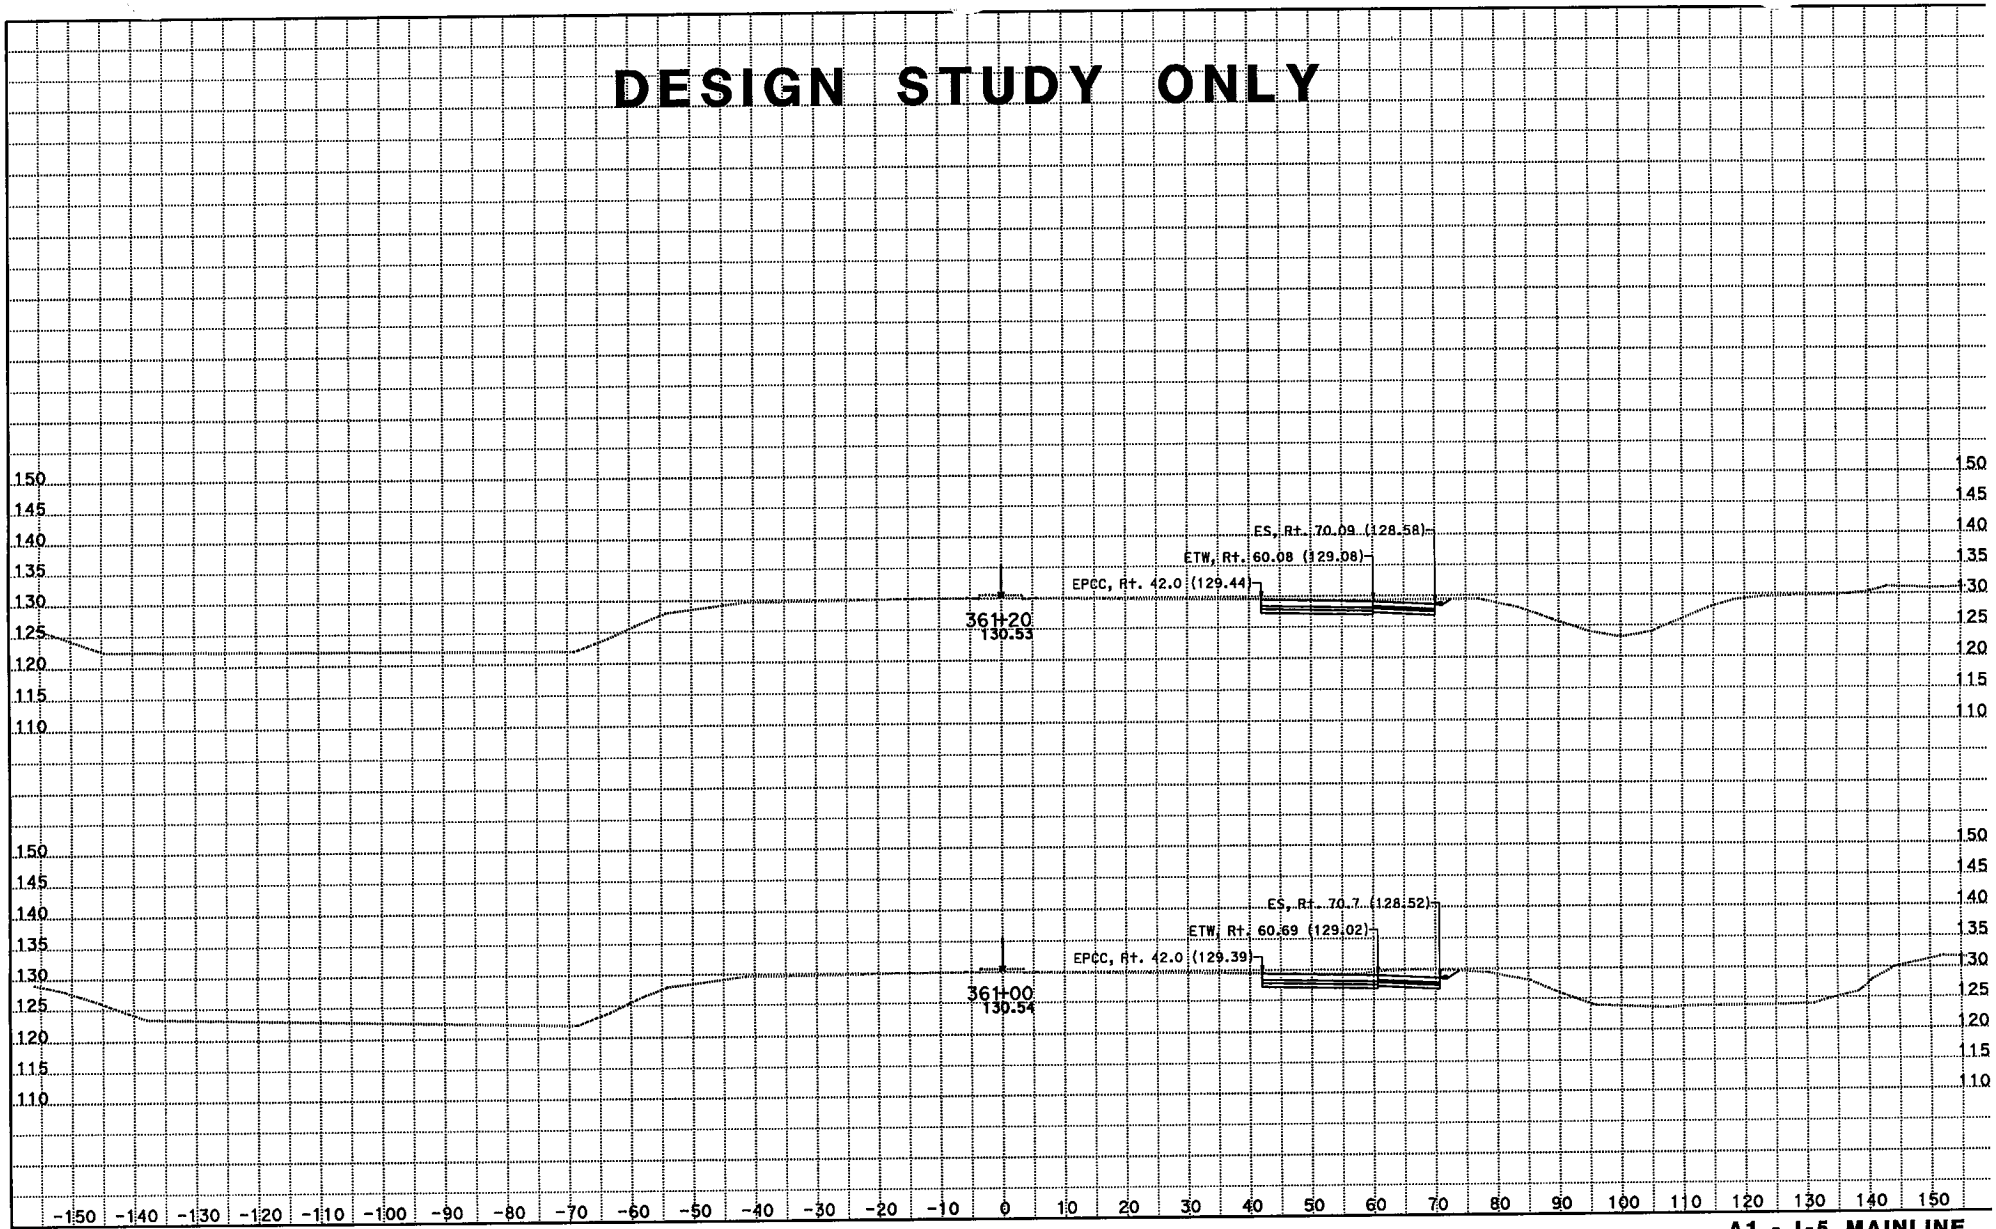

CREATED BY: Kevin Q Nguyen
DATE: 11/28/2012
KC Project: 215951 File: D:\JUNK*951\da1.ear

CONTRACT: 07215951
DIST/CO/RTE/PM: 07/LA/05/0.0-7.6
PROJECT ID: 215951

SCALE: 1" = 10' Horiz.
1" = 10' Vert.
All Dimensions are US Survey Feet

A1 - I-5 MAINLINE CROSS SECTIONS
SHEET 118 OF XXX

DESIGN STUDY ONLY

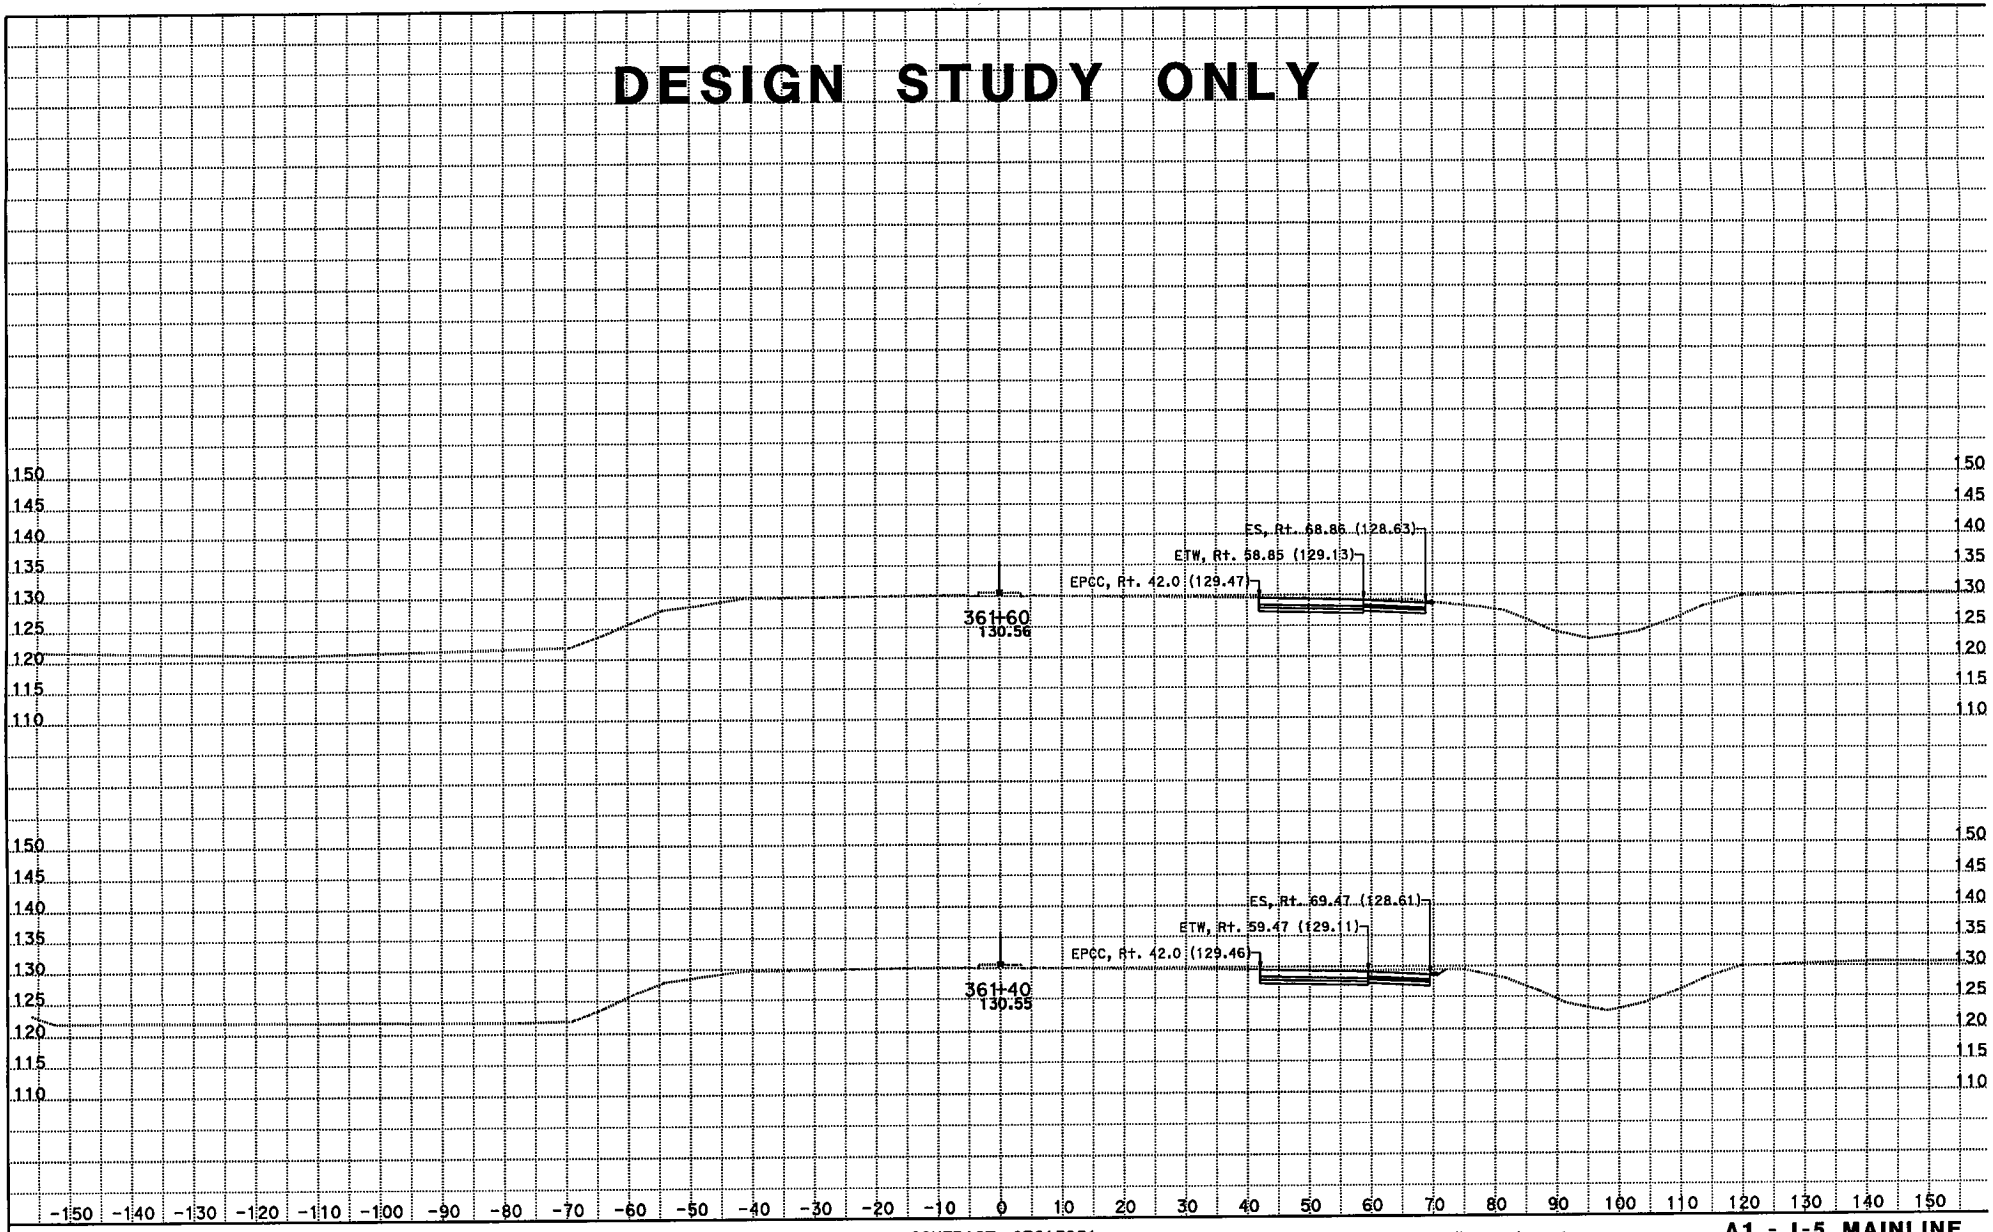

CREATED BY: Kevin Q Nguyen
DATE: 11/28/2012
KC Project: 215951 File: D:\JUNK*951\da1.ear

CONTRACT: 07215951
DIST/CO/RTE/PM: 07/LA/05/0.0-7.6
PROJECT ID: 215951

SCALE: 1" = 10' Horiz.
1" = 10' Vert.
All Dimensions are US Survey Feet

A1 - I-5 MAINLINE CROSS SECTIONS
SHEET 119 OF XXX

DESIGN STUDY ONLY

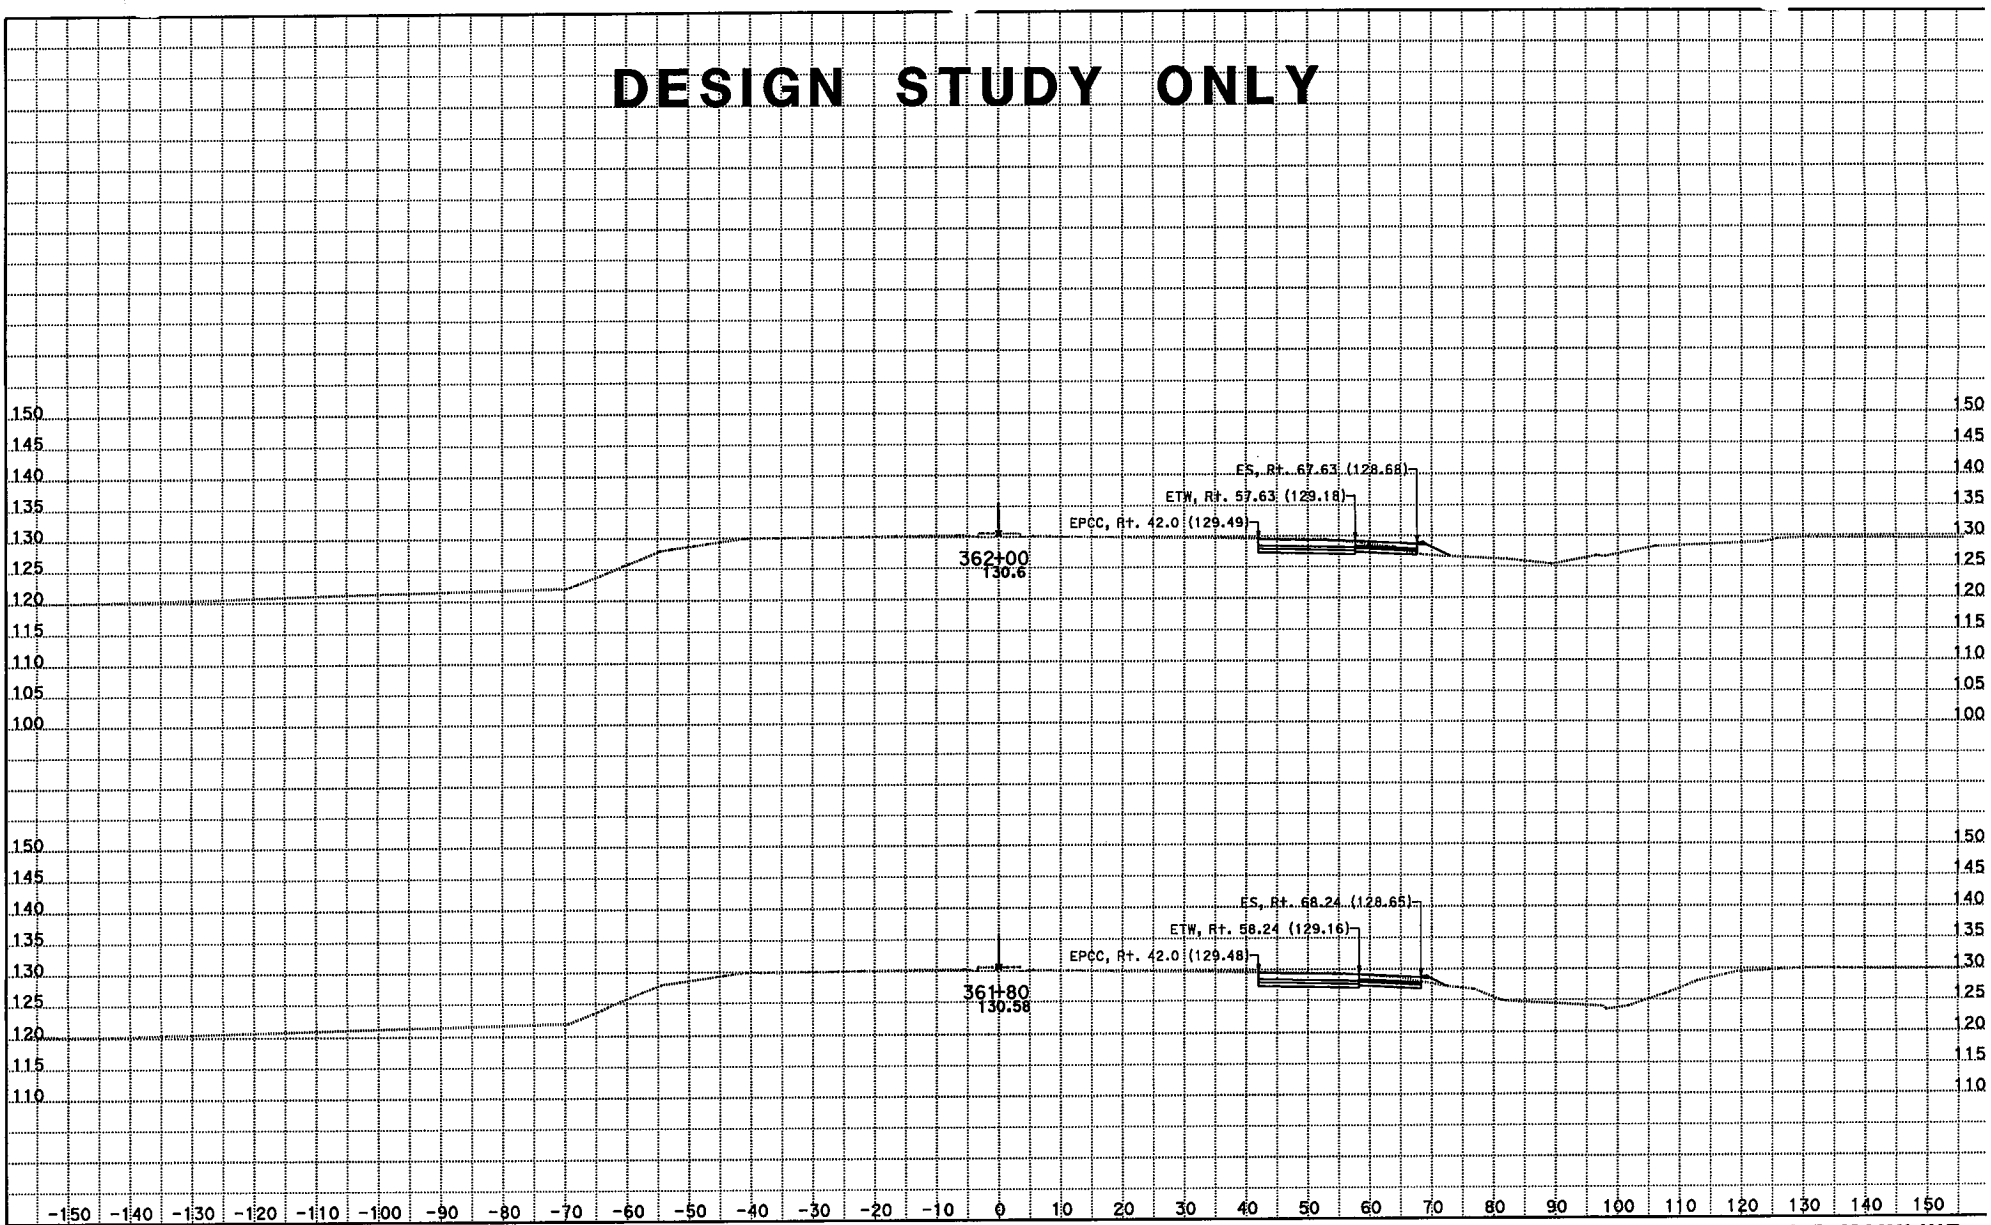

CREATED BY: Kevin Q Nguyen
DATE: 11/28/2012
KC Project: 215951 File: D:\JUNK*951\da1.ear

CONTRACT: 07215951
DIST/CO/RTE/PM: 07/LA/05/0.0-7.6
PROJECT ID: 215951

SCALE: 1" = 10' Horiz.
1" = 10' Vert.

All Dimensions are US Survey Feet

A1 - I-5 MAINLINE CROSS SECTIONS

SHEET 120 OF XXX

DESIGN STUDY ONLY

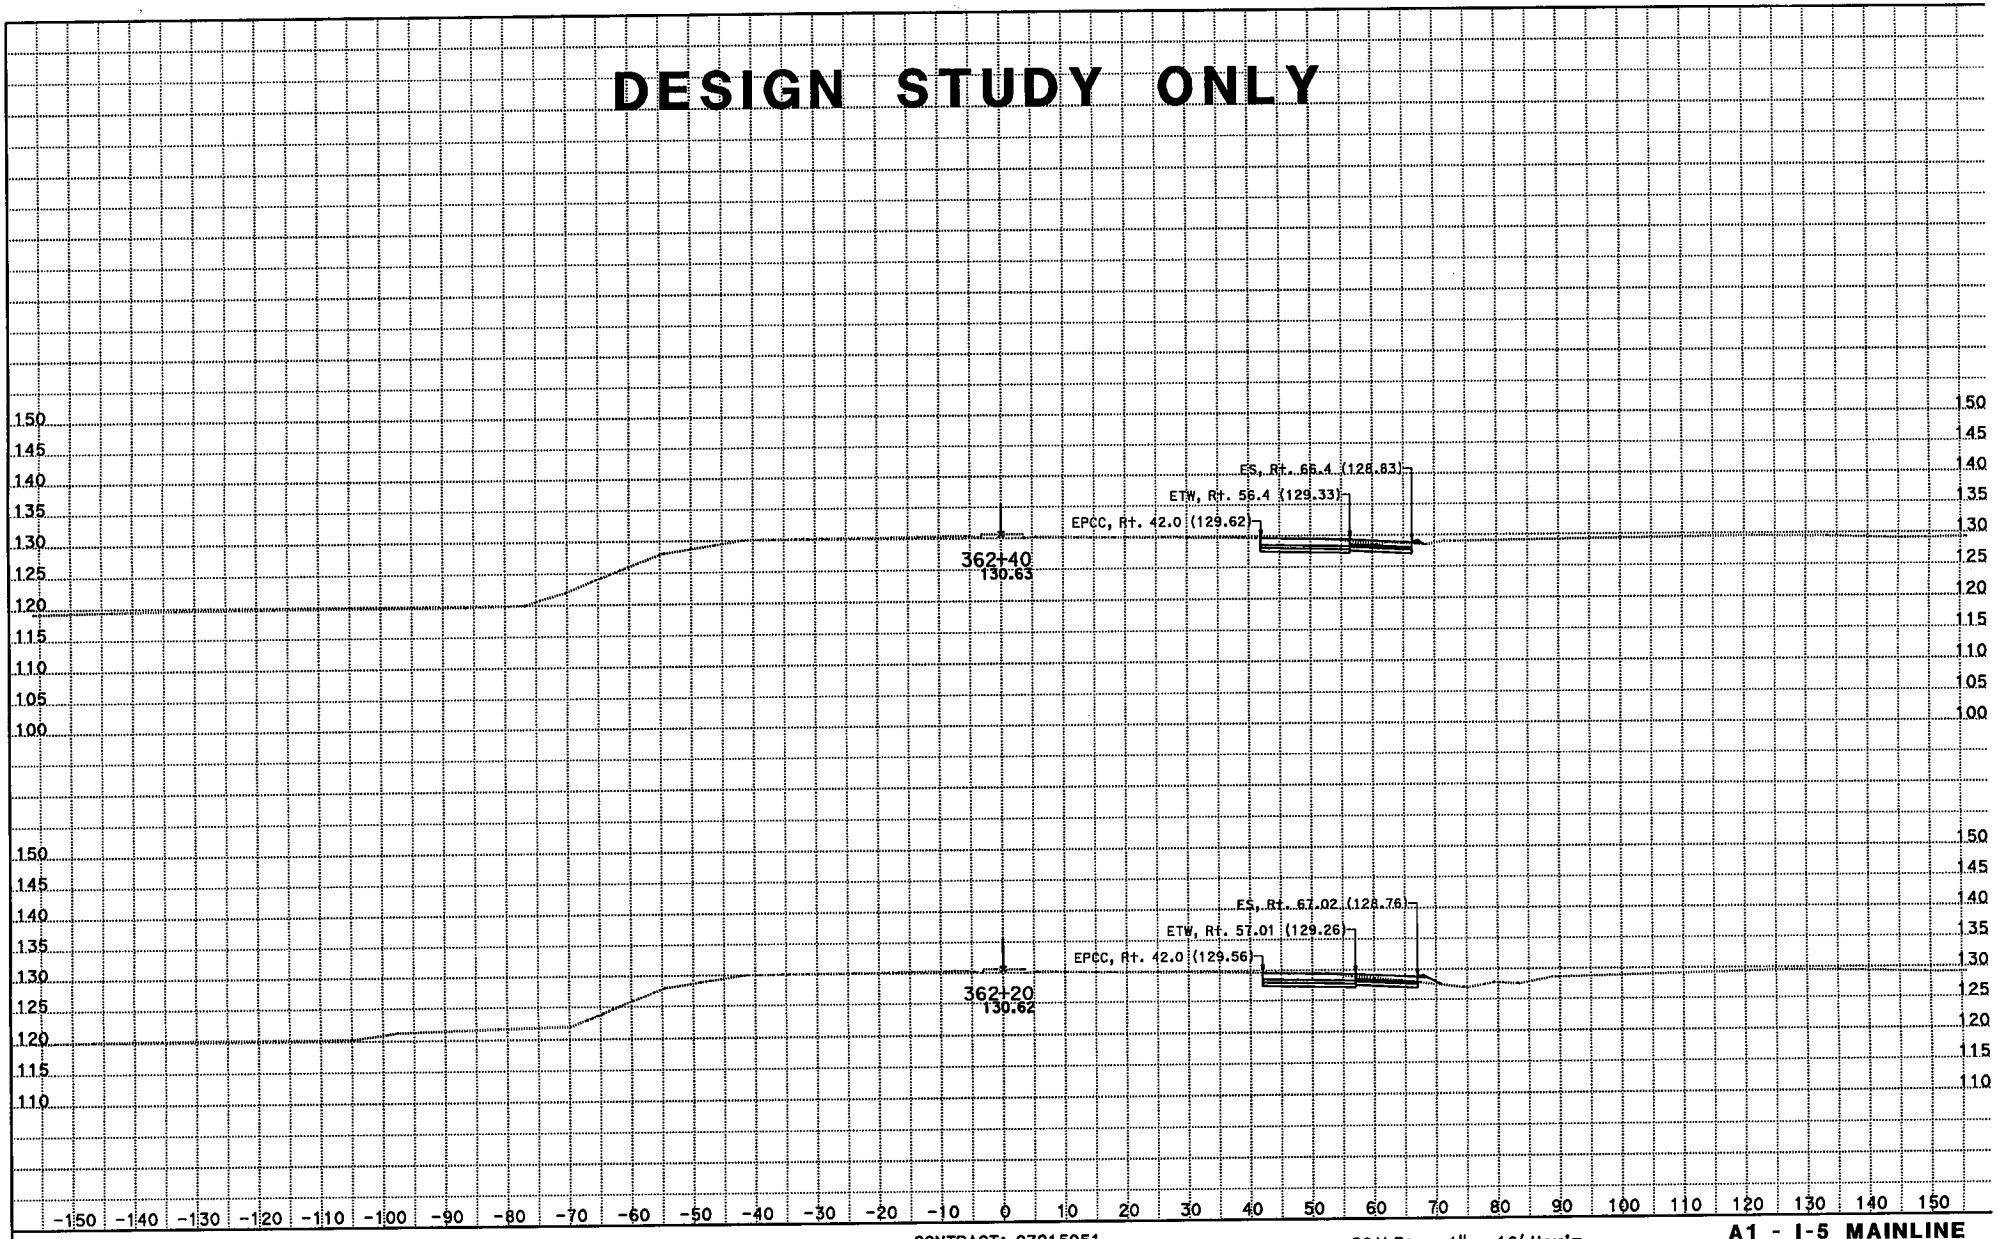

CREATED BY: Kevin Q Nguyen
DATE: 11/28/2012
KC Project: 215951 File: D:\JUNK*951\da1.ear

CONTRACT: 07215951
DIST/CO/RTE/PM: 07/LA/05/0.0-7.6
PROJECT ID: 215951

SCALE: 1" = 10' Horiz.
1" = 10' Vert.
All Dimensions are US Survey Feet

A1 - I-5 MAINLINE CROSS SECTIONS

DESIGN STUDY ONLY

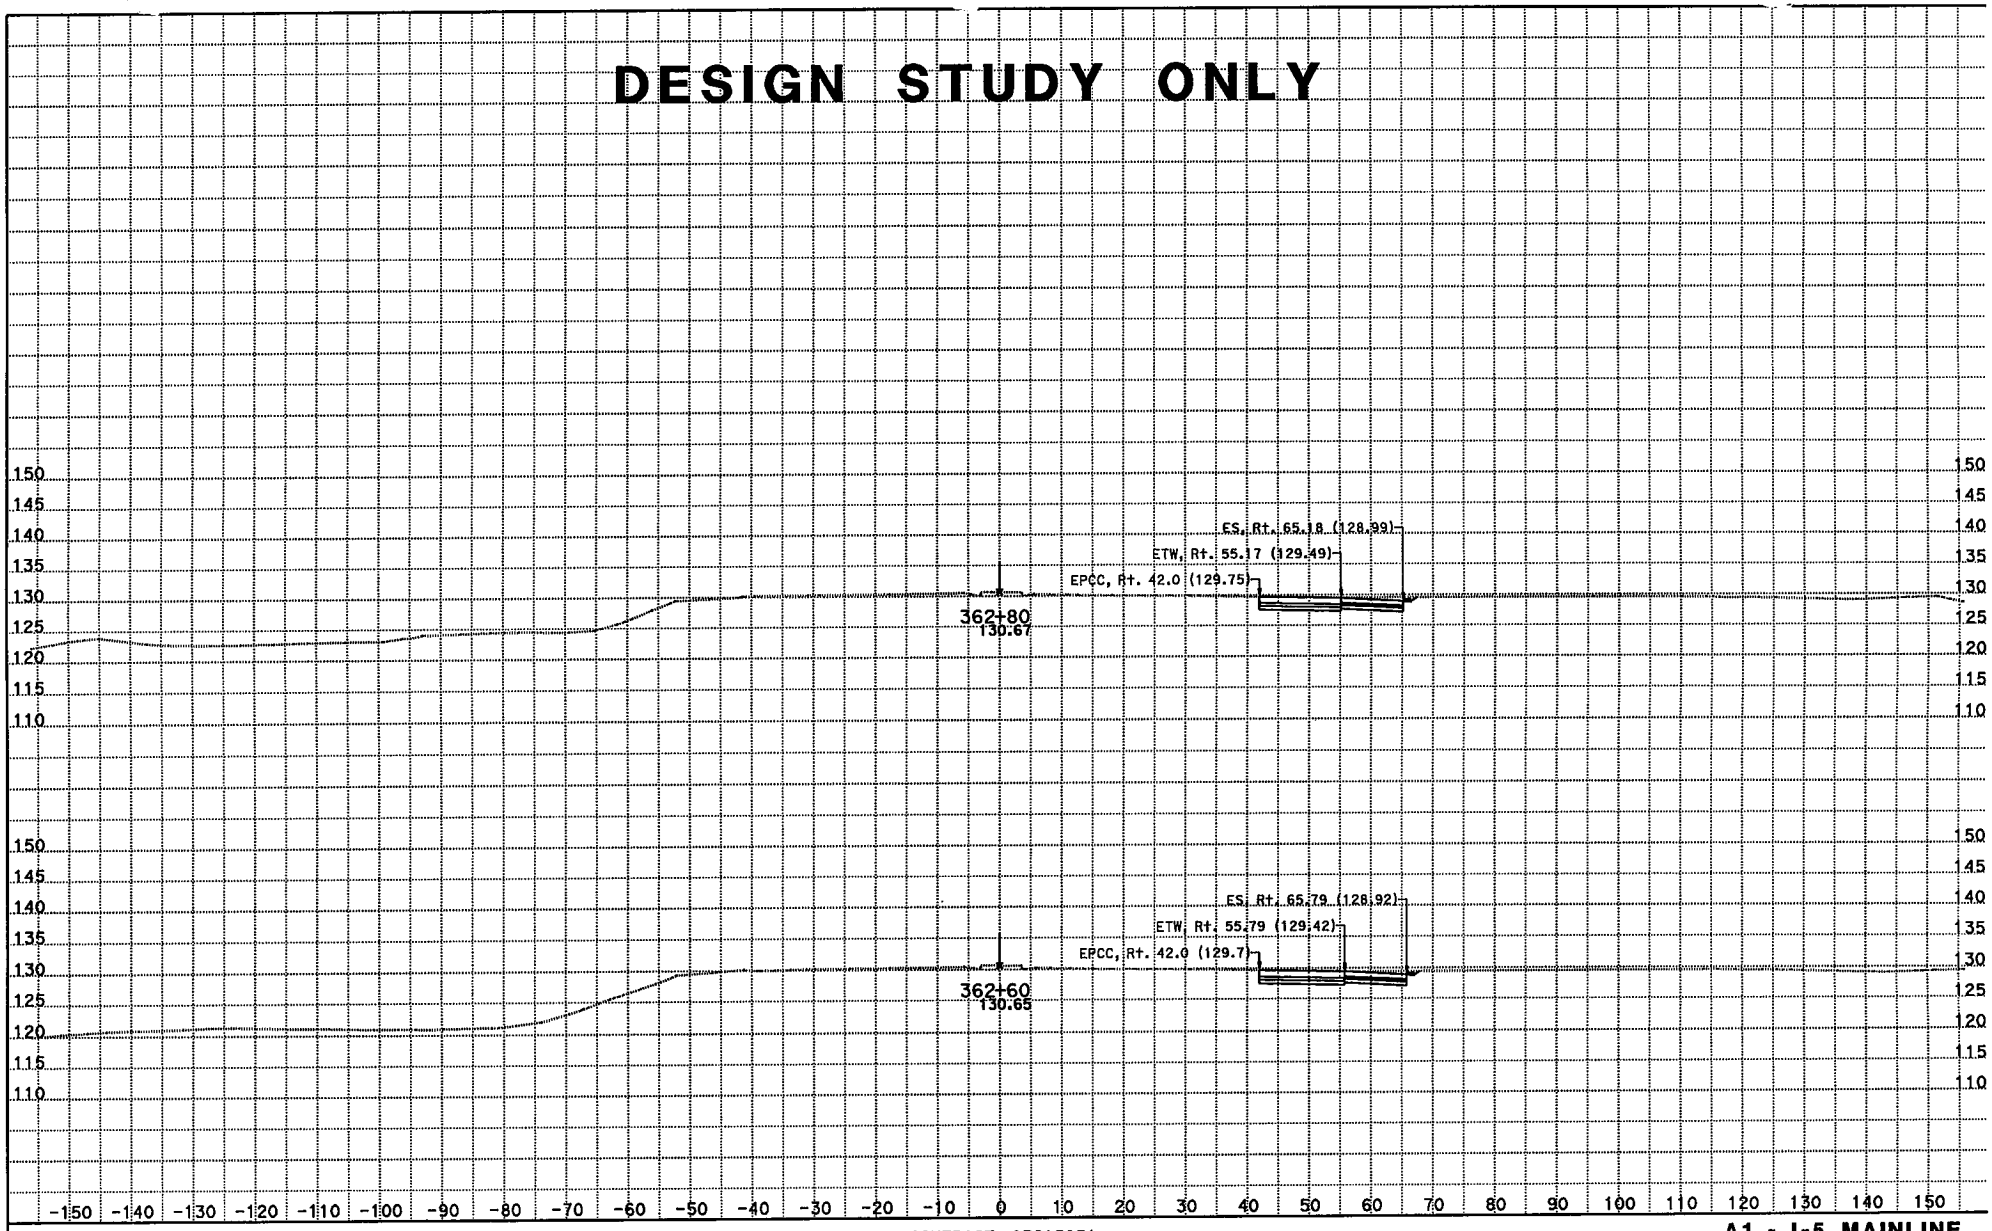

CREATED BY: Kevin Q Nguyen
DATE: 11/28/2012
KC Project: 215951 File: D:\JUNK*951\da1.ear

CONTRACT: 07215951
DIST/CO/RTE/PM: 07/LA/05/0.0-7.6
PROJECT ID: 215951

SCALE: 1" = 10' Horiz.
1" = 10' Vert.
All Dimensions are US Survey Feet

A1 - I-5 MAINLINE CROSS SECTIONS

DESIGN STUDY ONLY

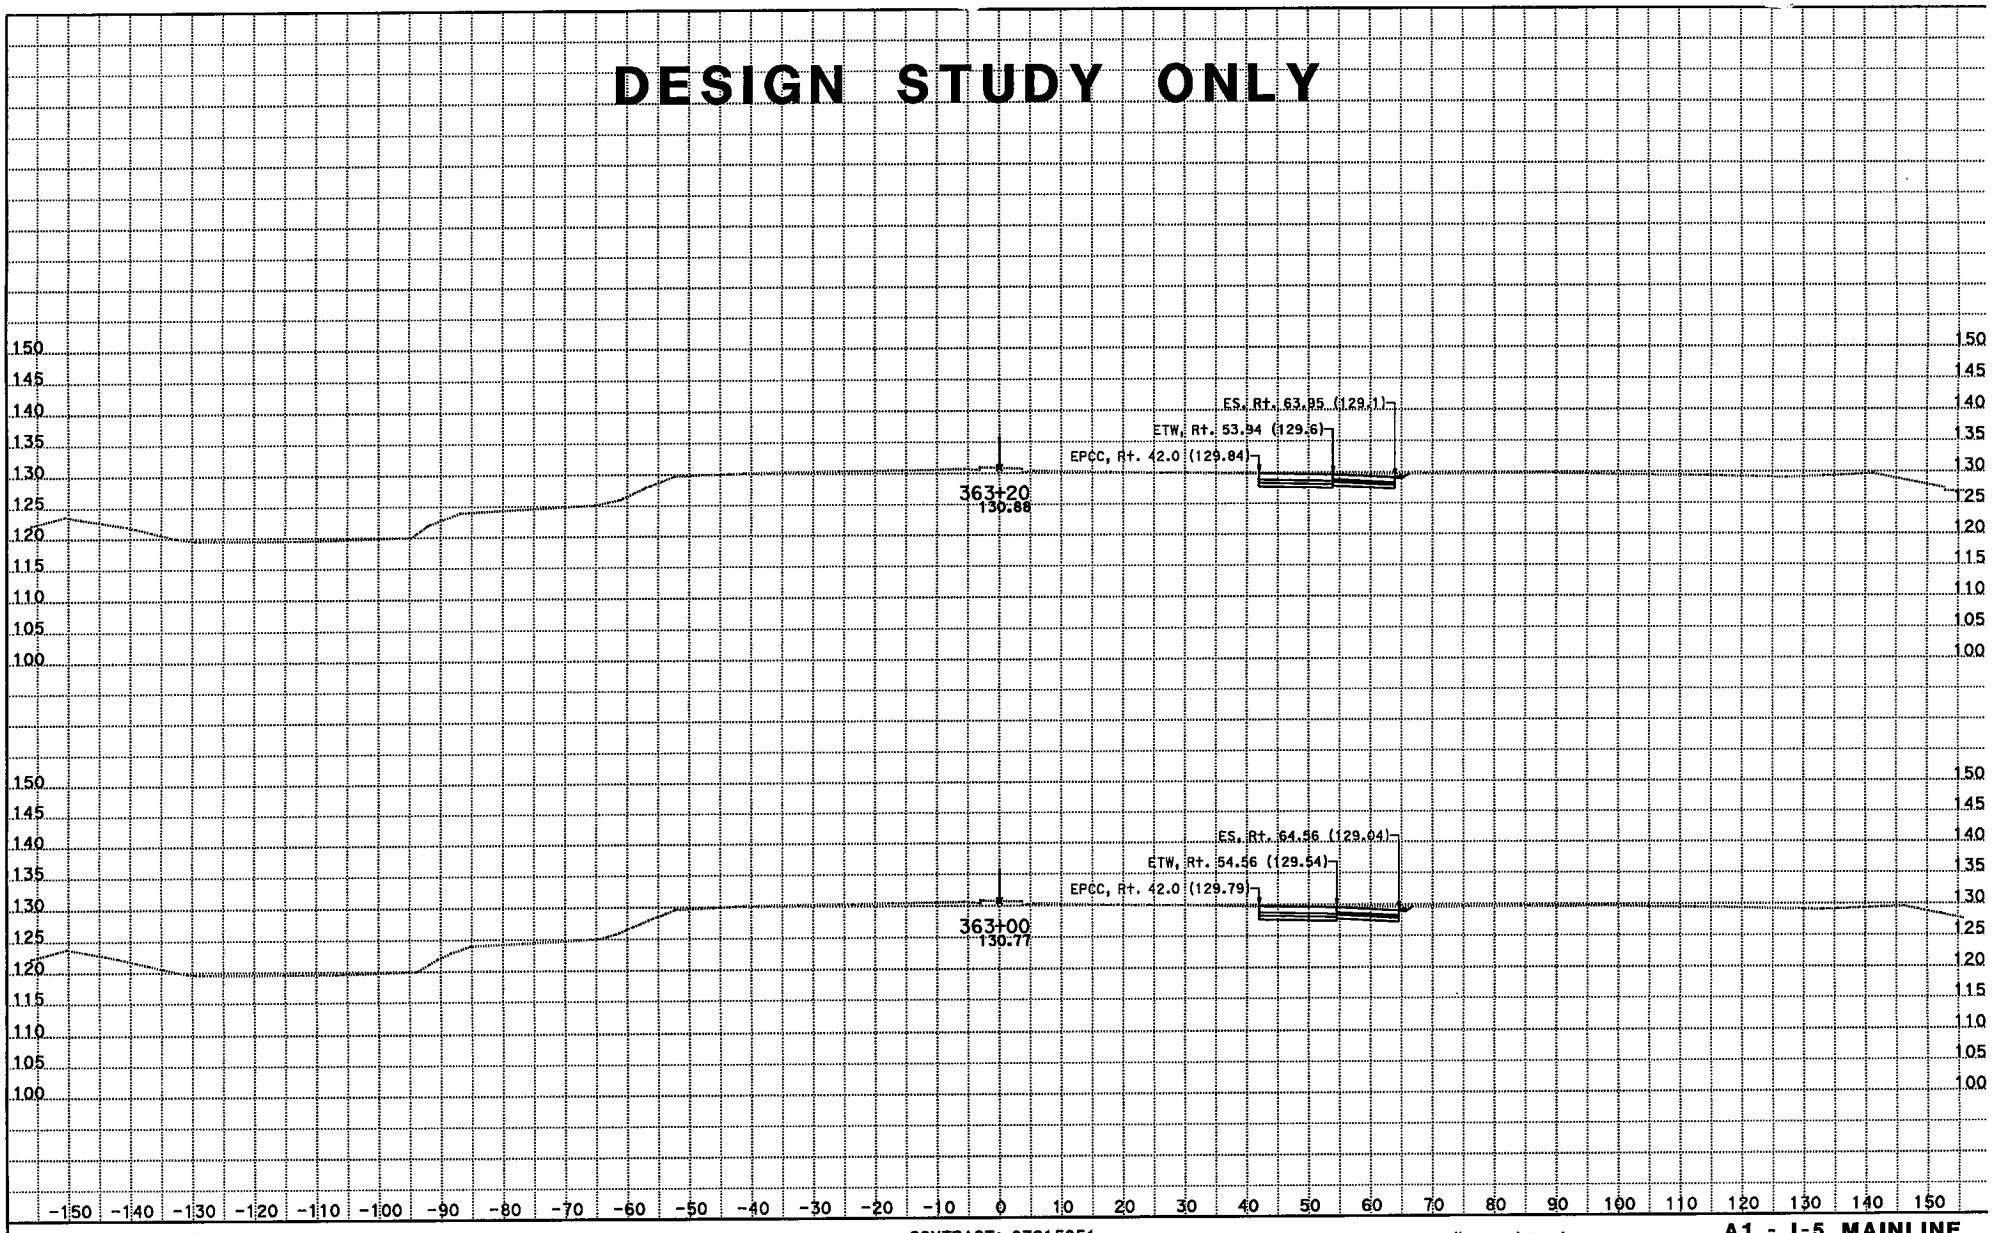

CREATED BY: Kevin Q Nguyen
DATE: 11/28/2012
KC Project: 215951 File: D:\JUNK*951\da1.ear

CONTRACT: 07215951
DIST/CO/RTE/PM: 07/LA/05/0.0-7.6
PROJECT ID: 215951

SCALE: 1" = 10' Horiz.
1" = 10' Vert.
All Dimensions are US Survey Feet

A1 - I-5 MAINLINE CROSS SECTIONS

DESIGN STUDY ONLY

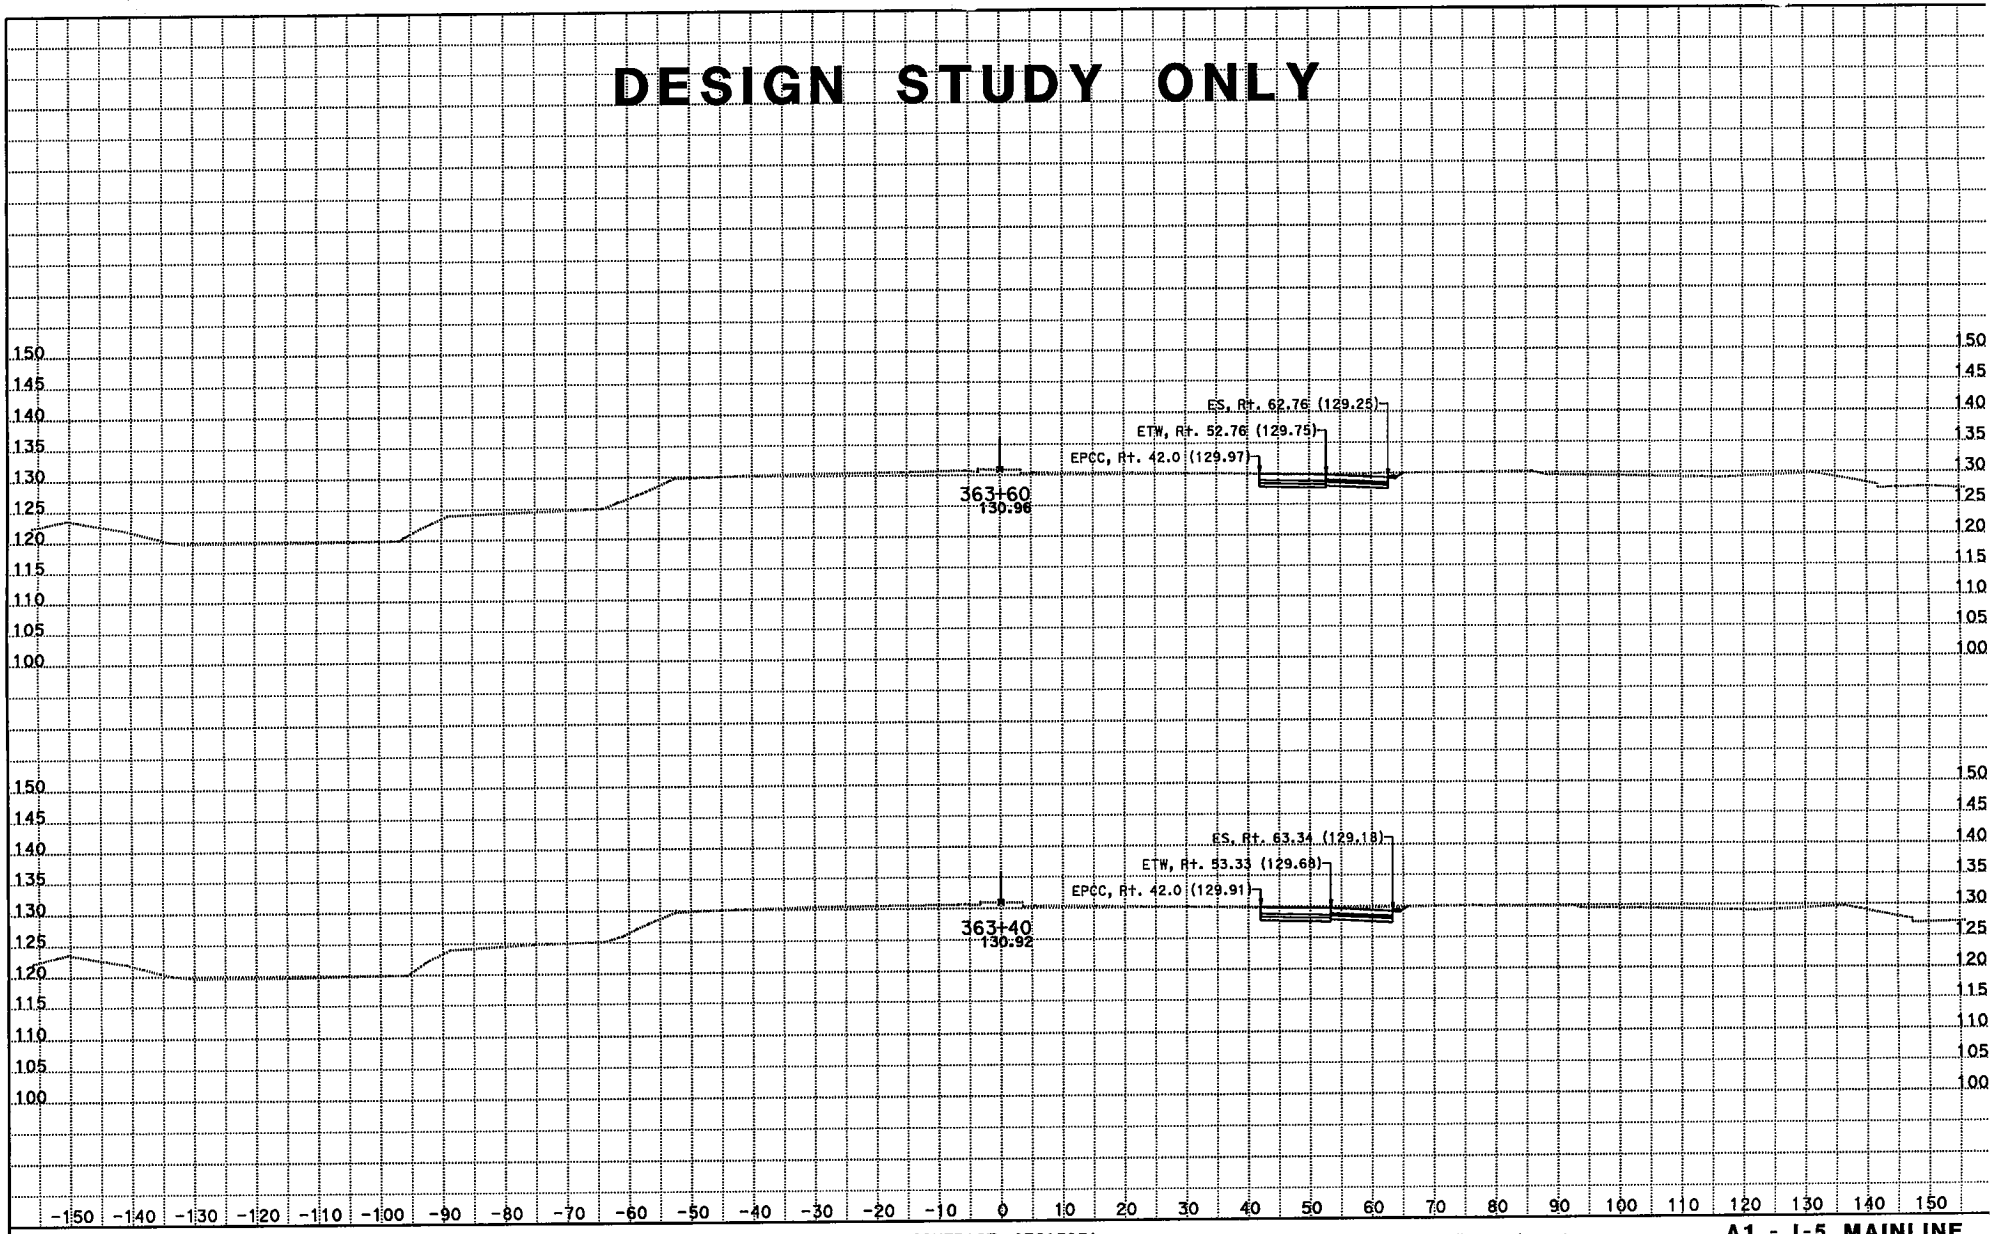

CREATED BY: Kevin Q Nguyen
DATE: 11/28/2012
KC Project: 215951 File: D:\JUNK*951\da1.ear

CONTRACT: 07215951
DIST/CO/RTE/PM: 07/LA/05/0.0-7.6
PROJECT ID: 215951

SCALE: 1" = 10' Horiz.
1" = 10' Vert.
All Dimensions are US Survey Feet

A1 - I-5 MAINLINE CROSS SECTIONS
SHEET 124 OF XXX

DESIGN STUDY ONLY

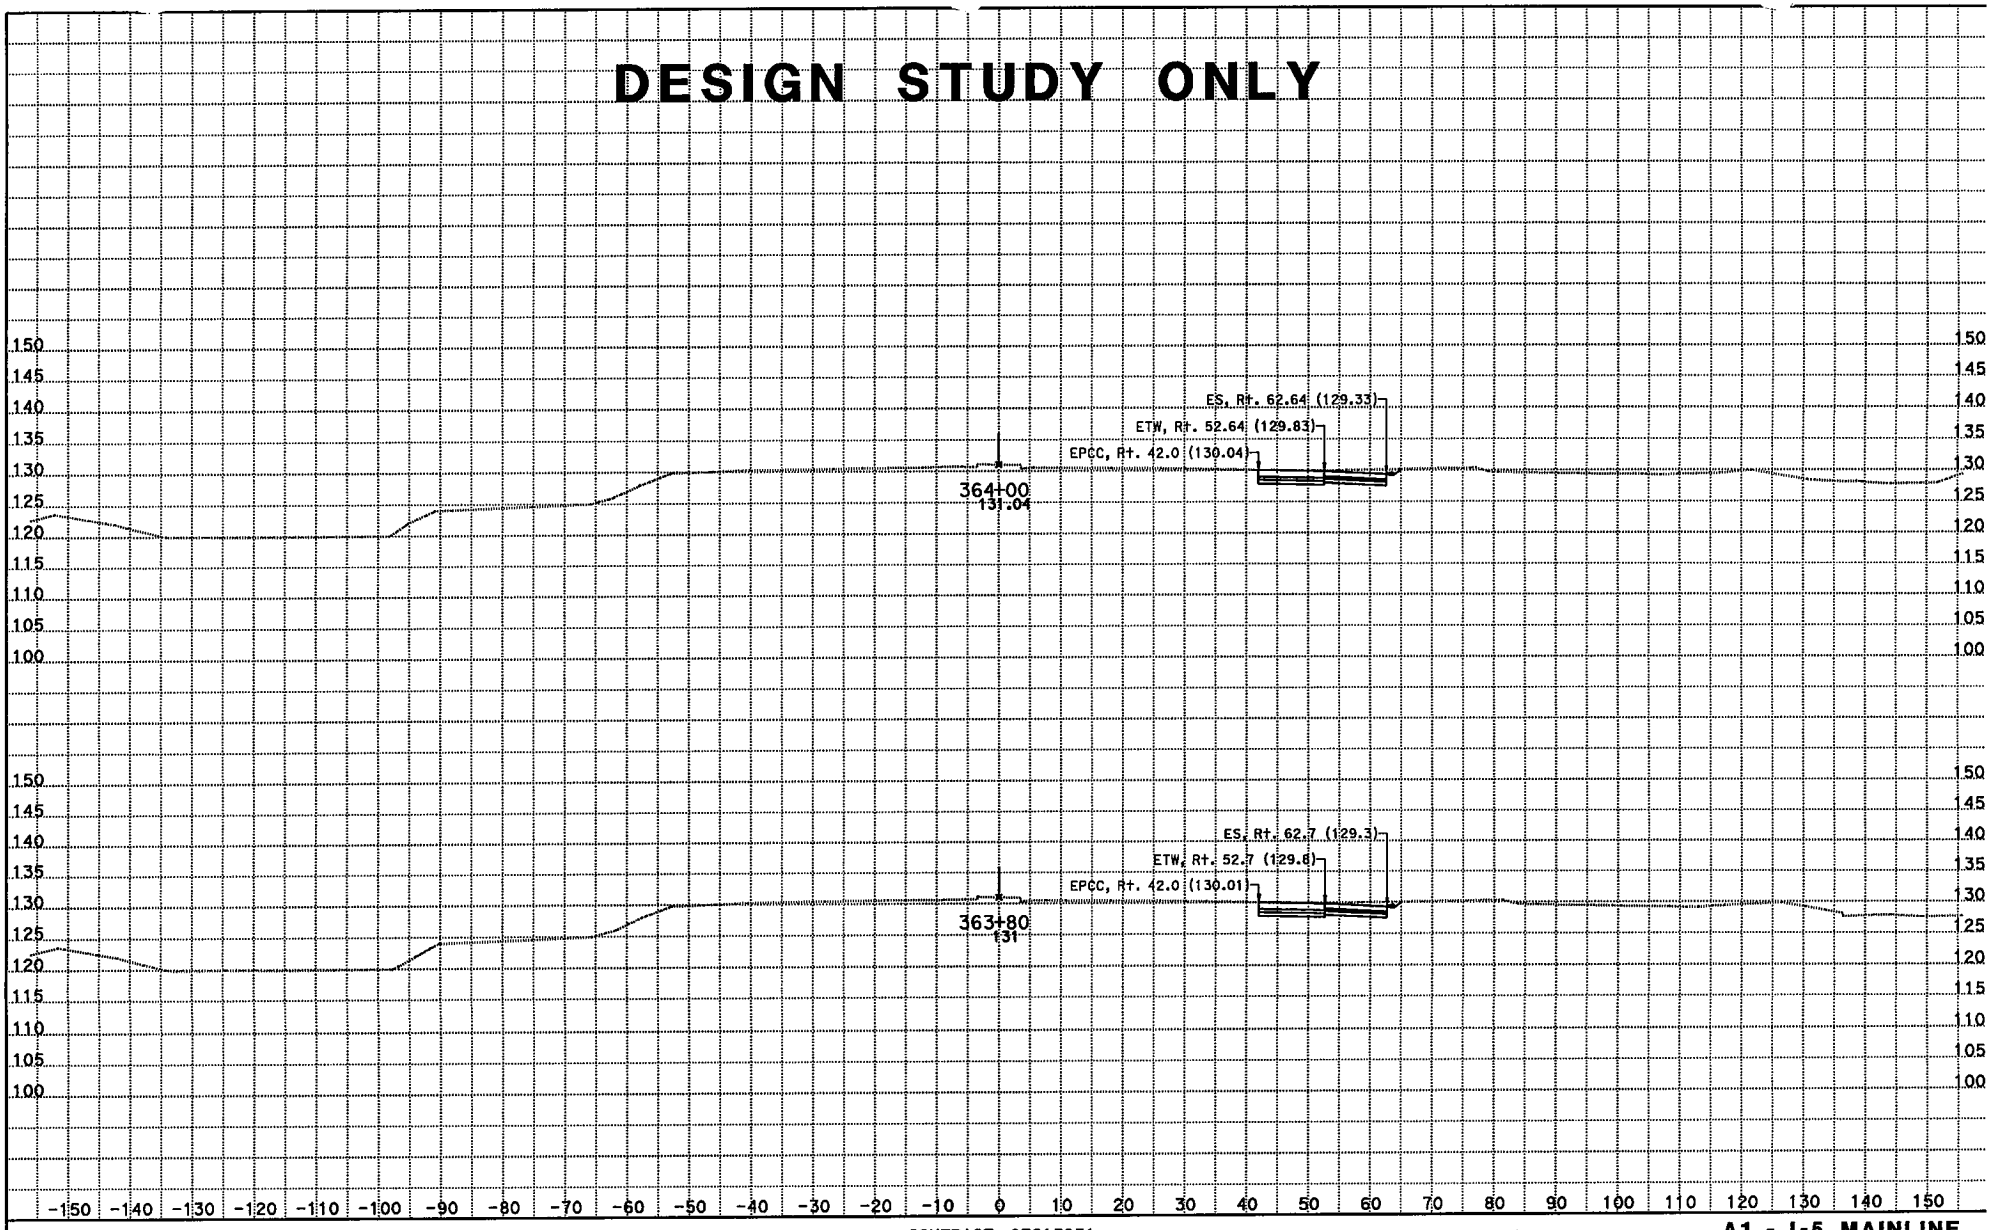

CREATED BY: Kevin Q Nguyen
DATE: 11/28/2012
KC Project: 215951 File: D:\JUNK*951\da1.ear

CONTRACT: 07215951
DIST/CO/RTE/PM: 07/LA/05/0.0-7.6
PROJECT ID: 215951

SCALE: 1" = 10' Horiz.
1" = 10' Vert.
All Dimensions are US Survey Feet

A1 - I-5 MAINLINE CROSS SECTIONS

SHEET 125 OF XXX

DESIGN STUDY ONLY

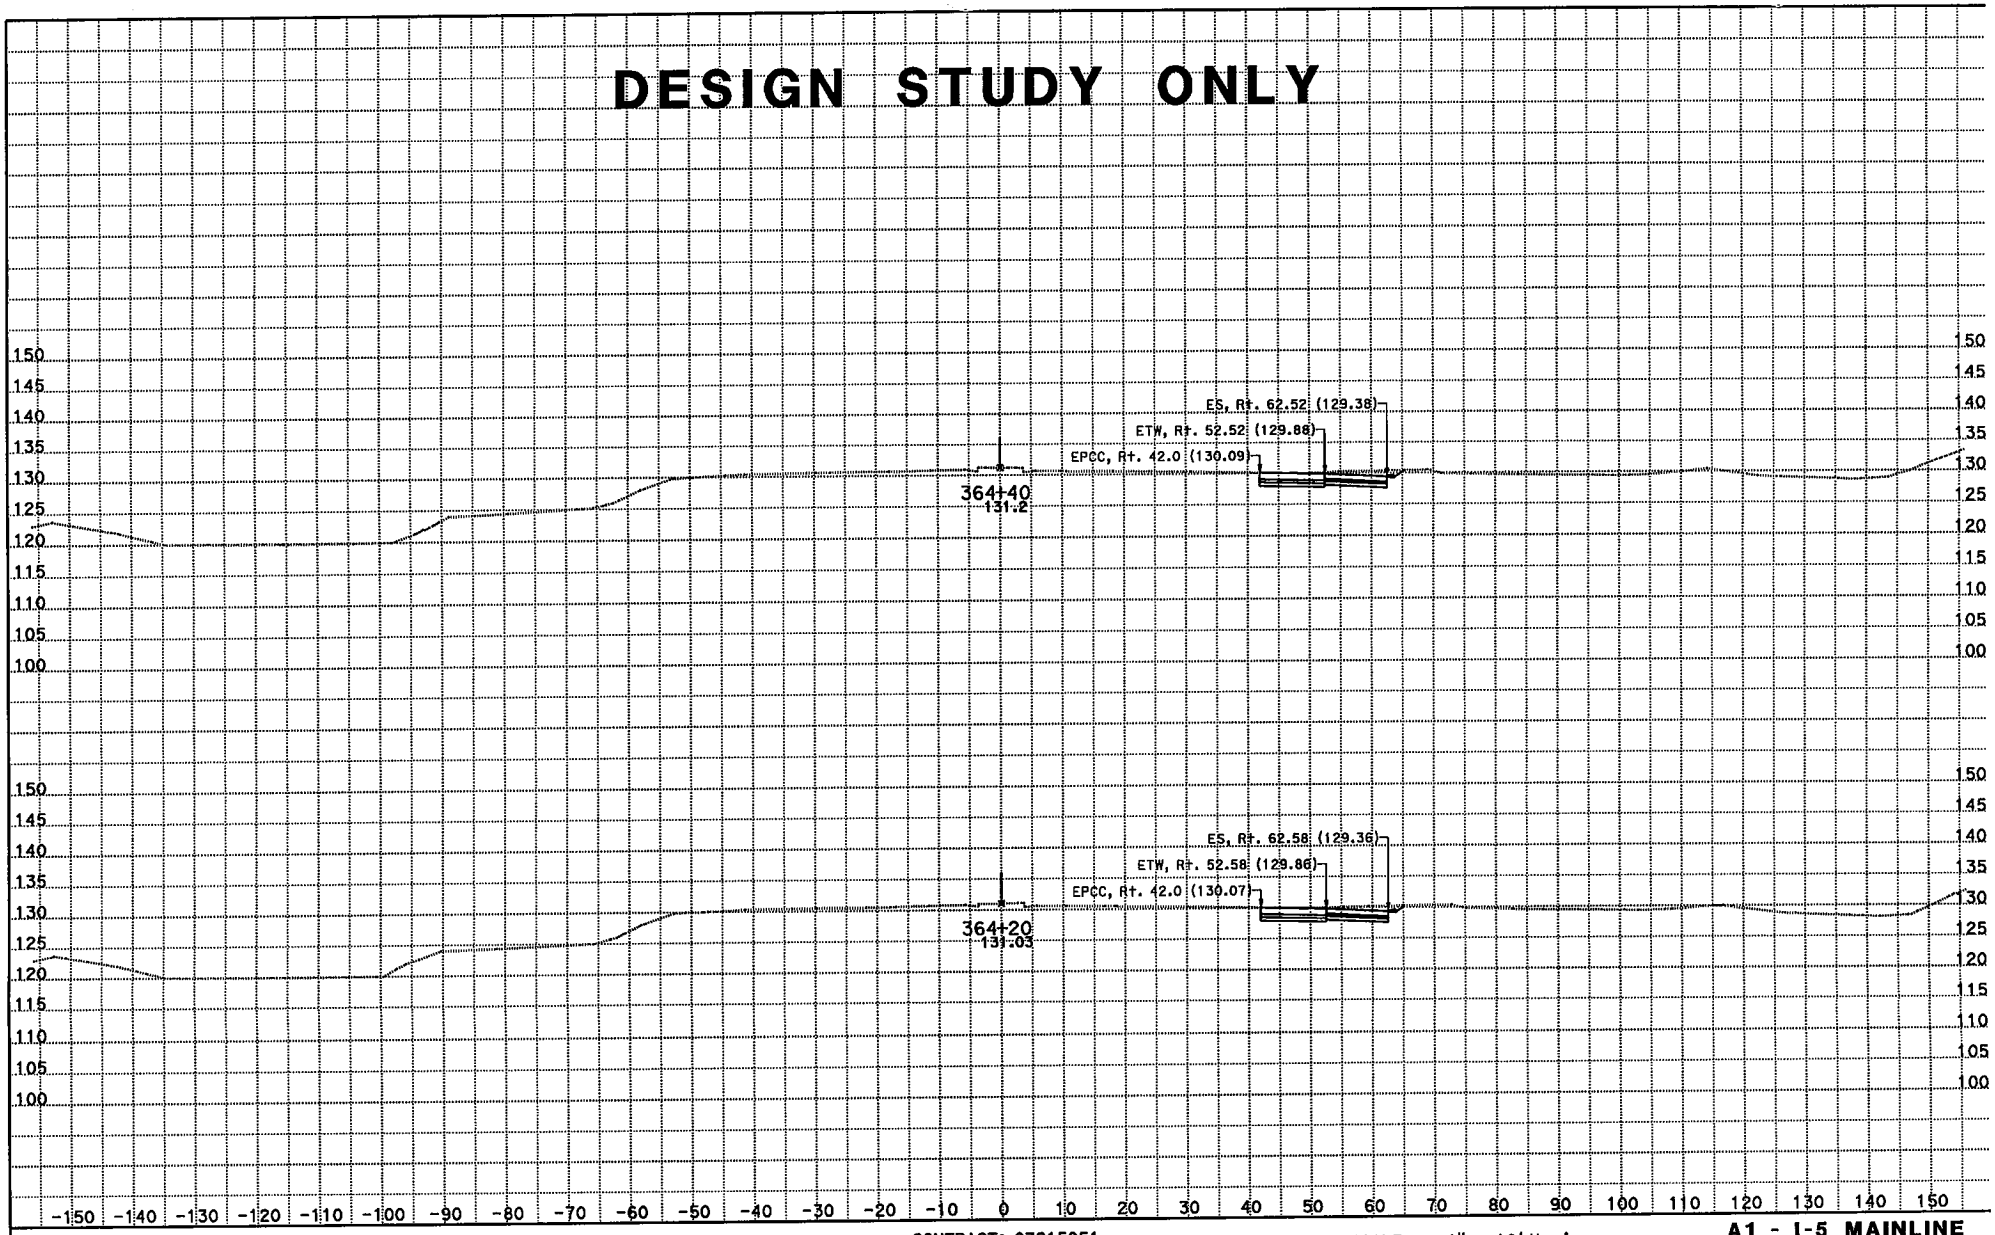

CREATED BY: Kevin Q Nguyen
DATE: 11/28/2012
KC Project: 215951 File: D:\JUNK*951\da1.ear

CONTRACT: 07215951
DIST/CO/RTE/PM: 07/LA/05/0.0-7.6
PROJECT ID: 215951

SCALE: 1" = 10' Horiz.
1" = 10' Vert.
All Dimensions are US Survey Feet

A1 - I-5 MAINLINE CROSS SECTIONS

DESIGN STUDY ONLY

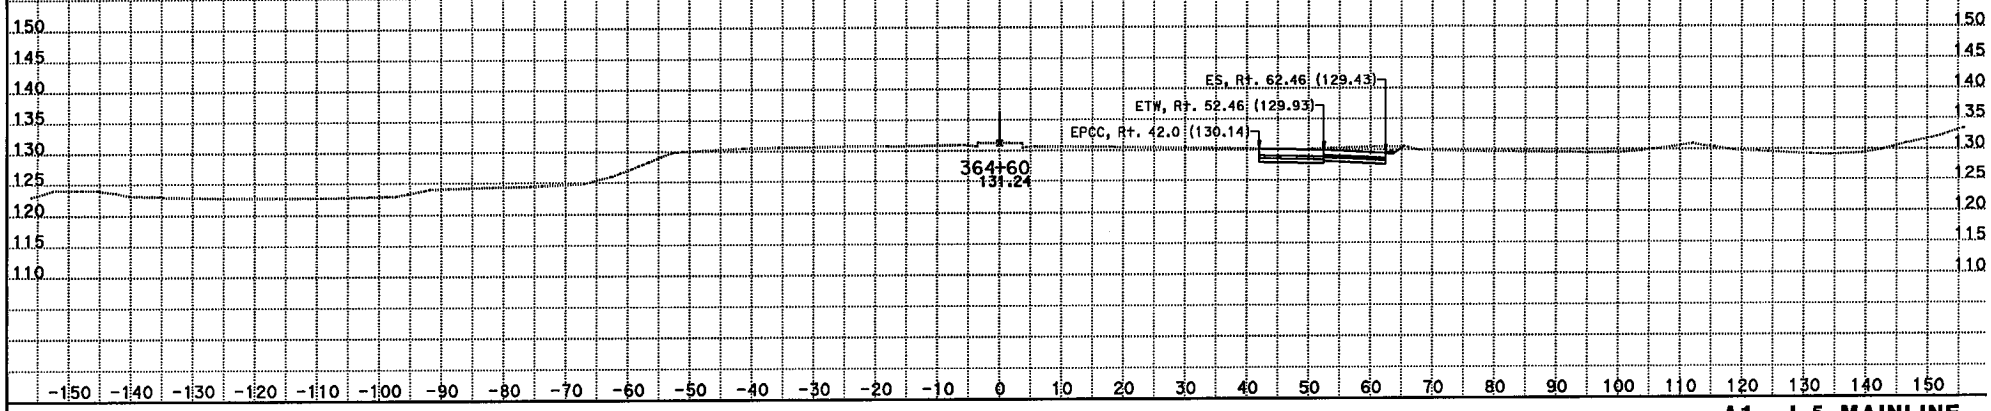

CREATED BY: Kevin Q Nguyen
DATE: 11/28/2012
KC Project: 215951 File: D:\JUNK*951\da1.ear

CONTRACT: 07215951
DIST/CO/RTE/PM: 07/LA/05/0.0-7.6
PROJECT ID: 215951

SCALE: 1" = 10' Horiz.
1" = 10' Vert.
All Dimensions are US Survey Feet

A1 - I-5 MAINLINE CROSS SECTIONS