DESIGN STUDY ONLY

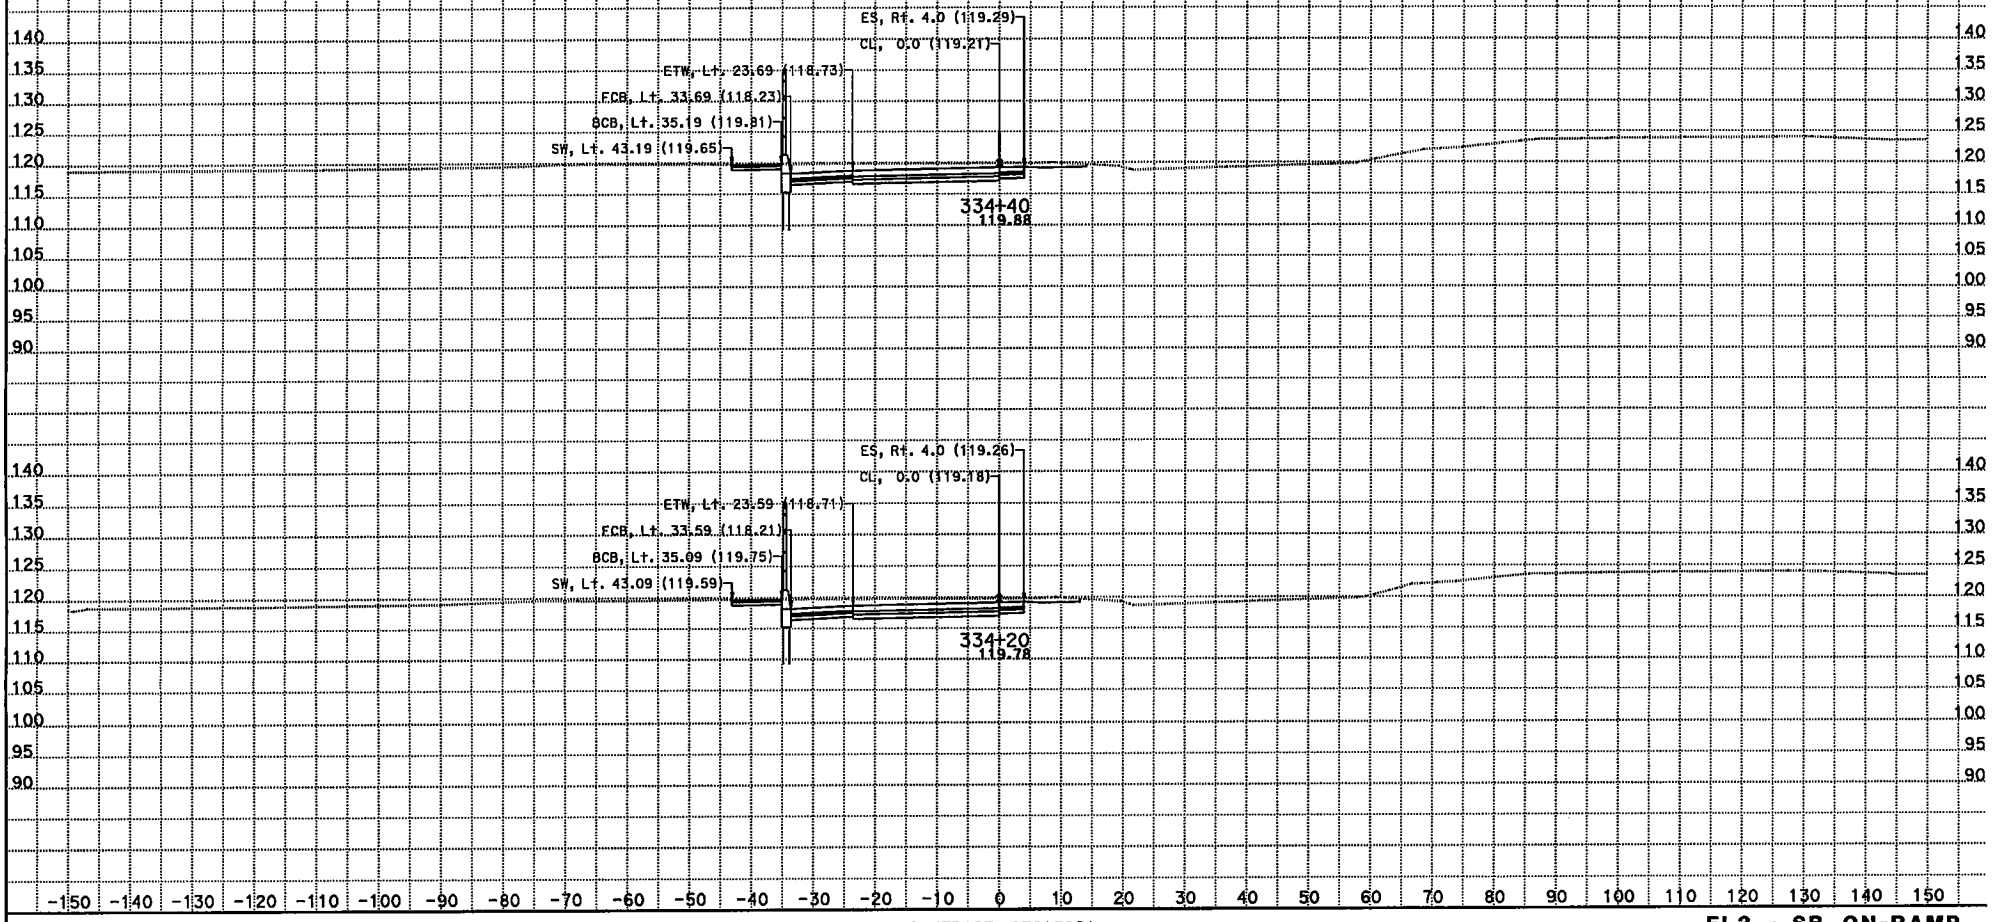

CREATED BY: Kevin Q Nguyen
DATE: 11/29/2012
KC Project: 215951 File: D:\JUNK*951\df13.ear

CONTRACT: 07215951
DIST/CO/RTE/PM: 07/LA/05/0.0-7.6
PROJECT ID: 215951

SCALE: 1" = 10' Horiz.
1" = 10' Vert.
All Dimensions are US Survey Feet

FL3 - SB ON-RAMP
CROSS SECTIONS
SHEET 1 OF XXX

DESIGN STUDY ONLY

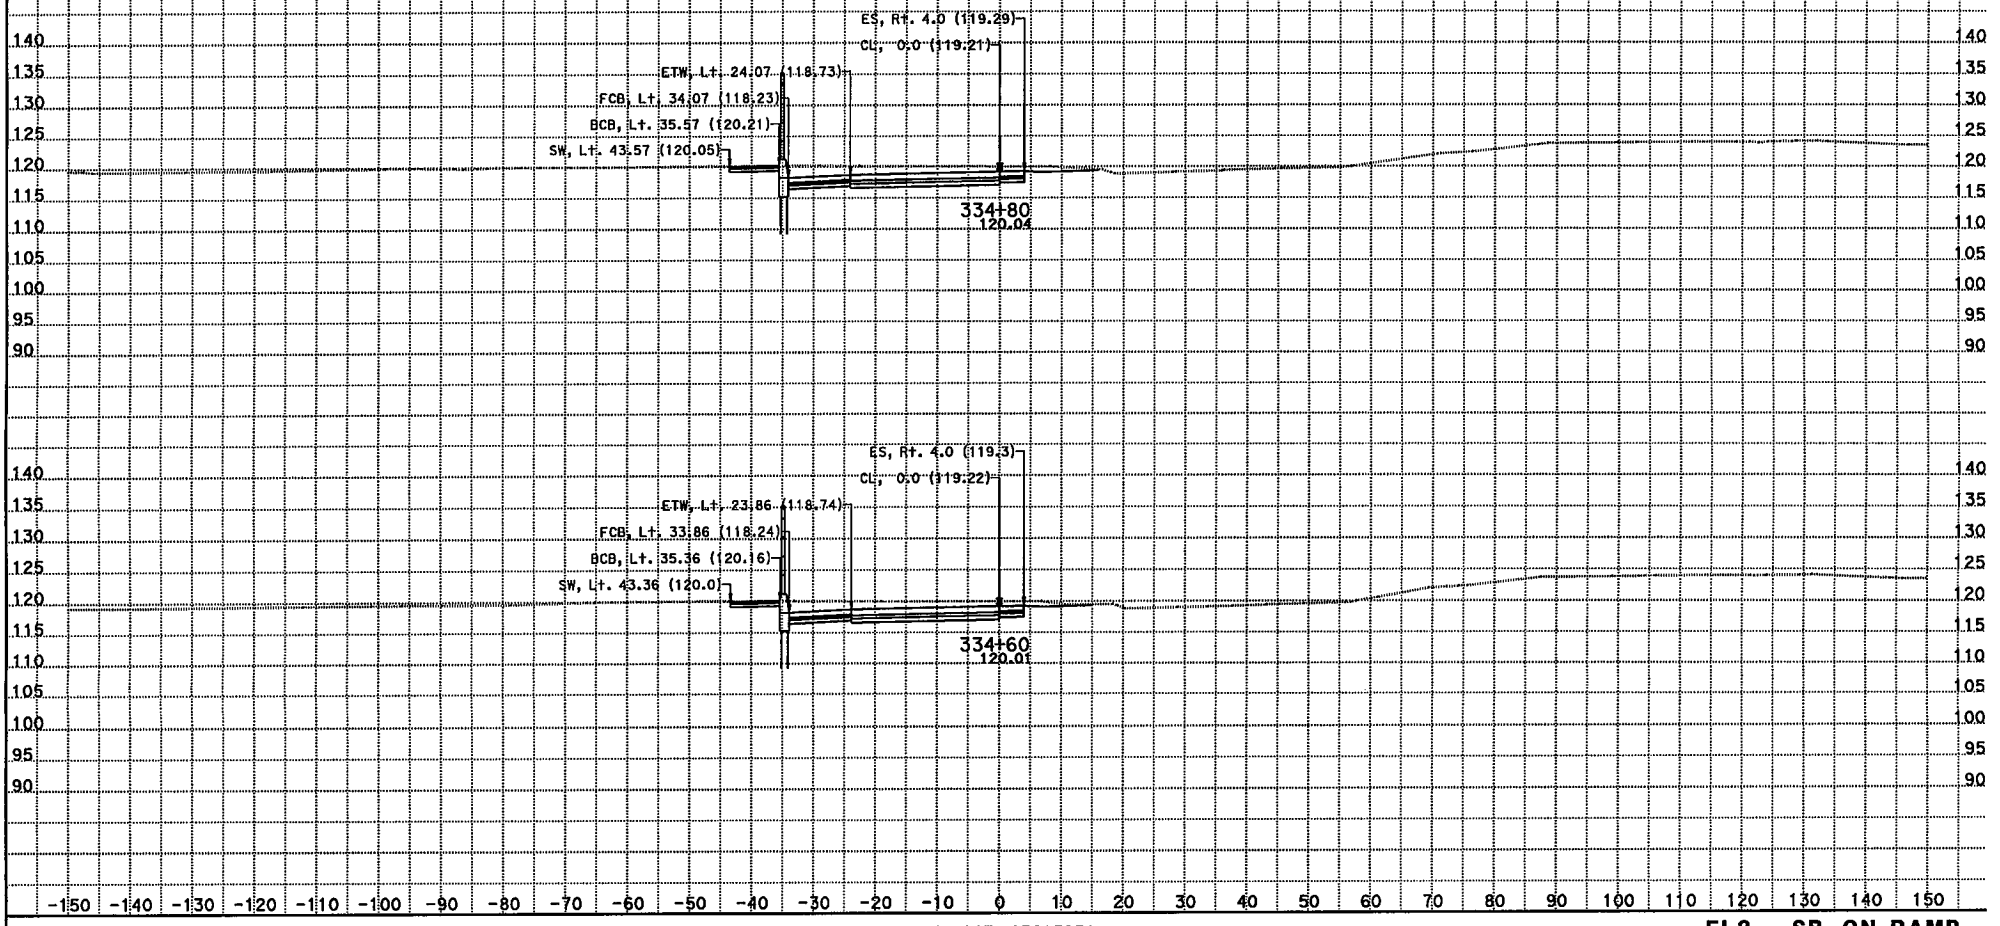

CREATED BY: Kevin Q Nguyen
DATE: 11/29/2012
KC Project: 215951 File: D:\JUNK*951\df13.ear

CONTRACT: 07215951
DIST/CO/RTE/PM: 07/LA/05/0.0-7.6
PROJECT ID: 215951

SCALE: 1" = 10' Horiz.
1" = 10' Vert.
All Dimensions are US Survey Feet

FL3 - SB ON-RAMP CROSS SECTIONS

SHEET 2 OF XXX

DESIGN STUDY ONLY

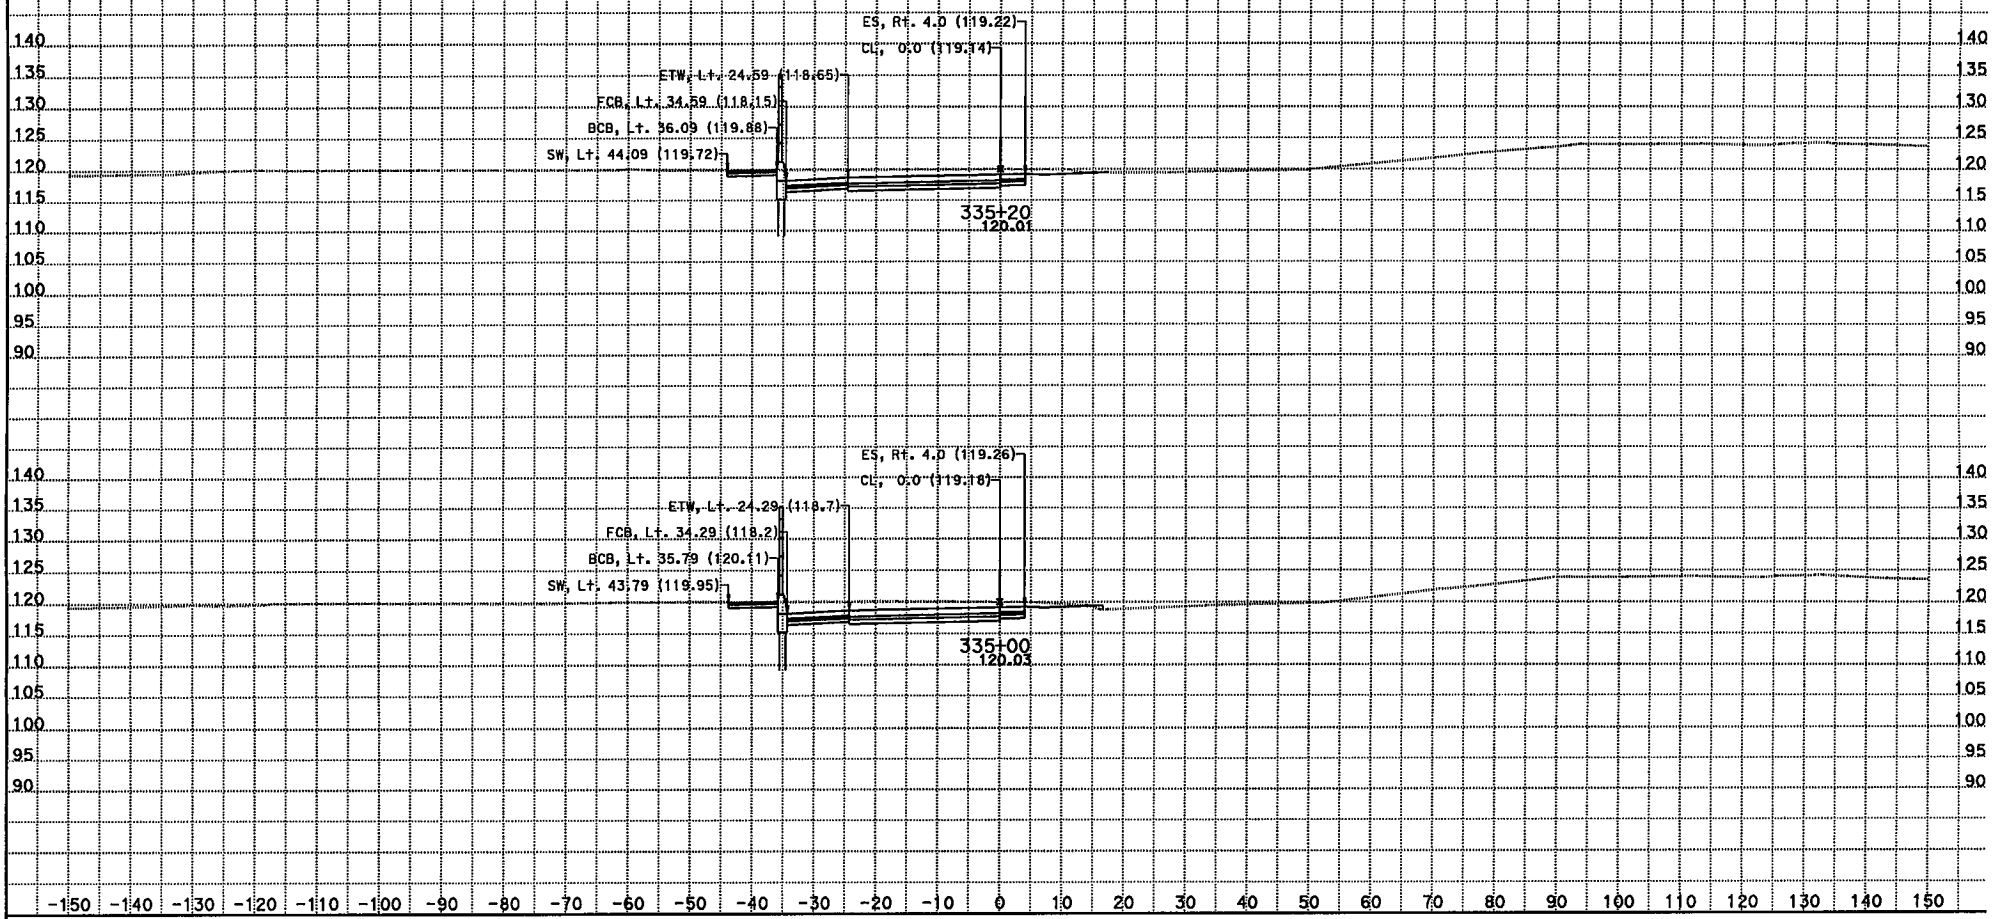

CREATED BY: Kevin Q Nguyen
DATE: 11/29/2012
KC Project: 215951 File: D:\JUNK*951\df13.ear

CONTRACT: 07215951
DIST/CO/RTE/PM: 07/LA/05/0.0-7.6
PROJECT ID: 215951

SCALE: 1" = 10' Horiz.
1" = 10' Vert.
All Dimensions are US Survey Feet

FL3 - SB ON-RAMP
CROSS SECTIONS
SHEET 3 OF XXX

DESIGN STUDY ONLY

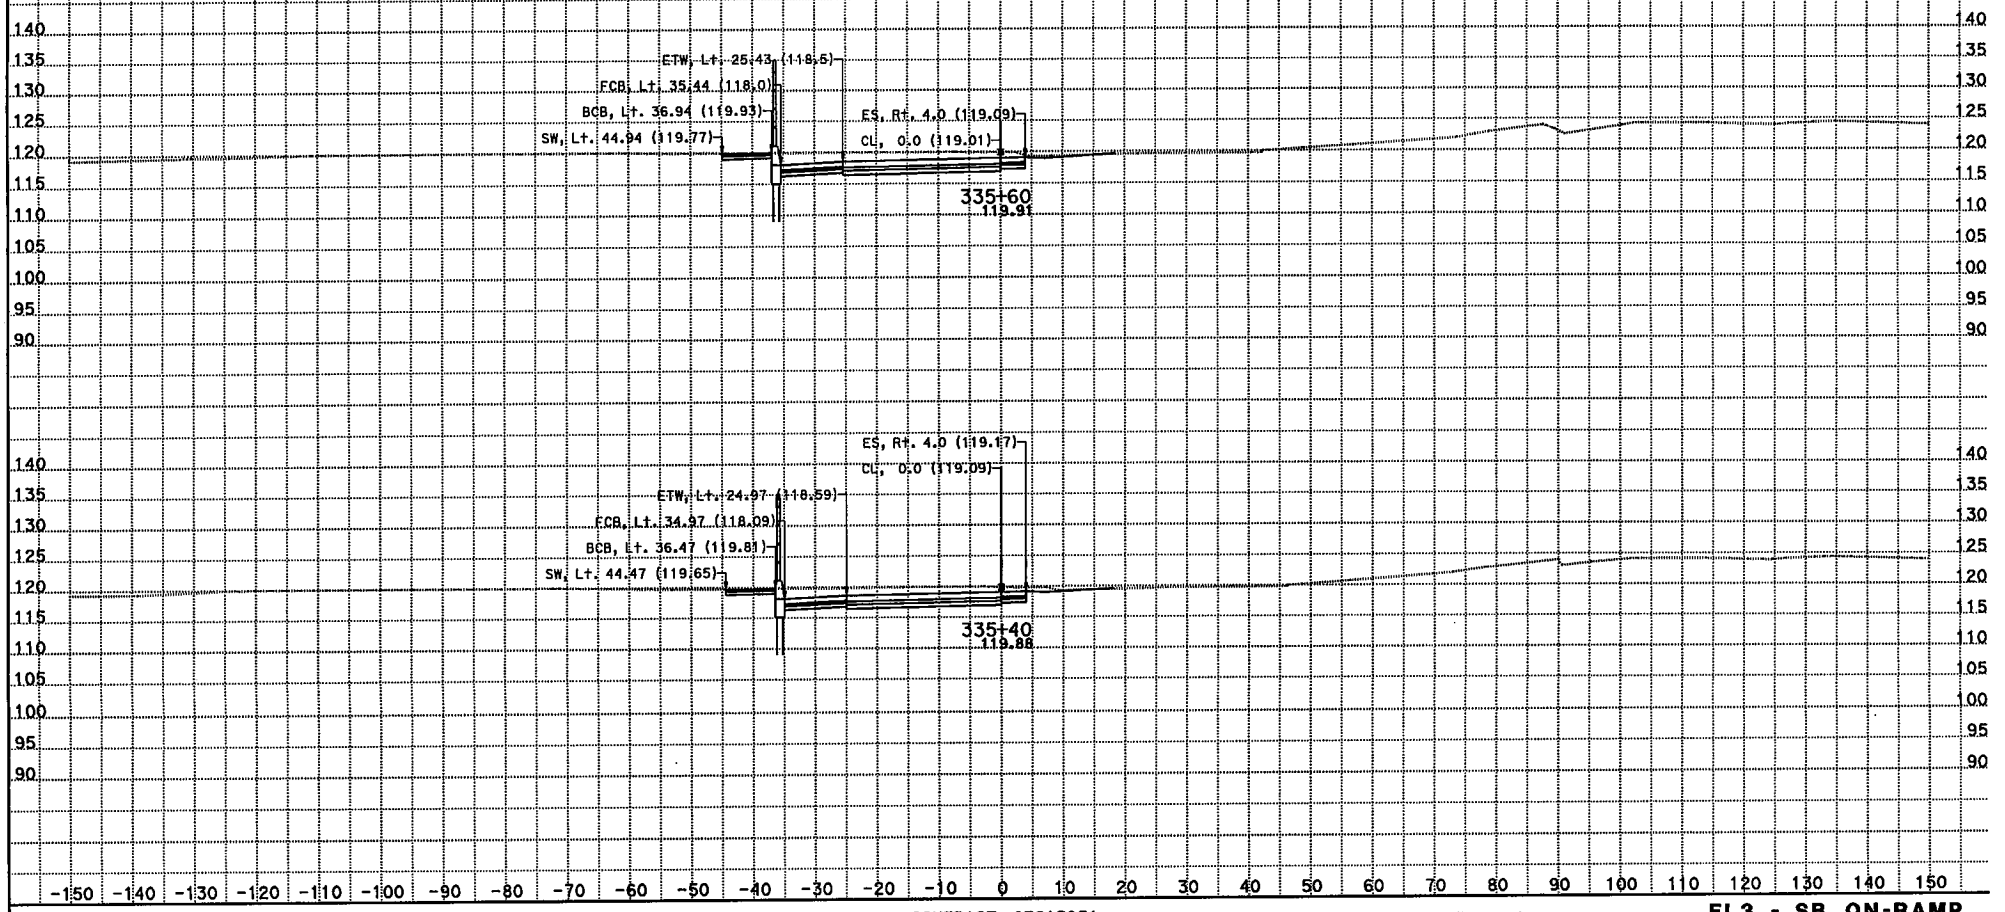

CREATED BY: Kevin Q Nguyen
DATE: 11/29/2012
KC Project: 215951 File: D:\JUNK*951\df13.ear

CONTRACT: 07215951
DIST/CO/RTE/PM: 07/LA/05/0.0-7.6
PROJECT ID: 215951

SCALE: 1" = 10' Horiz.
1" = 10' Vert.
All Dimensions are US Survey Feet

FL3 - SB ON-RAMP CROSS SECTIONS

SHEET 4 OF XXX

DESIGN STUDY ONLY

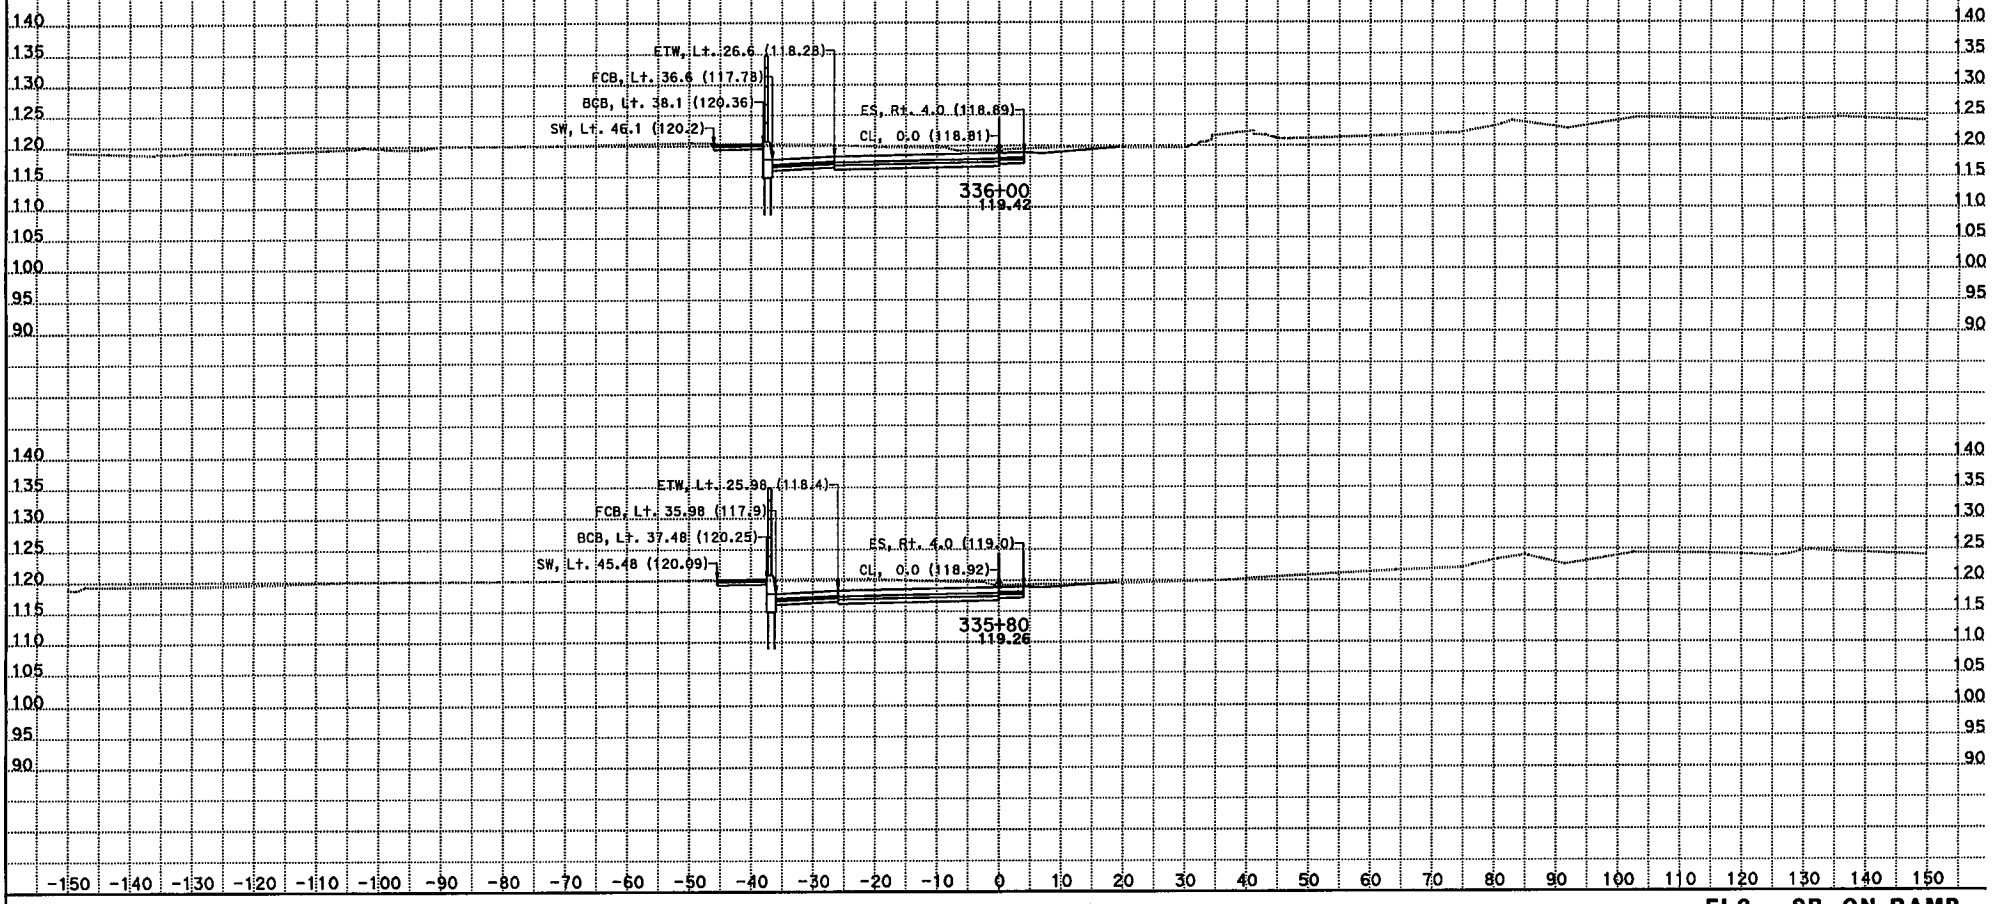

CREATED BY: Kevin Q Nguyen
DATE: 11/29/2012
KC Project: 215951 File: D:\JUNK*951\df13.ear

CONTRACT: 07215951
DIST/CO/RTE/PM: 07/LA/05/0.0-7.6
PROJECT ID: 215951

SCALE: 1" = 10' Horiz.
1" = 10' Vert.
All Dimensions are US Survey Feet

FL3 - SB ON-RAMP
CROSS SECTIONS
SHEET 5 OF XXX

DESIGN STUDY ONLY

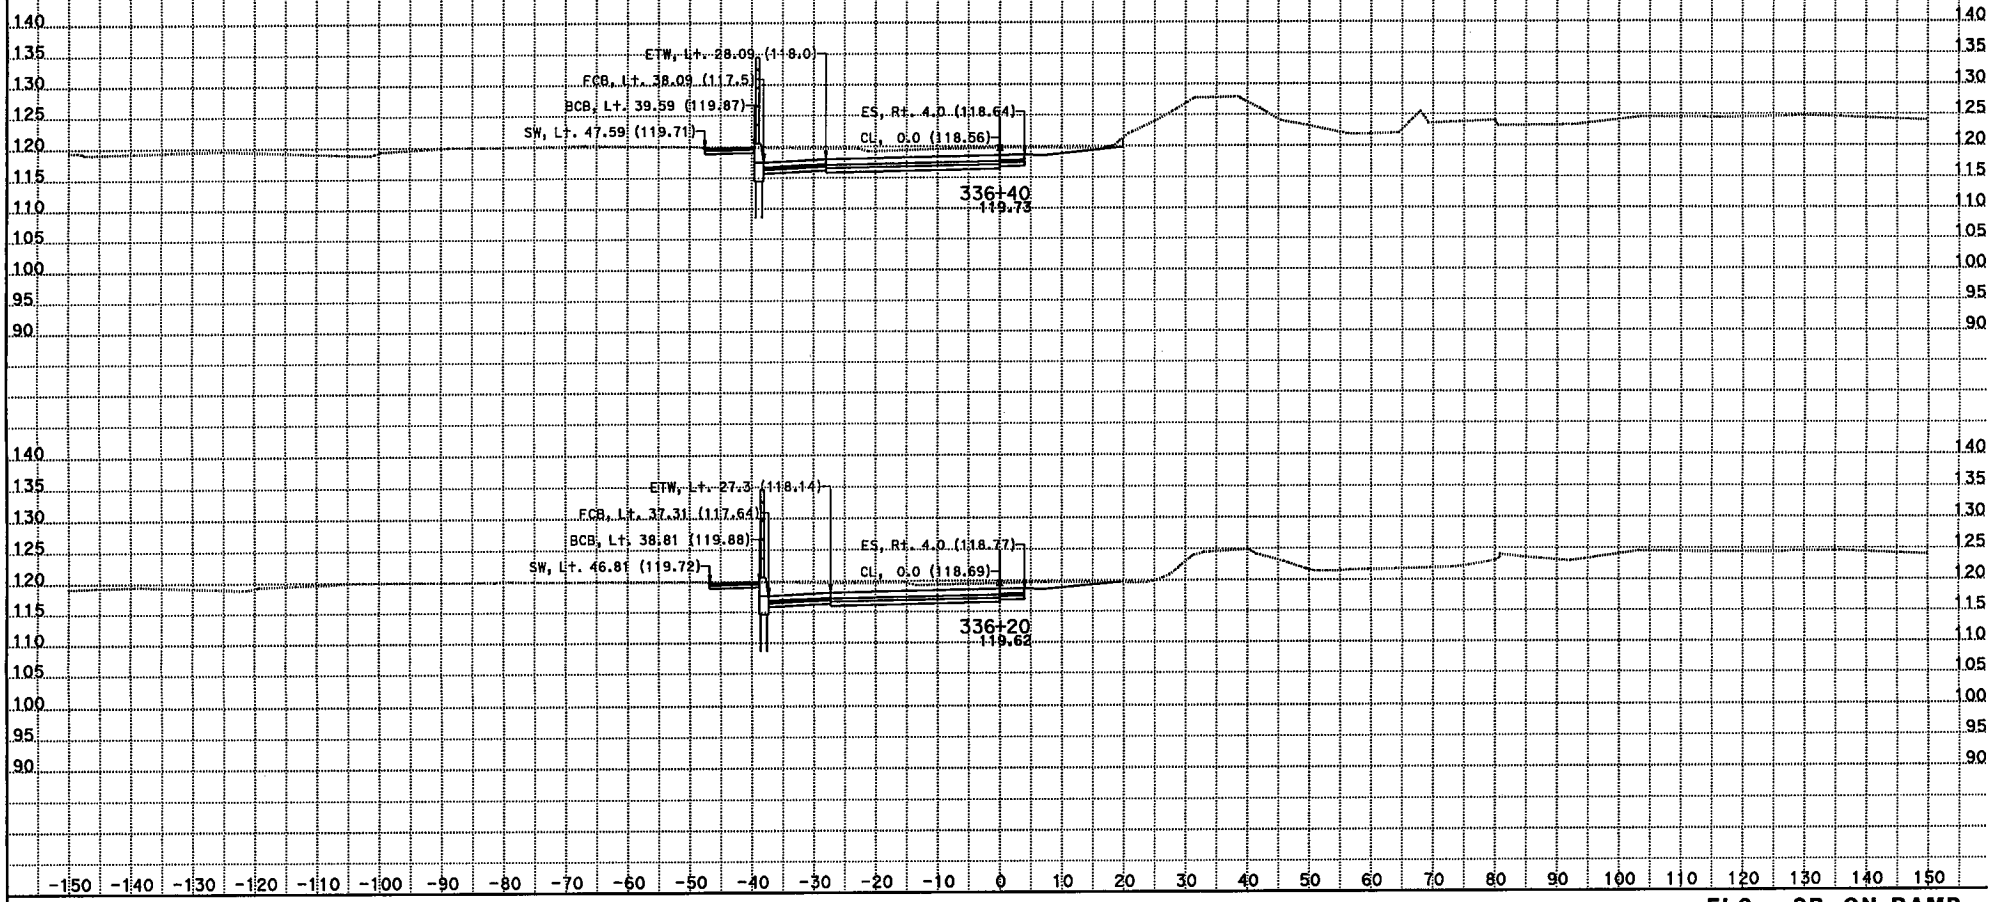

CREATED BY: Kevin Q Nguyen
DATE: 11/29/2012
KC Project: 215951 File: D:\JUNK*951\df13.ear

CONTRACT: 07215951
DIST/CO/RTE/PM: 07/LA/05/0.0-7.6
PROJECT ID: 215951

SCALE: 1" = 10' Horiz.
1" = 10' Vert.
All Dimensions are US Survey Feet

FL3 - SB ON-RAMP CROSS SECTIONS

SHEET 6 OF XXX

DESIGN STUDY ONLY

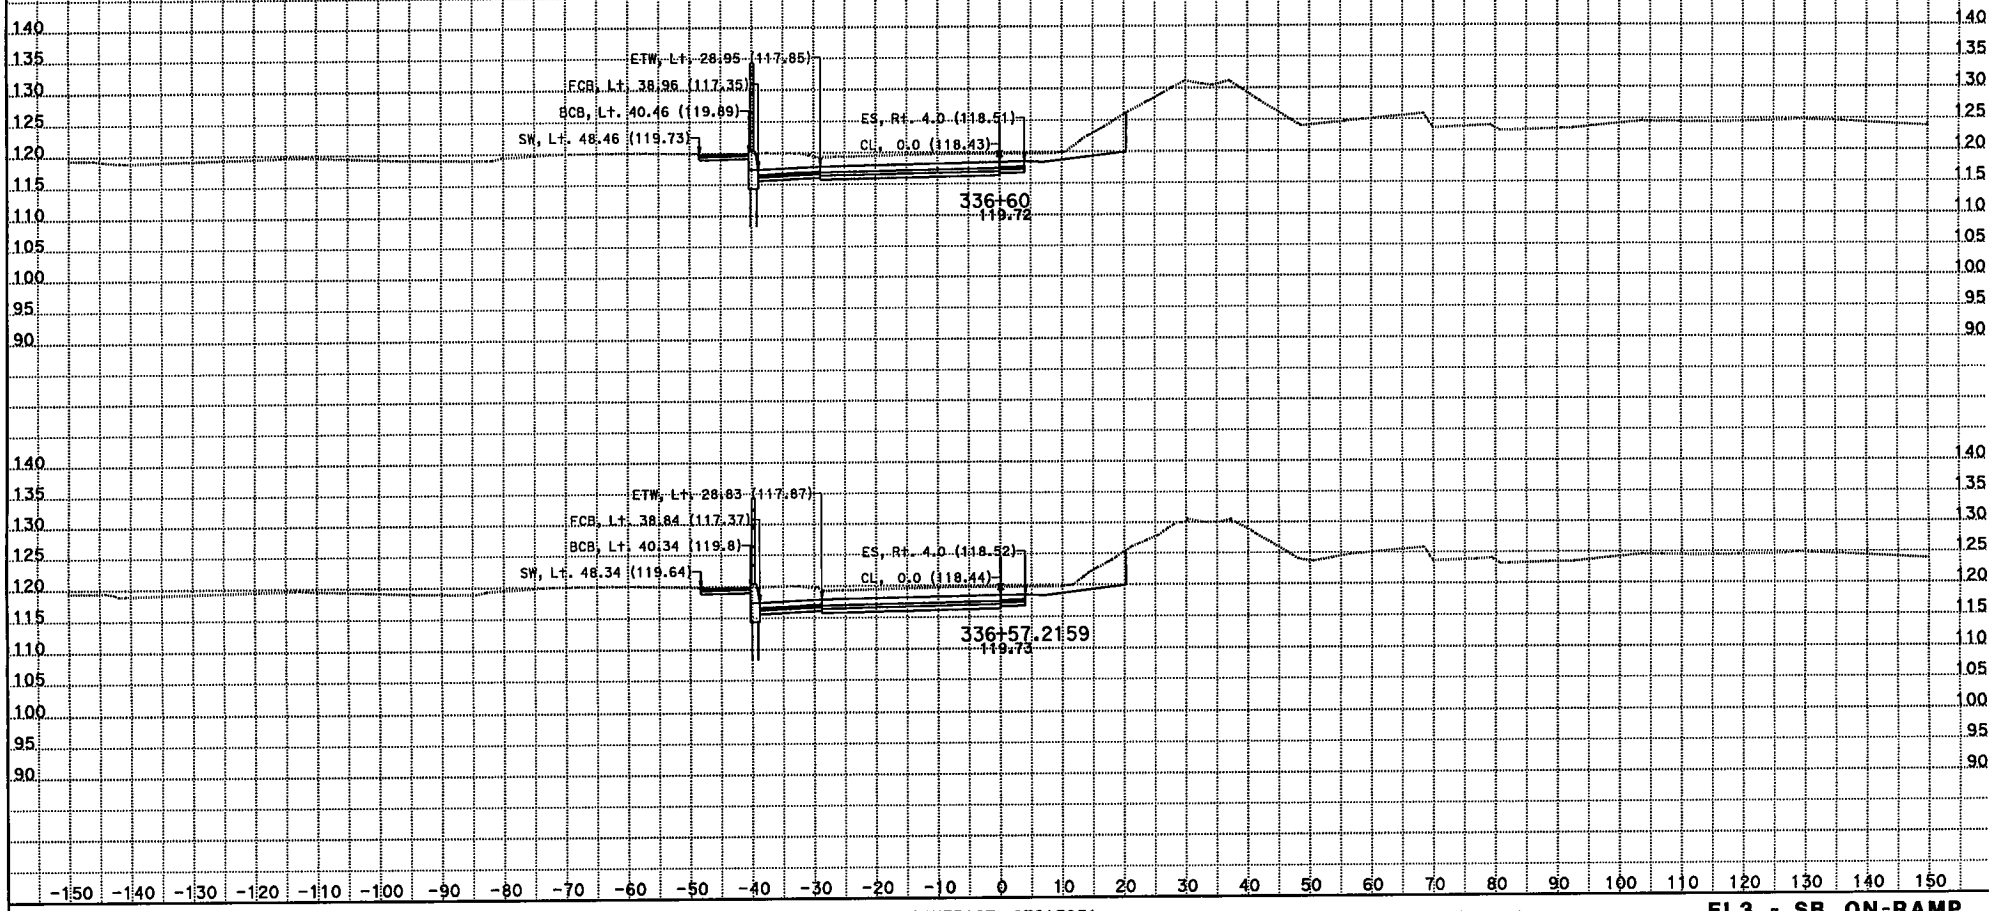

CREATED BY: Kevin Q Nguyen
DATE: 11/29/2012
KC Project: 215951 File: D:\JUNK*951\dfl3.ear

CONTRACT: 07215951
DIST/CO/RTE/PM: 07/LA/05/0.0-7.6
PROJECT ID: 215951

SCALE: 1" = 10' Horiz.
1" = 10' Vert.
All Dimensions are US Survey Feet

FL3 - SB ON-RAMP CROSS SECTIONS

SHEET 7 OF XXX

DESIGN STUDY ONLY

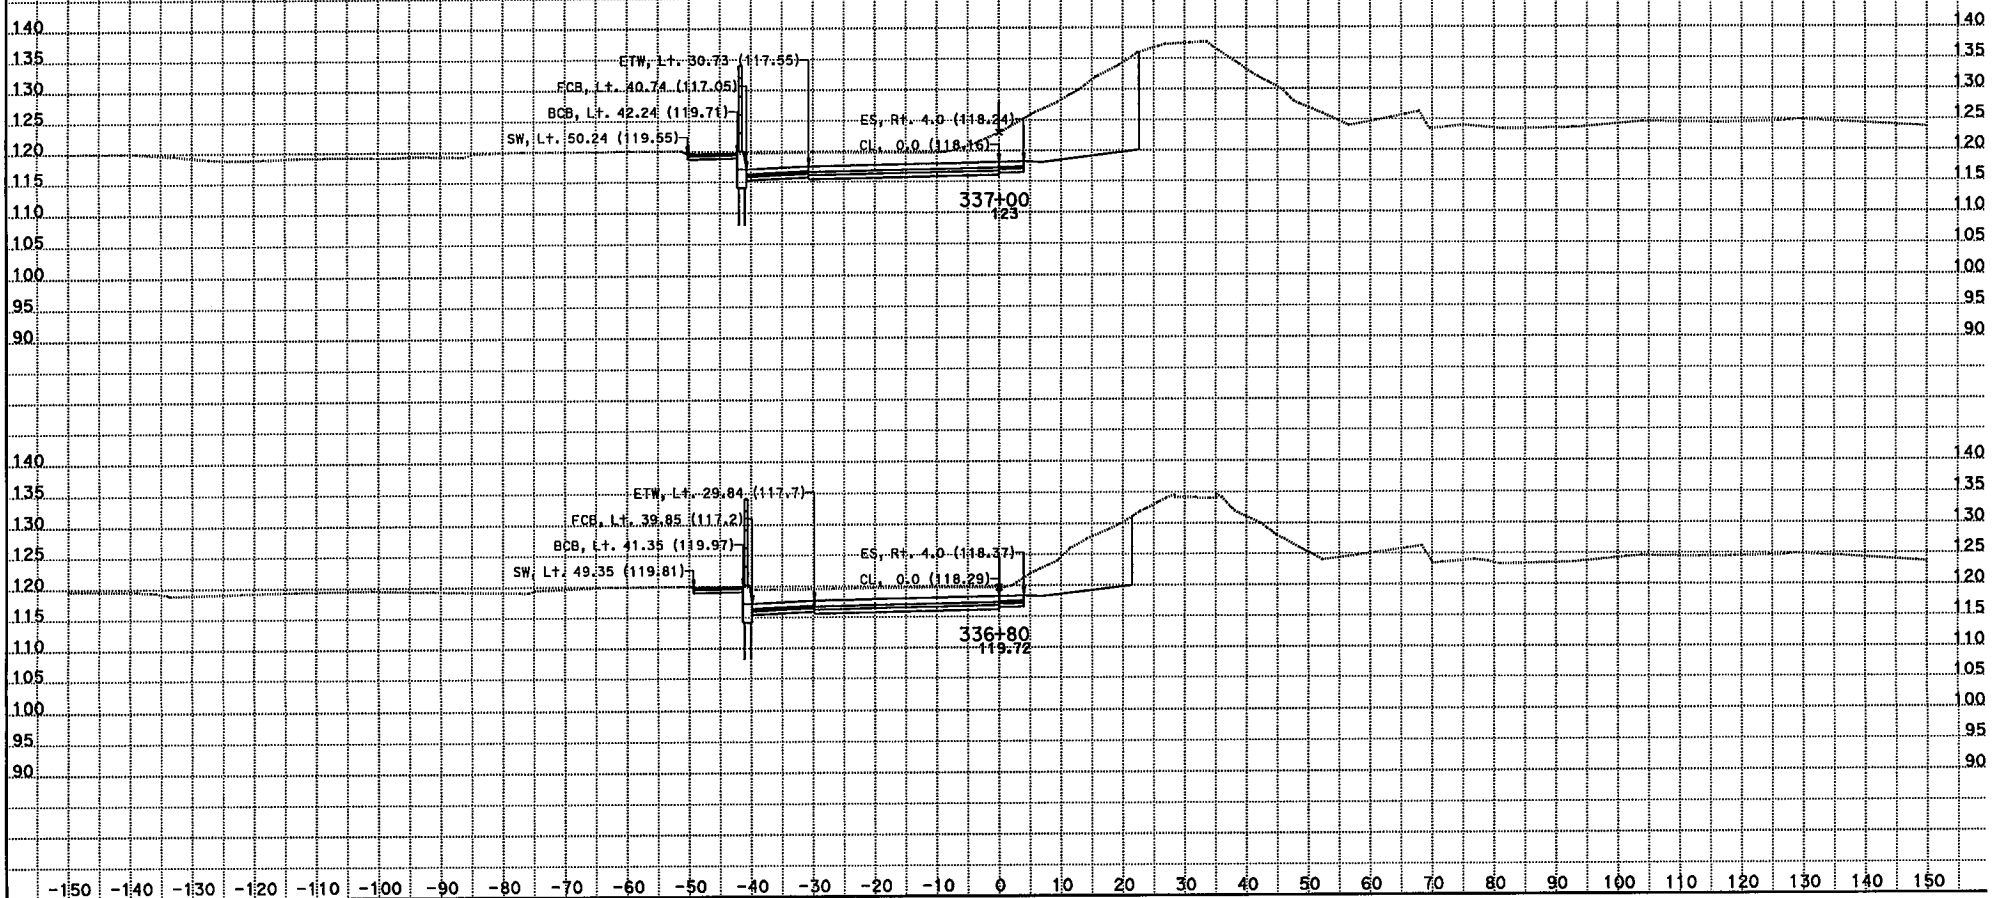

CREATED BY: Kevin Q Nguyen
DATE: 11/29/2012
KC Project: 215951 File: D:\JUNK*951\dfl3.ear

CONTRACT: 07215951
DIST/CO/RTE/PM: 07/LA/05/0.0-7.6
PROJECT ID: 215951

SCALE: 1" = 10' Horiz.
1" = 10' Vert.

All Dimensions are US Survey Feet

FL3 - SB ON-RAMP CROSS SECTIONS

SHEET 8 OF XXX

DESIGN STUDY ONLY

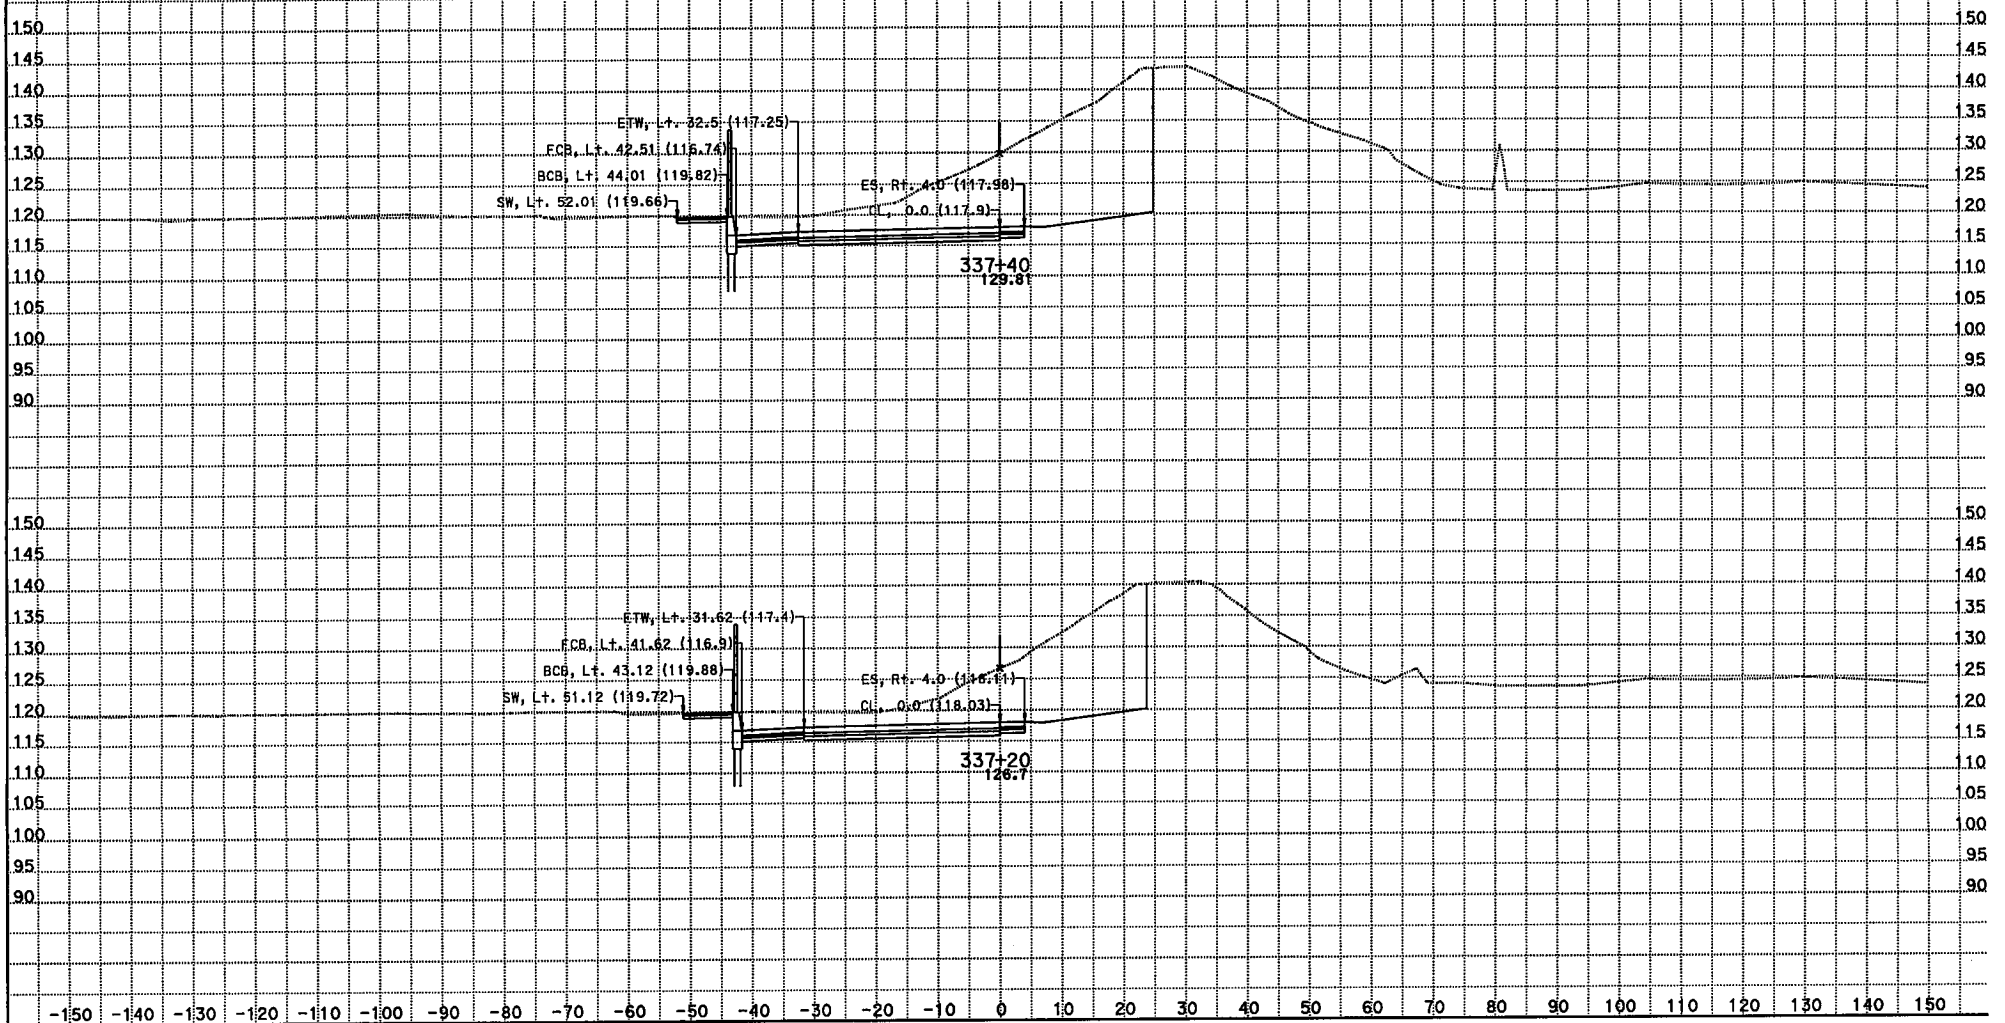

CREATED BY: Kevin Q Nguyen
DATE: 11/29/2012
KC Project: 215951 File: D:\JUNK*951\df13.ear

CONTRACT: 07215951
DIST/CO/RTE/PM: 07/LA/05/0.0-7.6
PROJECT ID: 215951

SCALE: 1" = 10' Horiz.
1" = 10' Vert.
All Dimensions are US Survey Feet

FL3 - SB ON-RAMP CROSS SECTIONS

SHEET 9 OF XXX

DESIGN STUDY ONLY

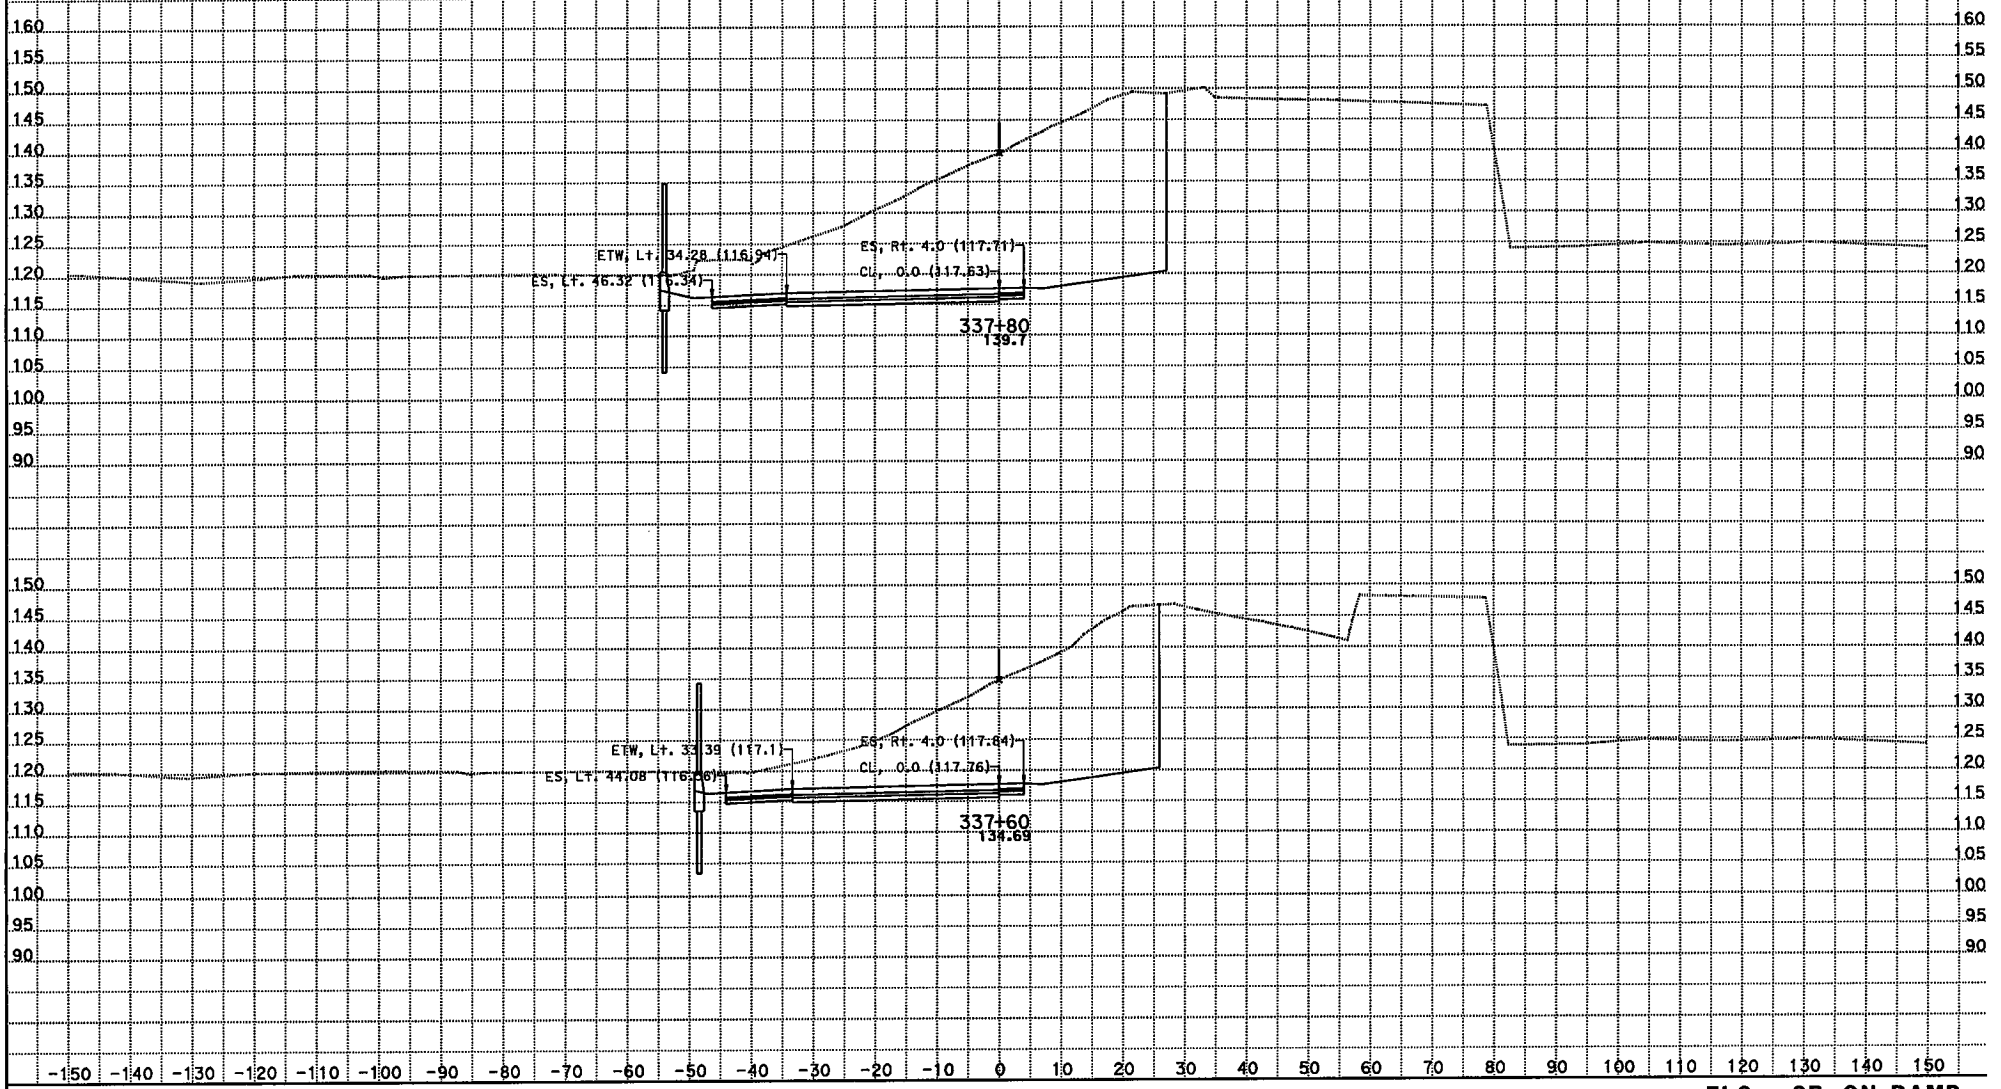

CREATED BY: Kevin Q Nguyen
DATE: 11/29/2012
KC Project: 215951 File: D:\JUNK*951\df13.ear

CONTRACT: 07215951
DIST/CO/RTE/PM: 07/LA/05/0.0-7.6
PROJECT ID: 215951

SCALE: 1" = 10' Horiz.
1" = 10' Vert.
All Dimensions are US Survey Feet

FL3 - SB ON-RAMP
CROSS SECTIONS

DESIGN STUDY ONLY

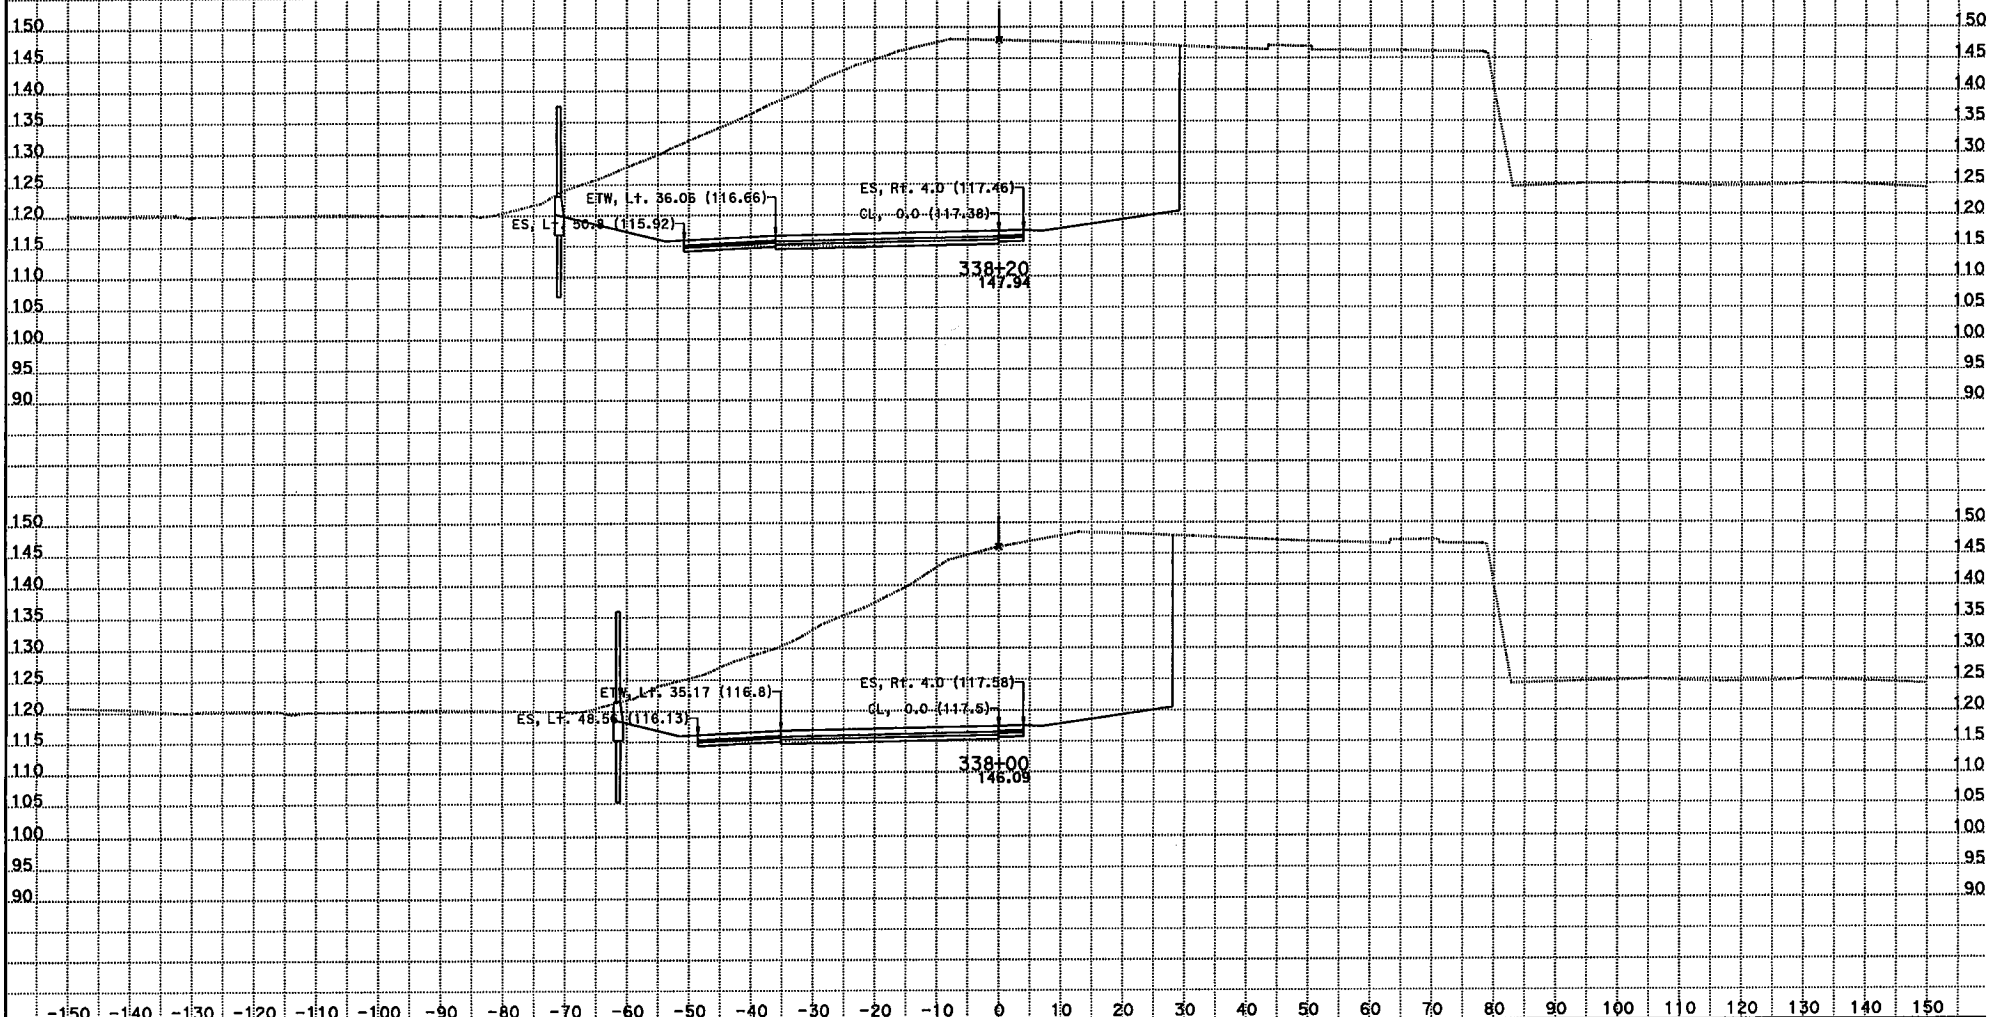

CREATED BY: Kevin Q Nguyen
DATE: 11/29/2012
KC Project: 215951 File: D:\JUNK*951\dfl3.ear

CONTRACT: 07215951
DIST/CO/RTE/PM: 07/LA/05/0.0-7.6
PROJECT ID: 215951

SCALE: 1" = 10' Horiz.
1" = 10' Vert.
All Dimensions are US Survey Feet

FL3 - SB ON-RAMP
CROSS SECTIONS
SHEET 11 OF XXX

DESIGN STUDY ONLY

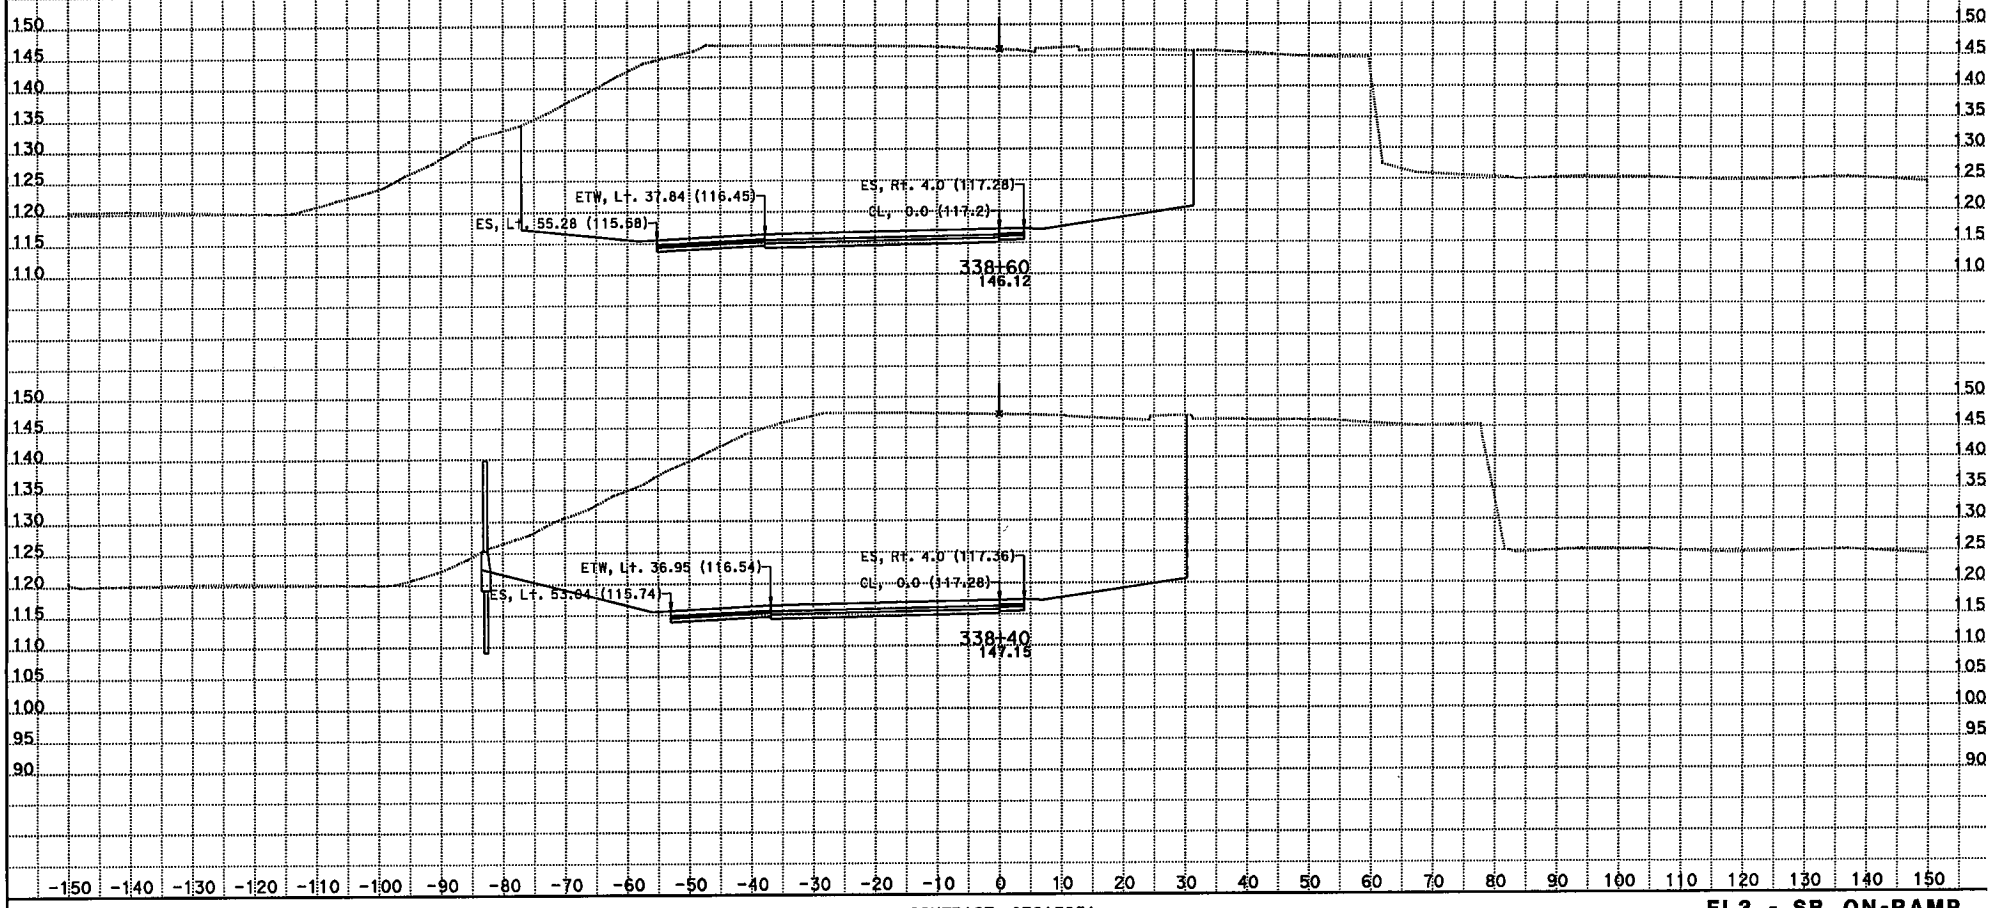

CREATED BY: Kevin Q Nguyen
DATE: 11/29/2012
KC Project: 215951 File: D:\JUNK*951\dfl3.ear

CONTRACT: 07215951
DIST/CO/RTE/PM: 07/LA/05/0.0-7.6
PROJECT ID: 215951

SCALE: 1" = 10' Horiz.
1" = 10' Vert.
All Dimensions are US Survey Feet

FL3 - SB ON-RAMP CROSS SECTIONS

SHEET 12 OF XXX

DESIGN STUDY ONLY

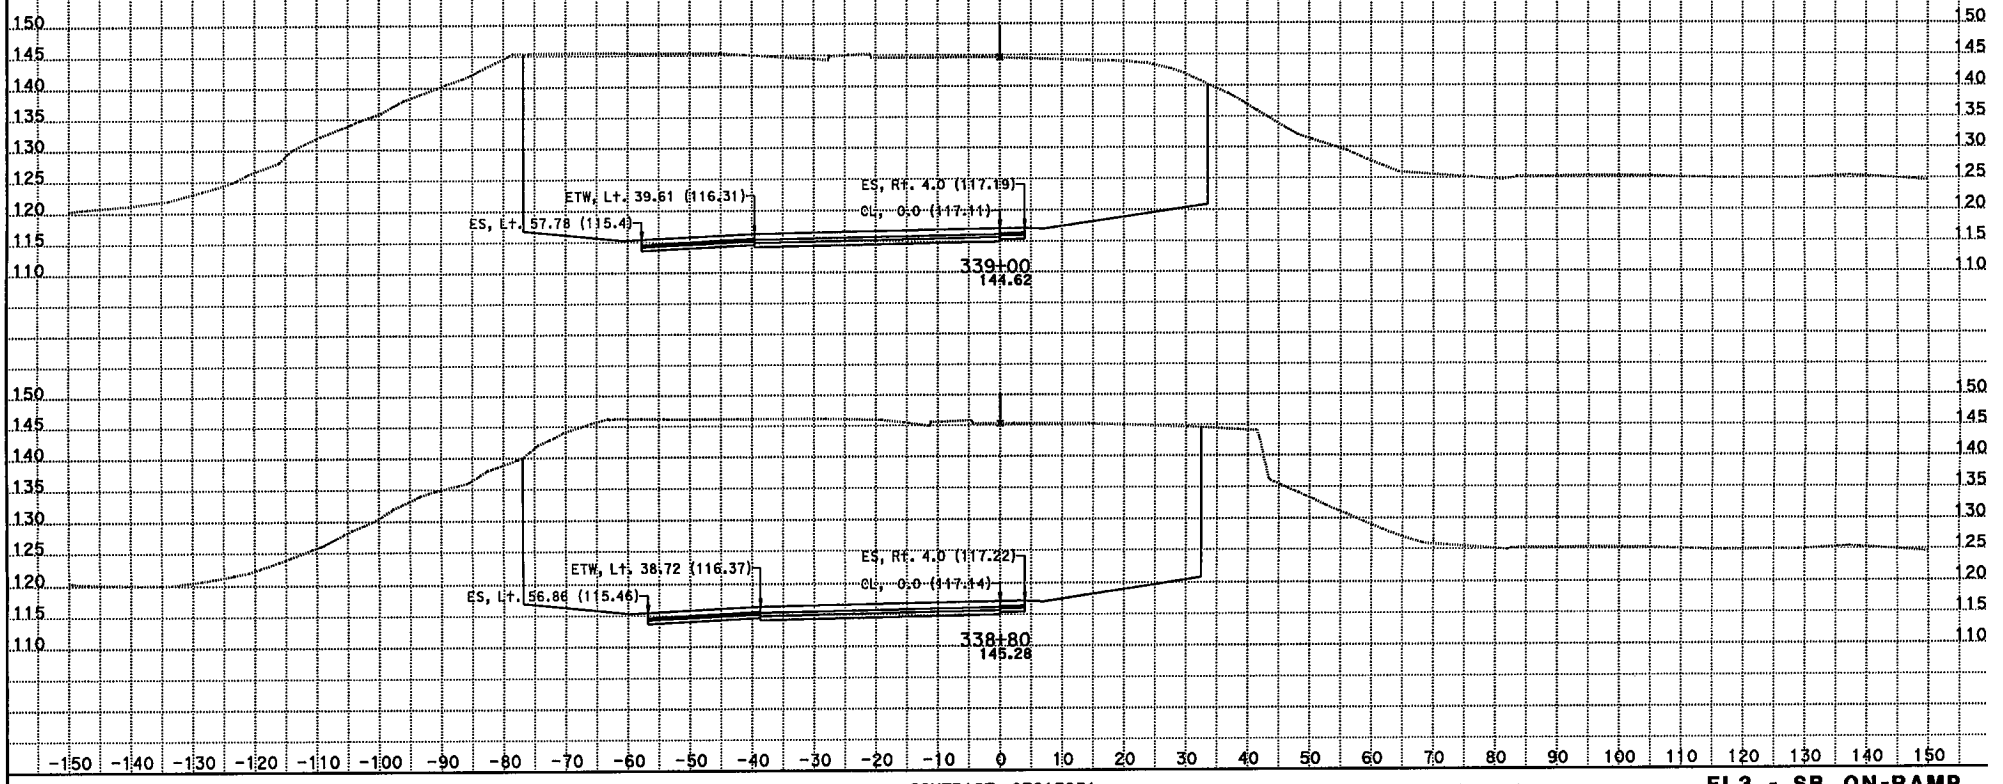

CREATED BY: Kevin Q Nguyen
DATE: 11/29/2012
KC Project: 215951 File: D:\JUNK*951\df13.ear

CONTRACT: 07215951
DIST/CO/RTE/PM: 07/LA/05/0.0-7.6
PROJECT ID: 215951

SCALE: 1" = 10' Horiz.
1" = 10' Vert.
All Dimensions are US Survey Feet

FL3 - SB ON-RAMP CROSS SECTIONS

SHEET 13 OF XXX

DESIGN STUDY ONLY

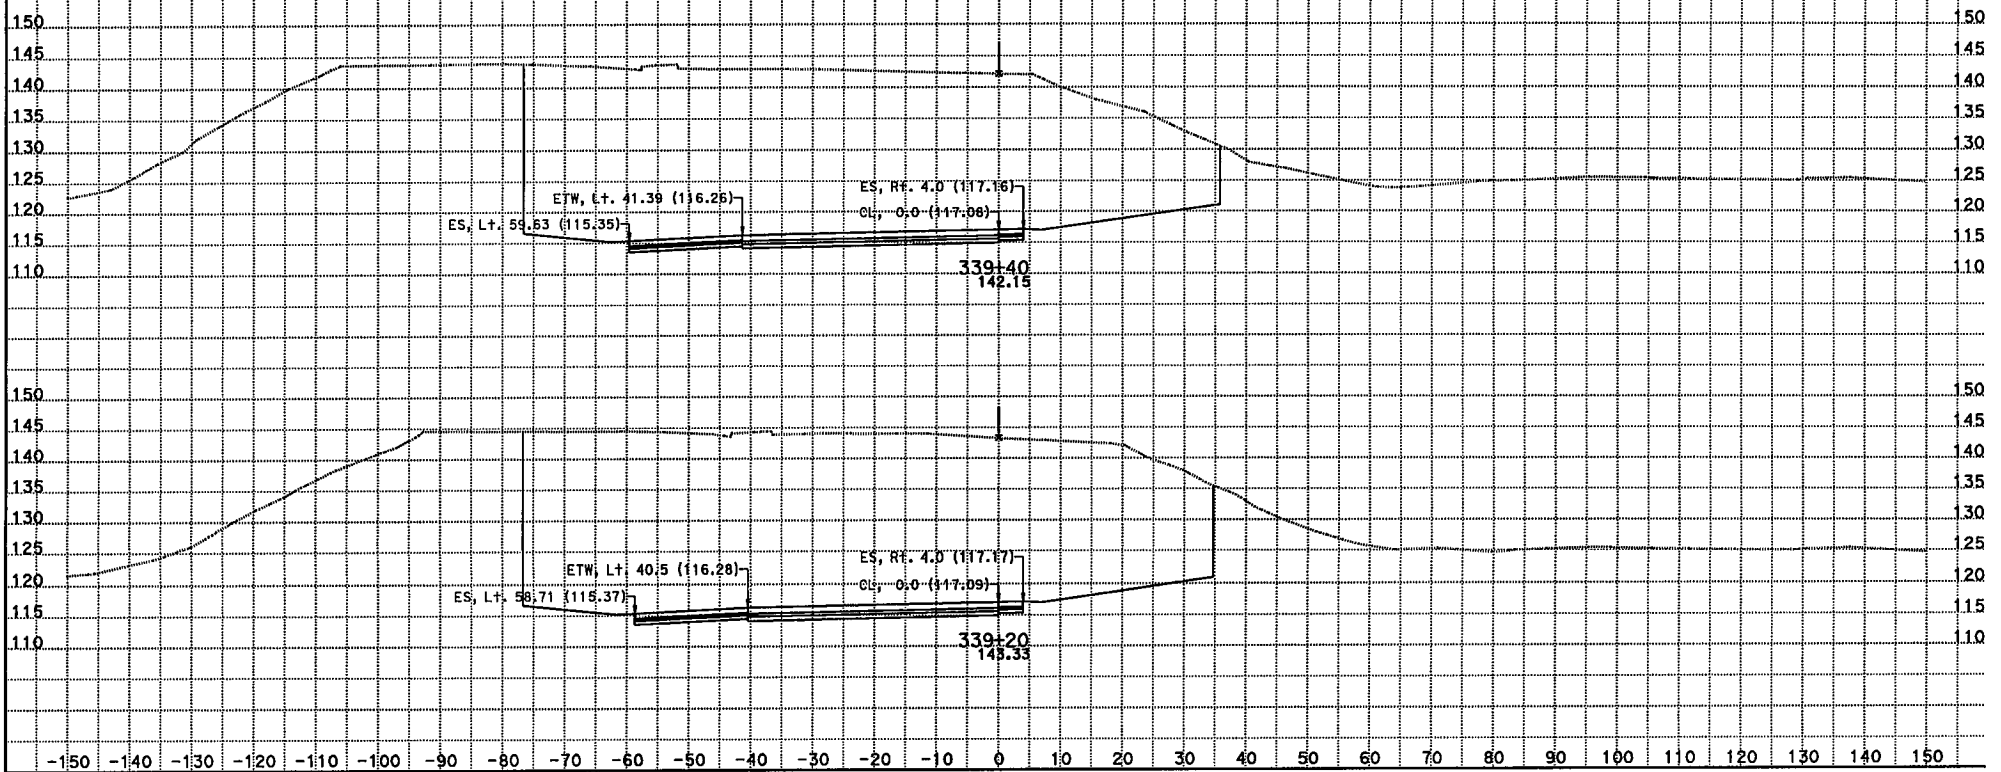

CREATED BY: Kevin Q Nguyen
DATE: 11/29/2012
KC Project: 215951 File: D:\JUNK*951\df13.ear

CONTRACT: 07215951
DIST/CO/RTE/PM: 07/LA/05/0.0-7.6
PROJECT ID: 215951

SCALE: 1" = 10' Horiz.
1" = 10' Vert.
All Dimensions are US Survey Feet

FL3 - SB ON-RAMP
CROSS SECTIONS
SHEET 14 OF XXX

DESIGN STUDY ONLY

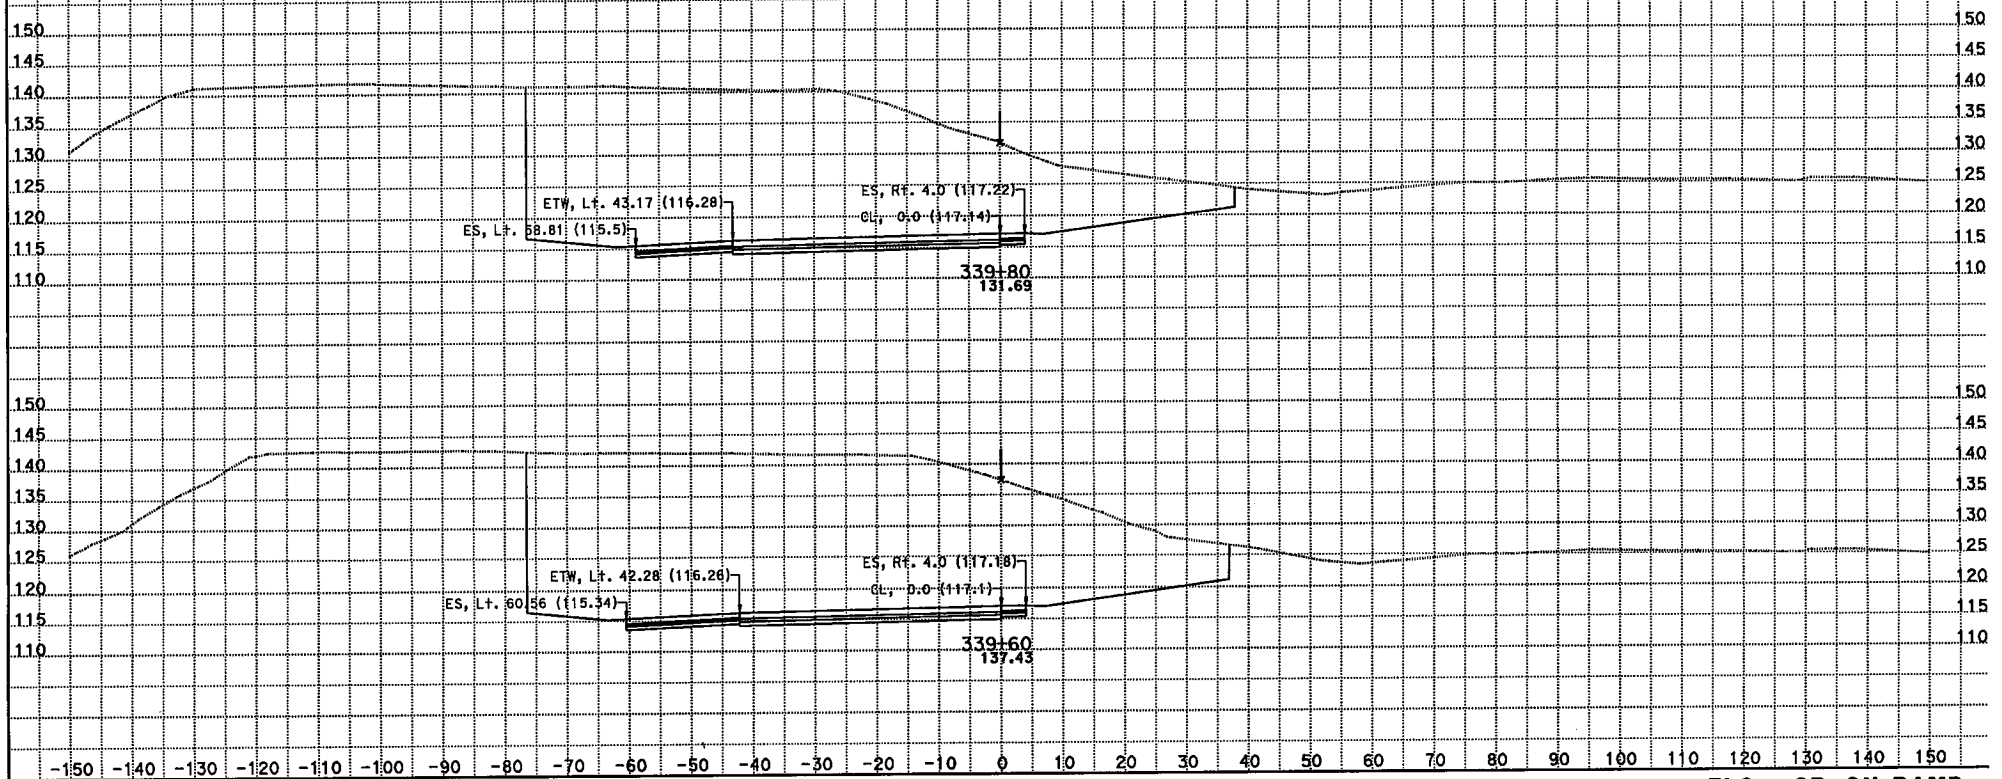

CREATED BY: Kevin Q Nguyen
DATE: 11/29/2012
KC Project: 215951 File: D:\JUNK*951\dfl3.ear

CONTRACT: 07215951
DIST/CO/RTE/PM: 07/LA/05/0.0-7.6
PROJECT ID: 215951

SCALE: 1" = 10' Horiz.
1" = 10' Vert.
All Dimensions are US Survey Feet

FL3 - SB ON-RAMP CROSS SECTIONS

SHEET 15 OF XXX

DESIGN STUDY ONLY

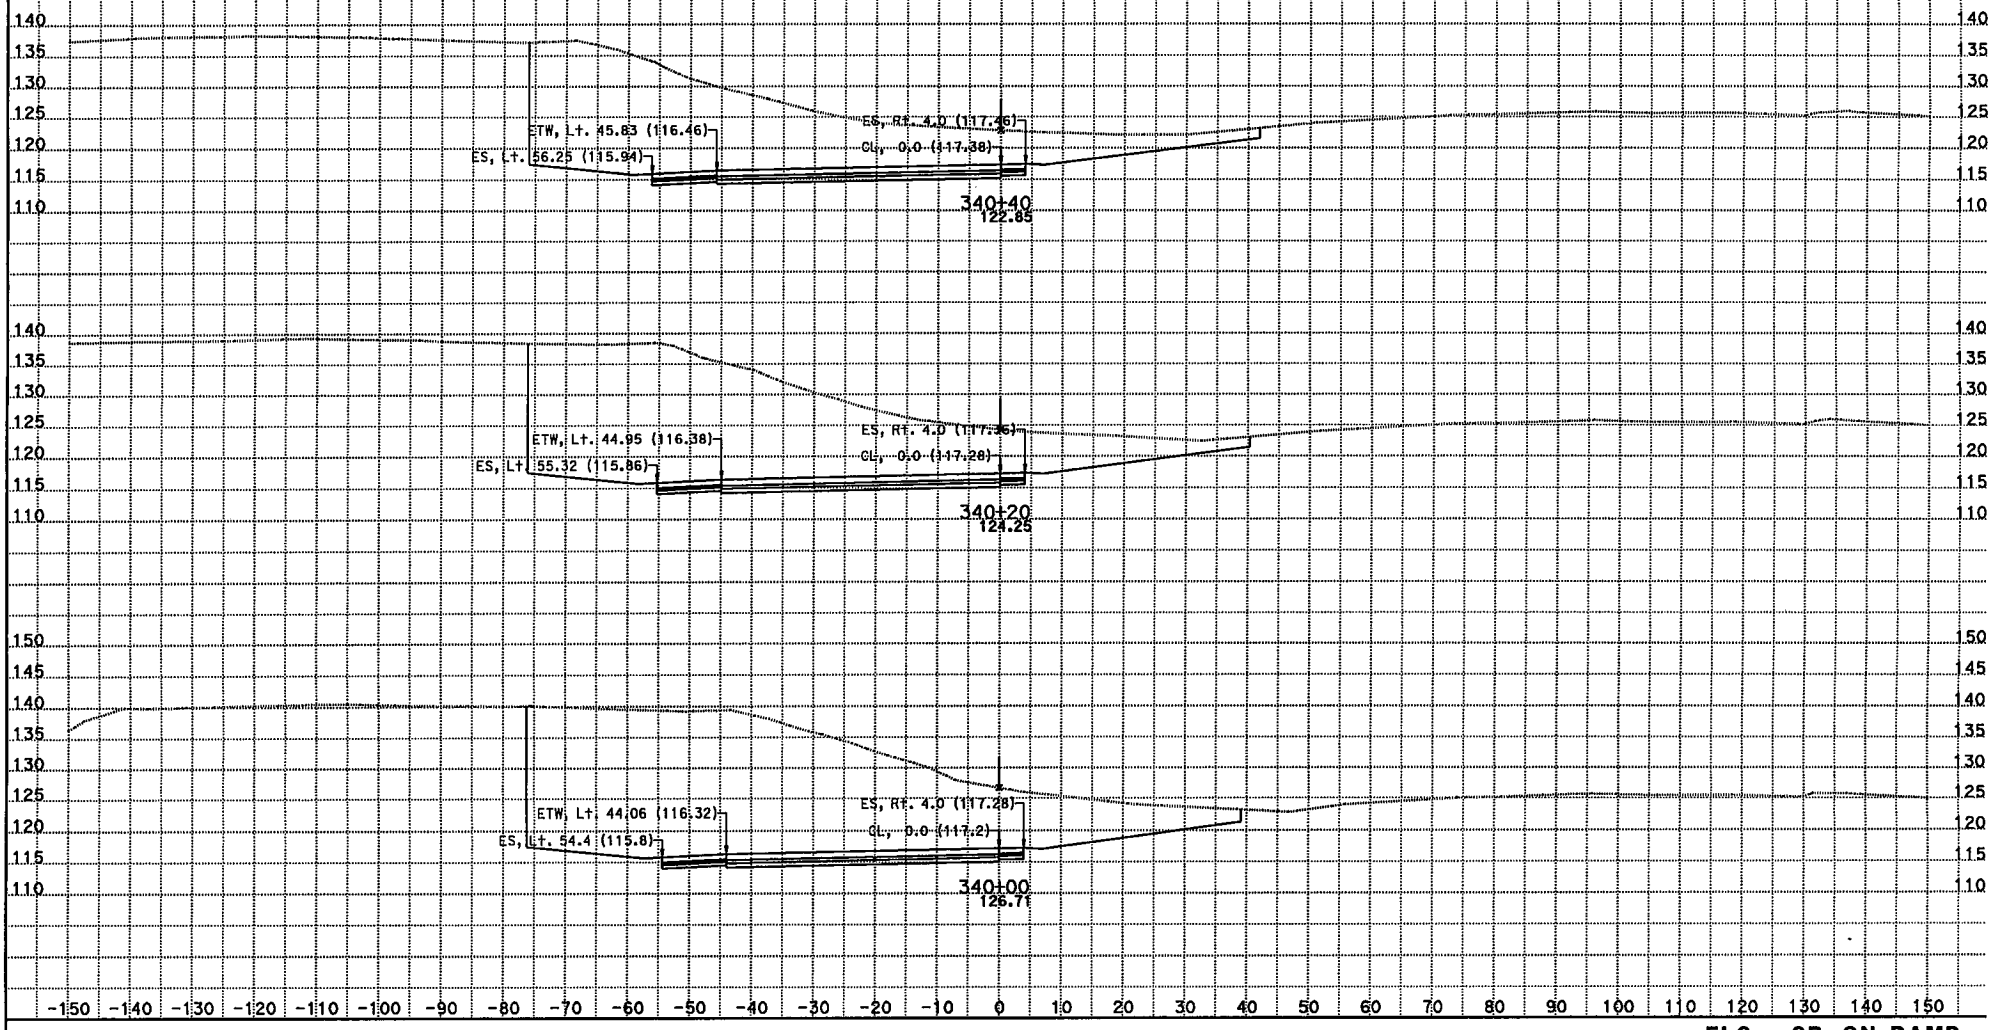

CREATED BY: Kevin Q Nguyen
DATE: 11/29/2012
KC Project: 215951 File: D:\JUNK*951\dfl3.ear

CONTRACT: 07215951
DIST/CO/RTE/PM: 07/LA/05/0.0-7.6
PROJECT ID: 215951

SCALE: 1" = 10' Horiz.
1" = 10' Vert.
All Dimensions are US Survey Feet

FL3 - SB ON-RAMP
CROSS SECTIONS

DESIGN STUDY ONLY

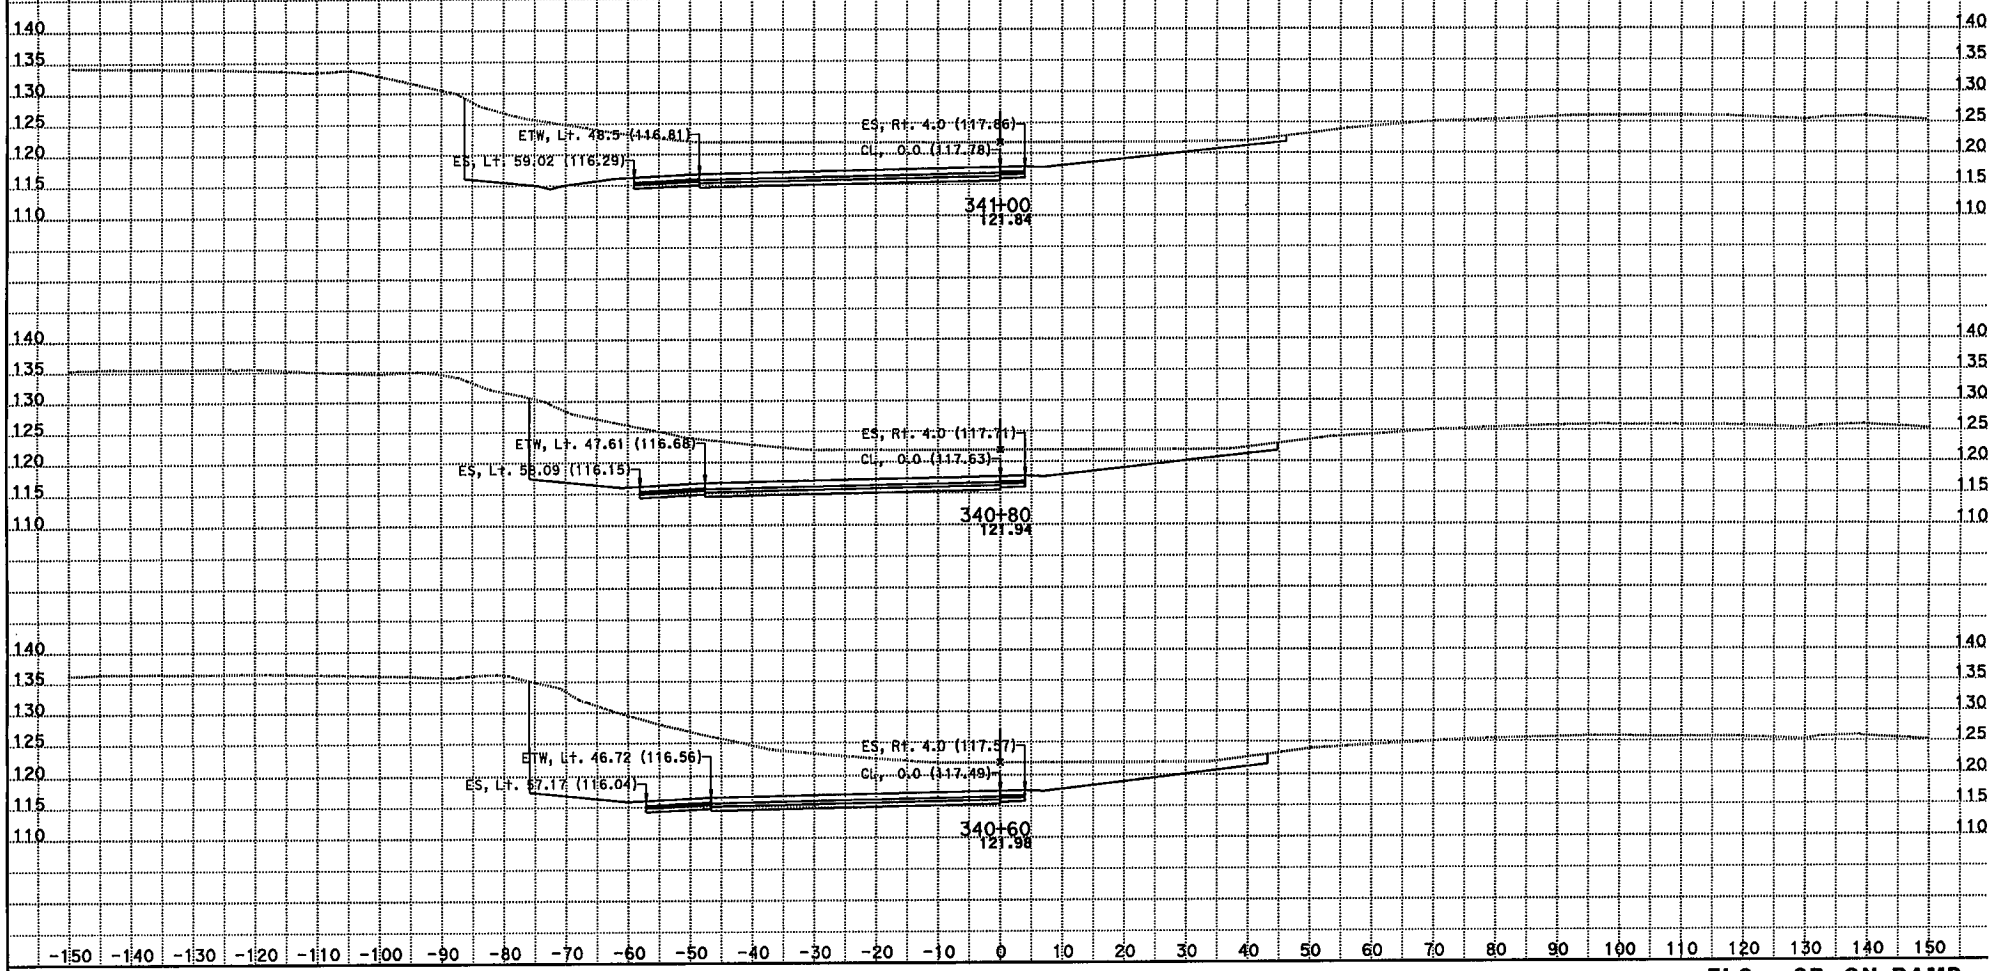

CREATED BY: Kevin Q Nguyen
DATE: 11/29/2012
KC Project: 215951 File: D:\JUNK*951\dfl3.ear

CONTRACT: 07215951
DIST/CO/RTE/PM: 07/LA/05/0.0-7.6
PROJECT ID: 215951

SCALE: 1" = 10' Horiz.
1" = 10' Vert.
All Dimensions are US Survey Feet

FL3 - SB ON-RAMP
CROSS SECTIONS
SHEET 17 OF XXX

DESIGN STUDY ONLY

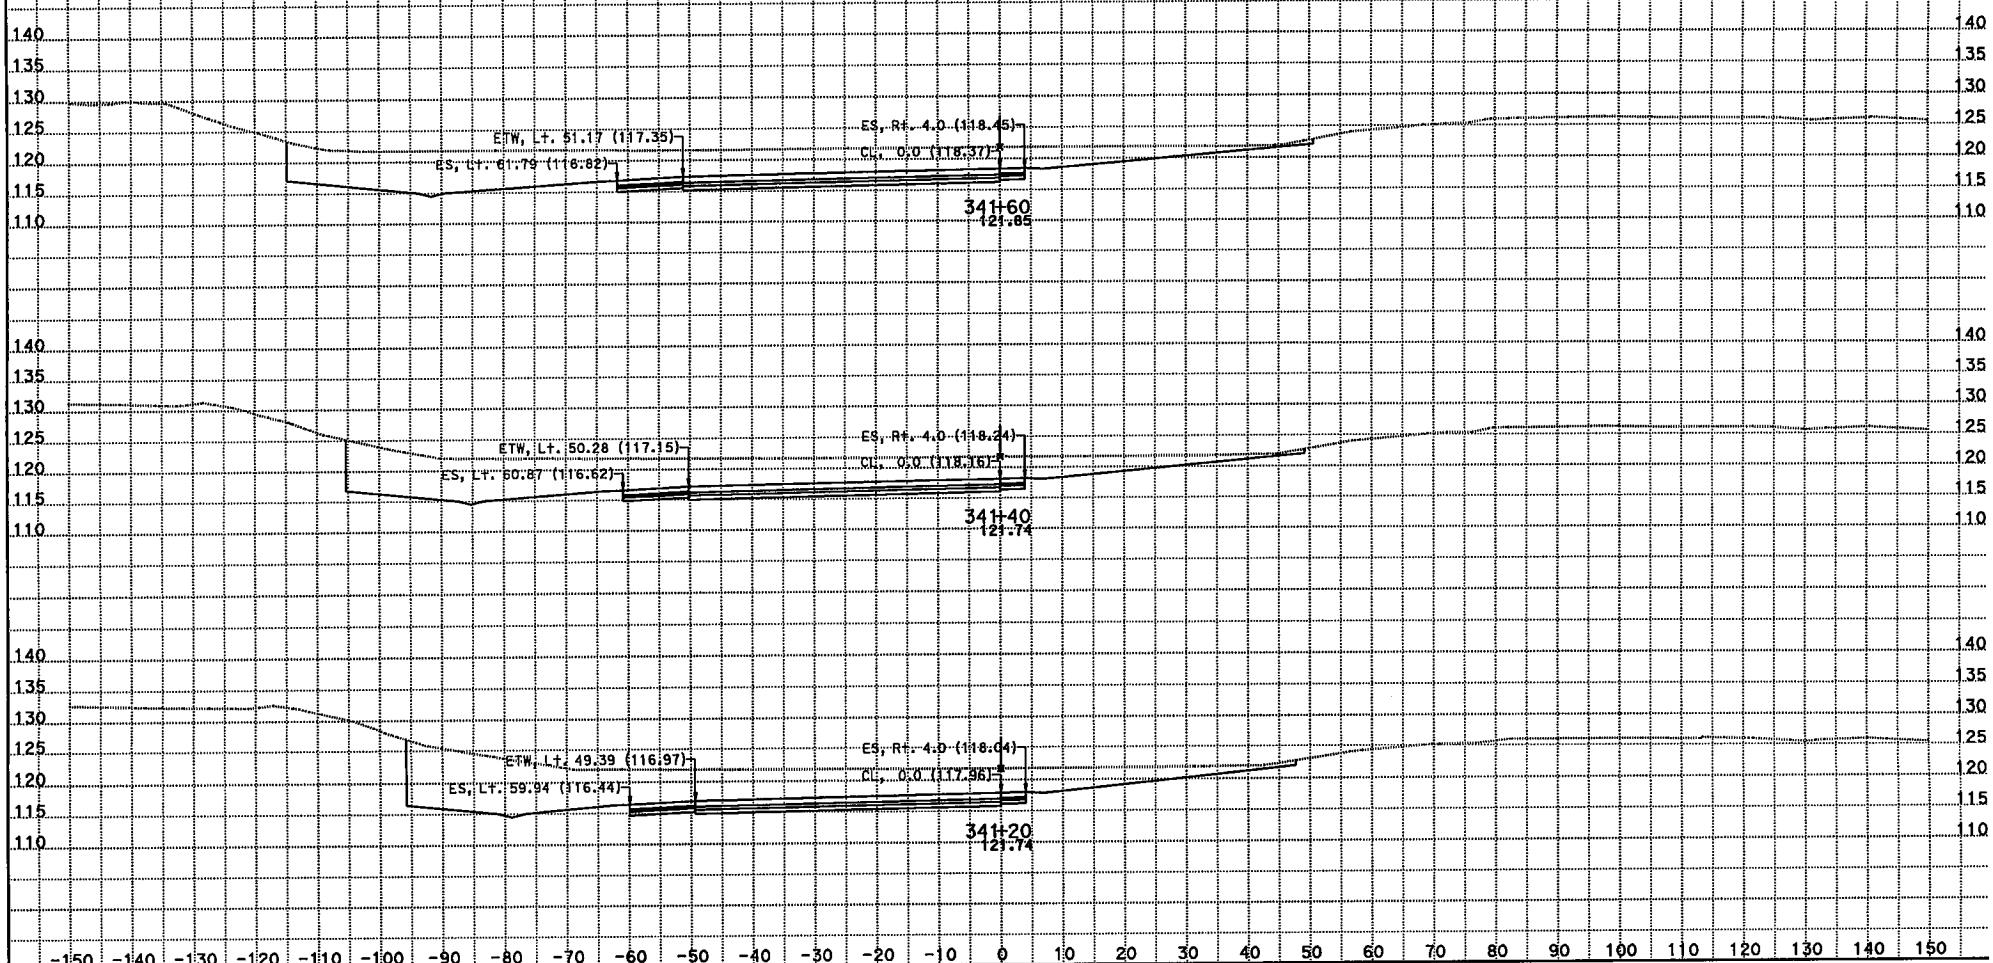

CREATED BY: Kevin Q Nguyen
DATE: 11/29/2012
KC Project: 215951 File: D:\JUNK*951\df13.ear

CONTRACT: 07215951
DIST/CO/RTE/PM: 07/LA/05/0.0-7.6
PROJECT ID: 215951

SCALE: 1" = 10' Horiz.
1" = 10' Vert.
All Dimensions are US Survey Feet

FL3 - SB ON-RAMP
CROSS SECTIONS

DESIGN STUDY ONLY

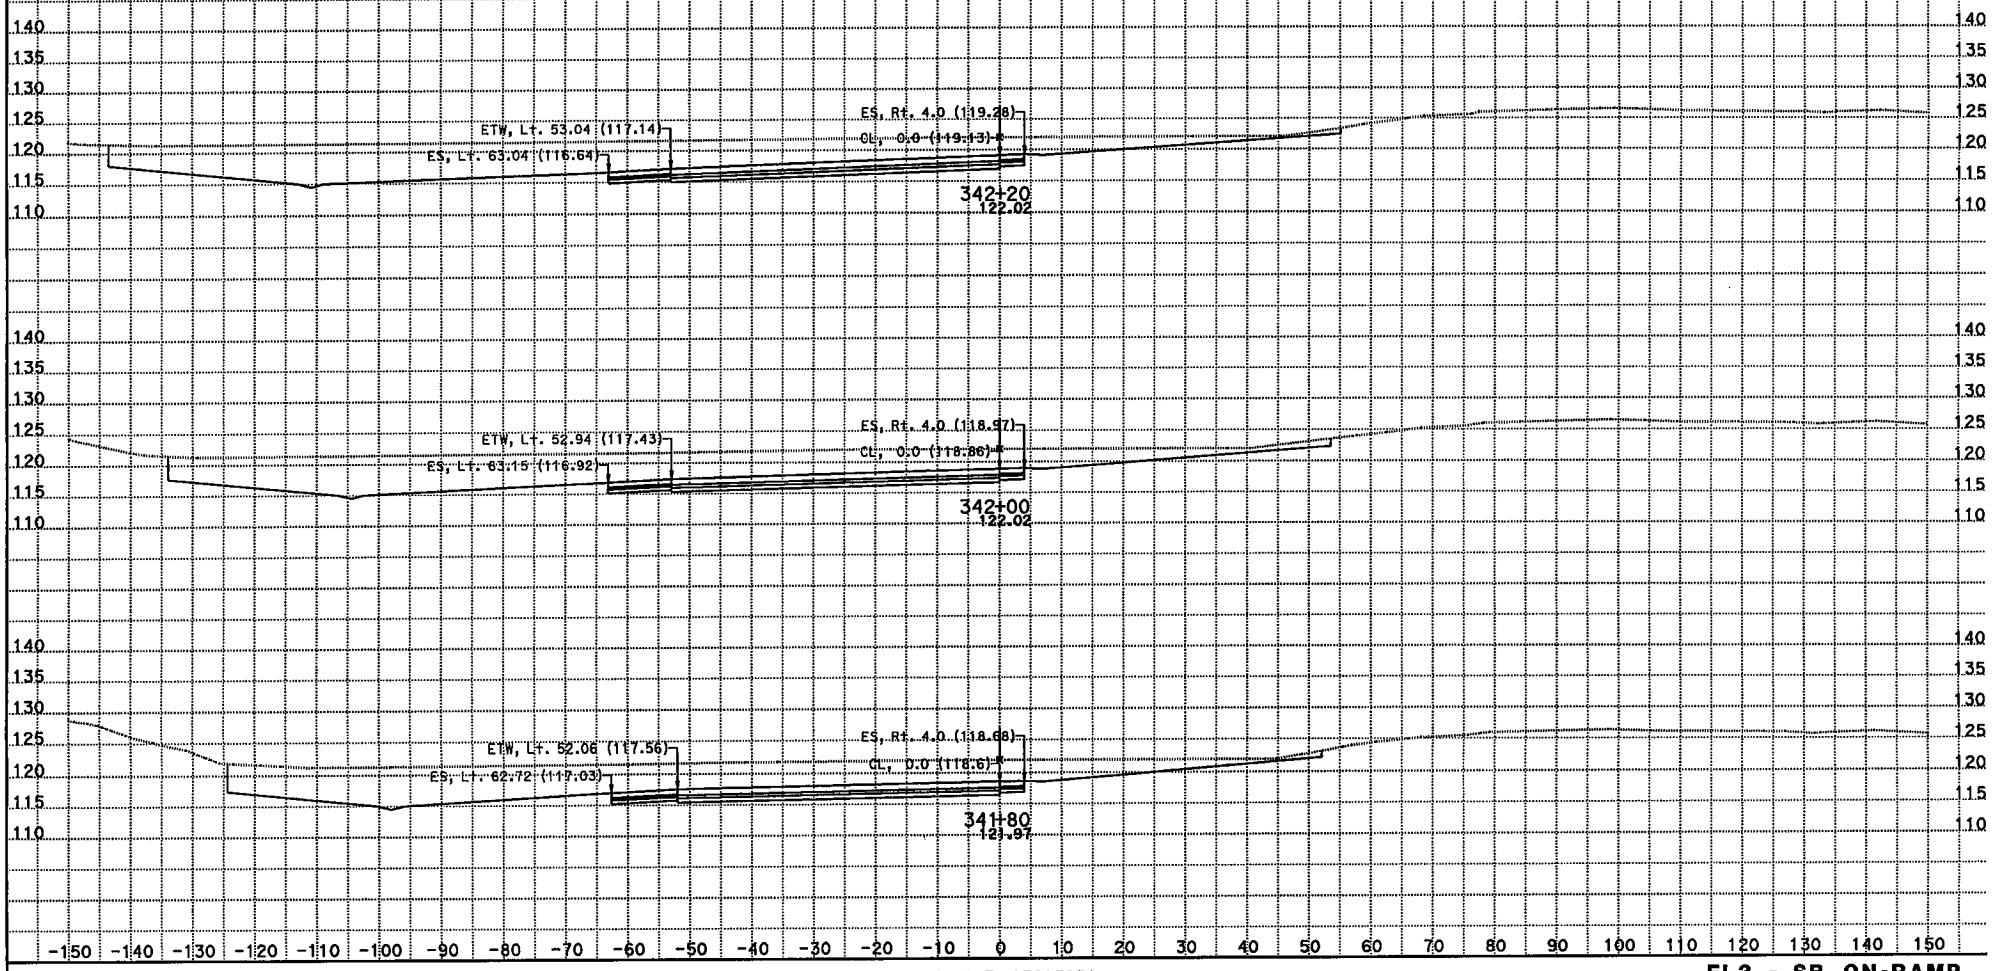

CREATED BY: Kevin Q Nguyen
DATE: 11/29/2012
KC Project: 215951 File: D:\JUNK*951\df13.ear

CONTRACT: 07215951
DIST/CO/RTE/PM: 07/LA/05/0.0-7.6
PROJECT ID: 215951

SCALE: 1" = 10' Horiz.
1" = 10' Vert.
All Dimensions are US Survey Feet

FL3 - SB ON-RAMP
CROSS SECTIONS

DESIGN STUDY ONLY

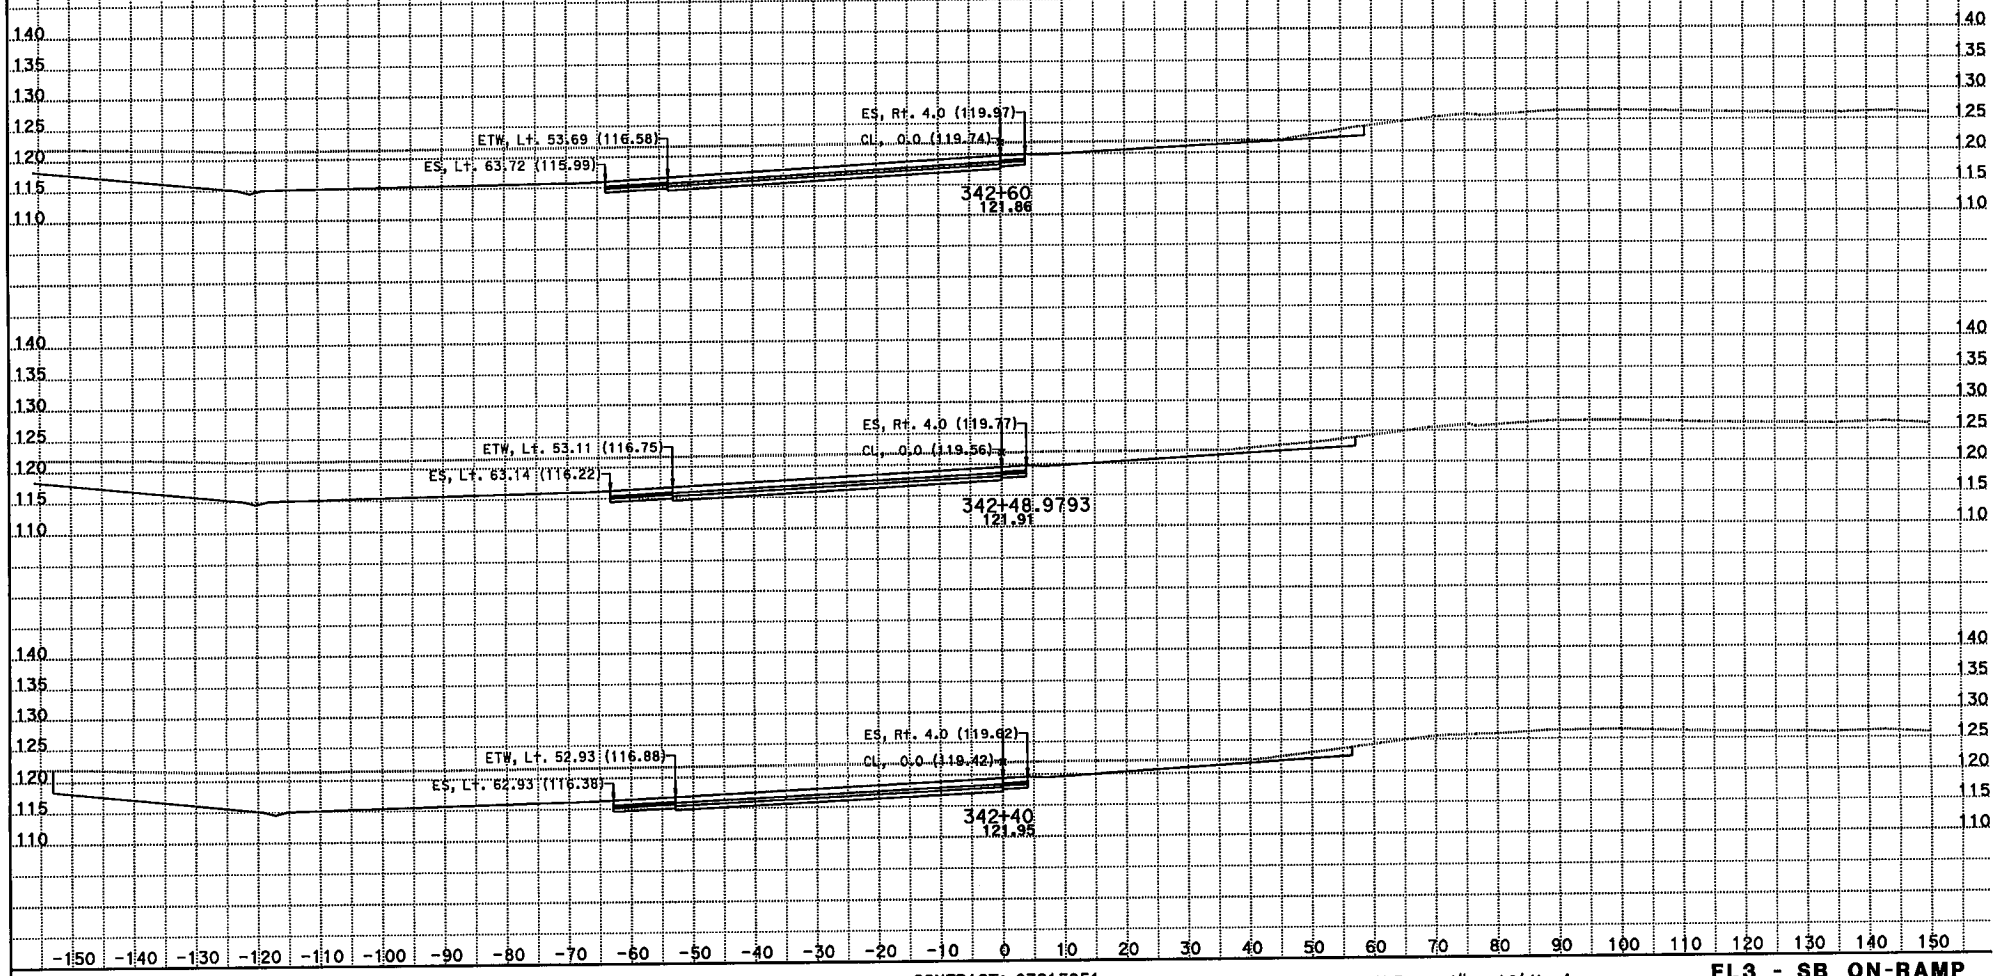

CREATED BY: Kevin Q Nguyen
DATE: 11/29/2012
KC Project: 215951 File: D:\JUNK*951\dfl3.ear

CONTRACT: 07215951
DIST/CO/RTE/PM: 07/LA/05/0.0-7.6
PROJECT ID: 215951

SCALE: 1" = 10' Horiz.
1" = 10' Vert.
All Dimensions are US Survey Feet

FL3 - SB ON-RAMP CROSS SECTIONS

SHEET 20 OF XXX

DESIGN STUDY ONLY

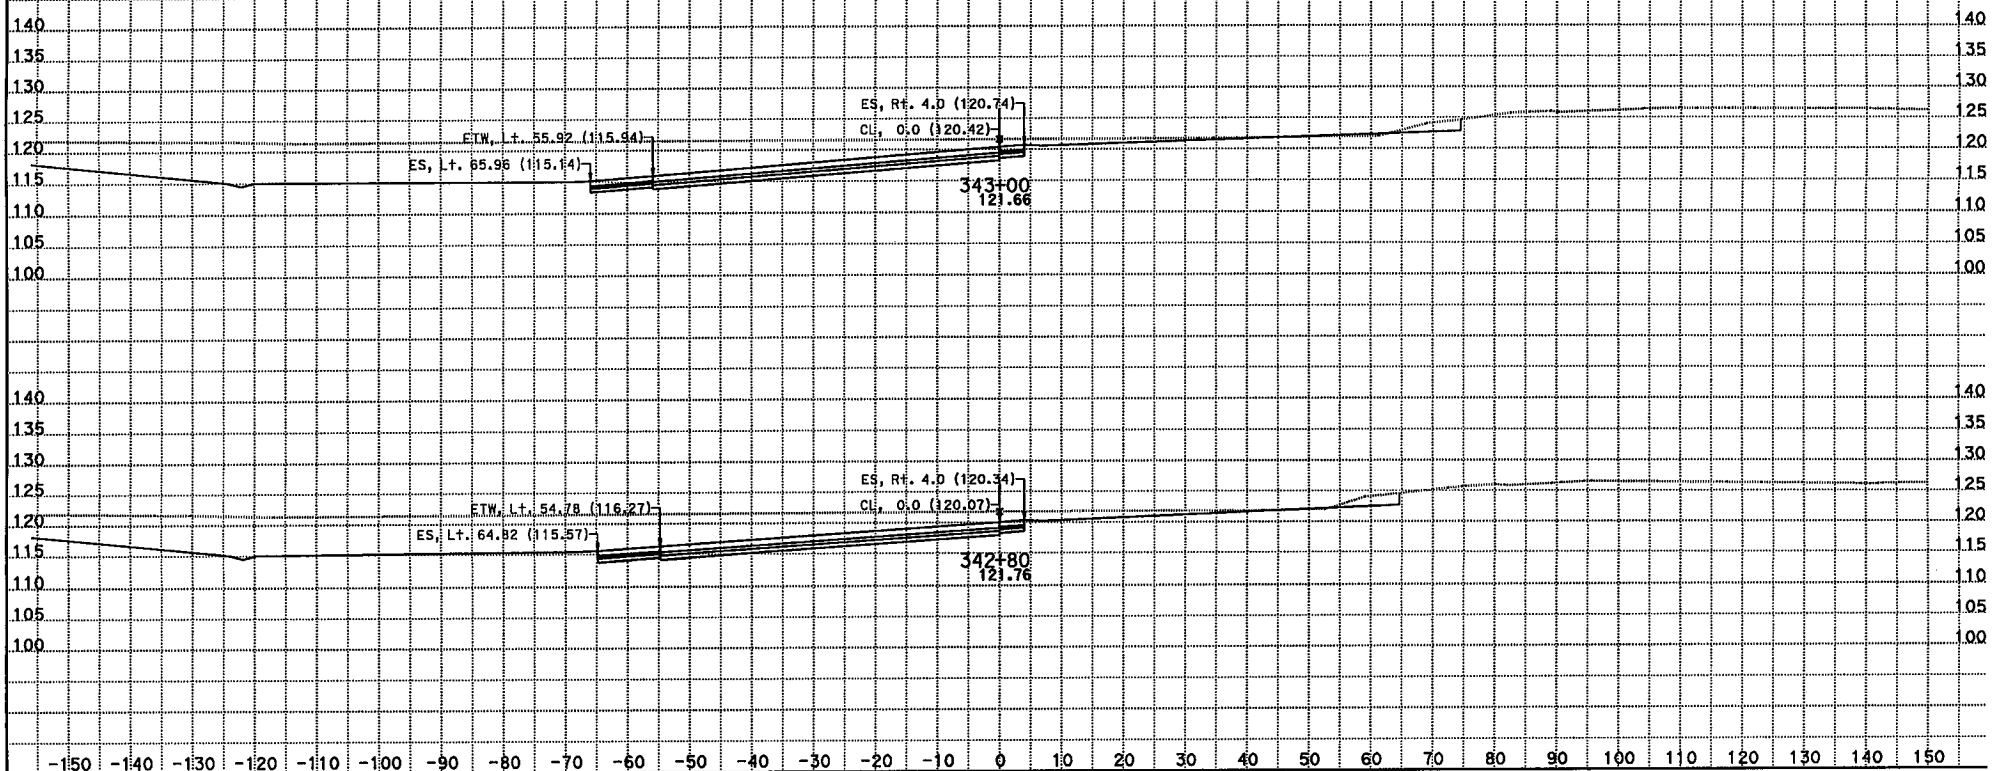

CREATED BY: Kevin Q Nguyen
DATE: 11/29/2012
KC Project: 215951 File: D:\JUNK*951\dfl3.ear

CONTRACT: 07215951
DIST/CO/RTE/PM: 07/LA/05/0.0-7.6
PROJECT ID: 215951

SCALE: 1" = 10' Horiz.
1" = 10' Vert.
All Dimensions are US Survey Feet

FL3 - SB ON-RAMP
CROSS SECTIONS

DESIGN STUDY ONLY

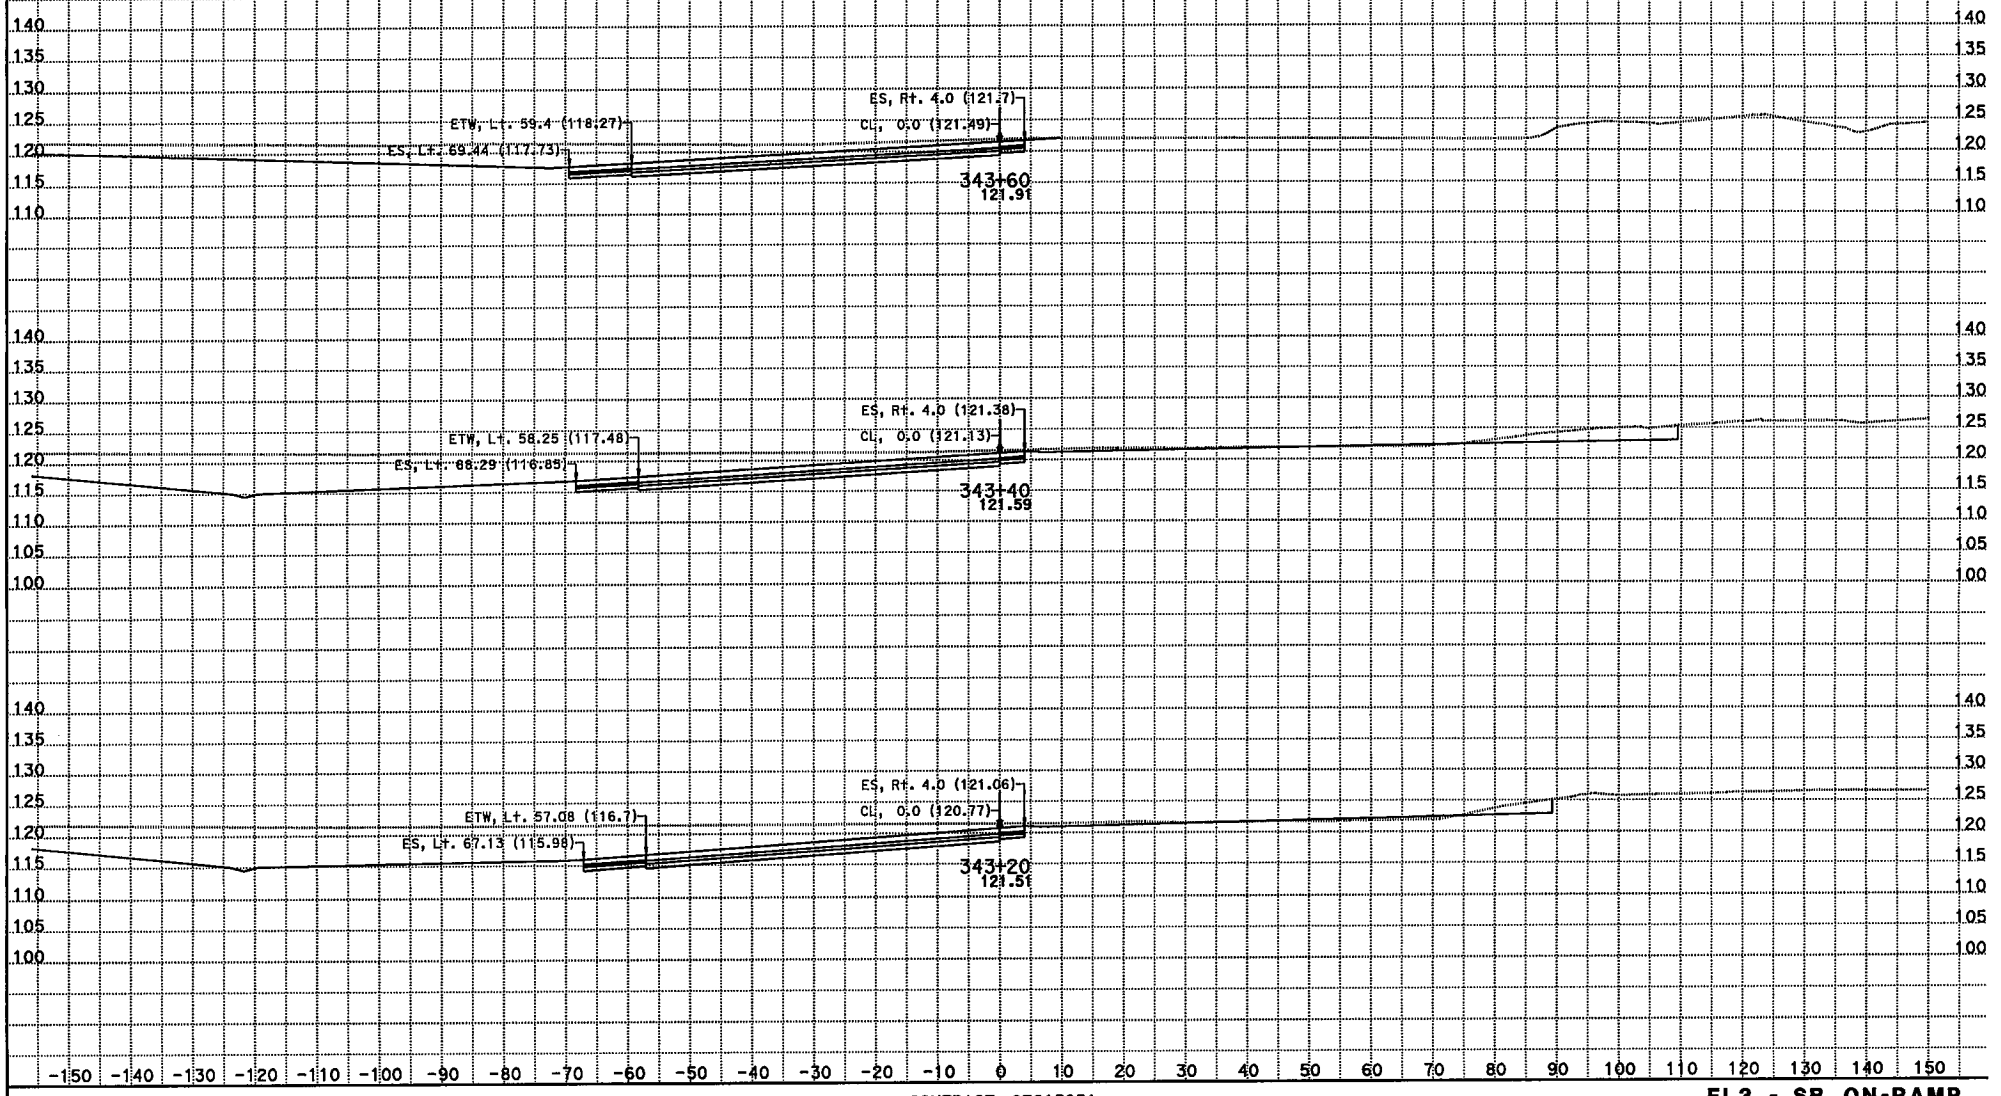

CREATED BY: Kevin Q Nguyen
DATE: 11/29/2012
KC Project: 215951 File: D:\JUNK*951\dfl3.ear

CONTRACT: 07215951
DIST/CO/RTE/PM: 07/LA/05/0.0-7.6
PROJECT ID: 215951

SCALE: 1" = 10' Horiz.
1" = 10' Vert.
All Dimensions are US Survey Feet

FL3 - SB ON-RAMP CROSS SECTIONS

SHEET 22 OF XXX

DESIGN STUDY ONLY

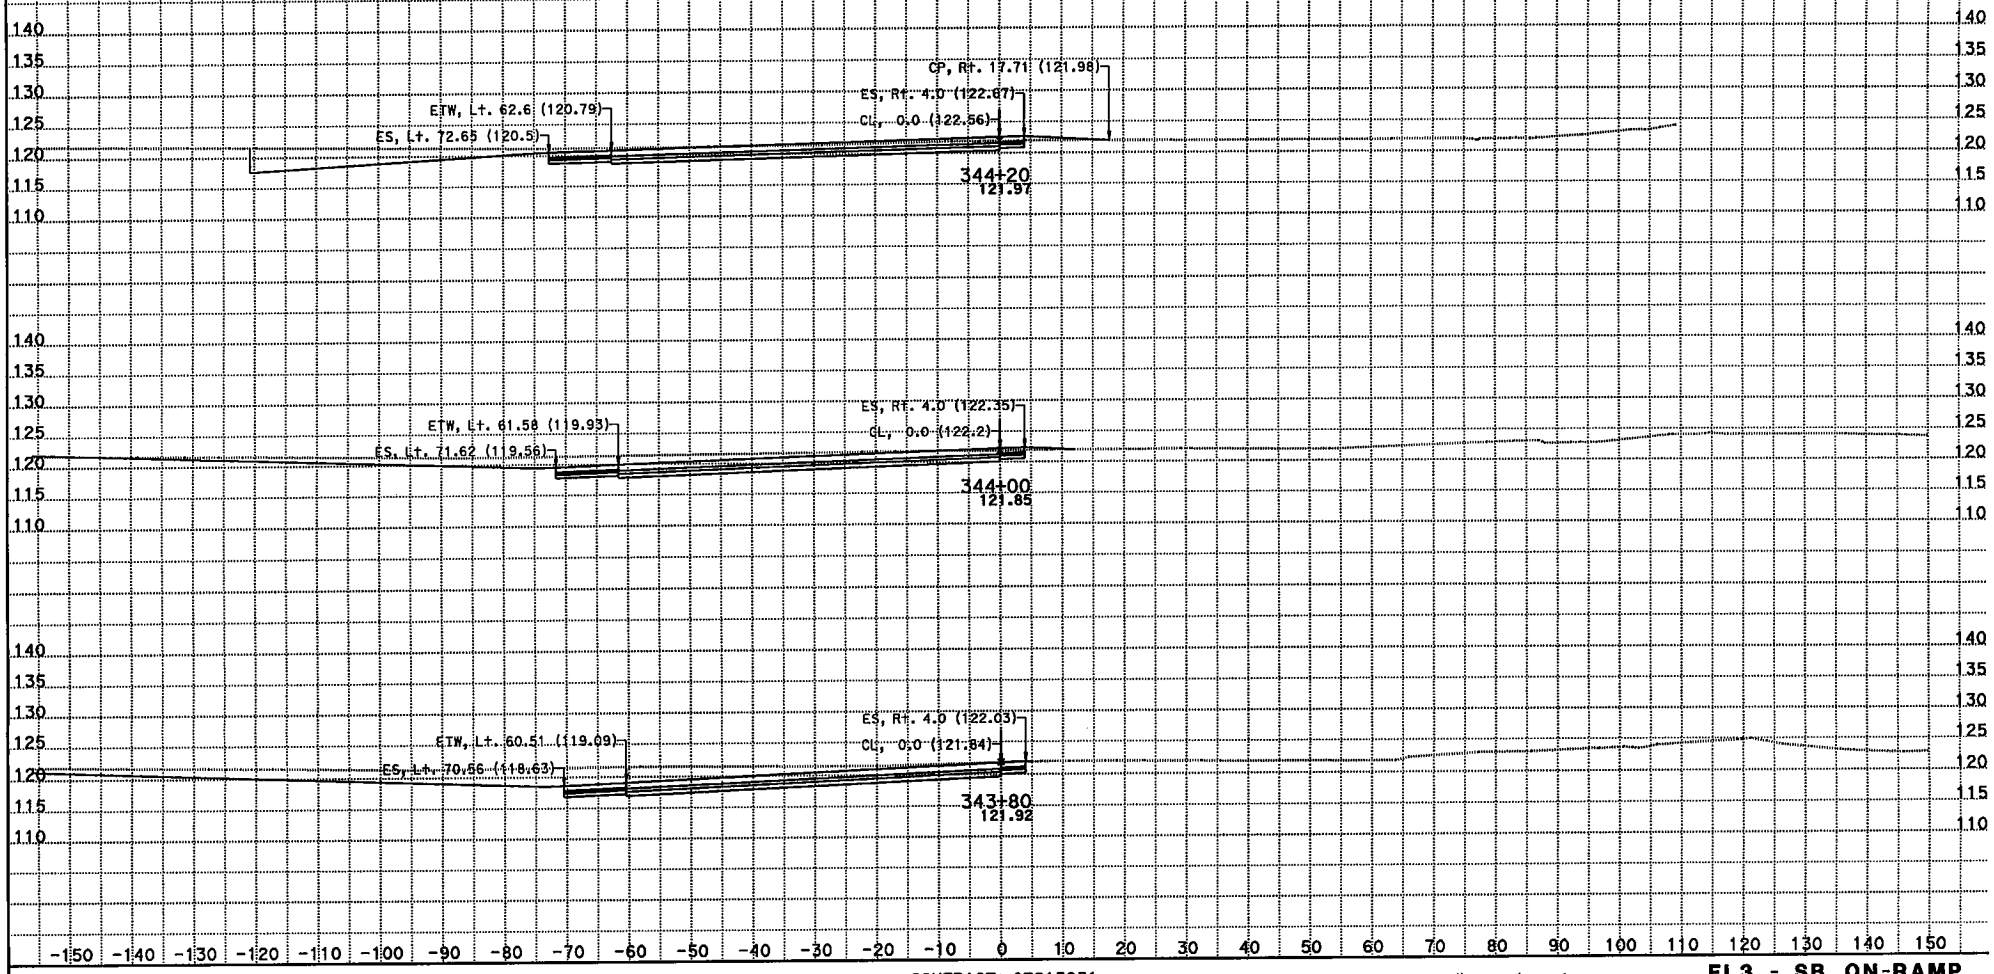

CREATED BY: Kevin Q Nguyen
DATE: 11/29/2012
KC Project: 215951 File: D:\JUNK*951\dfl3.ear

CONTRACT: 07215951
DIST/CO/RTE/PM: 07/LA/05/0.0-7.6
PROJECT ID: 215951

SCALE: 1" = 10' Horiz.
1" = 10' Vert.
All Dimensions are US Survey Feet

FL3 - SB ON-RAMP CROSS SECTIONS

SHEET 23 OF XXX

DESIGN STUDY ONLY

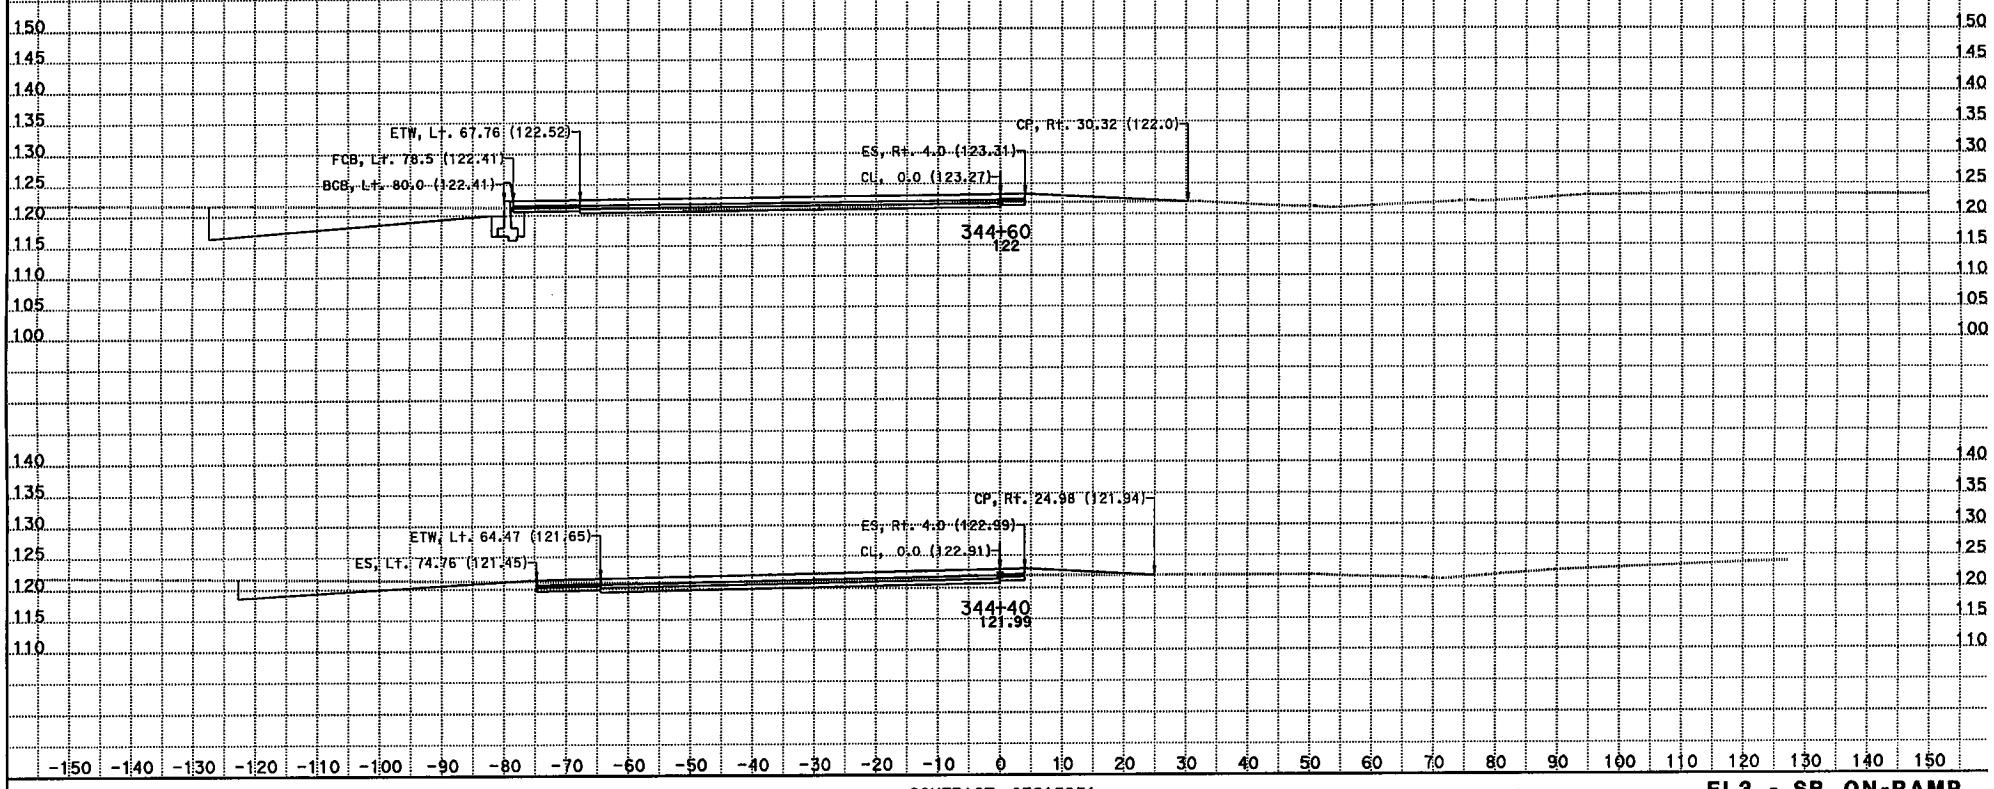

CREATED BY: Kevin Q Nguyen
DATE: 11/29/2012
KC Project: 215951 File: D:\JUNK*951\dfl3.ear

CONTRACT: 07215951
DIST/CO/RTE/PM: 07/LA/05/0.0-7.6
PROJECT ID: 215951

SCALE: 1" = 10' Horiz.
1" = 10' Vert.
All Dimensions are US Survey Feet

FL3 - SB ON-RAMP
CROSS SECTIONS
SHEET 24 OF XXX

DESIGN STUDY ONLY

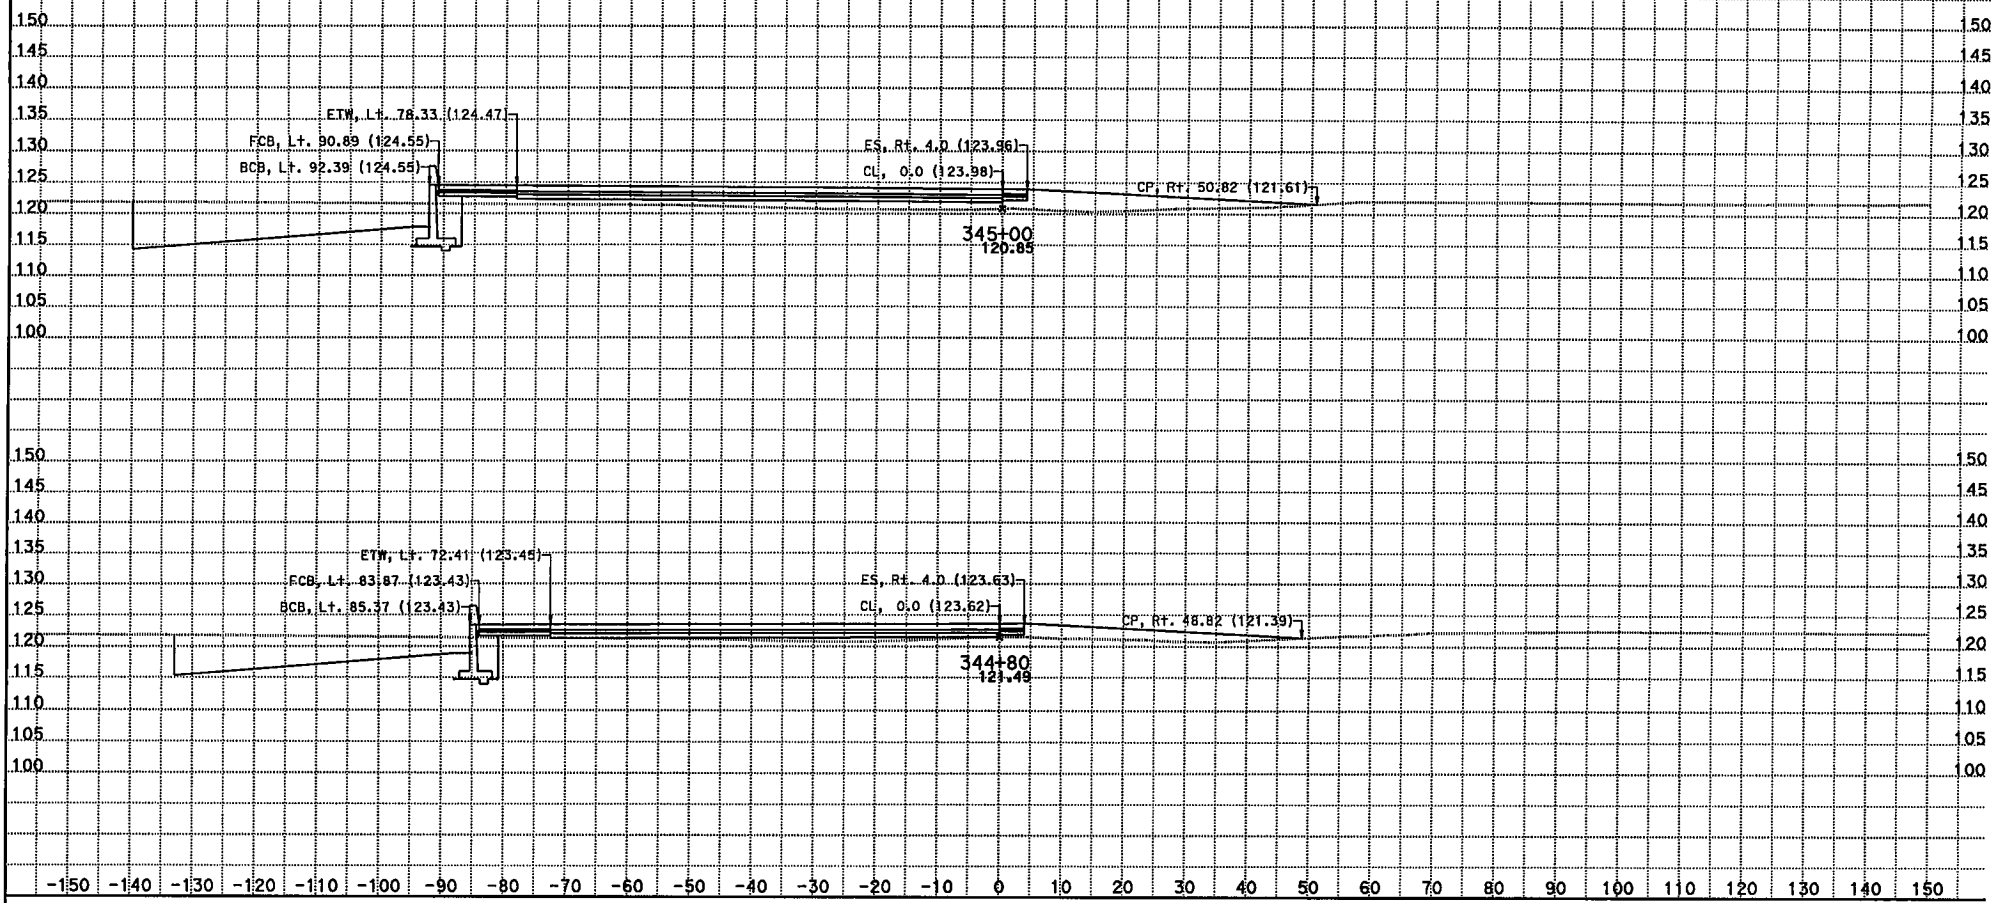

CREATED BY: Kevin Q Nguyen
DATE: 11/29/2012
KC Project: 215951 File: D:\JUNK*951\df13.ear

CONTRACT: 07215951
DIST/CO/RTE/PM: 07/LA/05/0.0-7.6
PROJECT ID: 215951

SCALE: 1" = 10' Horiz.
1" = 10' Vert.
All Dimensions are US Survey Feet

FL3 - SB ON-RAMP
CROSS SECTIONS

DESIGN STUDY ONLY

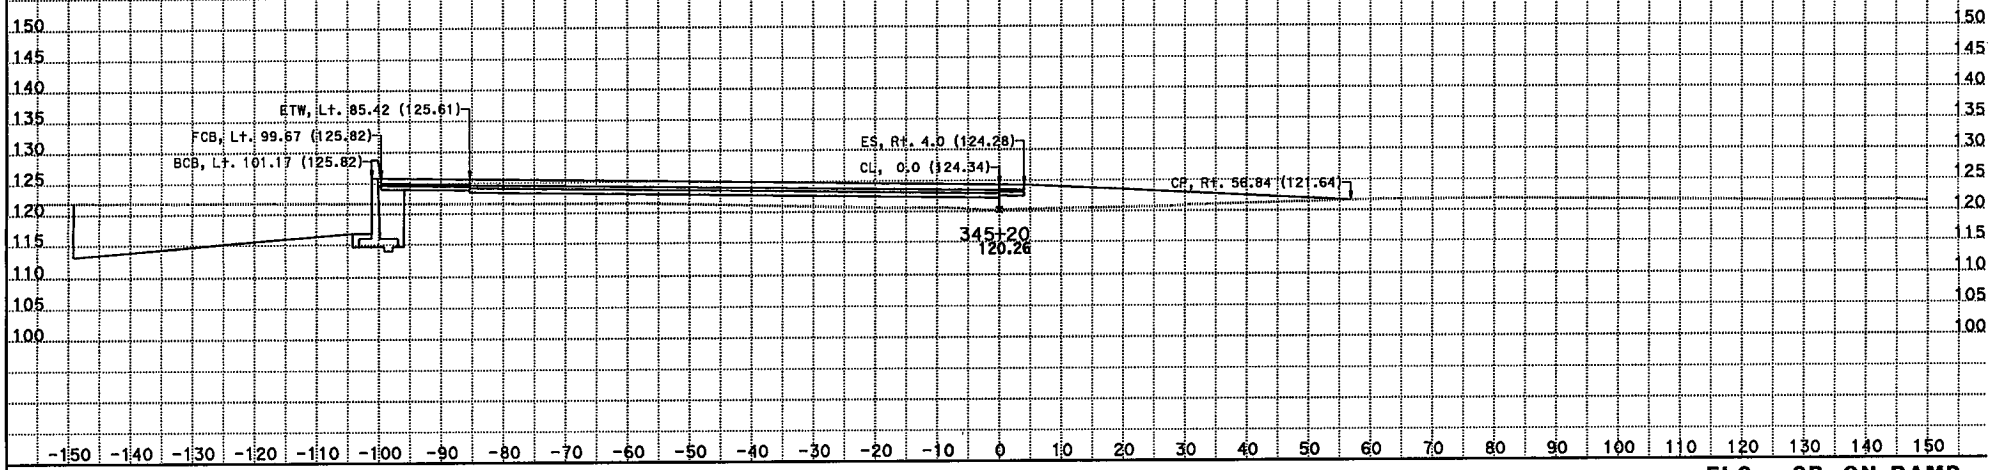

CREATED BY: Kevin Q Nguyen
DATE: 11/29/2012
KC Project: 215951 File: D:\JUNK*951\dfl3.ear

CONTRACT: 07215951
DIST/CO/RTE/PM: 07/LA/05/0.0-7.6
PROJECT ID: 215951

SCALE: 1" = 10' Horiz.
1" = 10' Vert.
All Dimensions are US Survey Feet

FL3 - SB ON-RAMP CROSS SECTIONS

SHEET 26 OF XXX