DESIGN STUDY ONLY

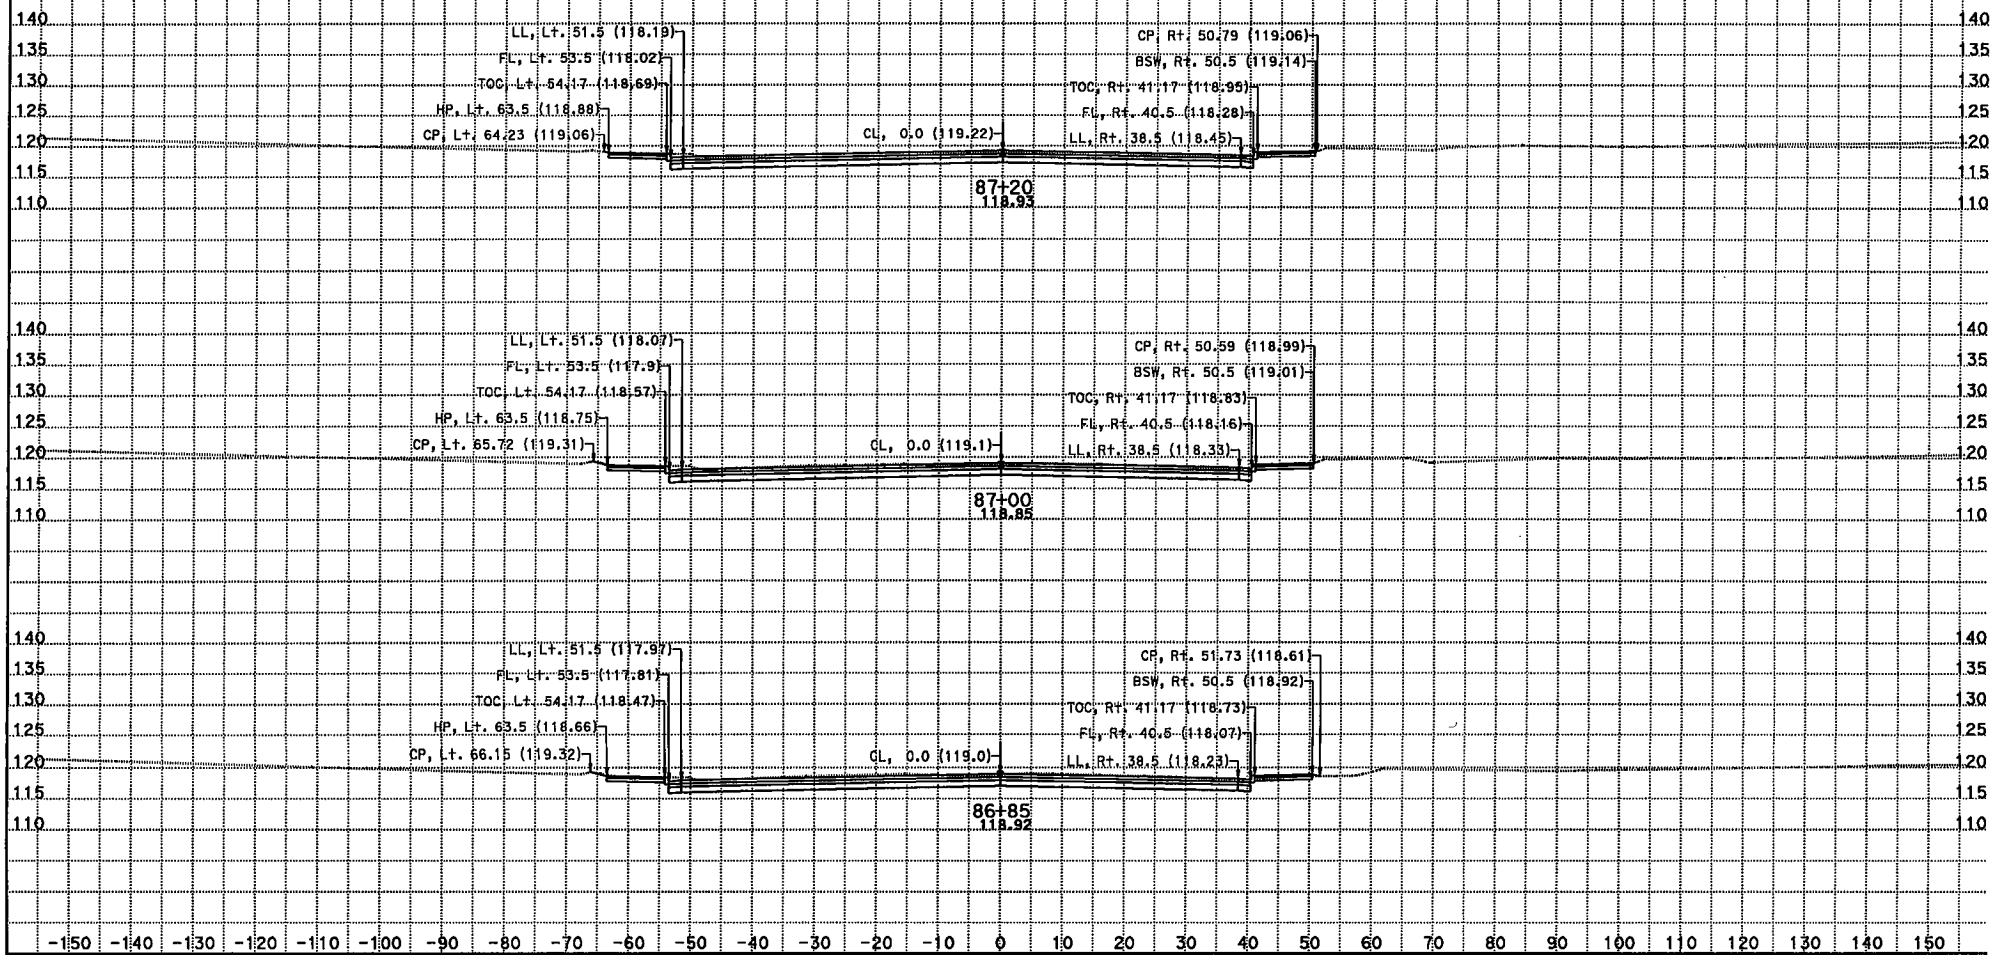

CREATED BY: Kevin Q Nguyen
DATE: 11/28/2012
KC Project: 215951 File: D:\JUNK*951\dflor1.ear

CONTRACT: 07215951
DIST/CO/RTE/PM: 07/LA/05/0.0-7.6
PROJECT ID: 215951

SCALE: 1" = 10' Horiz.
1" = 10' Vert.
All Dimensions are US Survey Feet

FLOR1 - FLORENCE Ave
CROSS SECTIONS
SHEET 1 OF XXX

DESIGN STUDY ONLY

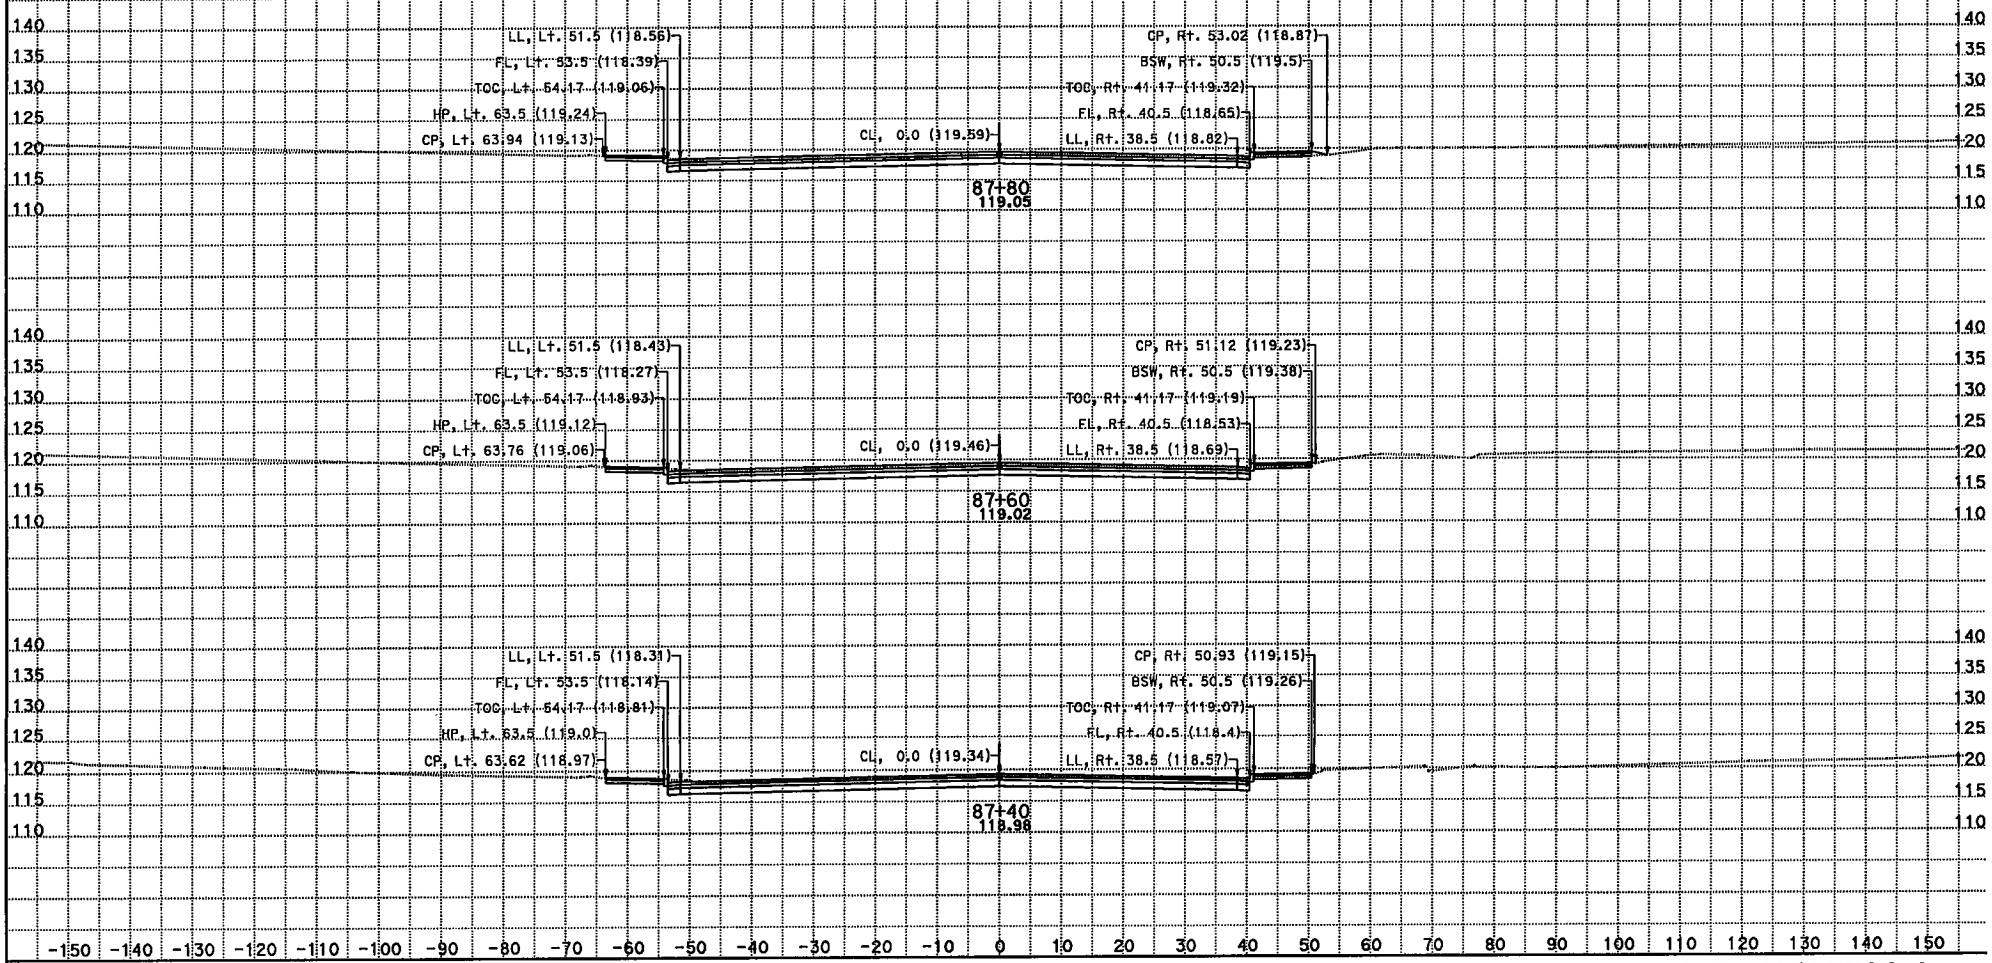

CREATED BY: Kevin Q Nguyen
DATE: 11/28/2012
KC Project: 215951 File: D:\JUNK*951\dflor1.ear

CONTRACT: 07215951
DIST/CO/RTE/PM: 07/LA/05/0.0-7.6
PROJECT ID: 215951

SCALE: 1" = 10' Horiz.
1" = 10' Vert.
All Dimensions are US Survey Feet

FLOR1 - FLORENCE Ave
CROSS SECTIONS
SHEET 2 OF XXX

DESIGN STUDY ONLY

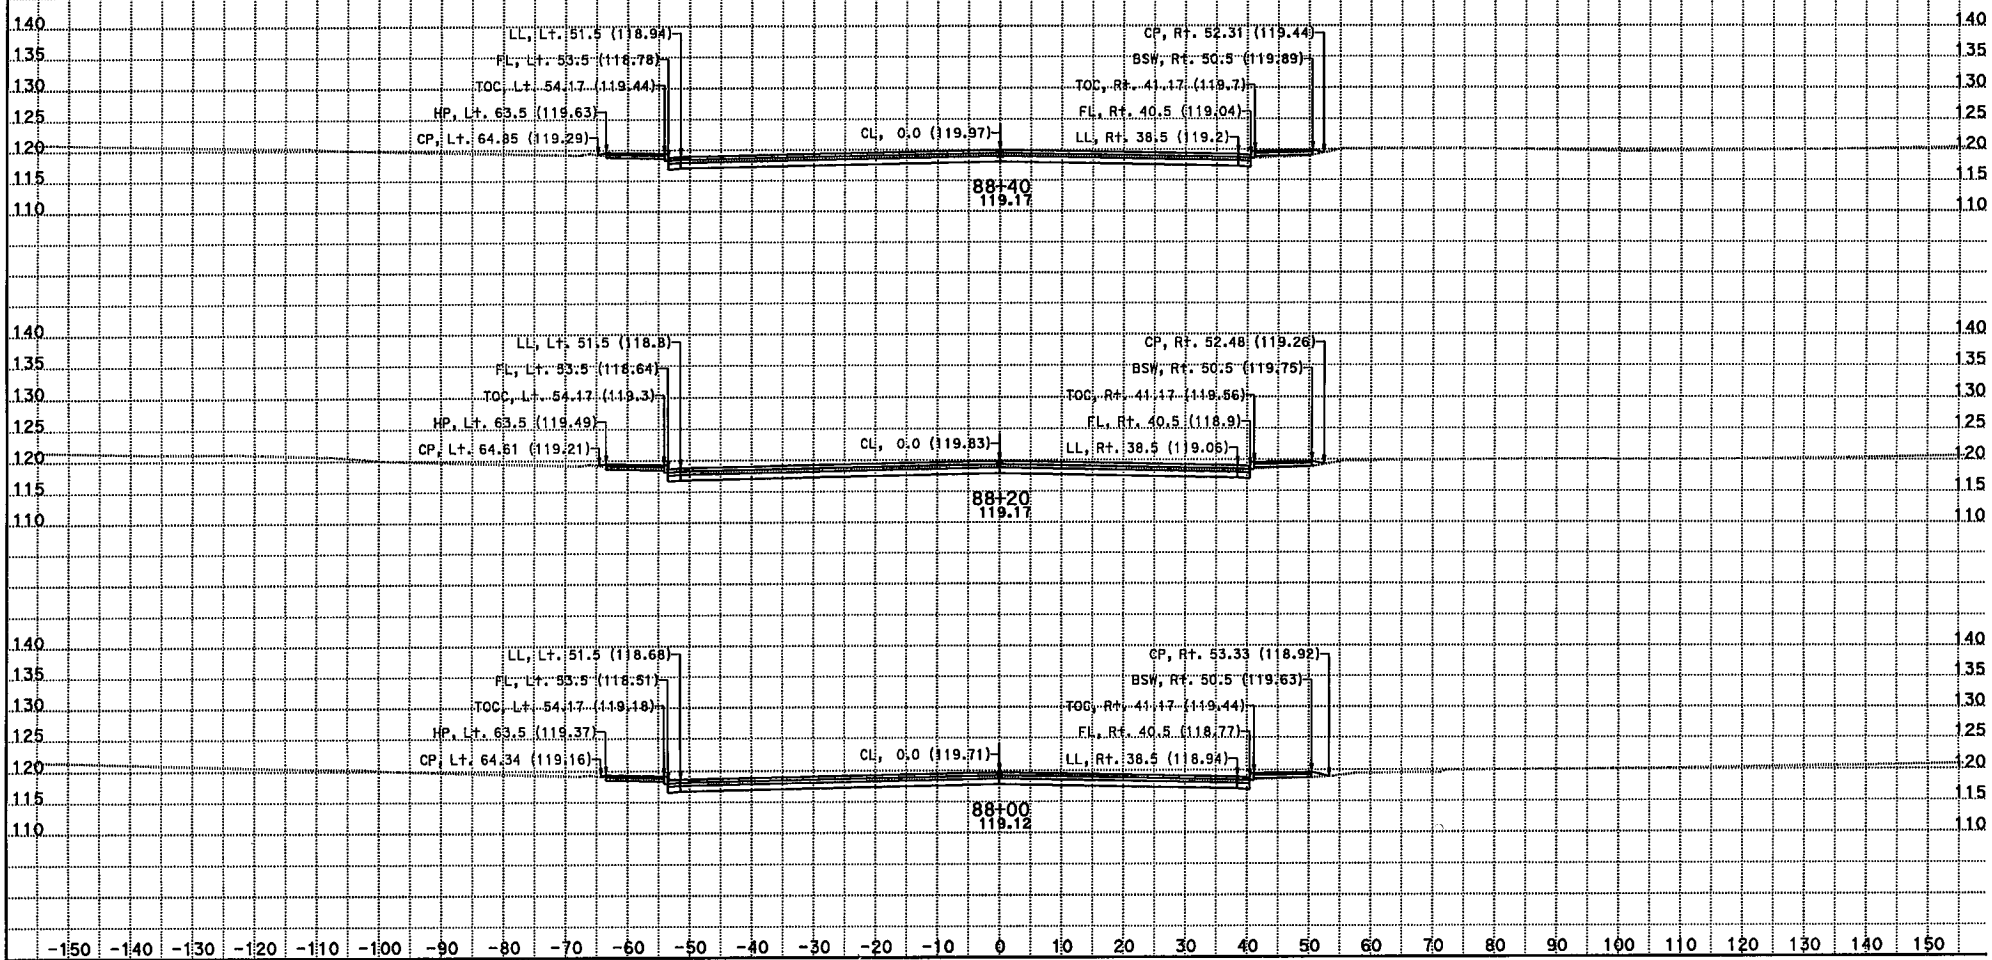

CREATED BY: Kevin Q Nguyen
DATE: 11/28/2012
KC Project: 215951 File: D:\JUNK*951\dflor1.ear

CONTRACT: 07215951
DIST/CO/RTE/PM: 07/LA/05/0.0-7.6
PROJECT ID: 215951

SCALE: 1" = 10' Horiz.
1" = 10' Vert.
All Dimensions are US Survey Feet

FLOR1 - FLORENCE Ave
CROSS SECTIONS
SHEET 3 OF XXX

DESIGN STUDY ONLY

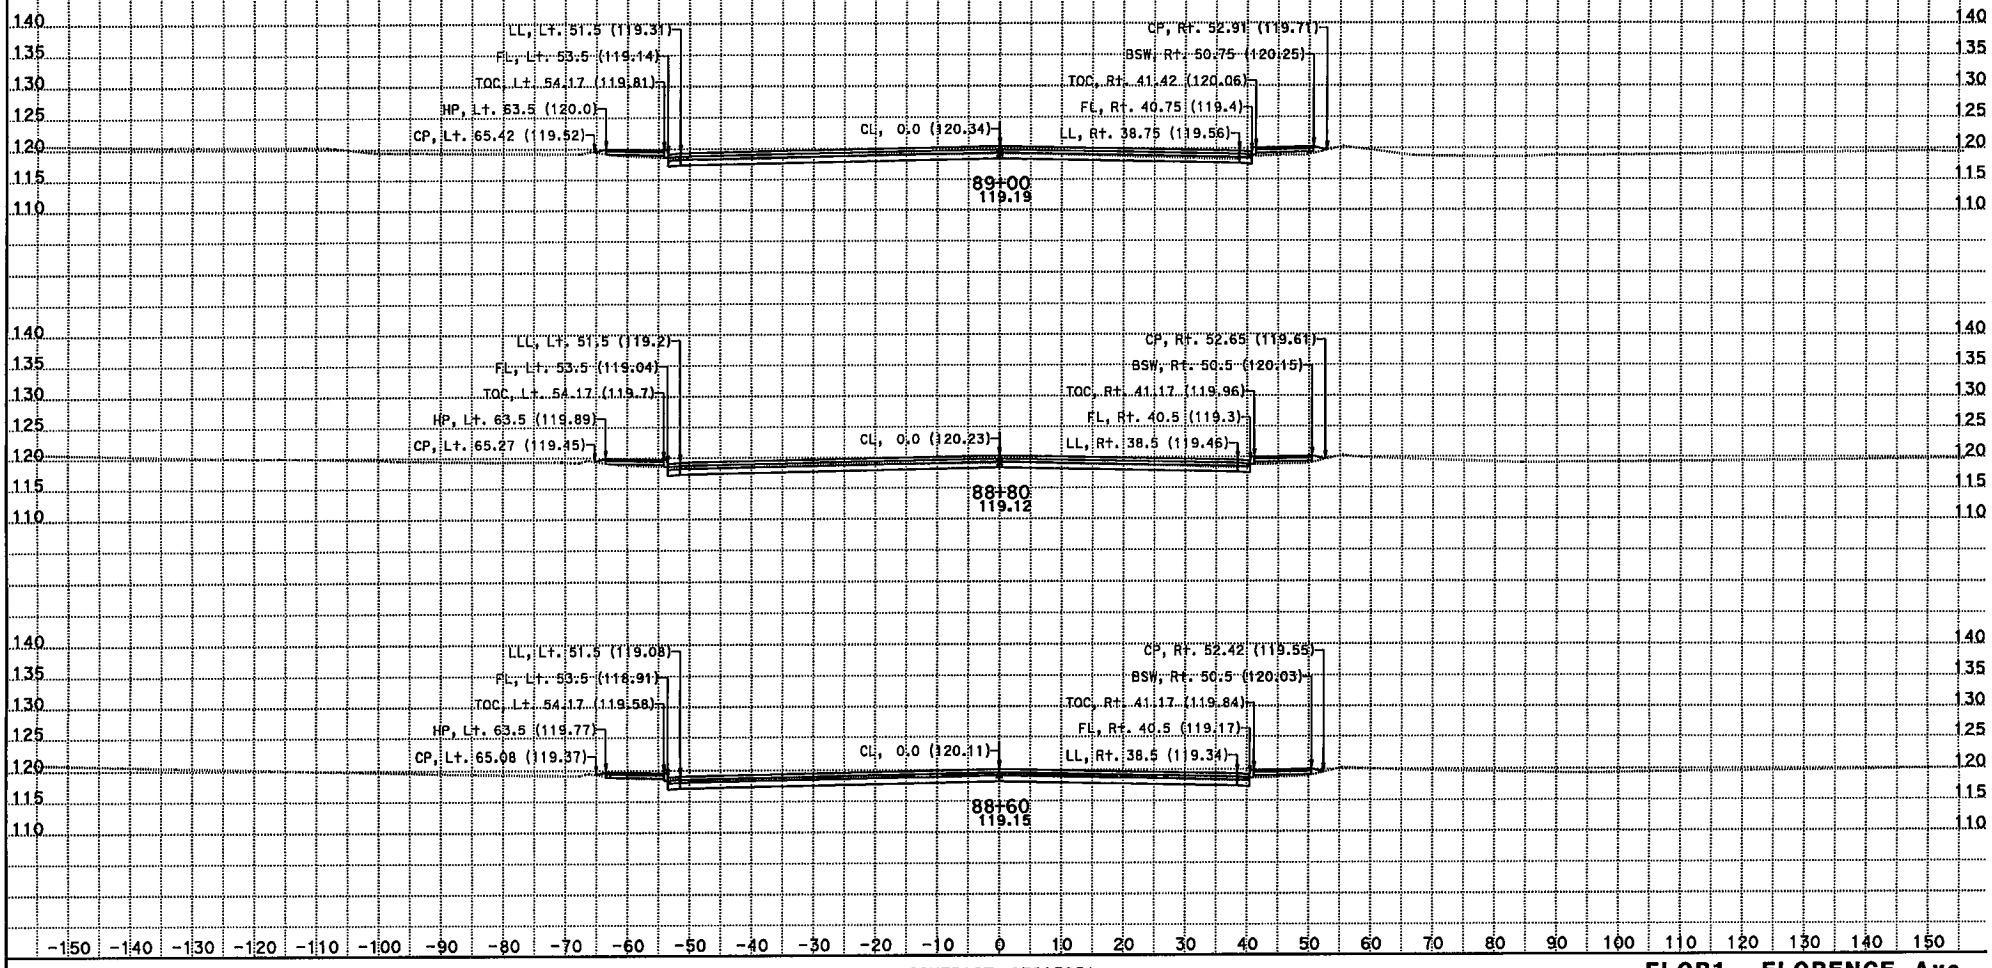

CREATED BY: Kevin Q Nguyen
DATE: 11/28/2012
KC Project: 215951 File: D:\JUNK*951\dflor1.ear

CONTRACT: 07215951
DIST/CO/RTE/PM: 07/LA/05/0.0-7.6
PROJECT ID: 215951

SCALE: 1" = 10' Horiz.
1" = 10' Vert.
All Dimensions are US Survey Feet

FLOR1 - FLORENCE Ave
CROSS SECTIONS

DESIGN STUDY ONLY

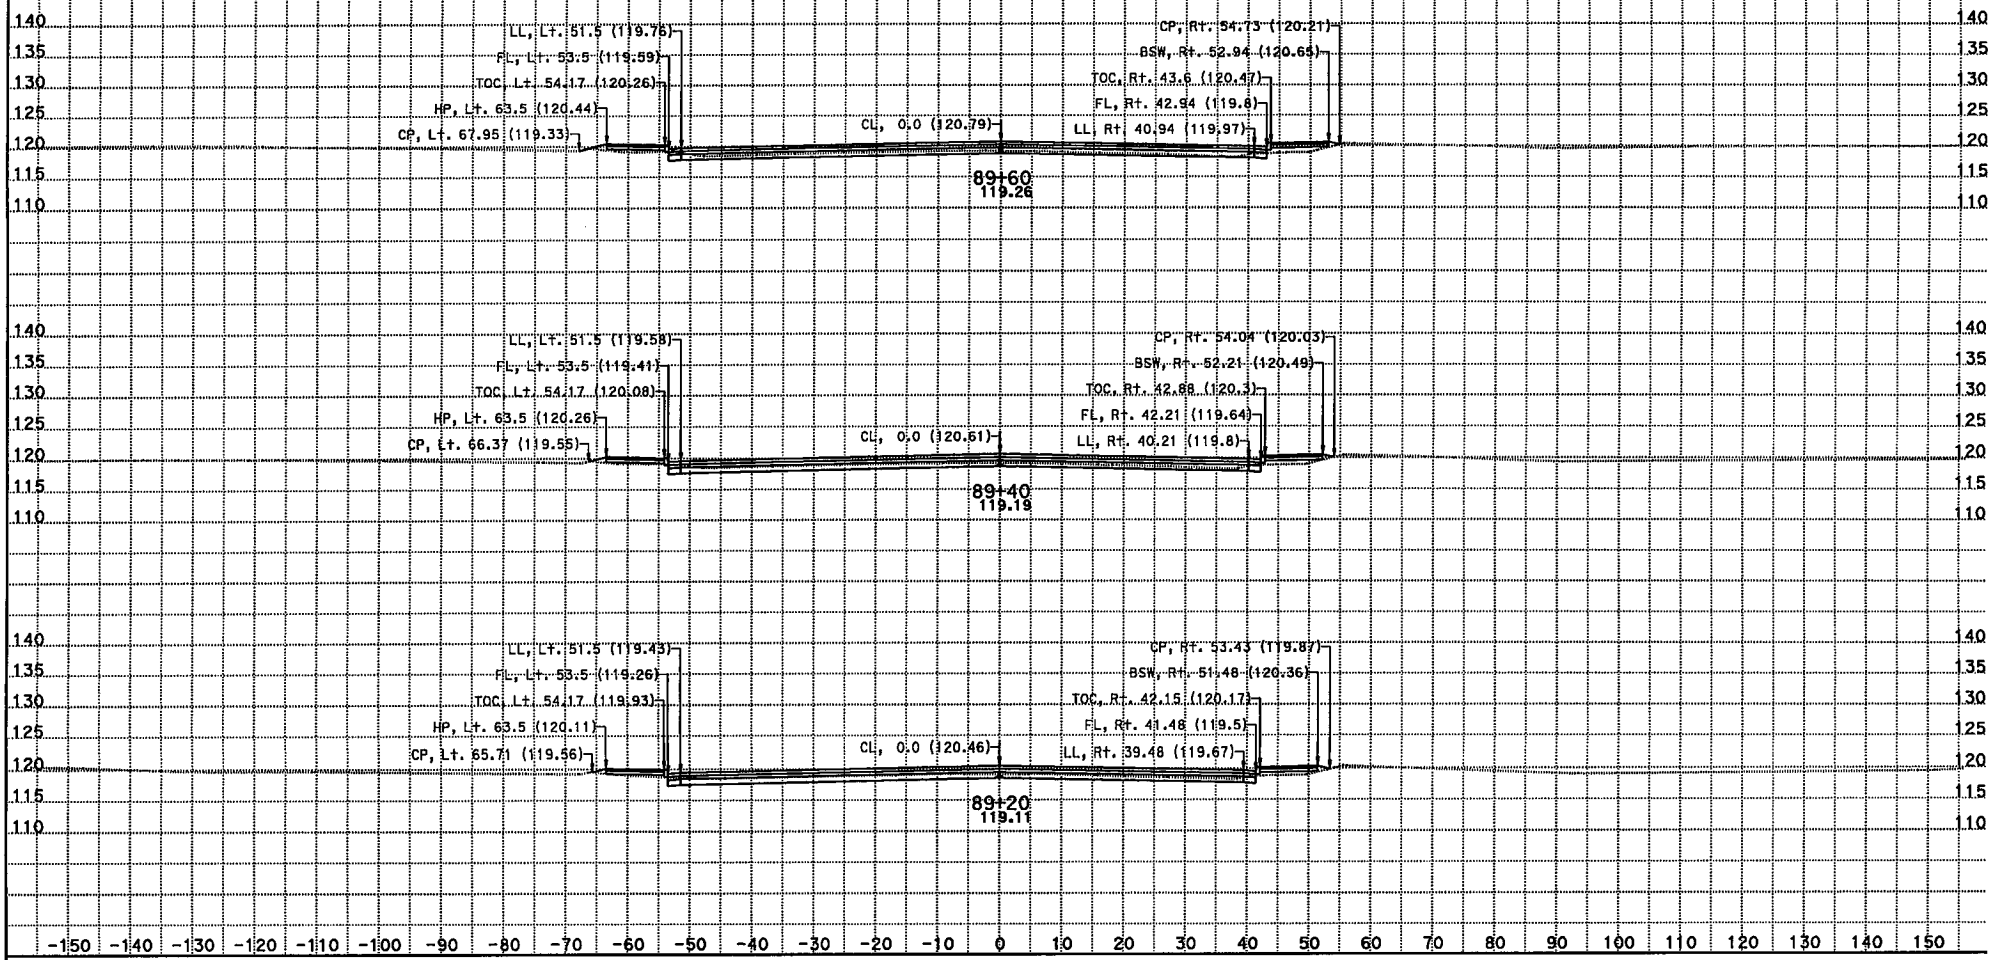

CREATED BY: Kevin Q Nguyen
DATE: 11/28/2012
KC Project: 215951 File: D:\JUNK*951\dflor1.ear

CONTRACT: 07215951
DIST/CO/RTE/PM: 07/LA/05/0.0-7.6
PROJECT ID: 215951

SCALE: 1" = 10' Horiz.
1" = 10' Vert.
All Dimensions are US Survey Feet

FLOR1 - FLORENCE Ave
CROSS SECTIONS
SHEET 5 OF XXX

DESIGN STUDY ONLY

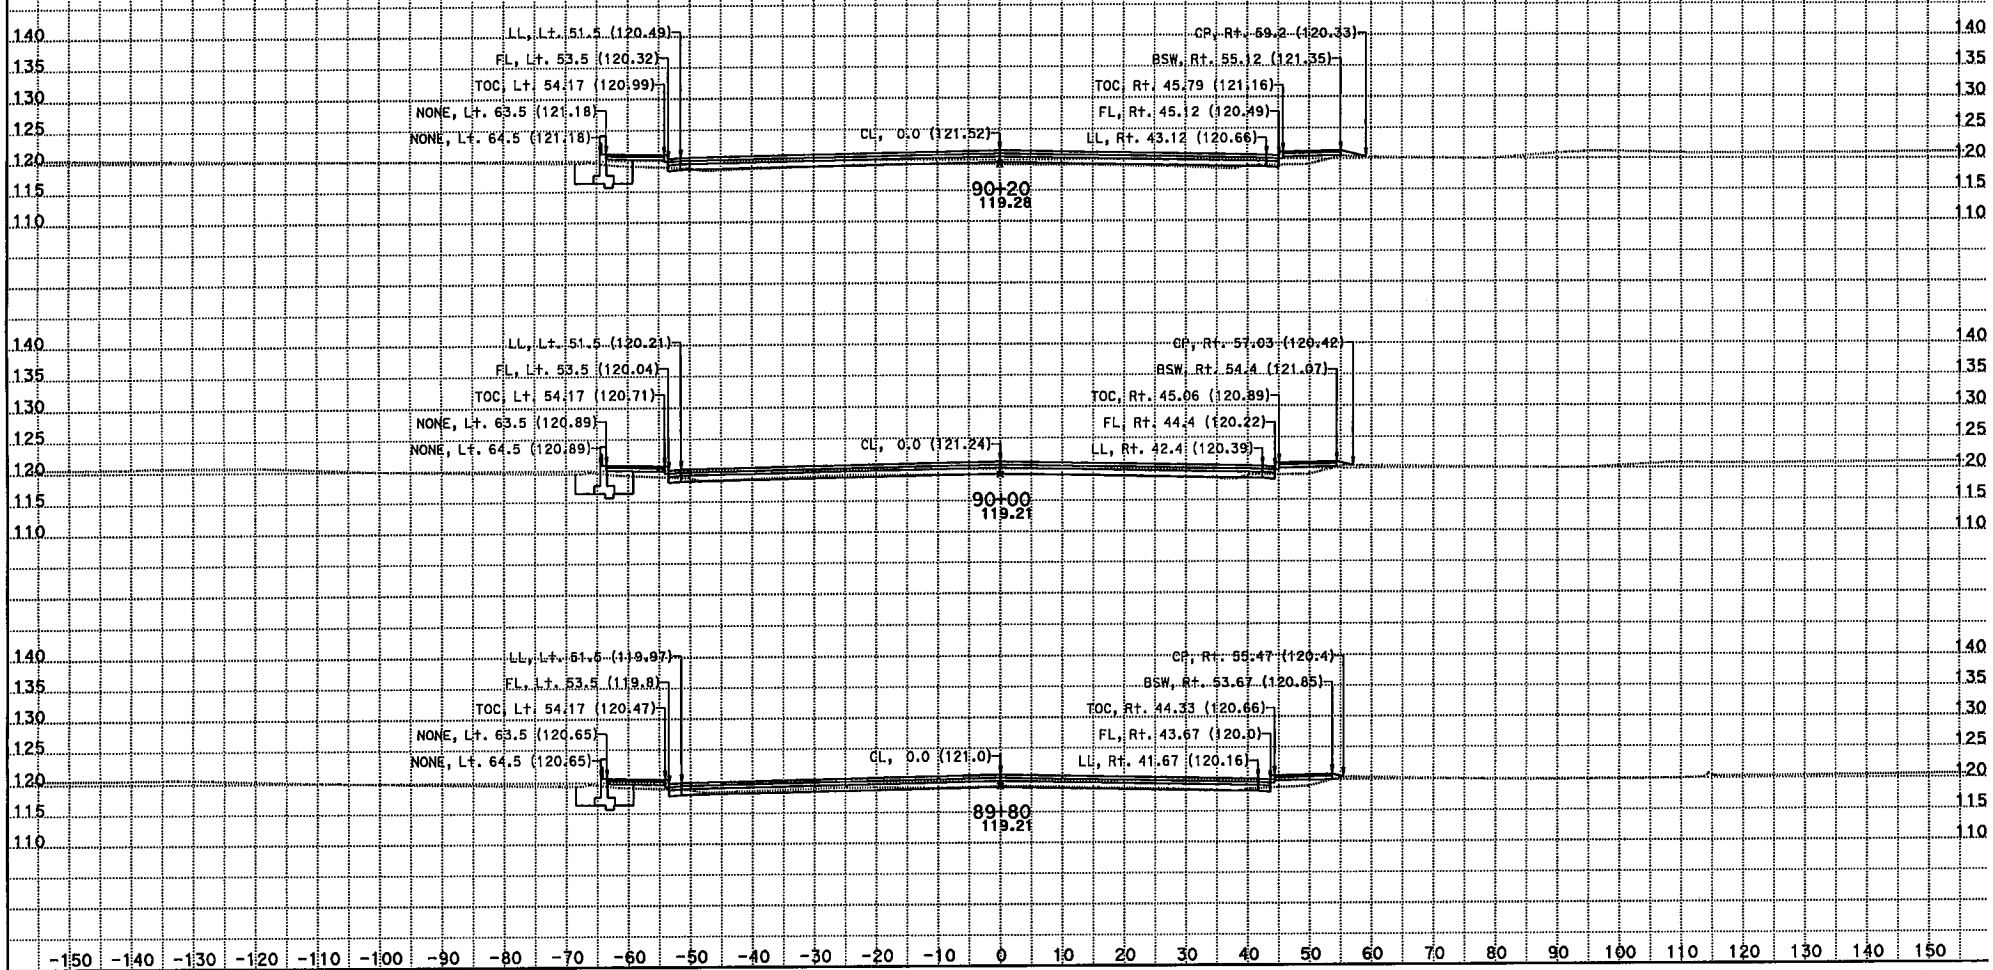

CREATED BY: Kevin Q Nguyen
DATE: 11/28/2012
KC Project: 215951 File: D:\JUNK*951\dflor1.ear

CONTRACT: 07215951
DIST/CO/RTE/PM: 07/LA/05/0.0-7.6
PROJECT ID: 215951

SCALE: 1" = 10' Horiz.
1" = 10' Vert.
All Dimensions are US Survey Feet

FLOR1 - FLORENCE Ave
CROSS SECTIONS
SHEET 6 OF XXX

DESIGN STUDY ONLY

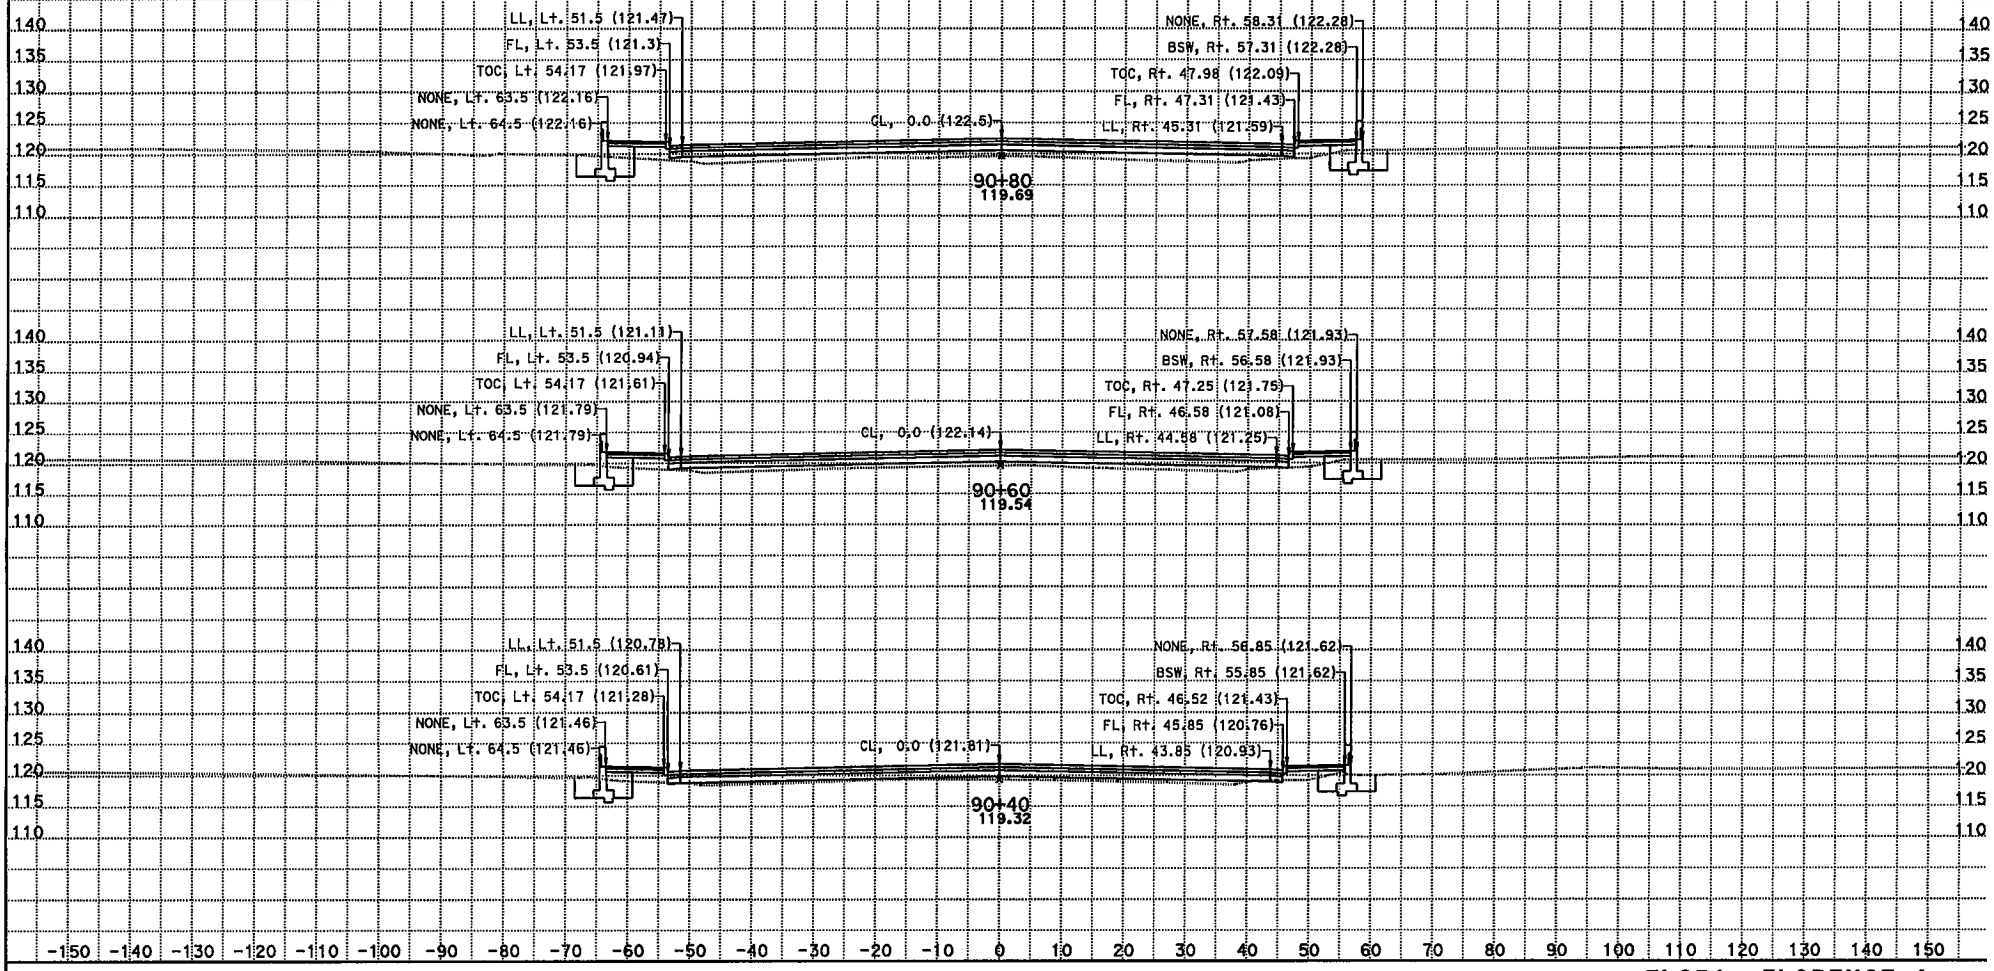

CREATED BY: Kevin Q Nguyen
DATE: 11/28/2012
KC Project: 215951 File: D:\JUNK*951\dflor1.ear

CONTRACT: 07215951
DIST/CO/RTE/PM: 07/LA/05/0.0-7.6
PROJECT ID: 215951

SCALE: 1" = 10' Horiz.
1" = 10' Vert.
All Dimensions are US Survey Feet

FLOR1 - FLORENCE Ave
CROSS SECTIONS
SHEET 7 OF XXX

DESIGN STUDY ONLY

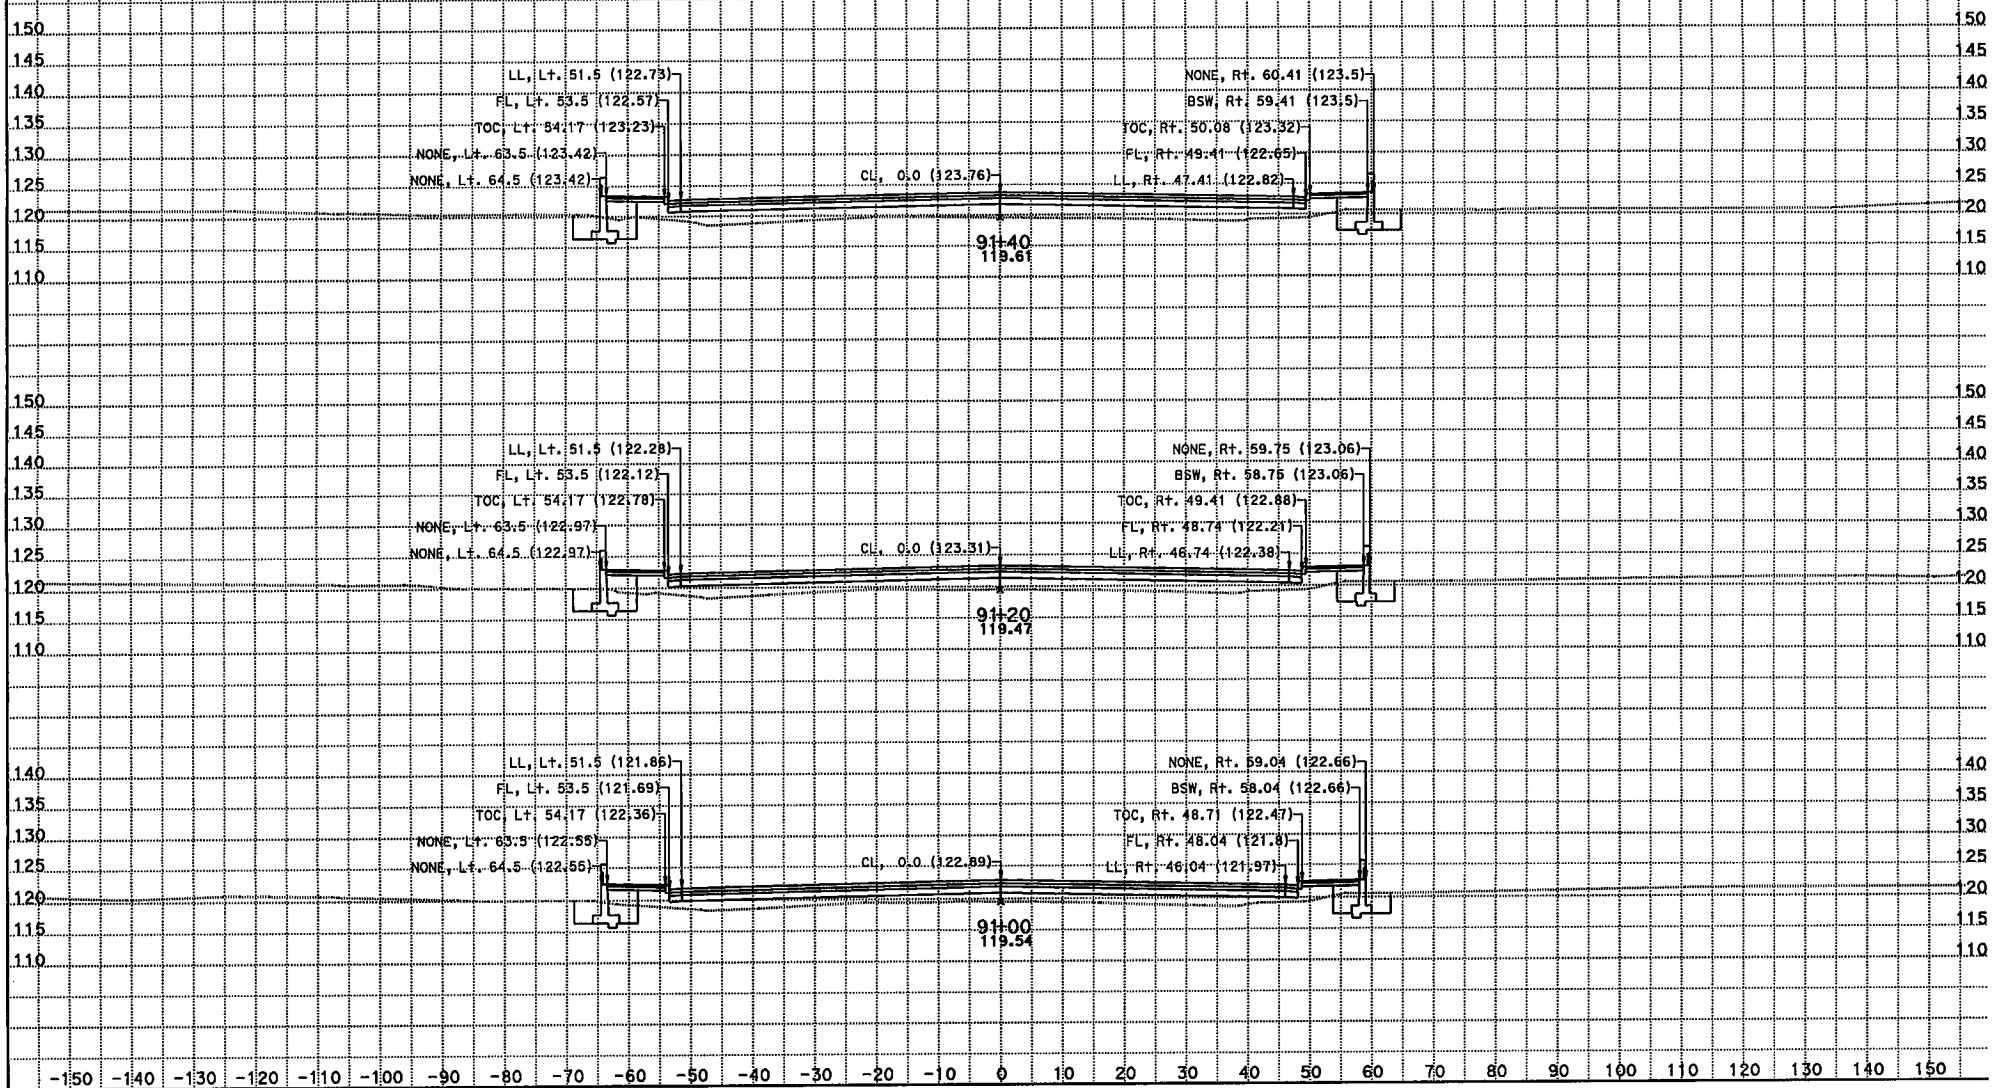

CREATED BY: Kevin Q Nguyen
DATE: 11/28/2012
KC Project: 215951 File: D:\JUNK*951\dflor1.ear

CONTRACT: 07215951
DIST/CO/RTE/PM: 07/LA/05/0.0-7.6
PROJECT ID: 215951

SCALE: 1" = 10' Horiz.
1" = 10' Vert.

All Dimensions are US Survey Feet

FLOR1 - FLORENCE Ave
CROSS SECTIONS

SHEET 8 OF XXX

DESIGN STUDY ONLY

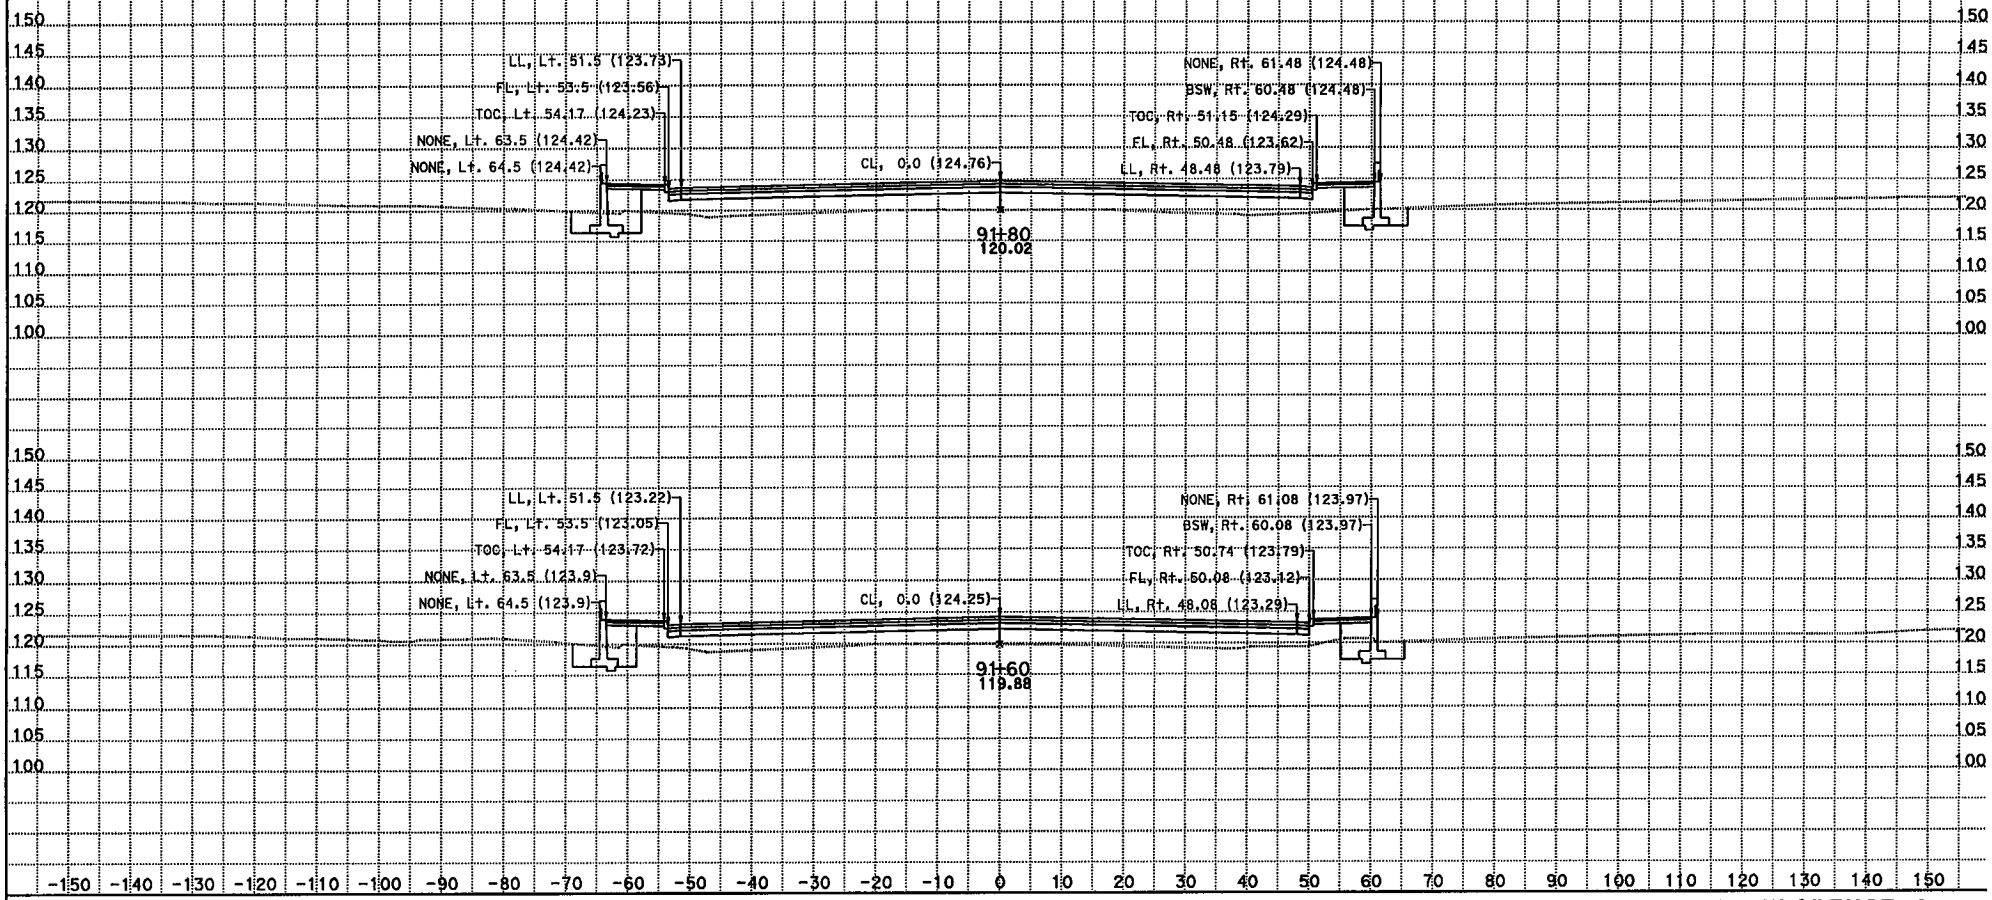

CREATED BY: Kevin Q Nguyen
DATE: 11/28/2012
KC Project: 215951 File: D:\JUNK*951\dflor1.ear

CONTRACT: 07215951
DIST/CO/RTE/PM: 07/LA/05/0.0-7.6
PROJECT ID: 215951

SCALE: 1" = 10' Horiz.
1" = 10' Vert.
All Dimensions are US Survey Feet

FLOR1 - FLORENCE Ave
CROSS SECTIONS

DESIGN STUDY ONLY

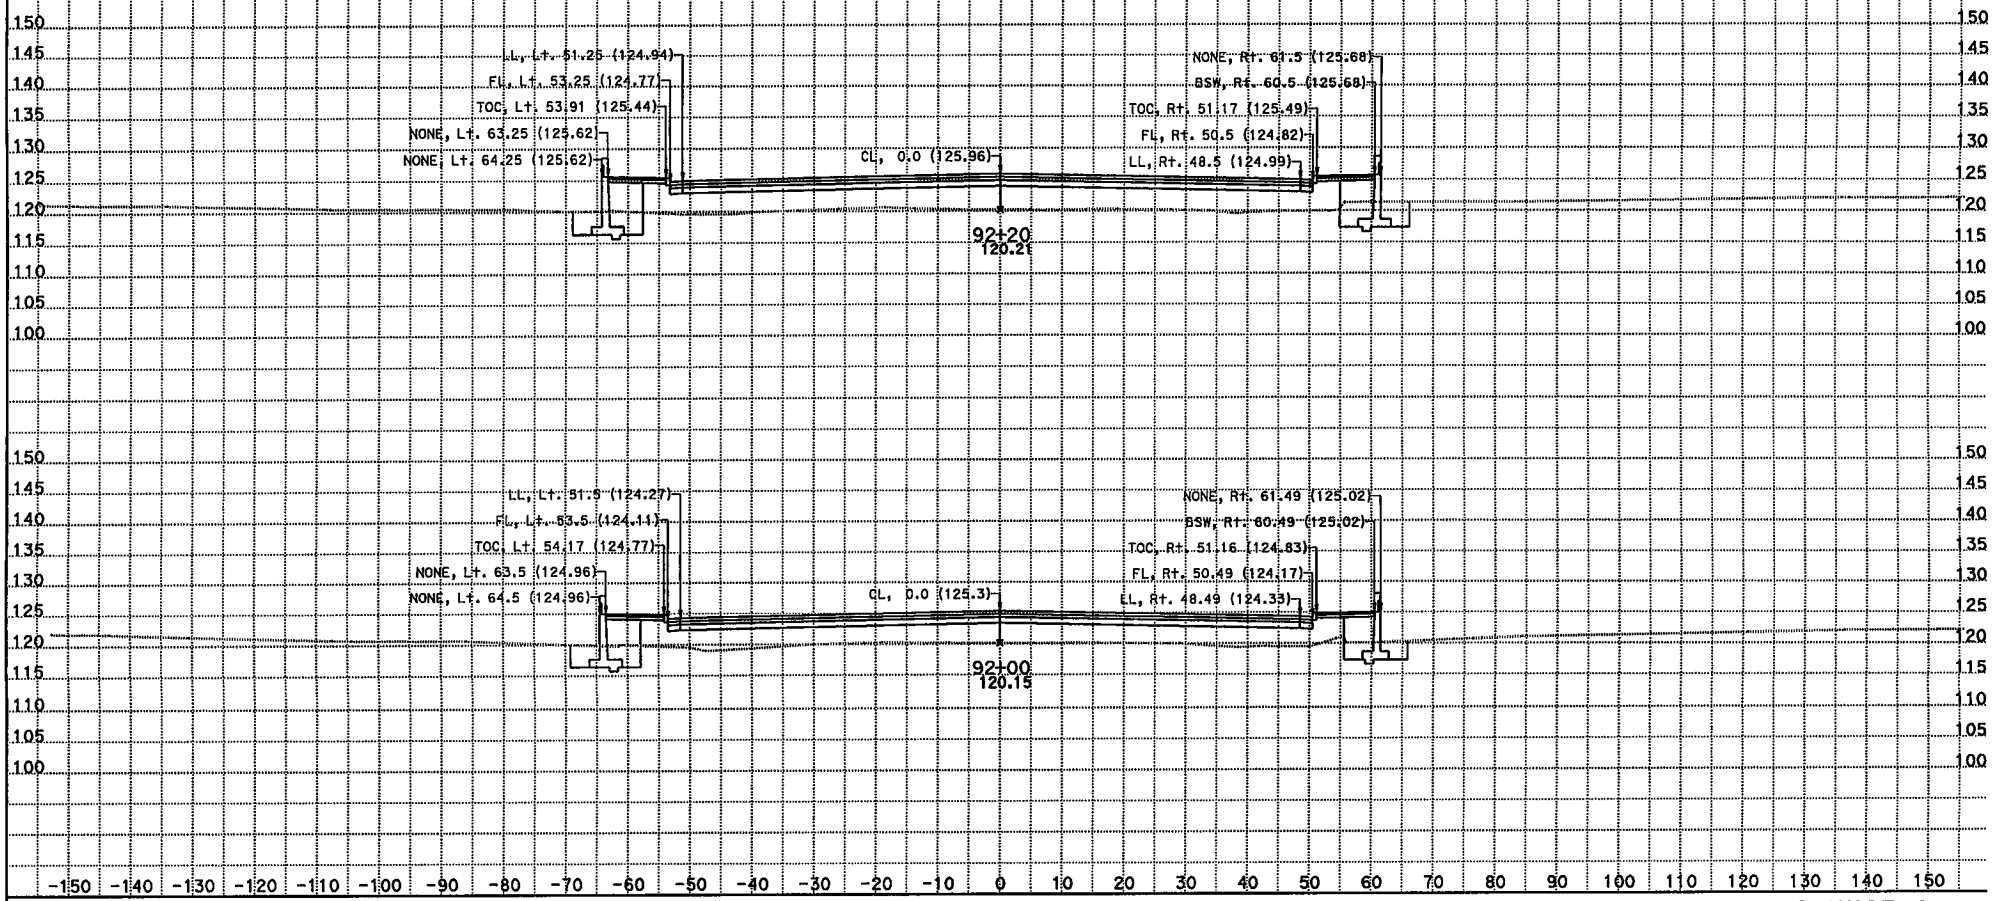

CREATED BY: Kevin Q Nguyen
DATE: 11/28/2012
KC Project: 215951 File: D:\JUNK*951\dflor1.ear

CONTRACT: 07215951
DIST/CO/RTE/PM: 07/LA/05/0.0-7.6
PROJECT ID: 215951

SCALE: 1" = 10' Horiz.
1" = 10' Vert.
All Dimensions are US Survey Feet

FLOR1 - FLORENCE Ave
CROSS SECTIONS

DESIGN STUDY ONLY

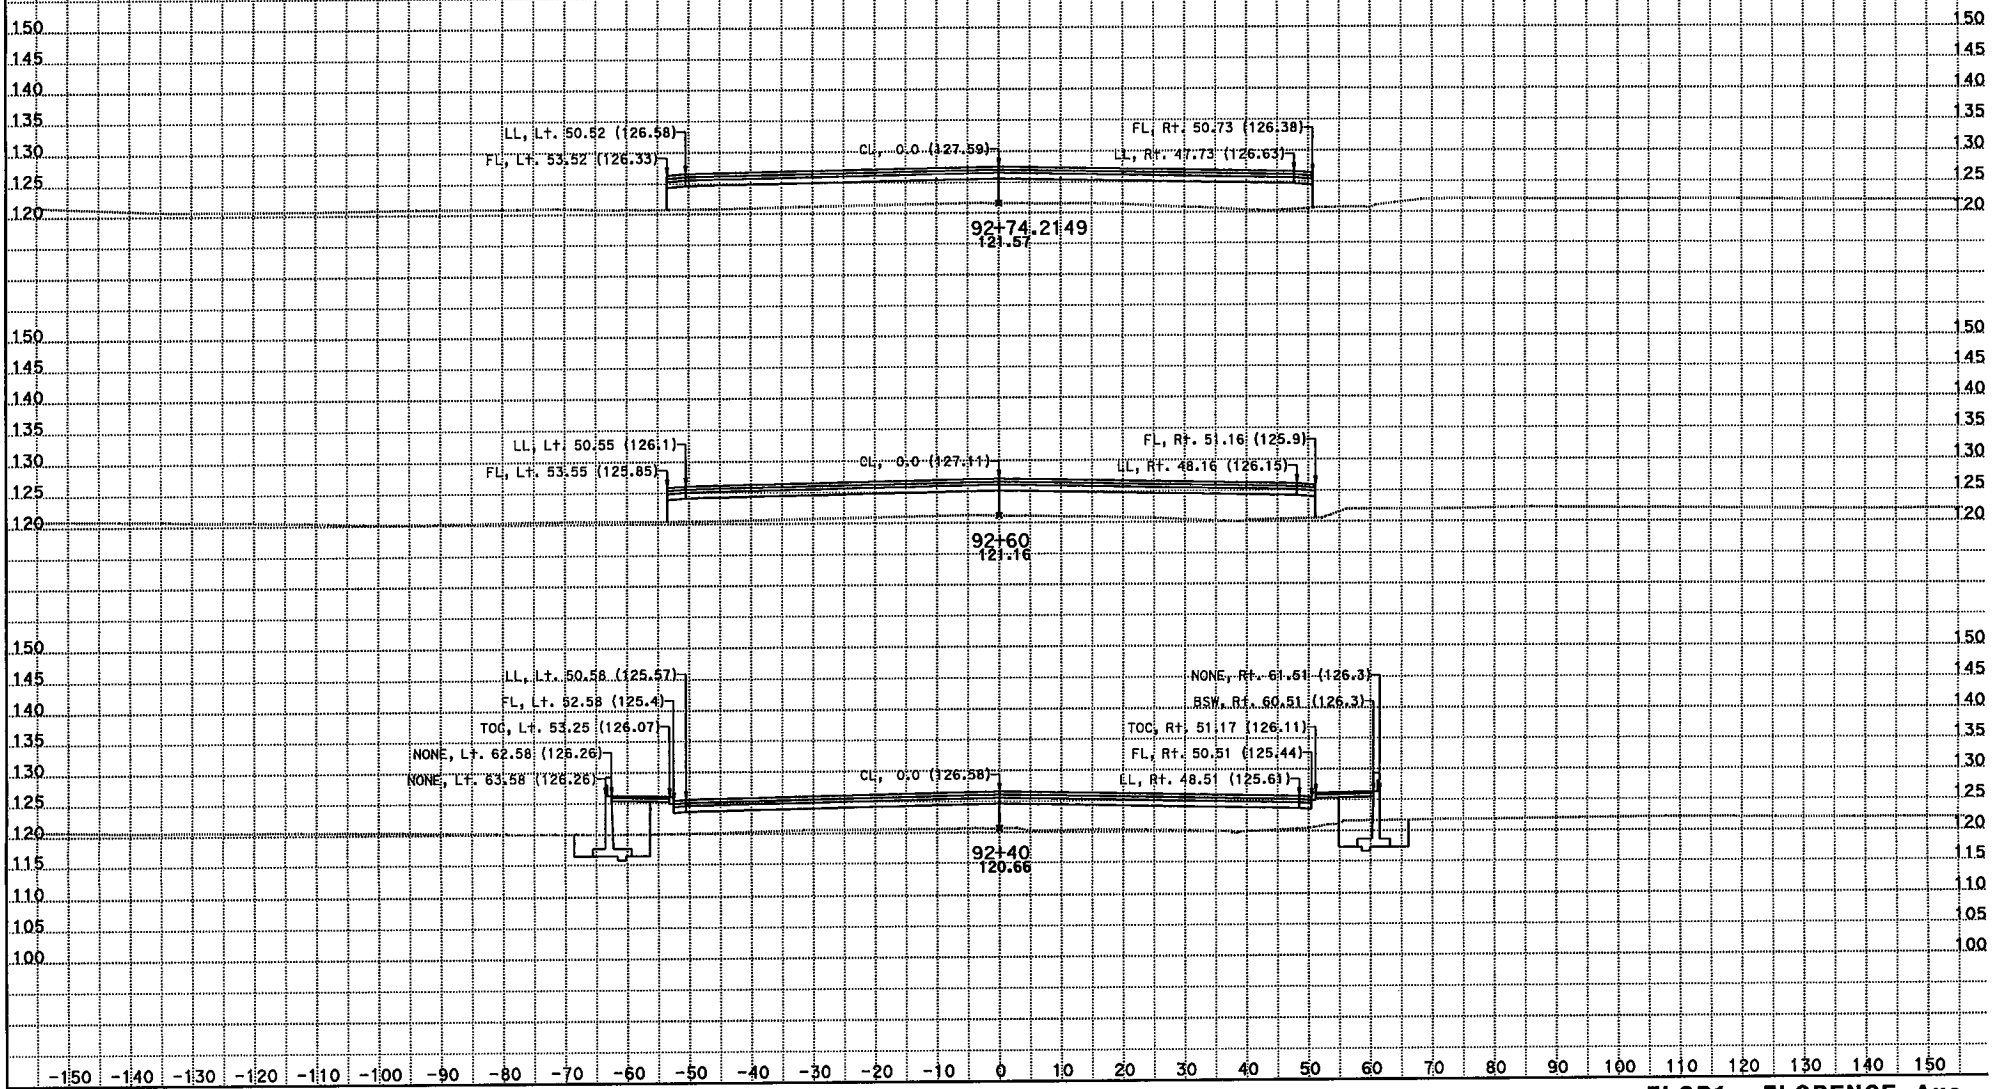

CREATED BY: Kevin Q Nguyen
DATE: 11/28/2012
KC Project: 215951 File: D:\JUNK*951\dflor1.ear

CONTRACT: 07215951
DIST/CO/RTE/PM: 07/LA/05/0.0-7.6
PROJECT ID: 215951

SCALE: 1" = 10' Horiz.
1" = 10' Vert.

All Dimensions are US Survey Feet

FLOR1 - FLORENCE Ave
CROSS SECTIONS

SHEET 11 OF XXX

DESIGN STUDY ONLY

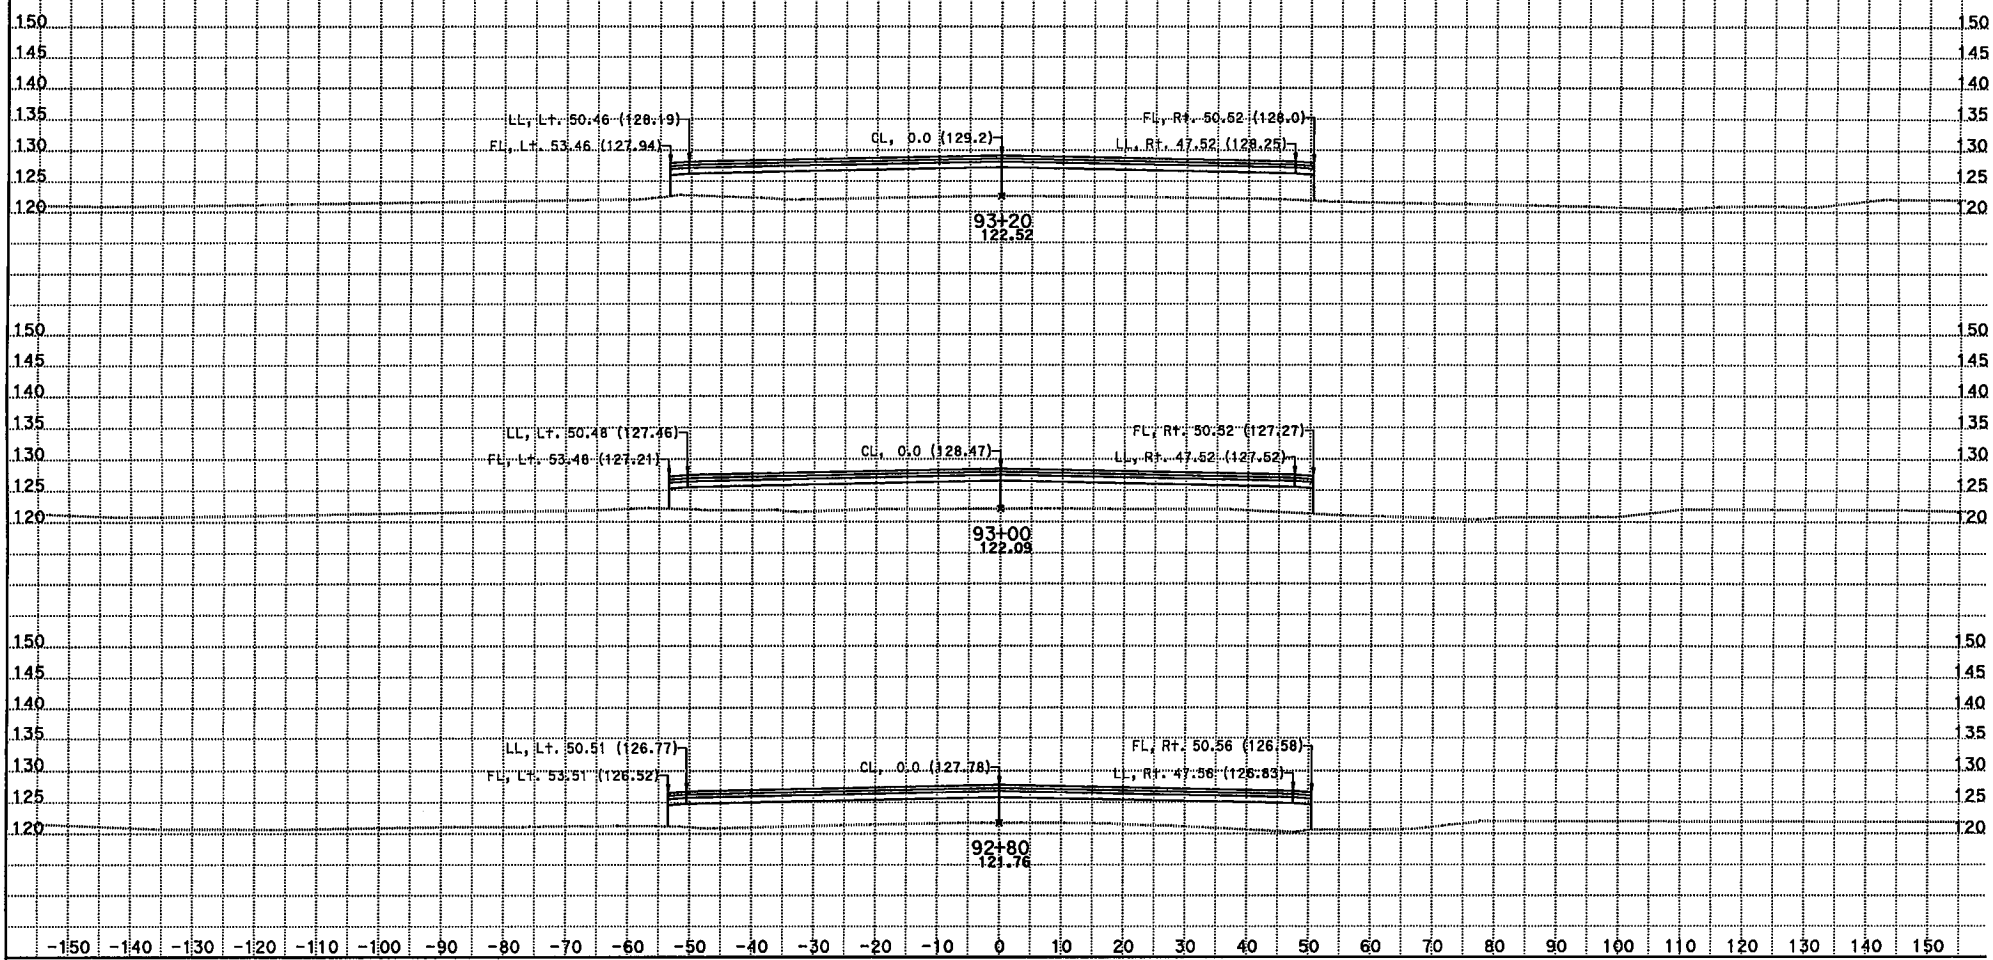

CREATED BY: Kevin Q Nguyen
DATE: 11/28/2012
KC Project: 215951 File: D:\JUNK*951\dflor1.ear

CONTRACT: 07215951
DIST/CO/RTE/PM: 07/LA/05/0.0-7.6
PROJECT ID: 215951

SCALE: 1" = 10' Horiz.
1" = 10' Vert.
All Dimensions are US Survey Feet

FLOR1 - FLORENCE Ave
CROSS SECTIONS
SHEET 12 OF XXX

DESIGN STUDY ONLY

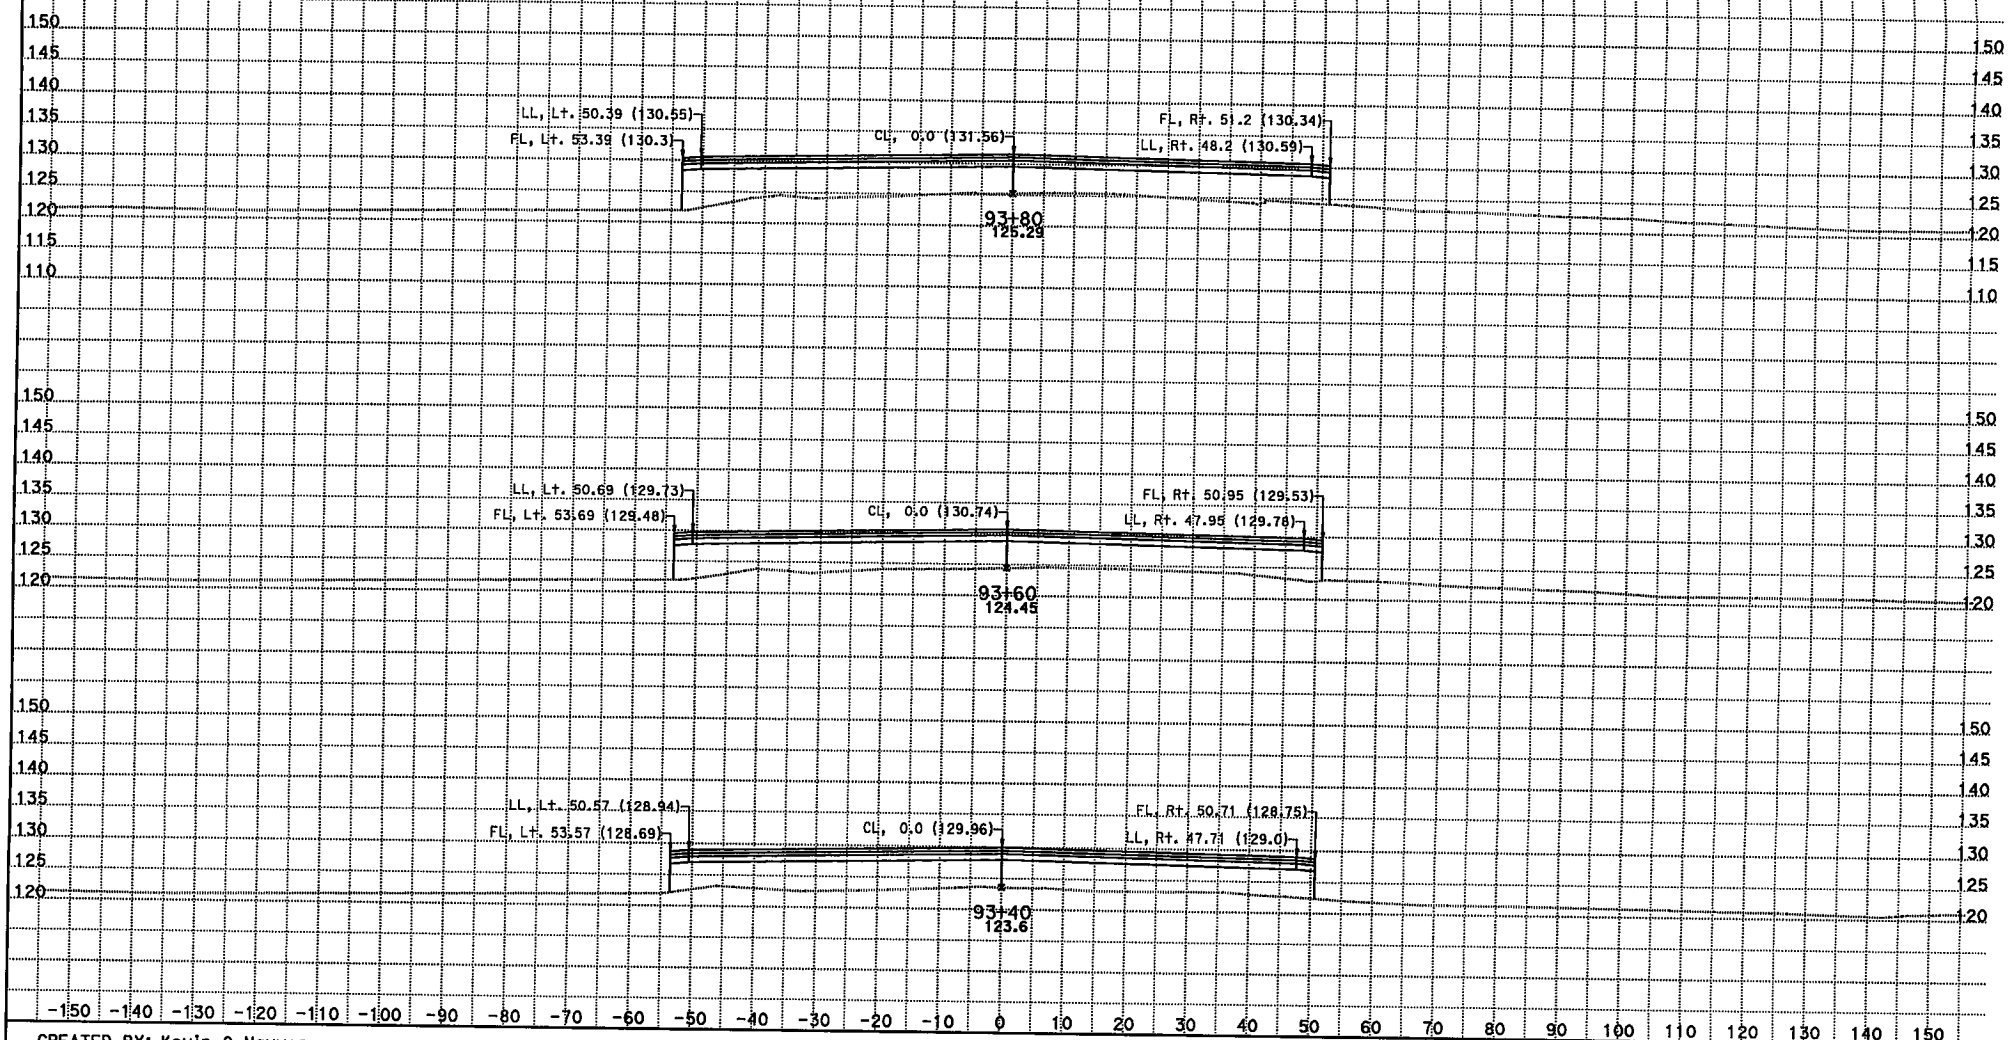

CREATED BY: Kevin Q Nguyen
DATE: 11/28/2012
KC Project: 215951 File: D:\JUNK*951\dflor1.ear

CONTRACT: 07215951
DIST/CO/RTE/PM: 07/LA/05/0.0-7.6
PROJECT ID: 215951

SCALE: 1" = 10' Horiz.
1" = 10' Vert.

All Dimensions are US Survey Feet

FLOR1 - FLORENCE Ave
CROSS SECTIONS

DESIGN STUDY ONLY

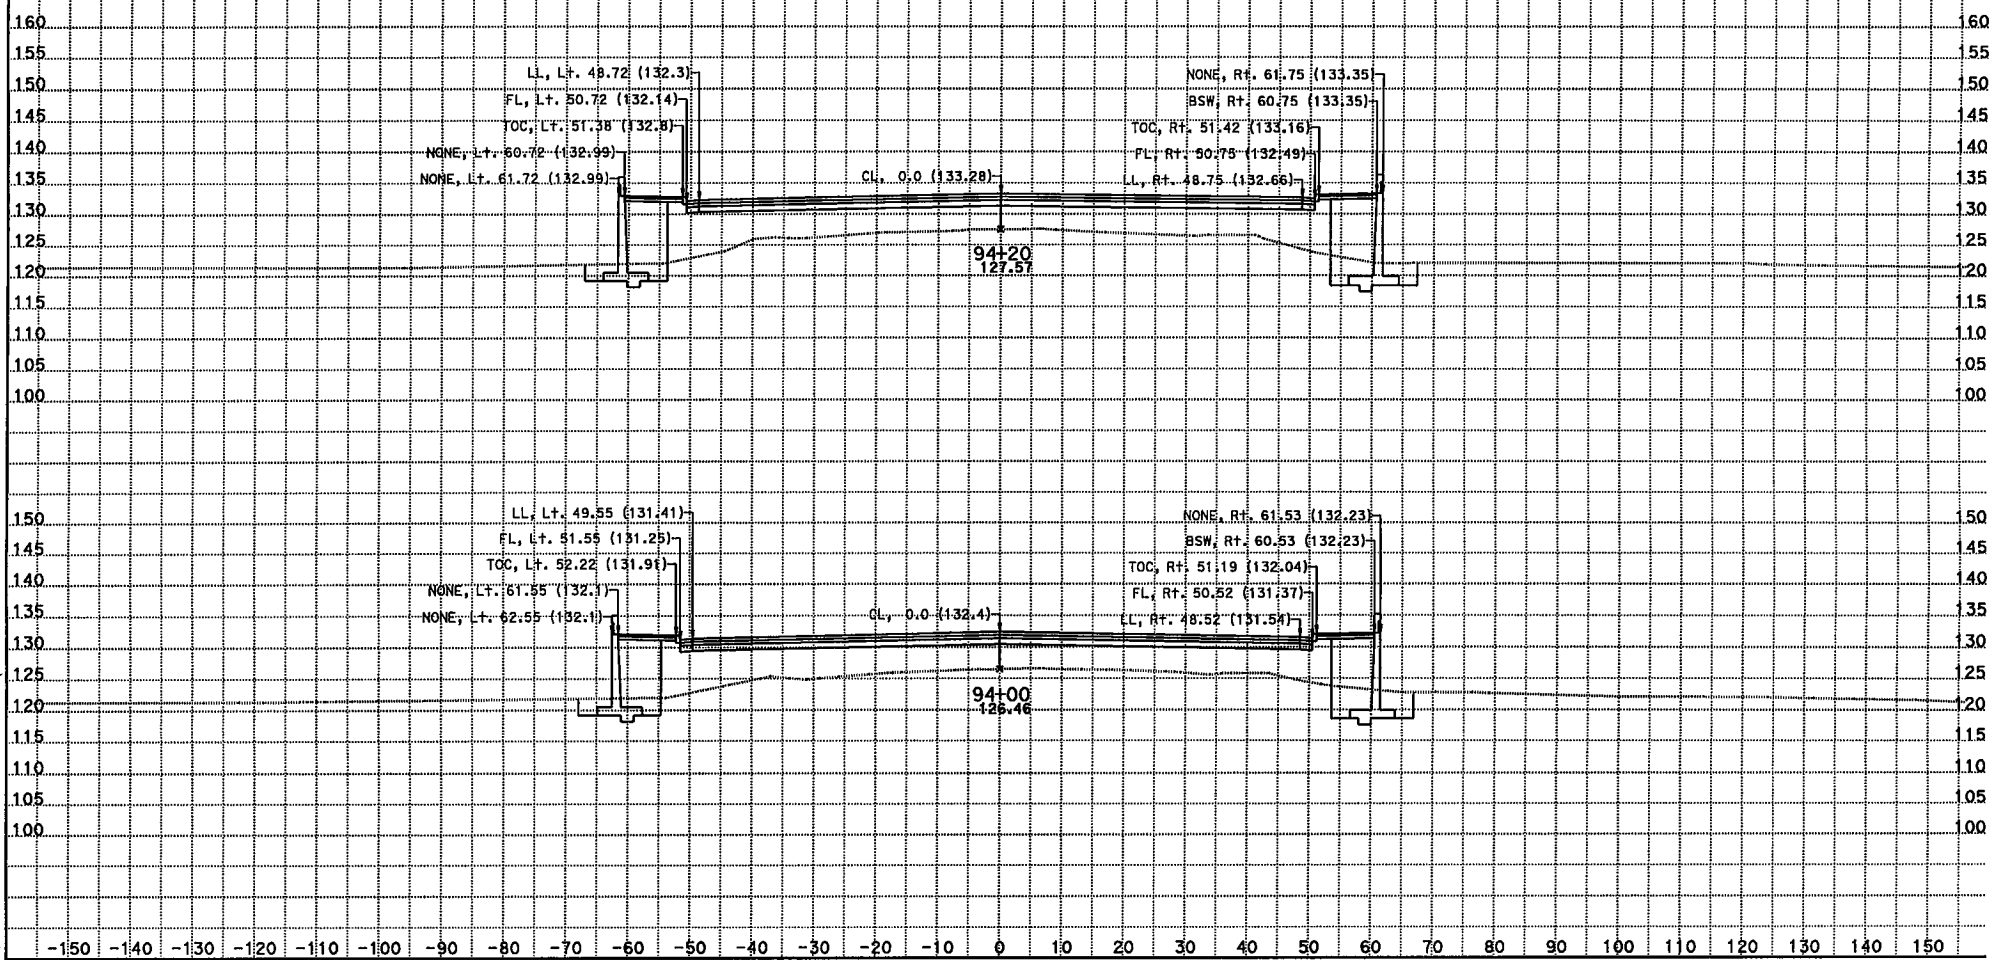

CREATED BY: Kevin Q Nguyen
DATE: 11/28/2012
KC Project: 215951 File: D:\JUNK*951\dflor1.ear

CONTRACT: 07215951
DIST/CO/RTE/PM: 07/LA/05/0.0-7.6
PROJECT ID: 215951

SCALE: 1" = 10' Horiz.
1" = 10' Vert.
All Dimensions are US Survey Feet

FLOR1 - FLORENCE Ave
CROSS SECTIONS
SHEET 14 OF XXX

DESIGN STUDY ONLY

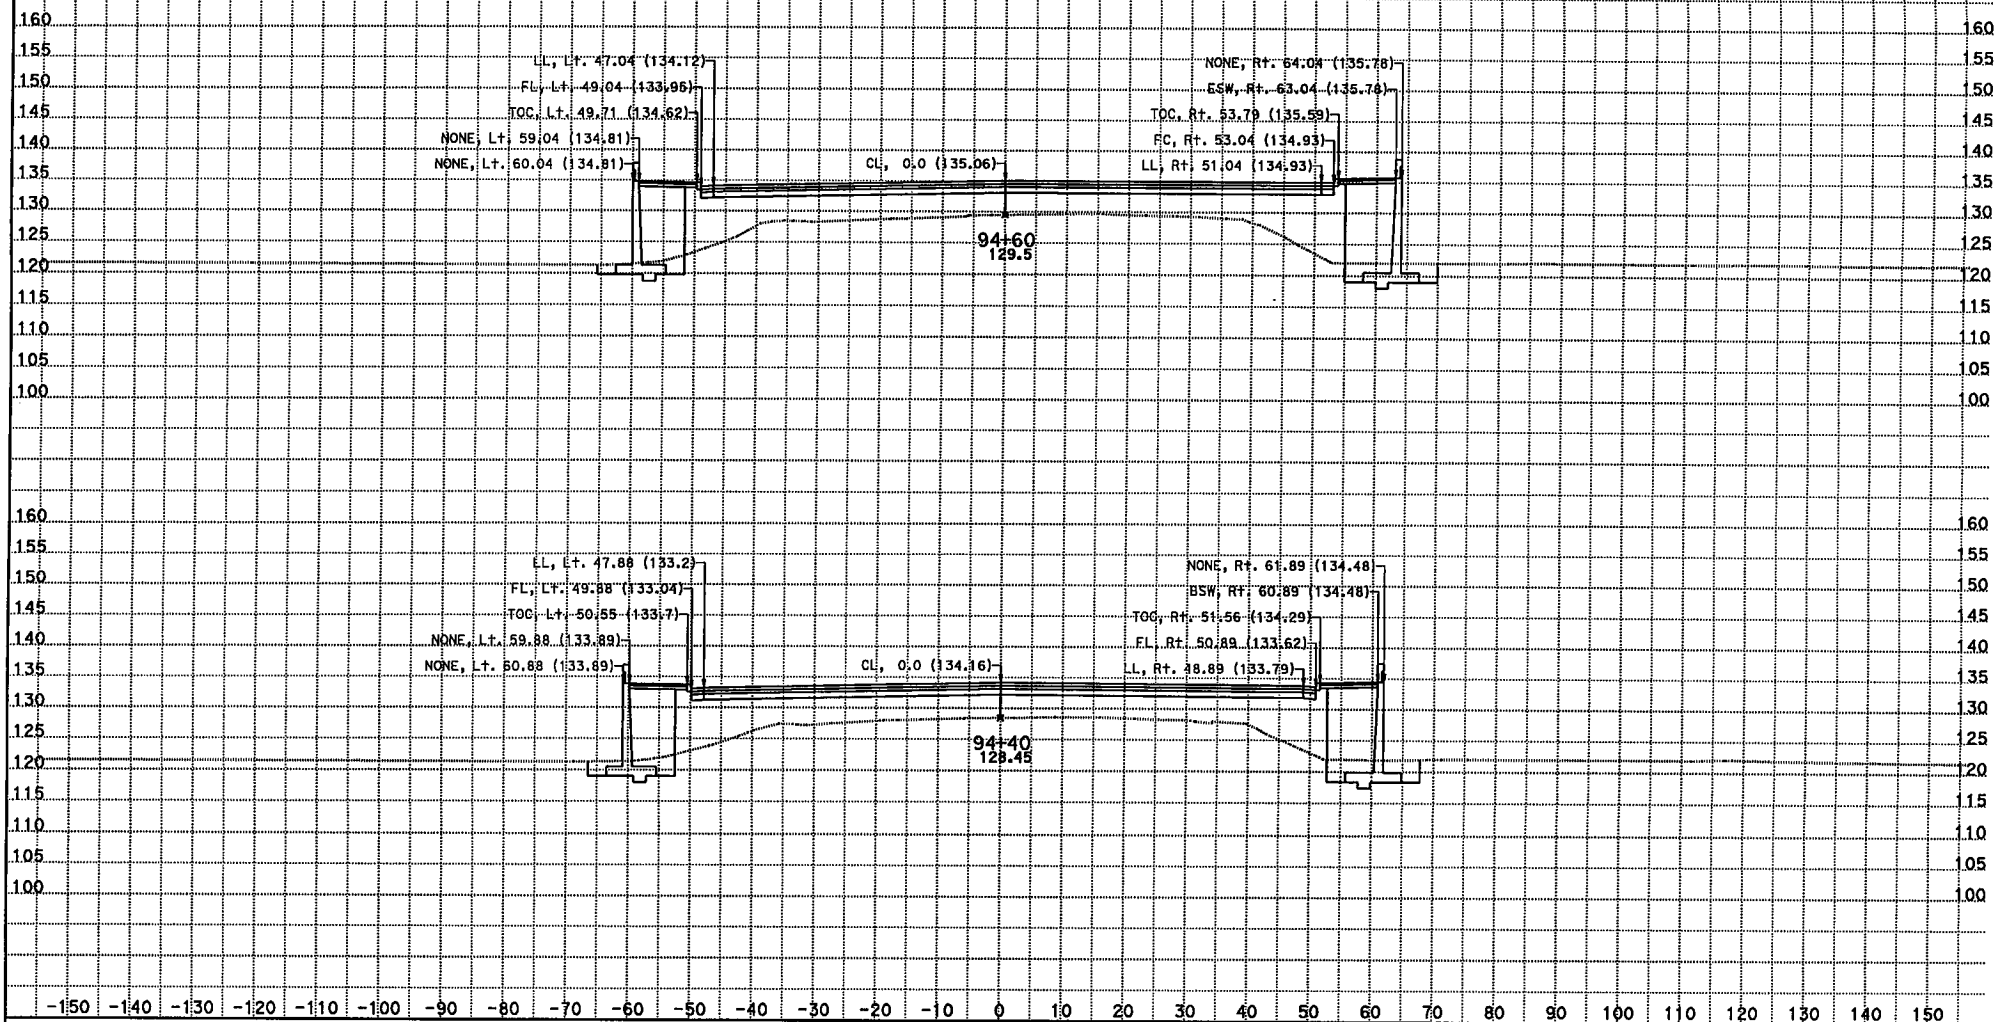

CREATED BY: Kevin Q Nguyen
DATE: 11/28/2012
KC Project: 215951 File: D:\JUNK*951\dflor1.ear

CONTRACT: 07215951
DIST/CO/RTE/PM: 07/LA/05/0.0-7.6
PROJECT ID: 215951

SCALE: 1" = 10' Horiz.
1" = 10' Vert.
All Dimensions are US Survey Feet

FLOR1 - FLORENCE Ave
CROSS SECTIONS

DESIGN STUDY ONLY

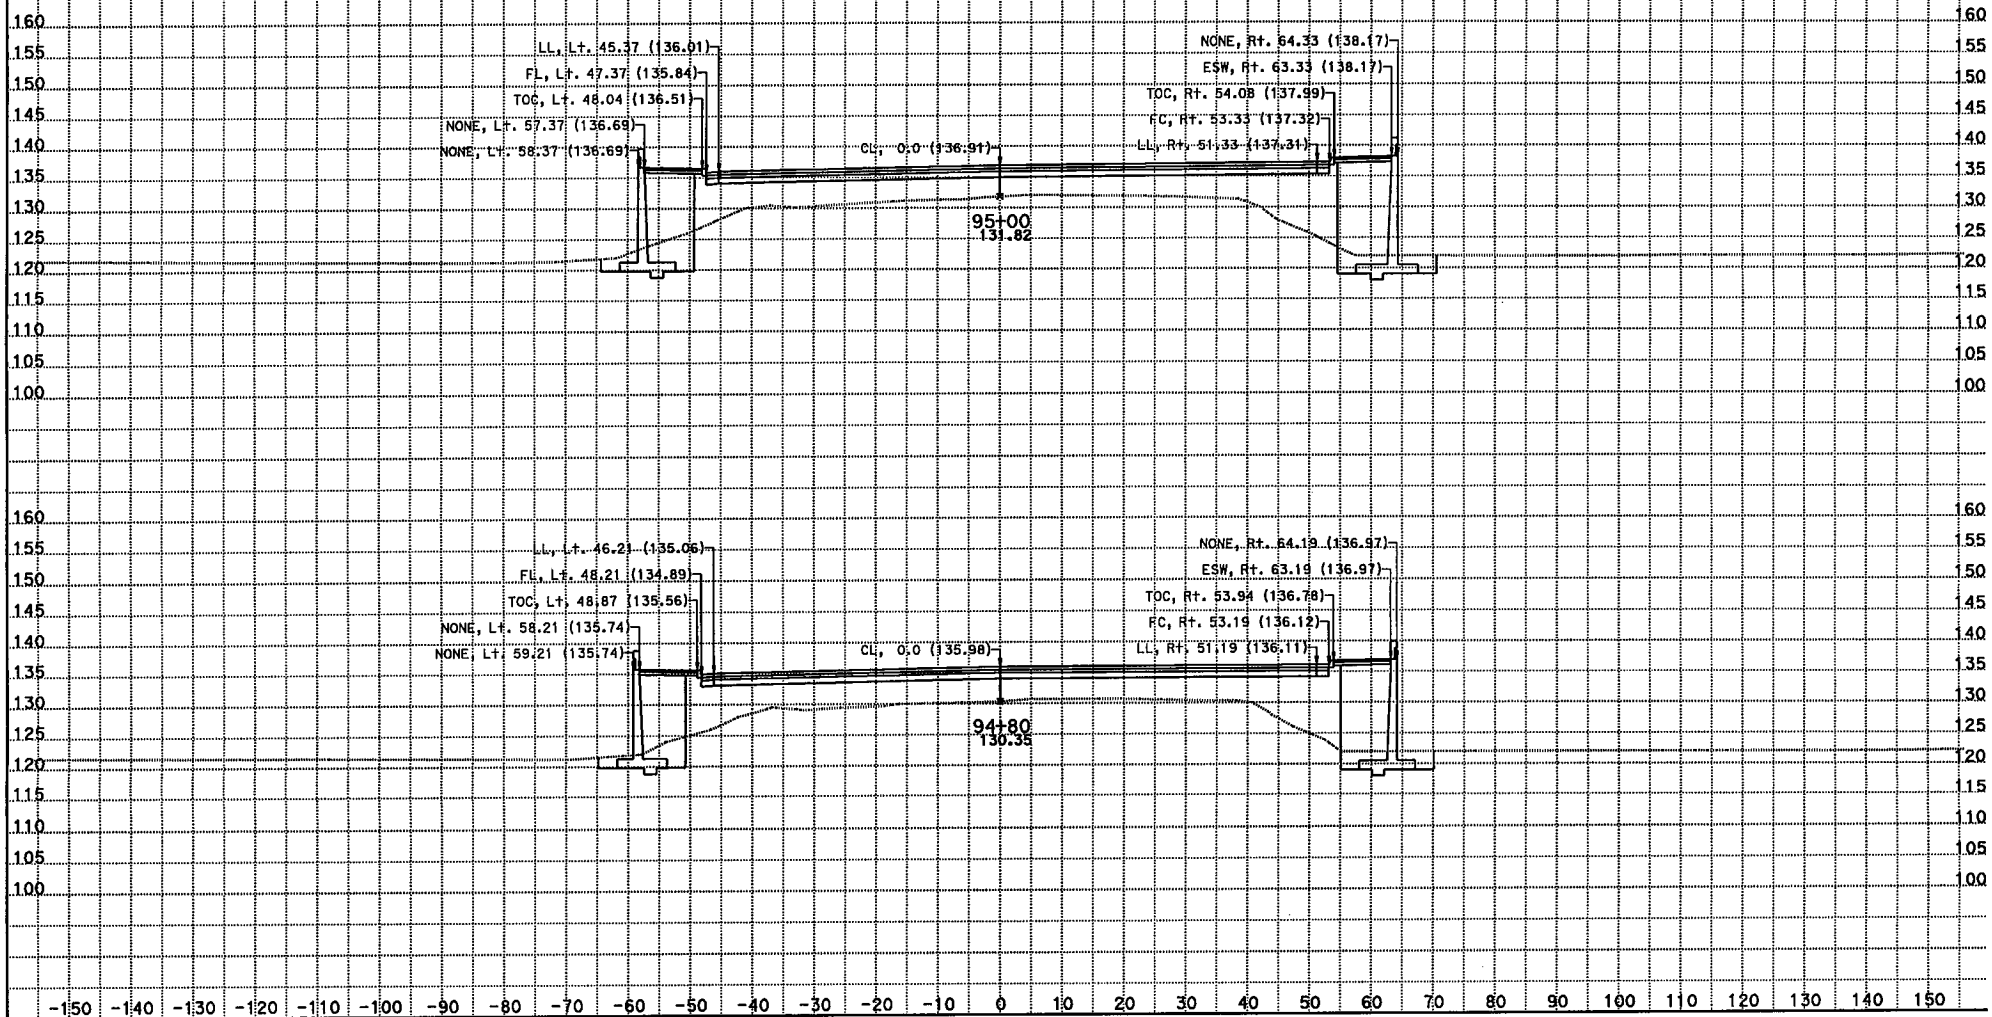

CREATED BY: Kevin Q Nguyen
DATE: 11/28/2012
KC Project: 215951 File: D:\JUNK*951\dflor1.ear

CONTRACT: 07215951
DIST/CO/RTE/PM: 07/LA/05/0.0-7.6
PROJECT ID: 215951

SCALE: 1" = 10' Horiz.
1" = 10' Vert.
All Dimensions are US Survey Feet

FLOR1 - FLORENCE Ave
CROSS SECTIONS
SHEET 16 OF XXX

DESIGN STUDY ONLY

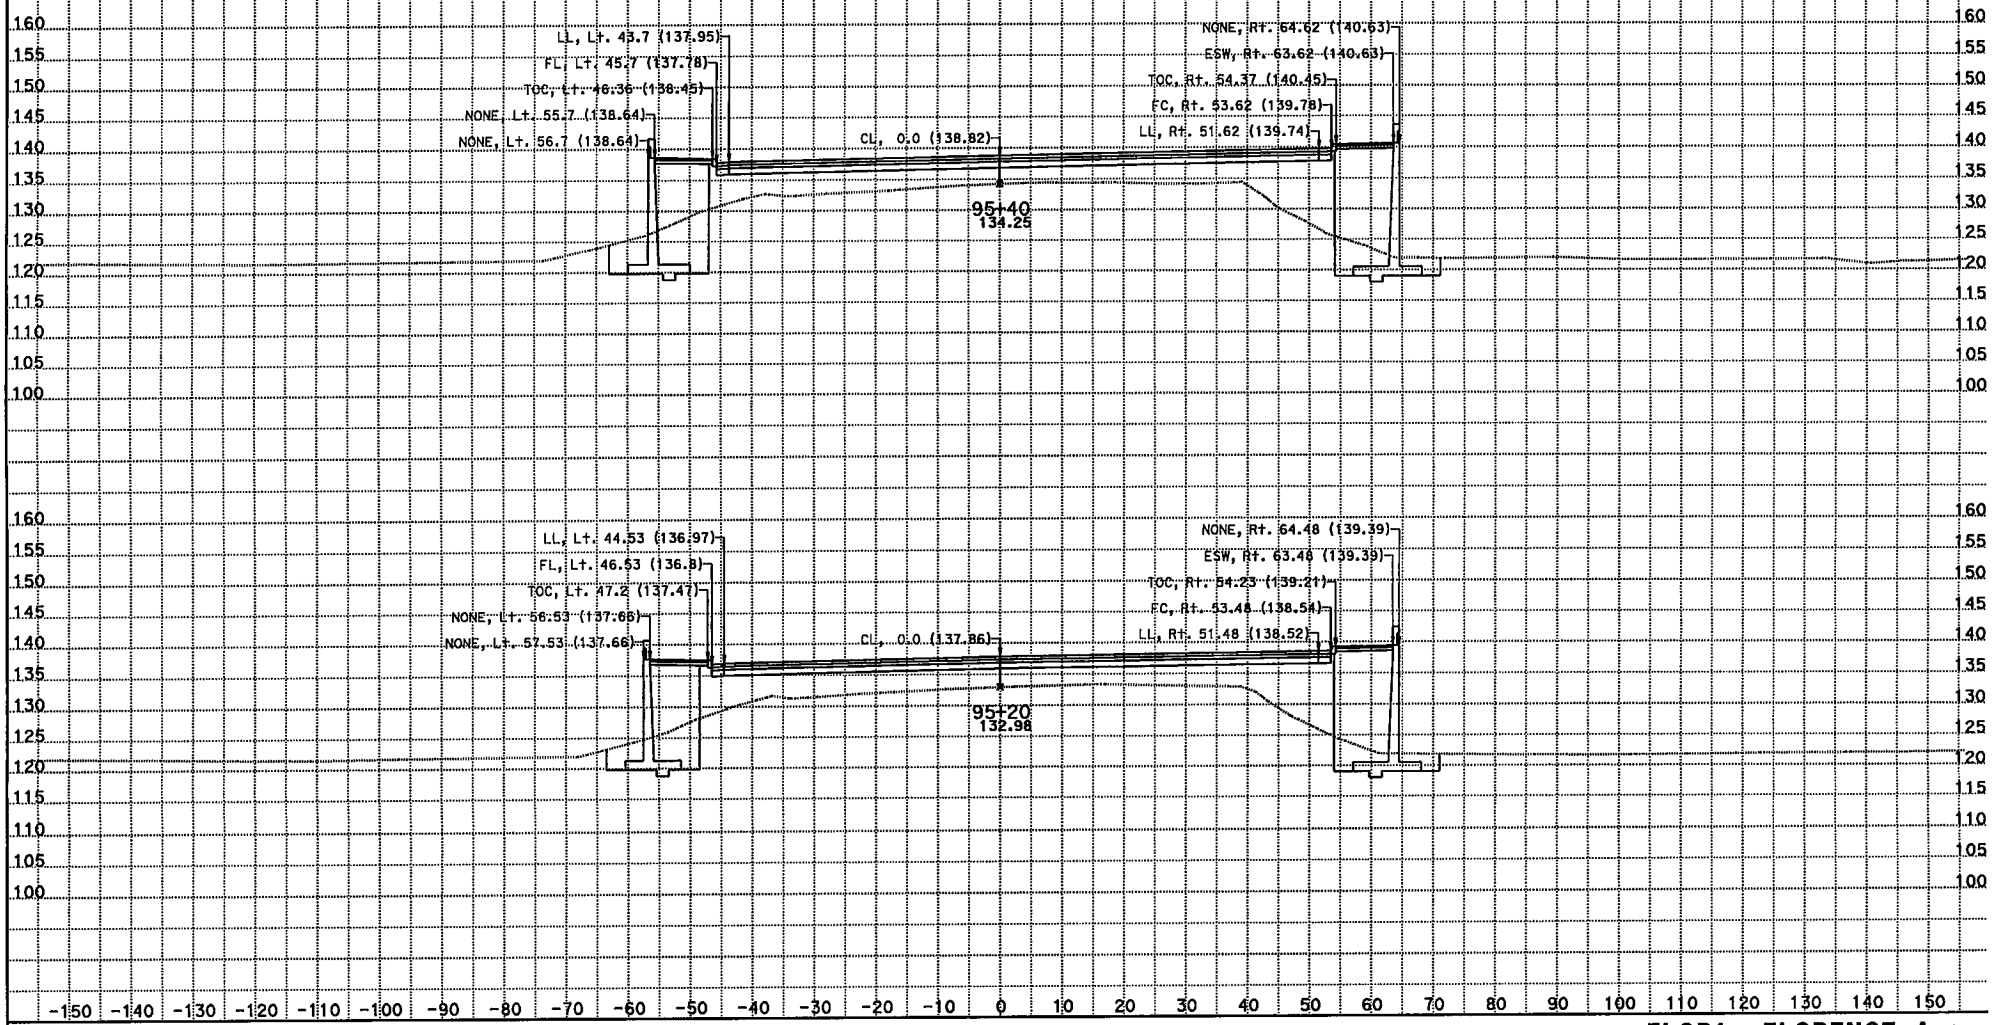

CREATED BY: Kevin Q Nguyen
DATE: 11/28/2012
KC Project: 215951 File: D:\JUNK*951\dflor1.ear

CONTRACT: 07215951
DIST/CO/RTE/PM: 07/LA/05/0.0-7.6
PROJECT ID: 215951

SCALE: 1" = 10' Horiz.
1" = 10' Vert.
All Dimensions are US Survey Feet

FLOR1 - FLORENCE Ave
CROSS SECTIONS

DESIGN STUDY ONLY

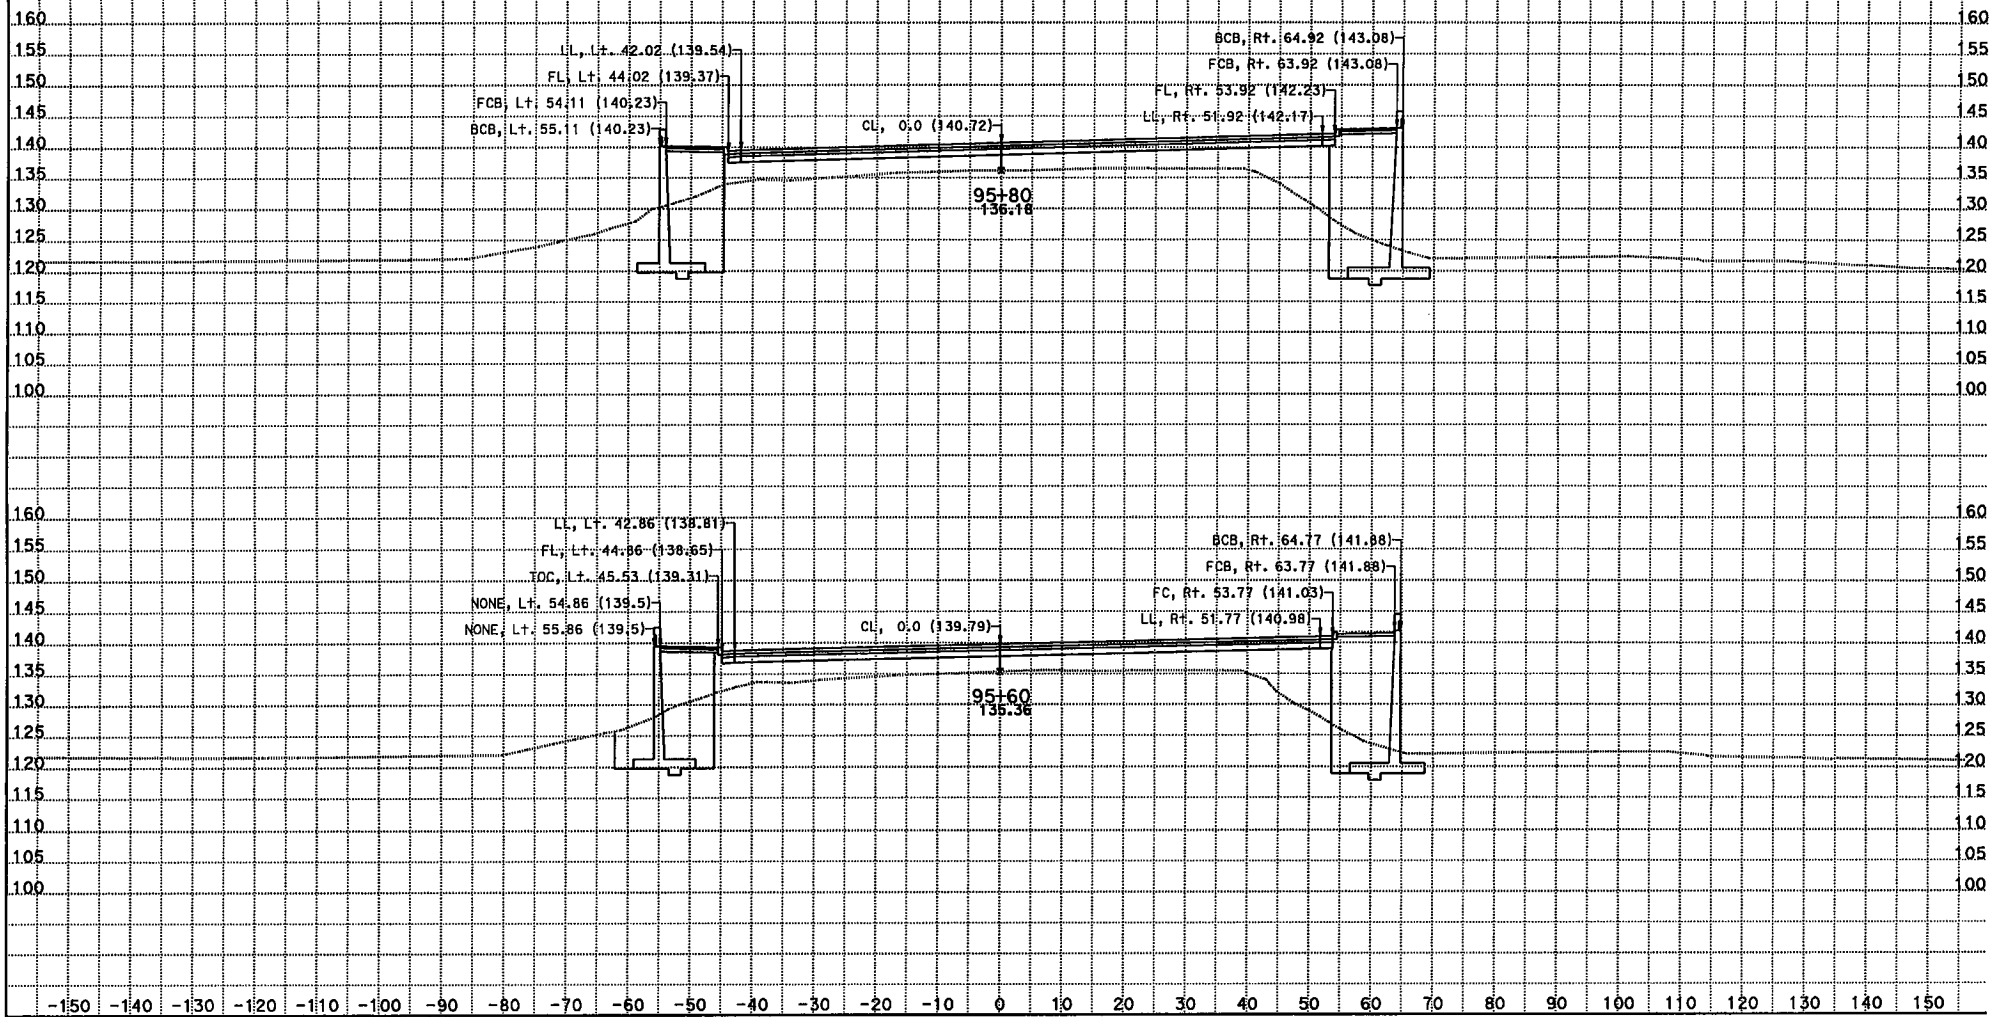

CREATED BY: Kevin Q Nguyen
DATE: 11/28/2012
KC Project: 215951 File: D:\JUNK*951\dflor1.ear

CONTRACT: 07215951
DIST/CO/RTE/PM: 07/LA/05/0.0-7.6
PROJECT ID: 215951

SCALE: 1" = 10' Horiz.
1" = 10' Vert.
All Dimensions are US Survey Feet

FLOR1 - FLORENCE Ave
CROSS SECTIONS
SHEET 18 OF XXX

DESIGN STUDY ONLY

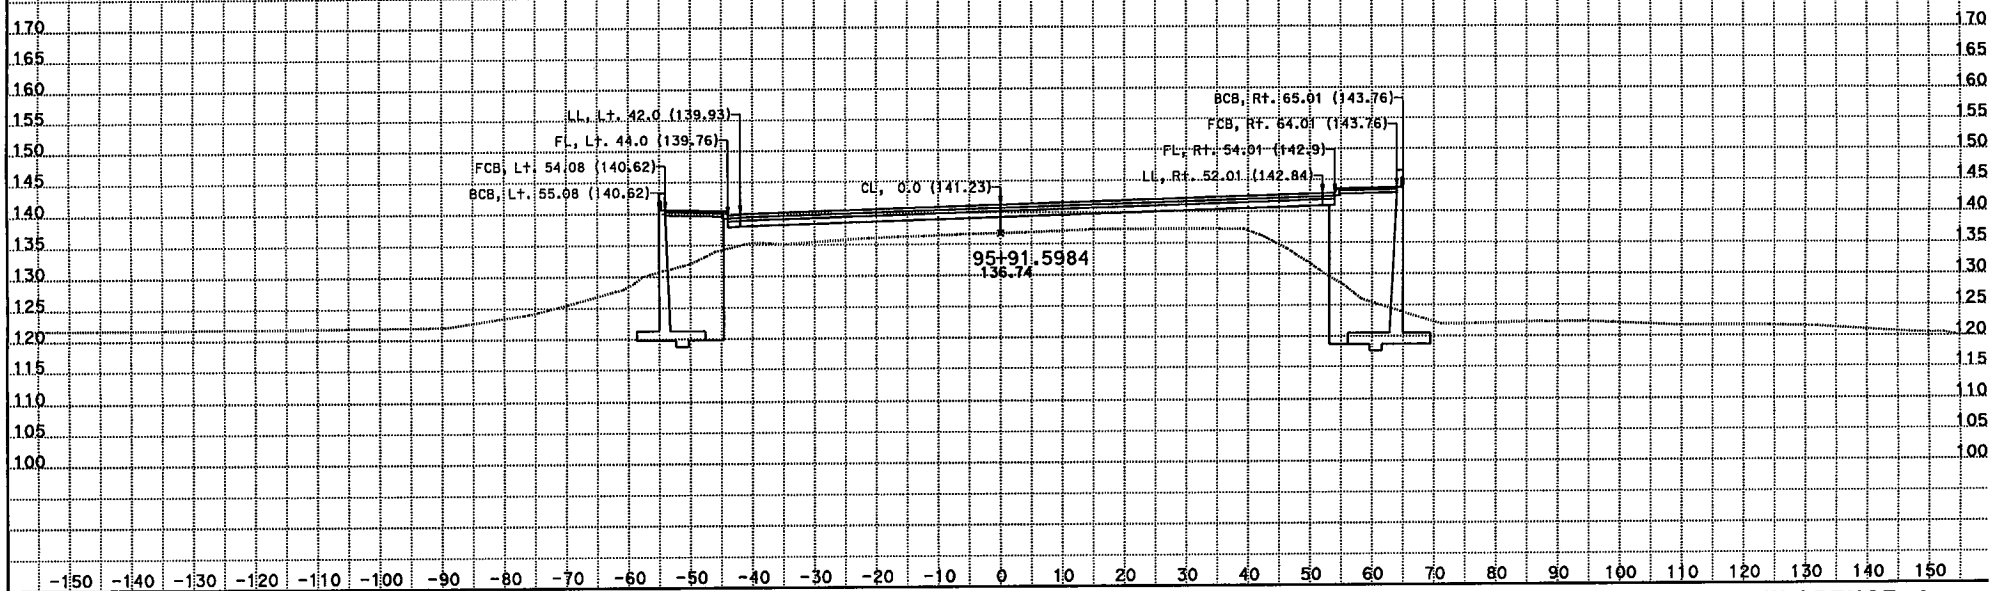

CREATED BY: Kevin Q Nguyen
DATE: 11/28/2012
KC Project: 215951 File: D:\JUNK*951\dflor1.ear

CONTRACT: 07215951
DIST/CO/RTE/PM: 07/LA/05/0.0-7.6
PROJECT ID: 215951

SCALE: 1" = 10' Horiz.
1" = 10' Vert.
All Dimensions are US Survey Feet

FLOR1 - FLORENCE Ave
CROSS SECTIONS
SHEET 19 OF XXX

DESIGN STUDY ONLY

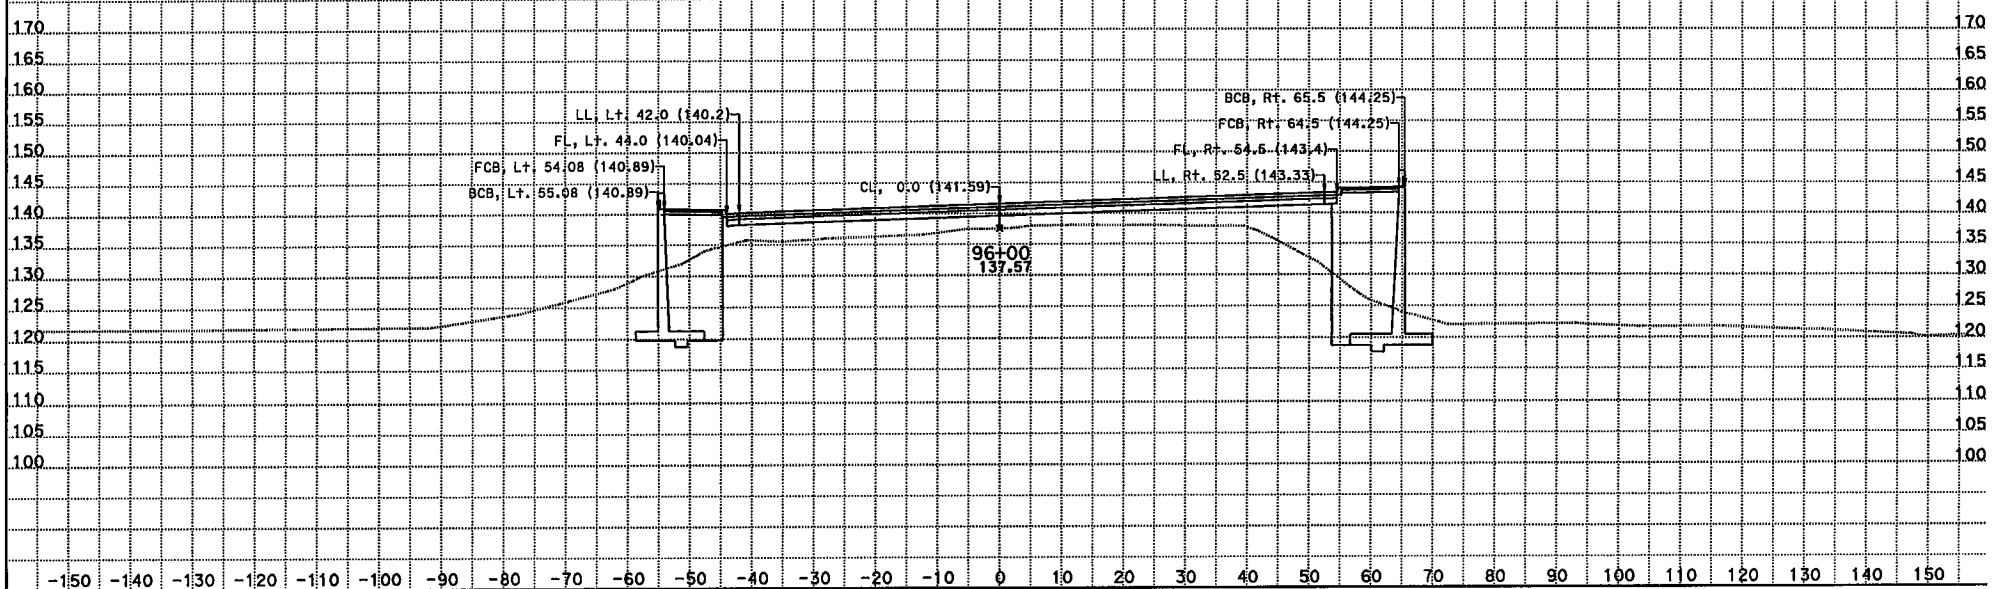

CREATED BY: Kevin Q Nguyen
DATE: 11/28/2012
KC Project: 215951 File: D:\JUNK*951\dflor1.ear

CONTRACT: 07215951
DIST/CO/RTE/PM: 07/LA/05/0.0-7.6
PROJECT ID: 215951

SCALE: 1" = 10' Horiz.
1" = 10' Vert.
All Dimensions are US Survey Feet

FLOR1 - FLORENCE Ave
CROSS SECTIONS
SHEET 20 OF XXX

DESIGN STUDY ONLY

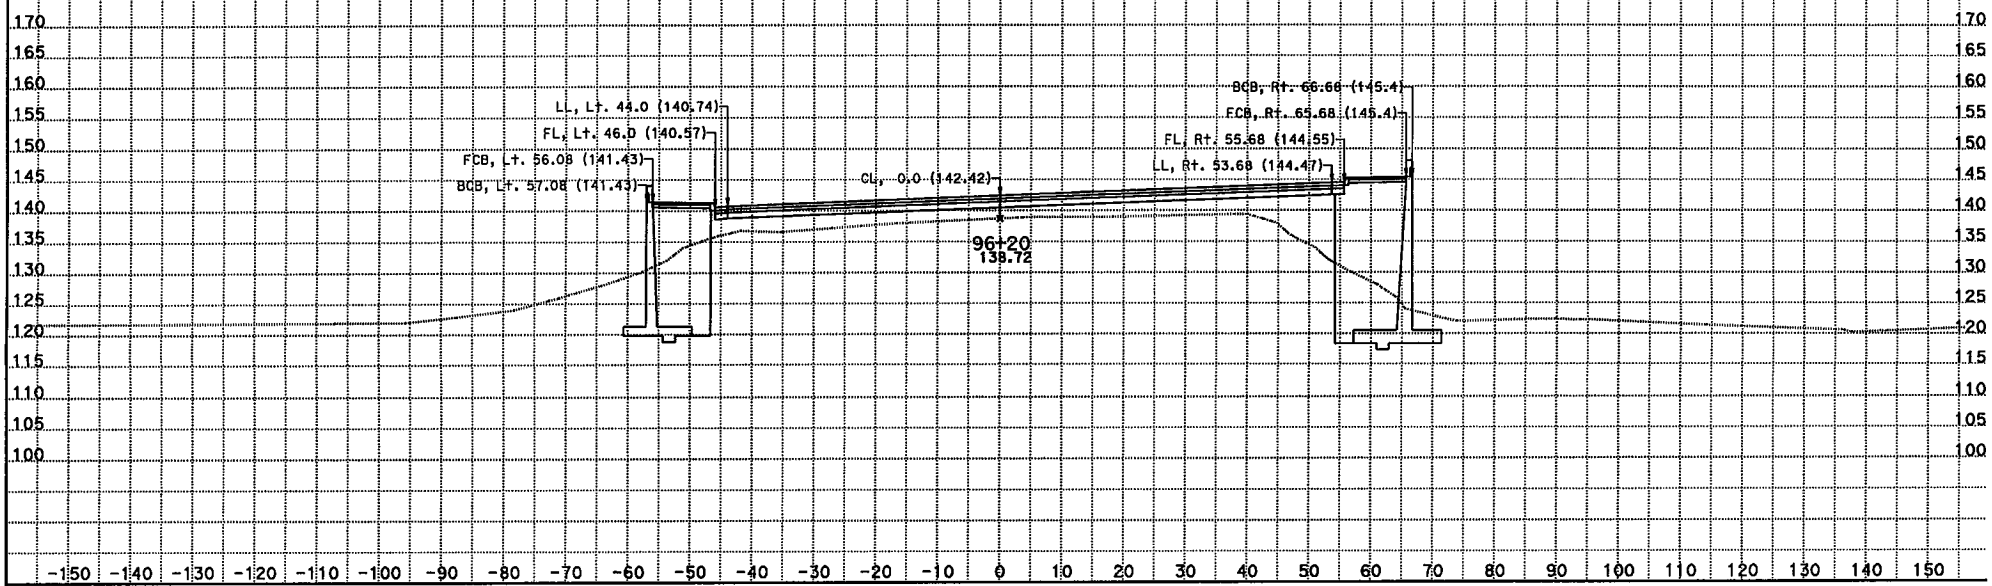

CREATED BY: Kevin Q Nguyen
DATE: 11/28/2012
KC Project: 215951 File: D:\JUNK*951\dflor1.ear

CONTRACT: 07215951
DIST/CO/RTE/PM: 07/LA/05/0.0-7.6
PROJECT ID: 215951

SCALE: 1" = 10' Horiz.
1" = 10' Vert.
All Dimensions are US Survey Feet

FLOR1 - FLORENCE Ave
CROSS SECTIONS
SHEET 21 OF XXX

DESIGN STUDY ONLY

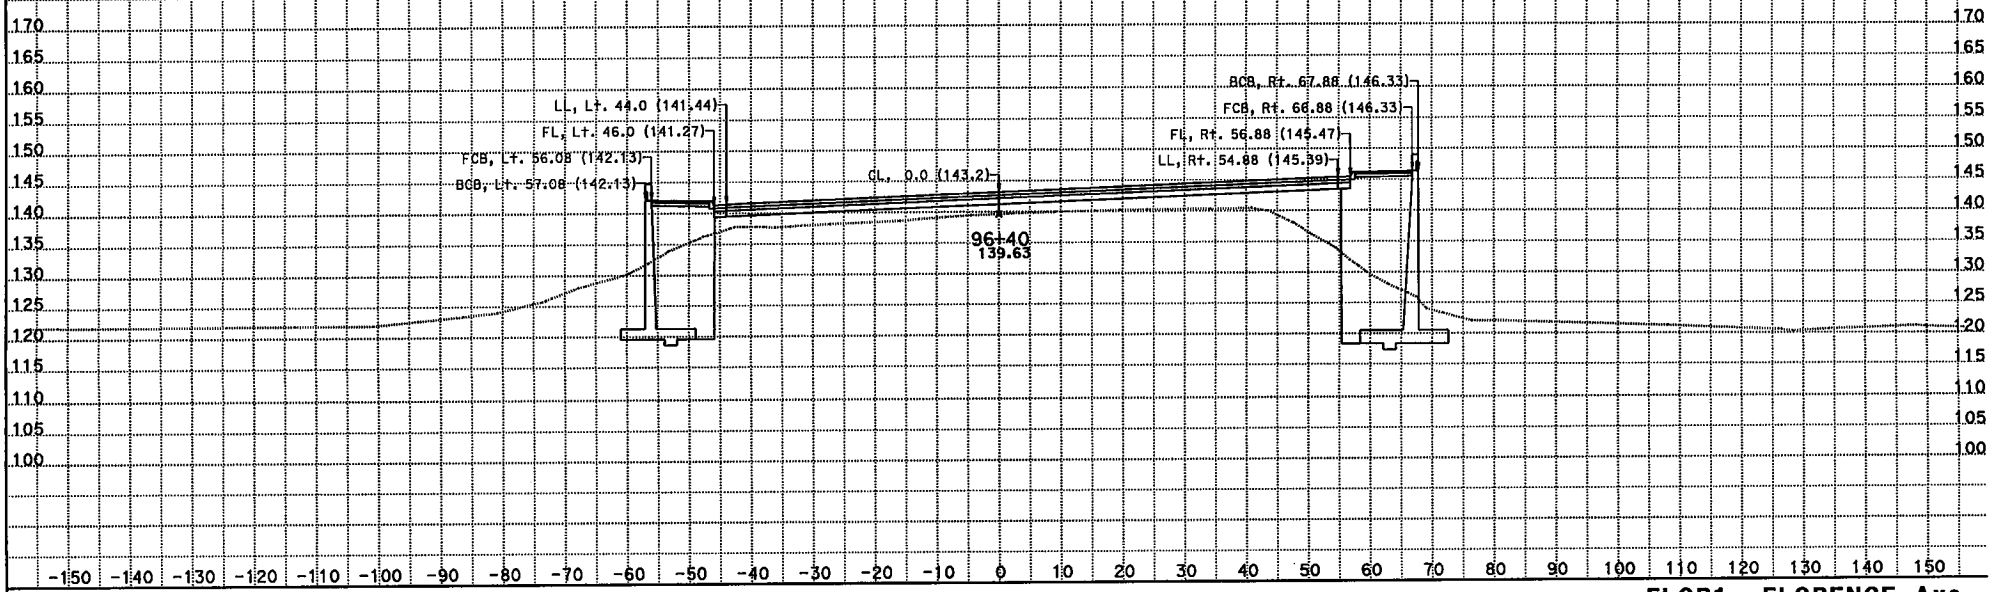

CREATED BY: Kevin Q Nguyen
DATE: 11/28/2012
KC Project: 215951 File: D:\JUNK*951\dflor1.ear

CONTRACT: 07215951
DIST/CO/RTE/PM: 07/LA/05/0.0-7.6
PROJECT ID: 215951

SCALE: 1" = 10' Horiz.
1" = 10' Vert.
All Dimensions are US Survey Feet

FLOR1 - FLORENCE Ave
CROSS SECTIONS
SHEET 22 OF XXX

DESIGN STUDY ONLY

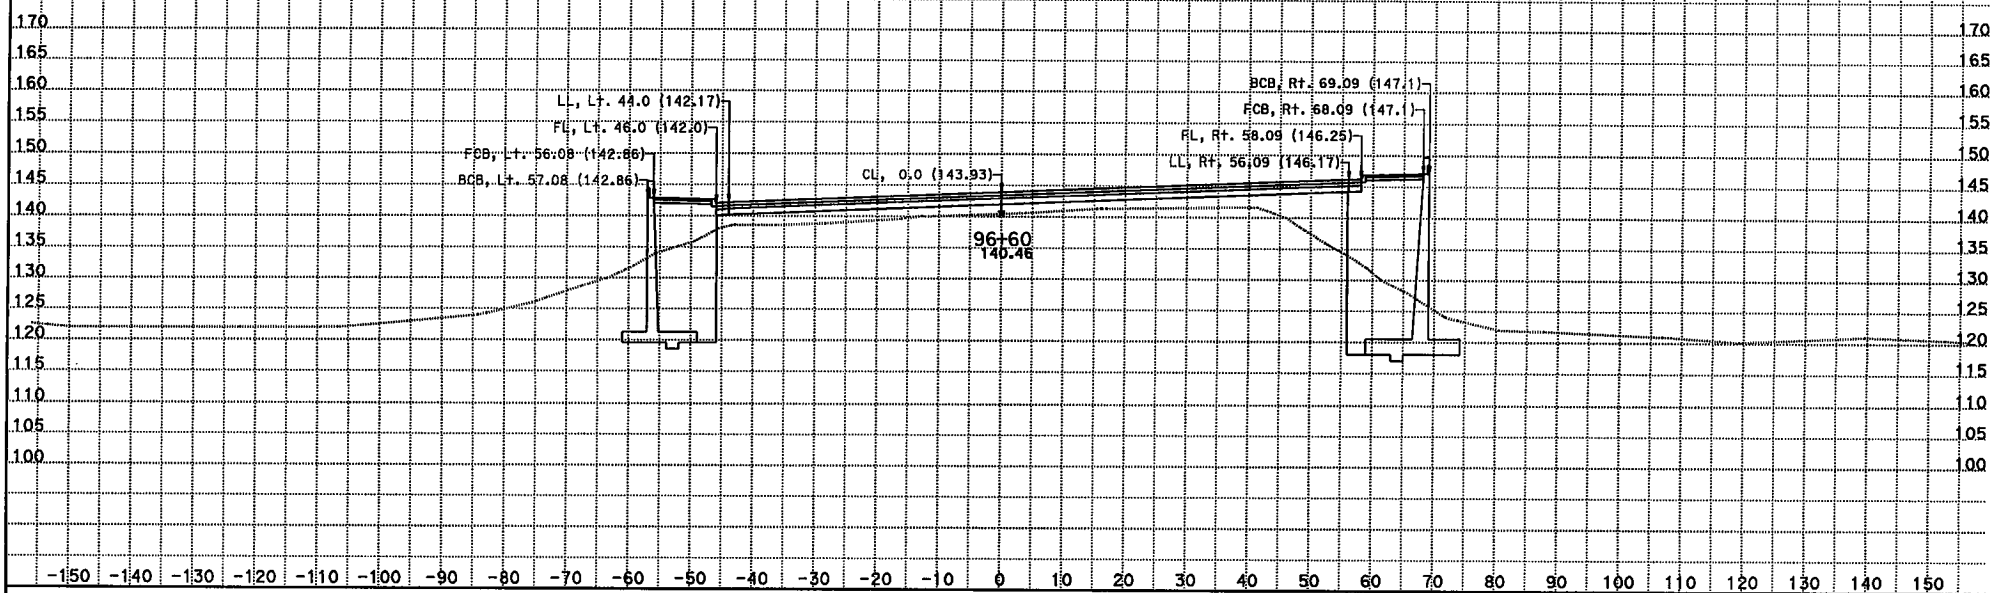

CREATED BY: Kevin Q Nguyen
DATE: 11/28/2012
KC Project: 215951 File: D:\JUNK*951\dflor1.ear

CONTRACT: 07215951
DIST/CO/RTE/PM: 07/LA/05/0.0-7.6
PROJECT ID: 215951

SCALE: 1" = 10' Horiz.
1" = 10' Vert.

All Dimensions are US Survey Feet

FLOR1 - FLORENCE Ave
CROSS SECTIONS

SHEET 23 OF XXX

DESIGN STUDY ONLY

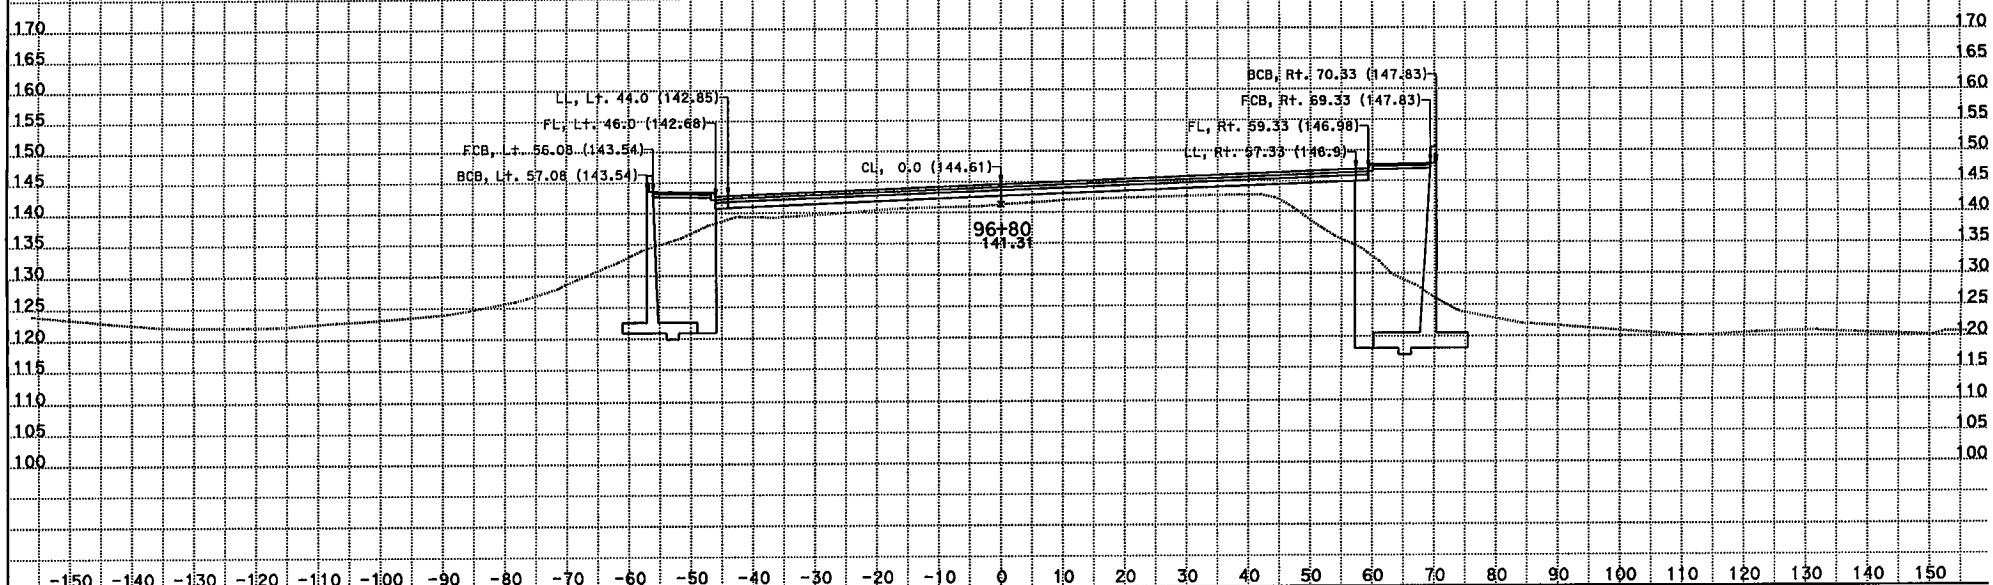

CREATED BY: Kevin Q Nguyen
DATE: 11/28/2012
KC Project: 215951 File: D:\JUNK*951\dflor1.ear

CONTRACT: 07215951
DIST/CO/RTE/PM: 07/LA/05/0.0-7.6
PROJECT ID: 215951

SCALE: 1" = 10' Horiz.
1" = 10' Vert.
All Dimensions are US Survey Feet

FLOR1 - FLORENCE Ave
CROSS SECTIONS

DESIGN STUDY ONLY

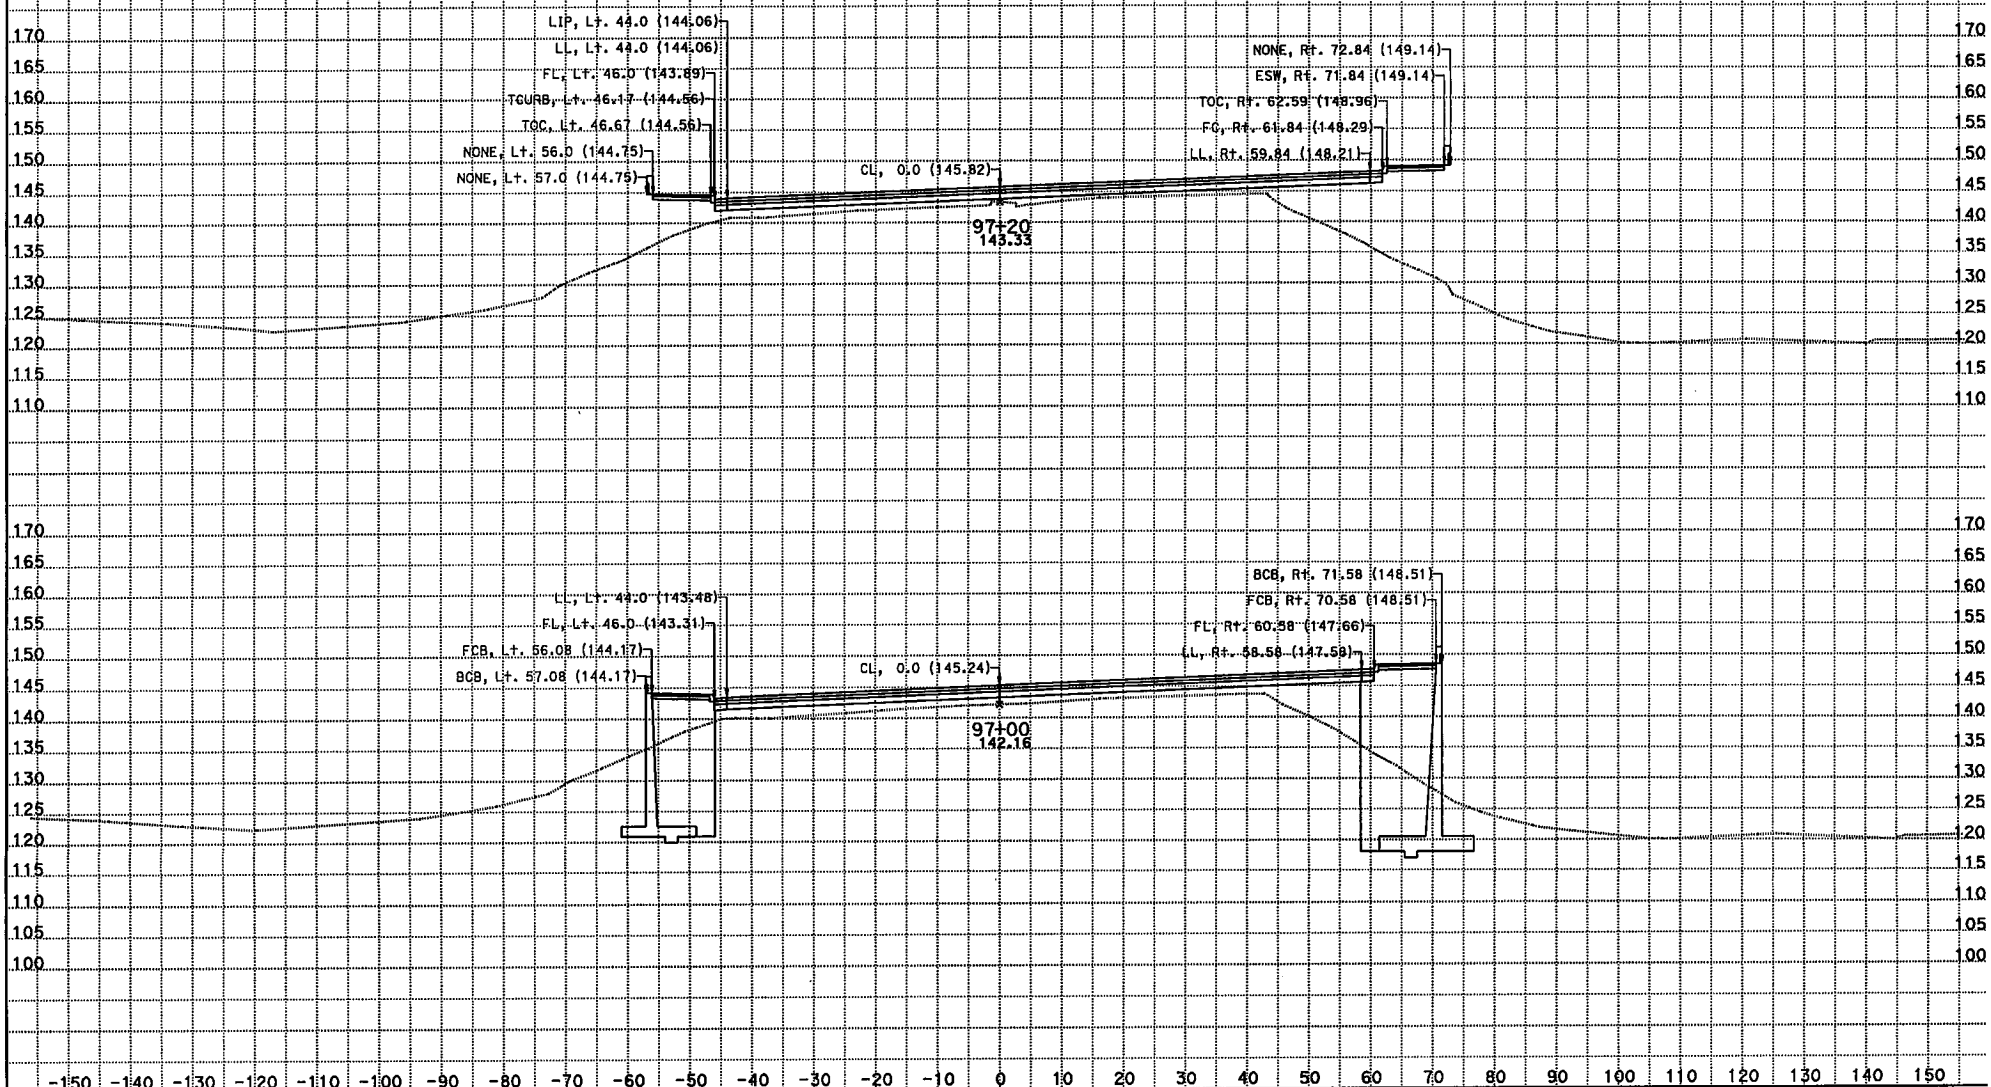

CREATED BY: Kevin Q Nguyen
DATE: 11/28/2012
KC Project: 215951 File: D:\JUNK*951\dflor1.ear

CONTRACT: 07215951
DIST/CO/RTE/PM: 07/LA/05/0.0-7.6
PROJECT ID: 215951

SCALE: 1" = 10' Horiz.
1" = 10' Vert.
All Dimensions are US Survey Feet

FLOR1 - FLORENCE Ave
CROSS SECTIONS

DESIGN STUDY ONLY

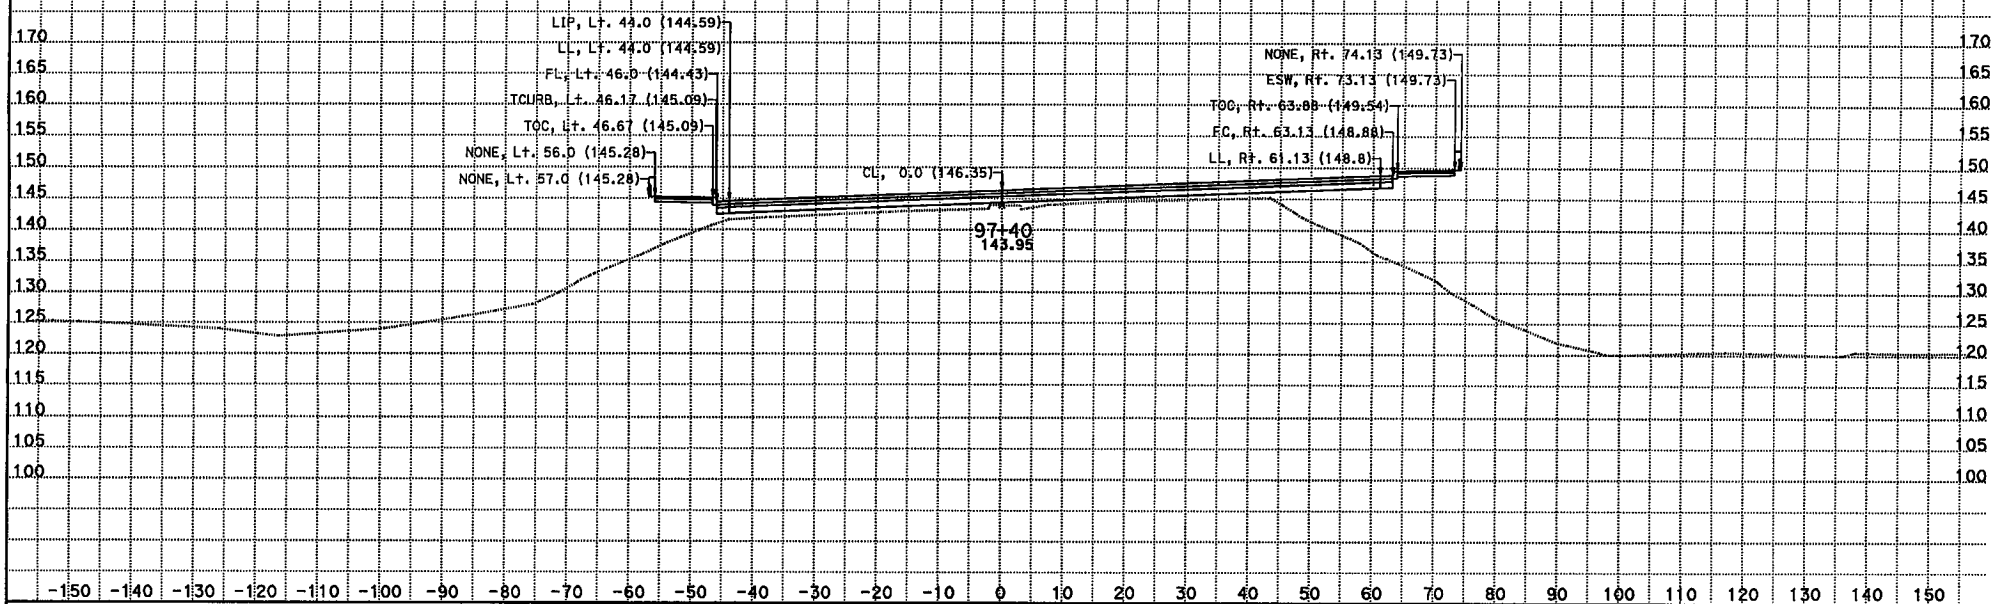

CREATED BY: Kevin Q Nguyen
DATE: 11/28/2012
KC Project: 215951 File: D:\JUNK*951\dflor1.ear

CONTRACT: 07215951
DIST/CO/RTE/PM: 07/LA/05/0.0-7.6
PROJECT ID: 215951

SCALE: 1" = 10' Horiz.
1" = 10' Vert.
All Dimensions are US Survey Feet

FLOR1 - FLORENCE Ave
CROSS SECTIONS

DESIGN STUDY ONLY

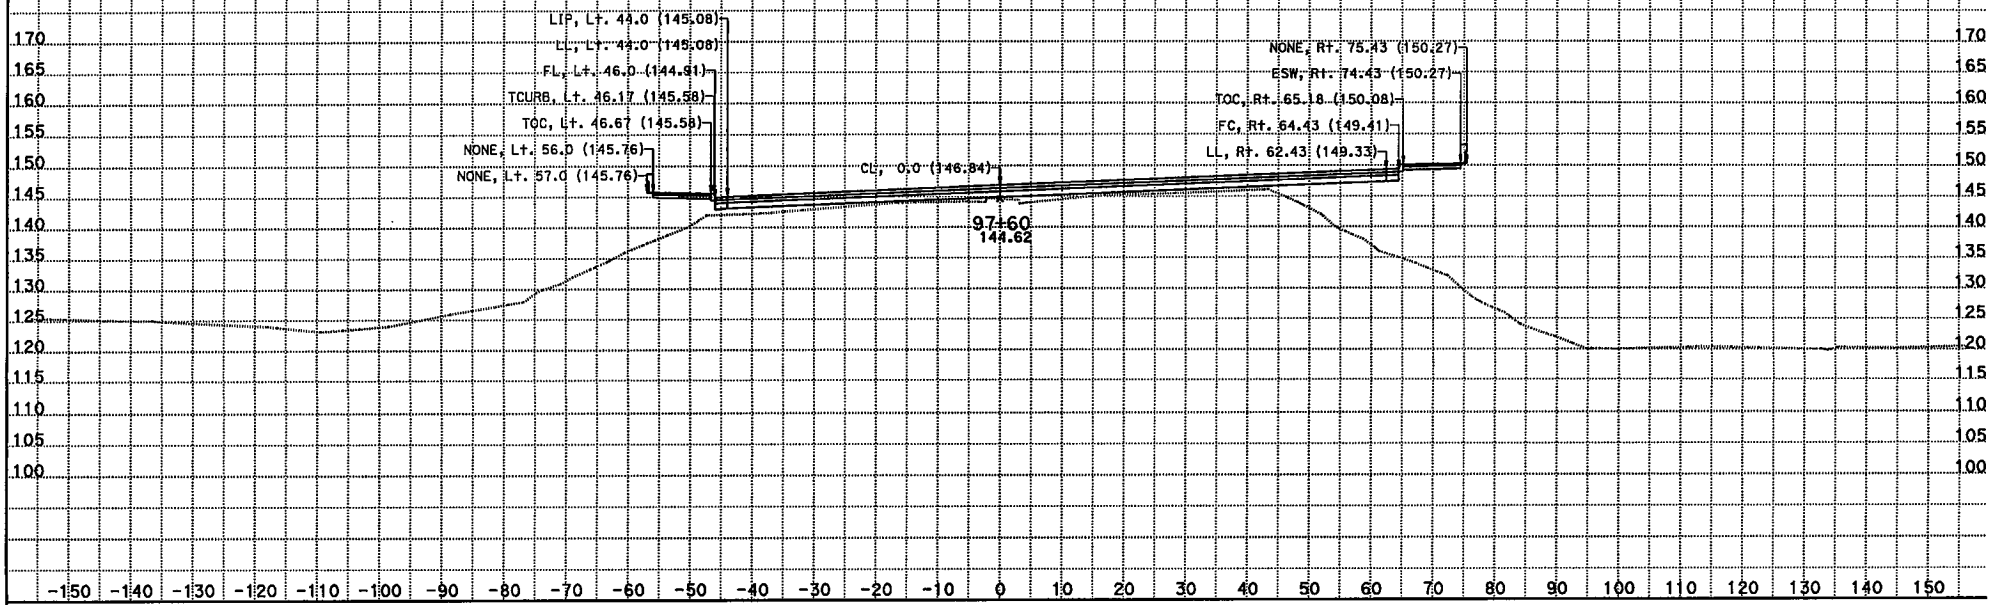

CREATED BY: Kevin Q Nguyen
DATE: 11/28/2012
KC Project: 215951 File: D:\JUNK*951\dflor1.ear

CONTRACT: 07215951
DIST/CO/RTE/PM: 07/LA/05/0.0-7.6
PROJECT ID: 215951

SCALE: 1" = 10' Horiz.
1" = 10' Vert.
All Dimensions are US Survey Feet

FLOR1 - FLORENCE Ave
CROSS SECTIONS
SHEET 27 OF XXX

DESIGN STUDY ONLY

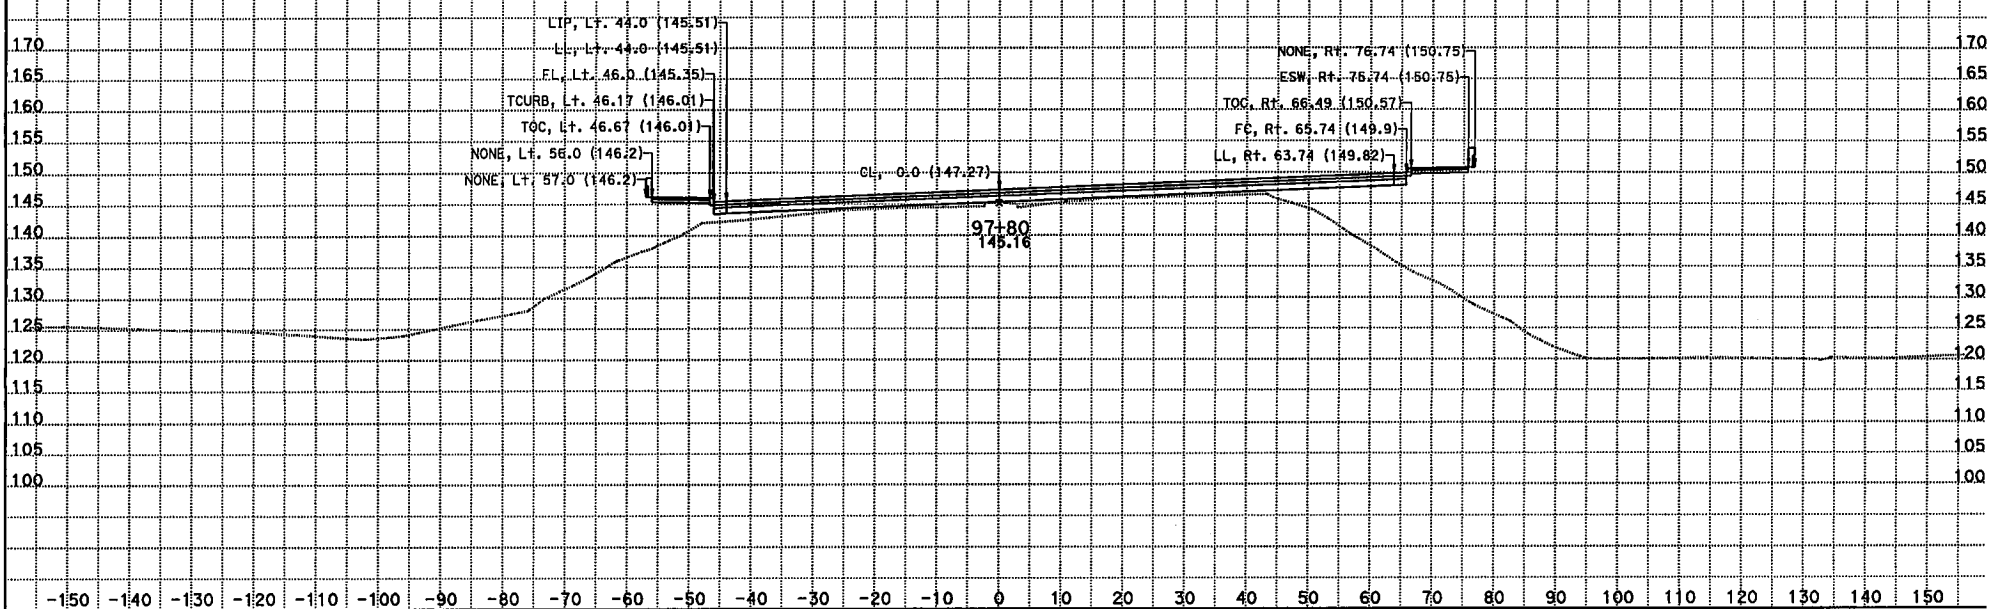

CREATED BY: Kevin Q Nguyen
DATE: 11/28/2012
KC Project: 215951 File: D:\JUNK*951\dflor1.ear

CONTRACT: 07215951
DIST/CO/RTE/PM: 07/LA/05/0.0-7.6
PROJECT ID: 215951

SCALE: 1" = 10' Horiz.
1" = 10' Vert.
All Dimensions are US Survey Feet

FLOR1 - FLORENCE Ave
CROSS SECTIONS
SHEET 28 OF XXX

DESIGN STUDY ONLY

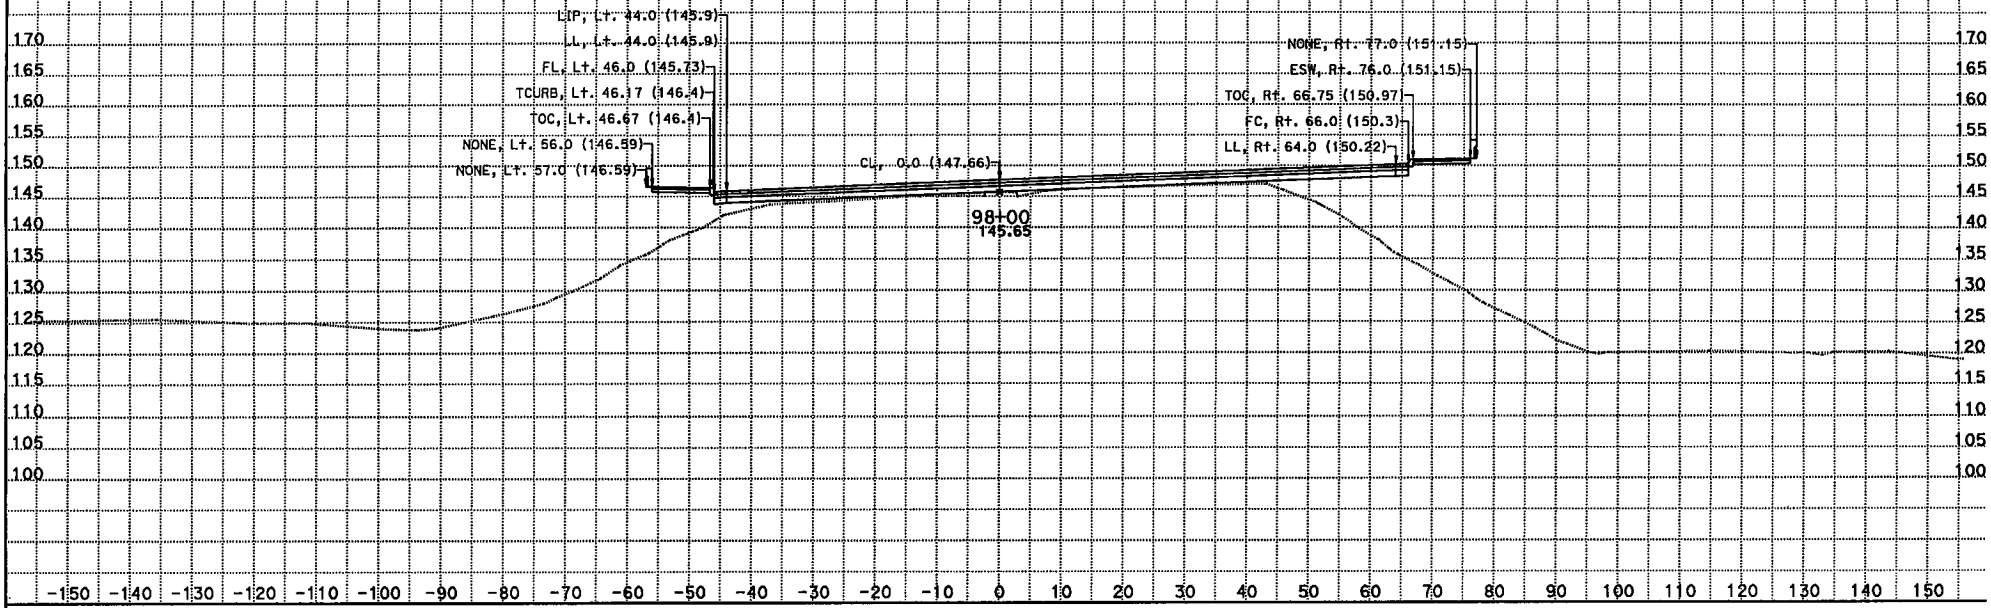

CREATED BY: Kevin Q Nguyen
DATE: 11/28/2012
KC Project: 215951 File: D:\JUNK*951\dflor1.ear

CONTRACT: 07215951
DIST/CO/RTE/PM: 07/LA/05/0.0-7.6
PROJECT ID: 215951

SCALE: 1" = 10' Horiz.
1" = 10' Vert.
All Dimensions are US Survey Feet

FLOR1 - FLORENCE Ave
CROSS SECTIONS
SHEET 29 OF XXX

DESIGN STUDY ONLY

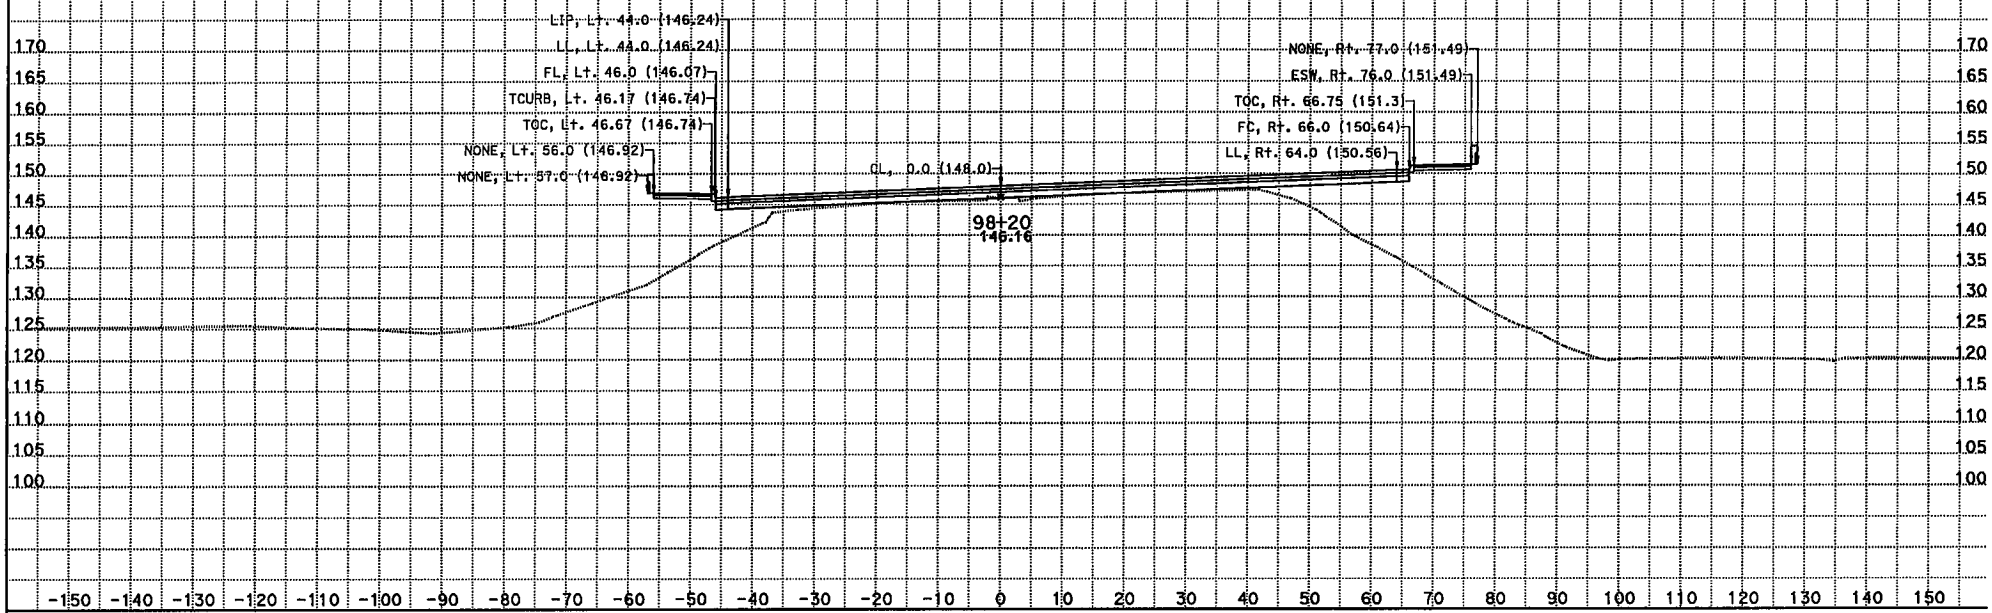

CREATED BY: Kevin Q Nguyen
DATE: 11/28/2012
KC Project: 215951 File: D:\JUNK*951\dflor1.ear

CONTRACT: 07215951
DIST/CO/RTE/PM: 07/LA/05/0.0-7.6
PROJECT ID: 215951

SCALE: 1" = 10' Horiz.
1" = 10' Vert.
All Dimensions are US Survey Feet

FLOR1 - FLORENCE Ave
CROSS SECTIONS
SHEET 30 OF XXX

DESIGN STUDY ONLY

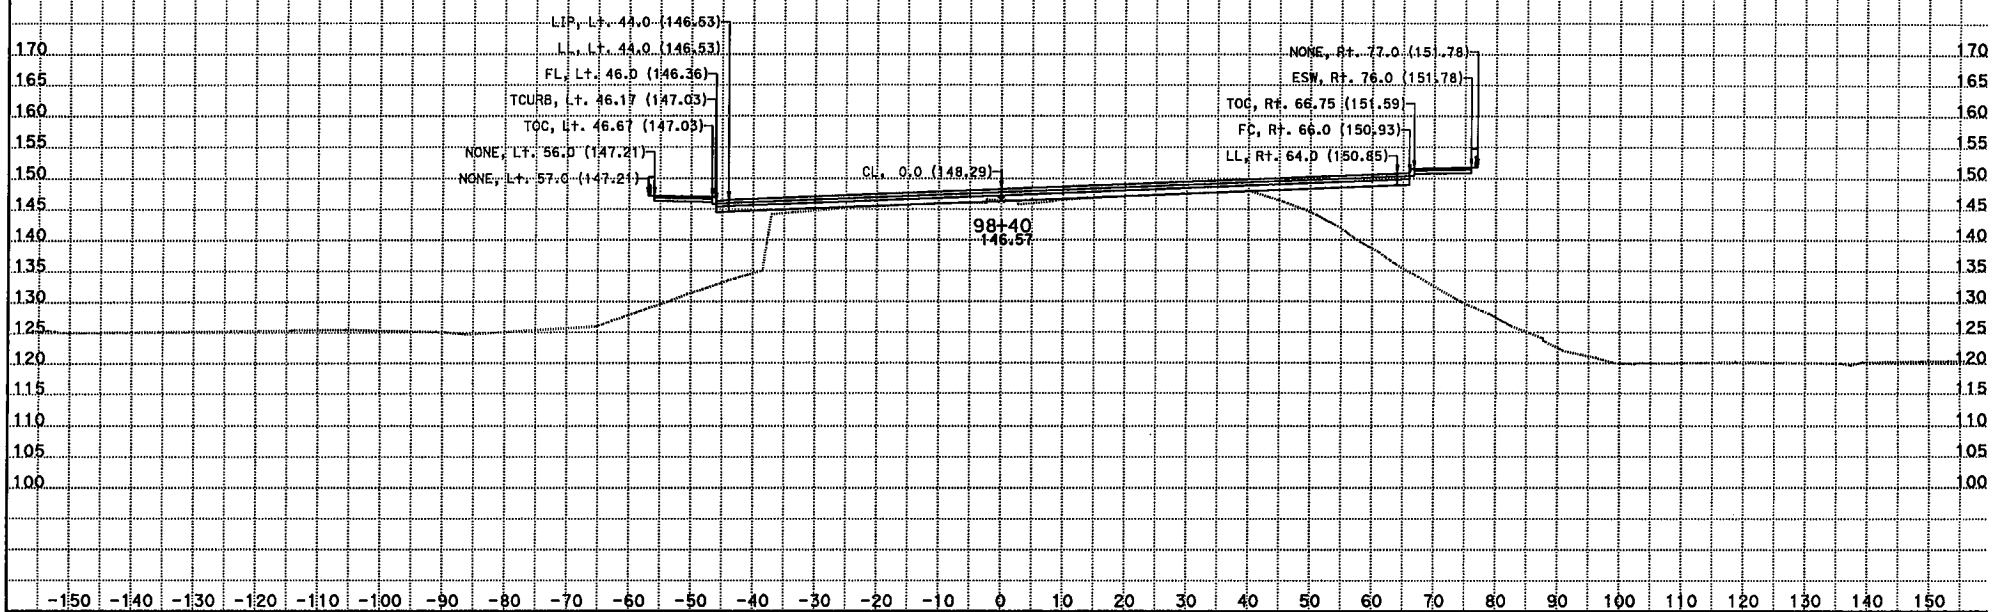

CREATED BY: Kevin Q Nguyen
DATE: 11/28/2012
KC Project: 215951 File: D:\JUNK*951\dflor1.ear

CONTRACT: 07215951
DIST/CO/RTE/PM: 07/LA/05/0.0-7.6
PROJECT ID: 215951

SCALE: 1" = 10' Horiz.
1" = 10' Vert.
All Dimensions are US Survey Feet

FLOR1 - FLORENCE Ave
CROSS SECTIONS
SHEET 31 OF XXX

DESIGN STUDY ONLY

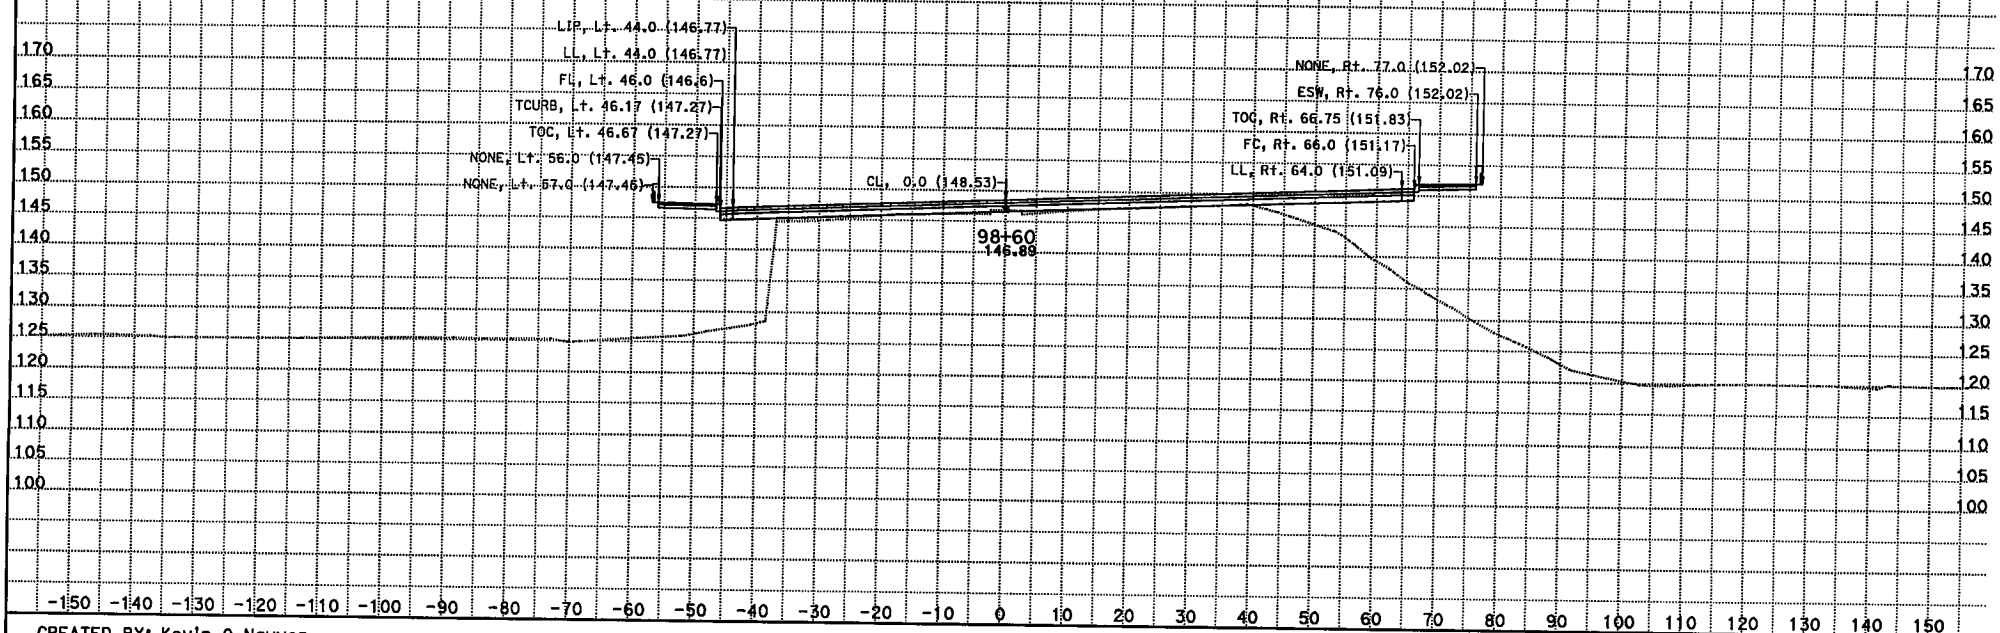

CREATED BY: Kevin Q Nguyen
DATE: 11/28/2012
KC Project: 215951 File: D:\JUNK*951\dflor1.ear

CONTRACT: 07215951
DIST/CO/RTE/PM: 07/LA/05/0.0-7.6
PROJECT ID: 215951

SCALE: 1" = 10' Horiz.
1" = 10' Vert.

All Dimensions are US Survey Feet

FLOR1 - FLORENCE Ave
CROSS SECTIONS

SHEET 32 OF XXX

DESIGN STUDY ONLY

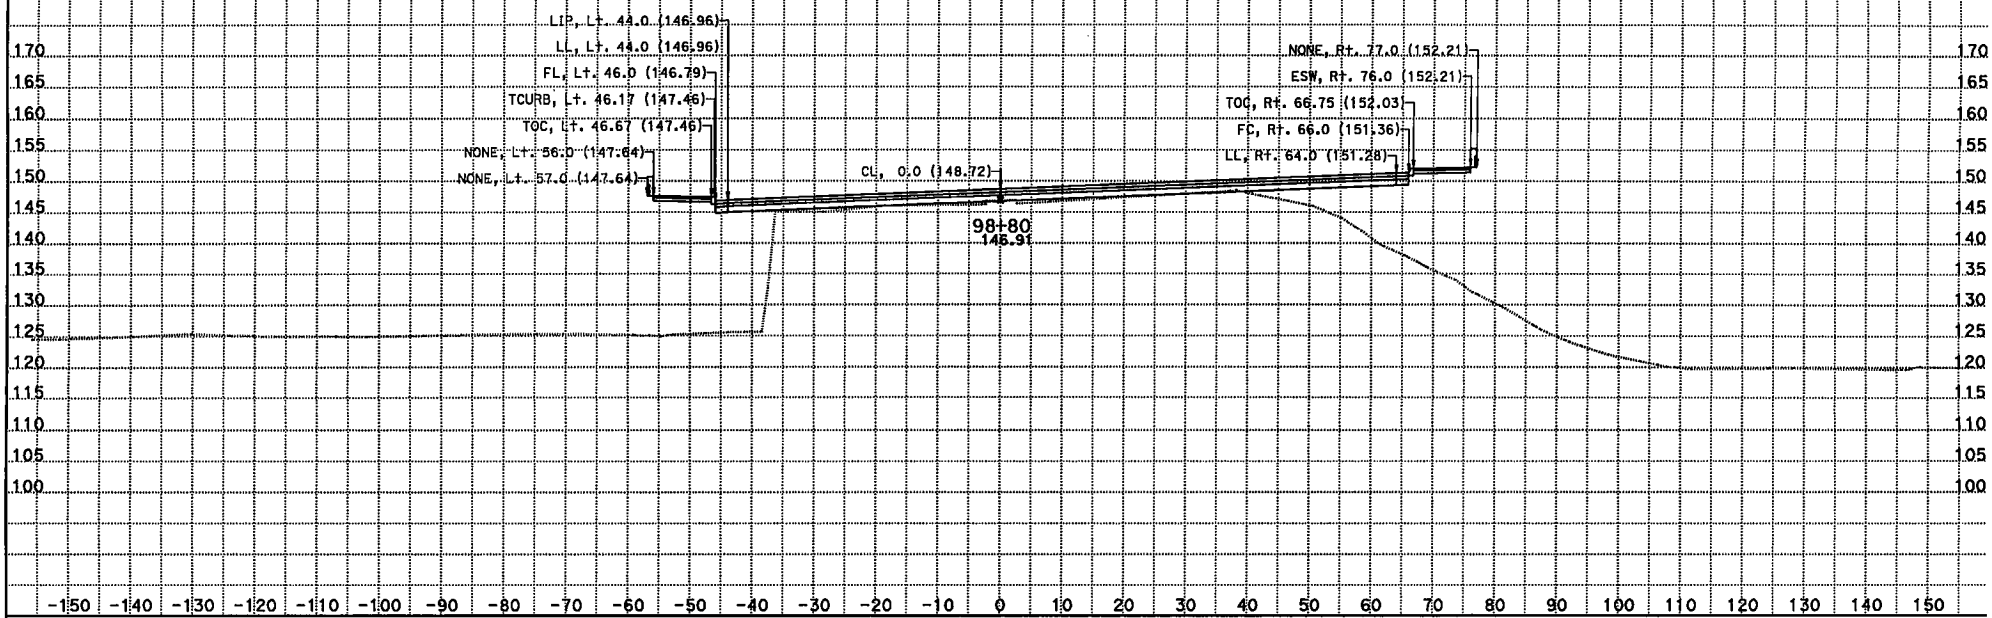

CREATED BY: Kevin Q Nguyen
DATE: 11/28/2012
KC Project: 215951 File: D:\JUNK*951\dflor1.ear

CONTRACT: 07215951
DIST/CO/RTE/PM: 07/LA/05/0.0-7.6
PROJECT ID: 215951

SCALE: 1" = 10' Horiz.
1" = 10' Vert.
All Dimensions are US Survey Feet

FLOR1 - FLORENCE Ave
CROSS SECTIONS
SHEET 33 OF XXX

DESIGN STUDY ONLY

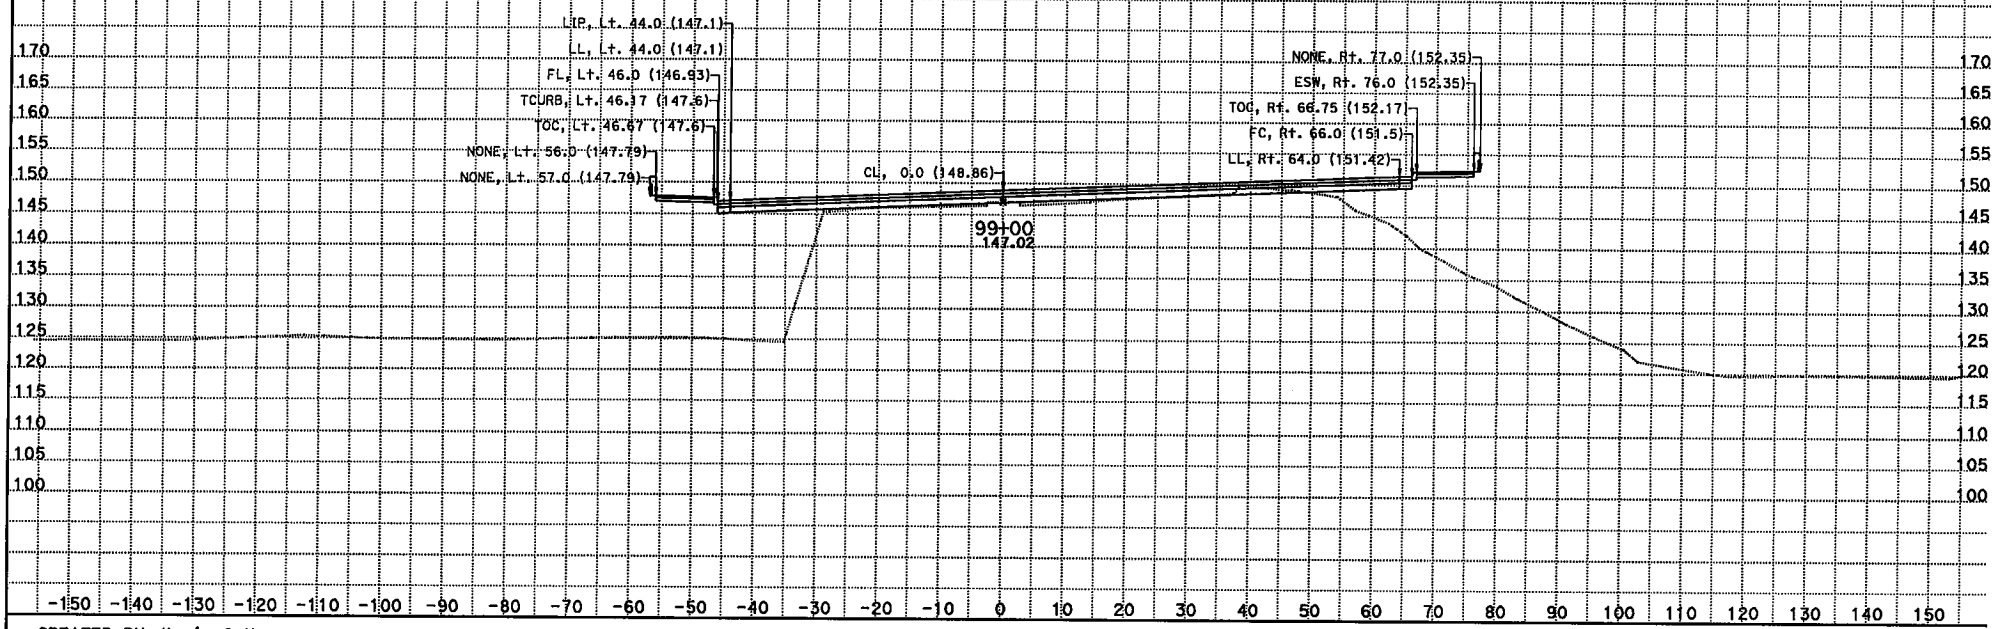

CREATED BY: Kevin Q Nguyen
DATE: 11/28/2012
KC Project: 215951 File: D:\JUNK*951\dflor1.ear

CONTRACT: 07215951
DIST/CO/RTE/PM: 07/LA/05/0.0-7.6
PROJECT ID: 215951

SCALE: 1" = 10' Horiz.
1" = 10' Vert.
All Dimensions are US Survey Feet

FLOR1 - FLORENCE Ave
CROSS SECTIONS
SHEET 34 OF XXX

DESIGN STUDY ONLY

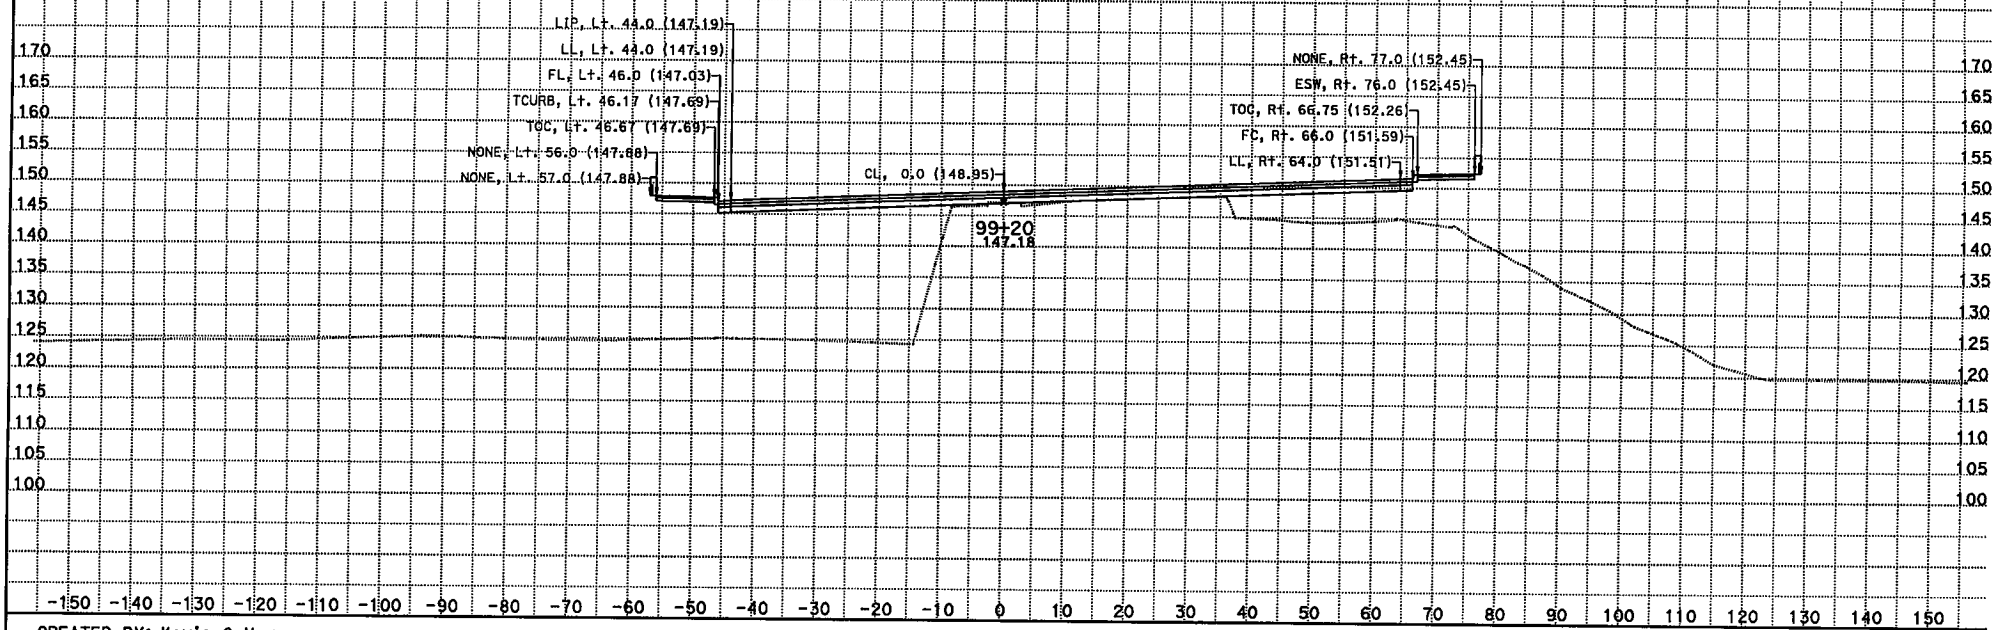

CREATED BY: Kevin Q Nguyen
DATE: 11/28/2012
KC Project: 215951 File: D:\JUNK*951\dflor1.ear

CONTRACT: 07215951
DIST/CO/RTE/PM: 07/LA/05/0.0-7.6
PROJECT ID: 215951

SCALE: 1" = 10' Horiz.
1" = 10' Vert.
All Dimensions are US Survey Feet

FLOR1 - FLORENCE Ave
CROSS SECTIONS
SHEET 35 OF XXX

DESIGN STUDY ONLY

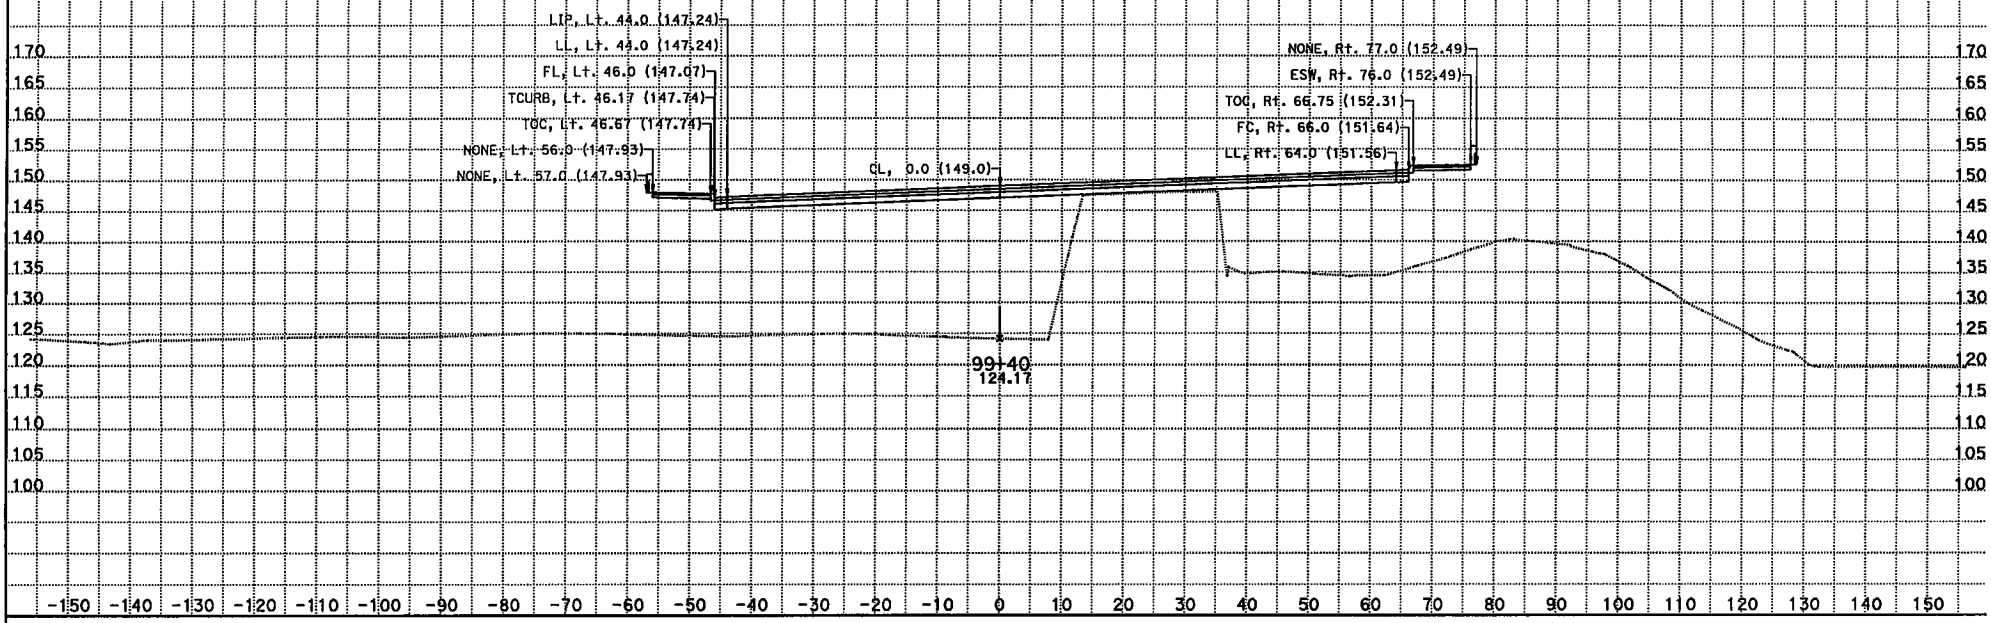

CREATED BY: Kevin Q Nguyen
DATE: 11/28/2012
KC Project: 215951 File: D:\JUNK*951\dflor1.ear

CONTRACT: 07215951
DIST/CO/RTE/PM: 07/LA/05/0.0-7.6
PROJECT ID: 215951

SCALE: 1" = 10' Horiz.
1" = 10' Vert.
All Dimensions are US Survey Feet

FLOR1 - FLORENCE Ave
CROSS SECTIONS

DESIGN STUDY ONLY

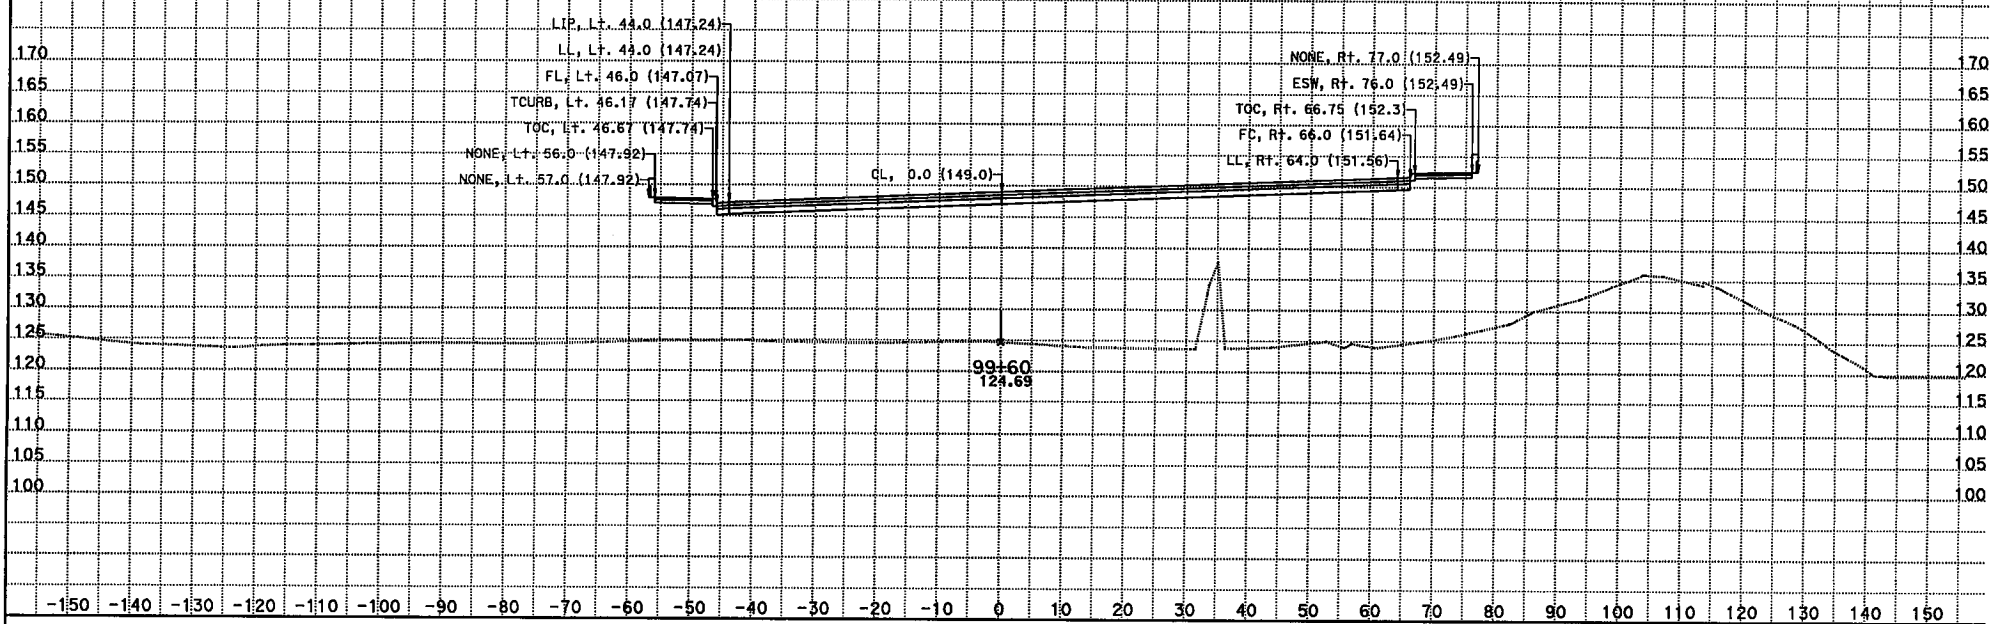

CREATED BY: Kevin Q Nguyen
DATE: 11/28/2012
KC Project: 215951 File: D:\JUNK*951\dflor1.ear

CONTRACT: 07215951
DIST/CO/RTE/PM: 07/LA/05/0.0-7.6
PROJECT ID: 215951

SCALE: 1" = 10' Horiz.
1" = 10' Vert.
All Dimensions are US Survey Feet

FLOR1 - FLORENCE Ave
CROSS SECTIONS

DESIGN STUDY ONLY

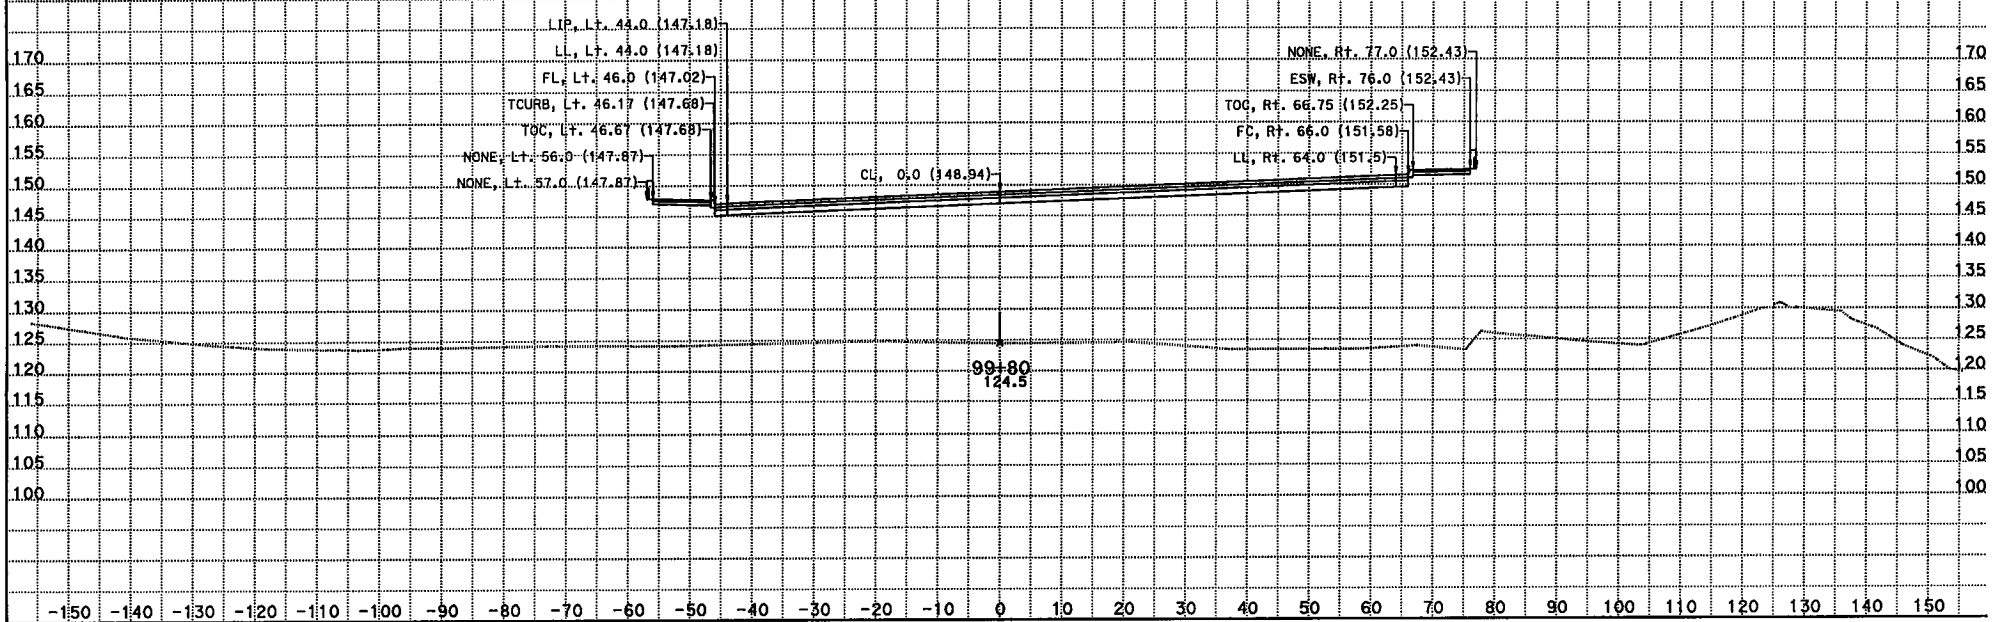

CREATED BY: Kevin Q Nguyen
DATE: 11/28/2012
KC Project: 215951 File: D:\JUNK*951\dflor1.ear

CONTRACT: 07215951
DIST/CO/RTE/PM: 07/LA/05/0.0-7.6
PROJECT ID: 215951

SCALE: 1" = 10' Horiz.
1" = 10' Vert.
All Dimensions are US Survey Feet

FLOR1 - FLORENCE Ave
CROSS SECTIONS
SHEET 38 OF XXX

DESIGN STUDY ONLY

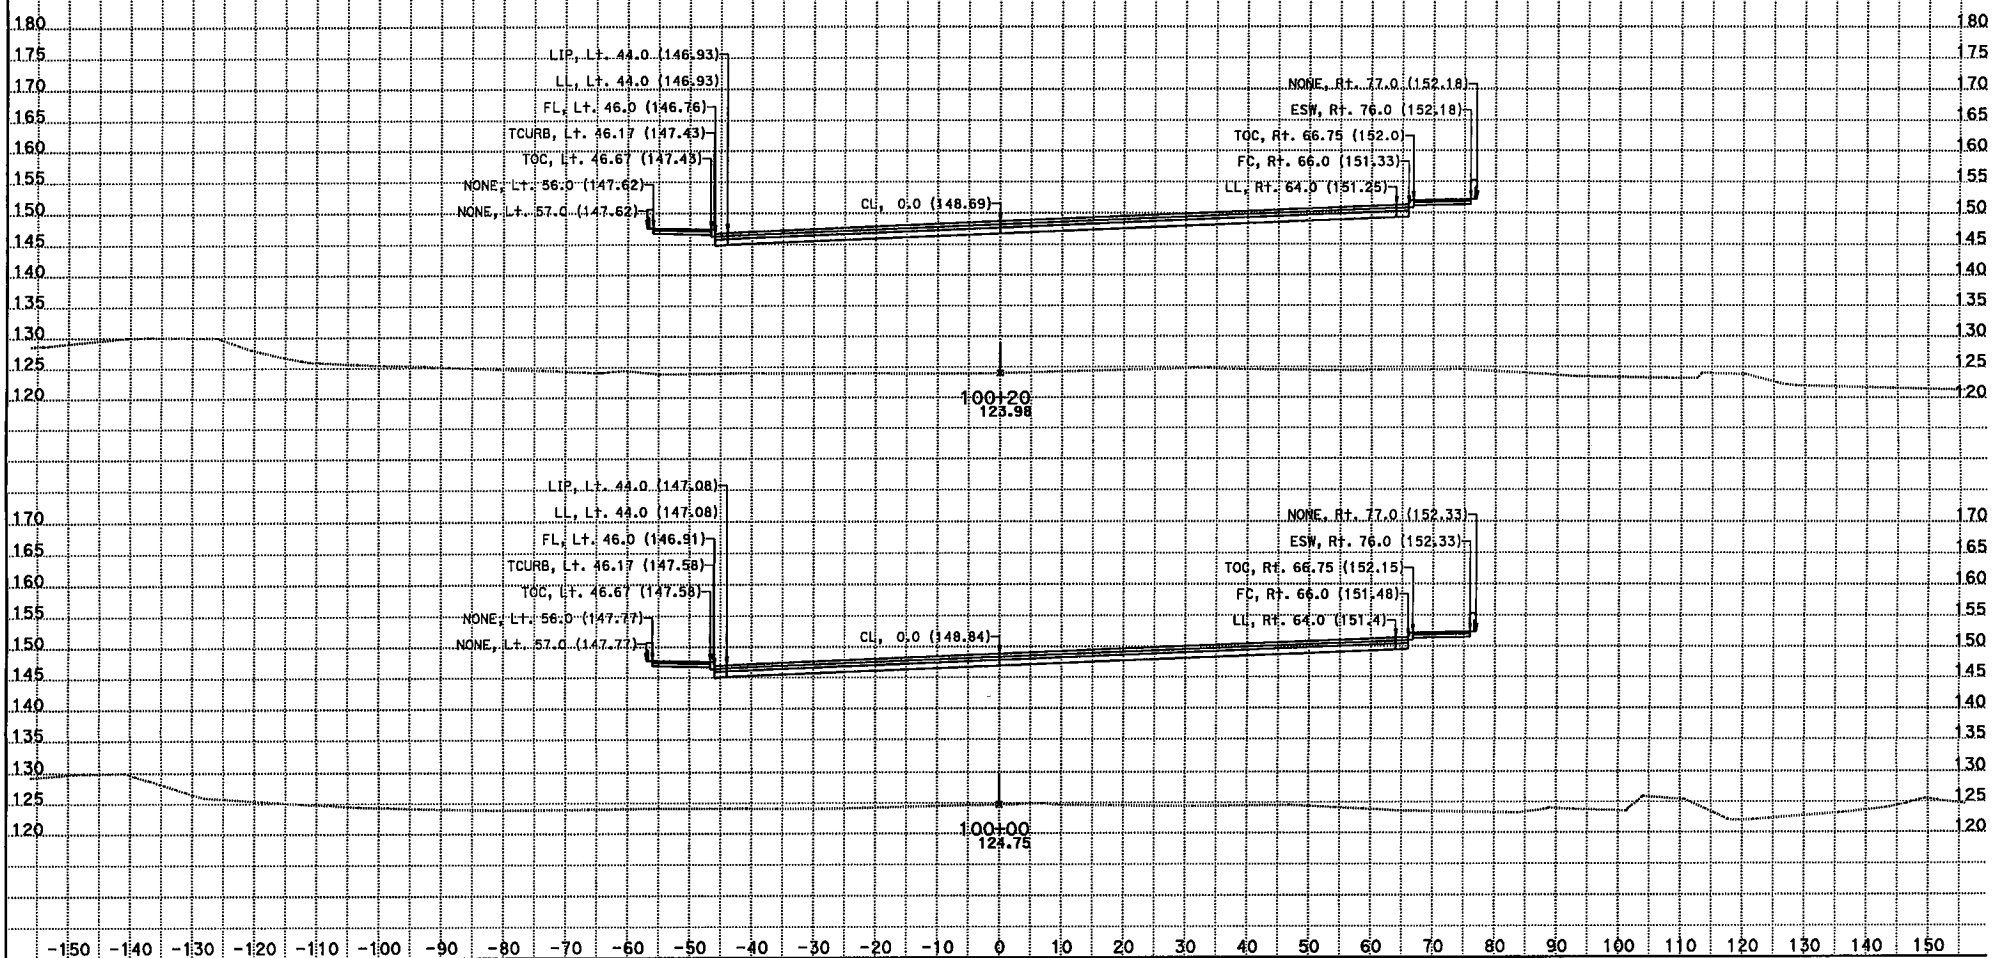

CREATED BY: Kevin Q Nguyen
DATE: 11/28/2012
KC Project: 215951 File: D:\JUNK*951\dflor1.ear

CONTRACT: 07215951
DIST/CO/RTE/PM: 07/LA/05/0.0-7.6
PROJECT ID: 215951

SCALE: 1" = 10' Horiz.
1" = 10' Vert.
All Dimensions are US Survey Feet

FLOR1 - FLORENCE Ave
CROSS SECTIONS

DESIGN STUDY ONLY

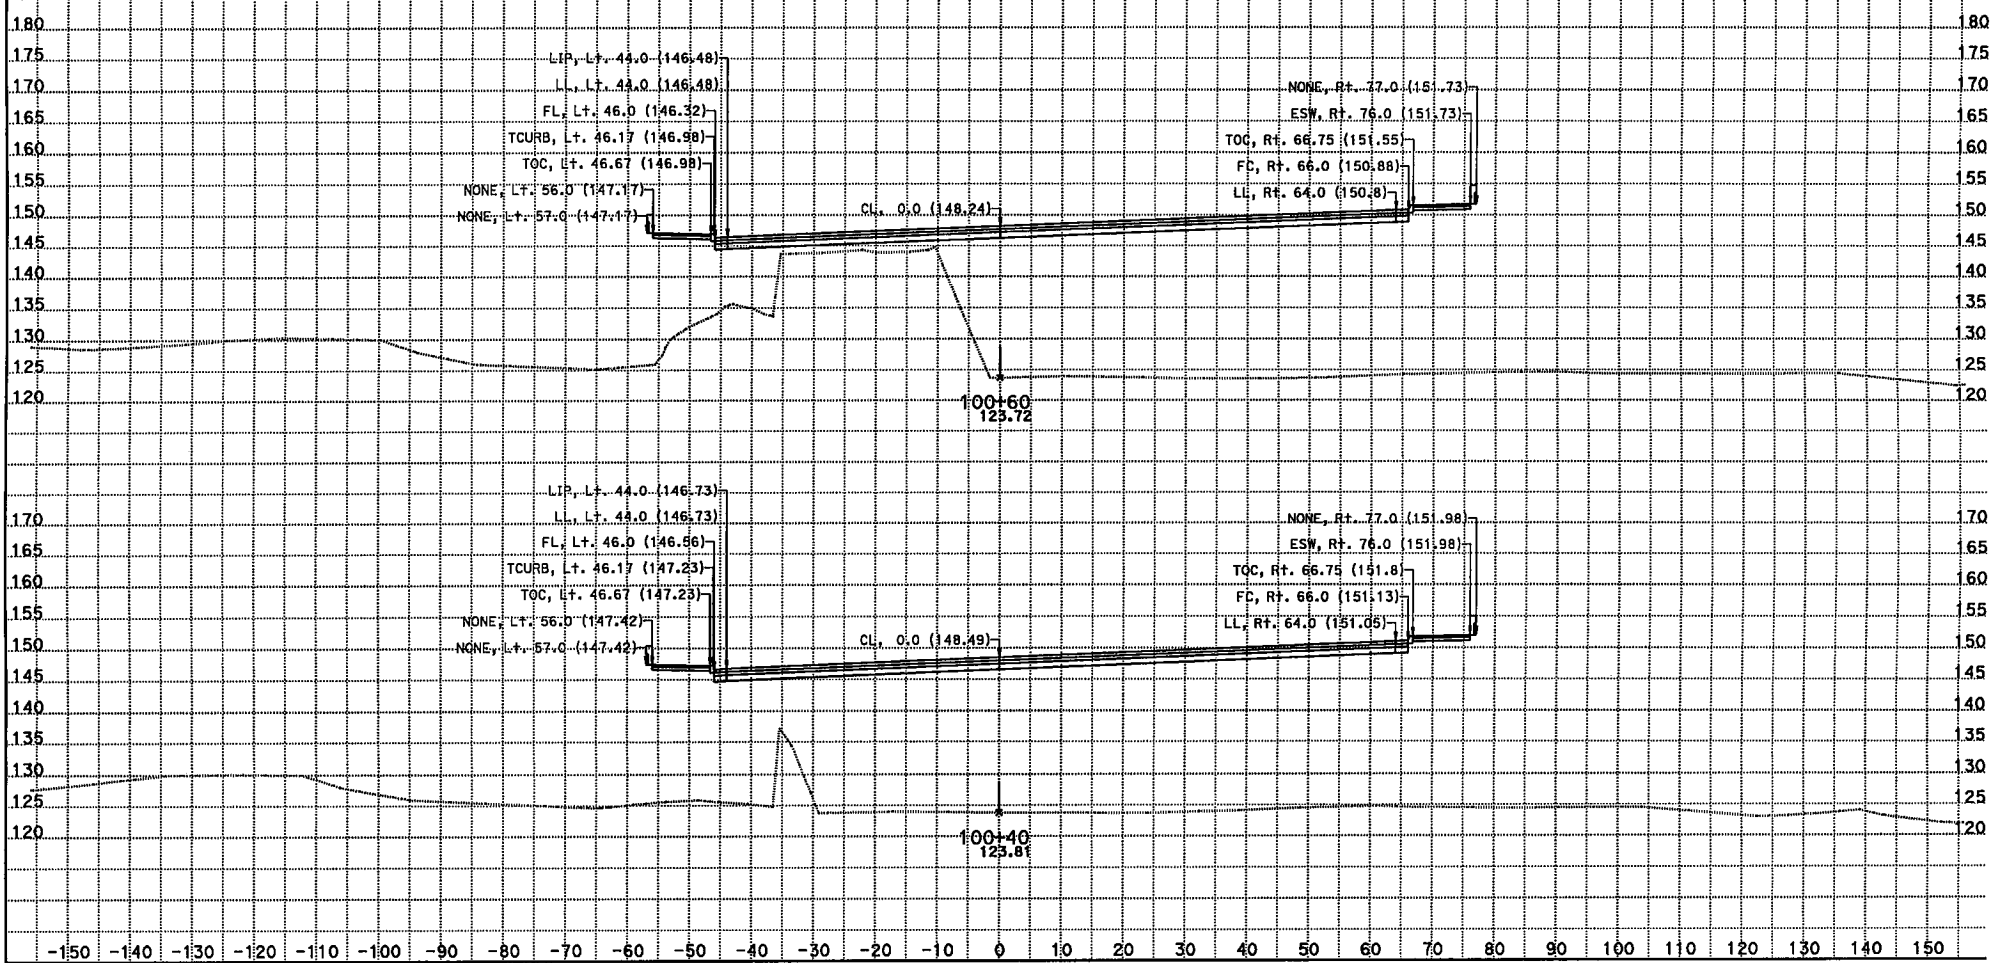

CREATED BY: Kevin Q Nguyen
DATE: 11/28/2012
KC Project: 215951 File: D:\JUNK*951\dflor1.ear

CONTRACT: 07215951
DIST/CO/RTE/PM: 07/LA/05/0.0-7.6
PROJECT ID: 215951

SCALE: 1" = 10' Horiz.
1" = 10' Vert.
All Dimensions are US Survey Feet

FLOR1 - FLORENCE Ave
CROSS SECTIONS
SHEET 40 OF XXX

DESIGN STUDY ONLY

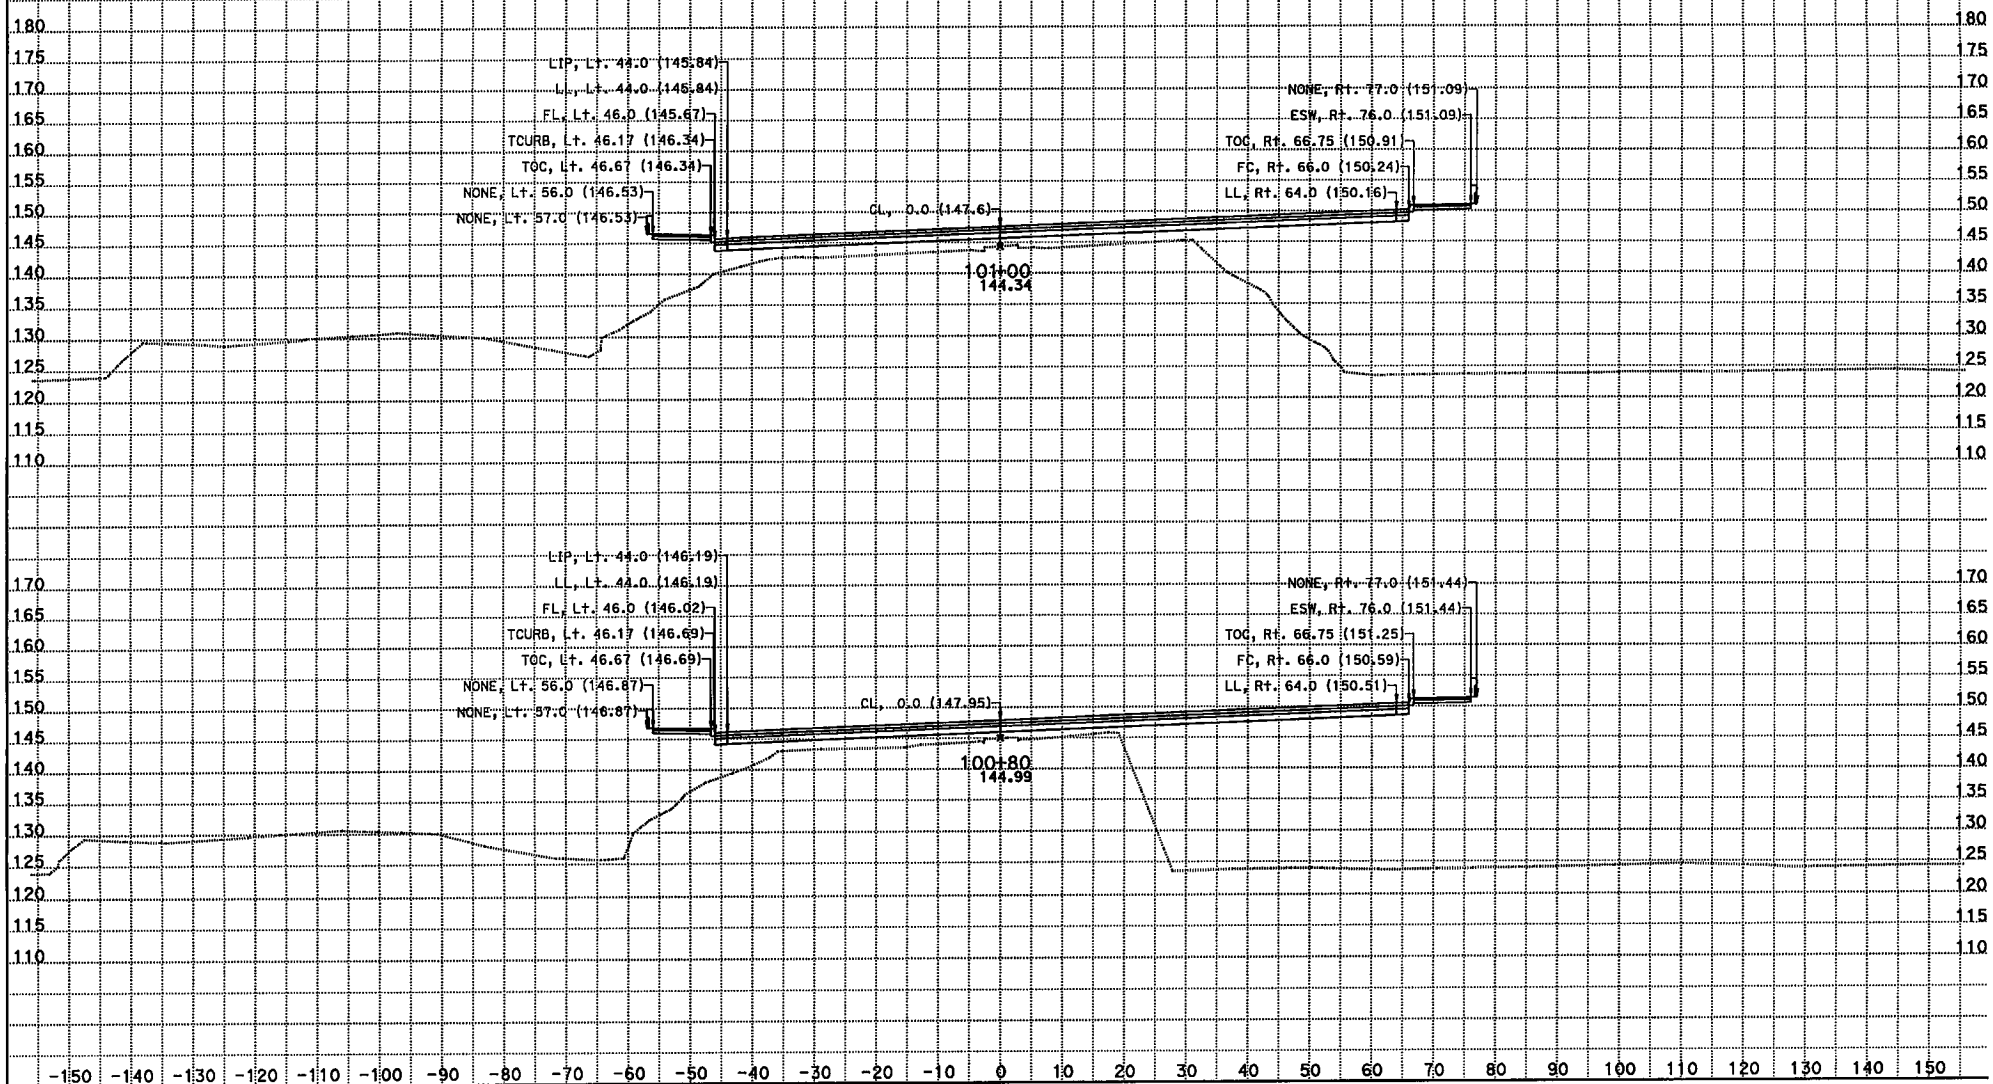

CREATED BY: Kevin Q Nguyen
DATE: 11/28/2012
KC Project: 215951 File: D:\JUNK*951\dflor1.ear

CONTRACT: 07215951
DIST/CO/RTE/PM: 07/LA/05/0.0-7.6
PROJECT ID: 215951

SCALE: 1" = 10' Horiz.
1" = 10' Vert.
All Dimensions are US Survey Feet

FLOR1 - FLORENCE Ave
CROSS SECTIONS
SHEET 41 OF XXX

DESIGN STUDY ONLY

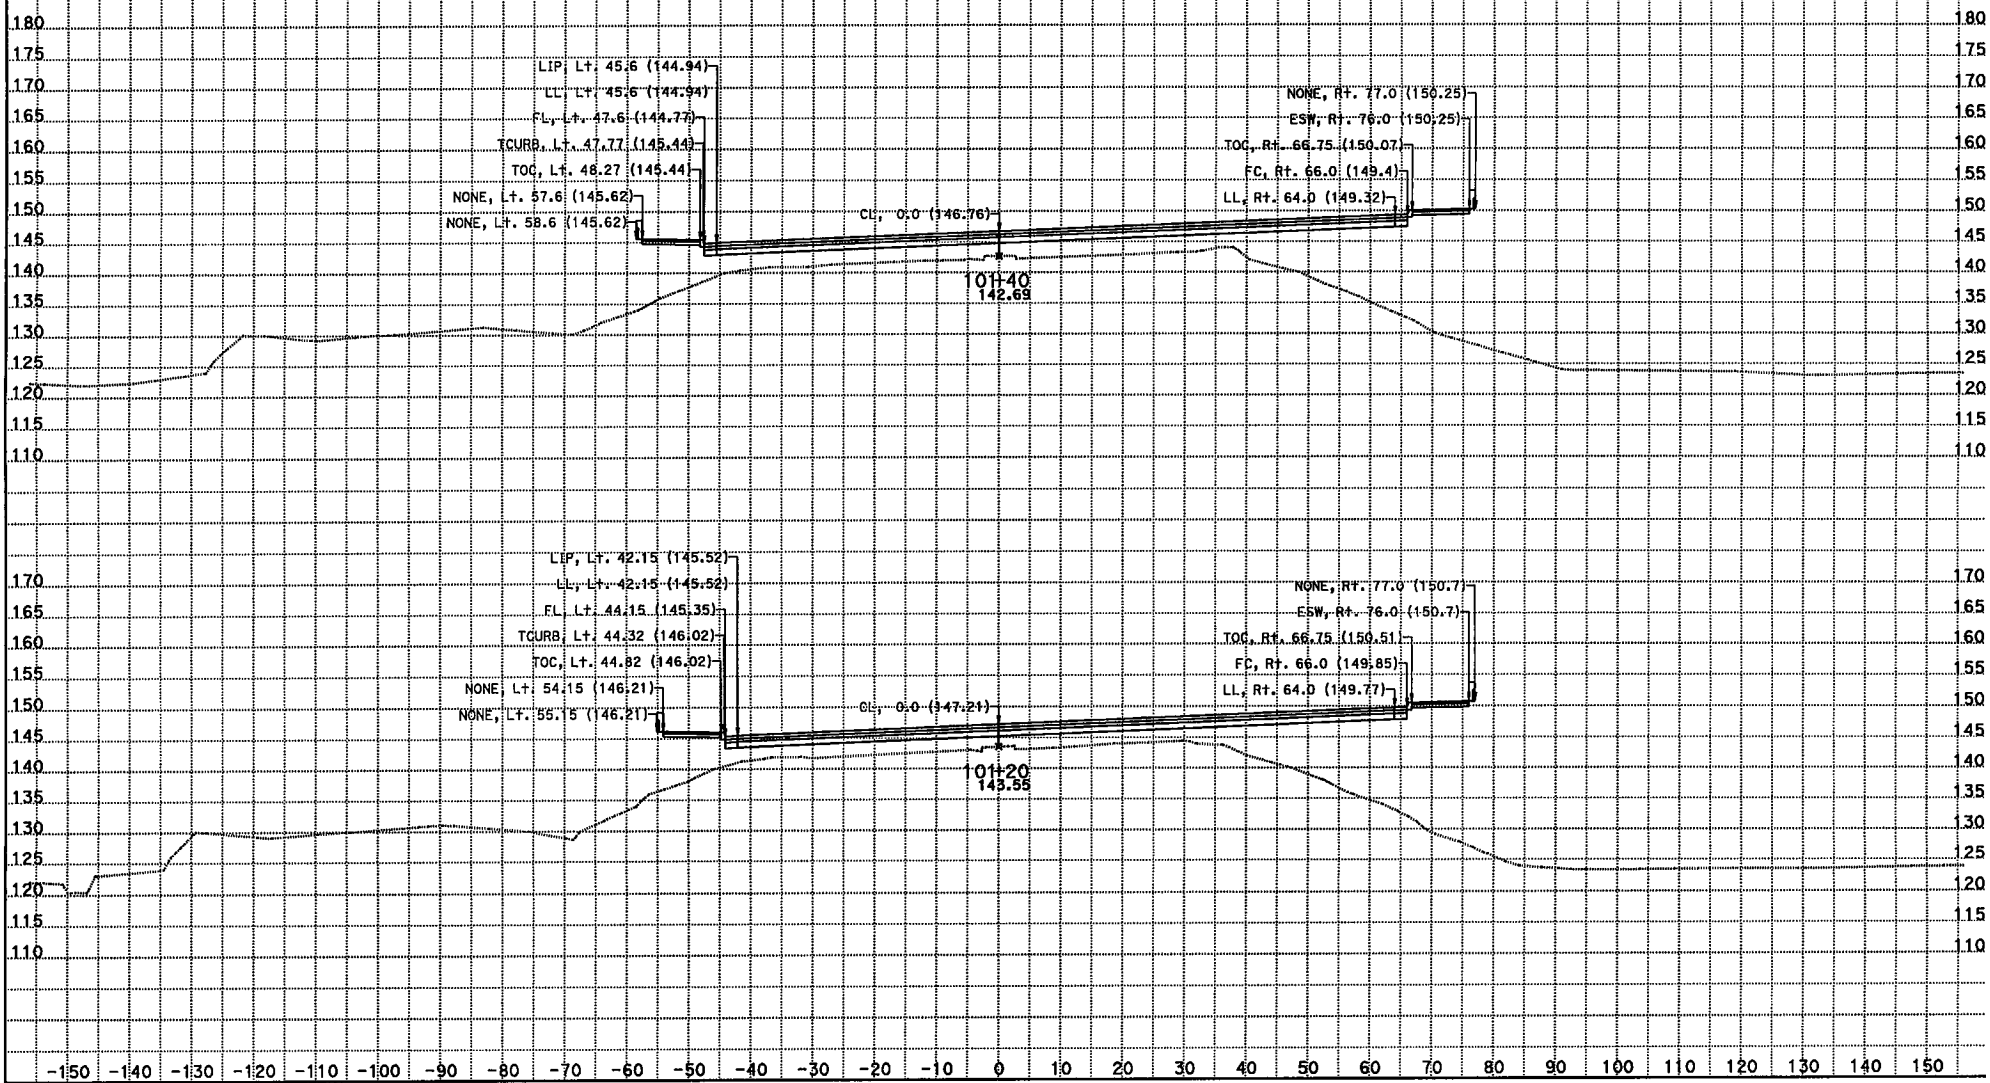

CREATED BY: Kevin Q Nguyen
DATE: 11/28/2012
KC Project: 215951 File: D:\JUNK*951\dflor1.ear

CONTRACT: 07215951
DIST/CO/RTE/PM: 07/LA/05/0.0-7.6
PROJECT ID: 215951

SCALE: 1" = 10' Horiz.
1" = 10' Vert.
All Dimensions are US Survey Feet

FLOR1 - FLORENCE Ave
CROSS SECTIONS

DESIGN STUDY ONLY

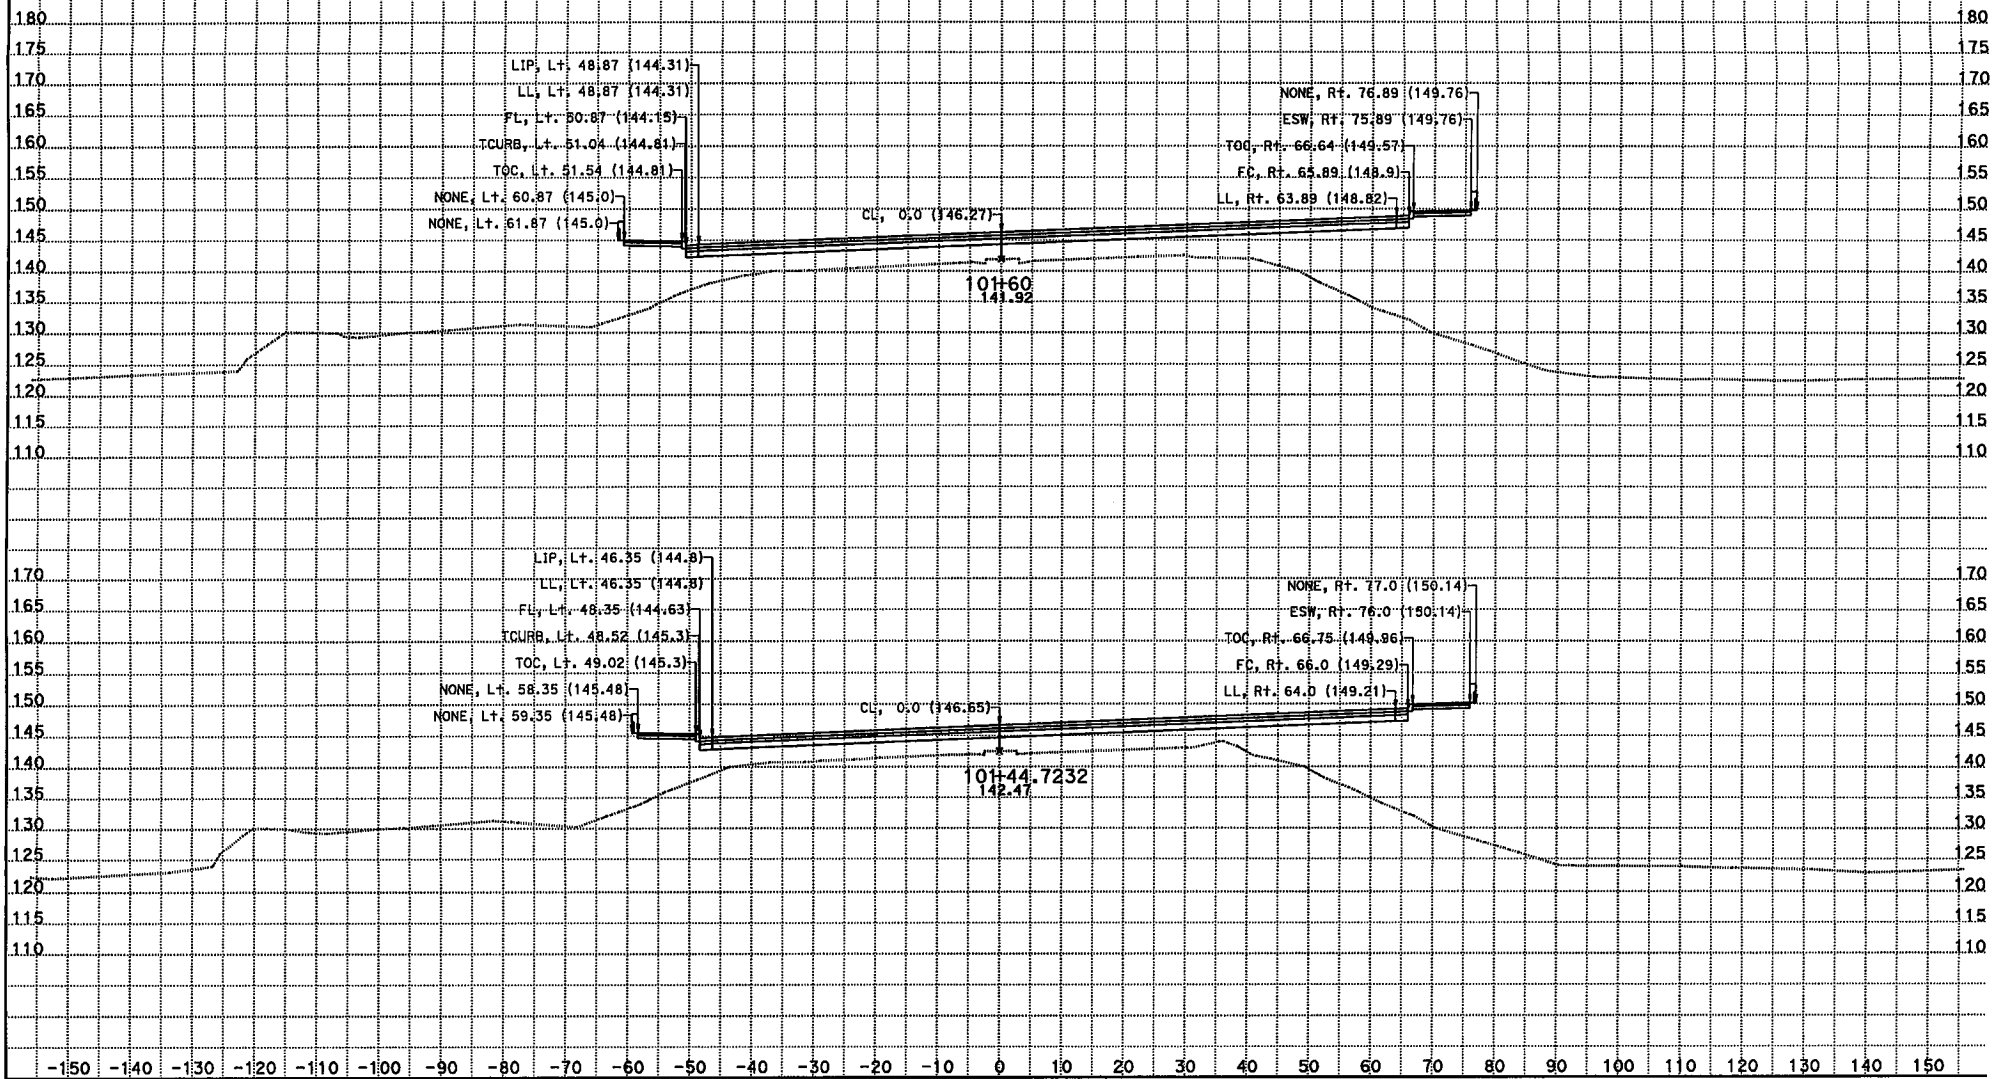

CREATED BY: Kevin Q Nguyen
DATE: 11/28/2012
KC Project: 215951 File: D:\JUNK*951\dflor1.ear

CONTRACT: 07215951
DIST/CO/RTE/PM: 07/LA/05/0.0-7.6
PROJECT ID: 215951

SCALE: 1" = 10' Horiz.
1" = 10' Vert.
All Dimensions are US Survey Feet

FLOR1 - FLORENCE Ave
CROSS SECTIONS

DESIGN STUDY ONLY

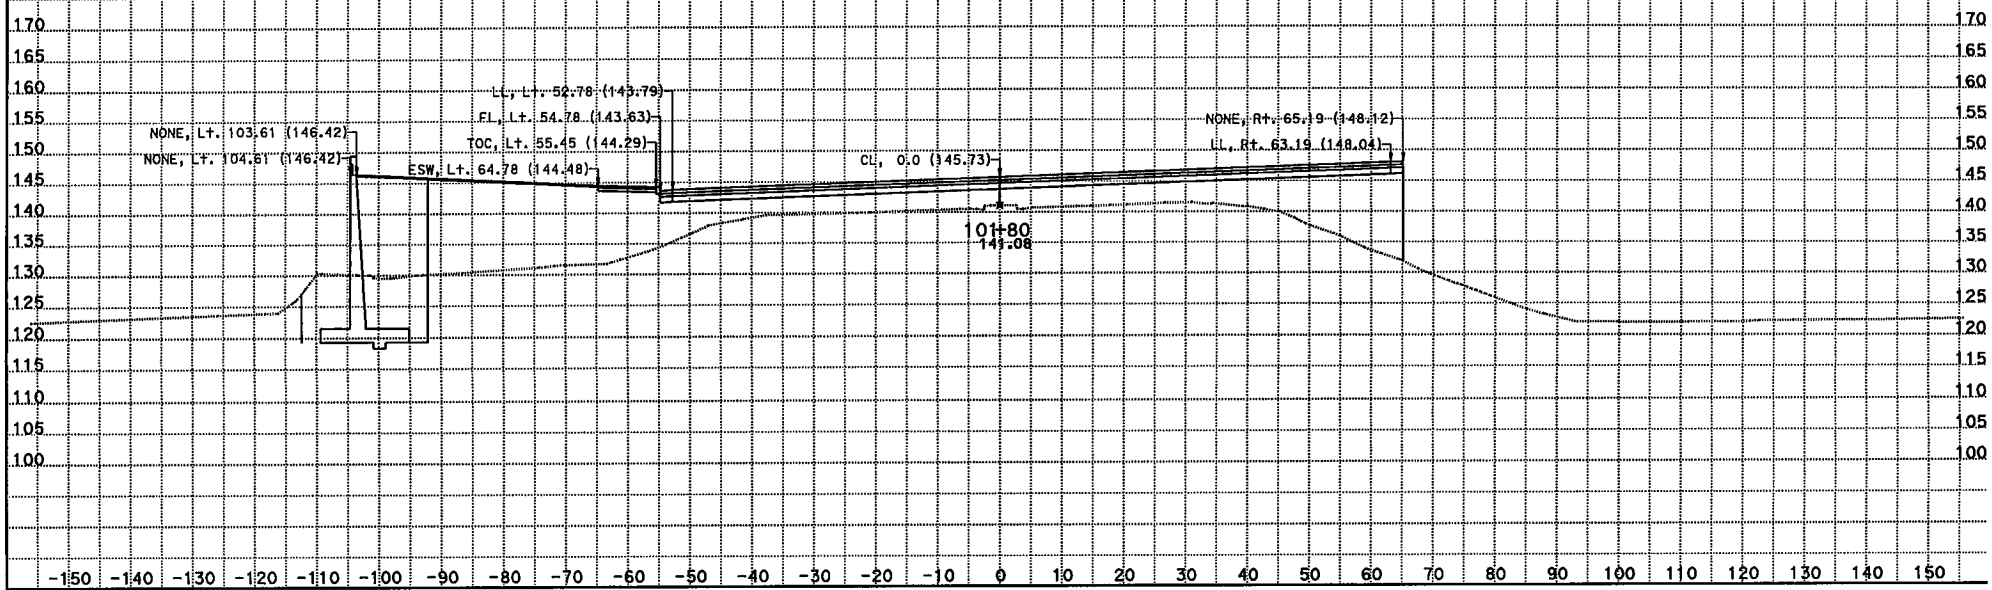

CREATED BY: Kevin Q Nguyen
DATE: 11/28/2012
KC Project: 215951 File: D:\JUNK*951\dflor1.ear

CONTRACT: 07215951
DIST/CO/RTE/PM: 07/LA/05/0.0-7.6
PROJECT ID: 215951

SCALE: 1" = 10' Horiz.
1" = 10' Vert.
All Dimensions are US Survey Feet

FLOR1 - FLORENCE Ave
CROSS SECTIONS

DESIGN STUDY ONLY

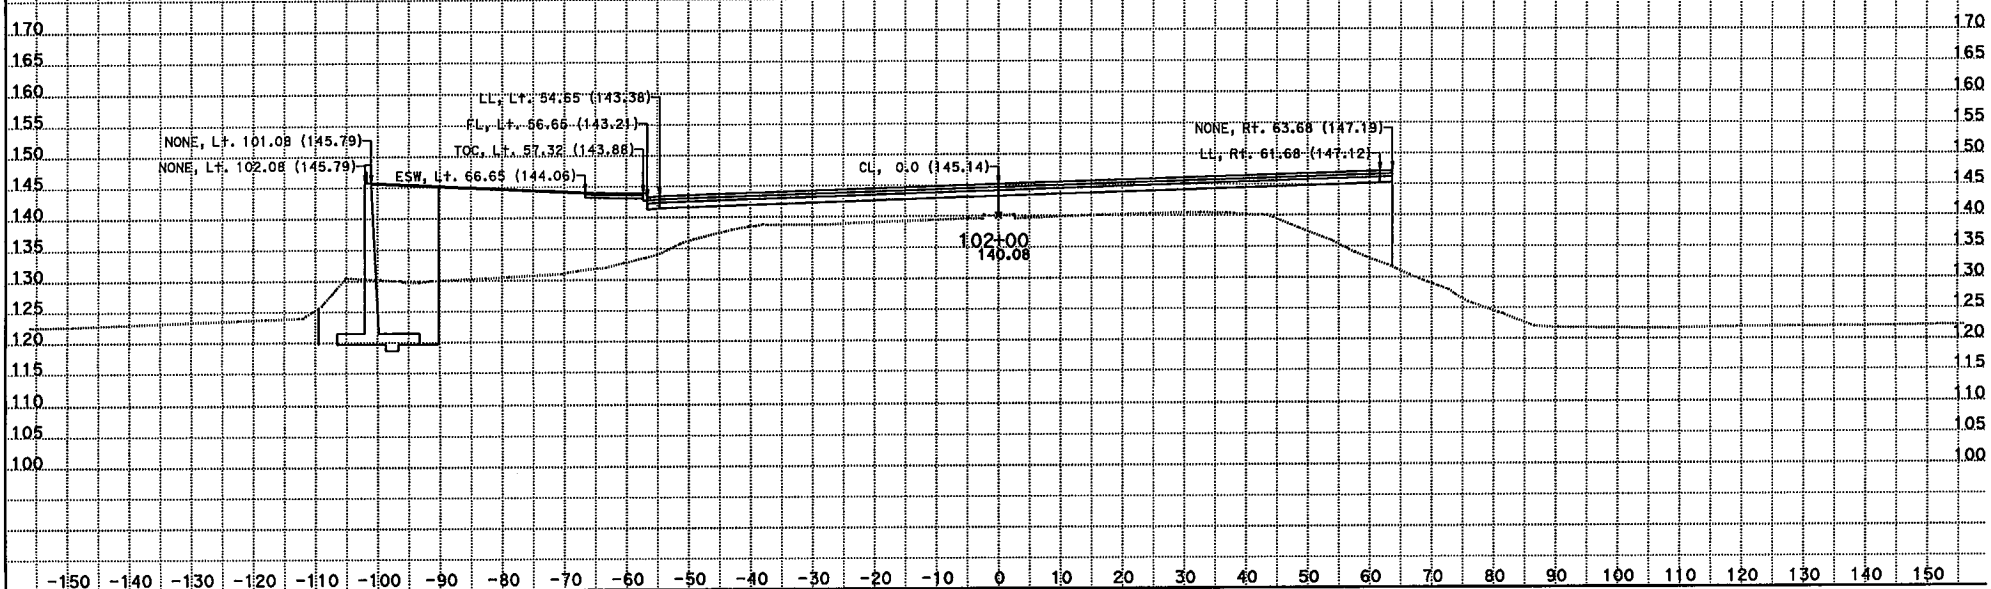

CREATED BY: Kevin Q Nguyen
DATE: 11/28/2012
KC Project: 215951 File: D:\JUNK*951\dflor1.ear

CONTRACT: 07215951
DIST/CO/RTE/PM: 07/LA/05/0.0-7.6
PROJECT ID: 215951

SCALE: 1" = 10' Horiz.
1" = 10' Vert.
All Dimensions are US Survey Feet

FLOR1 - FLORENCE Ave
CROSS SECTIONS

DESIGN STUDY ONLY

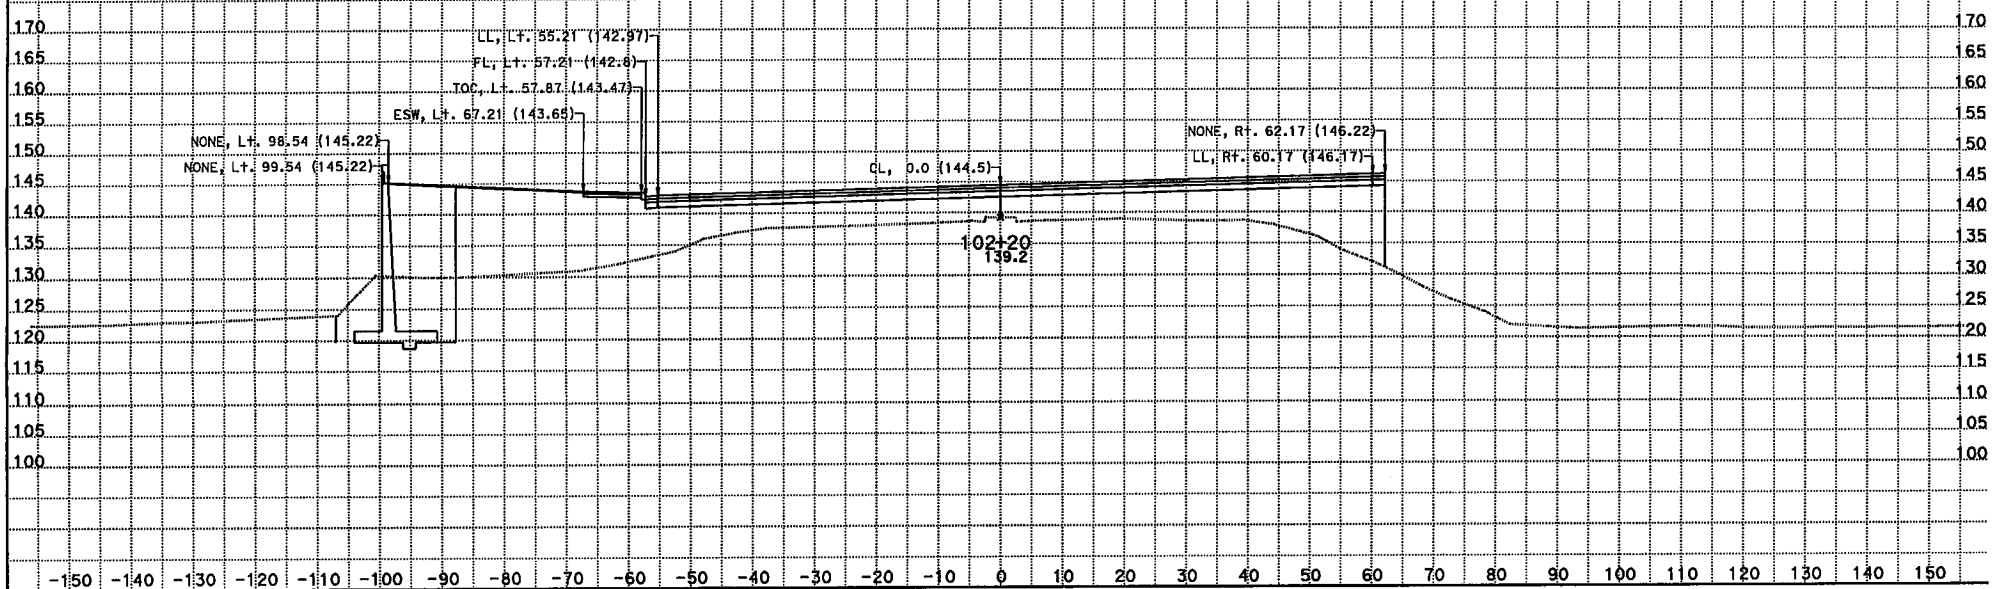

CREATED BY: Kevin Q Nguyen
DATE: 11/28/2012
KC Project: 215951 File: D:\JUNK*951\dflor1.ear

CONTRACT: 07215951
DIST/CO/RTE/PM: 07/LA/05/0.0-7.6
PROJECT ID: 215951

SCALE: 1" = 10' Horiz.
1" = 10' Vert.
All Dimensions are US Survey Feet

FLOR1 - FLORENCE Ave
CROSS SECTIONS

DESIGN STUDY ONLY

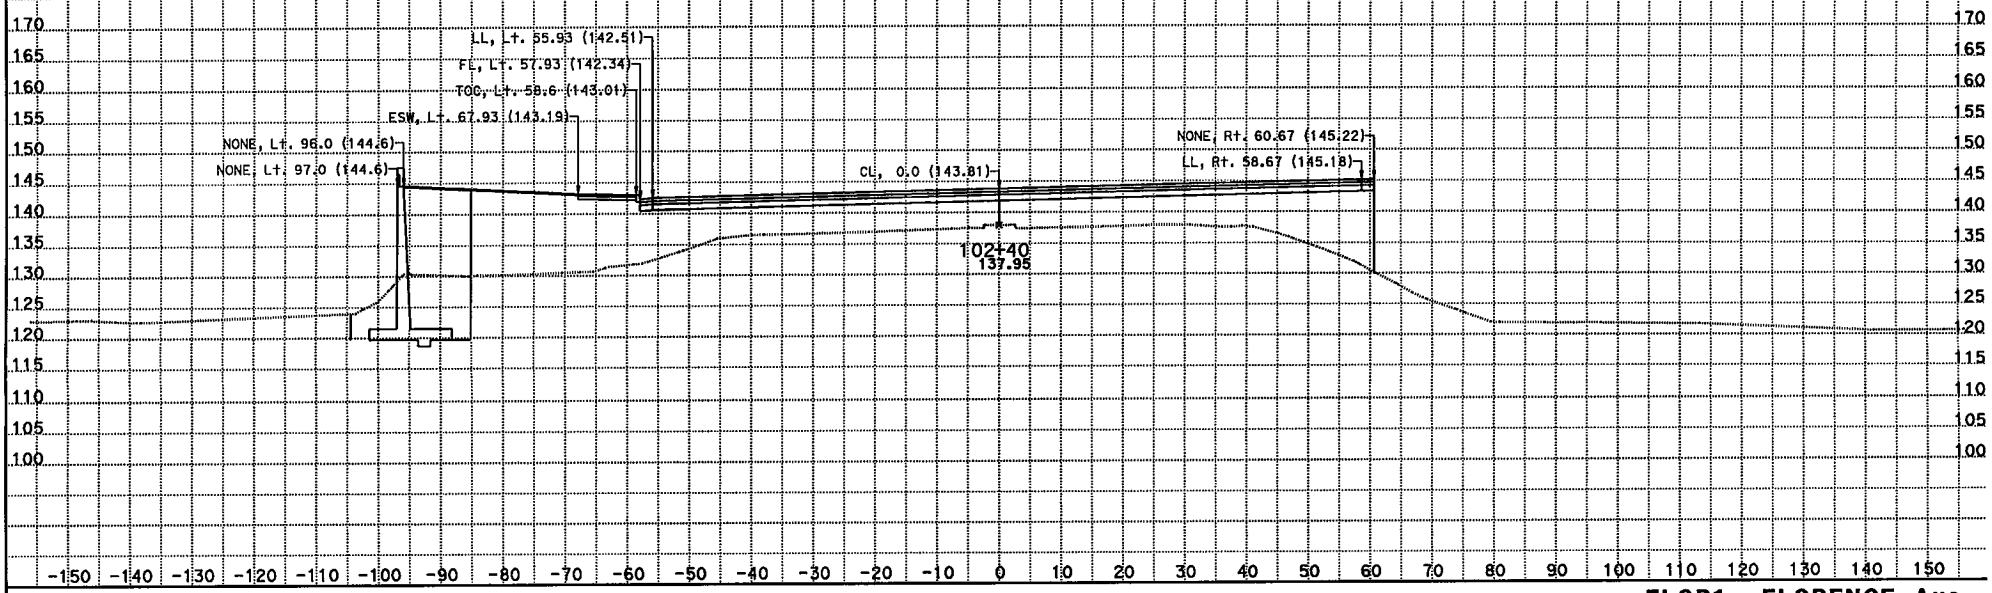

CREATED BY: Kevin Q Nguyen
DATE: 11/28/2012
KC Project: 215951 File: D:\JUNK*951\dflor1.ear

CONTRACT: 07215951
DIST/CO/RTE/PM: 07/LA/05/0.0-7.6
PROJECT ID: 215951

SCALE: 1" = 10' Horiz.
1" = 10' Vert.
All Dimensions are US Survey Feet

FLOR1 - FLORENCE Ave
CROSS SECTIONS

DESIGN STUDY ONLY

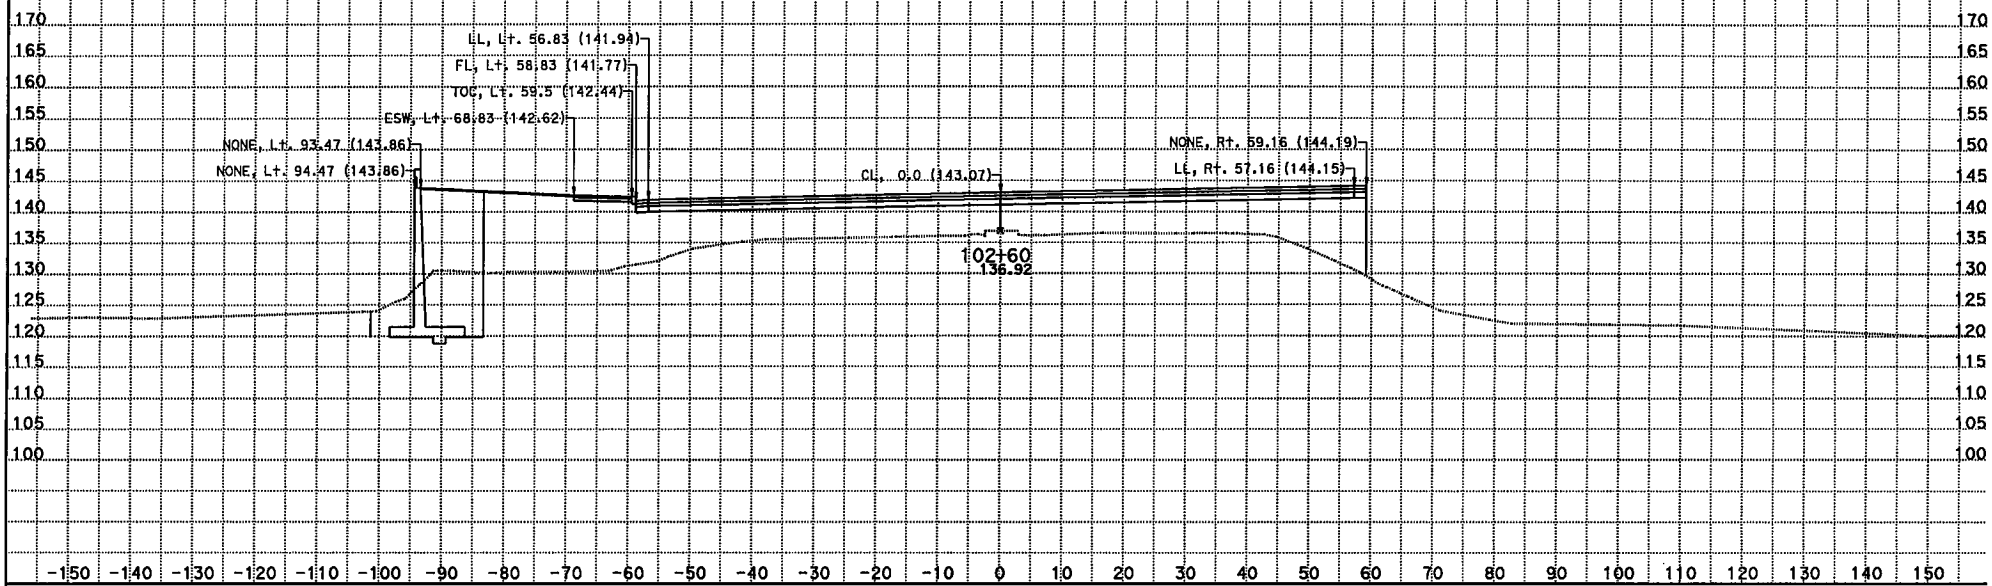

CREATED BY: Kevin Q Nguyen
DATE: 11/28/2012
KC Project: 215951 File: D:\JUNK*951\dflor1.ear

CONTRACT: 07215951
DIST/CO/RTE/PM: 07/LA/05/0.0-7.6
PROJECT ID: 215951

SCALE: 1" = 10' Horiz.
1" = 10' Vert.
All Dimensions are US Survey Feet

FLOR1 - FLORENCE Ave
CROSS SECTIONS

DESIGN STUDY ONLY

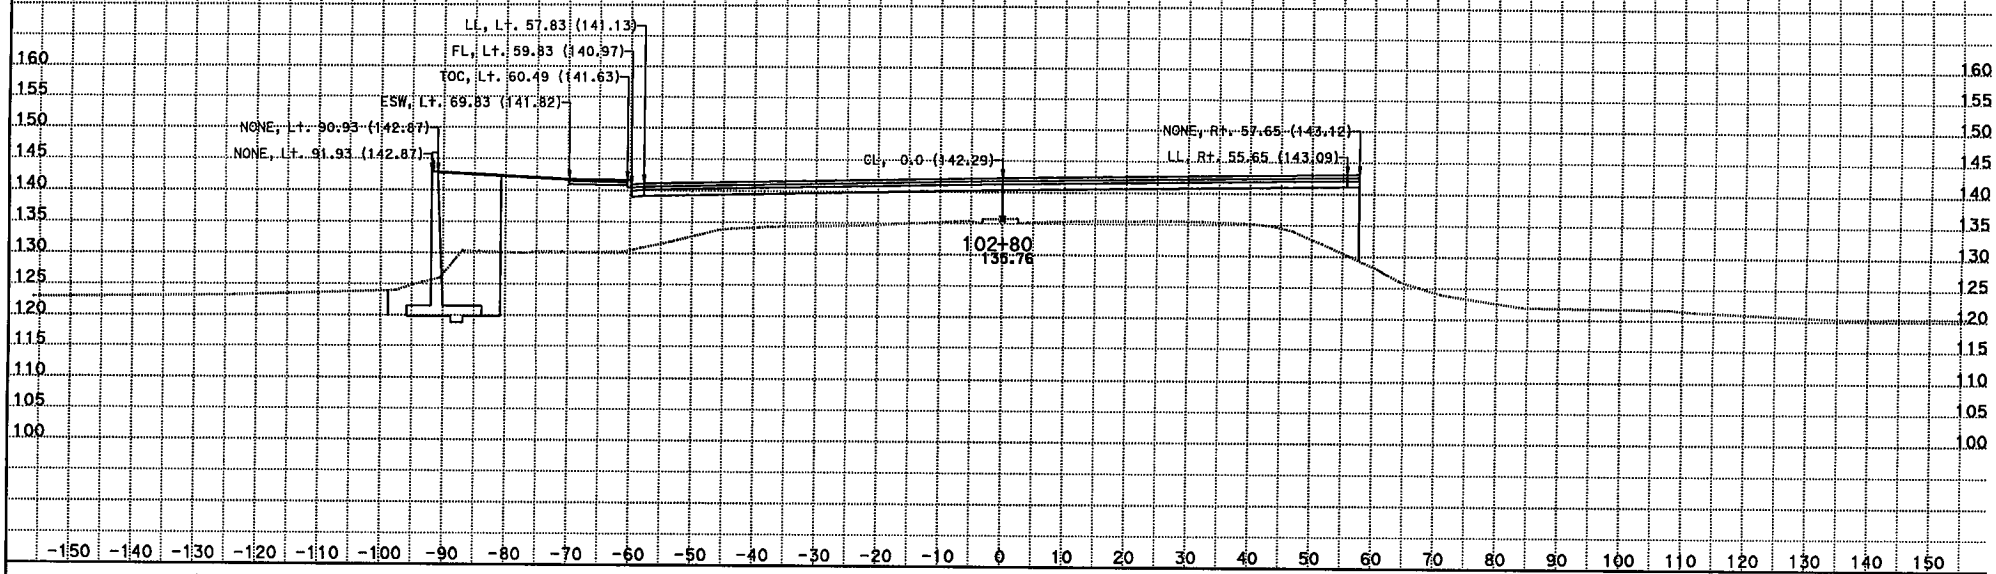

CREATED BY: Kevin Q Nguyen
DATE: 11/28/2012
KC Project: 215951 File: D:\JUNK*951\dflor1.ear

CONTRACT: 07215951
DIST/CO/RTE/PM: 07/LA/05/0.0-7.6
PROJECT ID: 215951

SCALE: 1" = 10' Horiz.
1" = 10' Vert.

All Dimensions are US Survey Feet

FLOR1 - FLORENCE Ave
CROSS SECTIONS

DESIGN STUDY ONLY

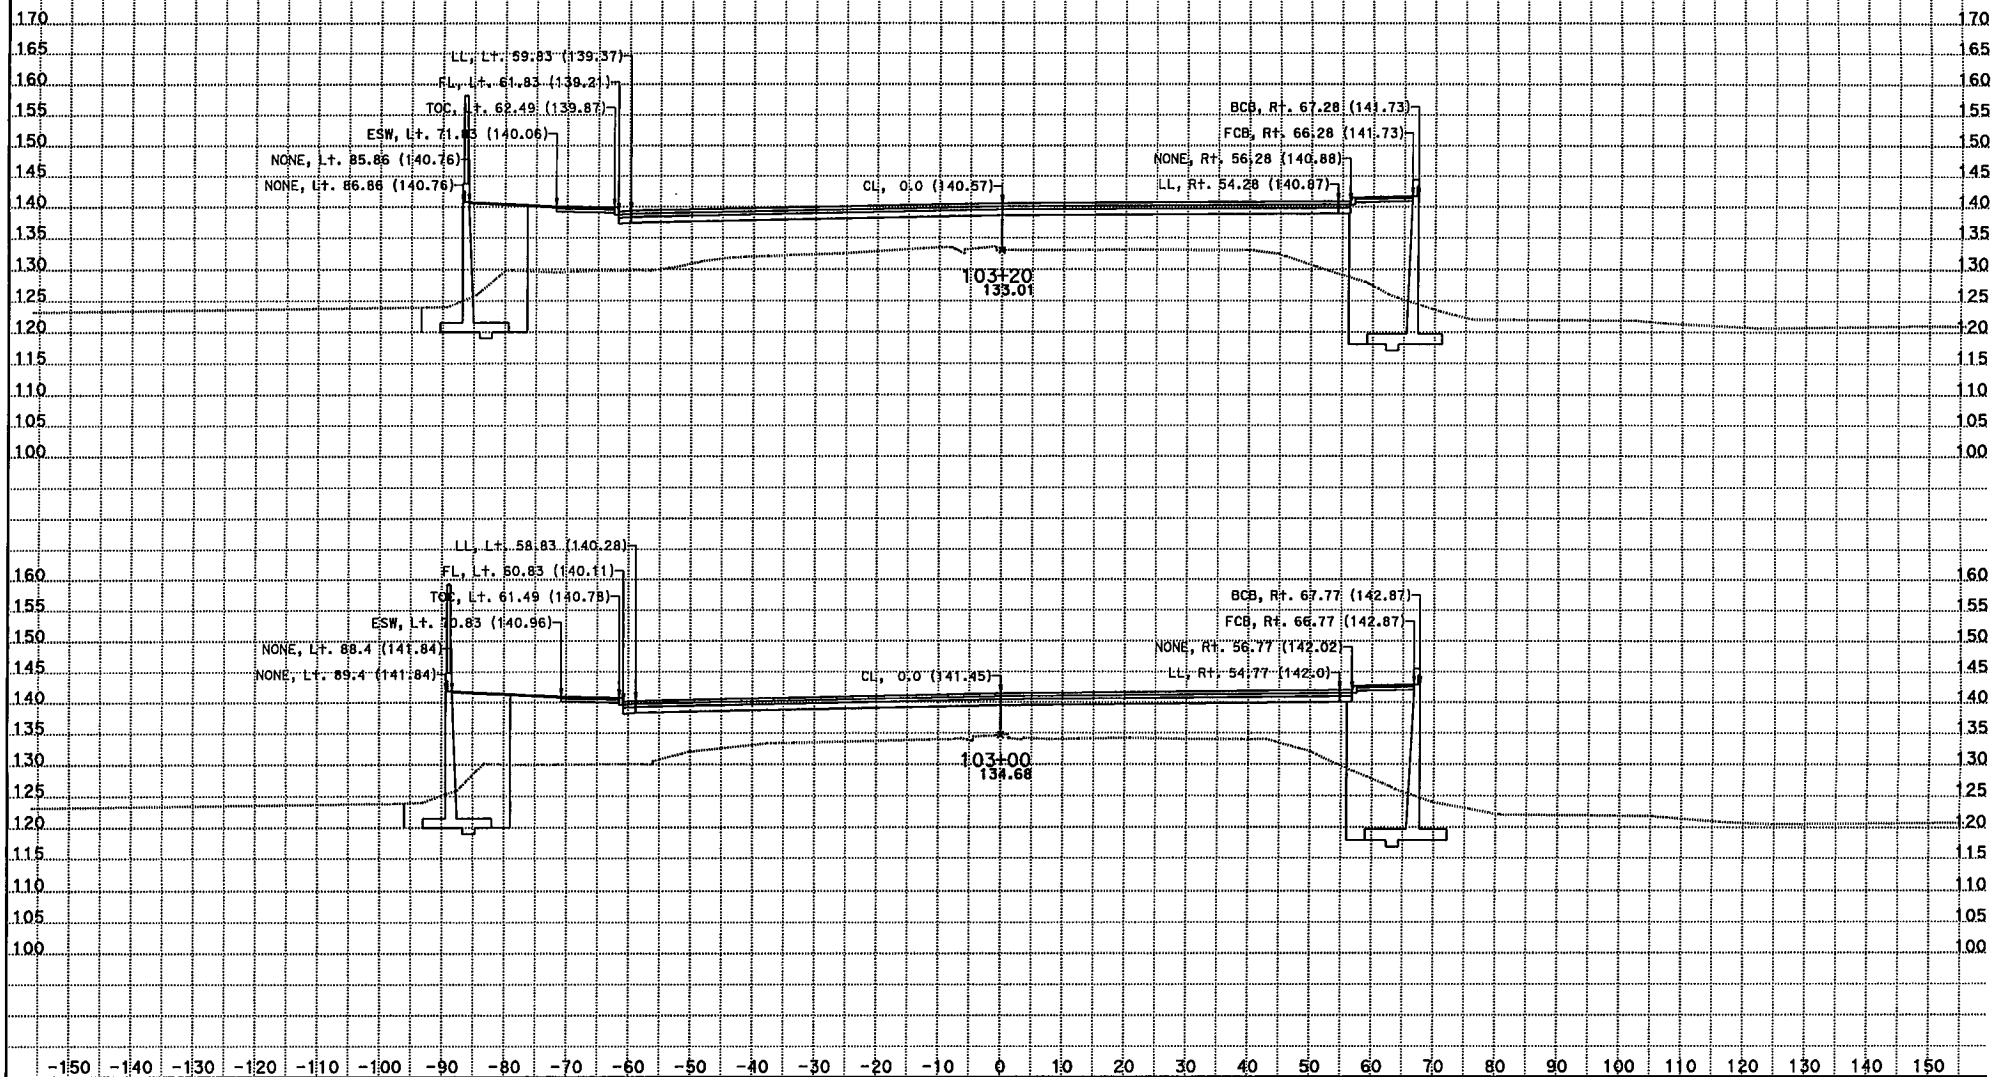

CREATED BY: Kevin Q Nguyen
DATE: 11/28/2012
KC Project: 215951 File: D:\JUNK\951\dflor1.ear

CONTRACT: 07215951
DIST/CO/RTE/PM: 07/LA/05/0.0-7.6
PROJECT ID: 215951

SCALE: 1" = 10' Horiz.
1" = 10' Vert.
All Dimensions are US Survey Feet

FLOR1 - FLORENCE Ave
CROSS SECTIONS

DESIGN STUDY ONLY

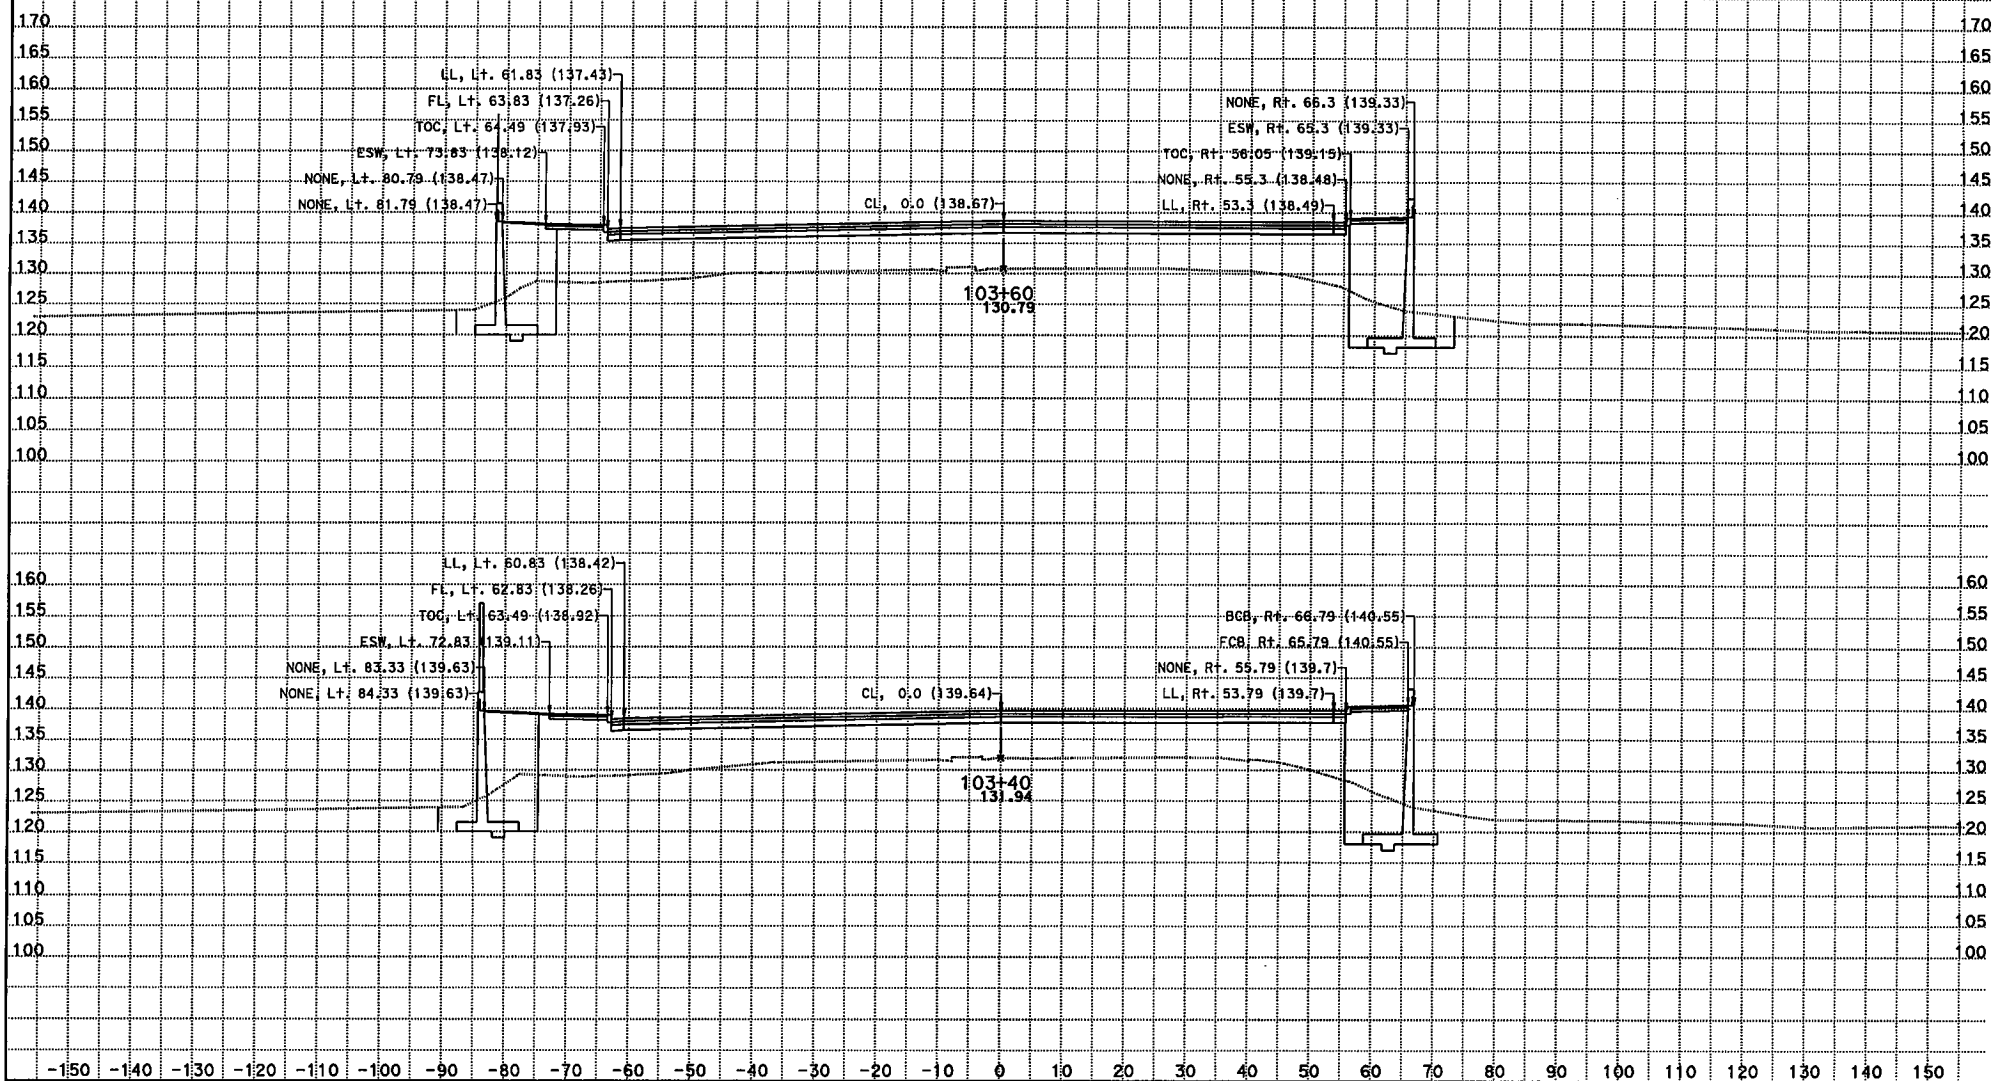

CREATED BY: Kevin Q Nguyen
DATE: 11/28/2012
KC Project: 215951 File: D:\JUNK*951\dflor1.ear

CONTRACT: 07215951
DIST/CO/RTE/PM: 07/LA/05/0.0-7.6
PROJECT ID: 215951

SCALE: 1" = 10' Horiz.
1" = 10' Vert.
All Dimensions are US Survey Feet

FLOR1 - FLORENCE Ave
CROSS SECTIONS
SHEET 51 OF XXX

DESIGN STUDY ONLY

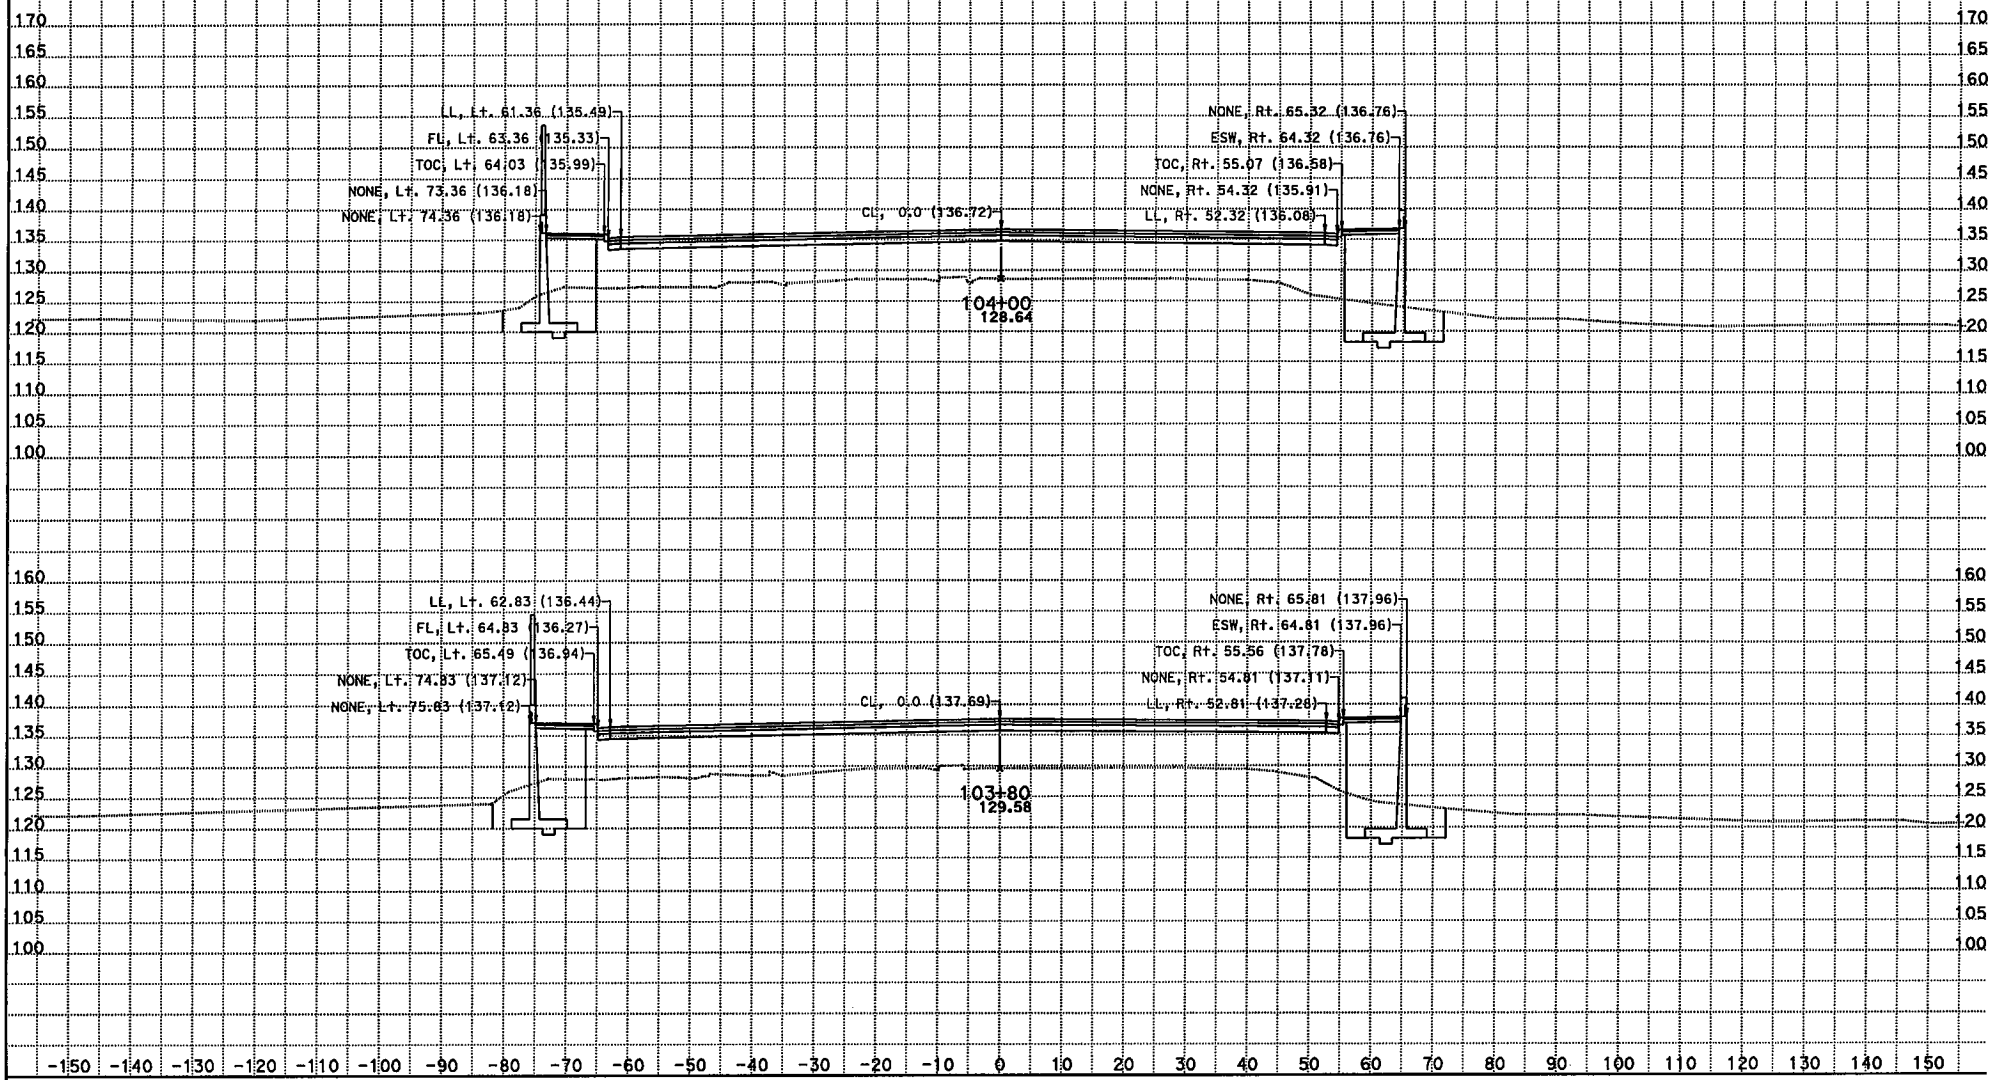

CREATED BY: Kevin Q Nguyen
DATE: 11/28/2012
KC Project: 215951 File: D:\JUNK*951\dflor1.ear

CONTRACT: 07215951
DIST/CO/RTE/PM: 07/LA/05/0.0-7.6
PROJECT ID: 215951

SCALE: 1" = 10' Horiz.
1" = 10' Vert.
All Dimensions are US Survey Feet

FLOR1 - FLORENCE Ave
CROSS SECTIONS

DESIGN STUDY ONLY

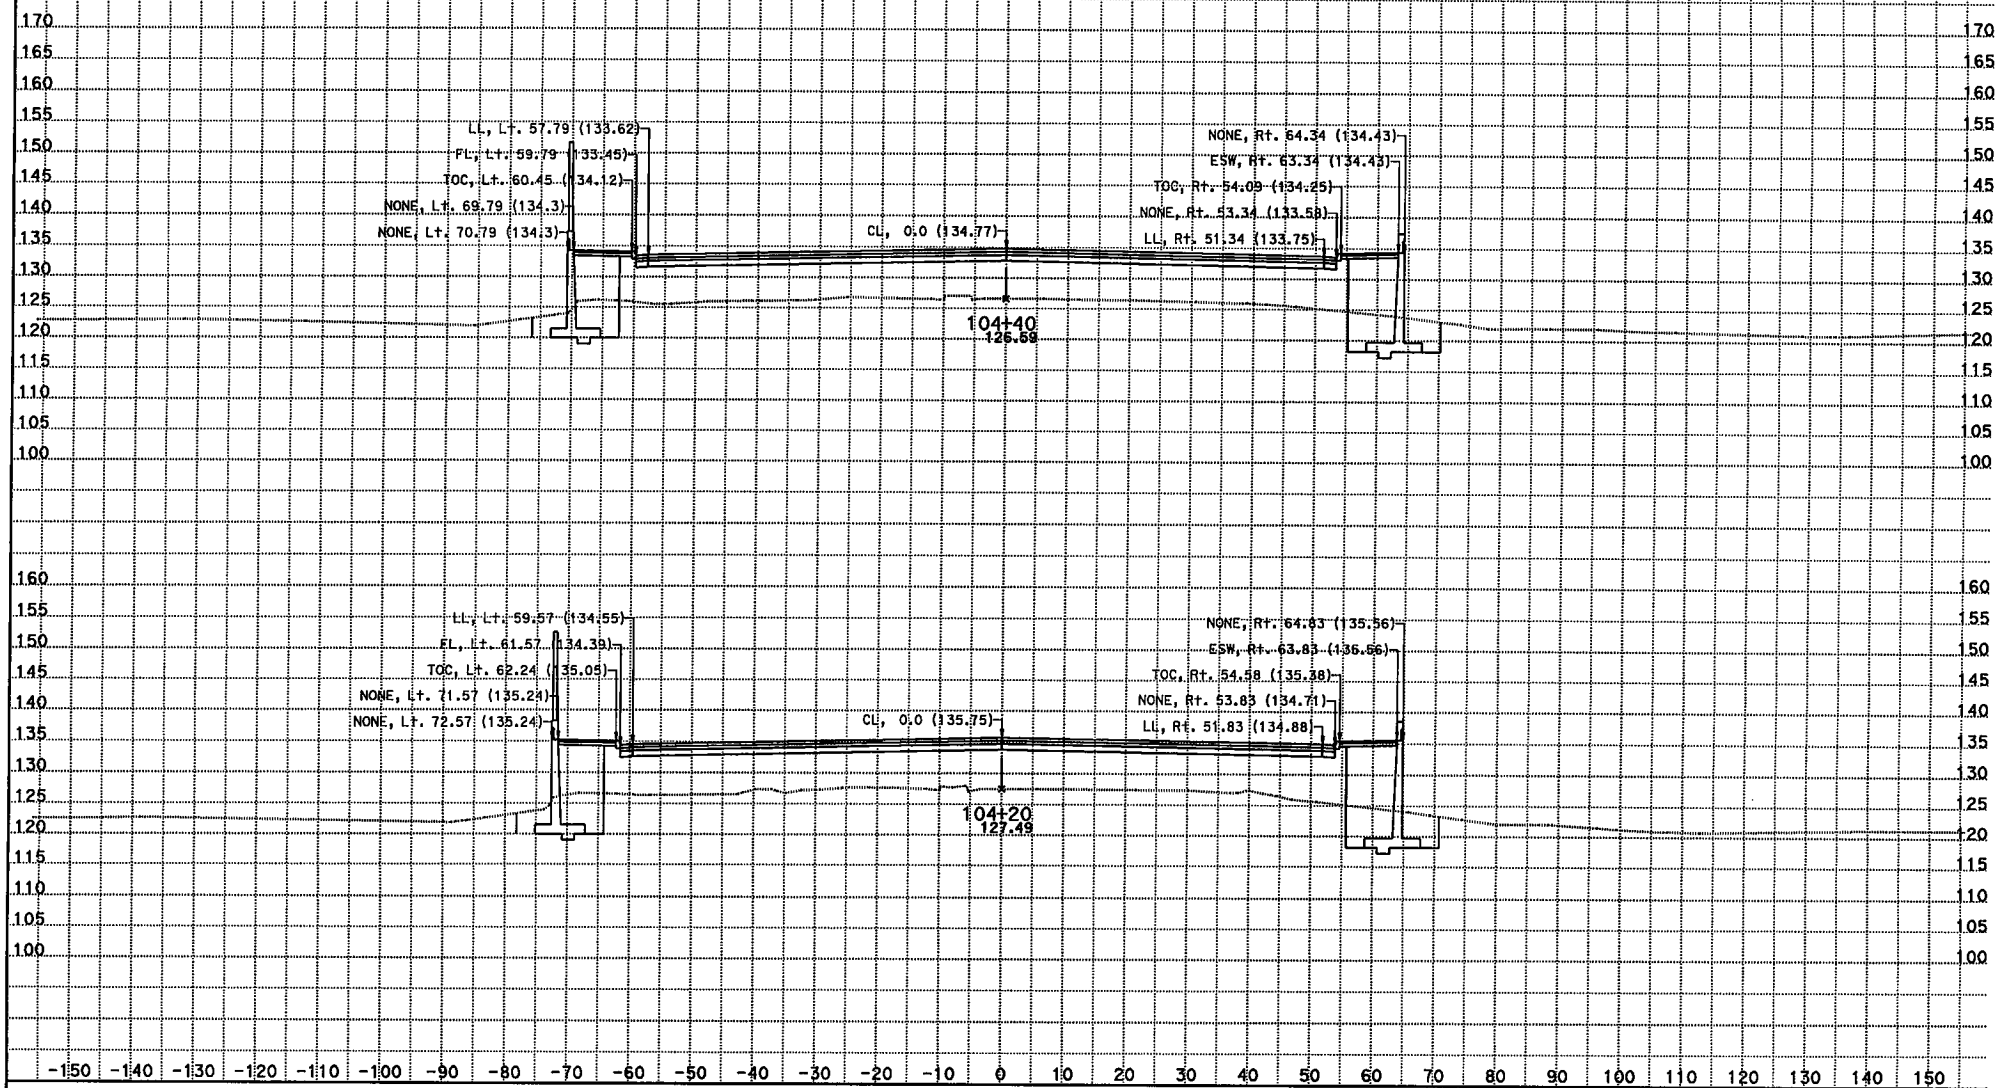

CREATED BY: Kevin Q Nguyen
DATE: 11/28/2012
KC Project: 215951 File: D:\JUNK*951\dflor1.ear

CONTRACT: 07215951
DIST/CO/RTE/PM: 07/LA/05/0.0-7.6
PROJECT ID: 215951

SCALE: 1" = 10' Horiz.
1" = 10' Vert.

All Dimensions are US Survey Feet

FLOR1 - FLORENCE Ave
CROSS SECTIONS

SHEET 53 OF XXX

DESIGN STUDY ONLY

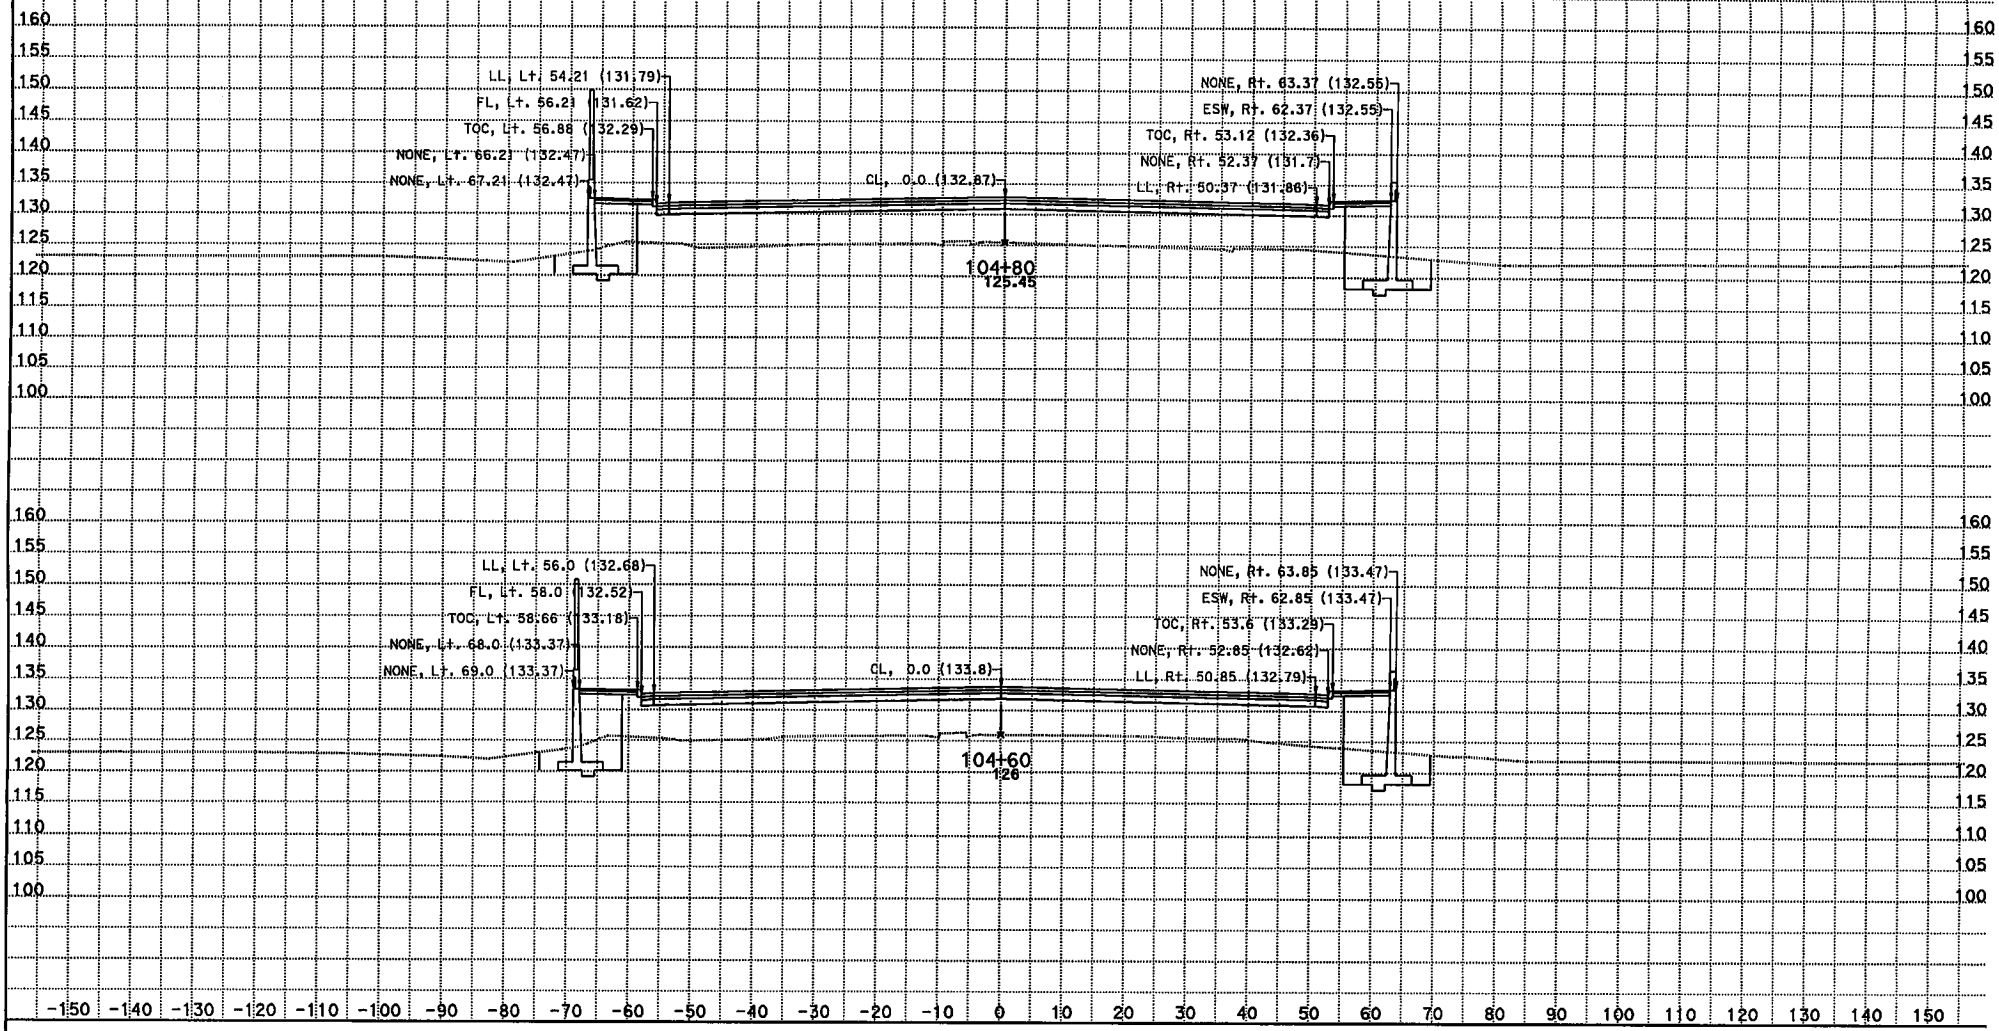

CREATED BY: Kevin Q Nguyen
DATE: 11/28/2012
KC Project: 215951 File: D:\JUNK*951\dflor1.ear

CONTRACT: 07215951
DIST/CO/RTE/PM: 07/LA/05/0.0-7.6
PROJECT ID: 215951

SCALE: 1" = 10' Horiz.
1" = 10' Vert.
All Dimensions are US Survey Feet

FLOR1 - FLORENCE Ave
CROSS SECTIONS

DESIGN STUDY ONLY

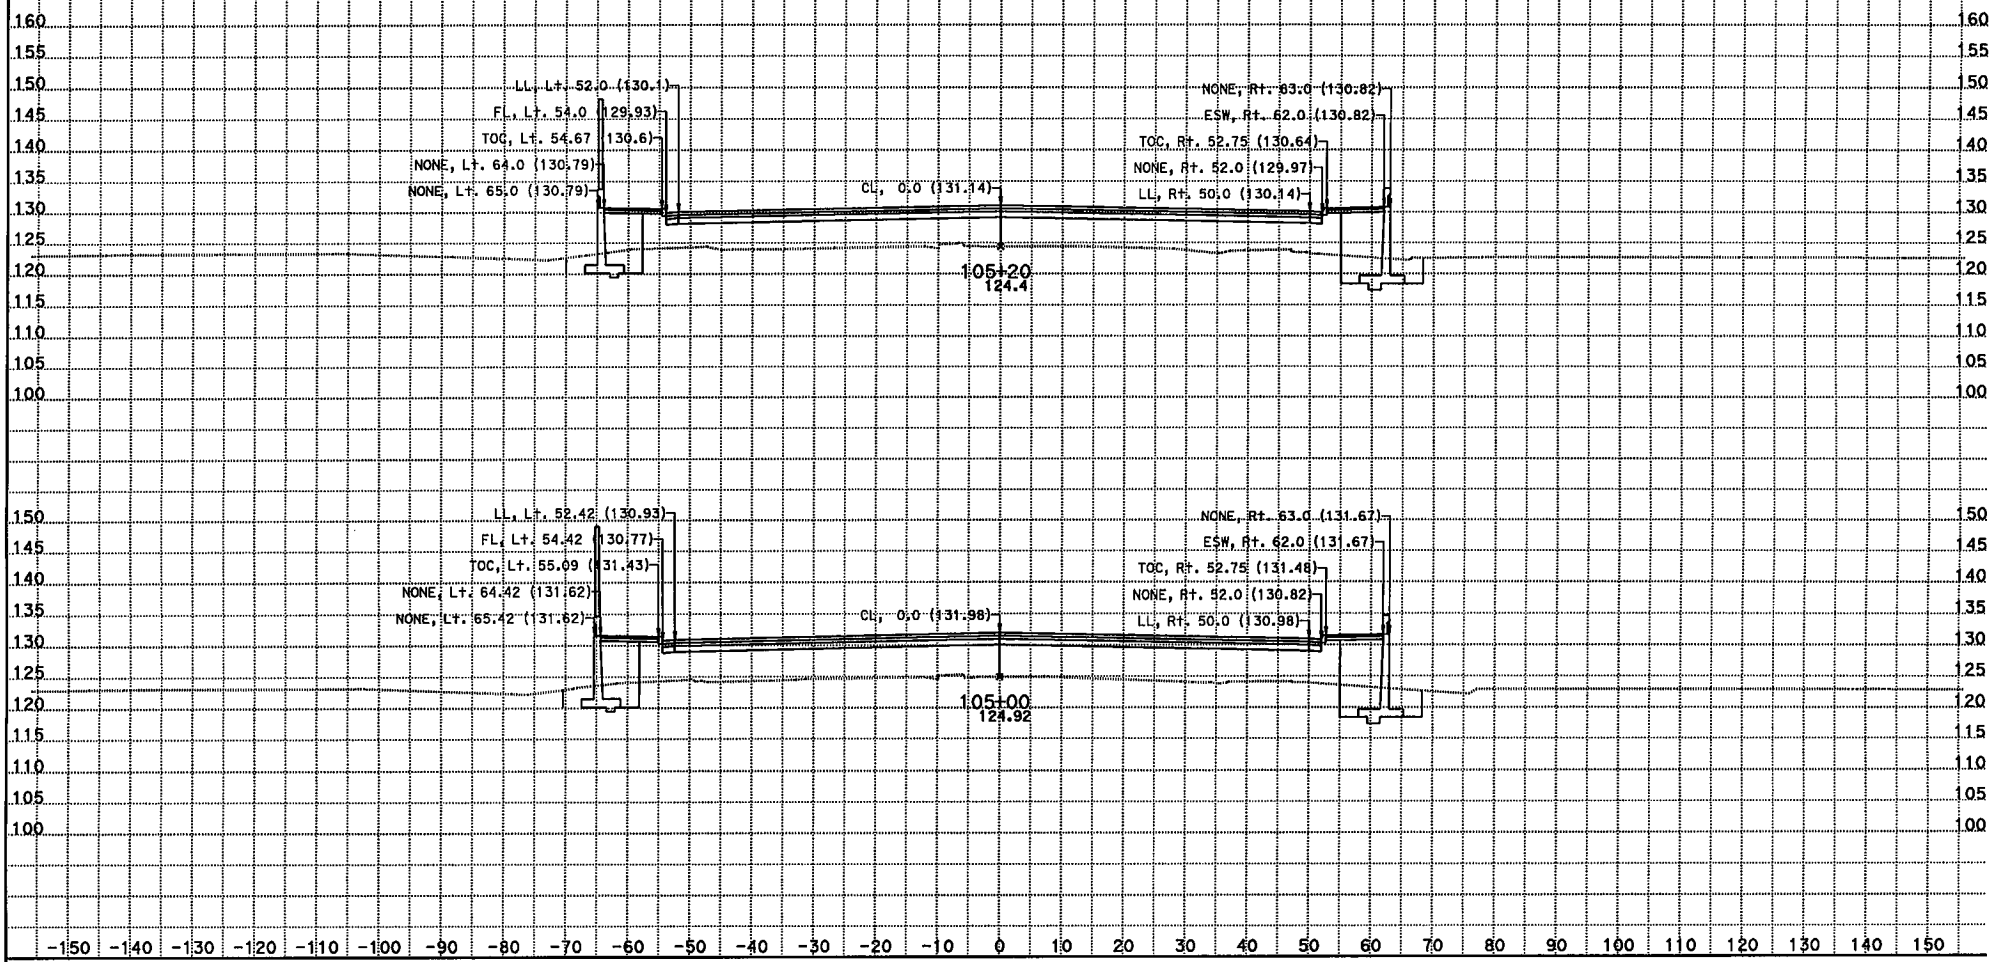

CREATED BY: Kevin Q Nguyen
DATE: 11/28/2012
KC Project: 215951 File: D:\JUNK*951\dflor1.ear

CONTRACT: 07215951
DIST/CO/RTE/PM: 07/LA/05/0.0-7.6
PROJECT ID: 215951

SCALE: 1" = 10' Horiz.
1" = 10' Vert.
All Dimensions are US Survey Feet

FLOR1 - FLORENCE Ave
CROSS SECTIONS

DESIGN STUDY ONLY

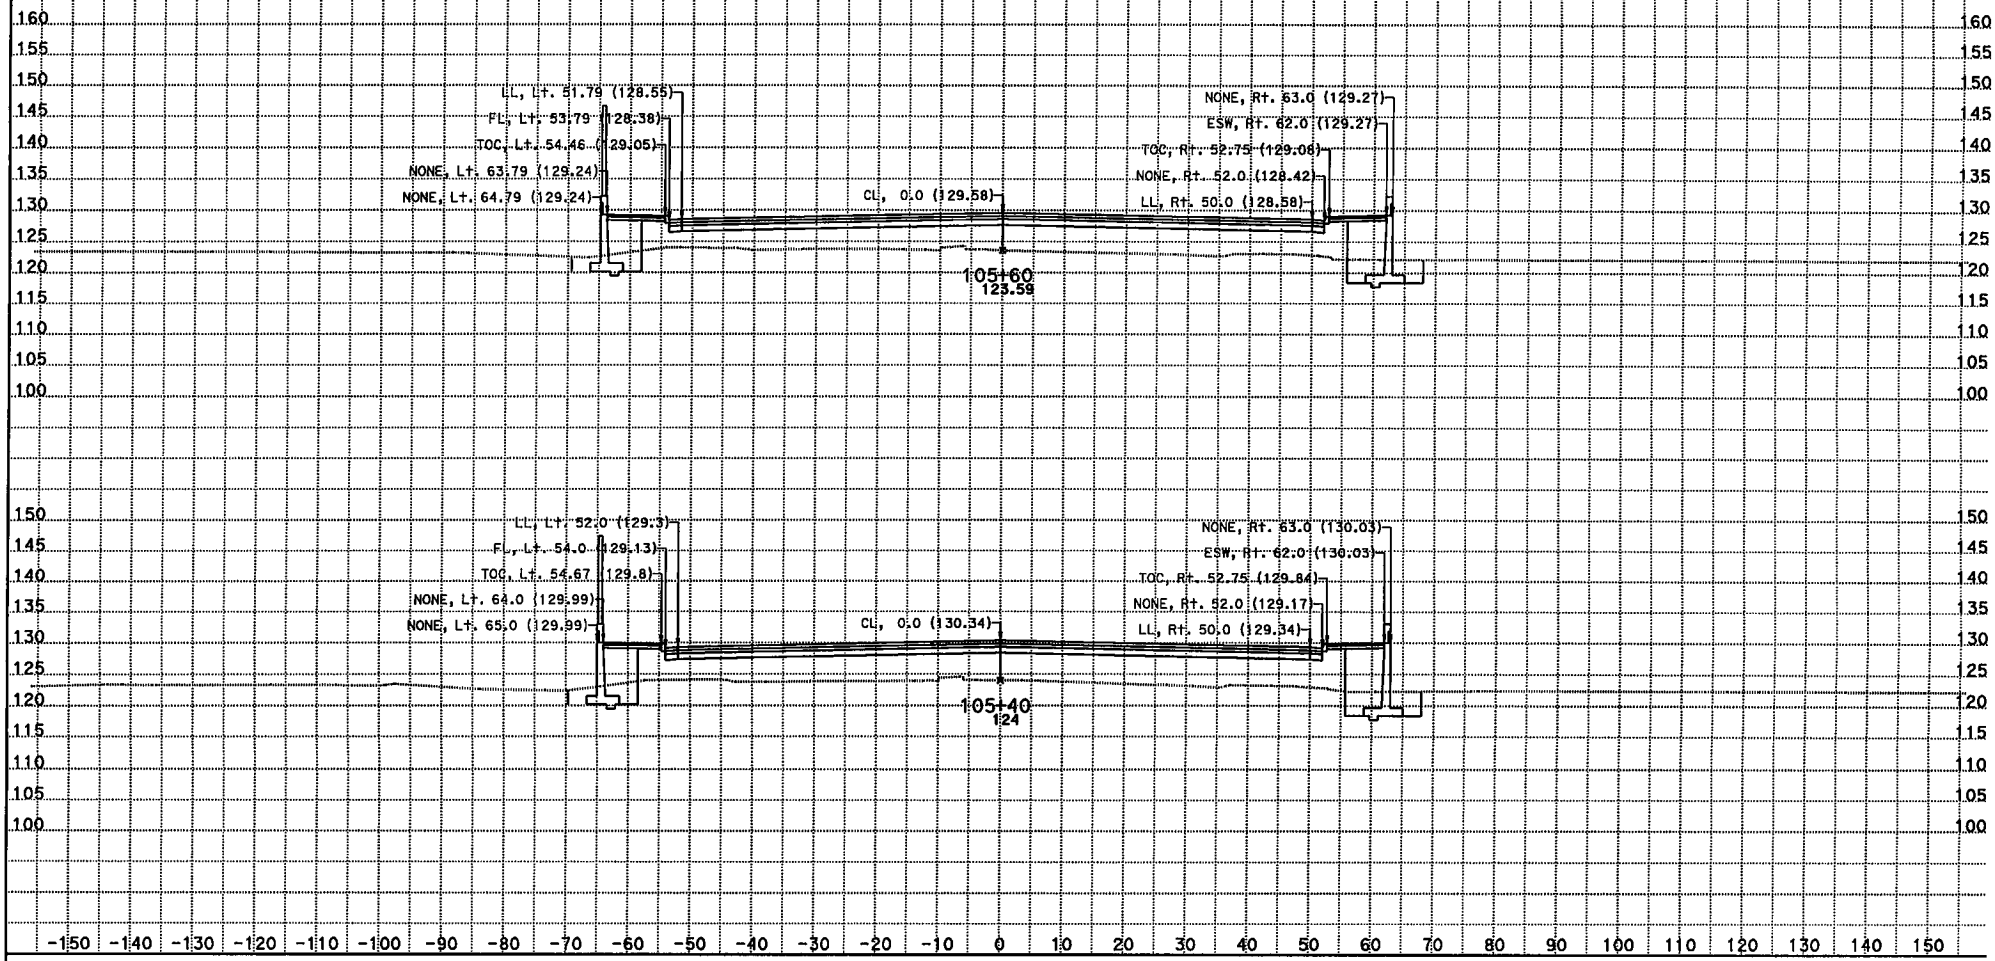

CREATED BY: Kevin Q Nguyen
DATE: 11/28/2012
KC Project: 215951 File: D:\JUNK*951\dflor1.ear

CONTRACT: 07215951
DIST/CO/RTE/PM: 07/LA/05/0.0-7.6
PROJECT ID: 215951

SCALE: 1" = 10' Horiz.
1" = 10' Vert.
All Dimensions are US Survey Feet

FLOR1 - FLORENCE Ave
CROSS SECTIONS

DESIGN STUDY ONLY

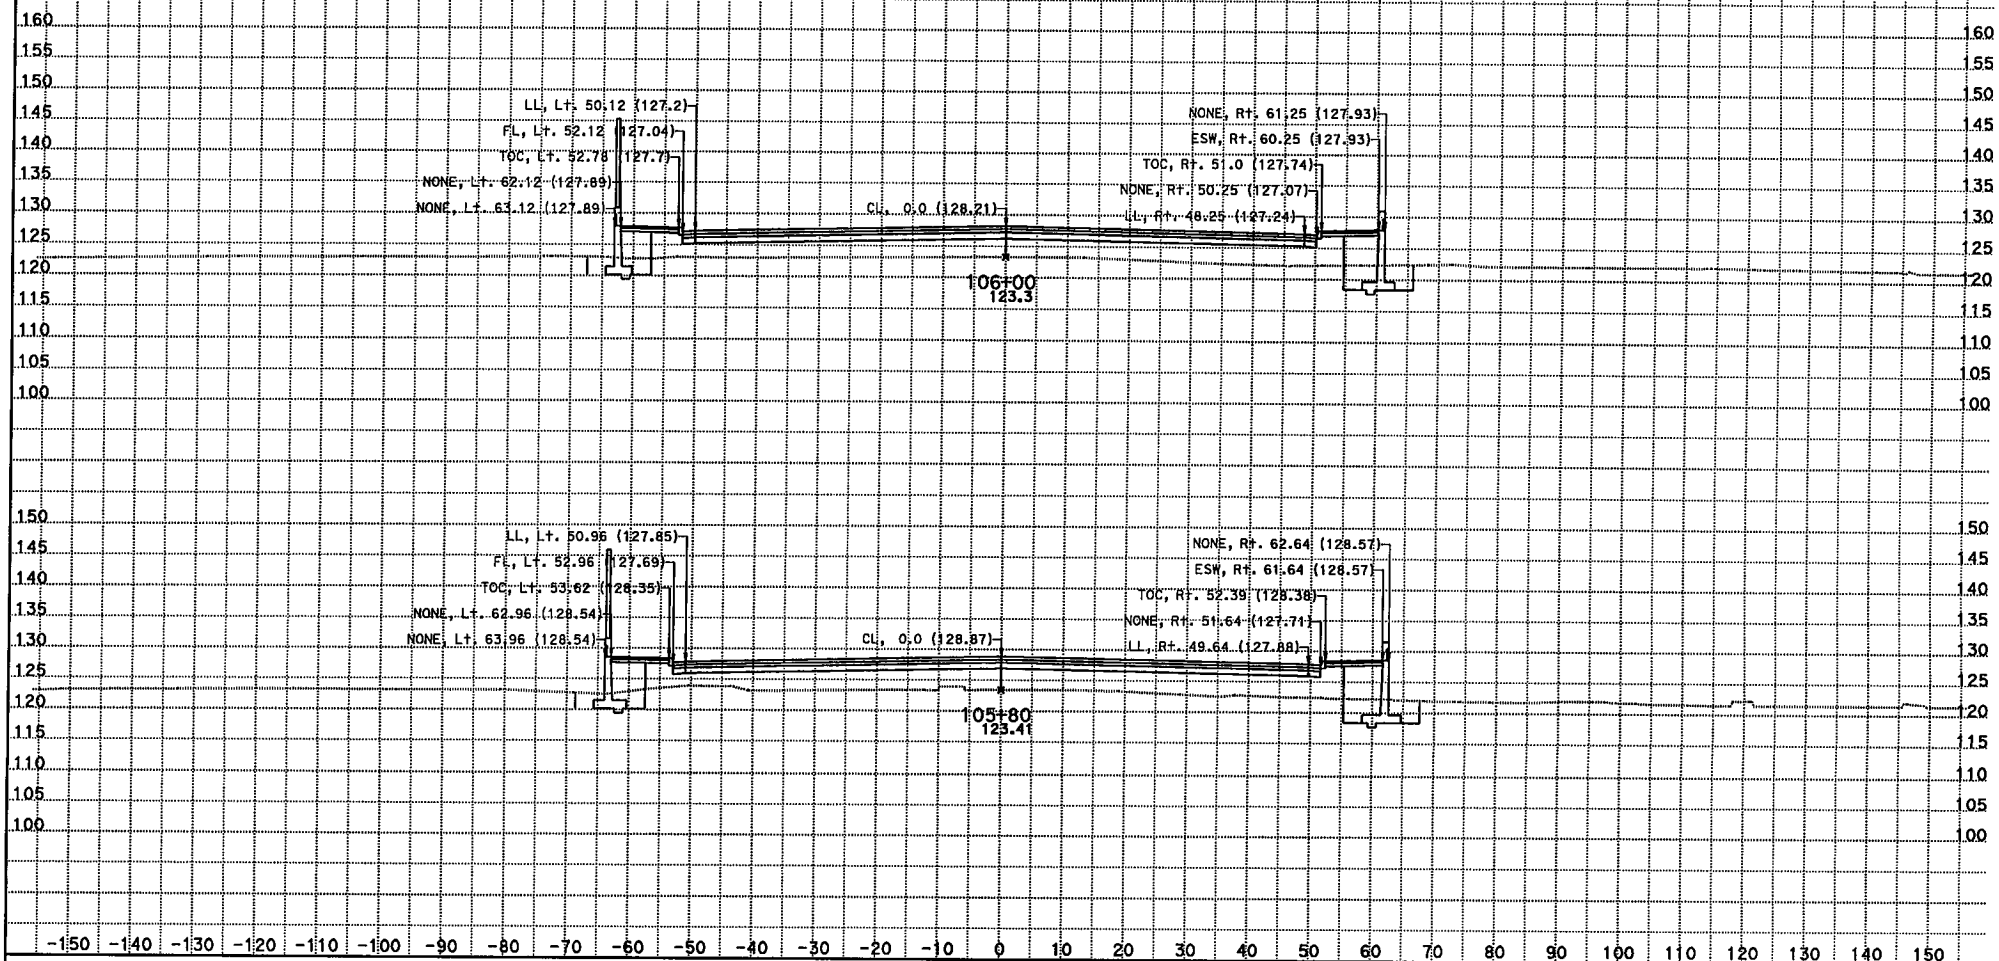

CREATED BY: Kevin Q Nguyen
DATE: 11/28/2012
KC Project: 215951 File: D:\JUNK*951\dflor1.ear

CONTRACT: 07215951
DIST/CO/RTE/PM: 07/LA/05/0.0-7.6
PROJECT ID: 215951

SCALE: 1" = 10' Horiz.
1" = 10' Vert.
All Dimensions are US Survey Feet

FLOR1 - FLORENCE Ave
CROSS SECTIONS
SHEET 57 OF XXX

DESIGN STUDY ONLY

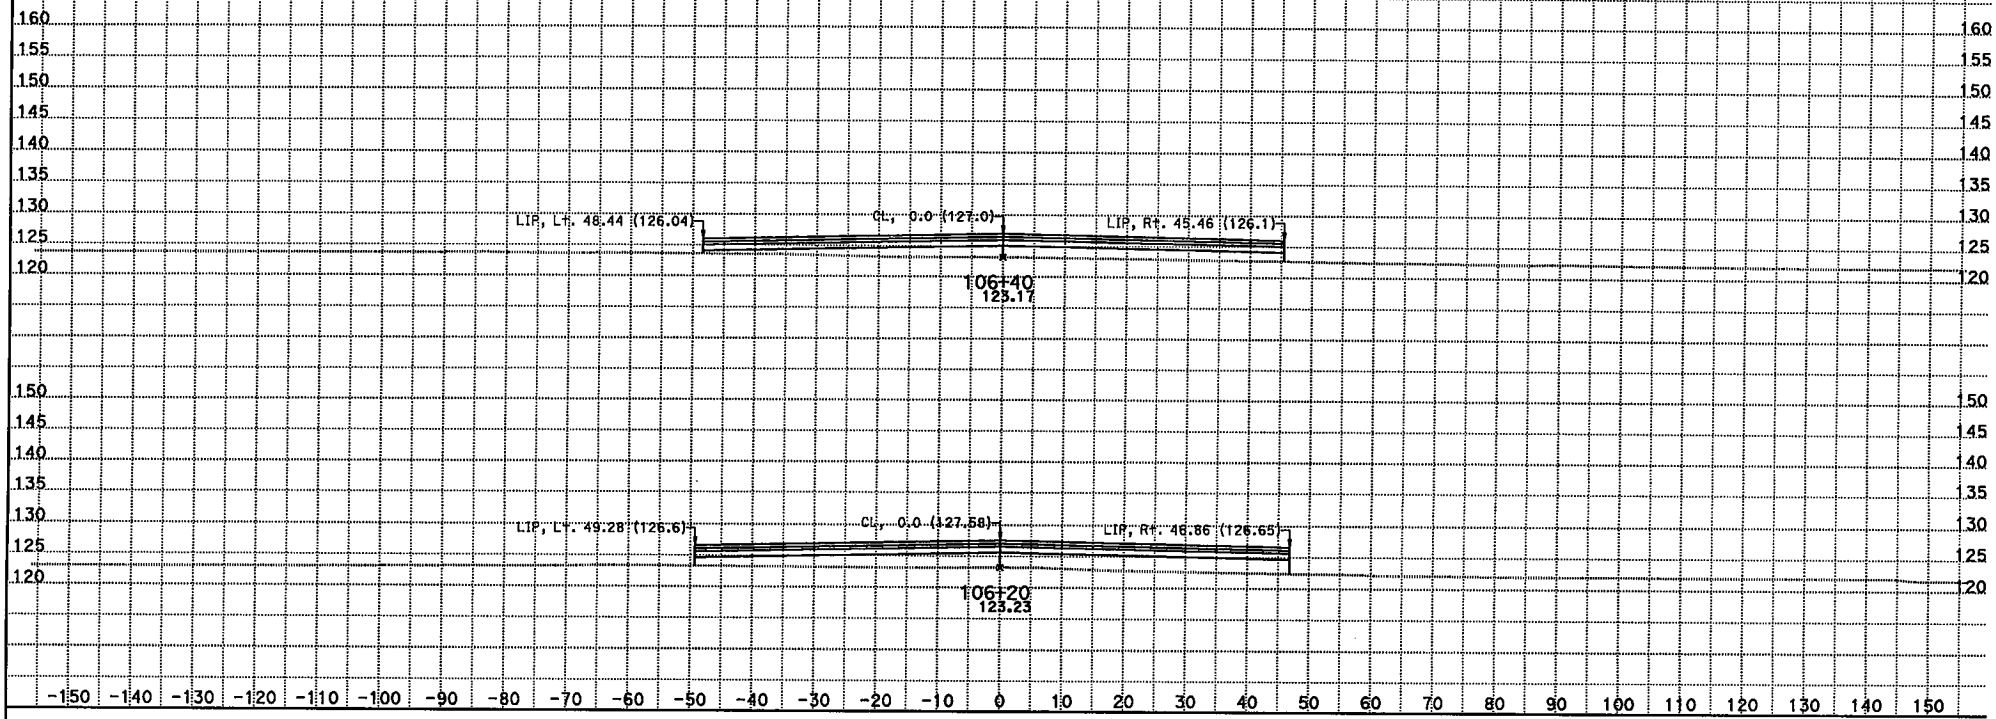

CREATED BY: Kevin Q Nguyen
DATE: 11/28/2012
KC Project: 215951 File: D:\JUNK*951\dflor1.ear

CONTRACT: 07215951
DIST/CO/RTE/PM: 07/LA/05/0.0-7.6
PROJECT ID: 215951

SCALE: 1" = 10' Horiz.
1" = 10' Vert.

All Dimensions are US Survey Feet

FLOR1 - FLORENCE Ave
CROSS SECTIONS

SHEET 58 OF XXX

DESIGN STUDY ONLY

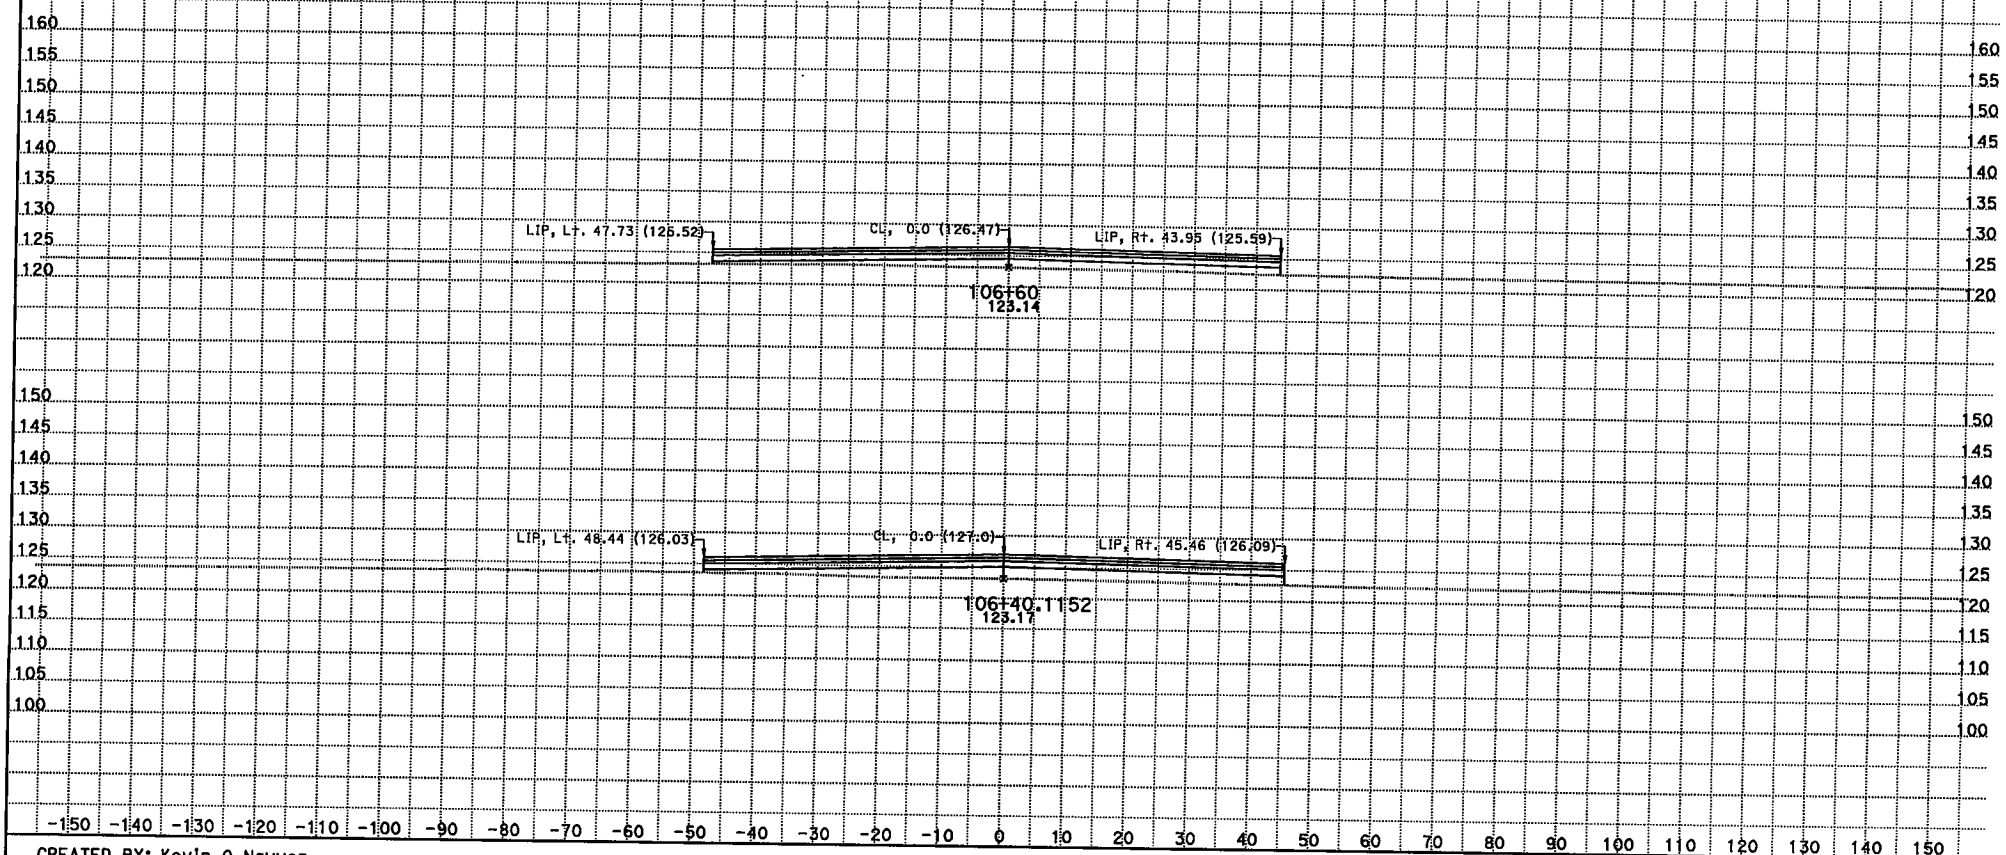

CREATED BY: Kevin Q Nguyen
DATE: 11/28/2012
KC Project: 215951 File: D:\JUNK*951\dflor1.ear

CONTRACT: 07215951
DIST/CO/RTE/PM: 07/LA/05/0.0-7.6
PROJECT ID: 215951

SCALE: 1" = 10' Horiz.
1" = 10' Vert.

All Dimensions are US Survey Feet

FLOR1 - FLORENCE Ave
CROSS SECTIONS

DESIGN STUDY ONLY

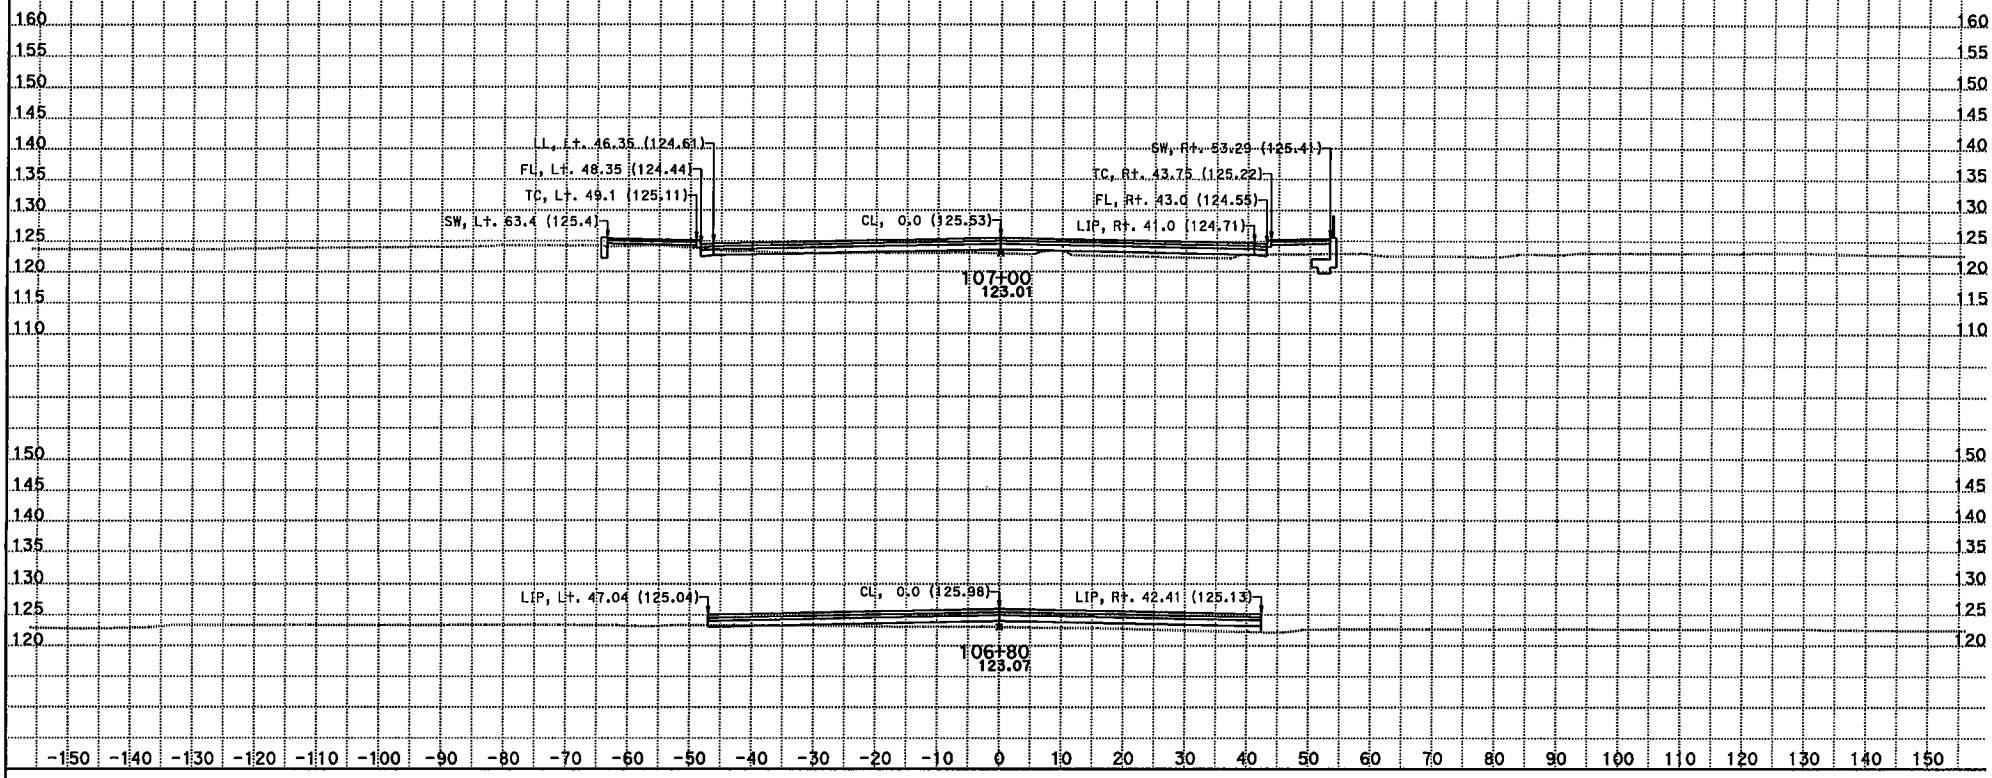

CREATED BY: Kevin Q Nguyen
DATE: 11/28/2012
KC Project: 215951 File: D:\JUNK*951\dflor1.ear

CONTRACT: 07215951
DIST/CO/RTE/PM: 07/LA/05/0.0-7.6
PROJECT ID: 215951

SCALE: 1" = 10' Horiz.
1" = 10' Vert.
All Dimensions are US Survey Feet

FLOR1 - FLORENCE Ave
CROSS SECTIONS

DESIGN STUDY ONLY

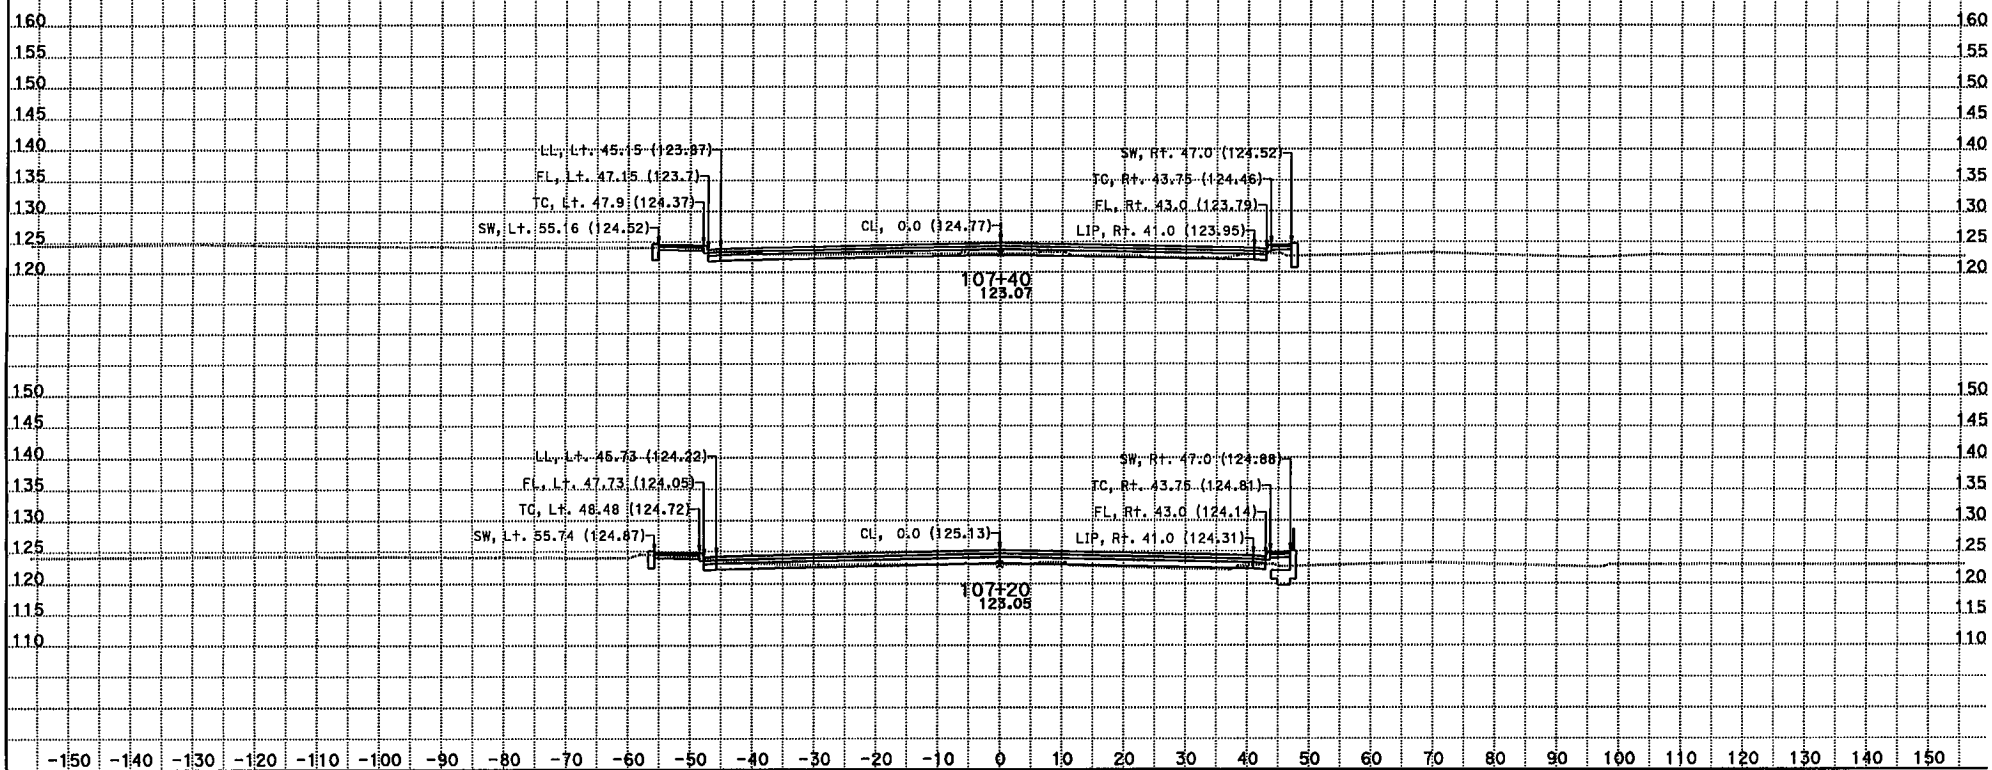

CREATED BY: Kevin Q Nguyen
DATE: 11/28/2012
KC Project: 215951 File: D:\JUNK*951\dflor1.ear

CONTRACT: 07215951
DIST/CO/RTE/PM: 07/LA/05/0.0-7.6
PROJECT ID: 215951

SCALE: 1" = 10' Horiz.
1" = 10' Vert.
All Dimensions are US Survey Feet

FLOR1 - FLORENCE Ave
CROSS SECTIONS
SHEET 61 OF XXX

DESIGN STUDY ONLY

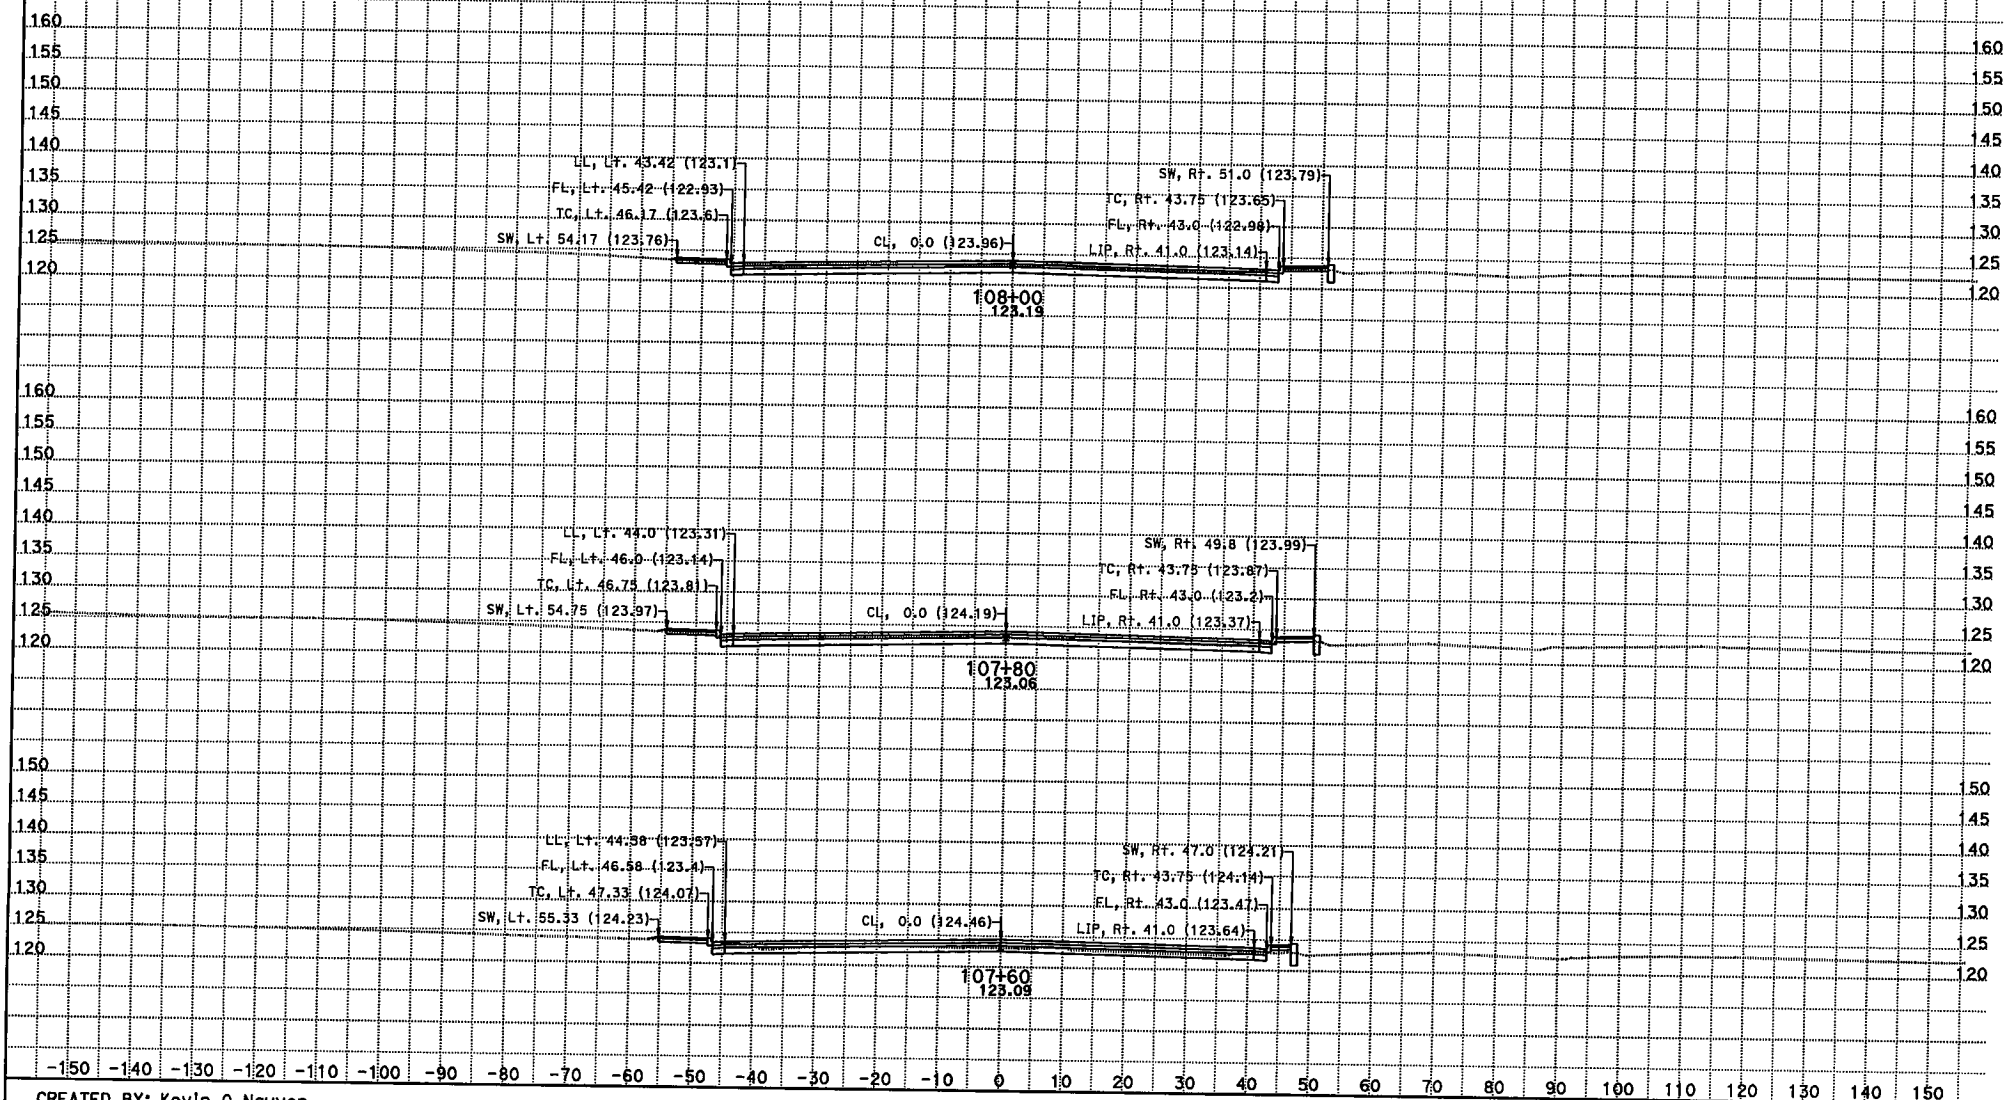

CREATED BY: Kevin Q Nguyen
DATE: 11/28/2012
KC Project: 215951 File: D:\JUNK*951\dflor1.ear

CONTRACT: 07215951
DIST/CO/RTE/PM: 07/LA/05/0.0-7.6
PROJECT ID: 215951

SCALE: 1" = 10' Horiz.
1" = 10' Vert.

All Dimensions are US Survey Feet

FLOR1 - FLORENCE Ave
CROSS SECTIONS

DESIGN STUDY ONLY

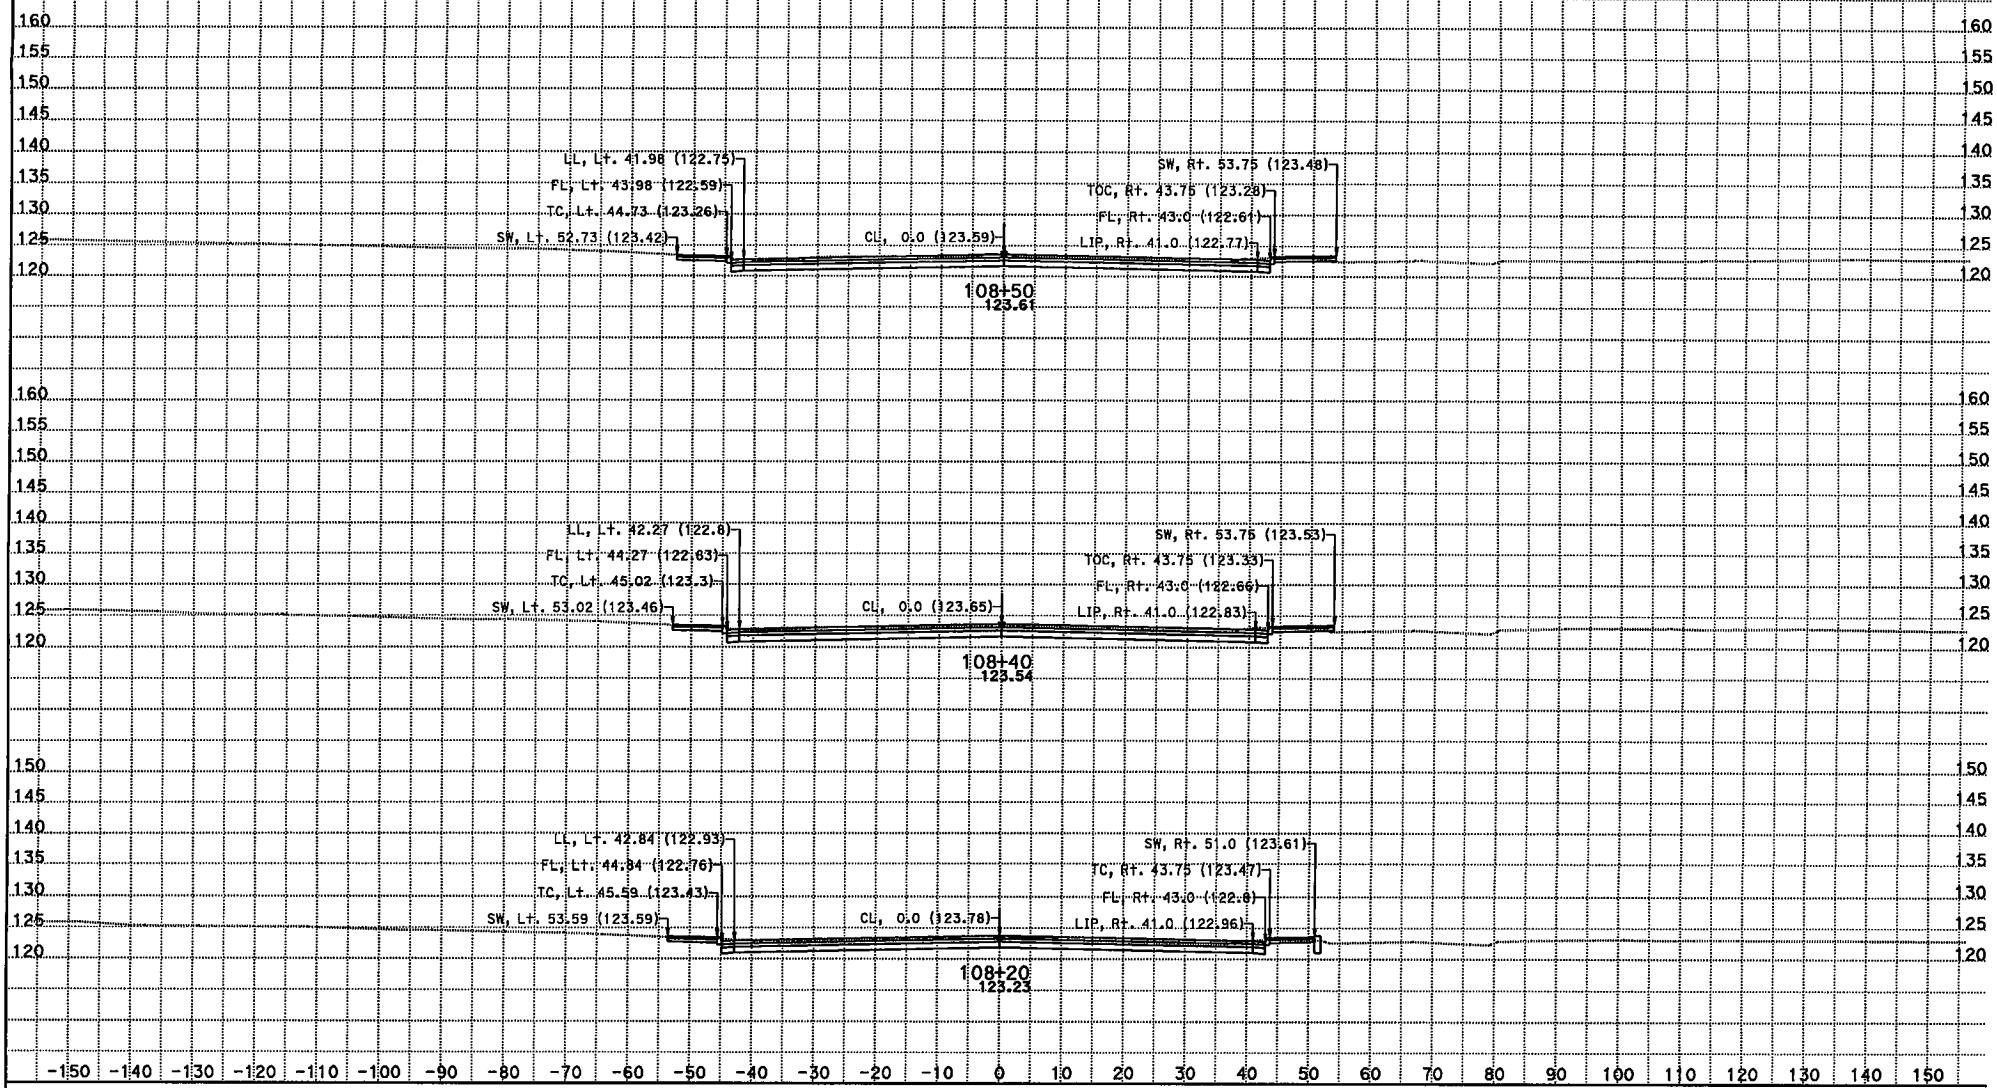

CREATED BY: Kevin Q Nguyen
DATE: 11/28/2012
KC Project: 215951 File: D:\JUNK*951\dflor1.ear

CONTRACT: 07215951
DIST/CO/RTE/PM: 07/LA/05/0.0-7.6
PROJECT ID: 215951

SCALE: 1" = 10' Horiz.
1" = 10' Vert.
All Dimensions are US Survey Feet

FLOR1 - FLORENCE Ave
CROSS SECTIONS

DESIGN STUDY ONLY

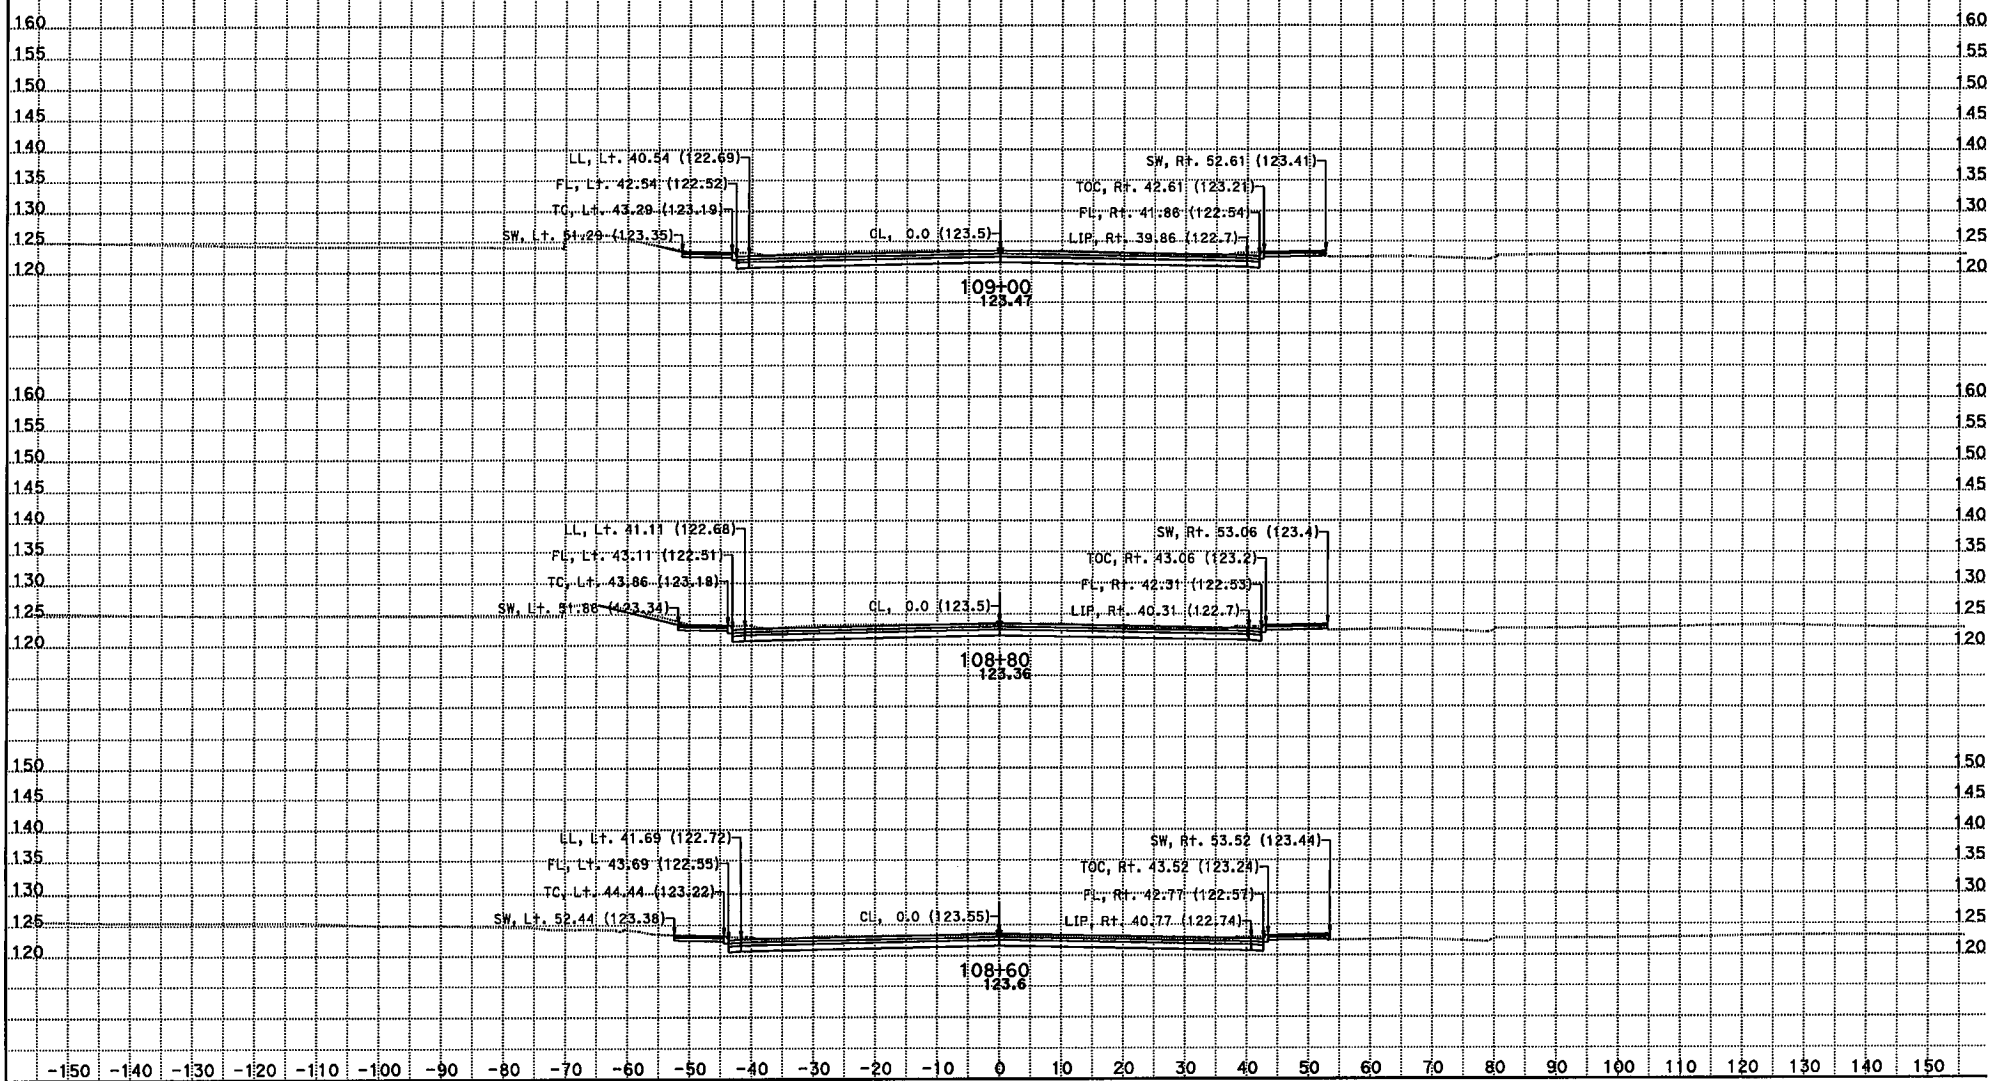

CREATED BY: Kevin Q Nguyen
DATE: 11/28/2012
KC Project: 215951 File: D:\JUNK*951\dflor1.ear

CONTRACT: 07215951
DIST/CO/RTE/PM: 07/LA/05/0.0-7.6
PROJECT ID: 215951

SCALE: 1" = 10' Horiz.
1" = 10' Vert.
All Dimensions are US Survey Feet

FLOR1 - FLORENCE Ave
CROSS SECTIONS