DESIGN STUDY ONLY

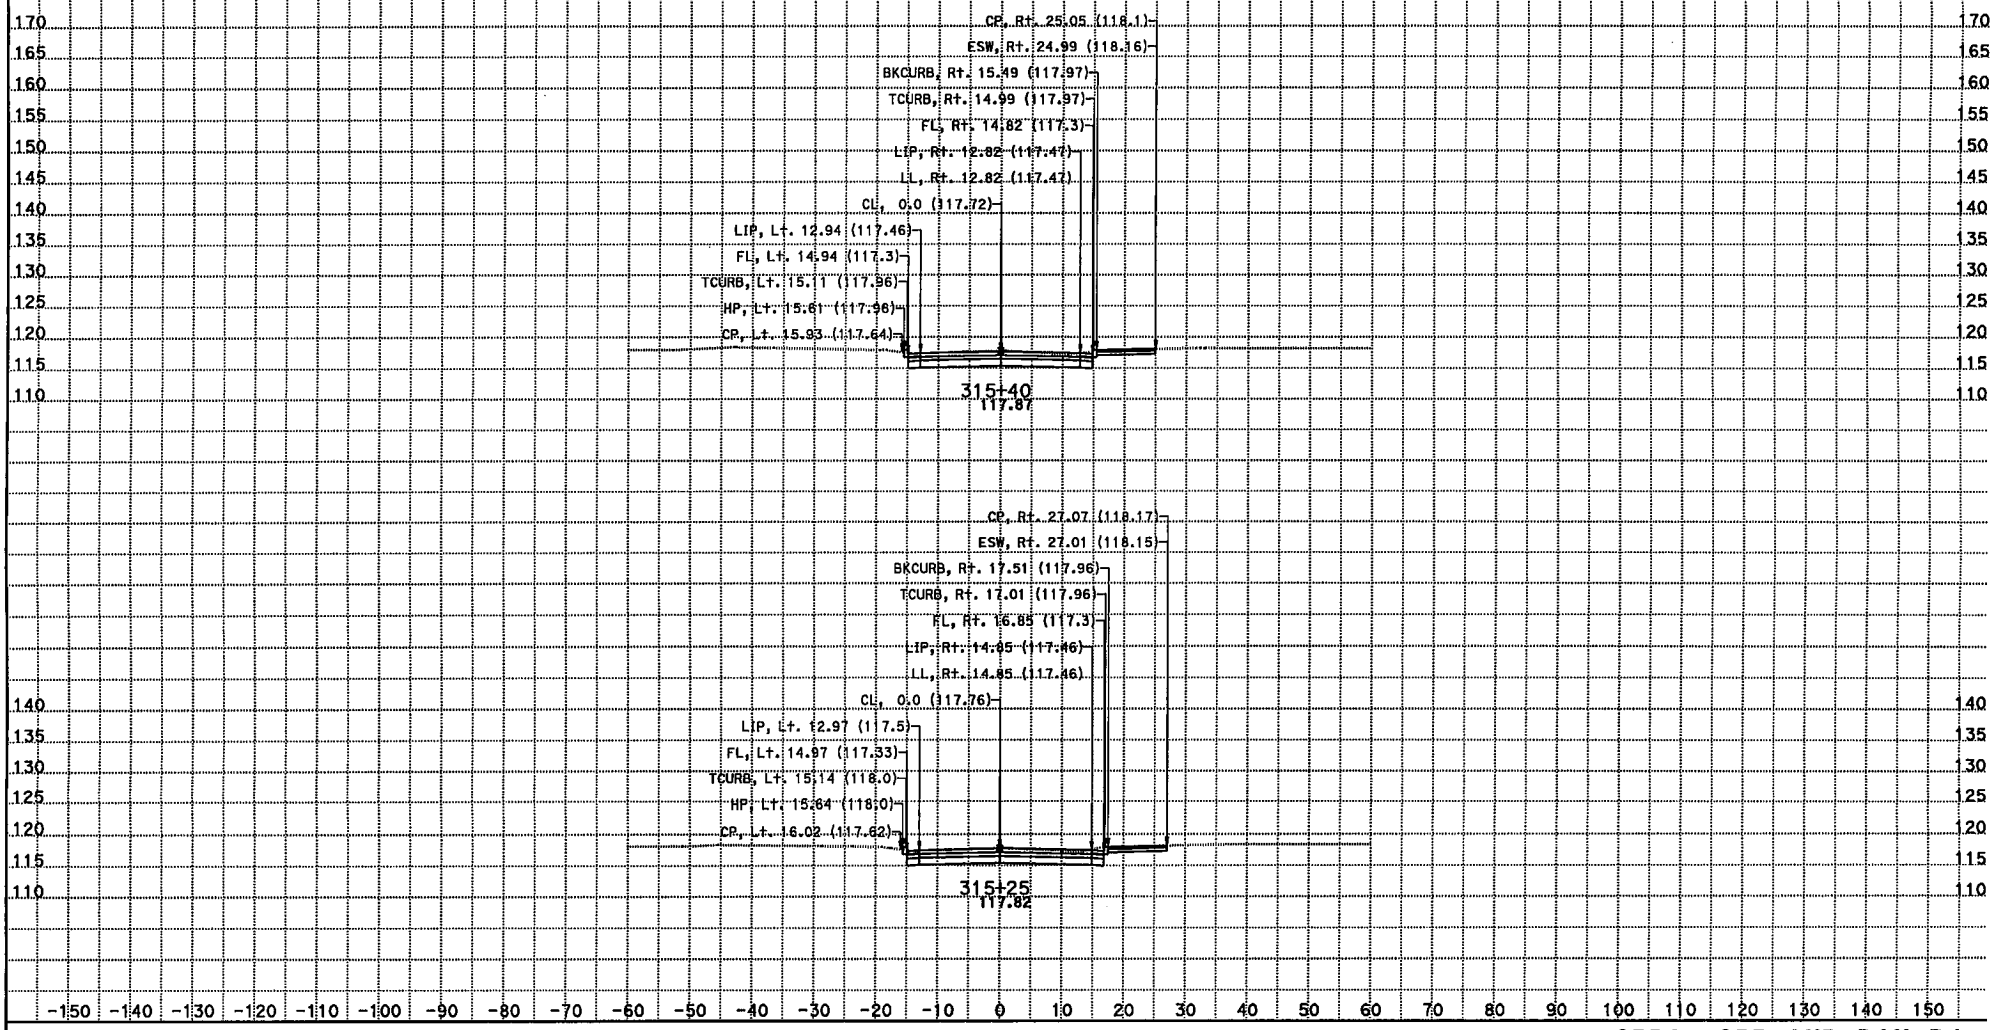

CREATED BY: Kevin Q Nguyen
DATE: 11/29/2012
KC Project: 215951 File: D:\JUNK*951\dord1.ear

CONTRACT: 07215951
DIST/CO/RTE/PM: 07/LA/05/0.0-7.6
PROJECT ID: 215951

SCALE: 1" = 10' Horiz.
1" = 10' Vert.

All Dimensions are US Survey Feet

ORD1 - ORR AND DAY Rd
CROSS SECTIONS

SHEET 1 OF XXX

DESIGN STUDY ONLY

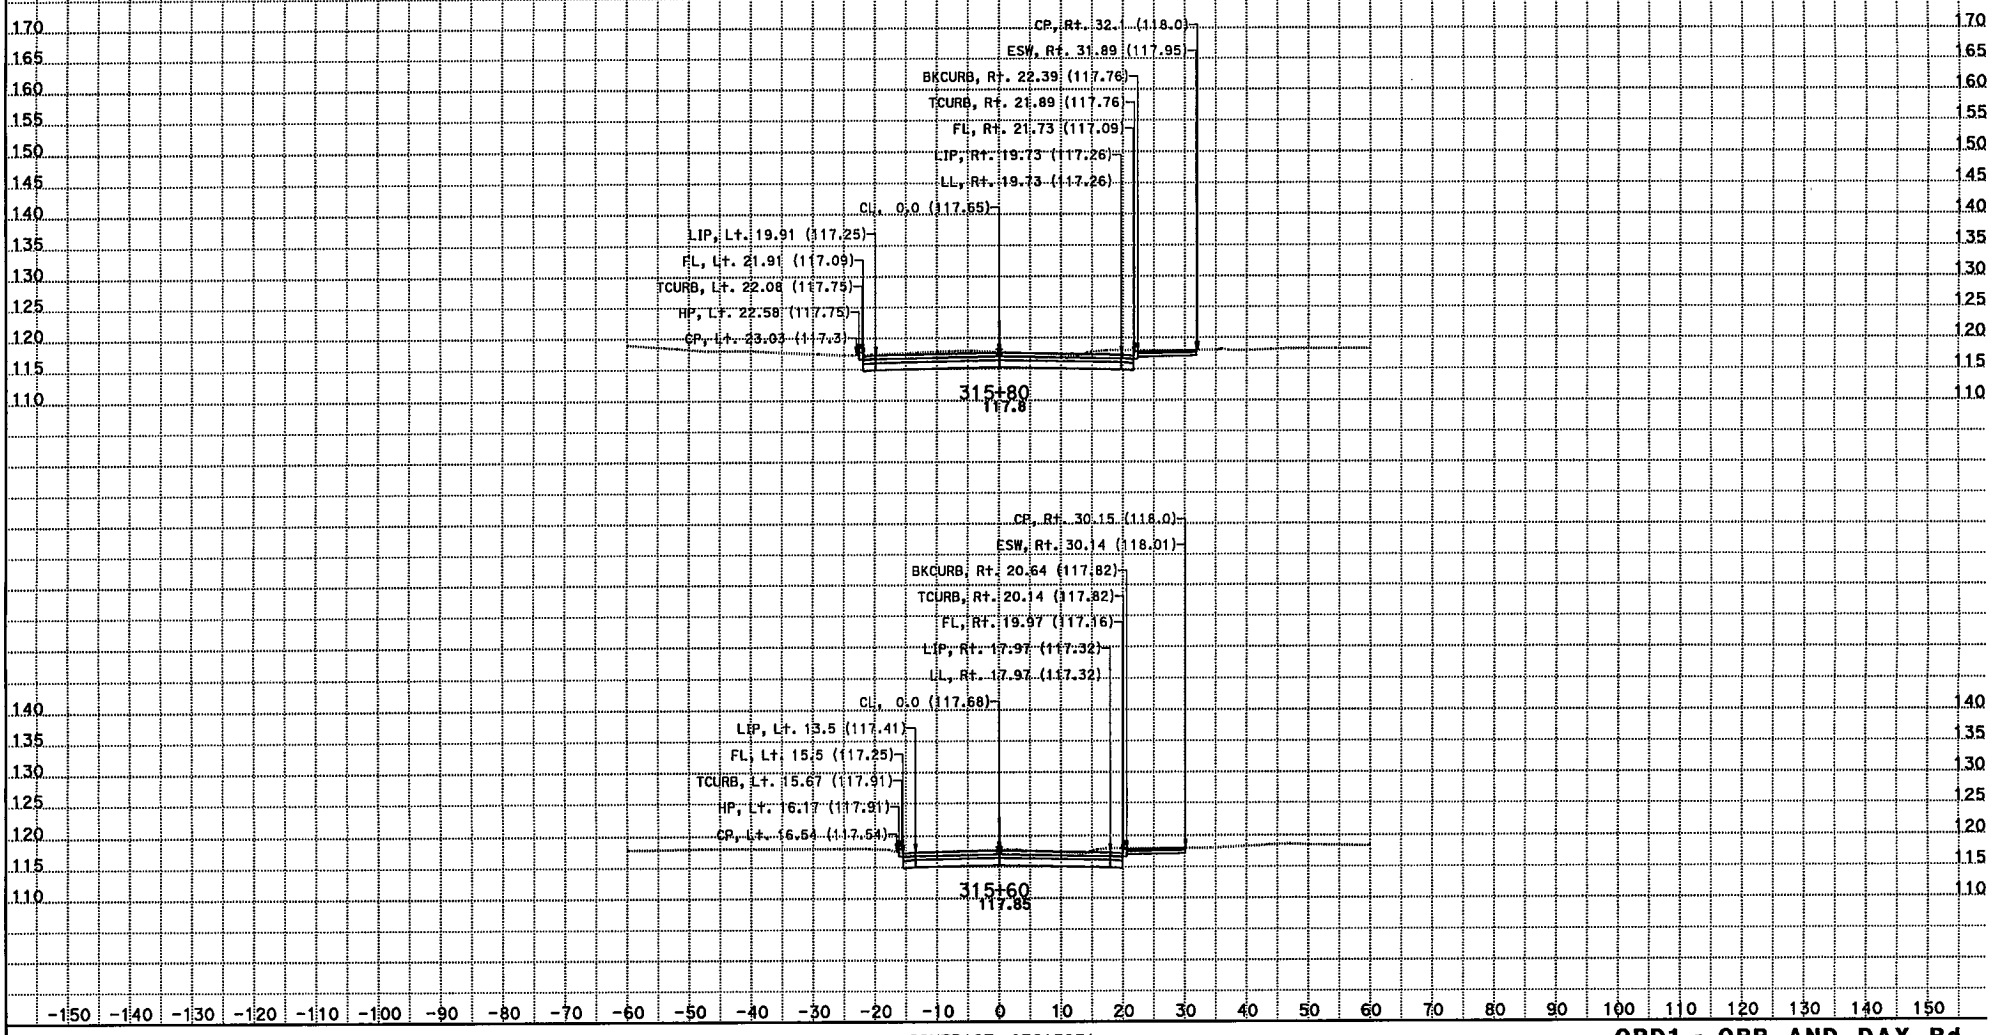

CREATED BY: Kevin Q Nguyen
DATE: 11/29/2012
KC Project: 215951 File: D:\JUNK*951\dord1.ear

CONTRACT: 07215951
DIST/CO/RTE/PM: 07/LA/05/0.0-7.6
PROJECT ID: 215951

SCALE: 1" = 10' Horiz.
1" = 10' Vert.
All Dimensions are US Survey Feet

ORD1 - ORR AND DAY Rd
CROSS SECTIONS
SHEET 2 OF XXX

DESIGN STUDY ONLY

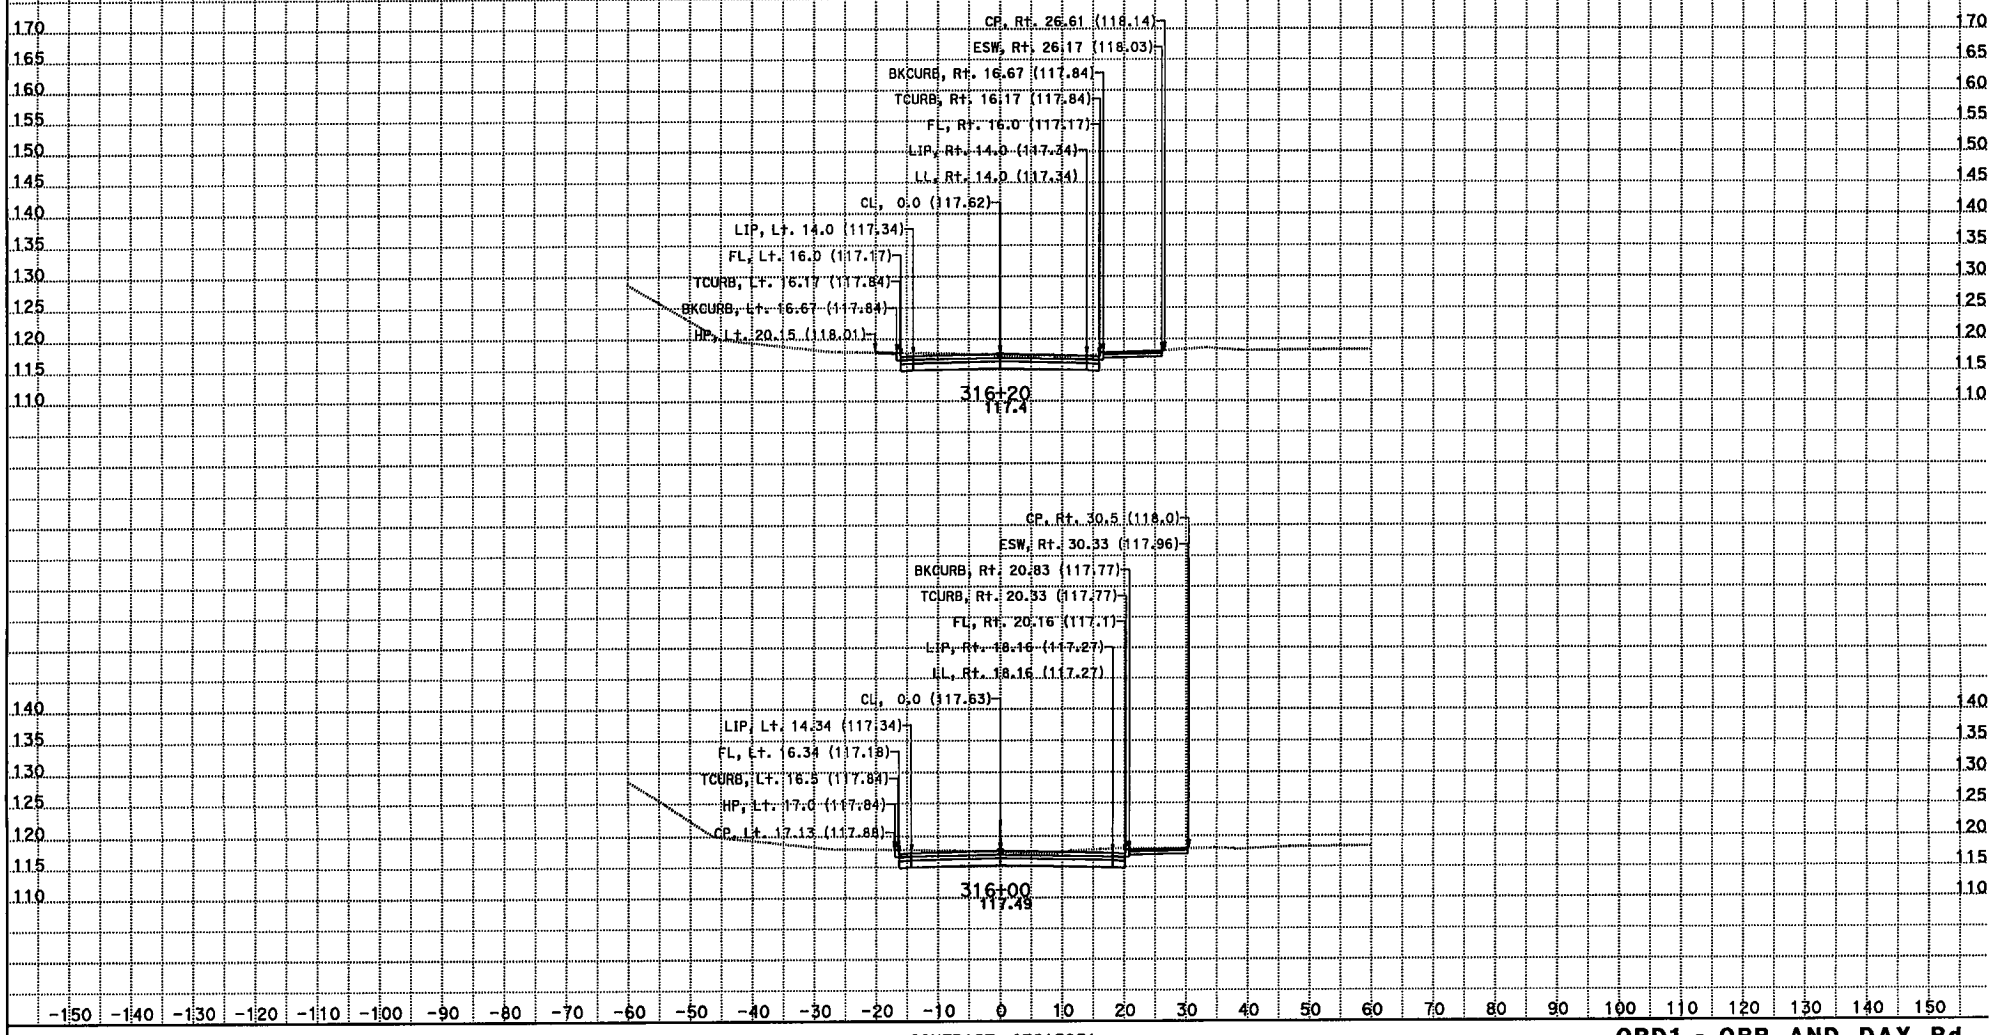

CREATED BY: Kevin Q Nguyen
DATE: 11/29/2012
KC Project: 215951 File: D:\JUNK*951\dord1.ear

CONTRACT: 07215951
DIST/CO/RTE/PM: 07/LA/05/0.0-7.6
PROJECT ID: 215951

SCALE: 1" = 10' Horiz.
1" = 10' Vert.
All Dimensions are US Survey Feet

ORD1 - ORR AND DAY Rd
CROSS SECTIONS
SHEET 3 OF XXX

DESIGN STUDY ONLY

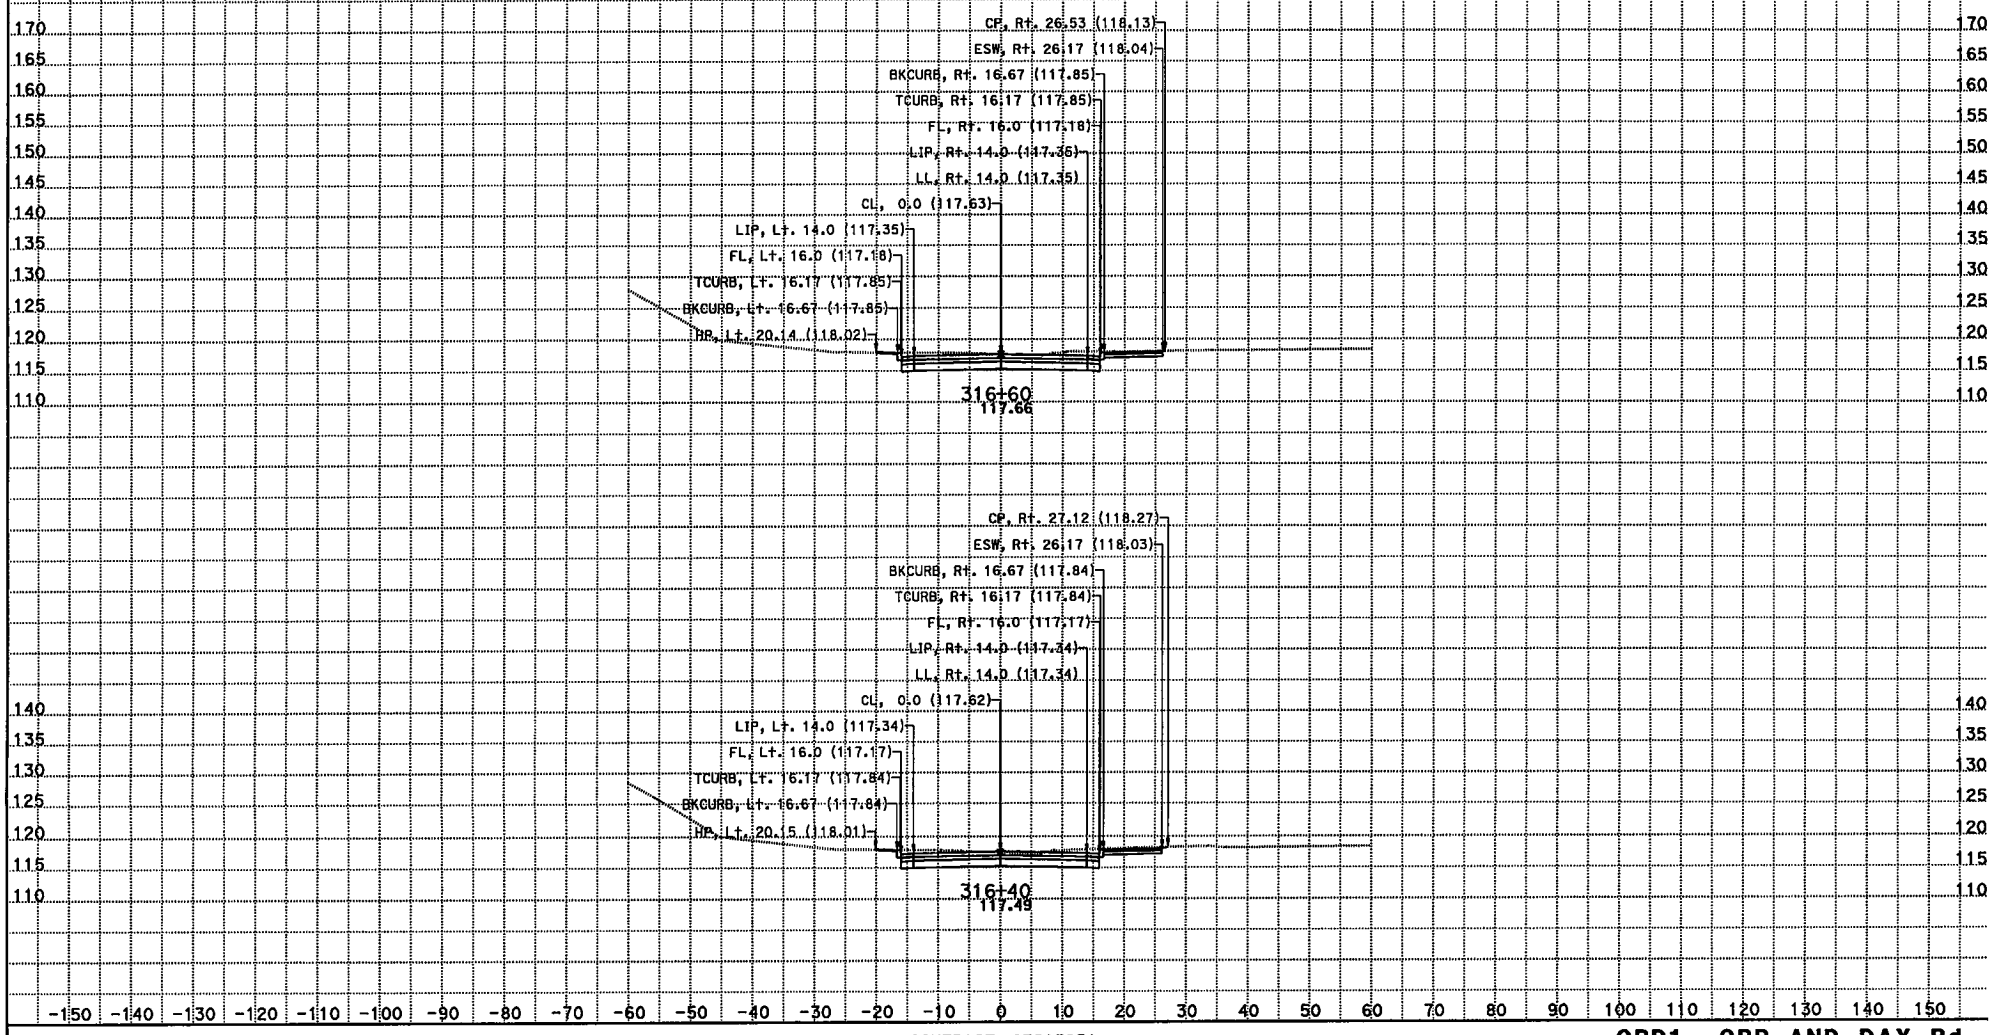

CREATED BY: Kevin Q Nguyen
DATE: 11/29/2012
KC Project: 215951 File: D:\JUNK*951\dord1.ear

CONTRACT: 07215951
DIST/CO/RTE/PM: 07/LA/05/0.0-7.6
PROJECT ID: 215951

SCALE: 1" = 10' Horiz.
1" = 10' Vert.
All Dimensions are US Survey Feet

ORD1 - ORR AND DAY Rd
CROSS SECTIONS
SHEET 4 OF XXX

DESIGN STUDY ONLY

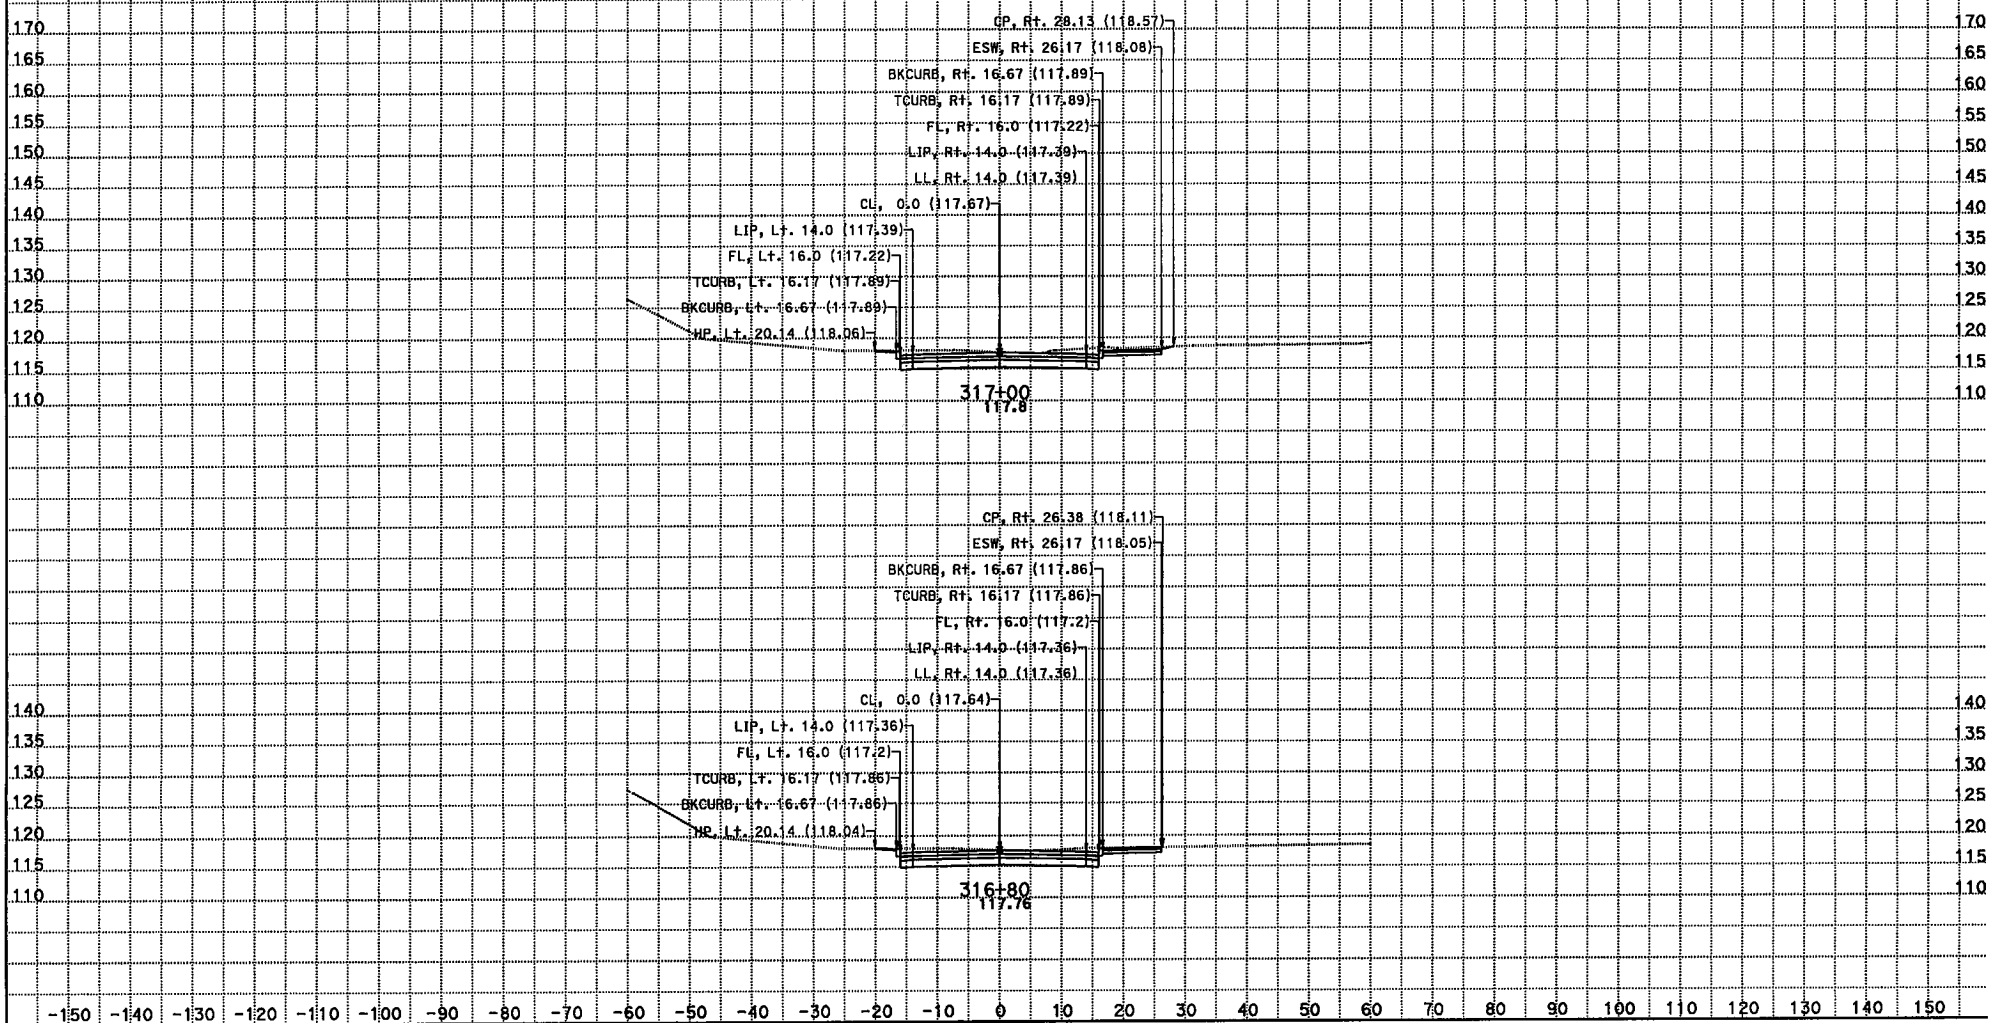

CREATED BY: Kevin Q Nguyen
DATE: 11/29/2012
KC Project: 215951 File: D:\JUNK*951\dord1.ear

CONTRACT: 07215951
DIST/CO/RTE/PM: 07/LA/05/0.0-7.6
PROJECT ID: 215951

SCALE: 1" = 10' Horiz.
1" = 10' Vert.
All Dimensions are US Survey Feet

ORD1 - ORR AND DAY Rd
CROSS SECTIONS

DESIGN STUDY ONLY

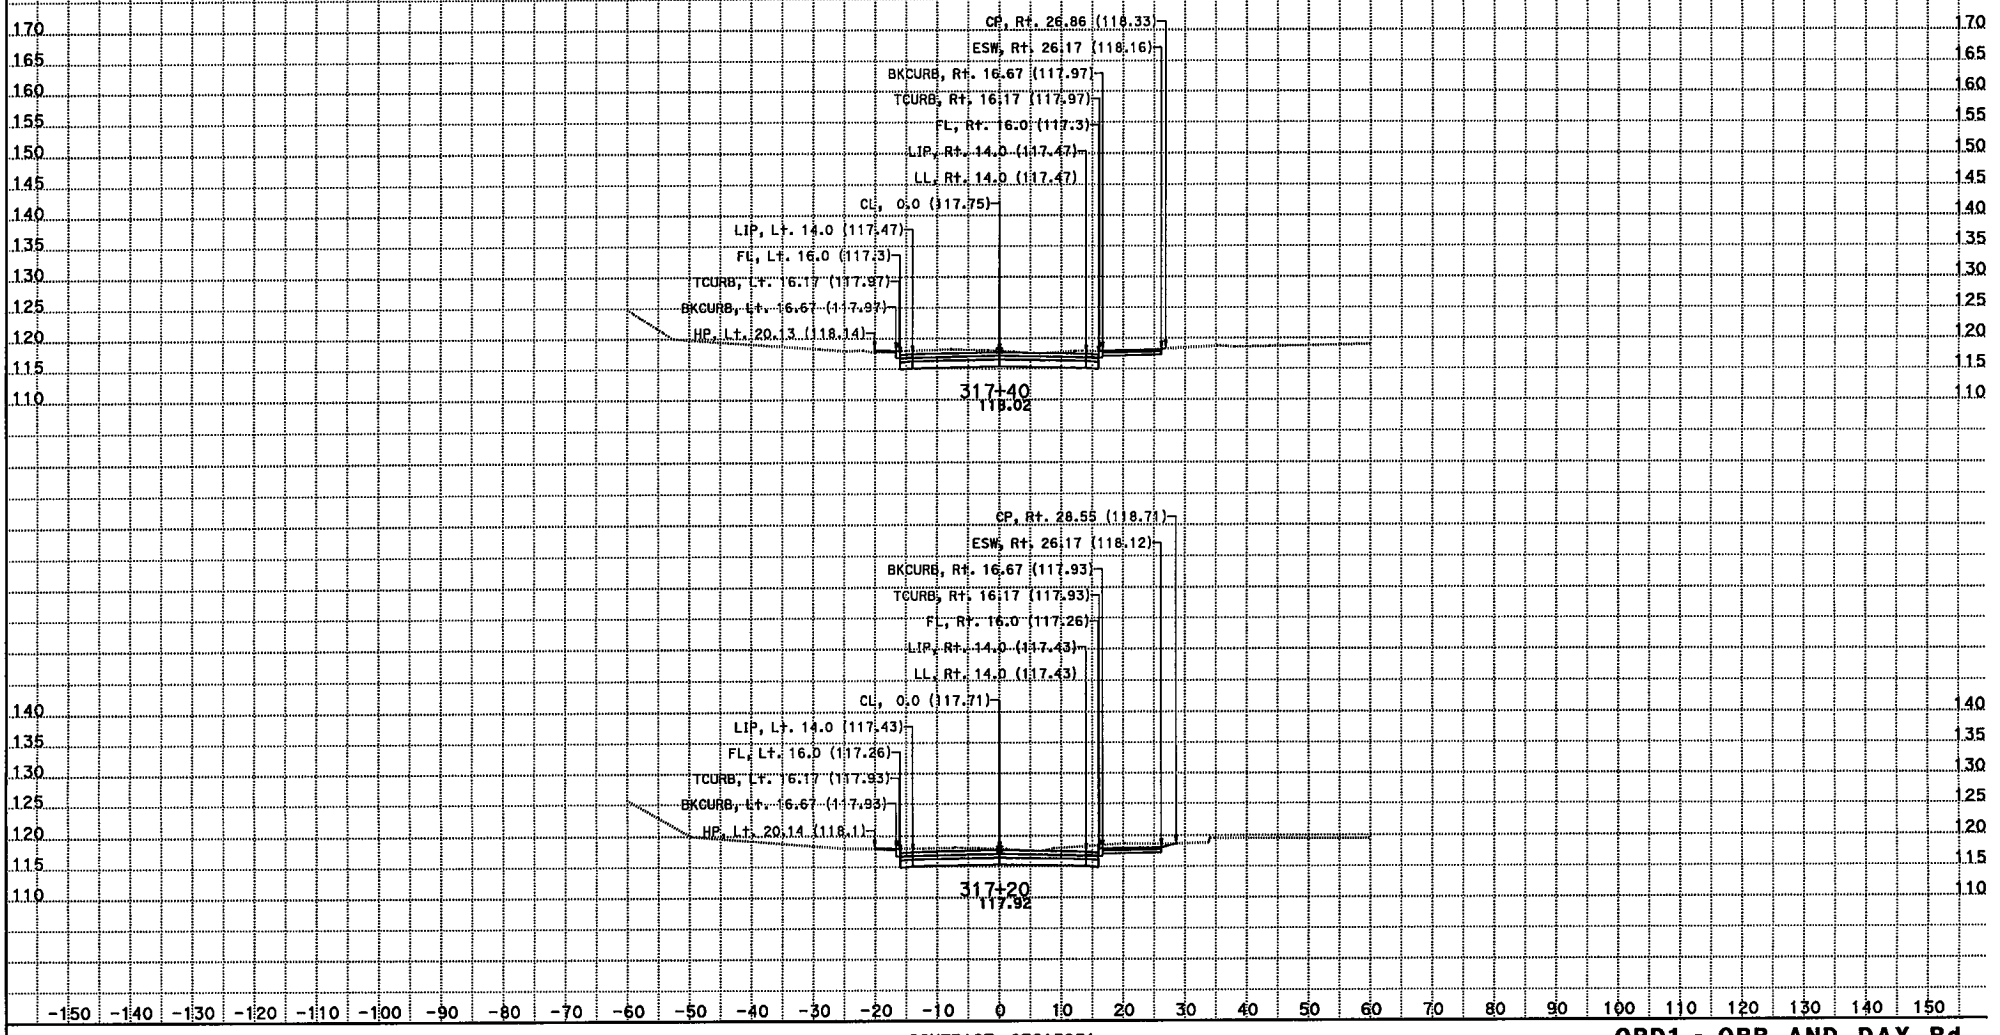

CREATED BY: Kevin Q Nguyen
DATE: 11/29/2012
KC Project: 215951 File: D:\JUNK*951\dord1.ear

CONTRACT: 07215951
DIST/CO/RTE/PM: 07/LA/05/0.0-7.6
PROJECT ID: 215951

SCALE: 1" = 10' Horiz.
1" = 10' Vert.
All Dimensions are US Survey Feet

ORD1 - ORR AND DAY Rd
CROSS SECTIONS
SHEET 6 OF XXX

DESIGN STUDY ONLY

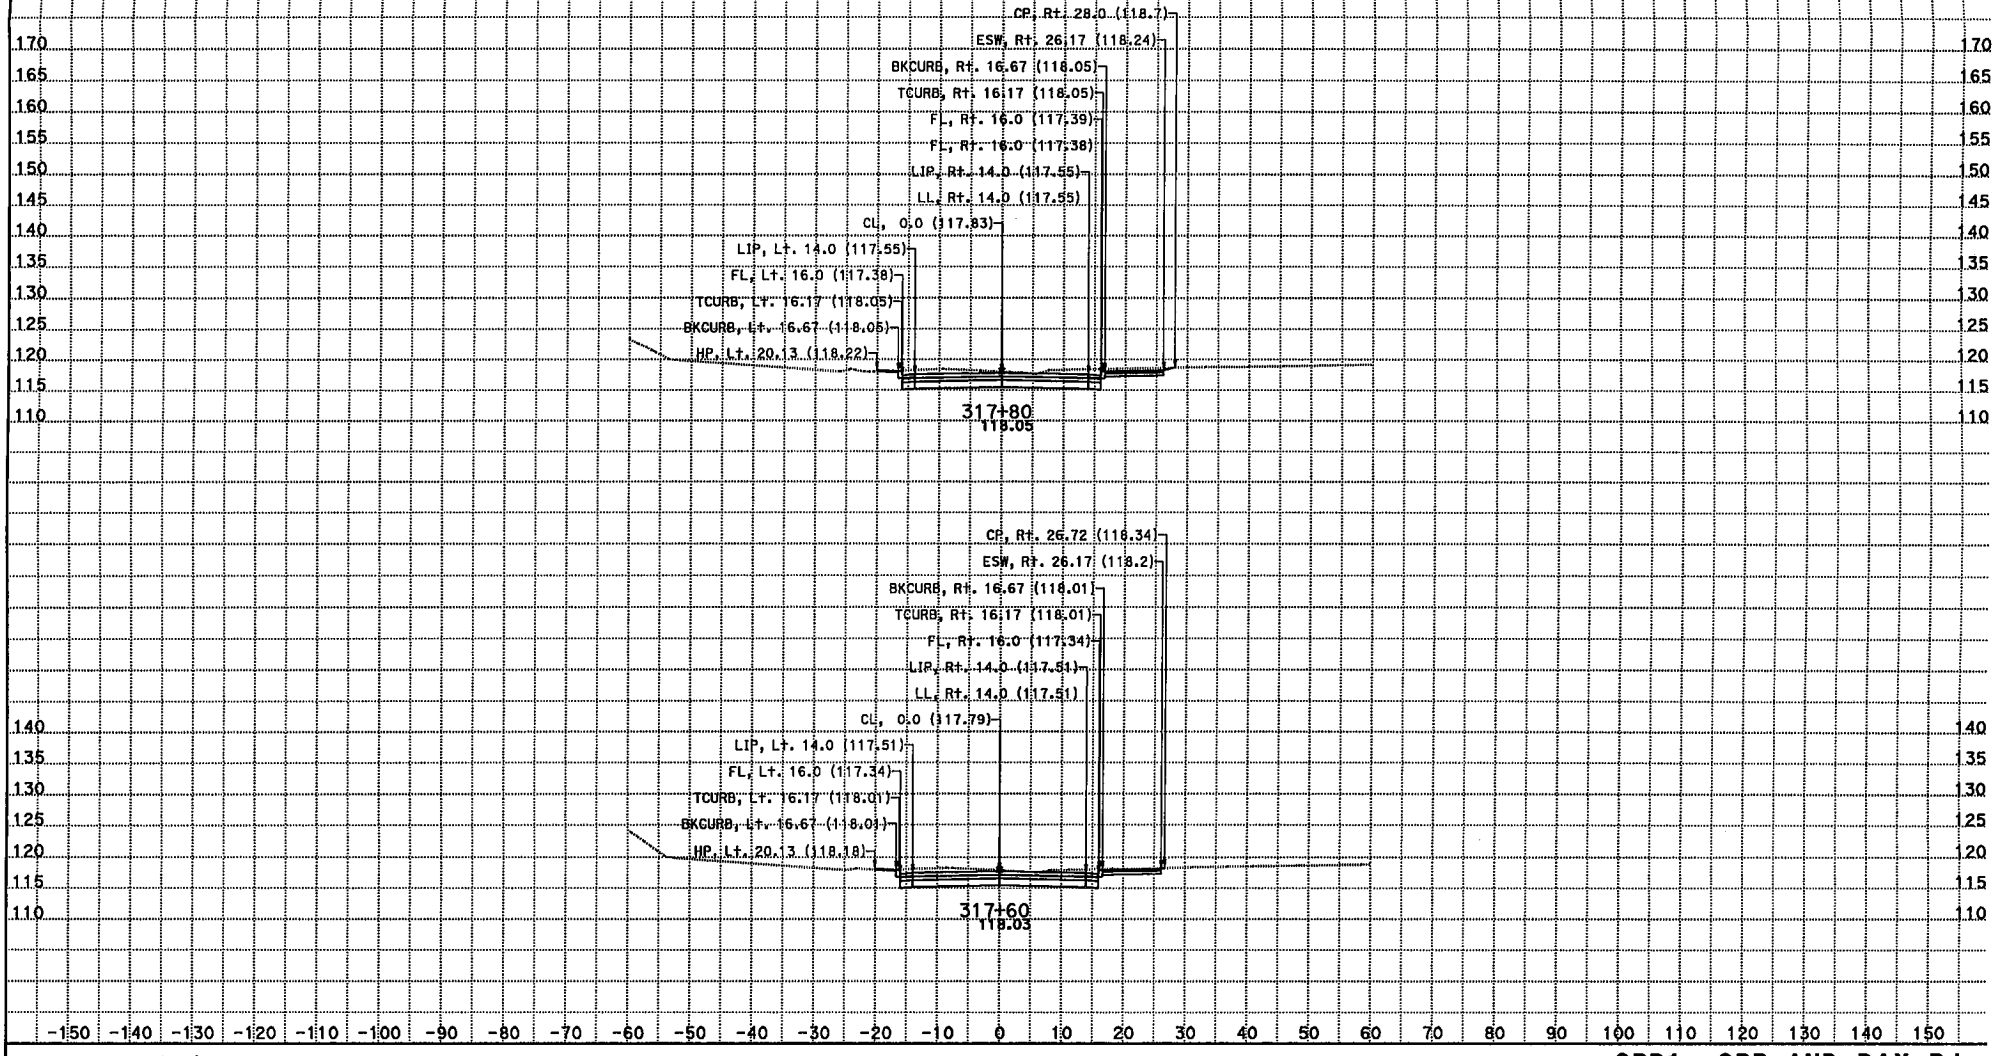

CREATED BY: Kevin Q Nguyen
DATE: 11/29/2012
KC Project: 215951 File: D:\JUNK*951\dord1.ear

CONTRACT: 07215951
DIST/CO/RTE/PM: 07/LA/05/0.0-7.6
PROJECT ID: 215951

SCALE: 1" = 10' Horiz.
1" = 10' Vert.
All Dimensions are US Survey Feet

ORD1 - ORR AND DAY Rd
CROSS SECTIONS

DESIGN STUDY ONLY

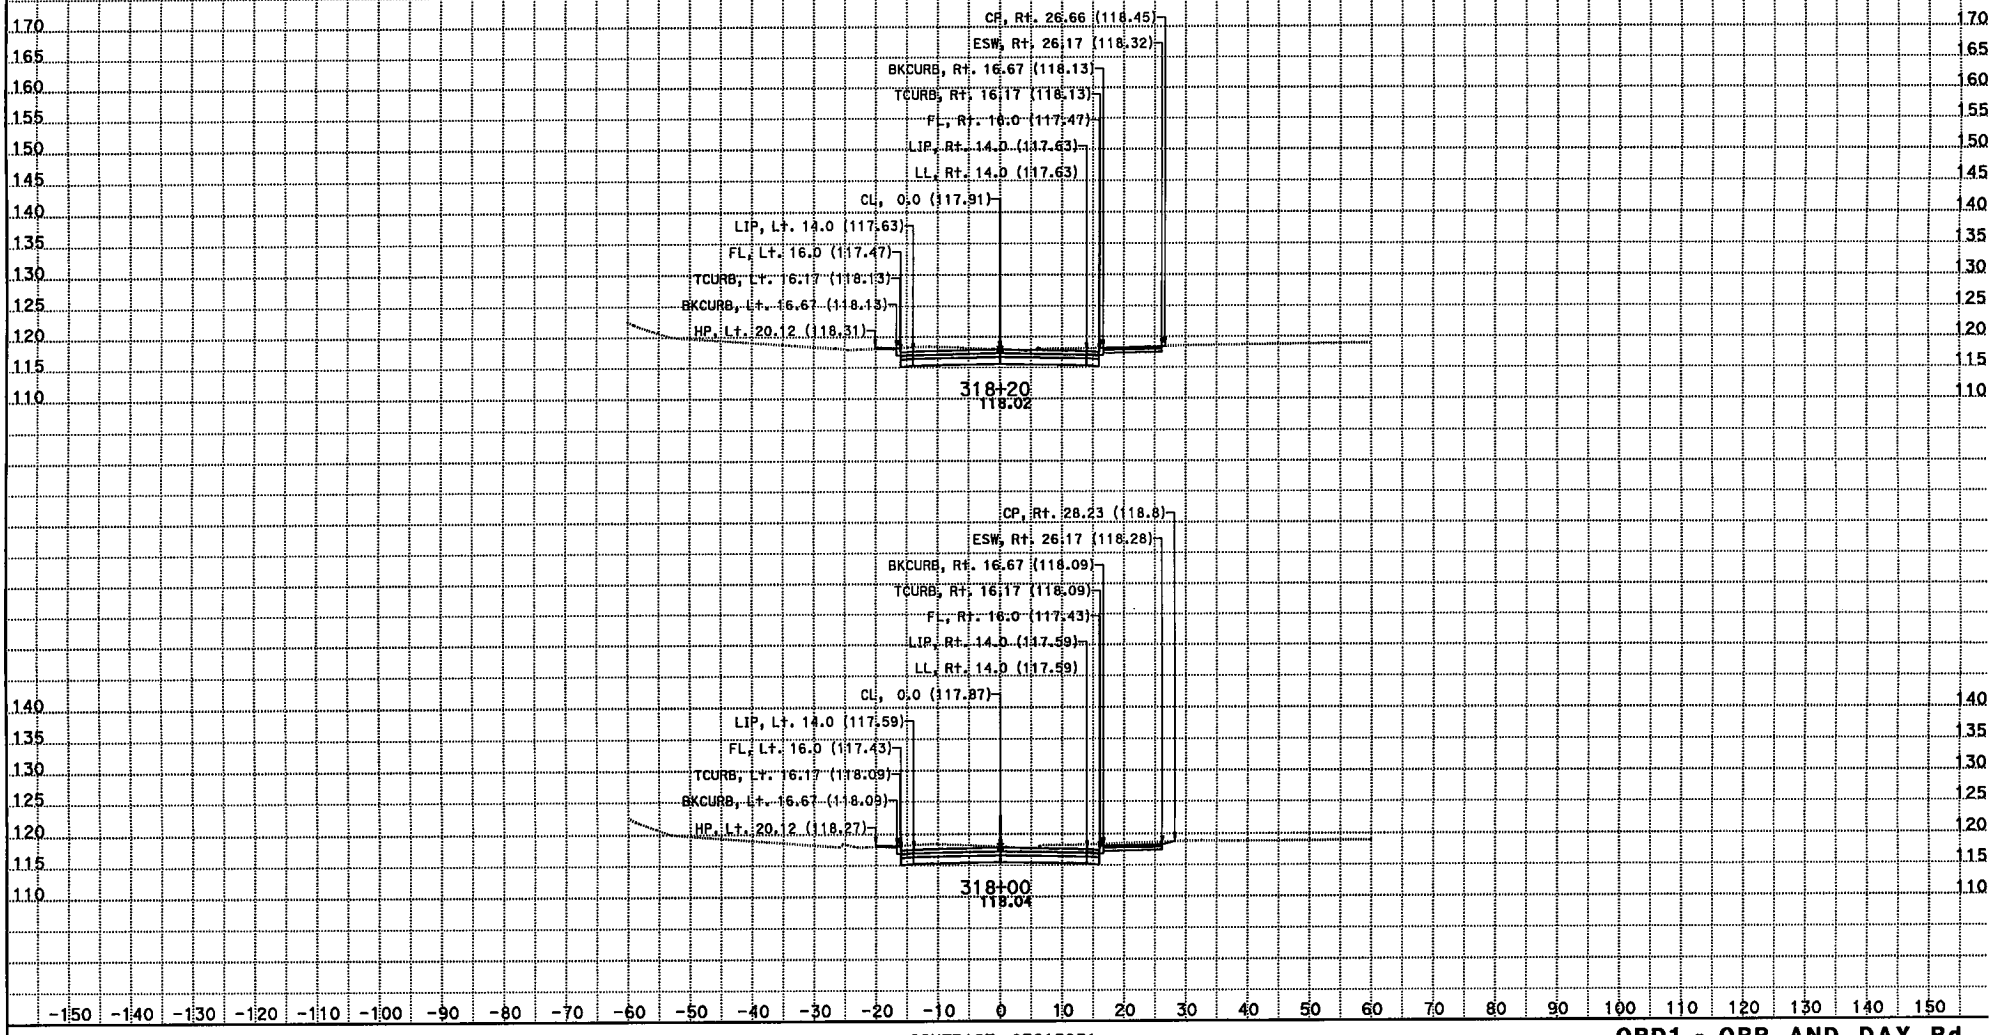

CREATED BY: Kevin Q Nguyen
DATE: 11/29/2012
KC Project: 215951 File: D:\JUNK*951\dord1.ear

CONTRACT: 07215951
DIST/CO/RTE/PM: 07/LA/05/0.0-7.6
PROJECT ID: 215951

SCALE: 1" = 10' Horiz.
1" = 10' Vert.

All Dimensions are US Survey Feet

ORD1 - ORR AND DAY Rd
CROSS SECTIONS

DESIGN STUDY ONLY

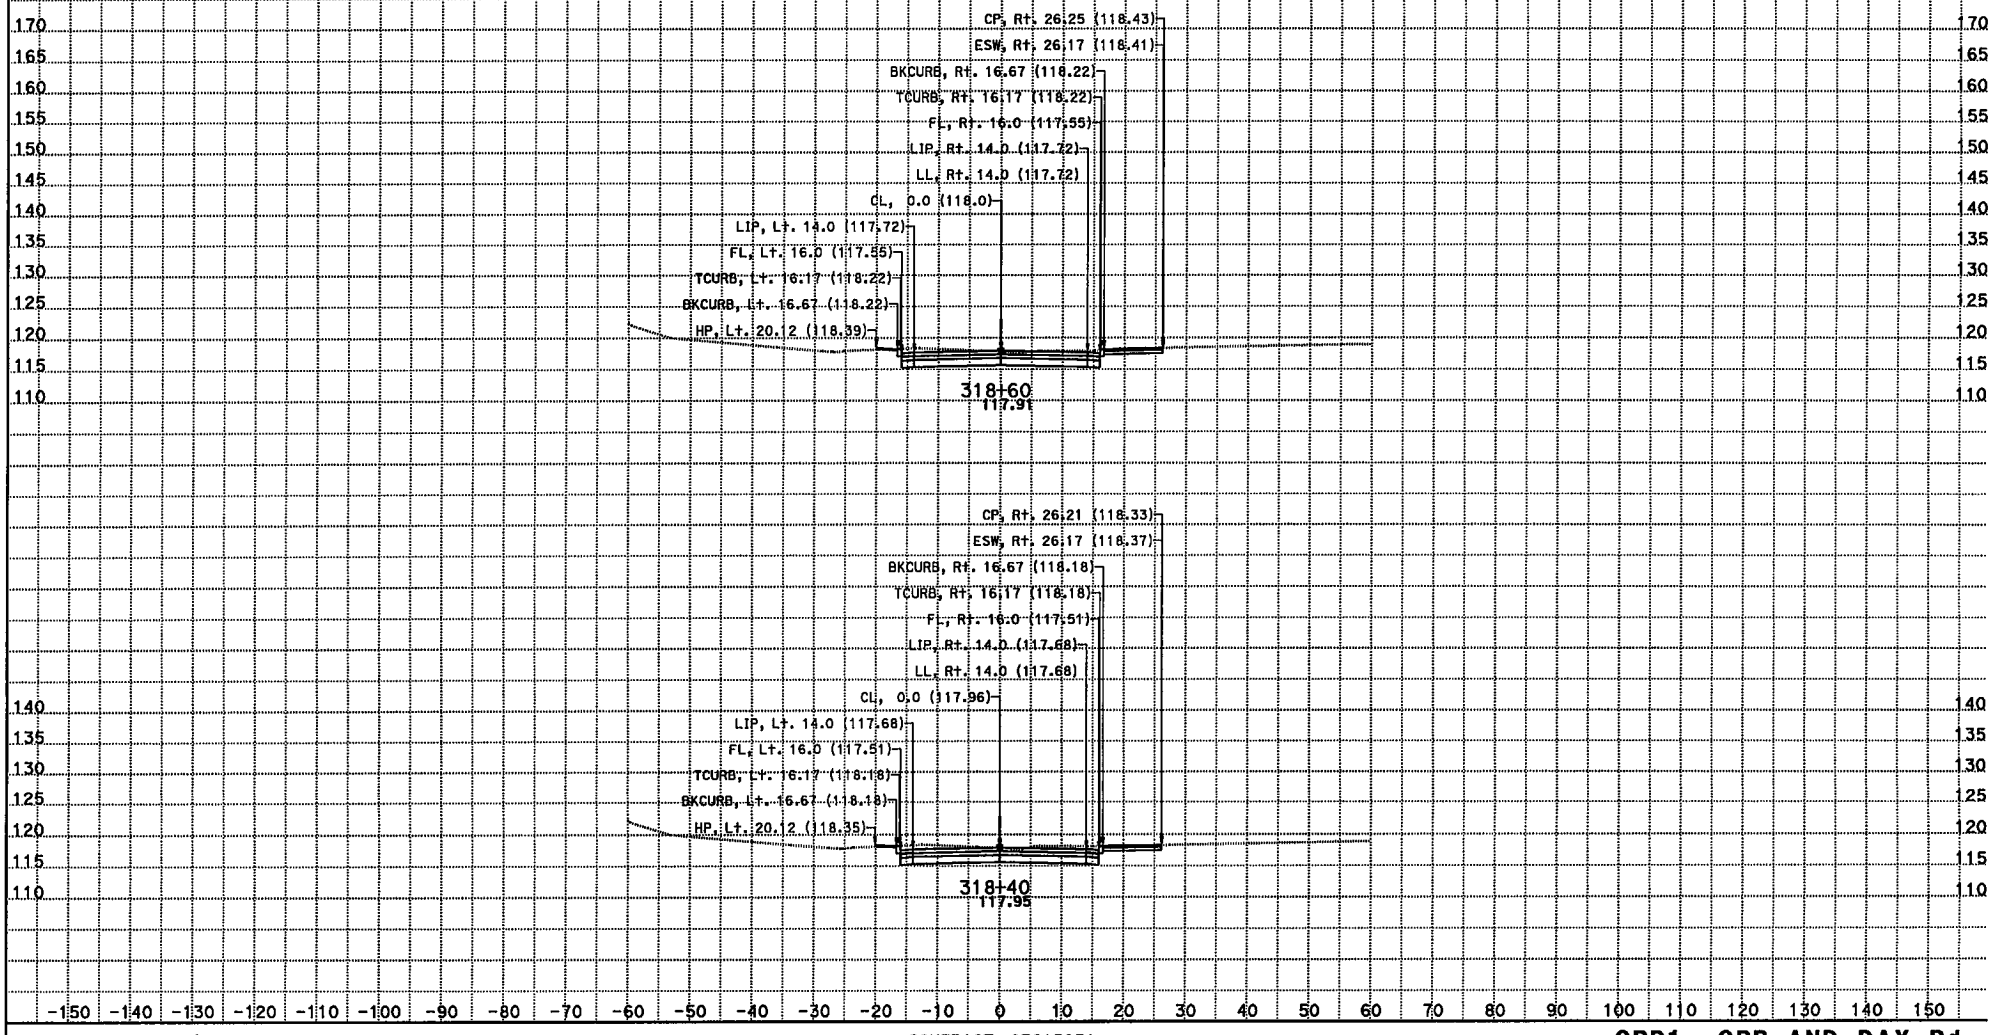

CREATED BY: Kevin Q Nguyen
DATE: 11/29/2012
KC Project: 215951 File: D:\JUNK*951\dord1.ear

CONTRACT: 07215951
DIST/CO/RTE/PM: 07/LA/05/0.0-7.6
PROJECT ID: 215951

SCALE: 1" = 10' Horiz.
1" = 10' Vert.
All Dimensions are US Survey Feet

ORD1 - ORR AND DAY Rd
CROSS SECTIONS
SHEET 9 OF XXX

DESIGN STUDY ONLY

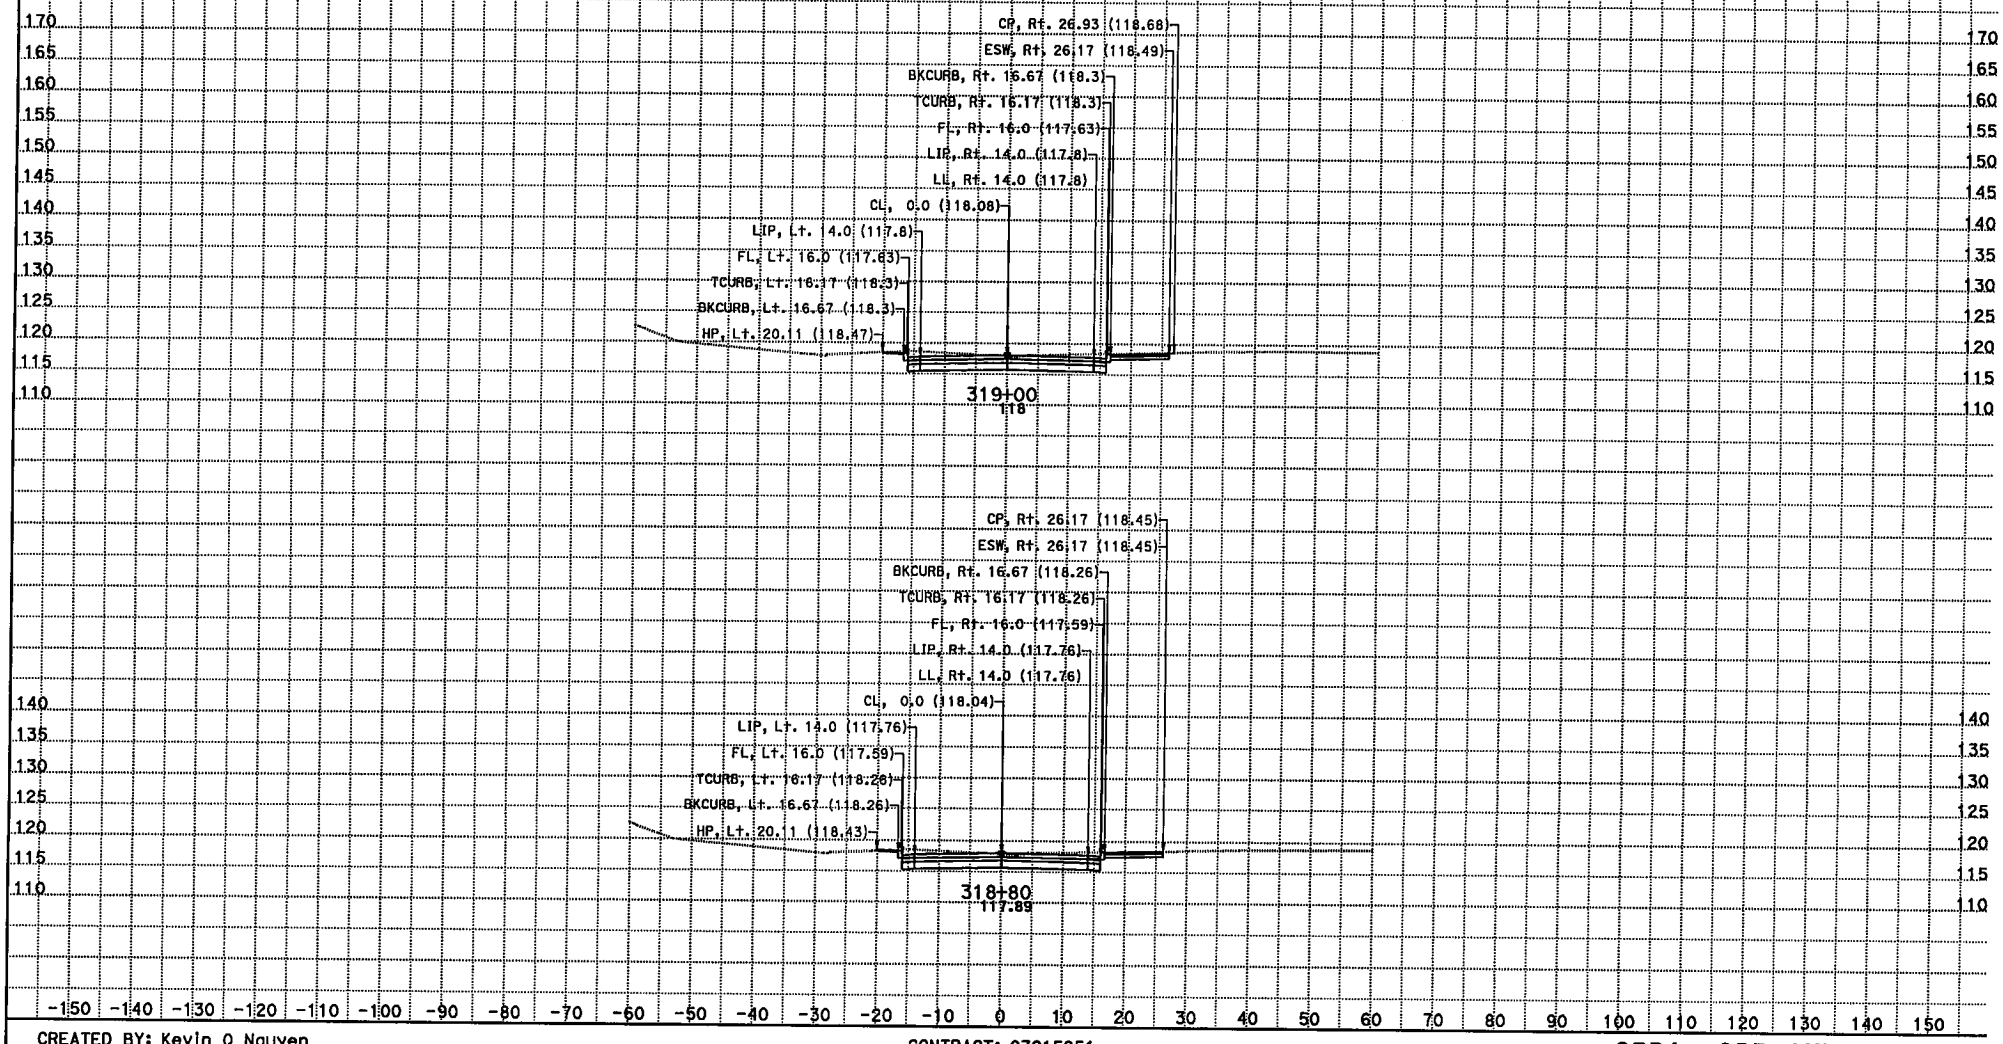

CREATED BY: Kevin Q Nguyen
DATE: 11/29/2012
KC Project: 215951 File: D:\JUNK*951\dord1.ear

CONTRACT: 07215951
DIST/CO/RTE/PM: 07/LA/05/0.0-7.6
PROJECT ID: 215951

SCALE: 1" = 10' Horiz.
1" = 10' Vert.

All Dimensions are US Survey Feet

ORD1 - ORR AND DAY Rd CROSS SECTIONS

SHEET 10 OF XXX

DESIGN STUDY ONLY

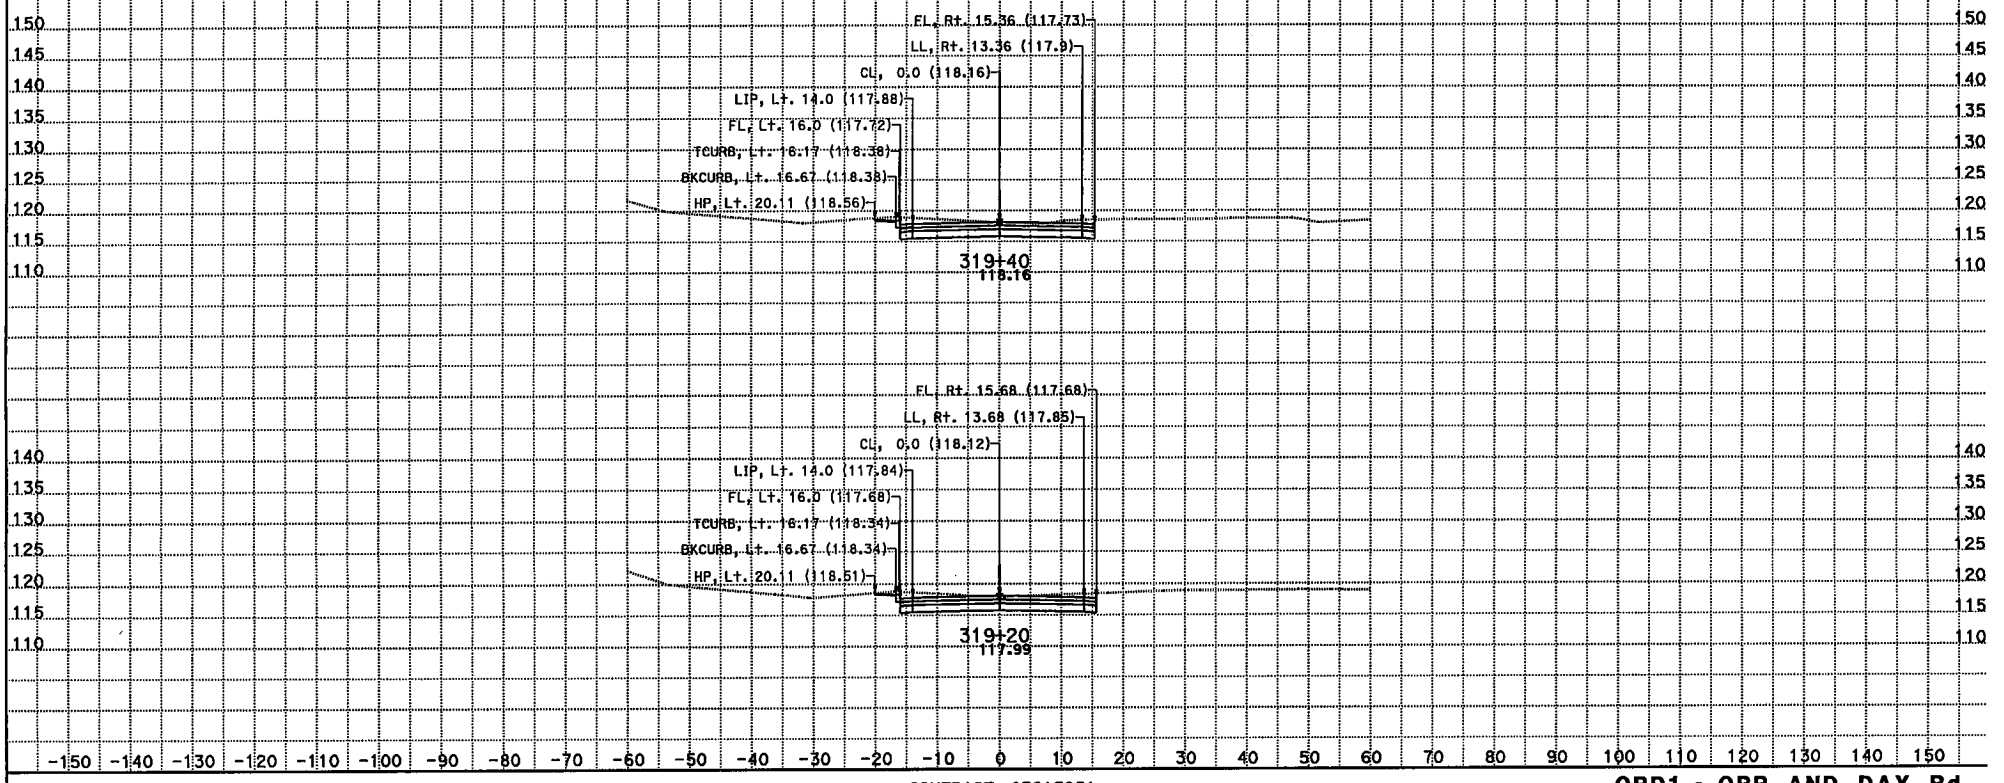

CREATED BY: Kevin Q Nguyen
DATE: 11/29/2012
KC Project: 215951 File: D:\JUNK*951\dord1.ear

CONTRACT: 07215951
DIST/CO/RTE/PM: 07/LA/05/0.0-7.6
PROJECT ID: 215951

SCALE: 1" = 10' Horiz.
1" = 10' Vert.

All Dimensions are US Survey Feet

ORD1 - ORR AND DAY Rd
CROSS SECTIONS

SHEET 11 OF XXX

DESIGN STUDY ONLY

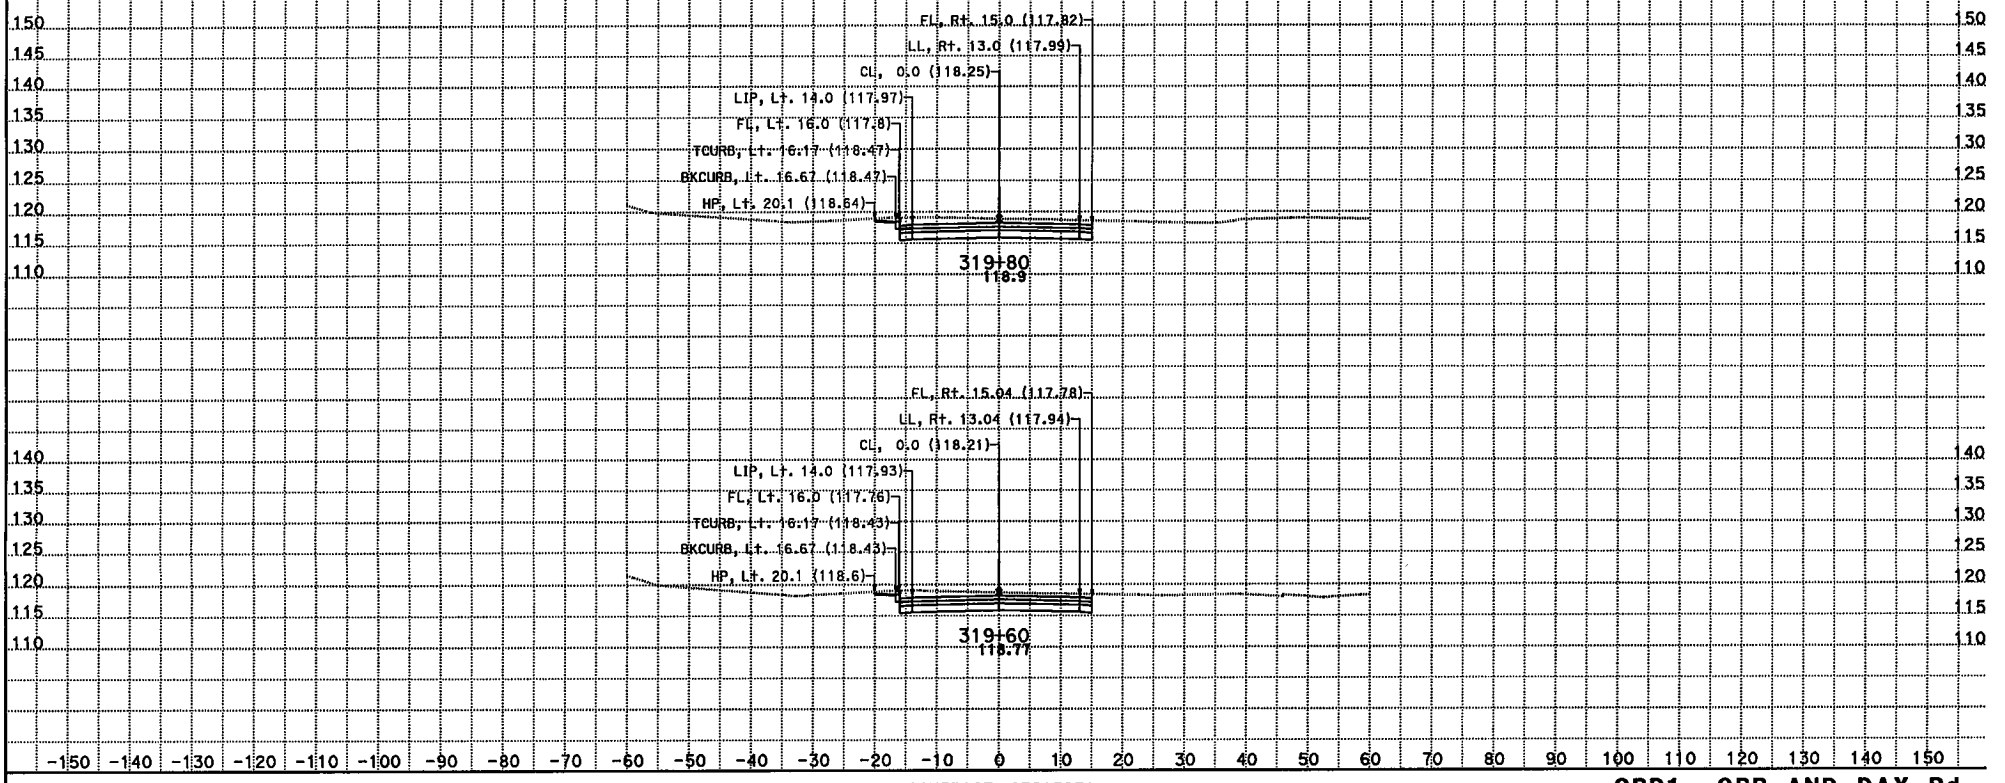

CREATED BY: Kevin Q Nguyen
DATE: 11/29/2012
KC Project: 215951 File: D:\JUNK*951\dord1.ear

CONTRACT: 07215951
DIST/CO/RTE/PM: 07/LA/05/0.0-7.6
PROJECT ID: 215951

SCALE: 1" = 10' Horiz.
1" = 10' Vert.
All Dimensions are US Survey Feet

ORD1 - ORR AND DAY Rd
CROSS SECTIONS
SHEET 12 OF XXX

DESIGN STUDY ONLY

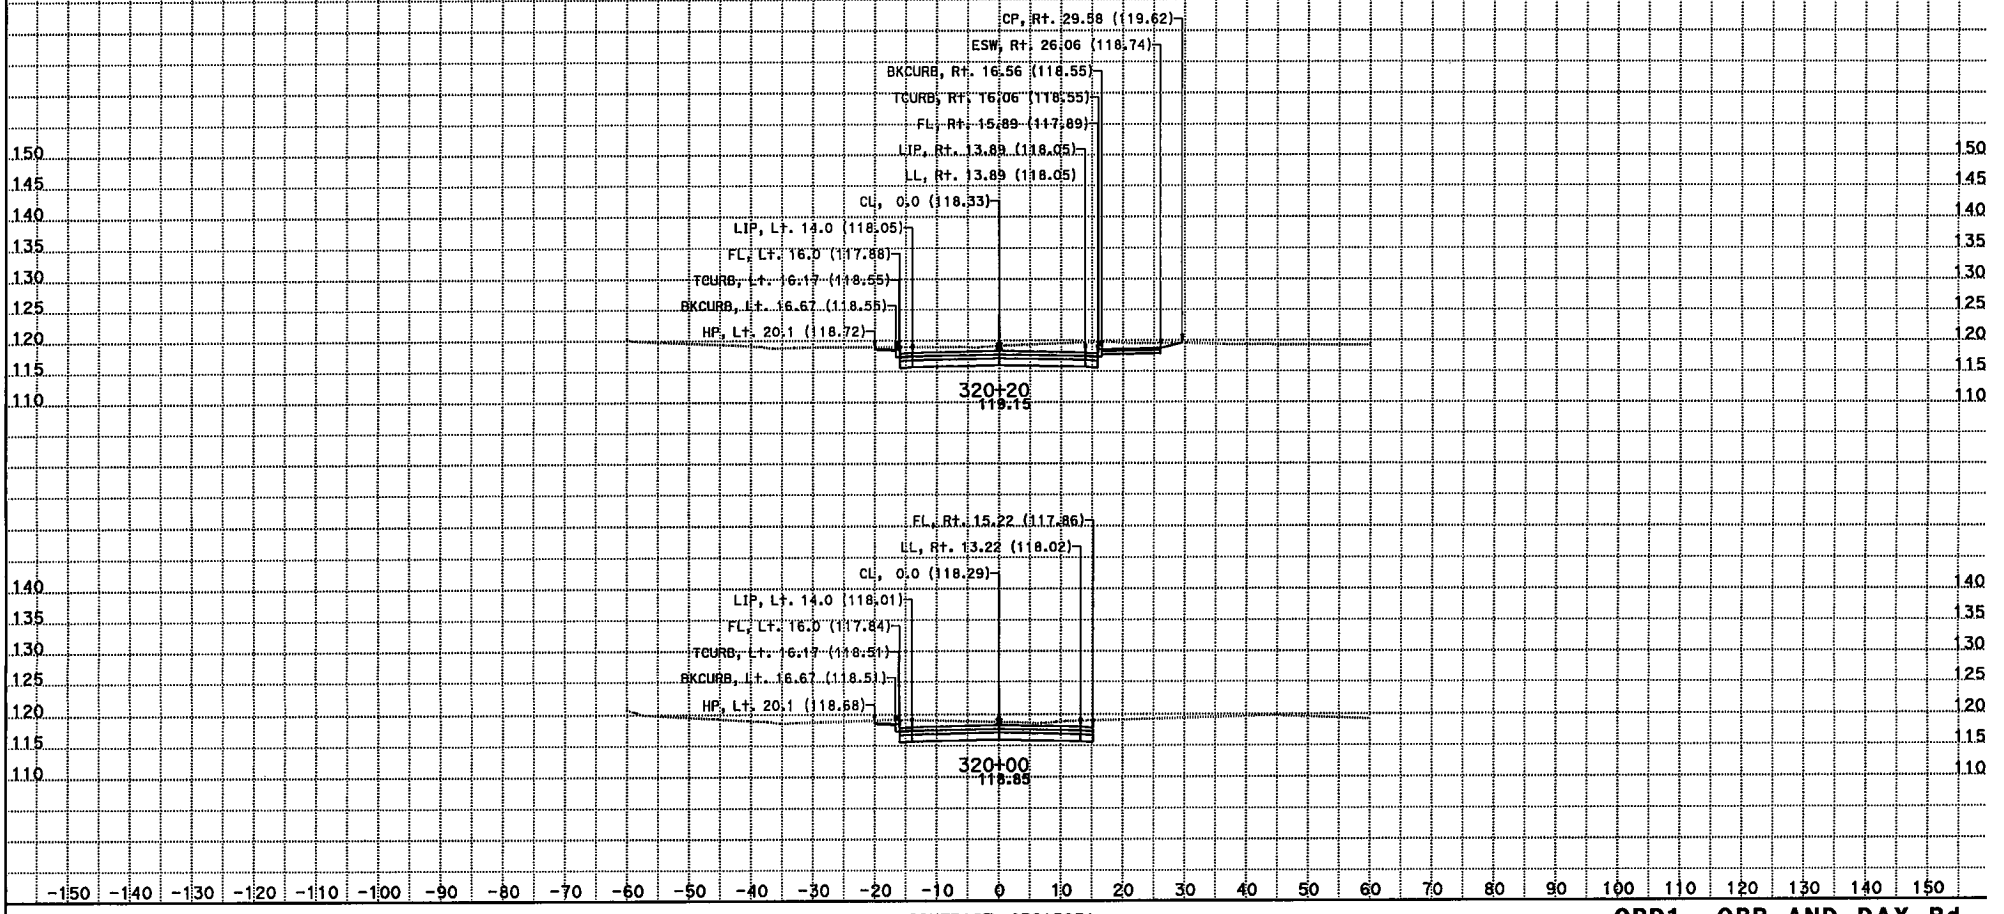

CREATED BY: Kevin Q Nguyen
DATE: 11/29/2012
KC Project: 215951 File: D:\JUNK*951\dord1.ear

CONTRACT: 07215951
DIST/CO/RTE/PM: 07/LA/05/0.0-7.6
PROJECT ID: 215951

SCALE: 1" = 10' Horiz.
1" = 10' Vert.
All Dimensions are US Survey Feet

ORD1 - ORR AND DAY Rd
CROSS SECTIONS
SHEET 13 OF XXX

DESIGN STUDY ONLY

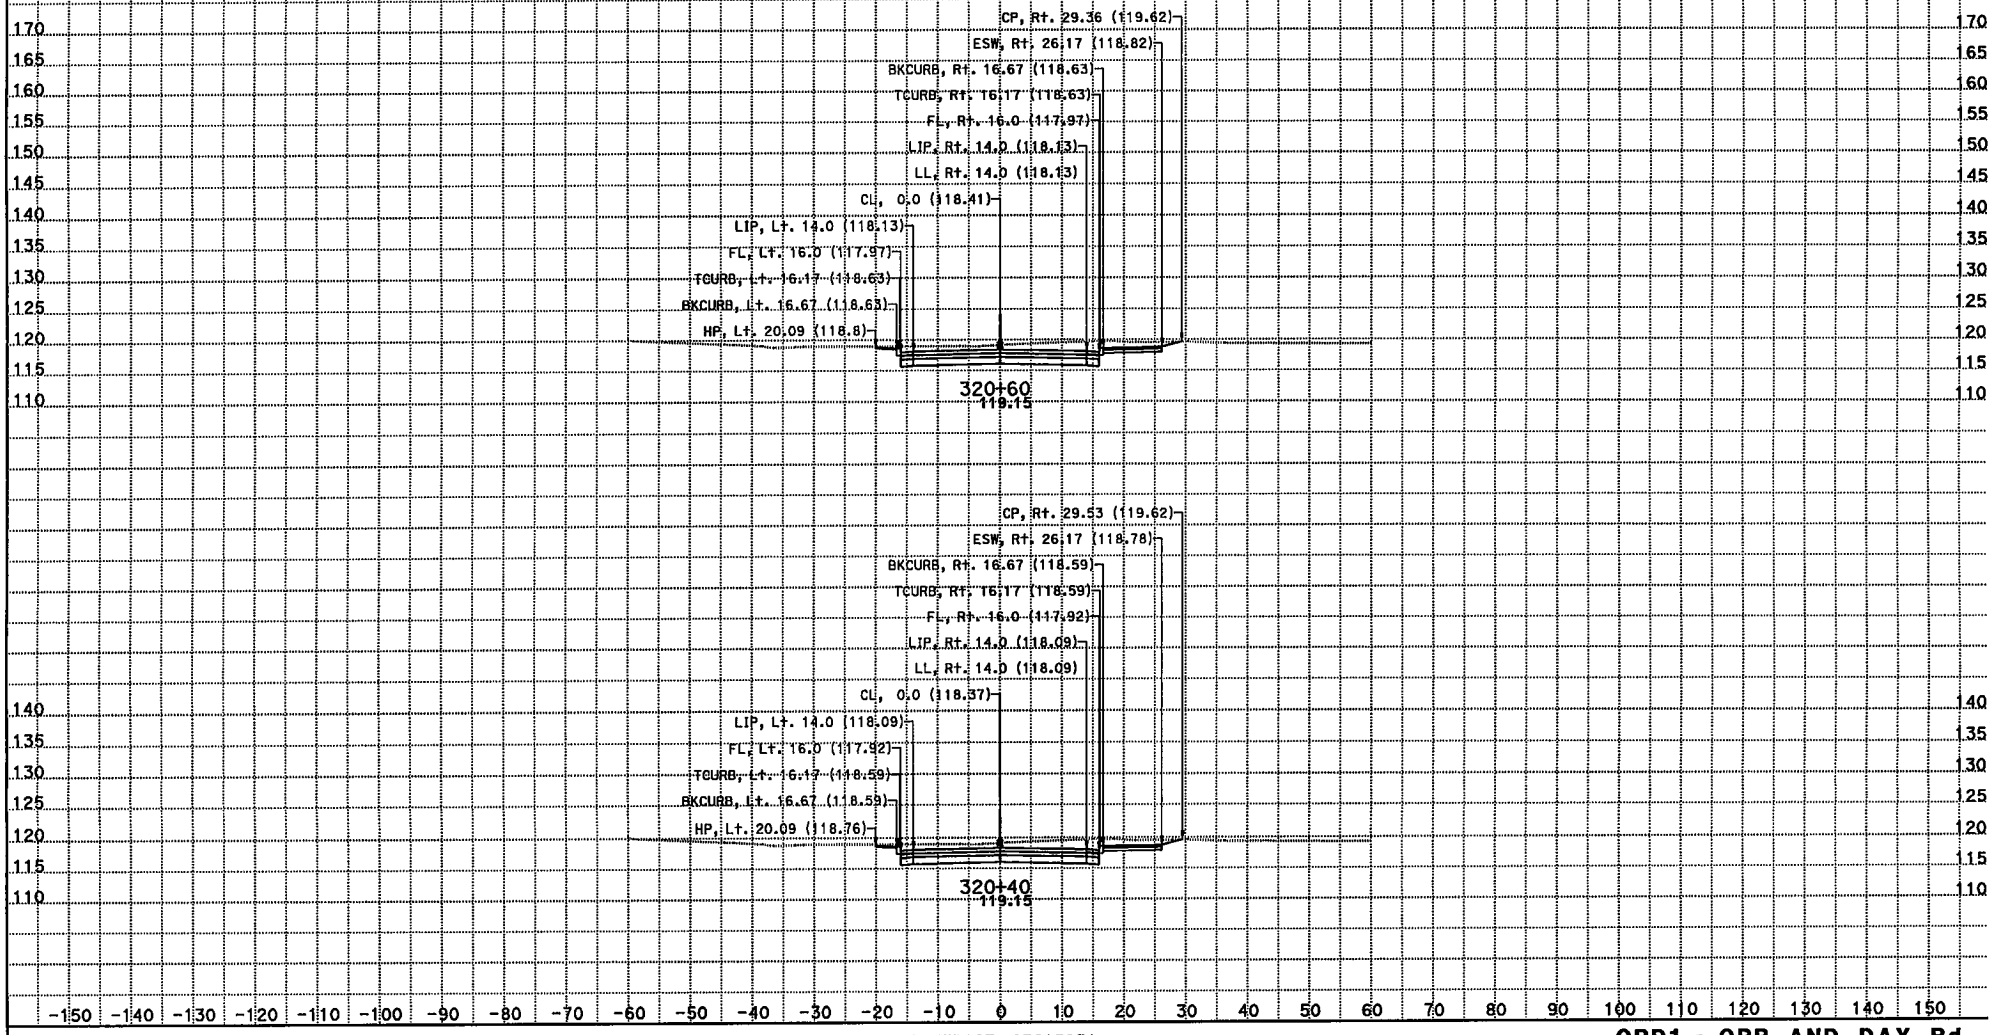

CREATED BY: Kevin Q Nguyen
DATE: 11/29/2012
KC Project: 215951 File: D:\JUNK*951\dord1.ear

CONTRACT: 07215951
DIST/CO/RTE/PM: 07/LA/05/0.0-7.6
PROJECT ID: 215951

SCALE: 1" = 10' Horiz.
1" = 10' Vert.
All Dimensions are US Survey Feet

ORD1 - ORR AND DAY Rd
CROSS SECTIONS

DESIGN STUDY ONLY

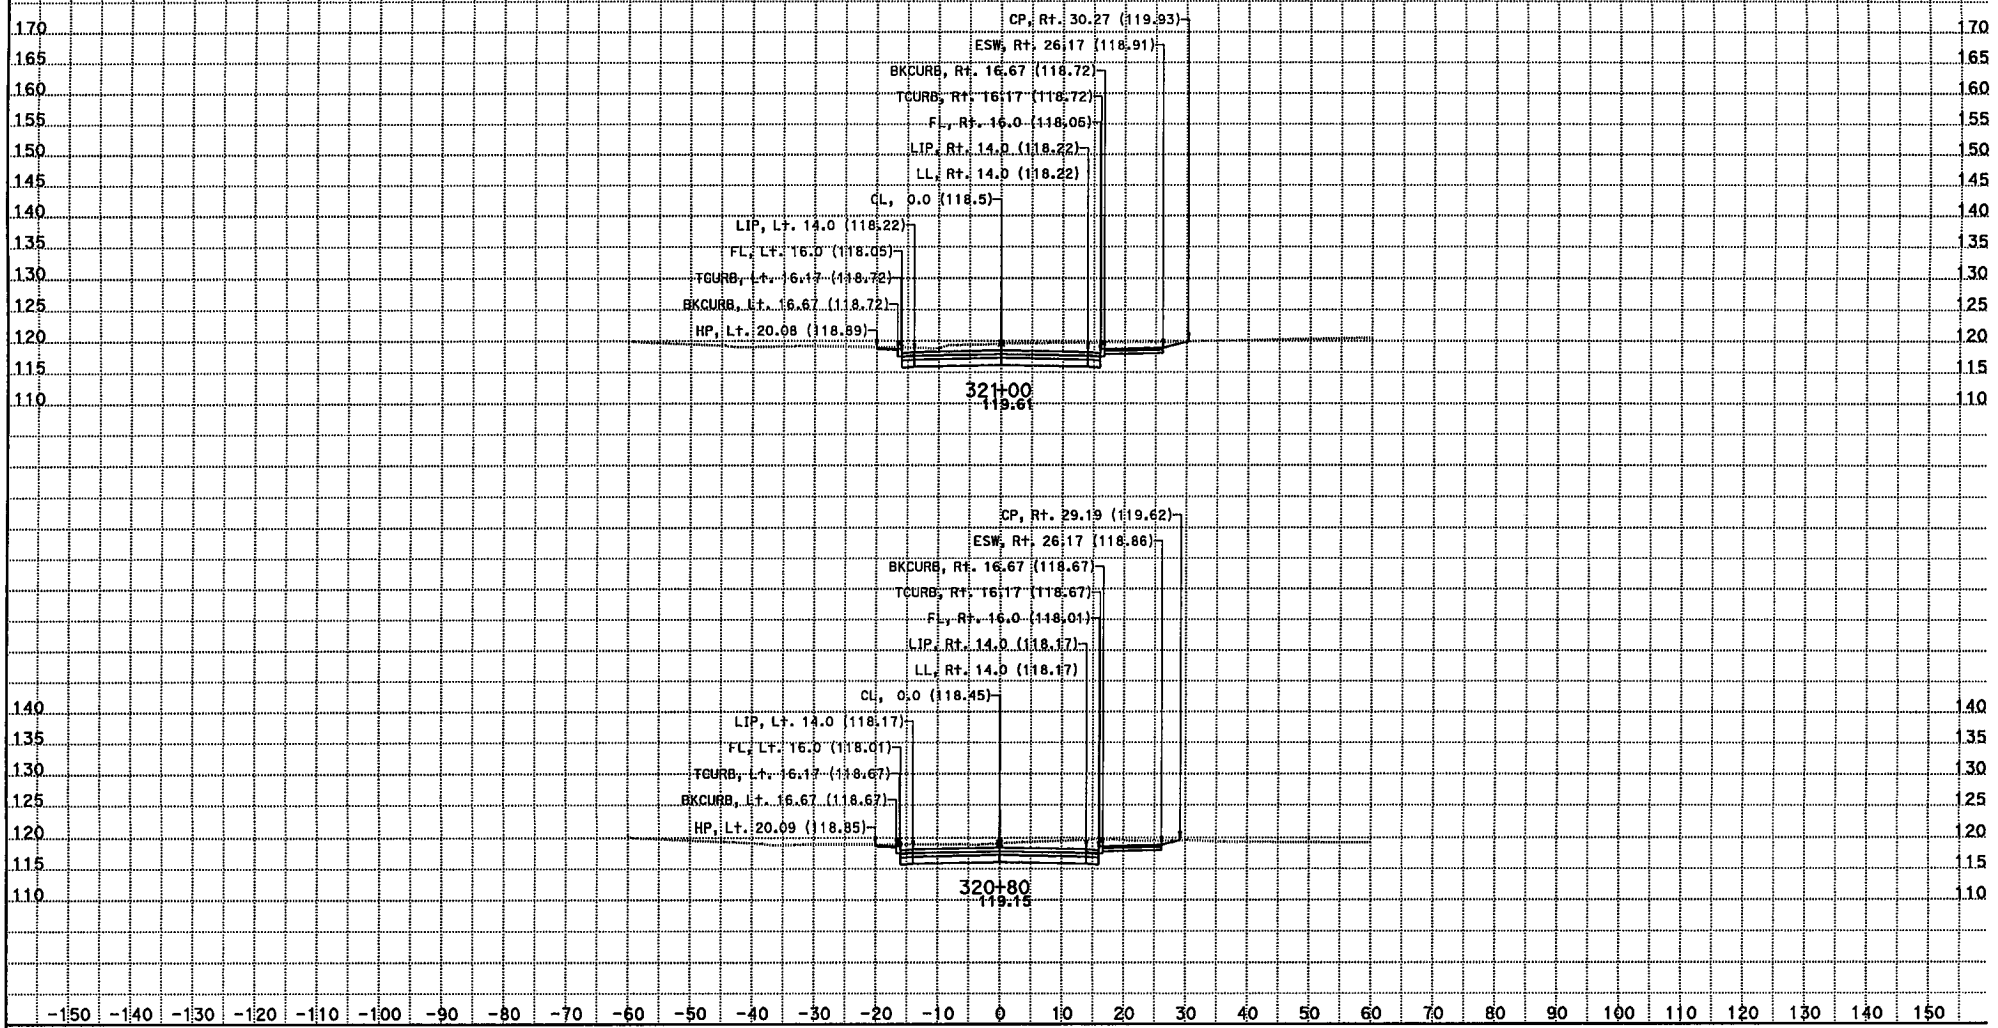

CREATED BY: Kevin Q Nguyen
DATE: 11/29/2012
KC Project: 215951 File: D:\JUNK*951\dord1.ear

CONTRACT: 07215951
DIST/CO/RTE/PM: 07/LA/05/0.0-7.6
PROJECT ID: 215951

SCALE: 1" = 10' Horiz.
1" = 10' Vert.
All Dimensions are US Survey Feet

ORD1 - ORR AND DAY Rd CROSS SECTIONS

SHEET 15 OF XXX

DESIGN STUDY ONLY

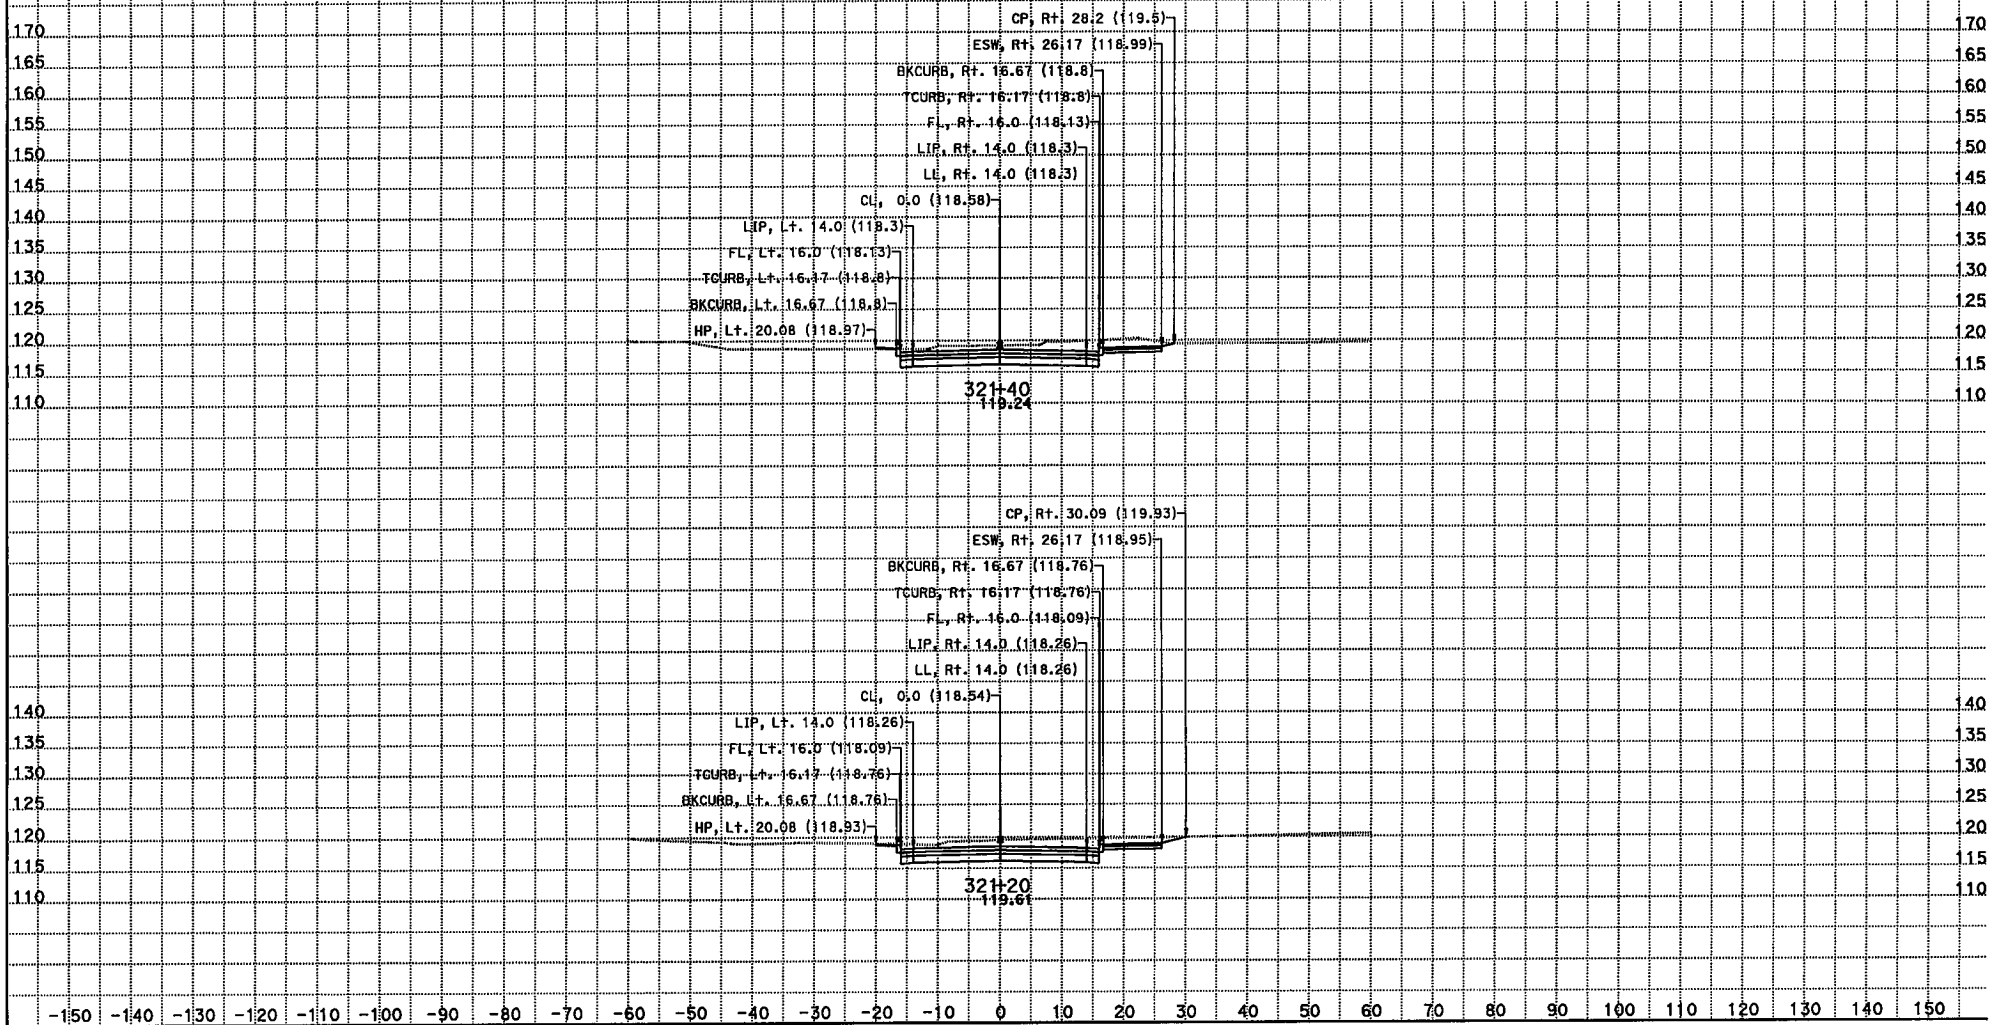

CREATED BY: Kevin Q Nguyen
DATE: 11/29/2012
KC Project: 215951 File: D:\JUNK*951\dord1.ear

CONTRACT: 07215951
DIST/CO/RTE/PM: 07/LA/05/0.0-7.6
PROJECT ID: 215951

SCALE: 1" = 10' Horiz.
1" = 10' Vert.
All Dimensions are US Survey Feet

ORD1 - ORR AND DAY Rd CROSS SECTIONS

SHEET 16 OF XXX

DESIGN STUDY ONLY

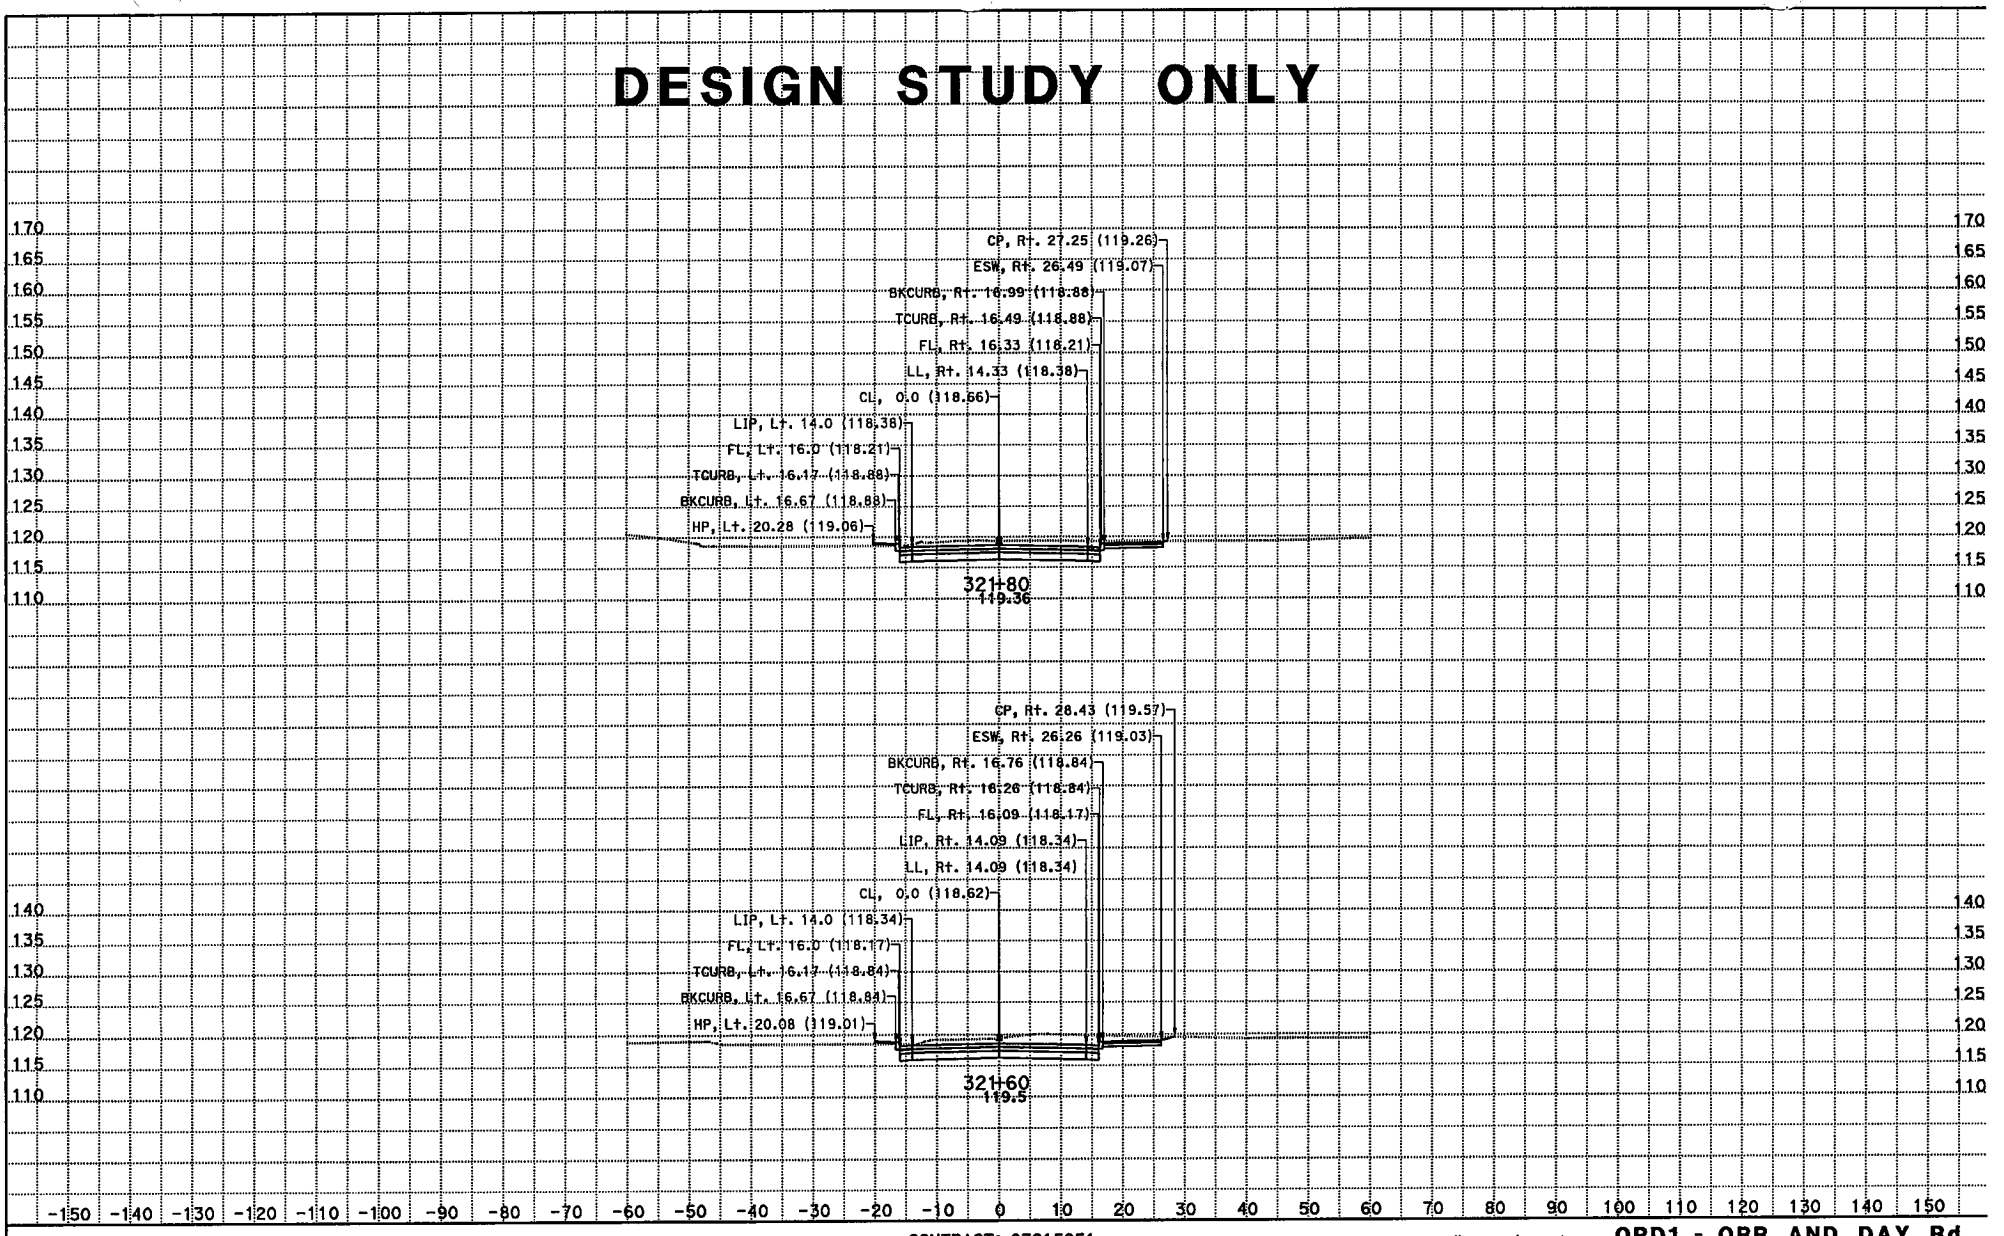

CREATED BY: Kevin Q Nguyen
DATE: 11/29/2012
KC Project: 215951 File: D:\JUNK*951\dord1.ear

CONTRACT: 07215951
DIST/CO/RTE/PM: 07/LA/05/0.0-7.6
PROJECT ID: 215951

SCALE: 1" = 10' Horiz.
1" = 10' Vert.

All Dimensions are US Survey Feet

ORD1 - ORR AND DAY Rd
CROSS SECTIONS

DESIGN STUDY ONLY

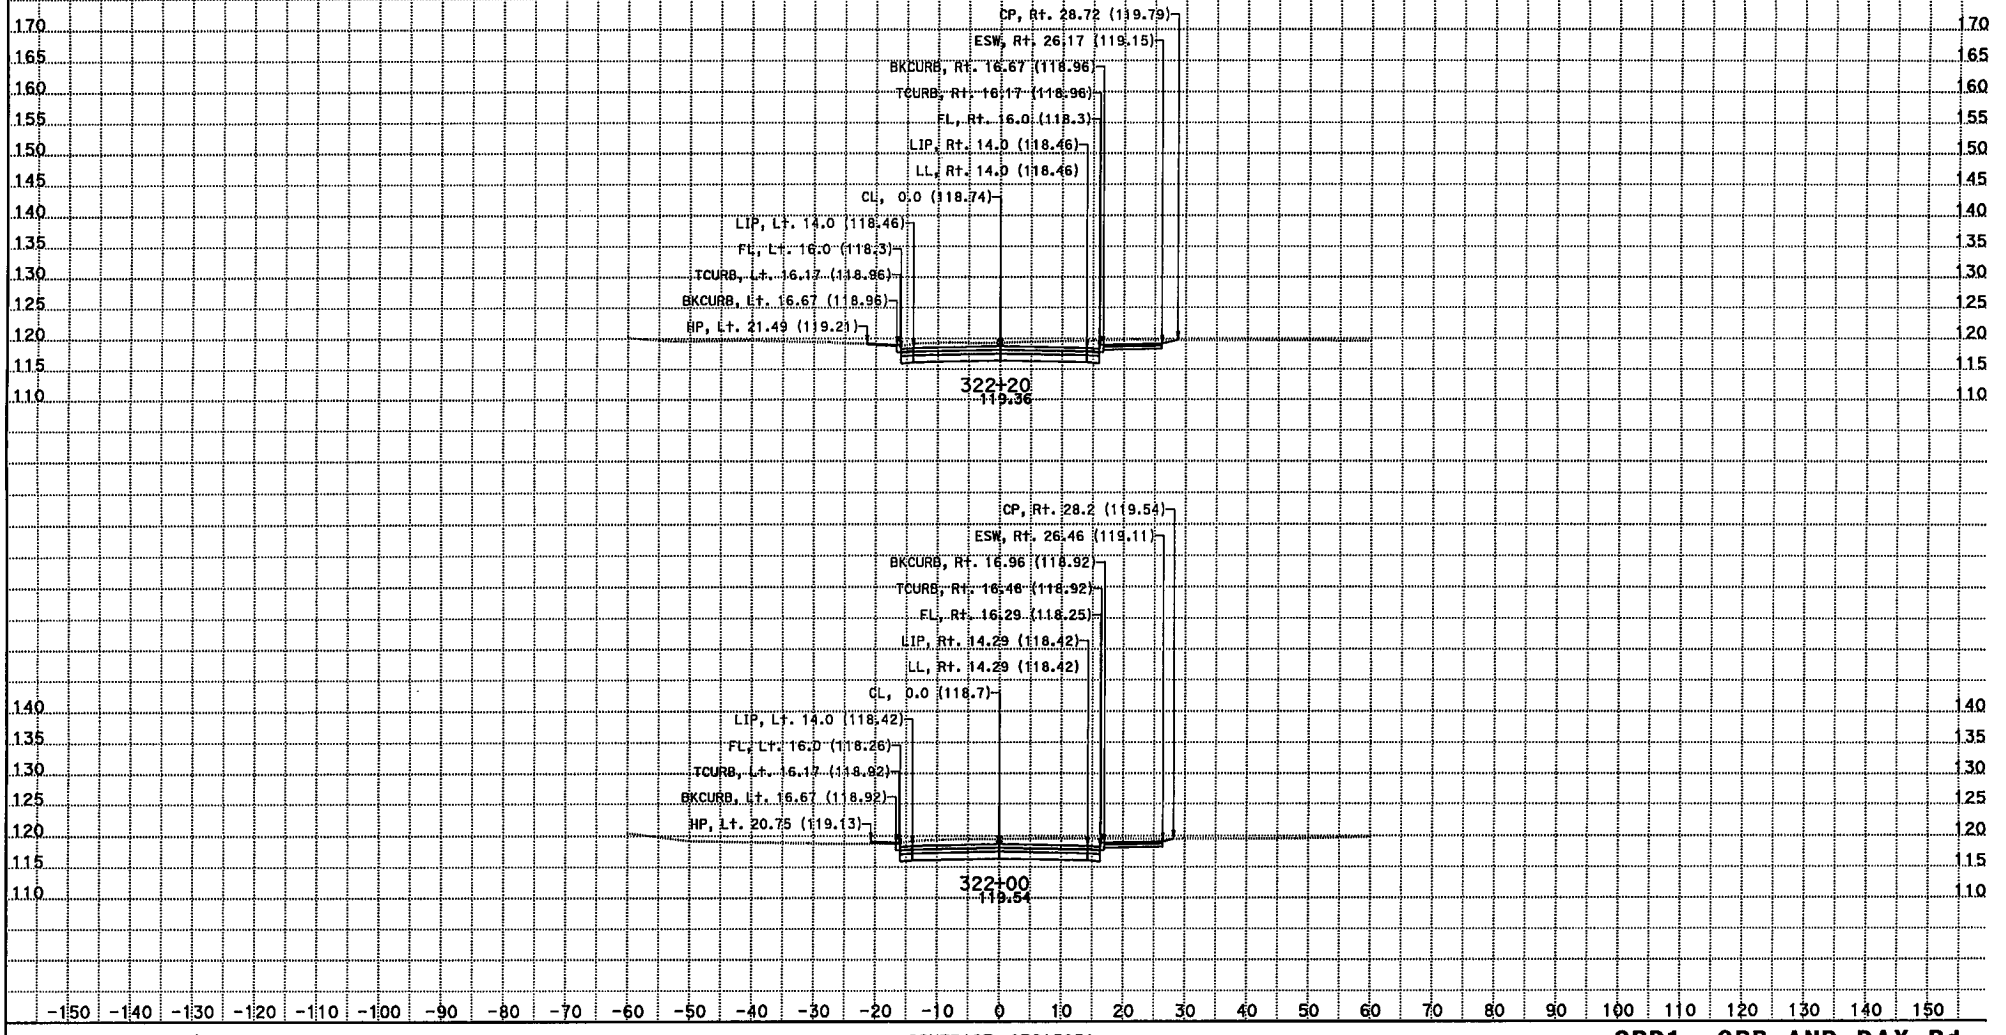

CREATED BY: Kevin Q Nguyen
DATE: 11/29/2012
KC Project: 215951 File: D:\JUNK*951\dord1.ear

CONTRACT: 07215951
DIST/CO/RTE/PM: 07/LA/05/0.0-7.6
PROJECT ID: 215951

SCALE: 1" = 10' Horiz.
1" = 10' Vert.
All Dimensions are US Survey Feet

ORD1 - ORR AND DAY Rd
CROSS SECTIONS

DESIGN STUDY ONLY

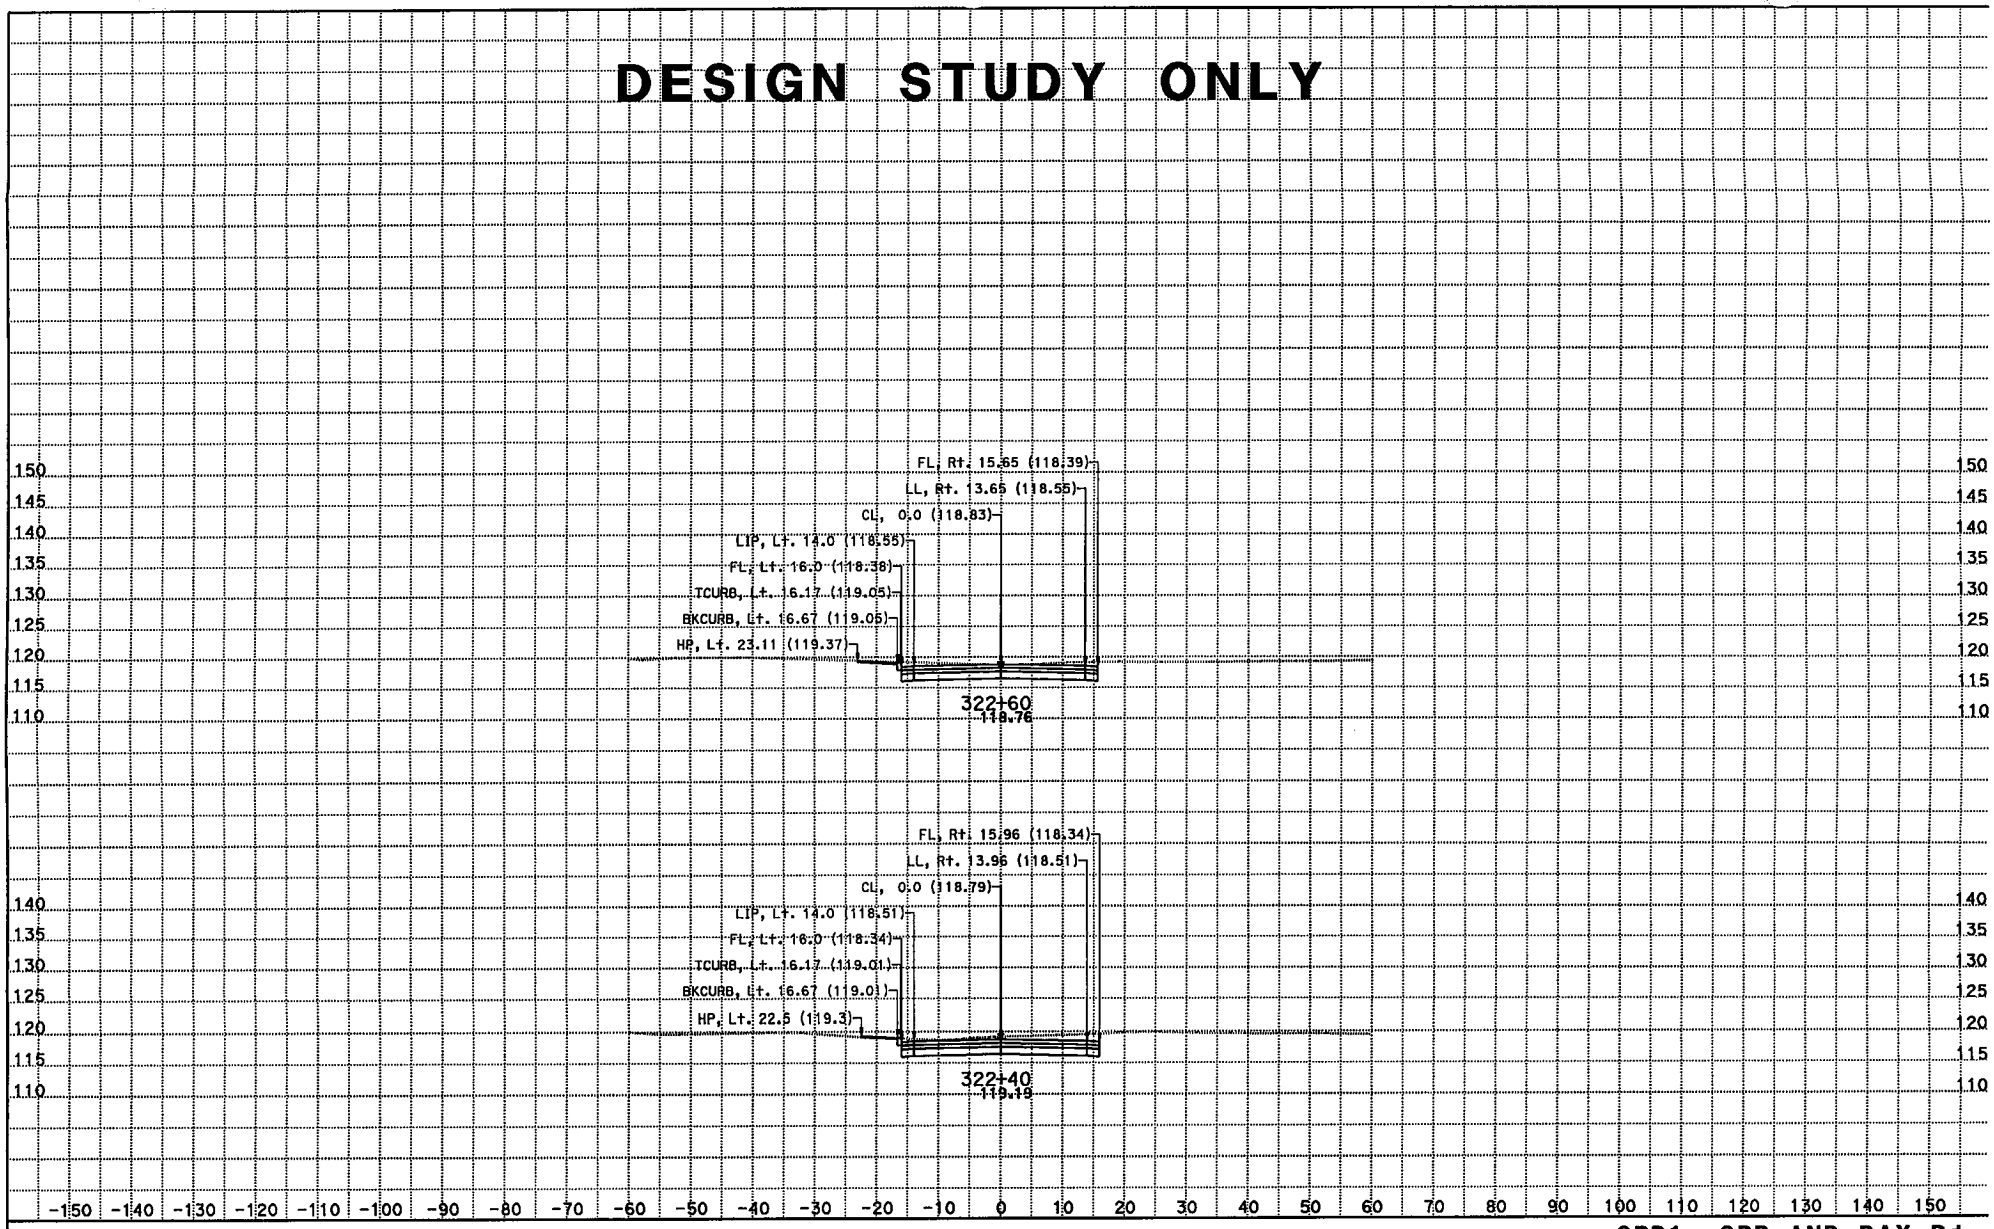

CREATED BY: Kevin Q Nguyen
DATE: 11/29/2012
KC Project: 215951 File: D:\JUNK*951\dord1.ear

CONTRACT: 07215951
DIST/CO/RTE/PM: 07/LA/05/0.0-7.6
PROJECT ID: 215951

SCALE: 1" = 10' Horiz.
1" = 10' Vert.

All Dimensions are US Survey Feet

ORD1 - ORR AND DAY Rd
CROSS SECTIONS

SHEET 19 OF XXX

DESIGN STUDY ONLY

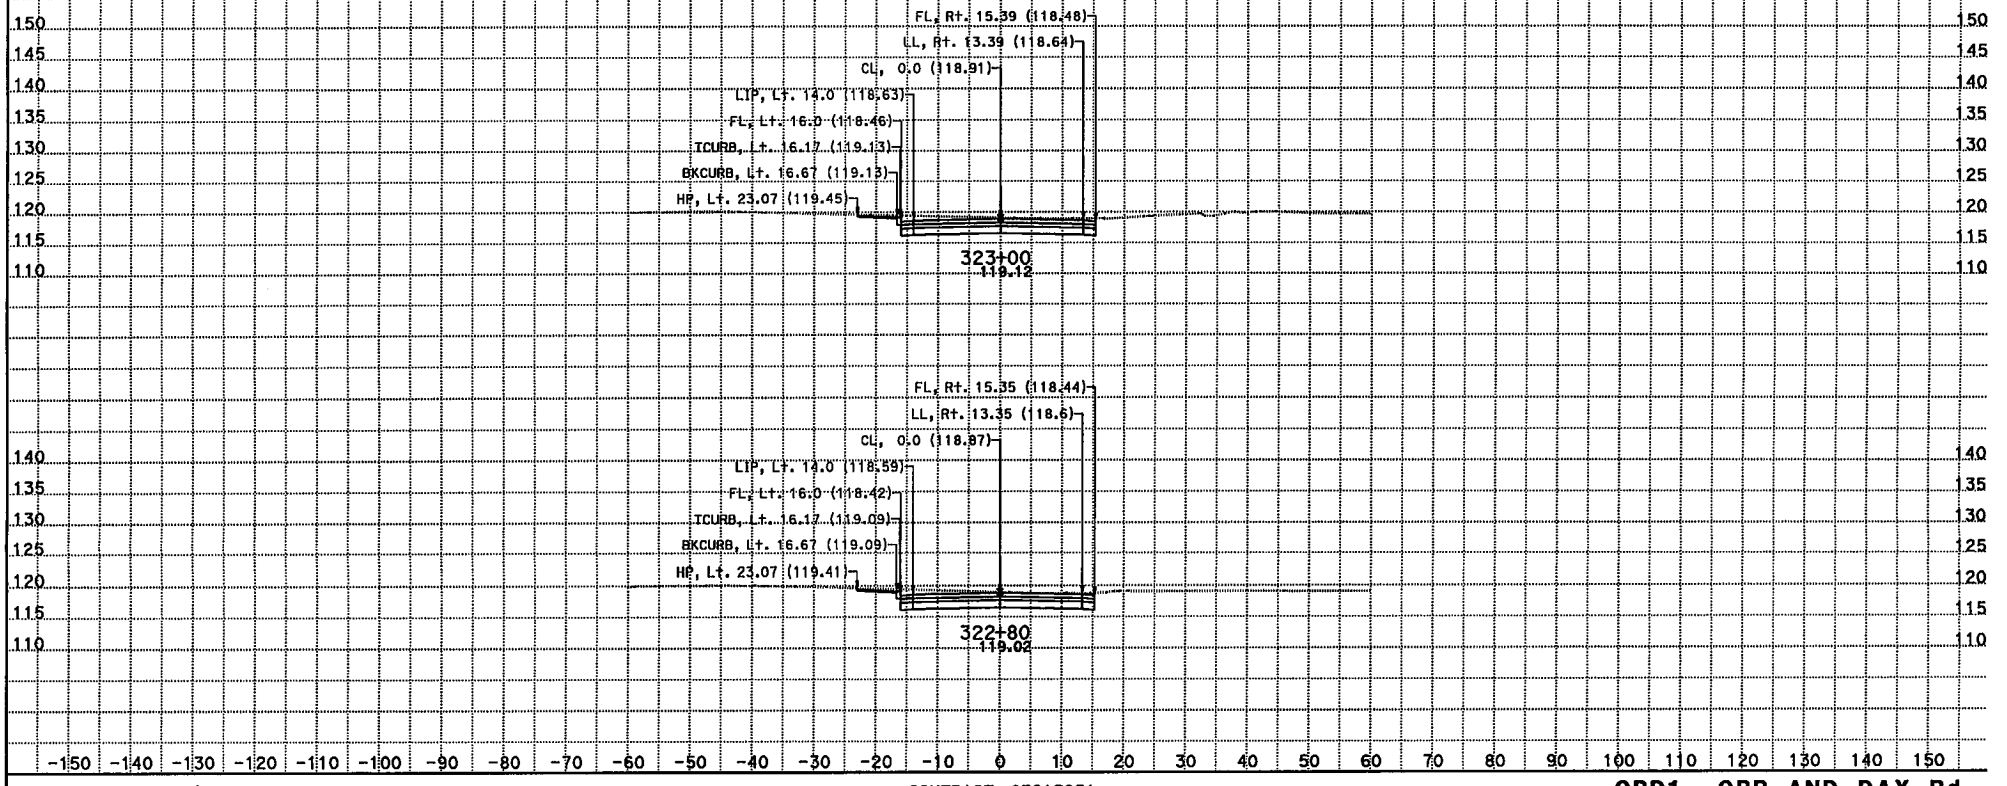

CREATED BY: Kevin Q Nguyen
DATE: 11/29/2012
KC Project: 215951 File: D:\JUNK*951\dord1.ear

CONTRACT: 07215951
DIST/CO/RTE/PM: 07/LA/05/0.0-7.6
PROJECT ID: 215951

SCALE: 1" = 10' Horiz.
1" = 10' Vert.

All Dimensions are US Survey Feet

ORD1 - ORR AND DAY Rd
CROSS SECTIONS

SHEET 20 OF XXX

DESIGN STUDY ONLY

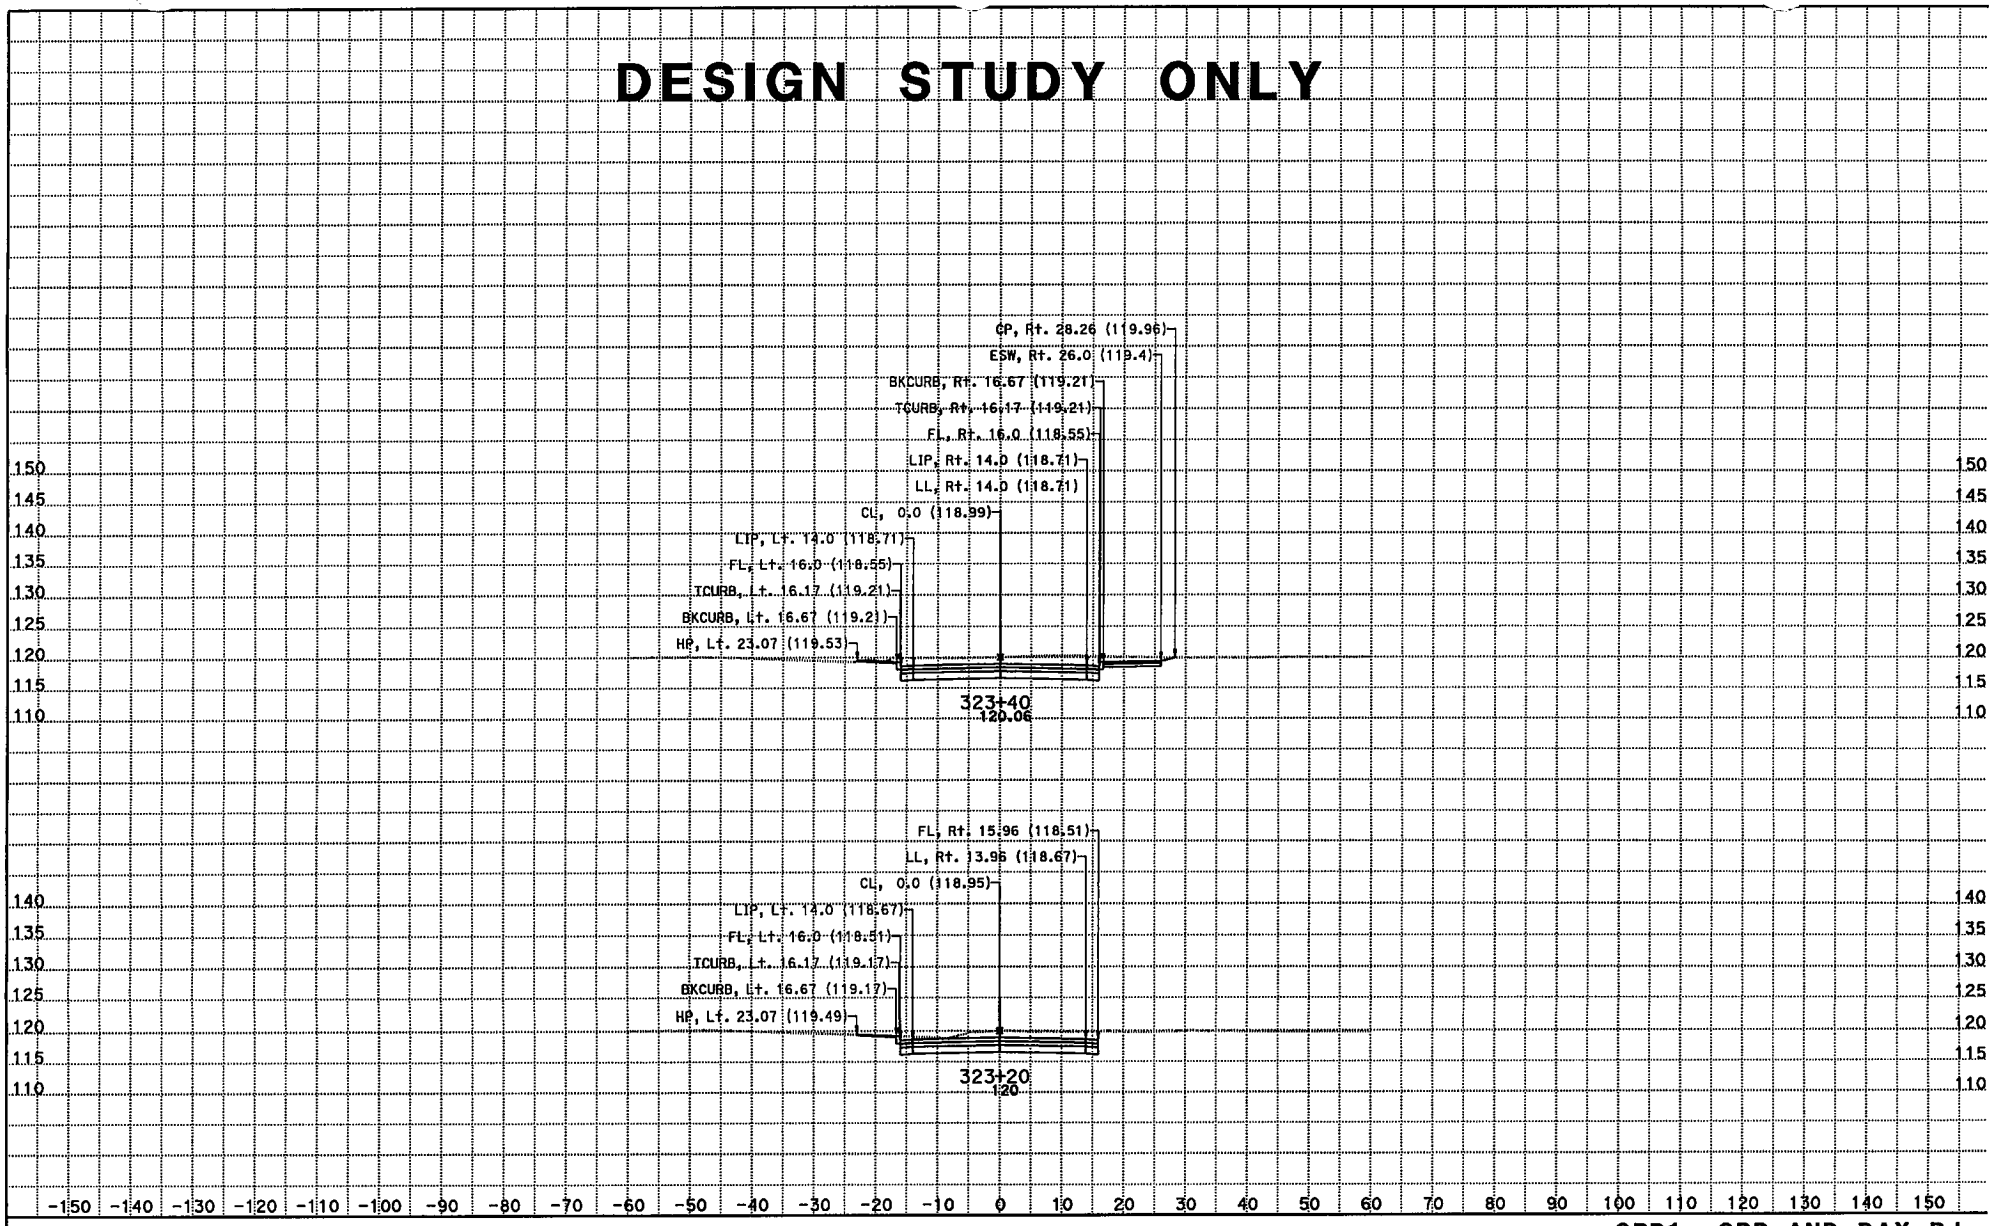

CREATED BY: Kevin Q Nguyen
DATE: 11/29/2012
KC Project: 215951 File: D:\JUNK*951\dord1.ear

CONTRACT: 07215951
DIST/CO/RTE/PM: 07/LA/05/0.0-7.6
PROJECT ID: 215951

SCALE: 1" = 10' Horiz.
1" = 10' Vert.
All Dimensions are US Survey Feet

ORD1 - ORR AND DAY Rd
CROSS SECTIONS

DESIGN STUDY ONLY

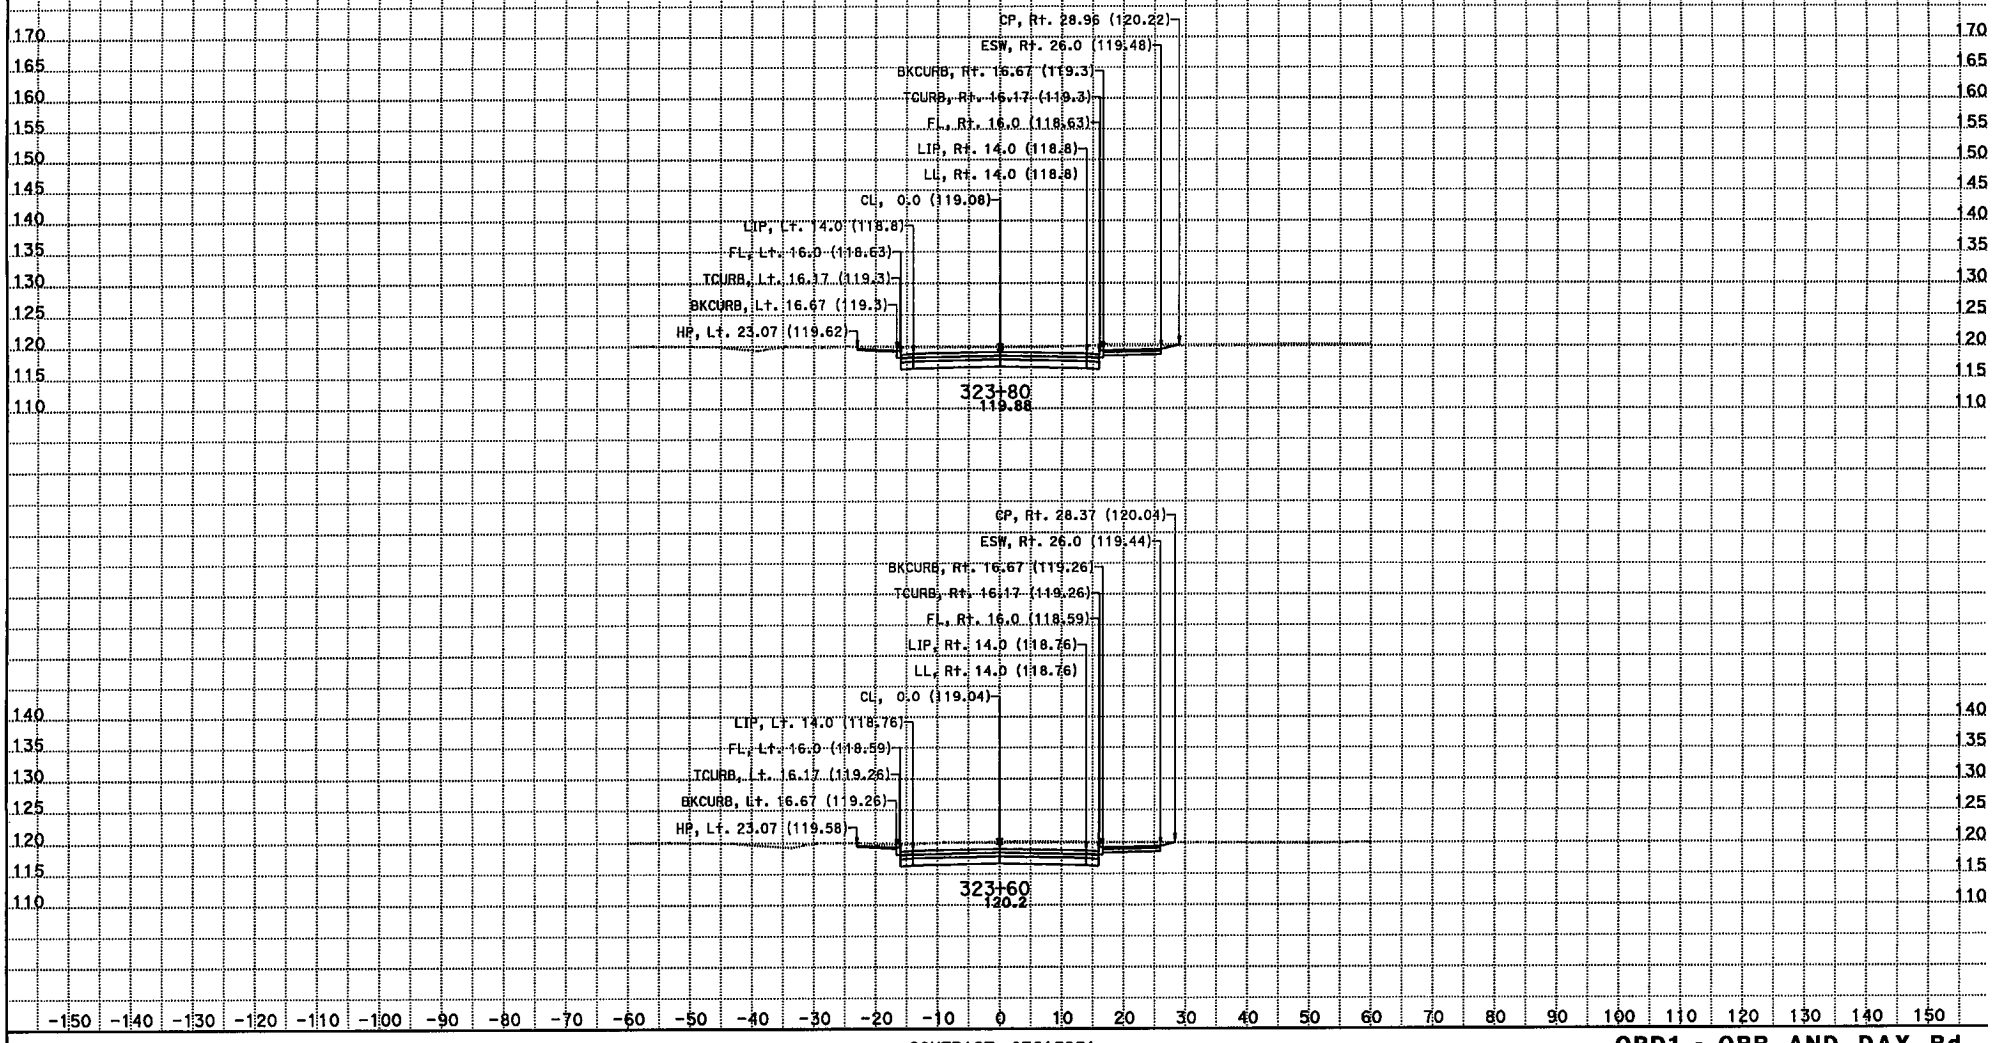

CREATED BY: Kevin Q Nguyen
DATE: 11/29/2012
KC Project: 215951 File: D:\JUNK*951\dord1.ear

CONTRACT: 07215951
DIST/CO/RTE/PM: 07/LA/05/0.0-7.6
PROJECT ID: 215951

SCALE: 1" = 10' Horiz.
1" = 10' Vert.
All Dimensions are US Survey Feet

ORD1 - ORR AND DAY Rd
CROSS SECTIONS

DESIGN STUDY ONLY

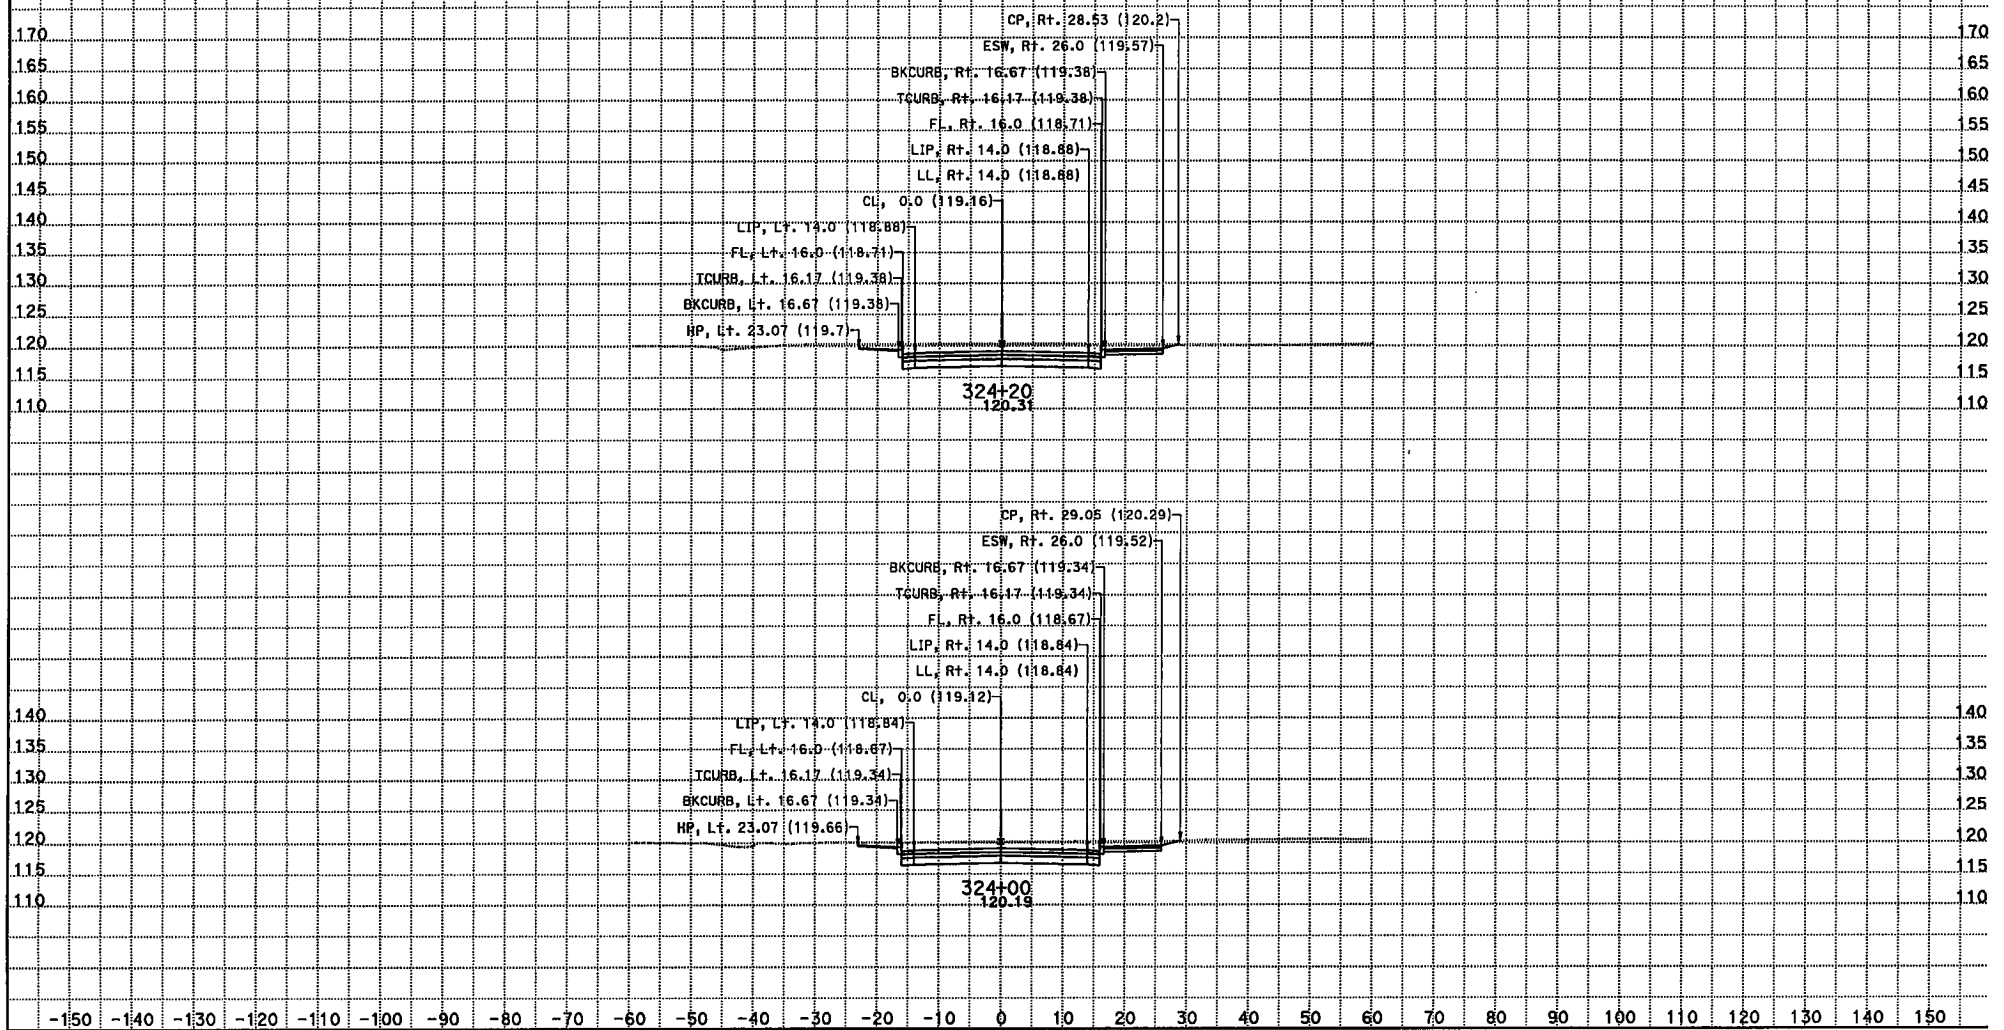

CREATED BY: Kevin Q Nguyen
DATE: 11/29/2012
KC Project: 215951 File: D:\JUNK*951\dord1.ear

CONTRACT: 07215951
DIST/CO/RTE/PM: 07/LA/05/0.0-7.6
PROJECT ID: 215951

SCALE: 1" = 10' Horiz.
1" = 10' Vert.
All Dimensions are US Survey Feet

ORD1 - ORR AND DAY Rd CROSS SECTIONS

SHEET 23 OF XXX

DESIGN STUDY ONLY

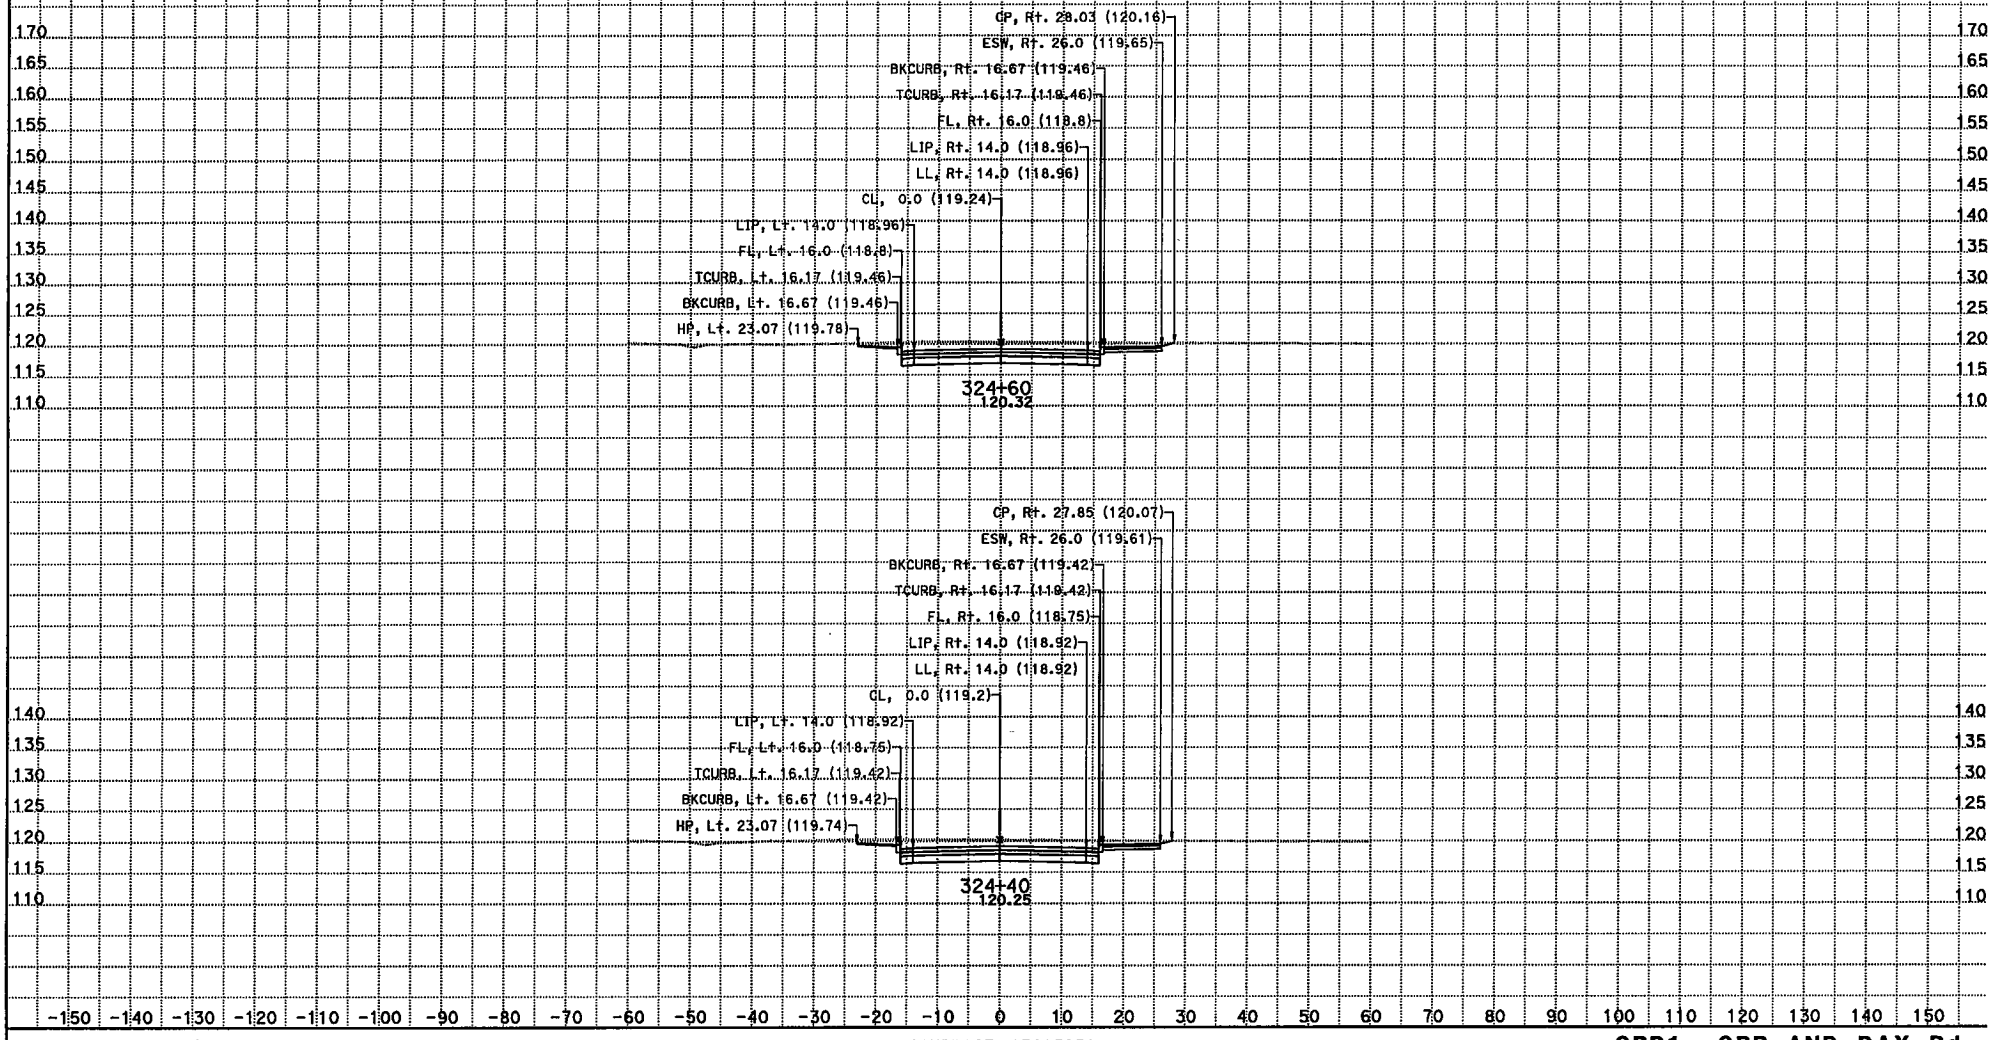

CREATED BY: Kevin Q Nguyen
DATE: 11/29/2012
KC Project: 215951 File: D:\JUNK*951\dord1.ear

CONTRACT: 07215951
DIST/CO/RTE/PM: 07/LA/05/0.0-7.6
PROJECT ID: 215951

SCALE: 1" = 10' Horiz.
1" = 10' Vert.
All Dimensions are US Survey Feet

ORD1 - ORR AND DAY Rd
CROSS SECTIONS

DESIGN STUDY ONLY

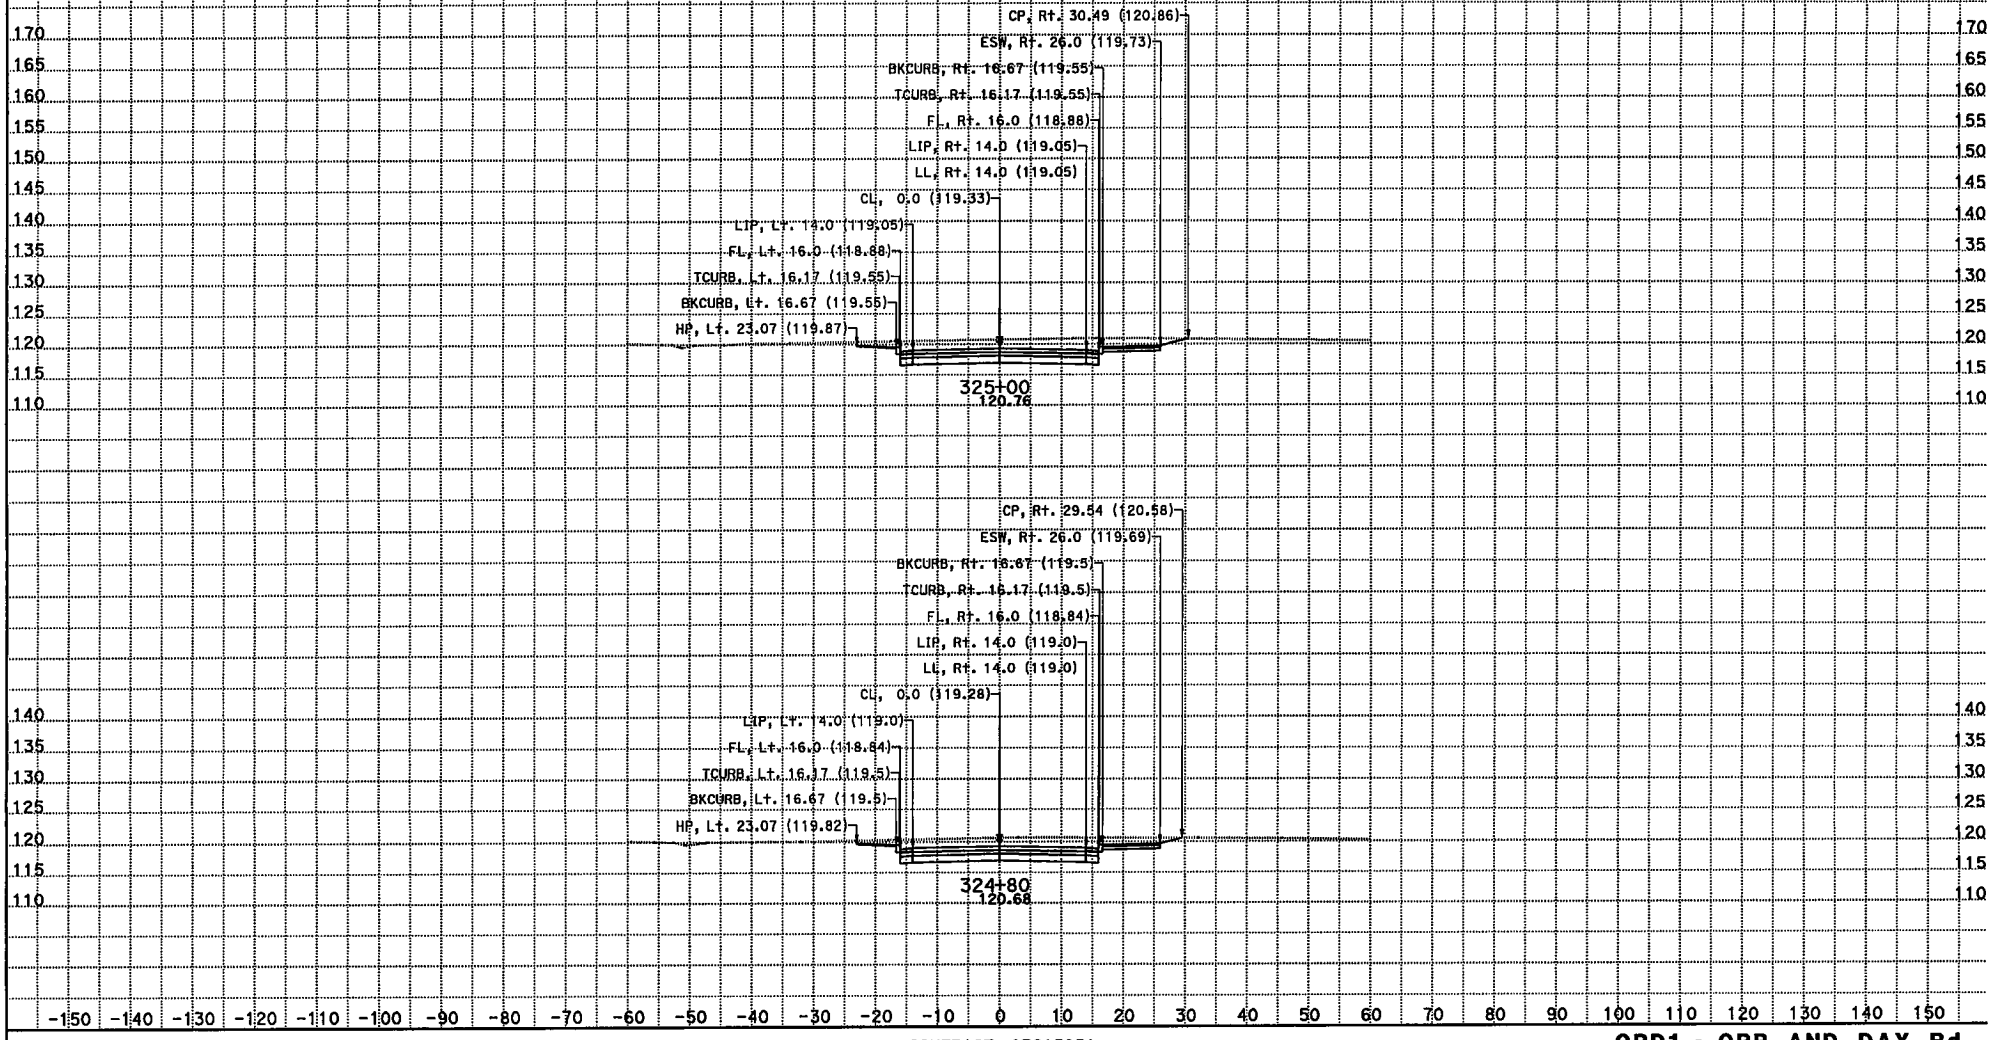

CREATED BY: Kevin Q Nguyen
DATE: 11/29/2012
KC Project: 215951 File: D:\JUNK*951\dord1.ear

CONTRACT: 07215951
DIST/CO/RTE/PM: 07/LA/05/0.0-7.6
PROJECT ID: 215951

SCALE: 1" = 10' Horiz.
1" = 10' Vert.

All Dimensions are US Survey Feet

ORD1 - ORR AND DAY Rd
CROSS SECTIONS

DESIGN STUDY ONLY

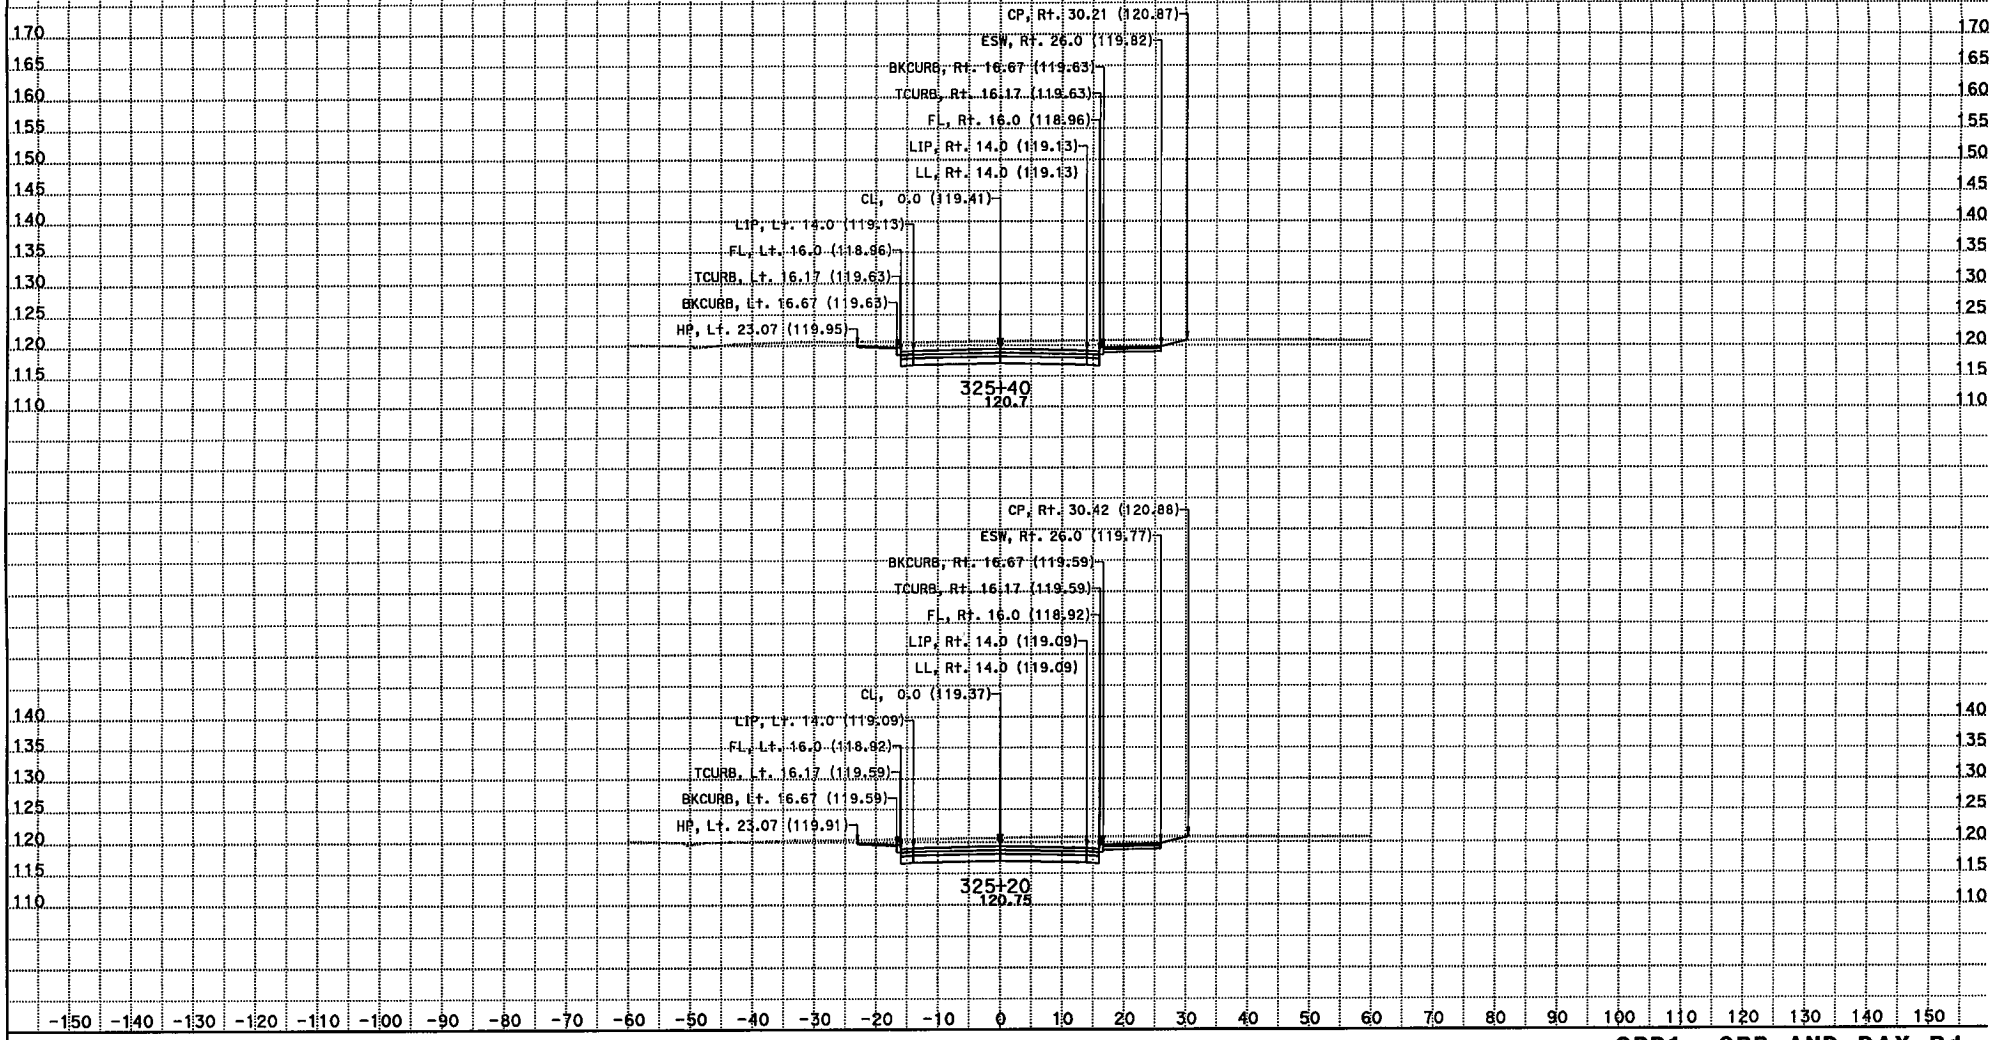

CREATED BY: Kevin Q Nguyen
DATE: 11/29/2012
KC Project: 215951 File: D:\JUNK*951\dord1.ear

CONTRACT: 07215951
DIST/CO/RTE/PM: 07/LA/05/0.0-7.6
PROJECT ID: 215951

SCALE: 1" = 10' Horiz.
1" = 10' Vert.
All Dimensions are US Survey Feet

ORD1 - ORR AND DAY Rd
CROSS SECTIONS

DESIGN STUDY ONLY

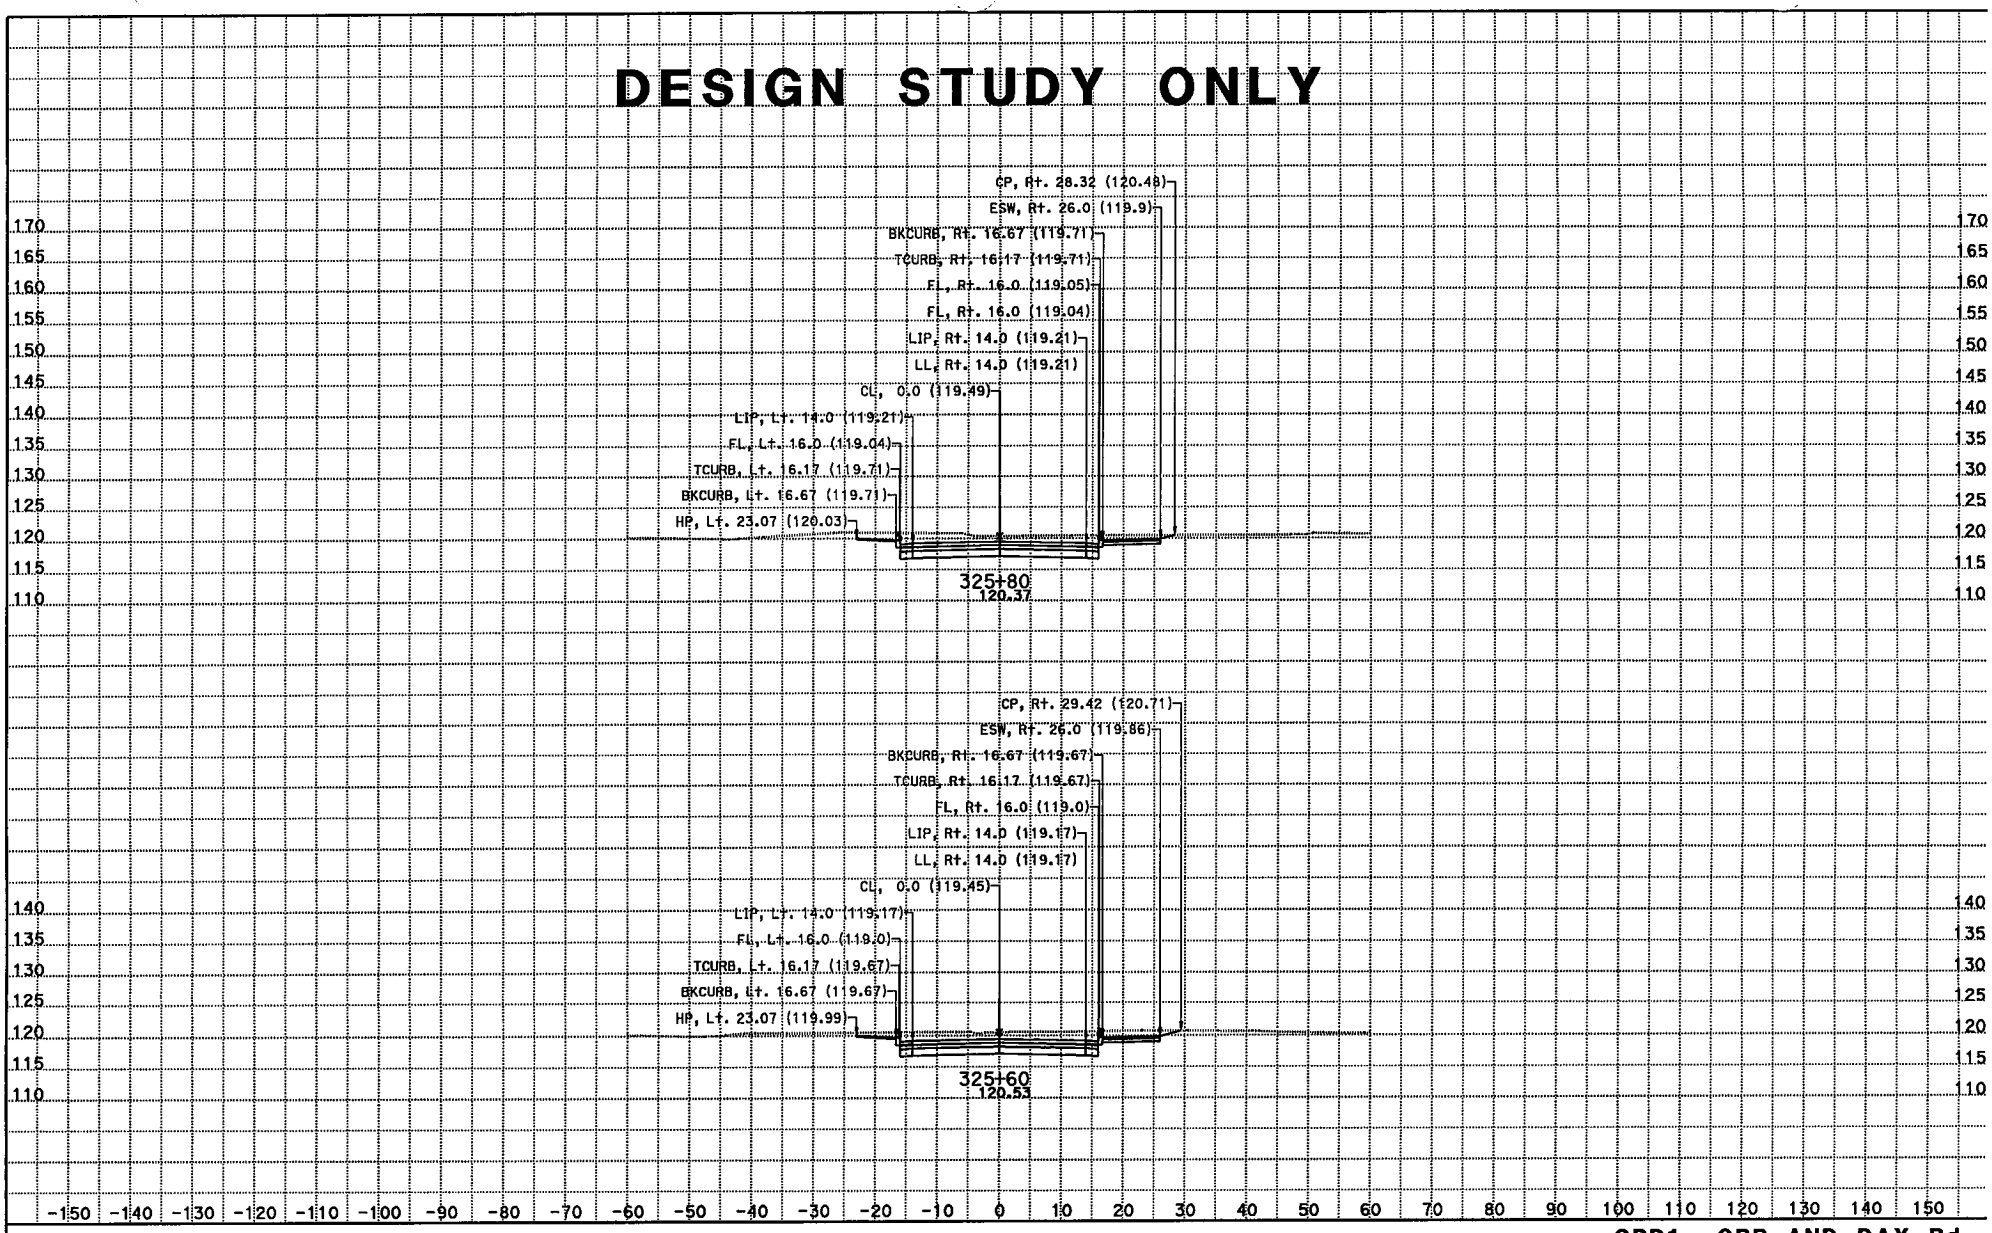

CREATED BY: Kevin Q Nguyen
DATE: 11/29/2012
KC Project: 215951 File: D:\JUNK*951\dord1.ear

CONTRACT: 07215951
DIST/CO/RTE/PM: 07/LA/05/0.0-7.6
PROJECT ID: 215951

SCALE: 1" = 10' Horiz.
1" = 10' Vert.

All Dimensions are US Survey Feet

ORD1 - ORR AND DAY Rd
CROSS SECTIONS

SHEET 27 OF XXX

DESIGN STUDY ONLY

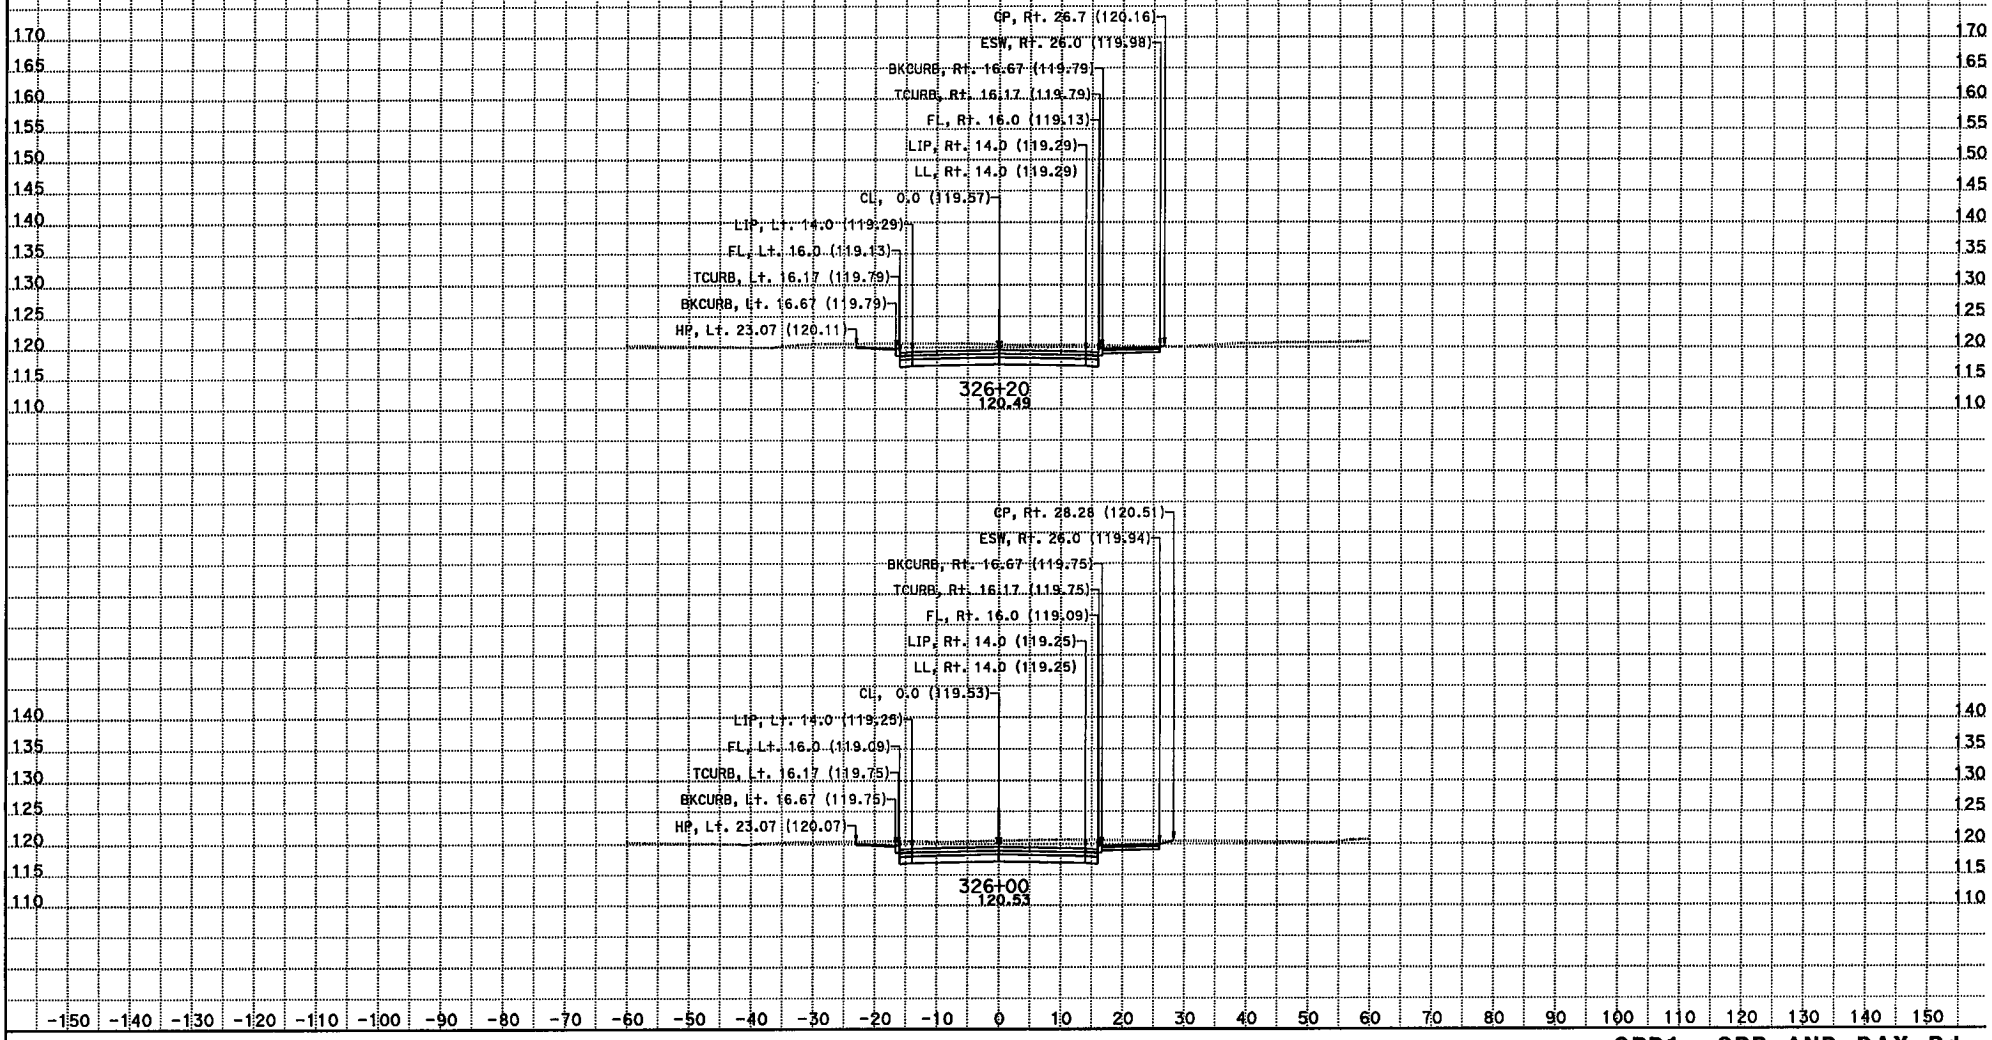

CREATED BY: Kevin Q Nguyen
DATE: 11/29/2012
KC Project: 215951 File: D:\JUNK*951\dord1.ear

CONTRACT: 07215951
DIST/CO/RTE/PM: 07/LA/05/0.0-7.6
PROJECT ID: 215951

SCALE: 1" = 10' Horiz.
1" = 10' Vert.

All Dimensions are US Survey Feet

ORD1 - ORR AND DAY Rd
CROSS SECTIONS

DESIGN STUDY ONLY

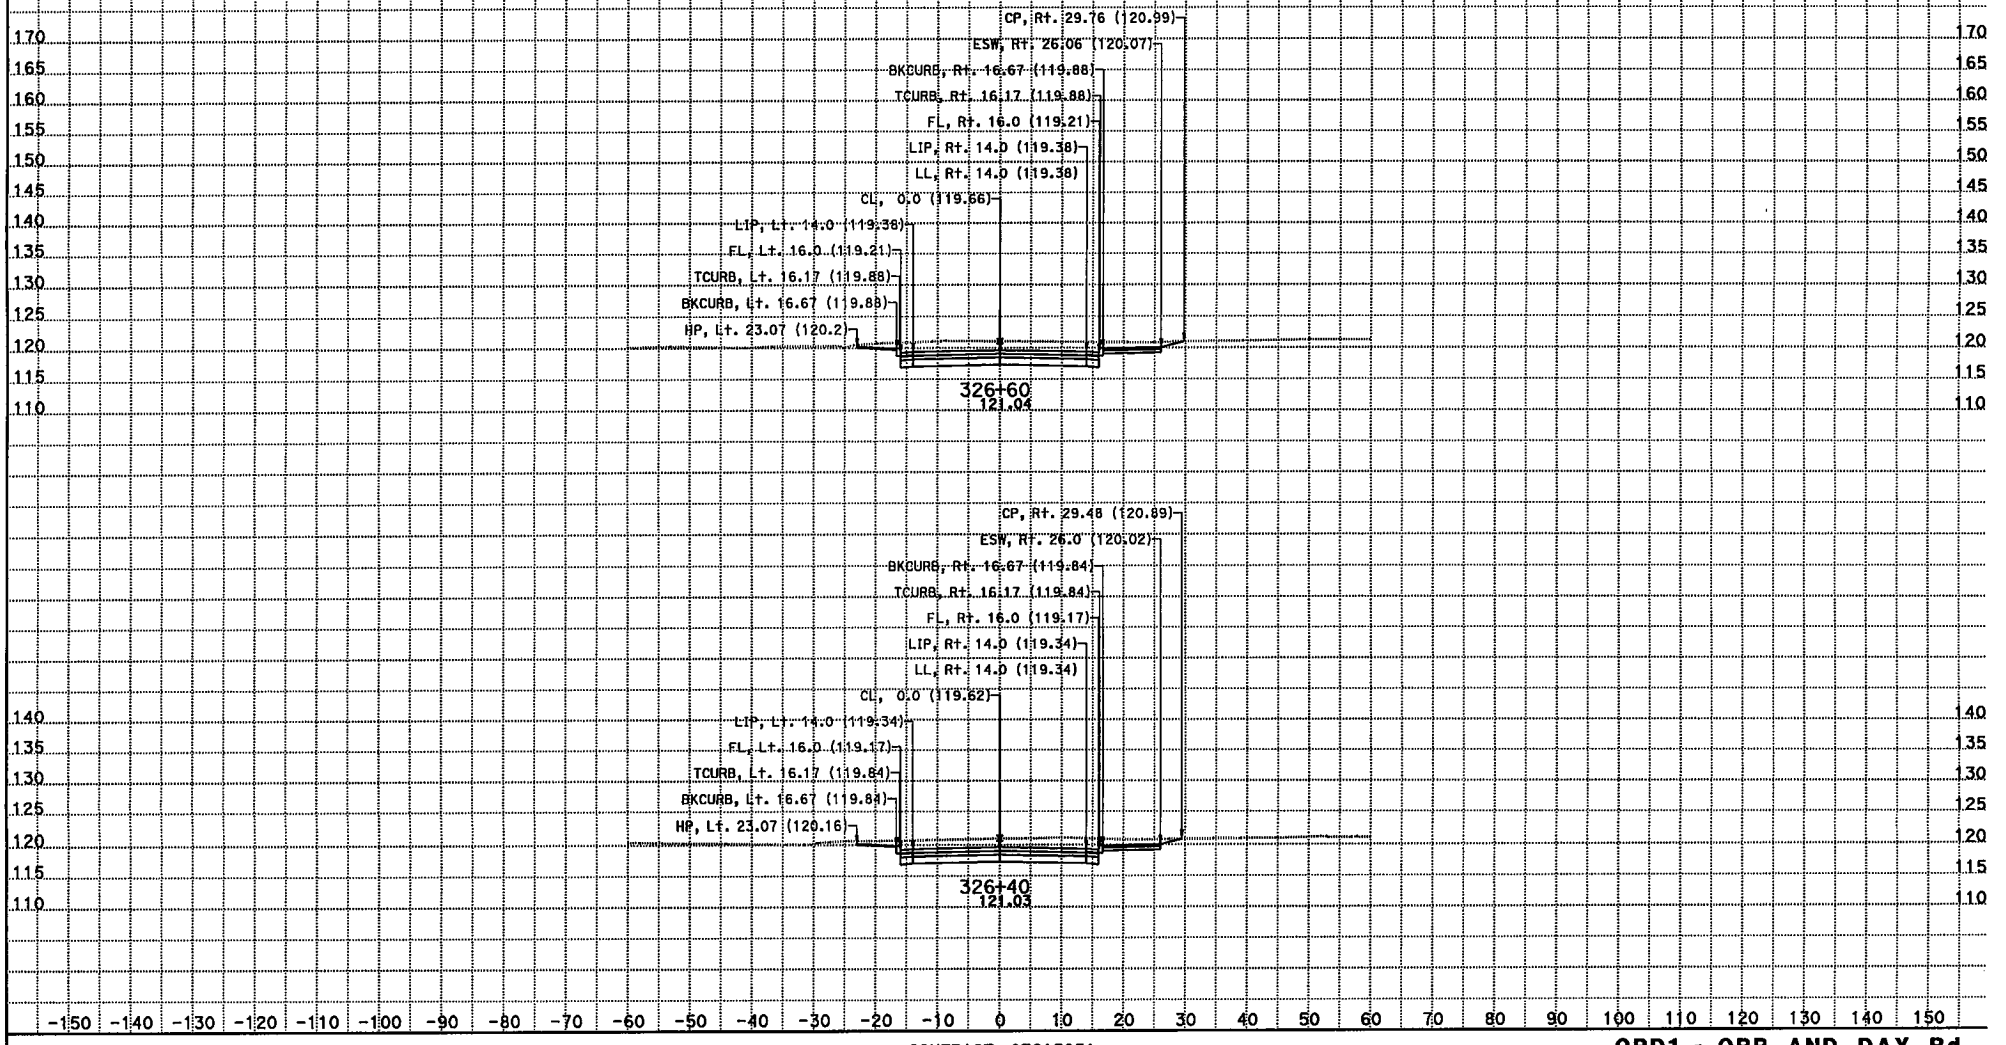

CREATED BY: Kevin Q Nguyen
DATE: 11/29/2012
KC Project: 215951 File: D:\JUNK*951\dord1.ear

CONTRACT: 07215951
DIST/CO/RTE/PM: 07/LA/05/0.0-7.6
PROJECT ID: 215951

SCALE: 1" = 10' Horiz.
1" = 10' Vert.
All Dimensions are US Survey Feet

ORD1 - ORR AND DAY Rd
CROSS SECTIONS
SHEET 29 OF XXX

DESIGN STUDY ONLY

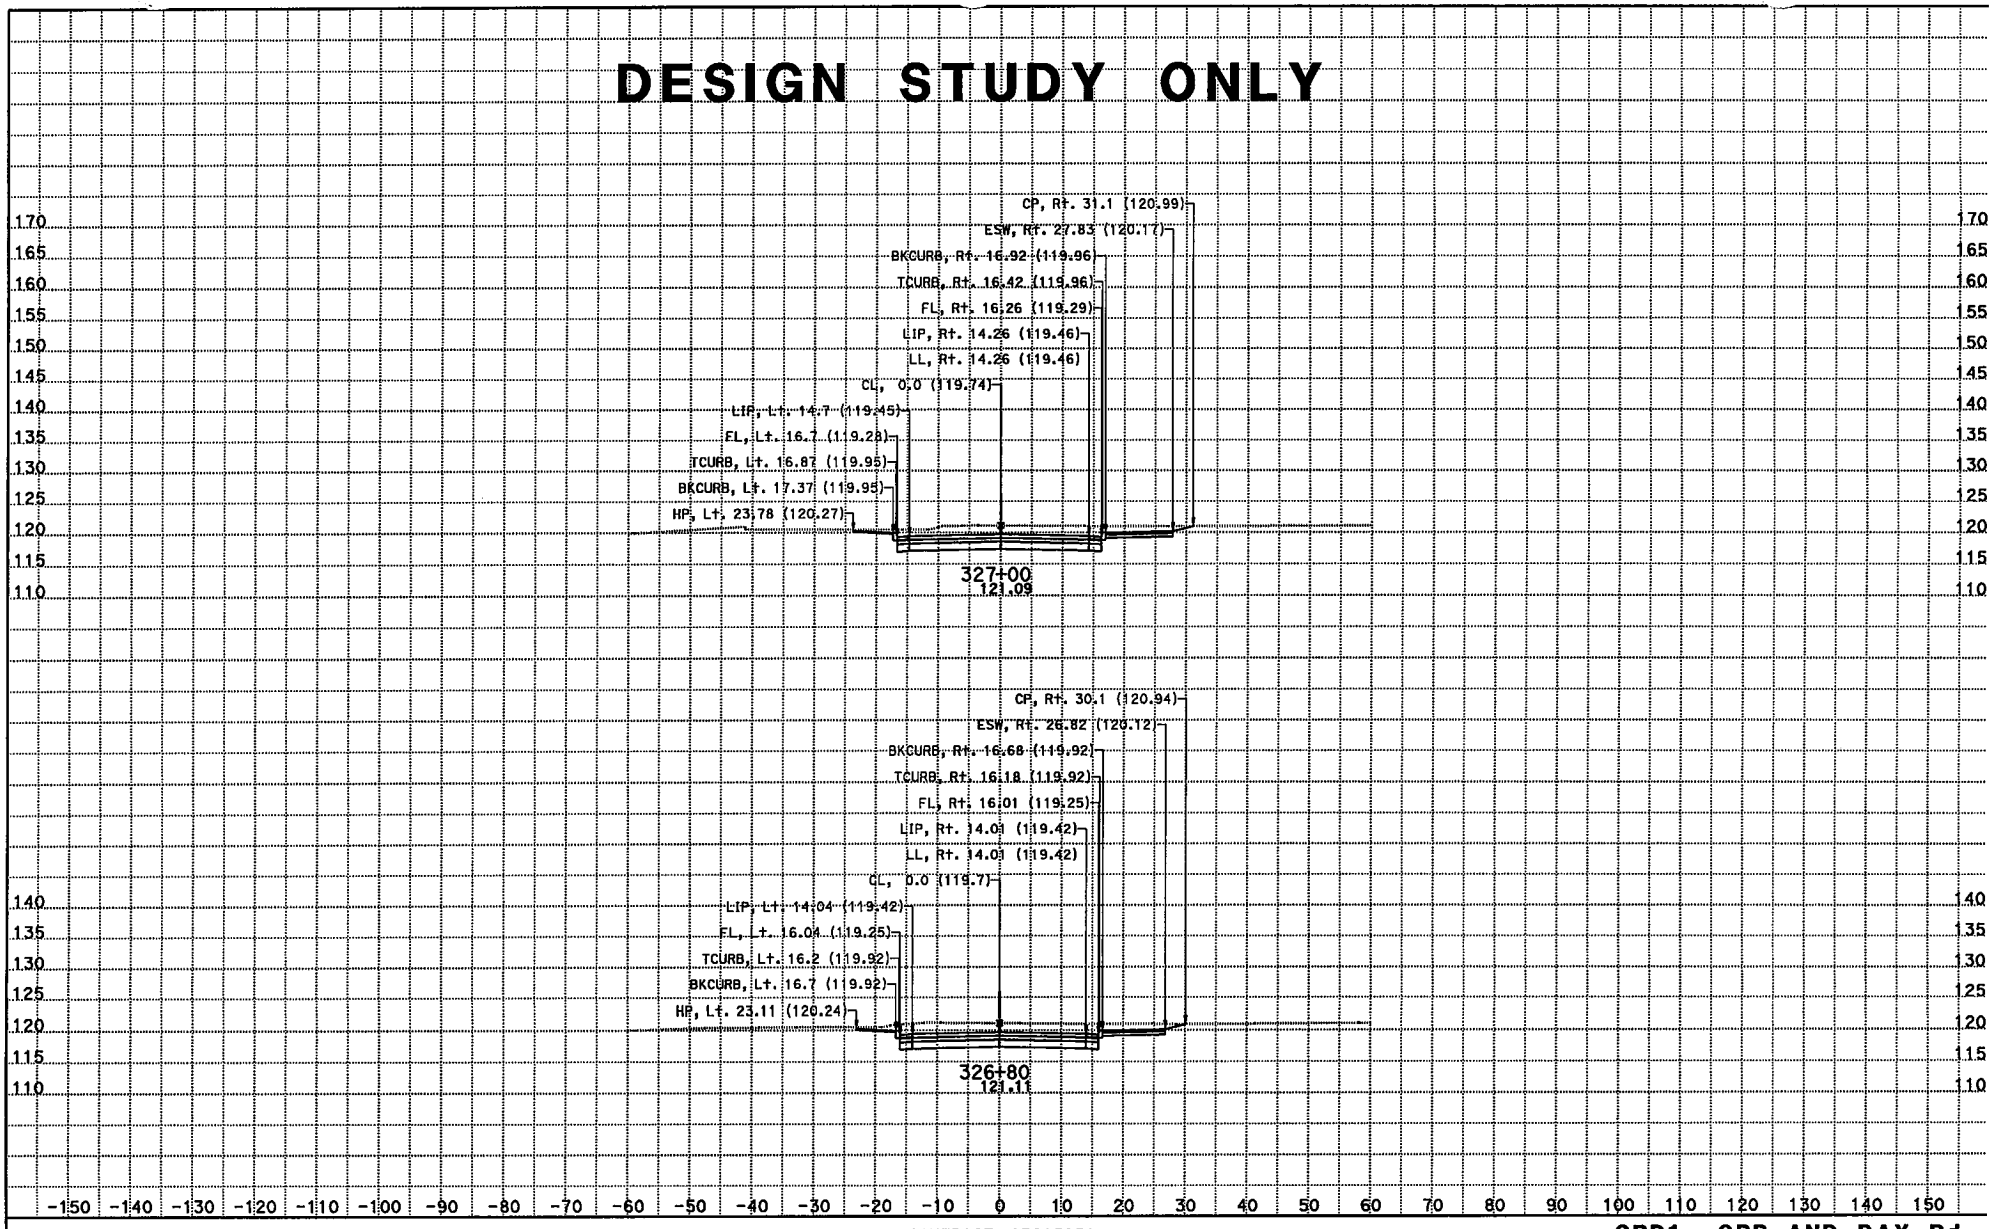

CREATED BY: Kevin Q Nguyen
DATE: 11/29/2012
KC Project: 215951 File: D:\JUNK*951\dord1.ear

CONTRACT: 07215951
DIST/CO/RTE/PM: 07/LA/05/0.0-7.6
PROJECT ID: 215951

SCALE: 1" = 10' Horiz.
1" = 10' Vert.
All Dimensions are US Survey Feet

ORD1 - ORR AND DAY Rd
CROSS SECTIONS
SHEET 30 OF XXX

DESIGN STUDY ONLY

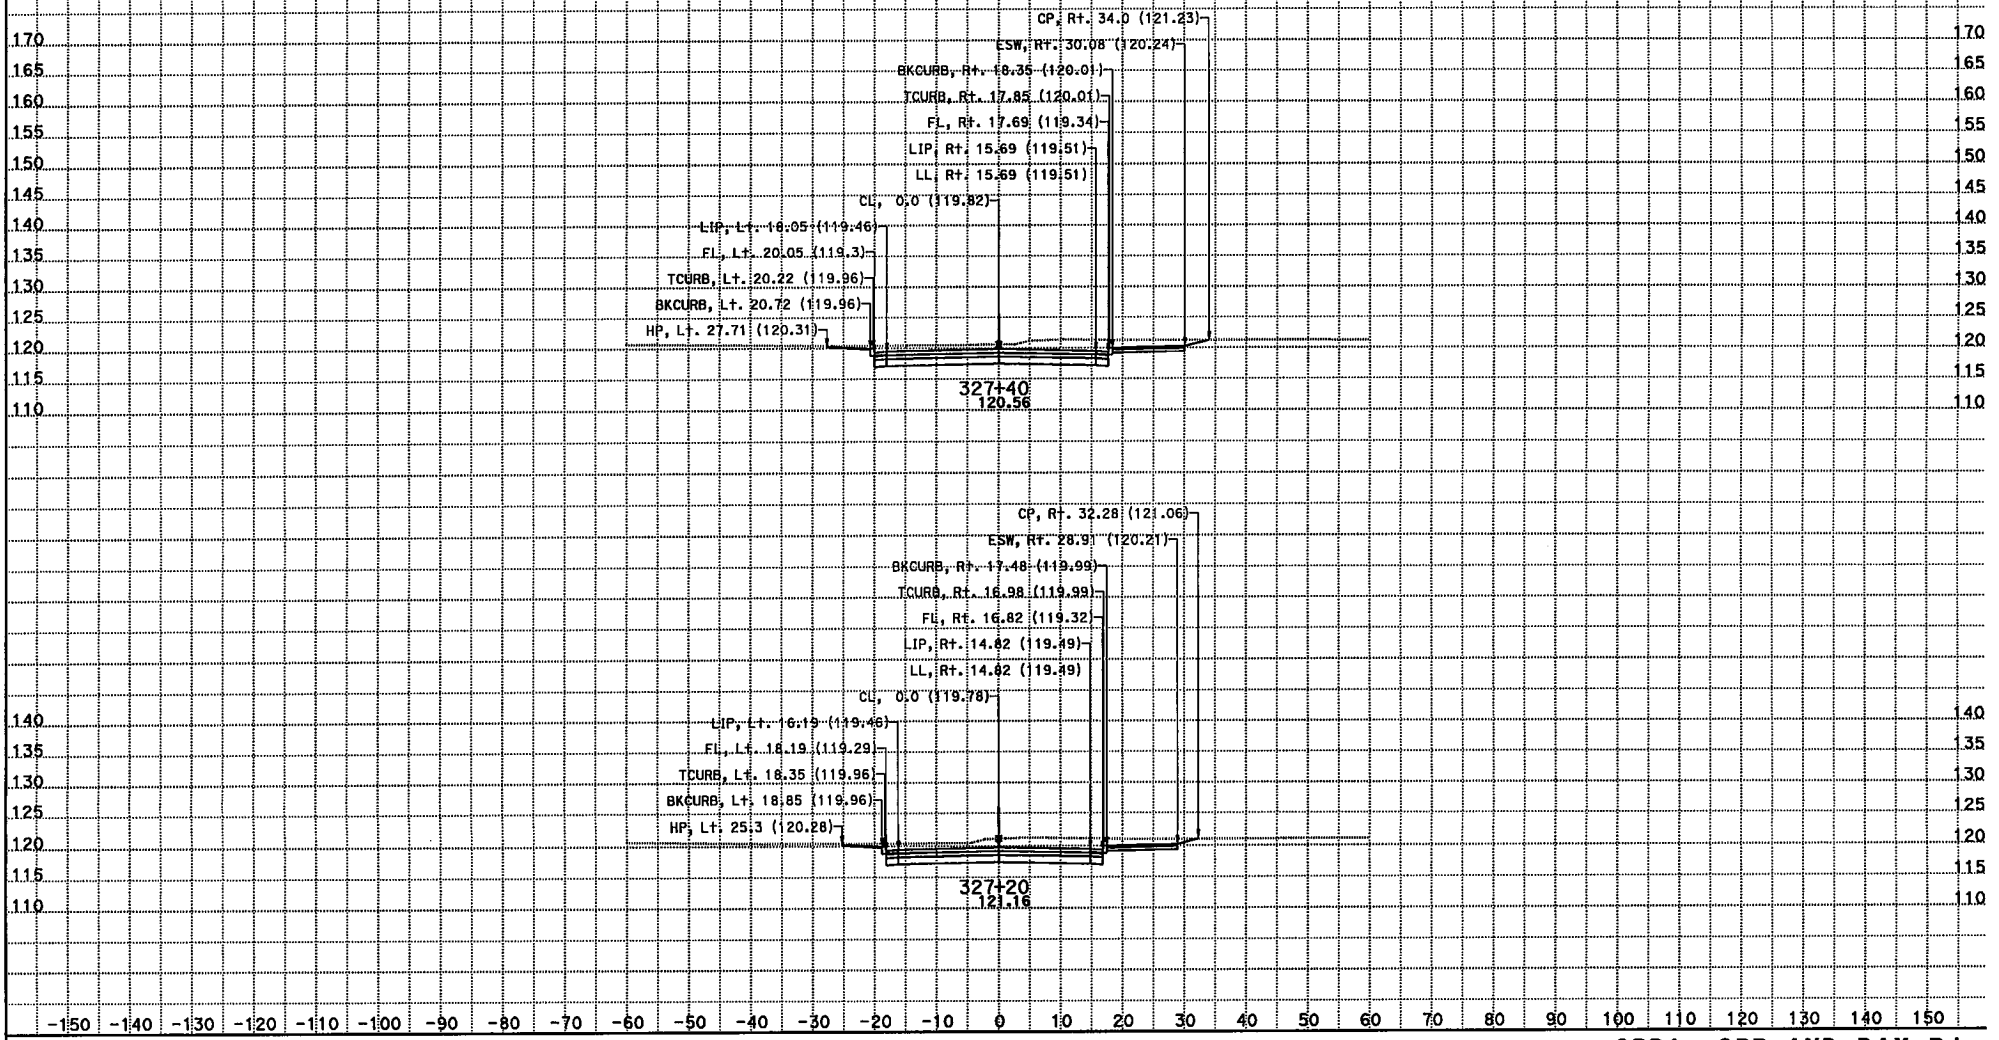

CREATED BY: Kevin Q Nguyen
DATE: 11/29/2012
KC Project: 215951 File: D:\JUNK*951\dord1.ear

CONTRACT: 07215951
DIST/CO/RTE/PM: 07/LA/05/0.0-7.6
PROJECT ID: 215951

SCALE: 1" = 10' Horiz.
1" = 10' Vert.
All Dimensions are US Survey Feet

ORD1 - ORR AND DAY Rd
CROSS SECTIONS
SHEET 31 OF XXX

DESIGN STUDY ONLY

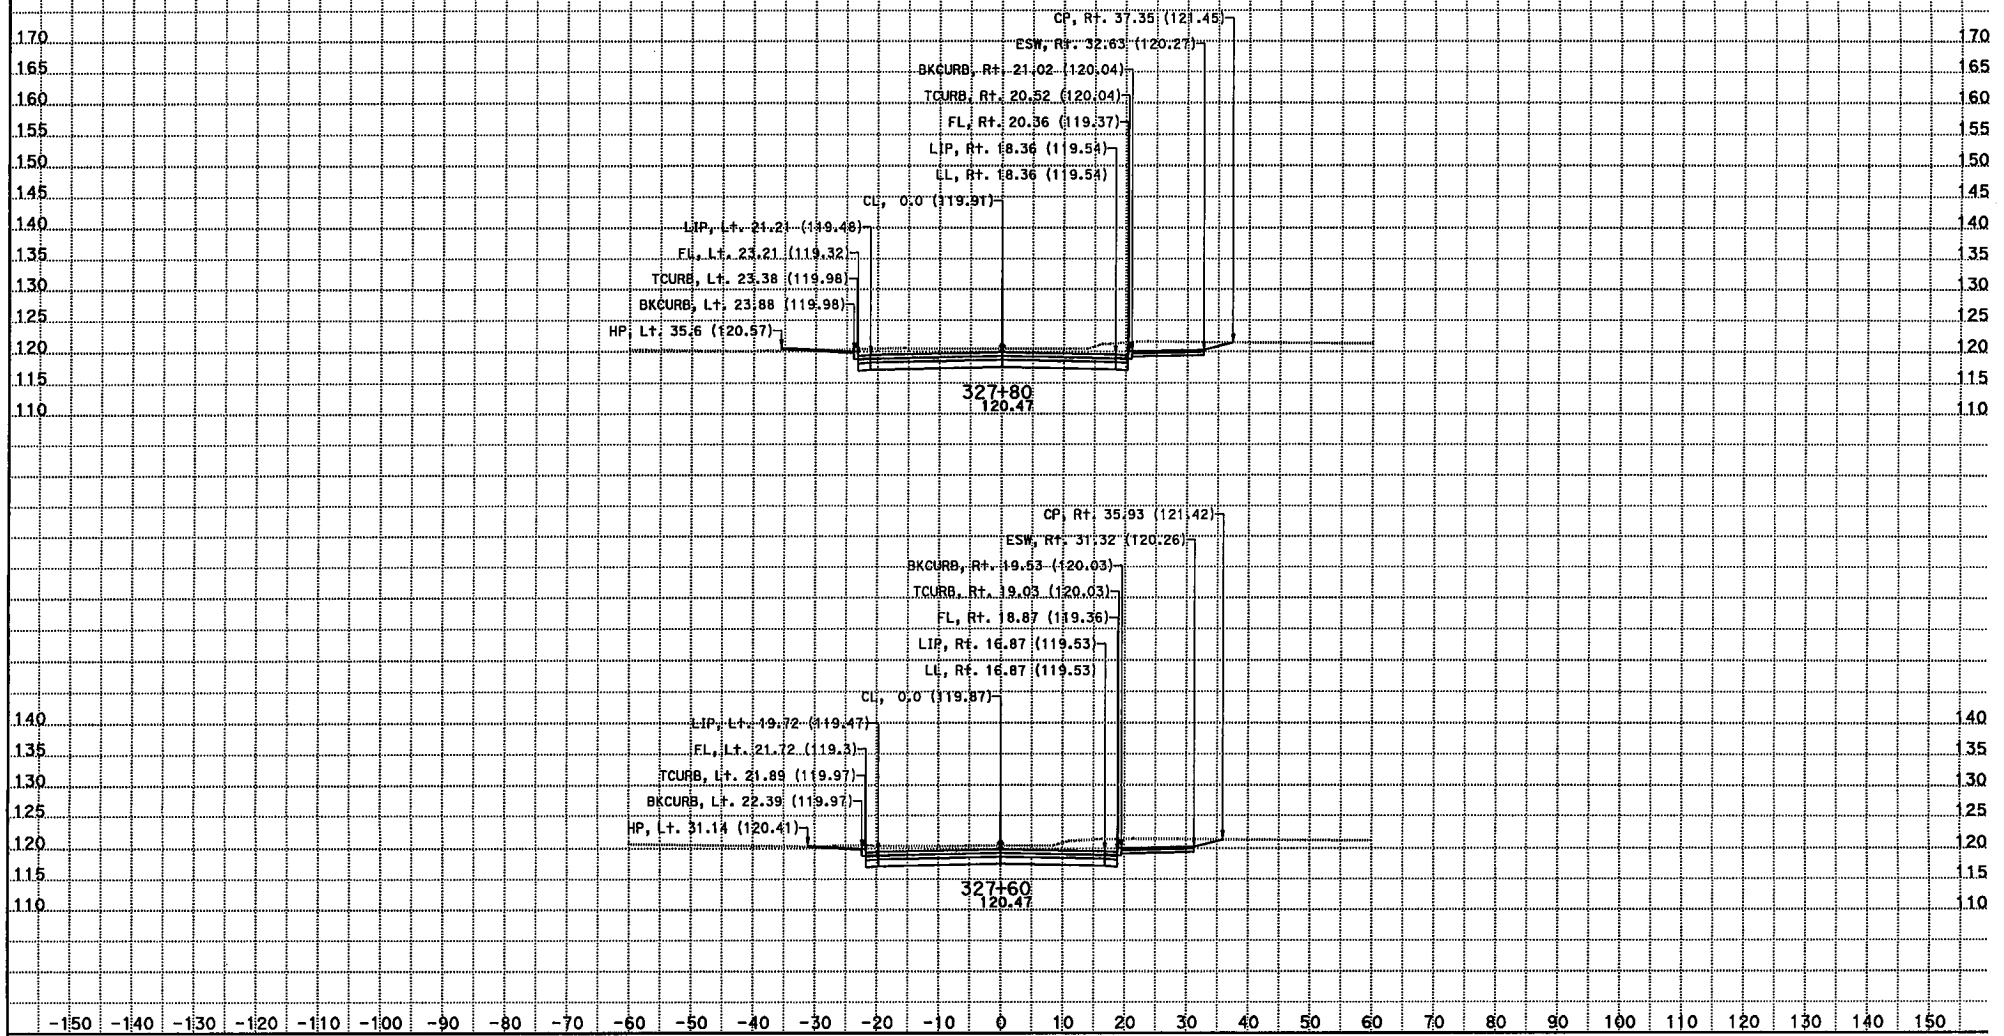

CREATED BY: Kevin Q Nguyen
DATE: 11/29/2012
KC Project: 215951 File: D:\JUNK*951\dord1.ear

CONTRACT: 07215951
DIST/CO/RTE/PM: 07/LA/05/0.0-7.6
PROJECT ID: 215951

SCALE: 1" = 10' Horiz.
1" = 10' Vert.
All Dimensions are US Survey Feet

ORD1 - ORR AND DAY Rd
CROSS SECTIONS
SHEET 32 OF XXX

DESIGN STUDY ONLY

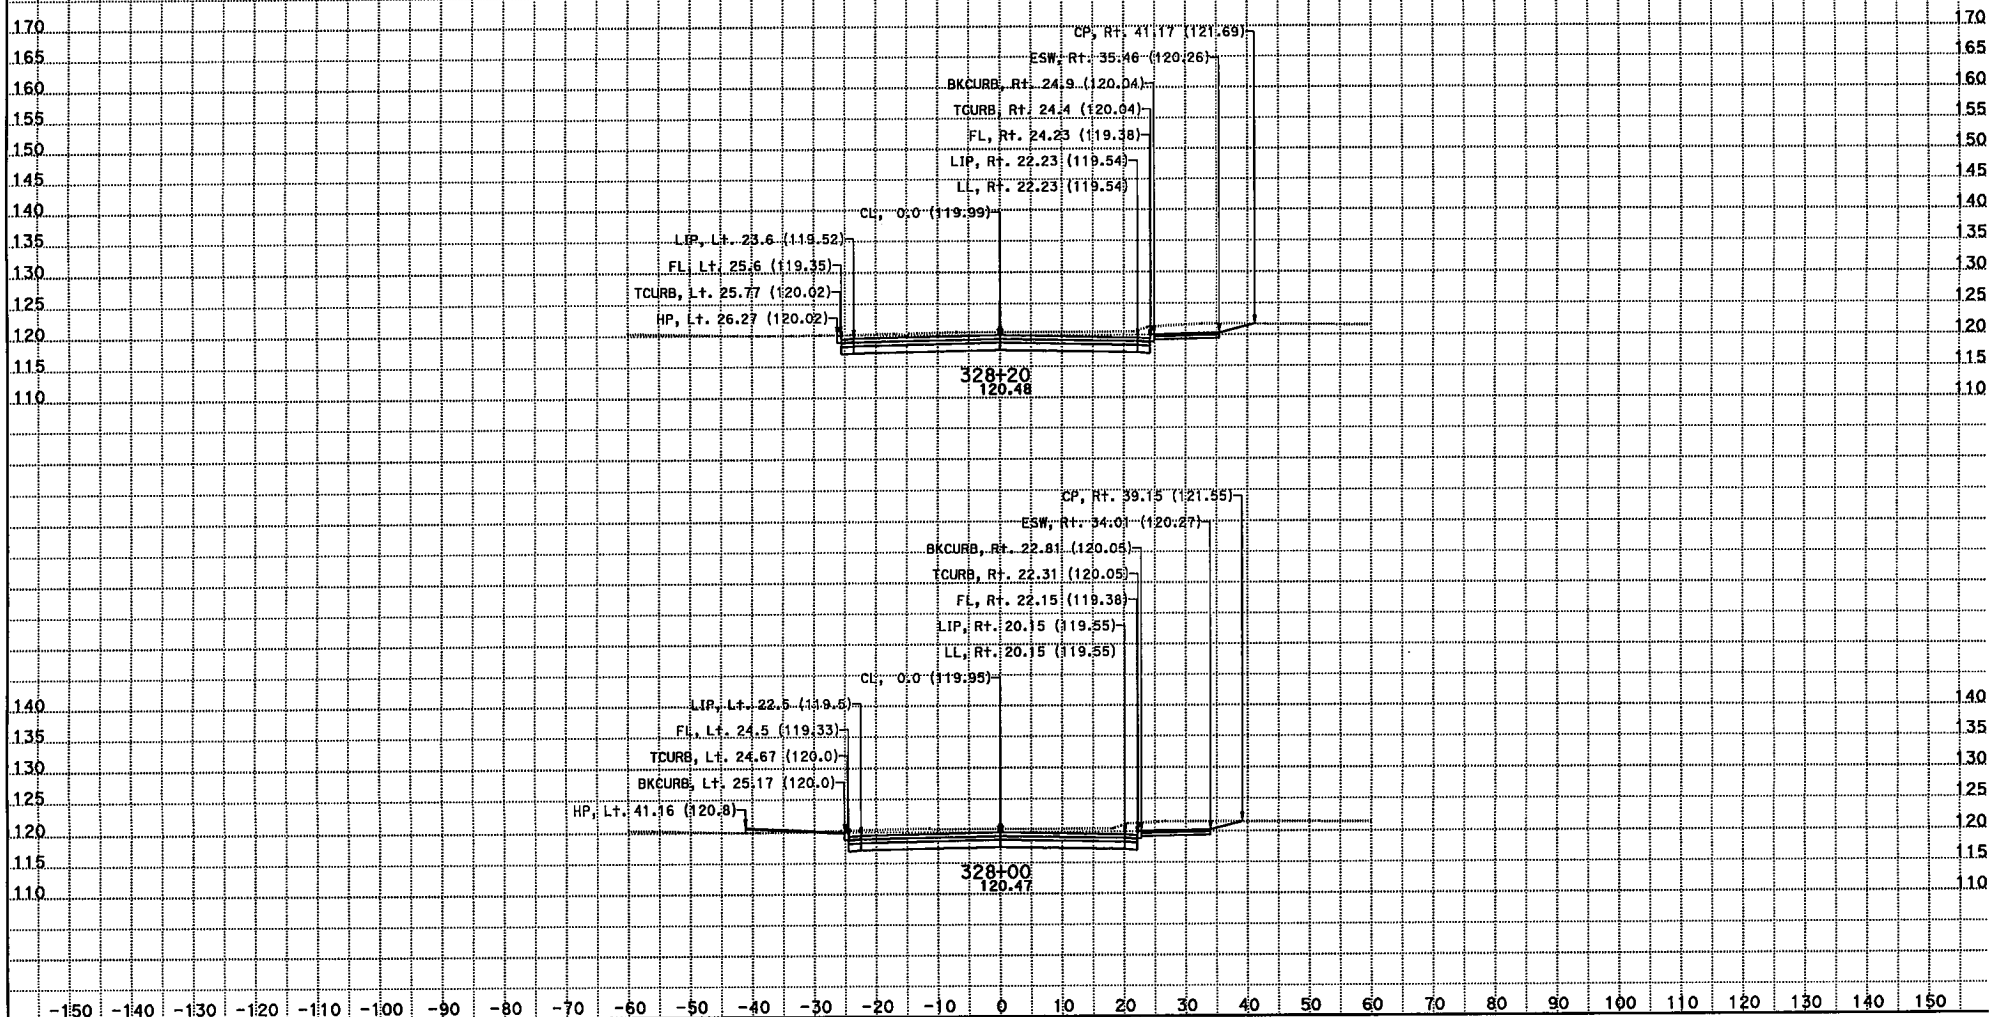

CREATED BY: Kevin Q Nguyen
DATE: 11/29/2012
KC Project: 215951 File: D:\JUNK*951\dord1.ear

CONTRACT: 07215951
DIST/CO/RTE/PM: 07/LA/05/0.0-7.6
PROJECT ID: 215951

SCALE: 1" = 10' Horiz.
1" = 10' Vert.
All Dimensions are US Survey Feet

ORD1 - ORR AND DAY Rd
CROSS SECTIONS
SHEET 33 OF XXX

DESIGN STUDY ONLY

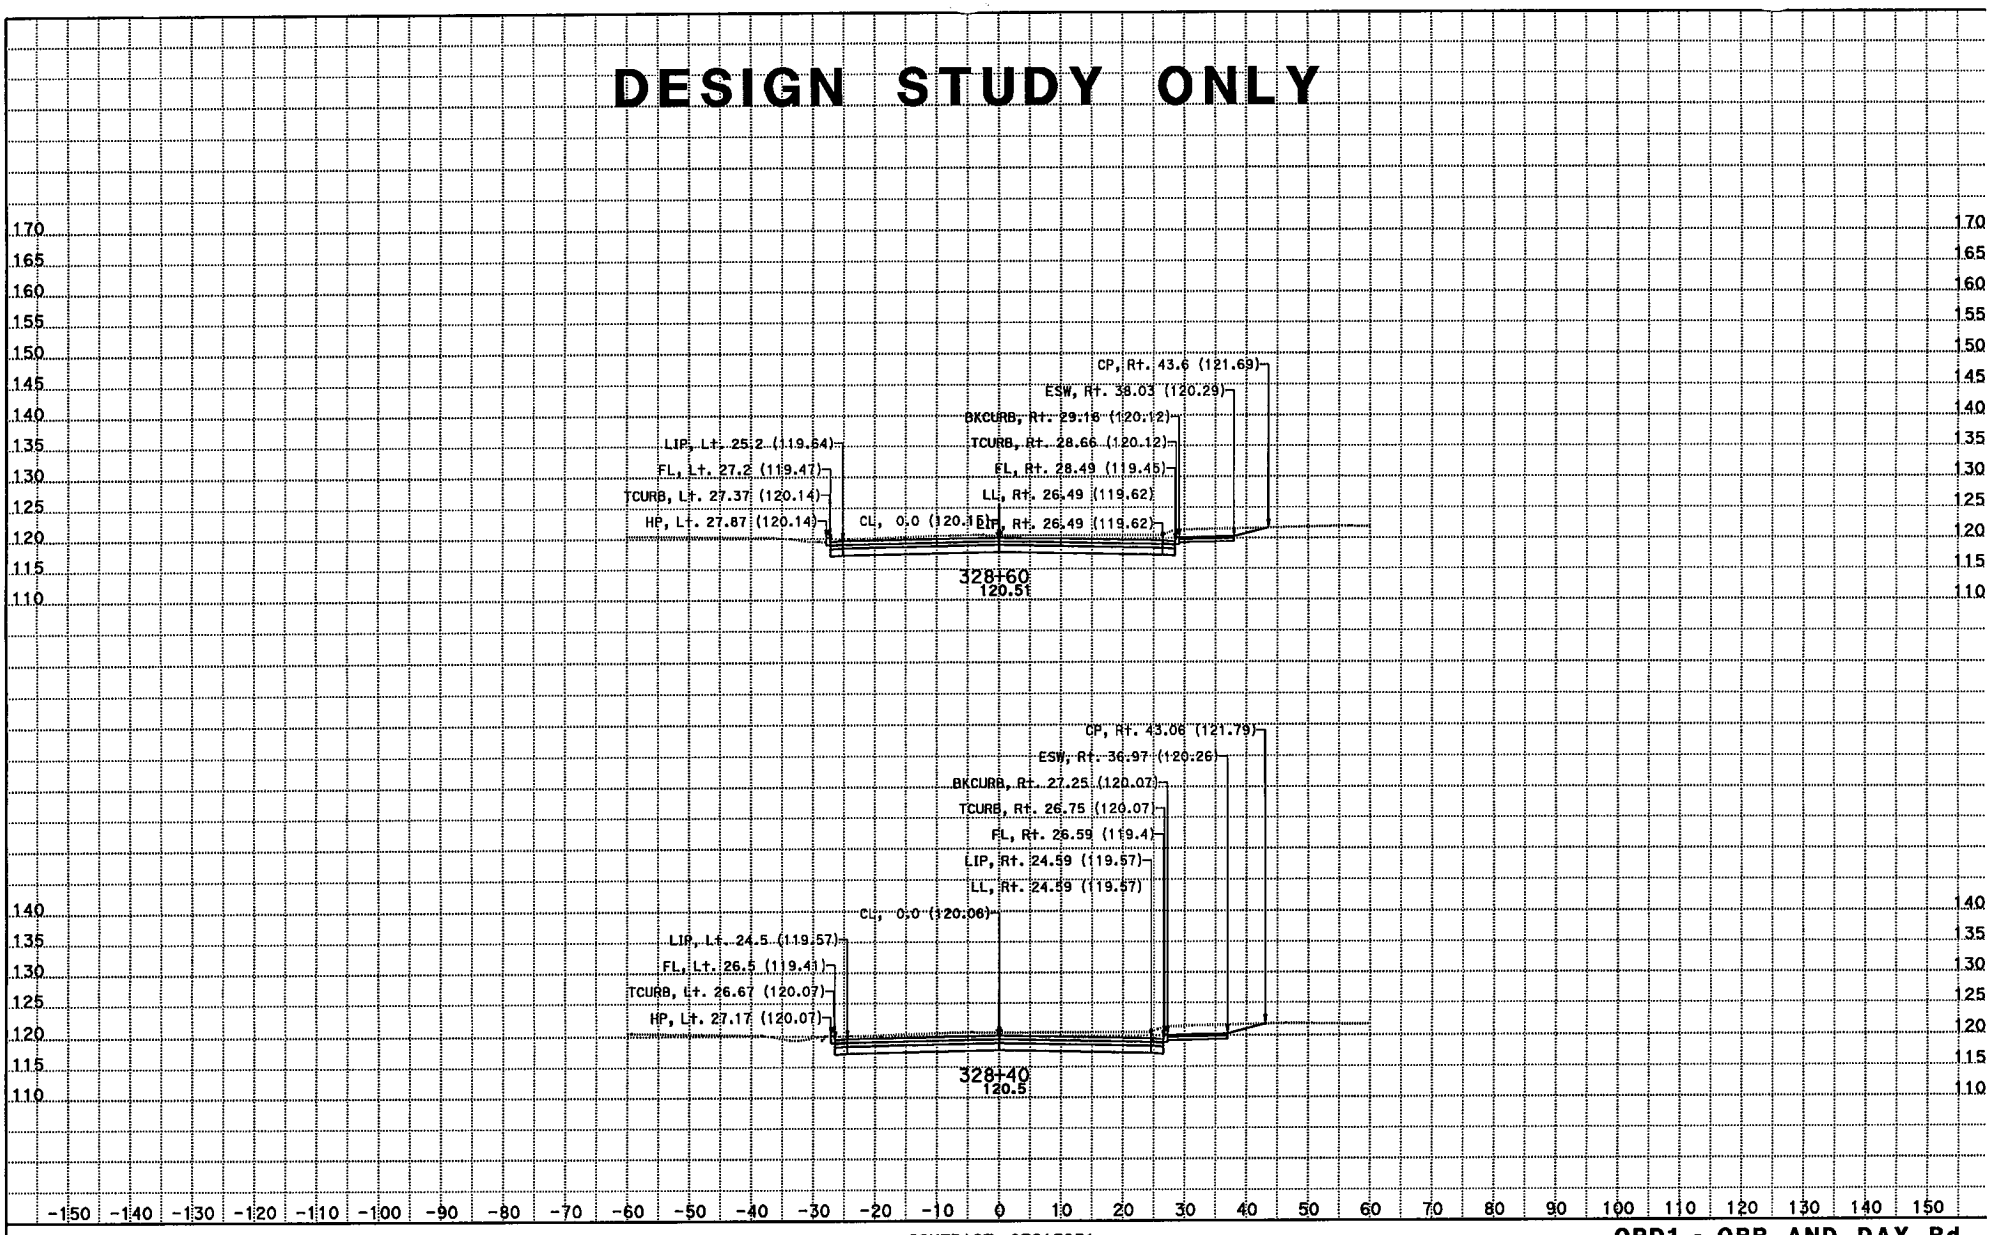

CREATED BY: Kevin Q Nguyen
DATE: 11/29/2012
KC Project: 215951 File: D:\JUNK*951\dord1.ear

CONTRACT: 07215951
DIST/CO/RTE/PM: 07/LA/05/0.0-7.6
PROJECT ID: 215951

SCALE: 1" = 10' Horiz.
1" = 10' Vert.

All Dimensions are US Survey Feet

ORD1 - ORR AND DAY Rd
CROSS SECTIONS

SHEET 34 OF XXX

DESIGN STUDY ONLY

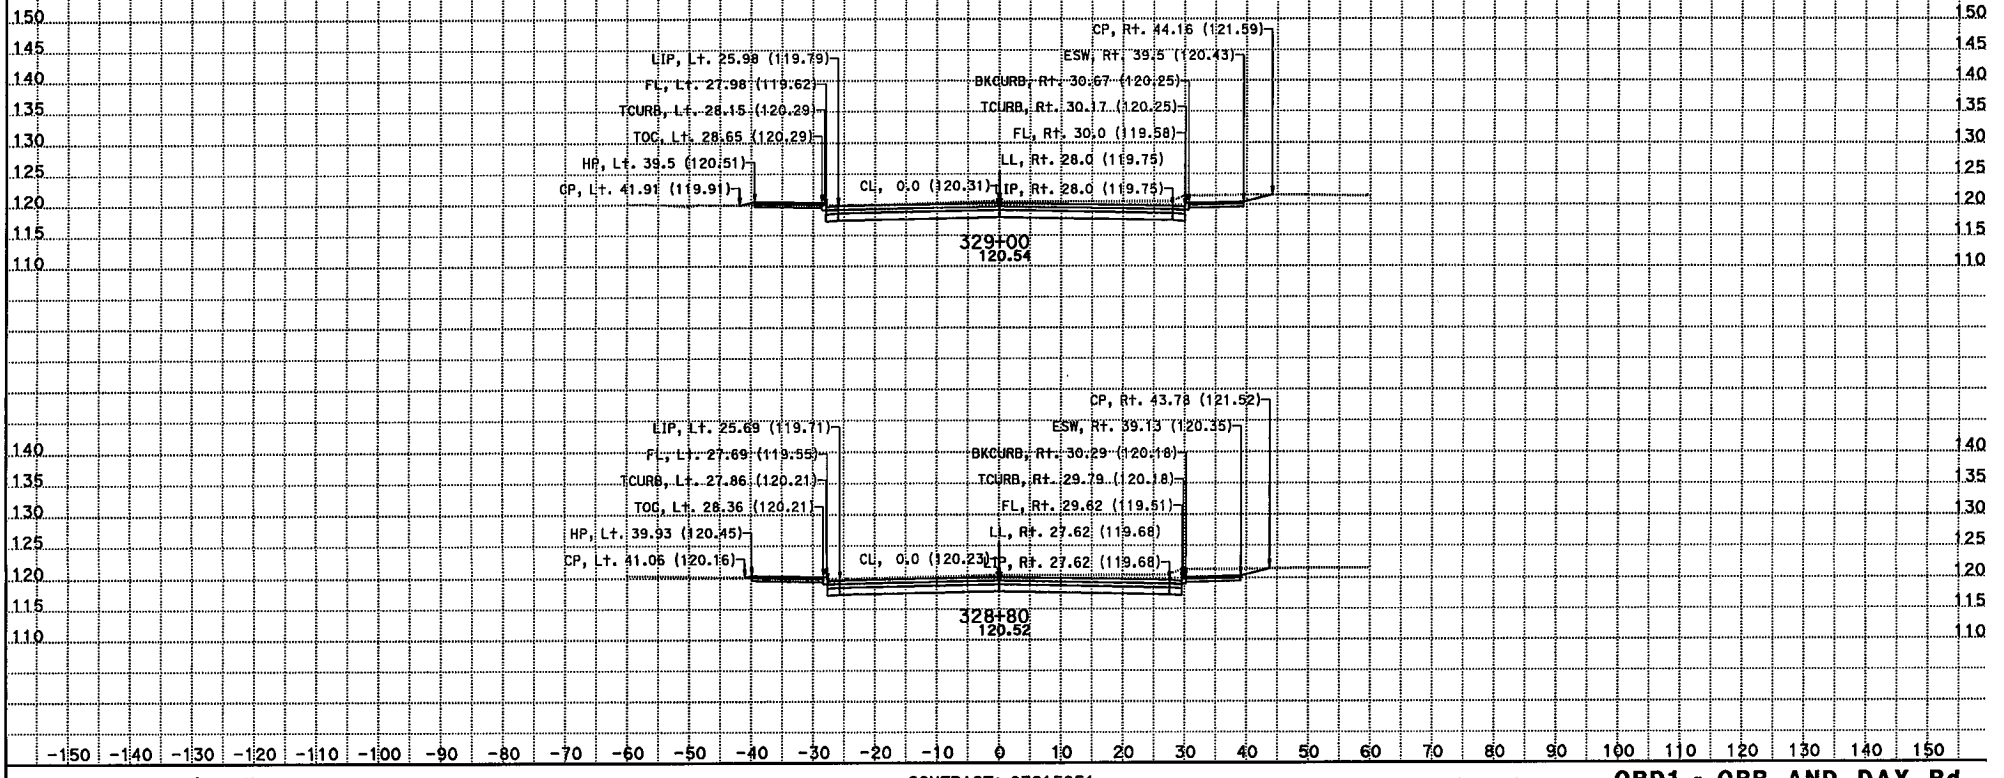

CREATED BY: Kevin Q Nguyen
DATE: 11/29/2012
KC Project: 215951 File: D:\JUNK*951\dord1.ear

CONTRACT: 07215951
DIST/CO/RTE/PM: 07/LA/05/0.0-7.6
PROJECT ID: 215951

SCALE: 1" = 10' Horiz.
1" = 10' Vert.
All Dimensions are US Survey Feet

ORD1 - ORR AND DAY Rd
CROSS SECTIONS
SHEET 35 OF XXX

DESIGN STUDY ONLY

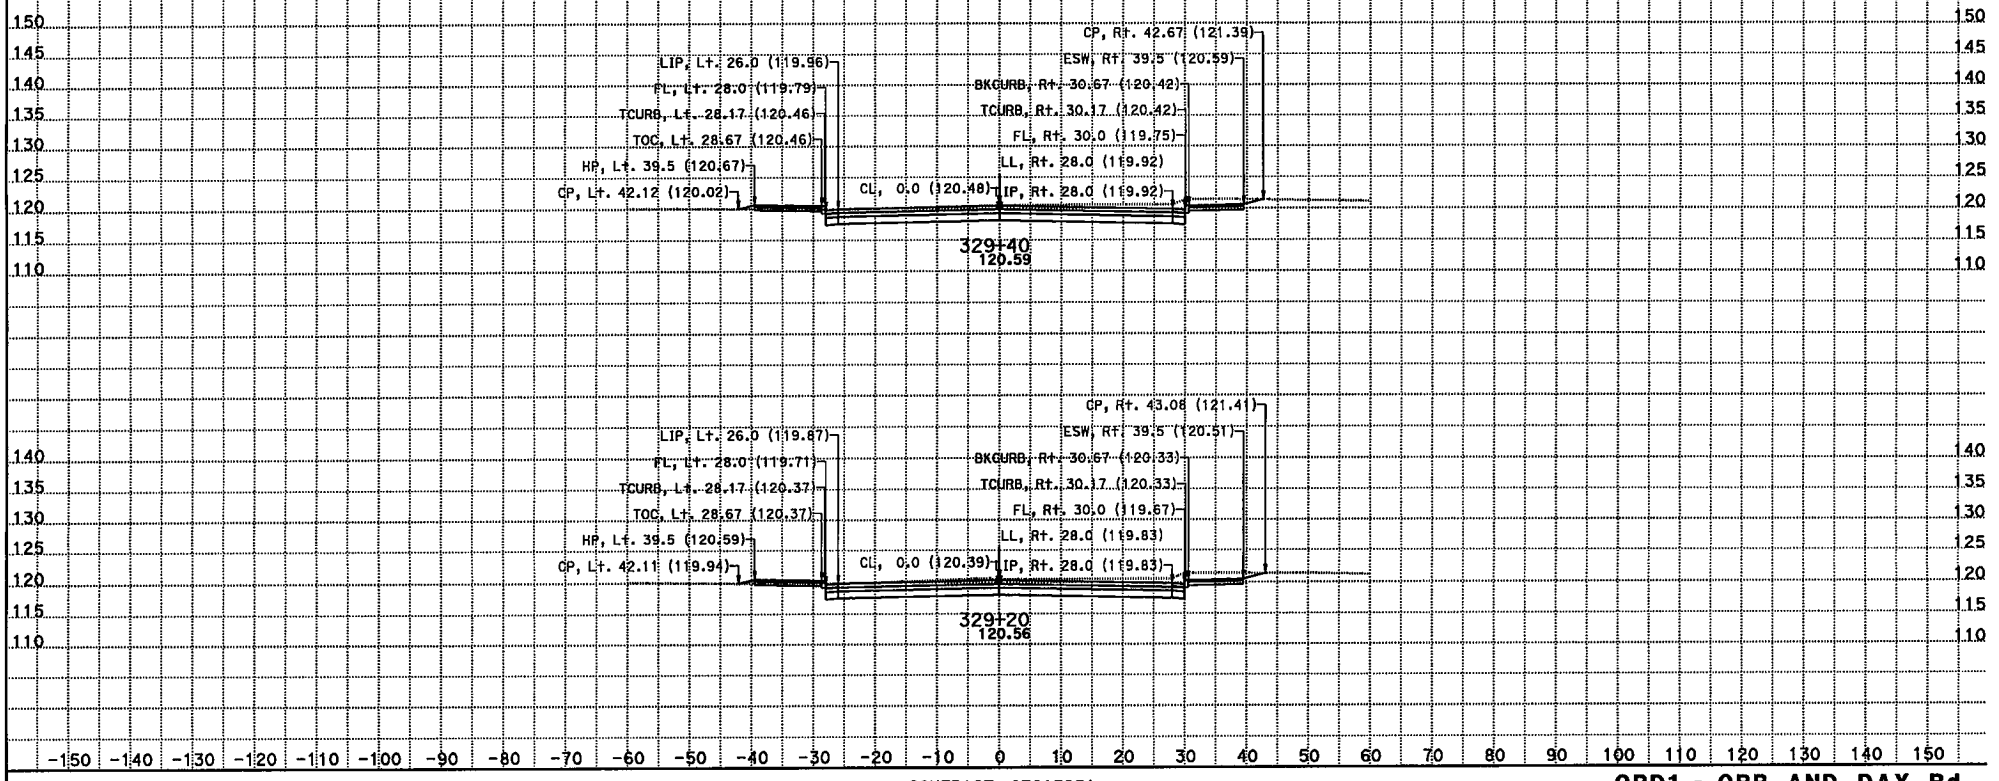

CREATED BY: Kevin Q Nguyen
DATE: 11/29/2012
KC Project: 215951 File: D:\JUNK*951\dord1.ear

CONTRACT: 07215951
DIST/CO/RTE/PM: 07/LA/05/0.0-7.6
PROJECT ID: 215951

SCALE: 1" = 10' Horiz.
1" = 10' Vert.
All Dimensions are US Survey Feet

ORD1 - ORR AND DAY Rd
CROSS SECTIONS
SHEET 36 OF XXX

DESIGN STUDY ONLY

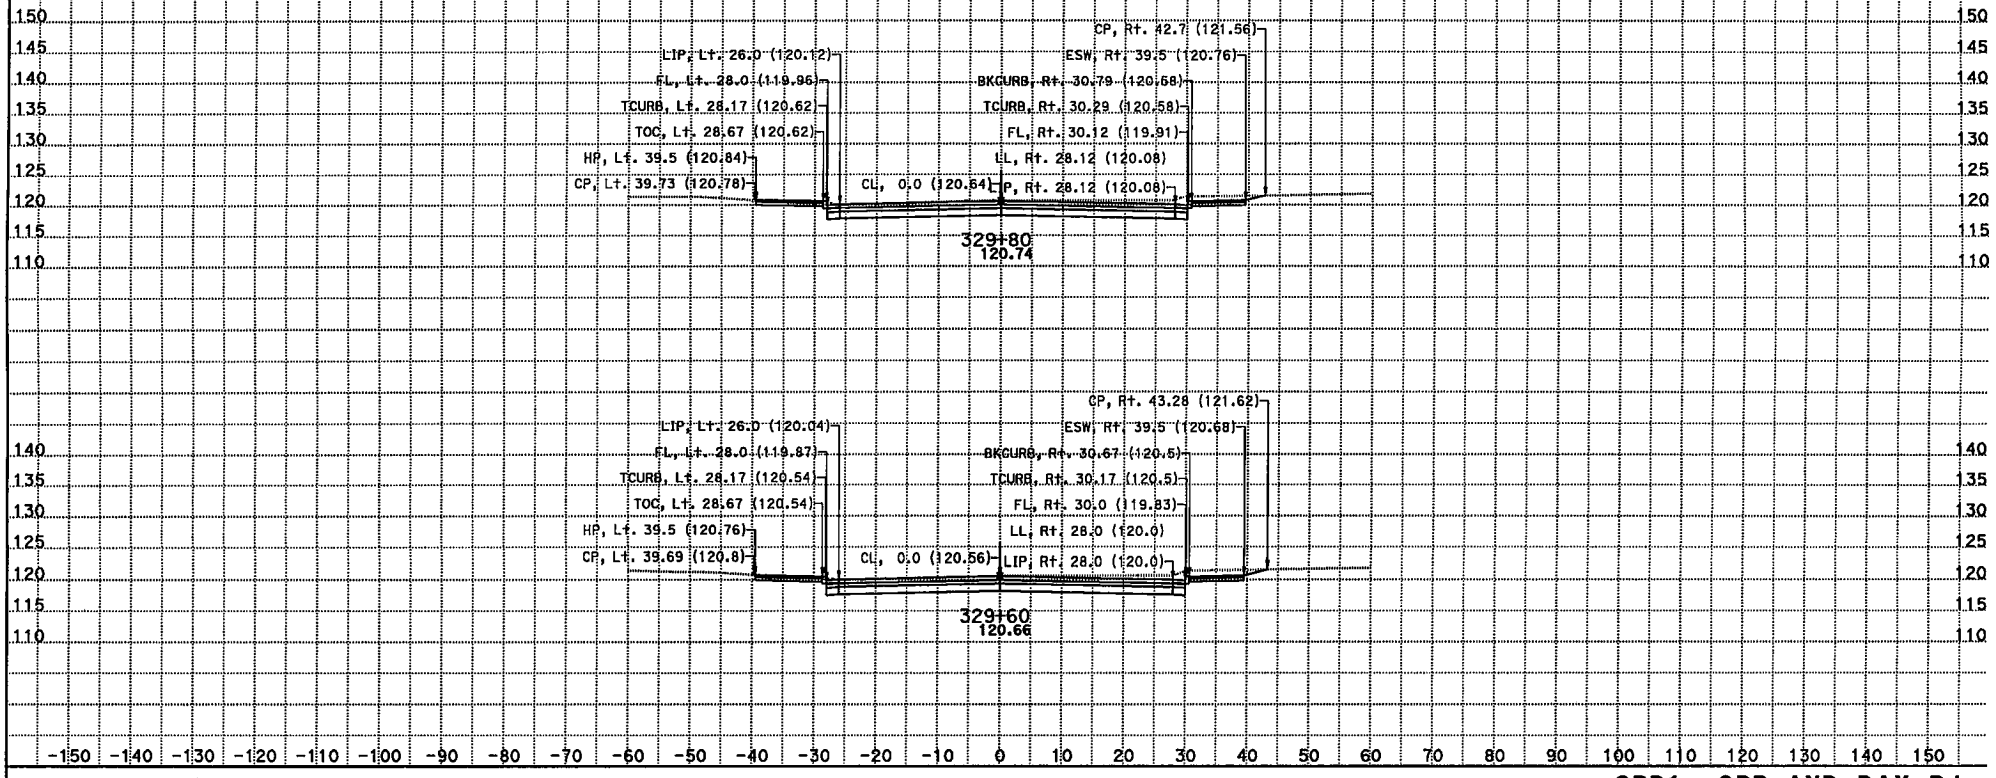

CREATED BY: Kevin Q Nguyen
DATE: 11/29/2012
KC Project: 215951 File: D:\JUNK*951\dord1.ear

CONTRACT: 07215951
DIST/CO/RTE/PM: 07/LA/05/0.0-7.6
PROJECT ID: 215951

SCALE: 1" = 10' Horiz.
1" = 10' Vert.

All Dimensions are US Survey Feet

ORD1 - ORR AND DAY Rd CROSS SECTIONS

SHEET 37 OF XXX

DESIGN STUDY ONLY

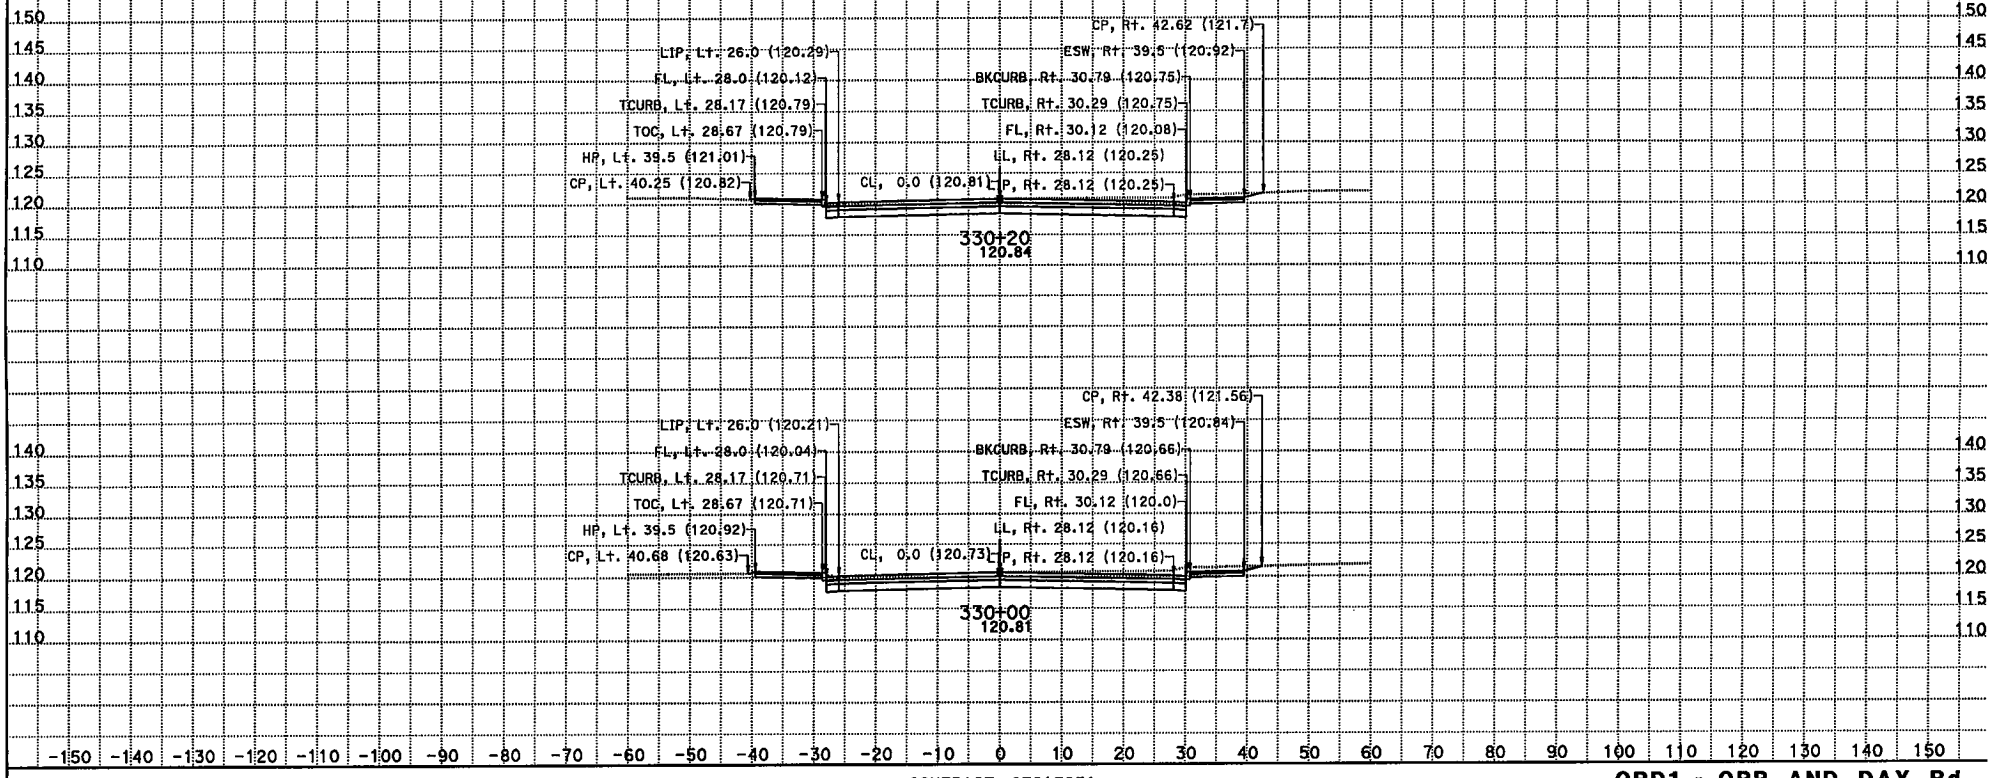

CREATED BY: Kevin Q Nguyen
DATE: 11/29/2012
KC Project: 215951 File: D:\JUNK*951\dord1.ear

CONTRACT: 07215951
DIST/CO/RTE/PM: 07/LA/05/0.0-7.6
PROJECT ID: 215951

SCALE: 1" = 10' Horiz.
1" = 10' Vert.
All Dimensions are US Survey Feet

ORD1 - ORR AND DAY Rd
CROSS SECTIONS
SHEET 38 OF XXX

DESIGN STUDY ONLY

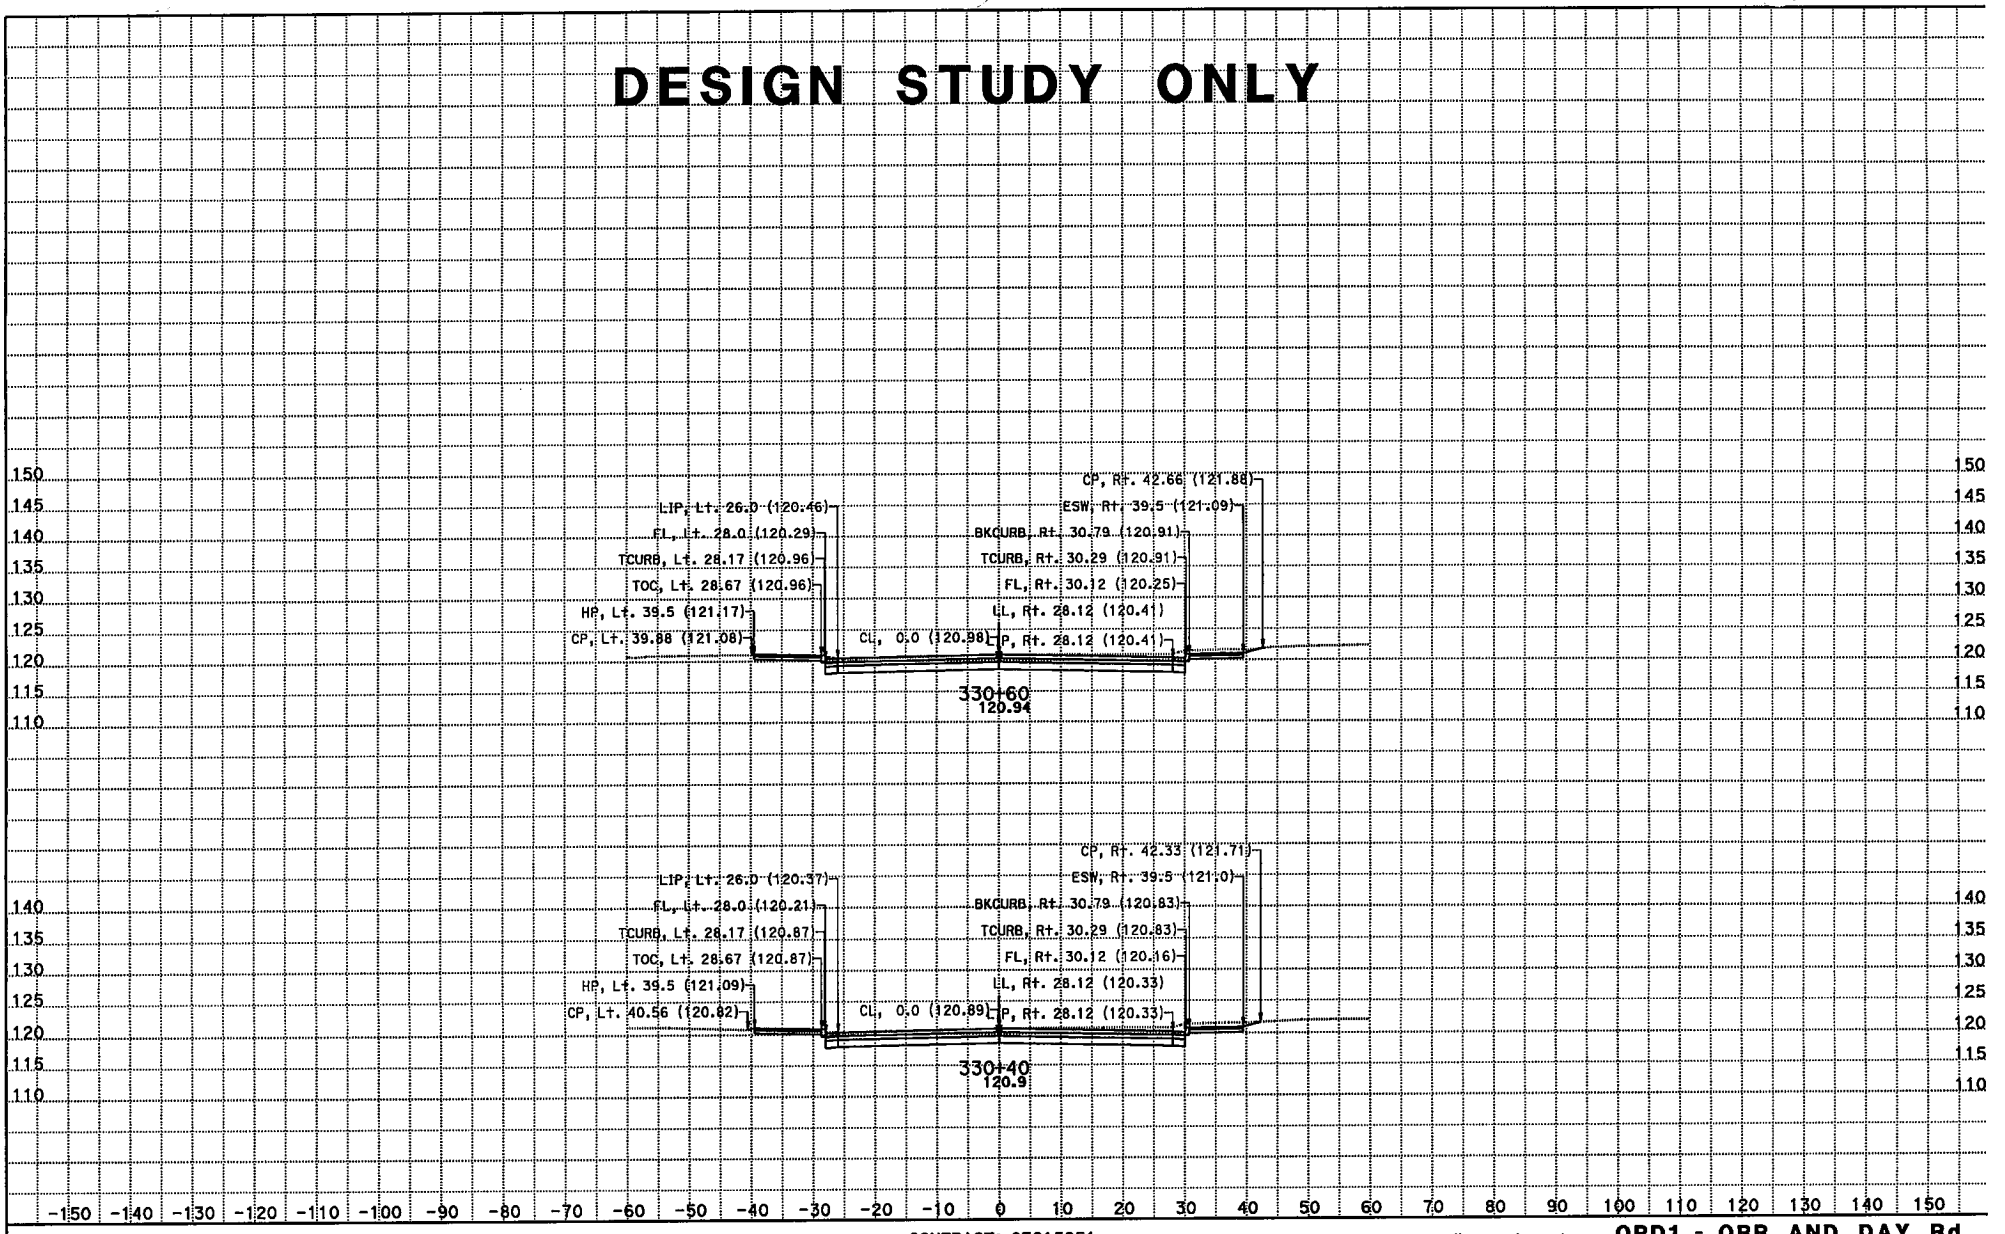

CREATED BY: Kevin Q Nguyen
DATE: 11/29/2012
KC Project: 215951 File: D:\JUNK*951\dord1.ear

CONTRACT: 07215951
DIST/CO/RTE/PM: 07/LA/05/0.0-7.6
PROJECT ID: 215951

SCALE: 1" = 10' Horiz.
1" = 10' Vert.
All Dimensions are US Survey Feet

ORD1 - ORR AND DAY Rd
CROSS SECTIONS
SHEET 39 OF XXX

DESIGN STUDY ONLY

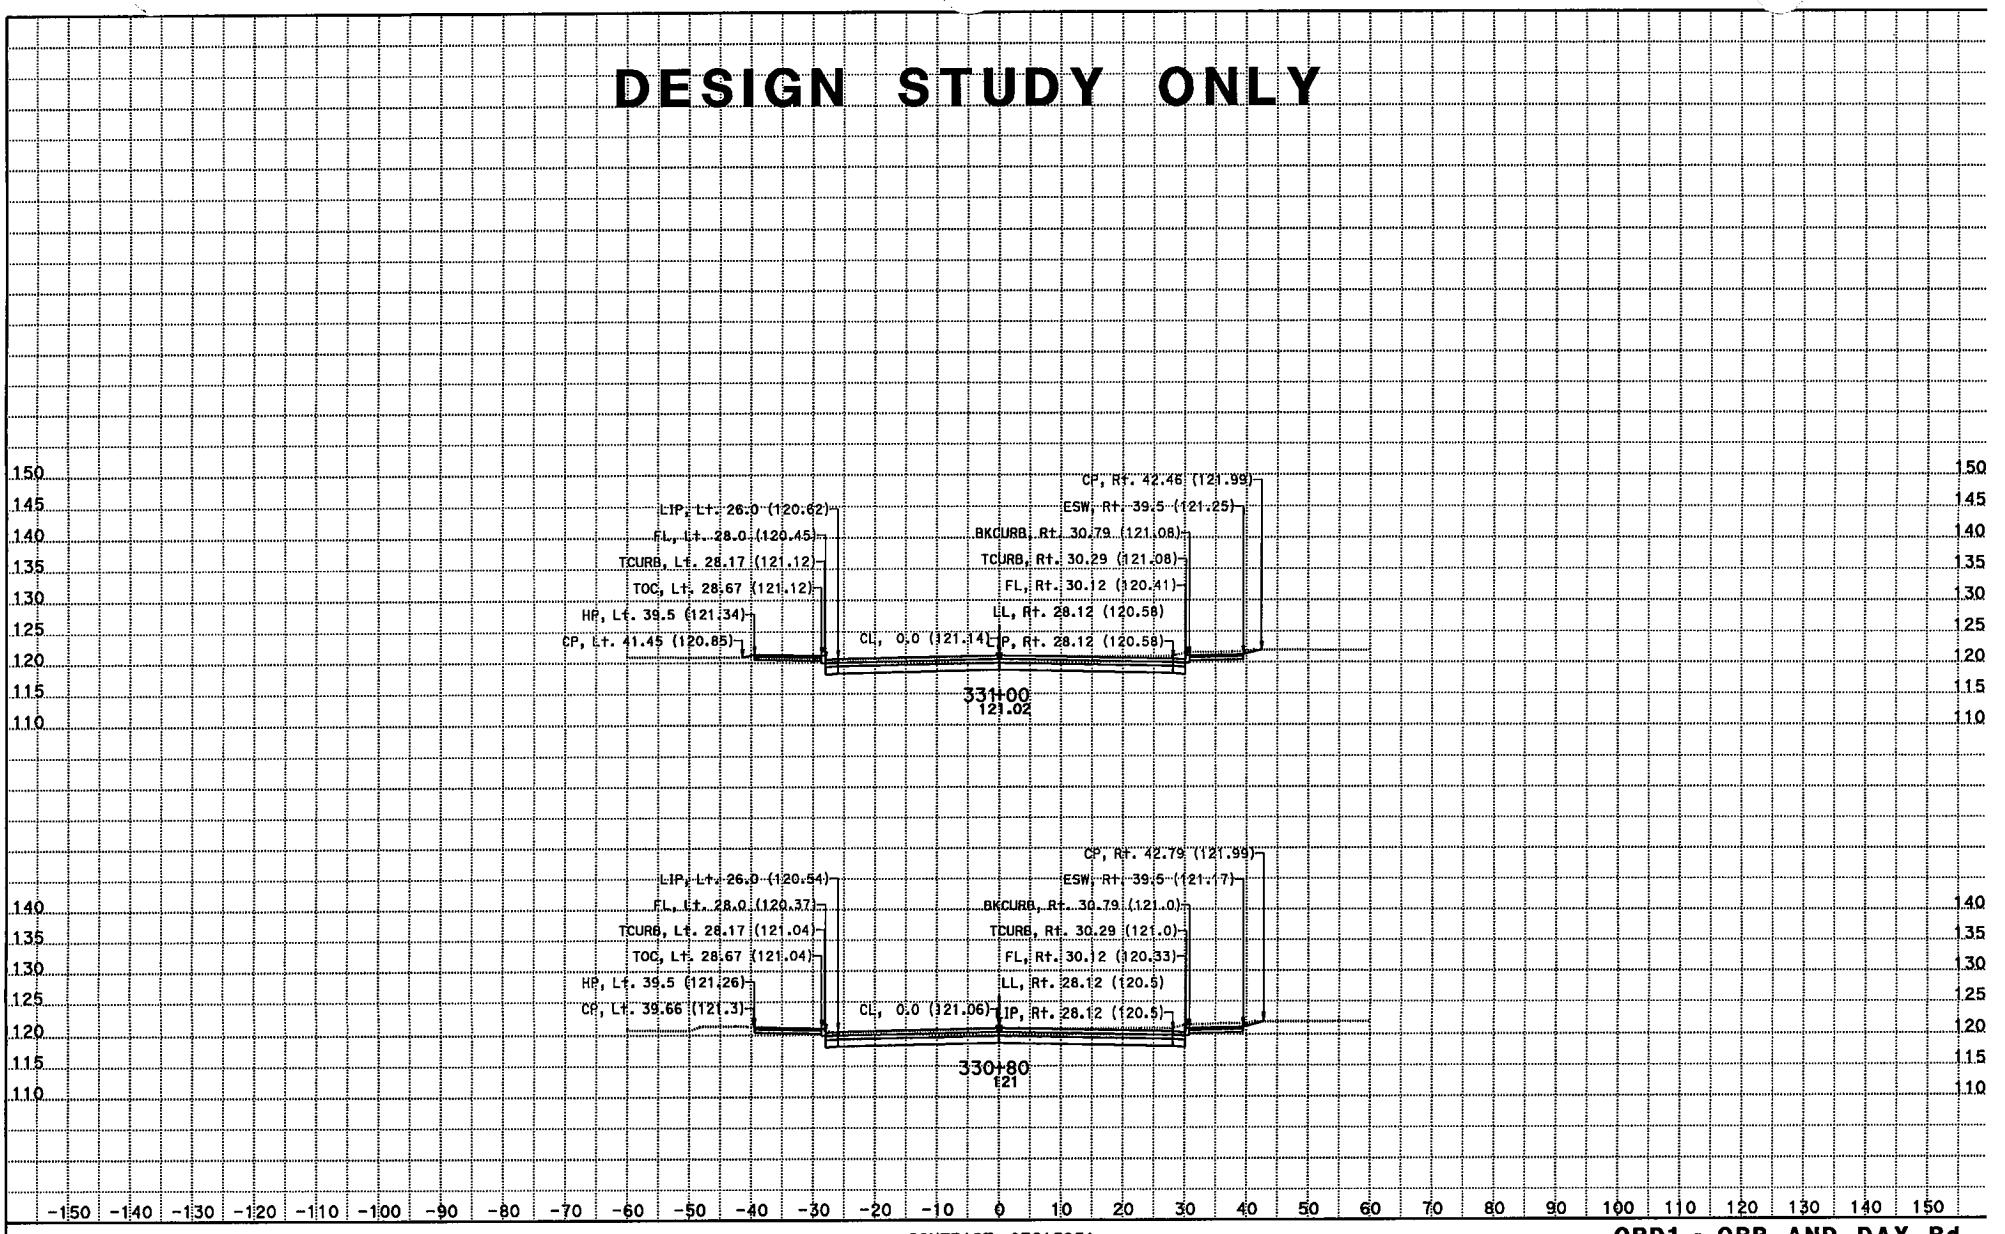

CREATED BY: Kevin Q Nguyen
DATE: 11/29/2012
KC Project: 215951 File: D:\JUNK*951\dord1.ear

CONTRACT: 07215951
DIST/CO/RTE/PM: 07/LA/05/0.0-7.6
PROJECT ID: 215951

SCALE: 1" = 10' Horiz.
1" = 10' Vert.
All Dimensions are US Survey Feet

ORD1 - ORR AND DAY Rd
CROSS SECTIONS

DESIGN STUDY ONLY

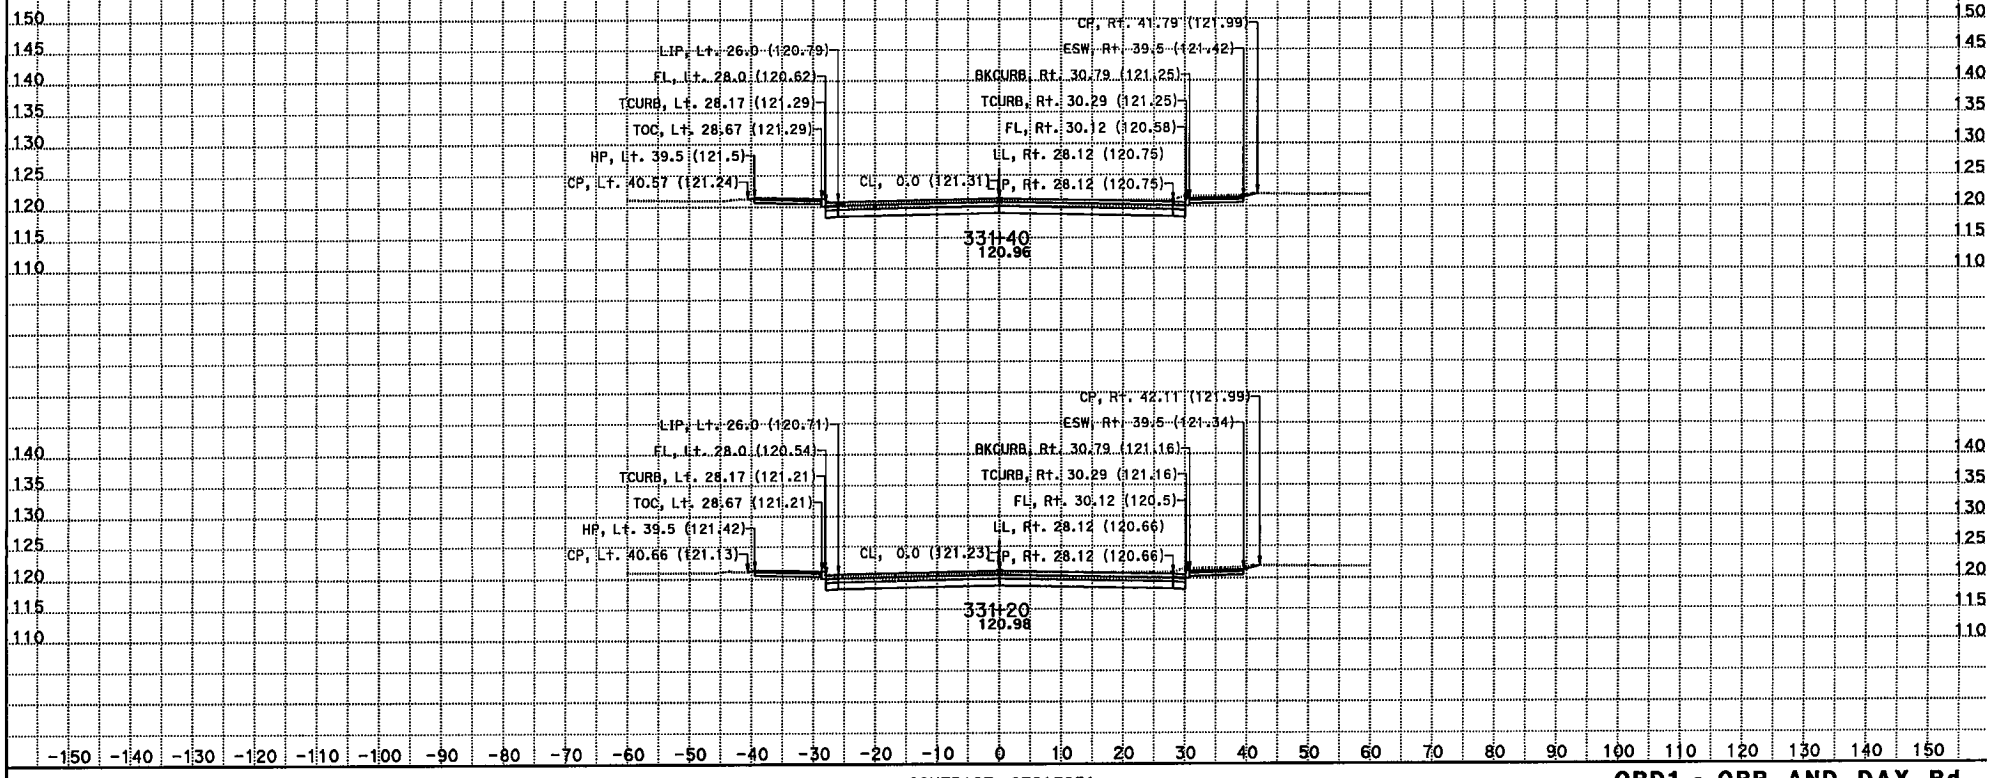

CREATED BY: Kevin Q Nguyen
DATE: 11/29/2012
KC Project: 215951 File: D:\JUNK*951\dord1.ear

CONTRACT: 07215951
DIST/CO/RTE/PM: 07/LA/05/0.0-7.6
PROJECT ID: 215951

SCALE: 1" = 10' Horiz.
1" = 10' Vert.

All Dimensions are US Survey Feet

ORD1 - ORR AND DAY Rd
CROSS SECTIONS

SHEET 41 OF XXX

DESIGN STUDY ONLY

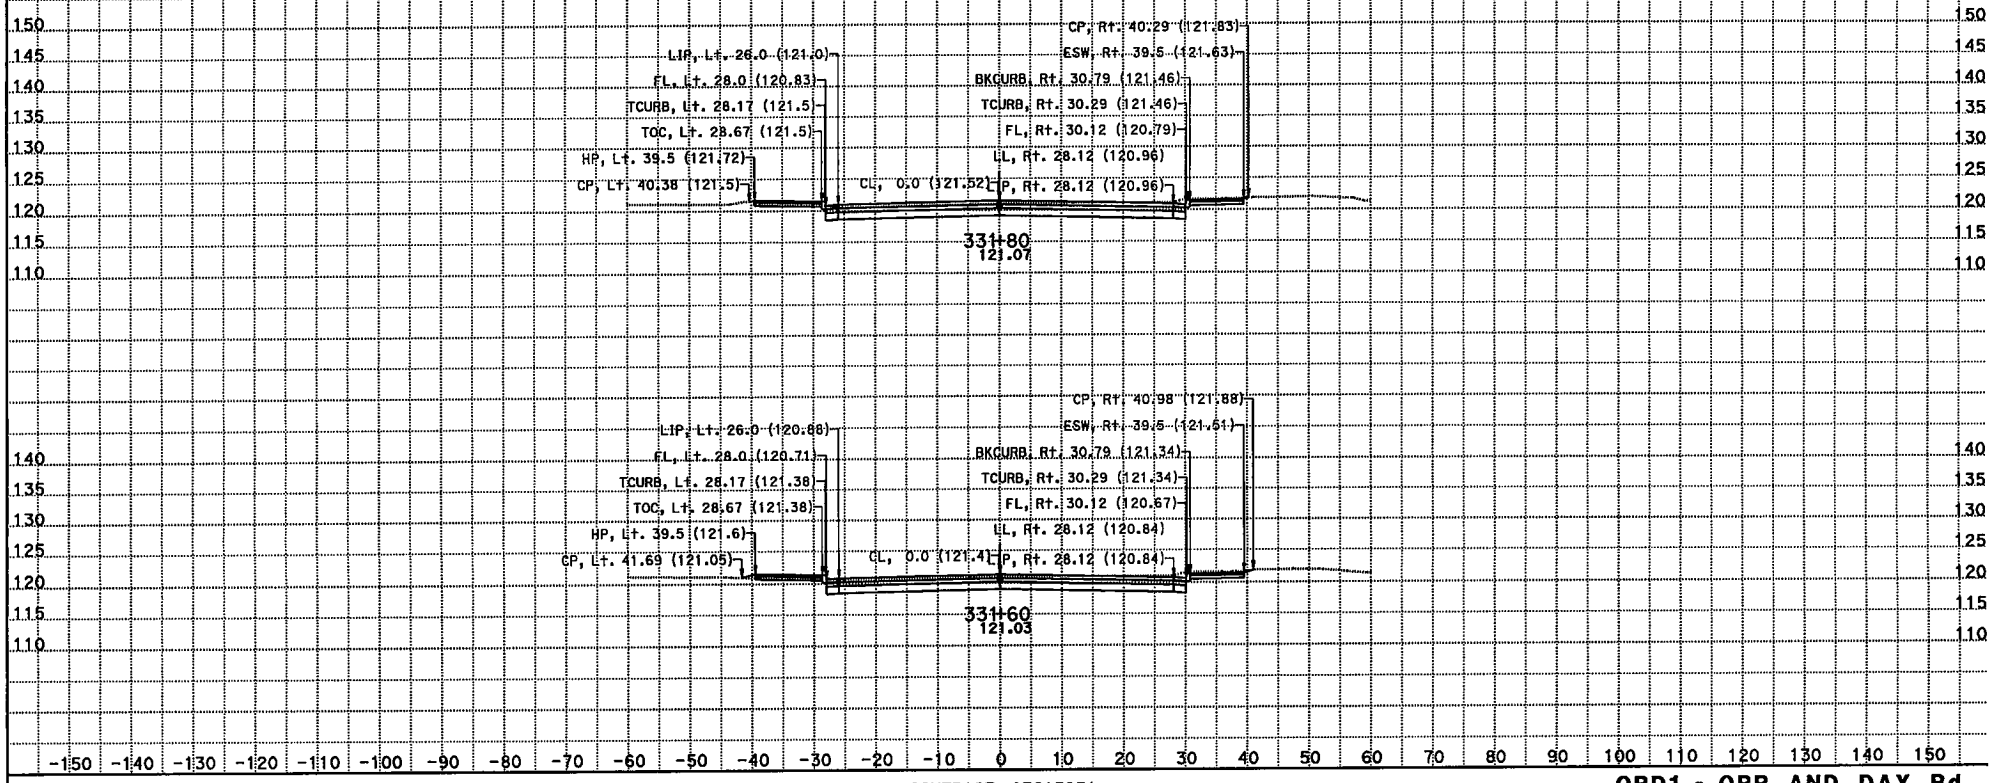

CREATED BY: Kevin Q Nguyen
DATE: 11/29/2012
KC Project: 215951 File: D:\JUNK*951\dord1.ear

CONTRACT: 07215951
DIST/CO/RTE/PM: 07/LA/05/0.0-7.6
PROJECT ID: 215951

SCALE: 1" = 10' Horiz.
1" = 10' Vert.

All Dimensions are US Survey Feet

ORD1 - ORR AND DAY Rd
CROSS SECTIONS

DESIGN STUDY ONLY

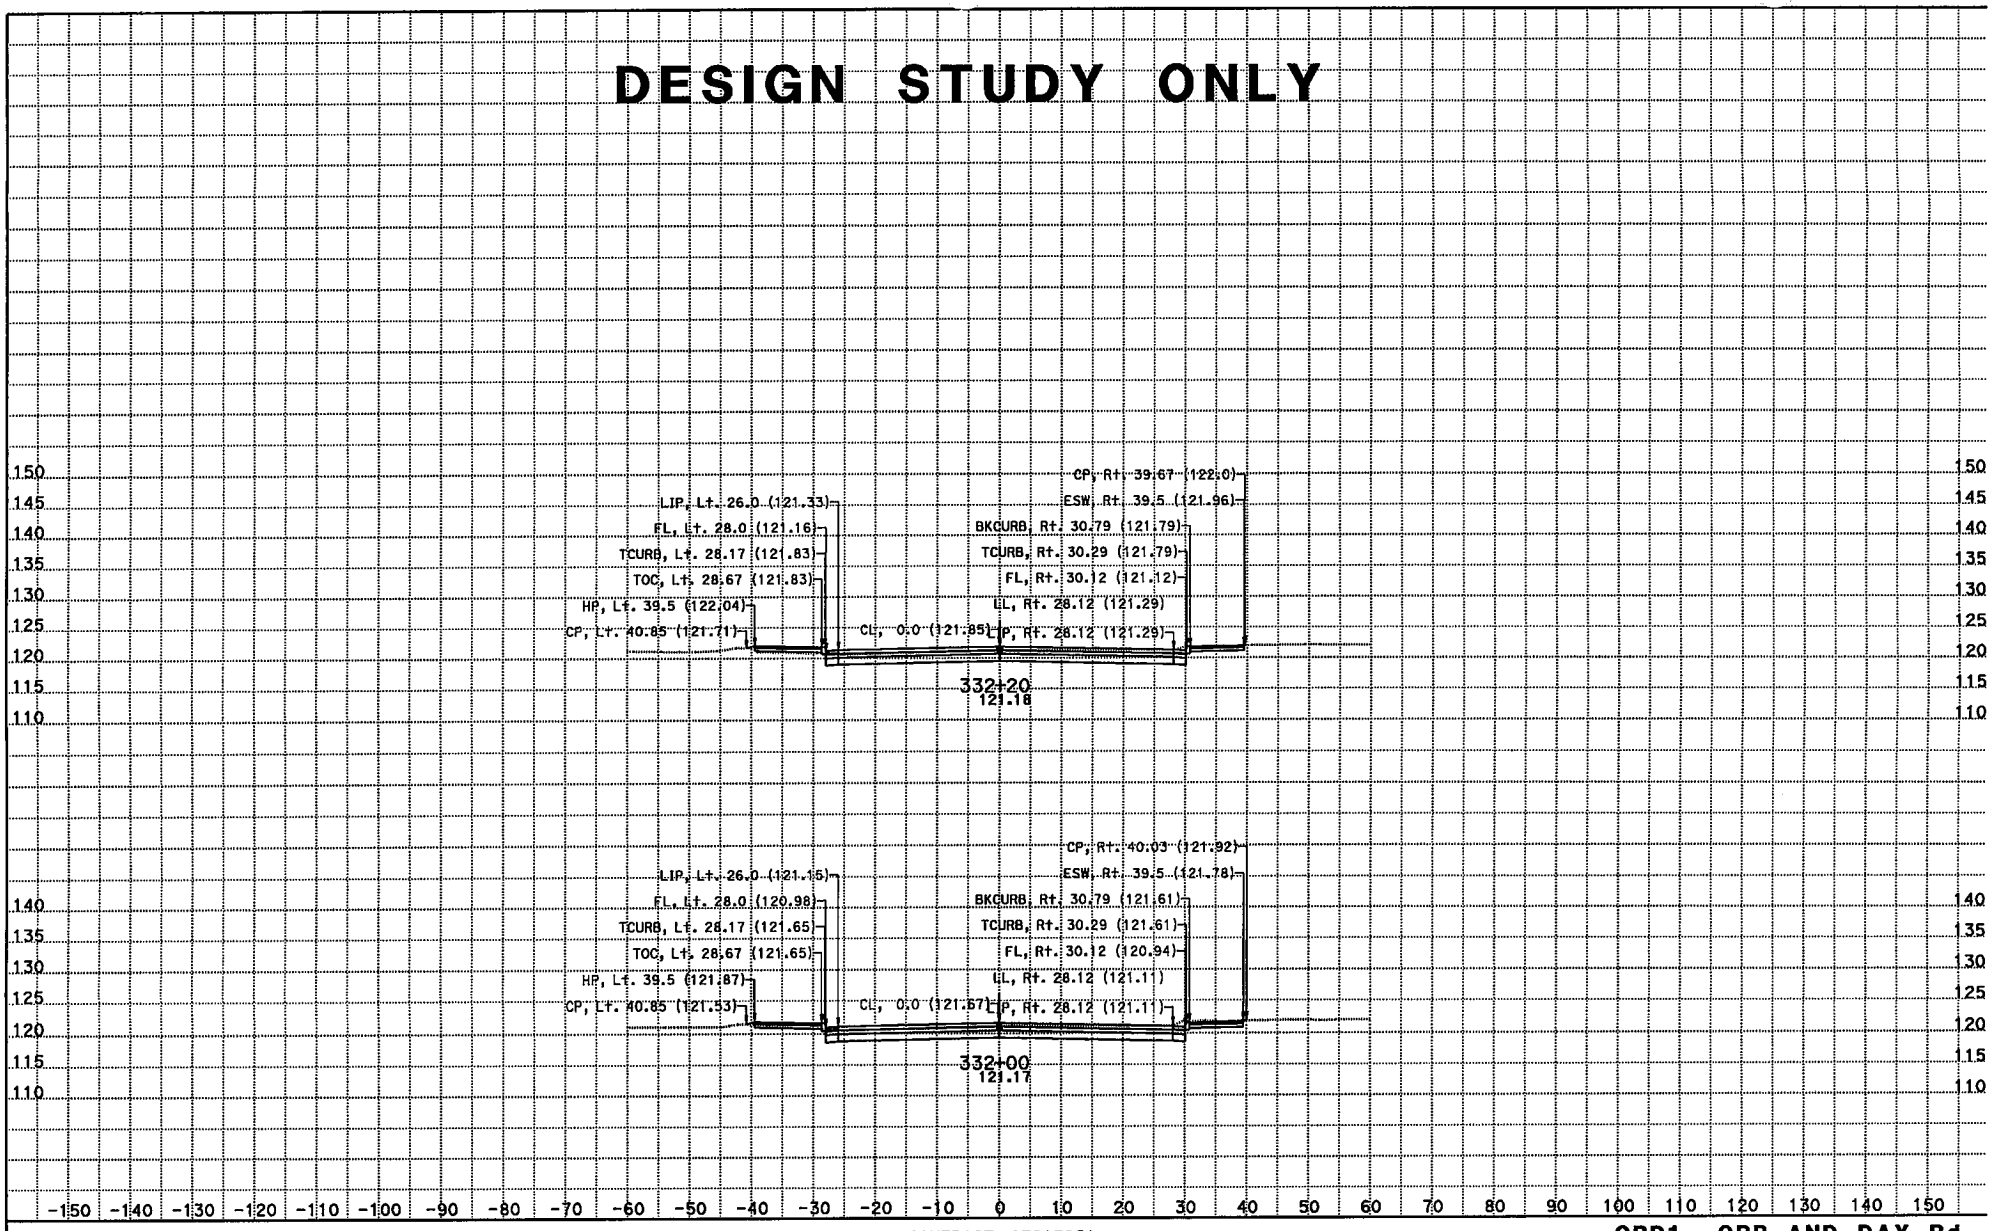

CREATED BY: Kevin Q Nguyen
DATE: 11/29/2012
KC Project: 215951 File: D:\JUNK*951\dord1.ear

CONTRACT: 07215951
DIST/CO/RTE/PM: 07/LA/05/0.0-7.6
PROJECT ID: 215951

SCALE: 1" = 10' Horiz.
1" = 10' Vert.
All Dimensions are US Survey Feet

ORD1 - ORR AND DAY Rd
CROSS SECTIONS

DESIGN STUDY ONLY

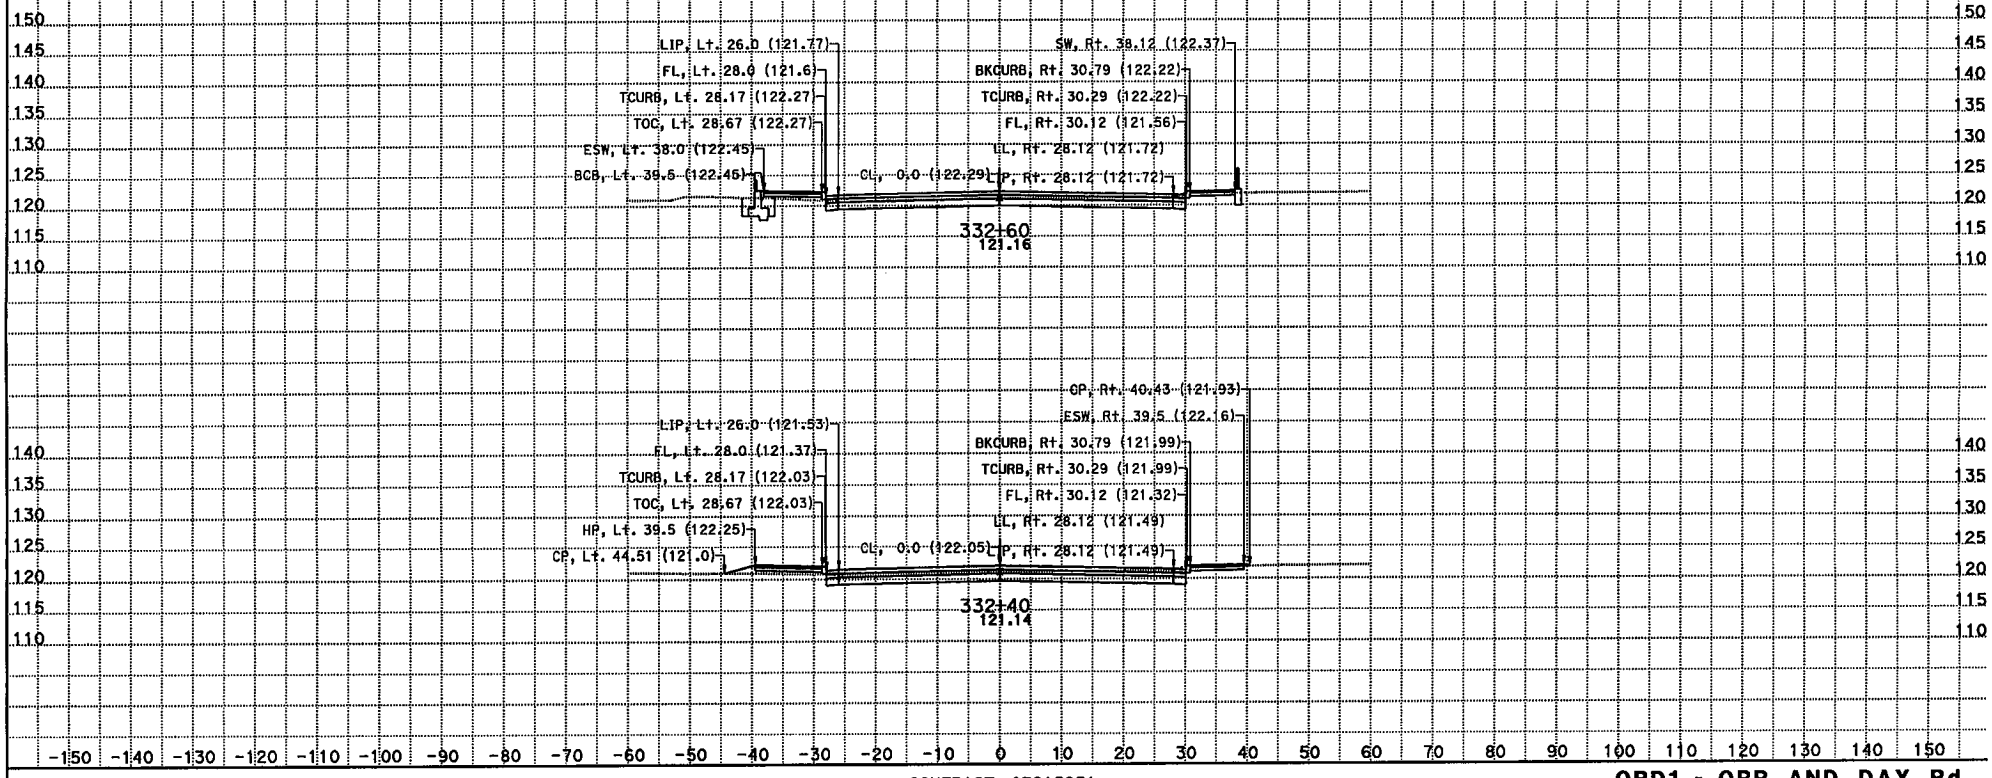

CREATED BY: Kevin Q Nguyen
DATE: 11/29/2012
KC Project: 215951 File: D:\JUNK*951\dord1.ear

CONTRACT: 07215951
DIST/CO/RTE/PM: 07/LA/05/0.0-7.6
PROJECT ID: 215951

SCALE: 1" = 10' Horiz.
1" = 10' Vert.
All Dimensions are US Survey Feet

ORD1 - ORR AND DAY Rd
CROSS SECTIONS
SHEET 44 OF XXX

DESIGN STUDY ONLY

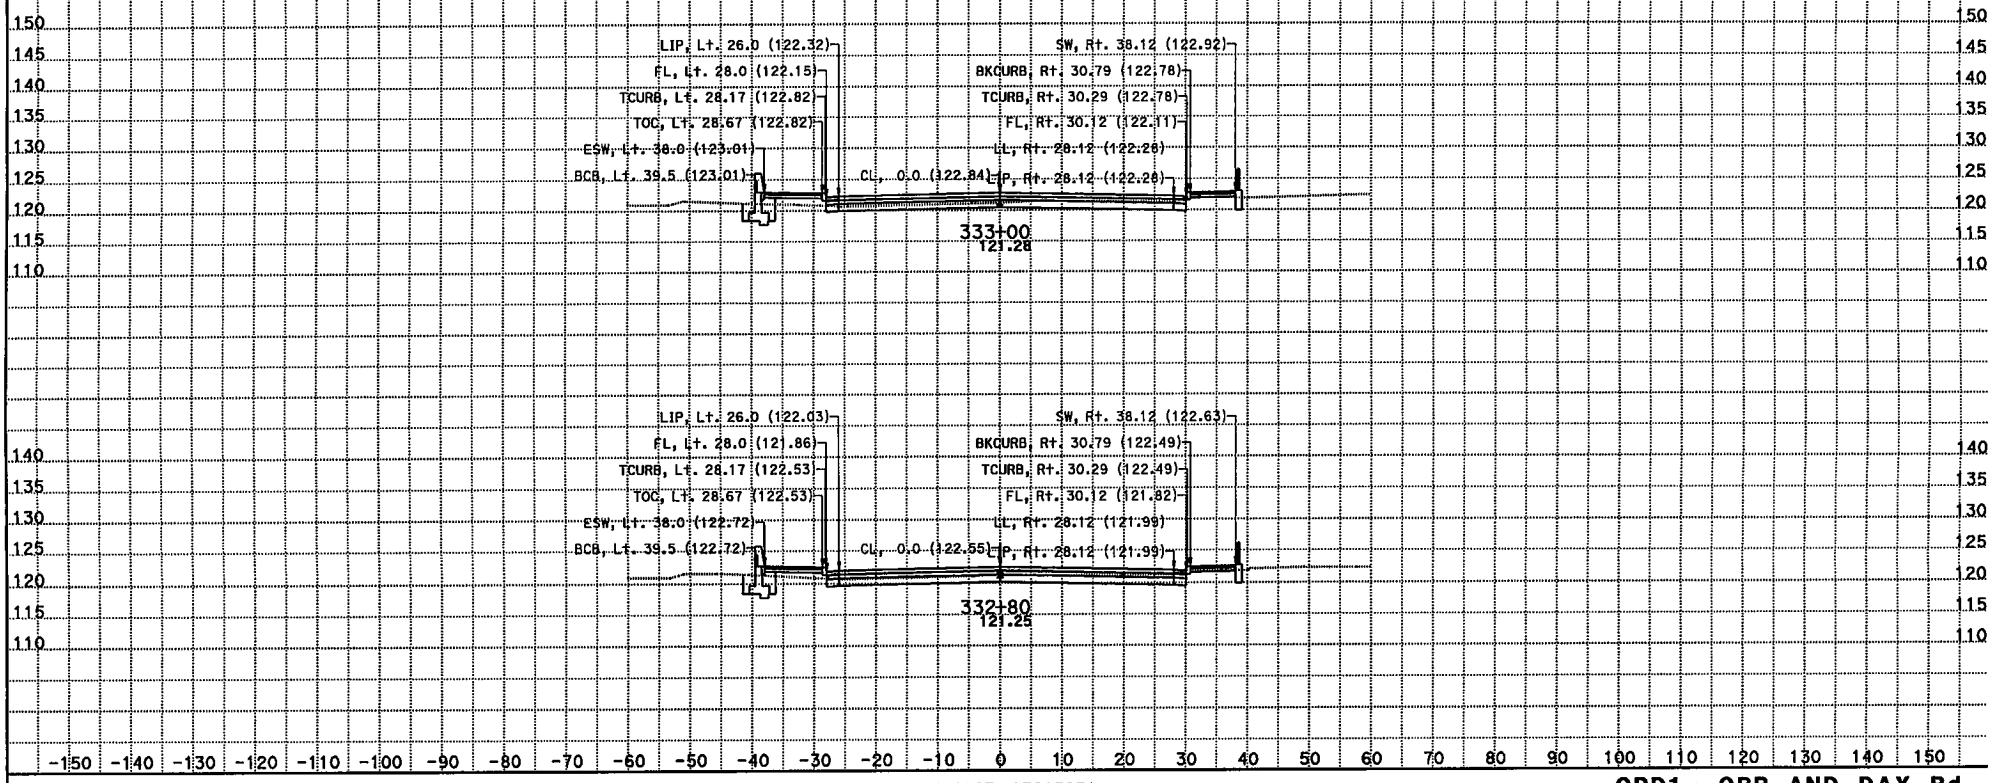

CREATED BY: Kevin Q Nguyen
DATE: 11/29/2012
KC Project: 215951 File: D:\JUNK*951\dord1.ear

CONTRACT: 07215951
DIST/CO/RTE/PM: 07/LA/05/0.0-7.6
PROJECT ID: 215951

SCALE: 1" = 10' Horiz.
1" = 10' Vert.
All Dimensions are US Survey Feet

ORD1 - ORR AND DAY Rd
CROSS SECTIONS

SHEET 45 OF XXX

DESIGN STUDY ONLY

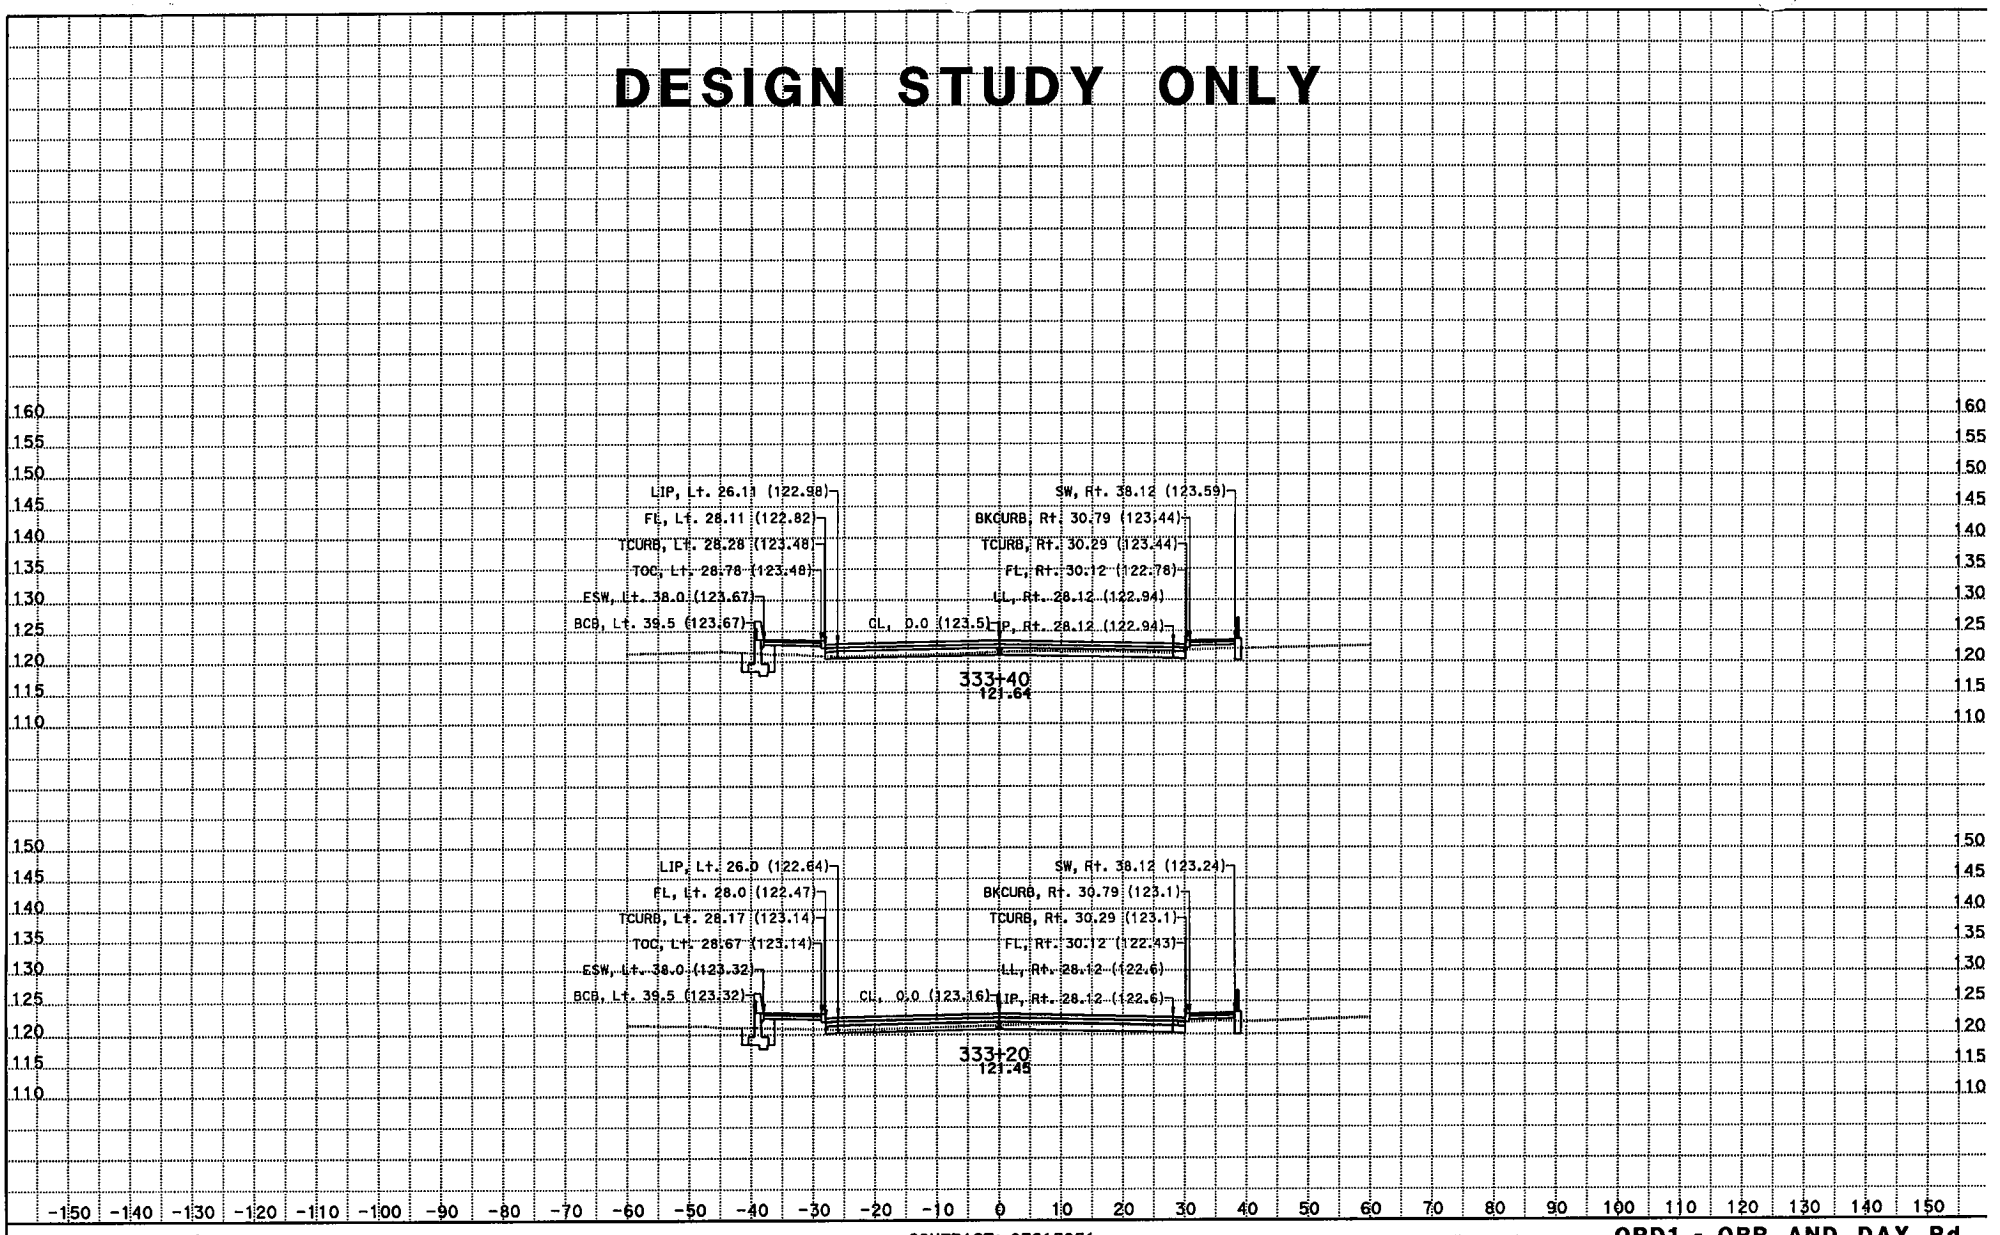

CREATED BY: Kevin Q Nguyen
DATE: 11/29/2012
KC Project: 215951 File: D:\JUNK*951\dord1.ear

CONTRACT: 07215951
DIST/CO/RTE/PM: 07/LA/05/0.0-7.6
PROJECT ID: 215951

SCALE: 1" = 10' Horiz.
1" = 10' Vert.
All Dimensions are US Survey Feet

ORD1 - ORR AND DAY Rd
CROSS SECTIONS
SHEET 46 OF XXX

DESIGN STUDY ONLY

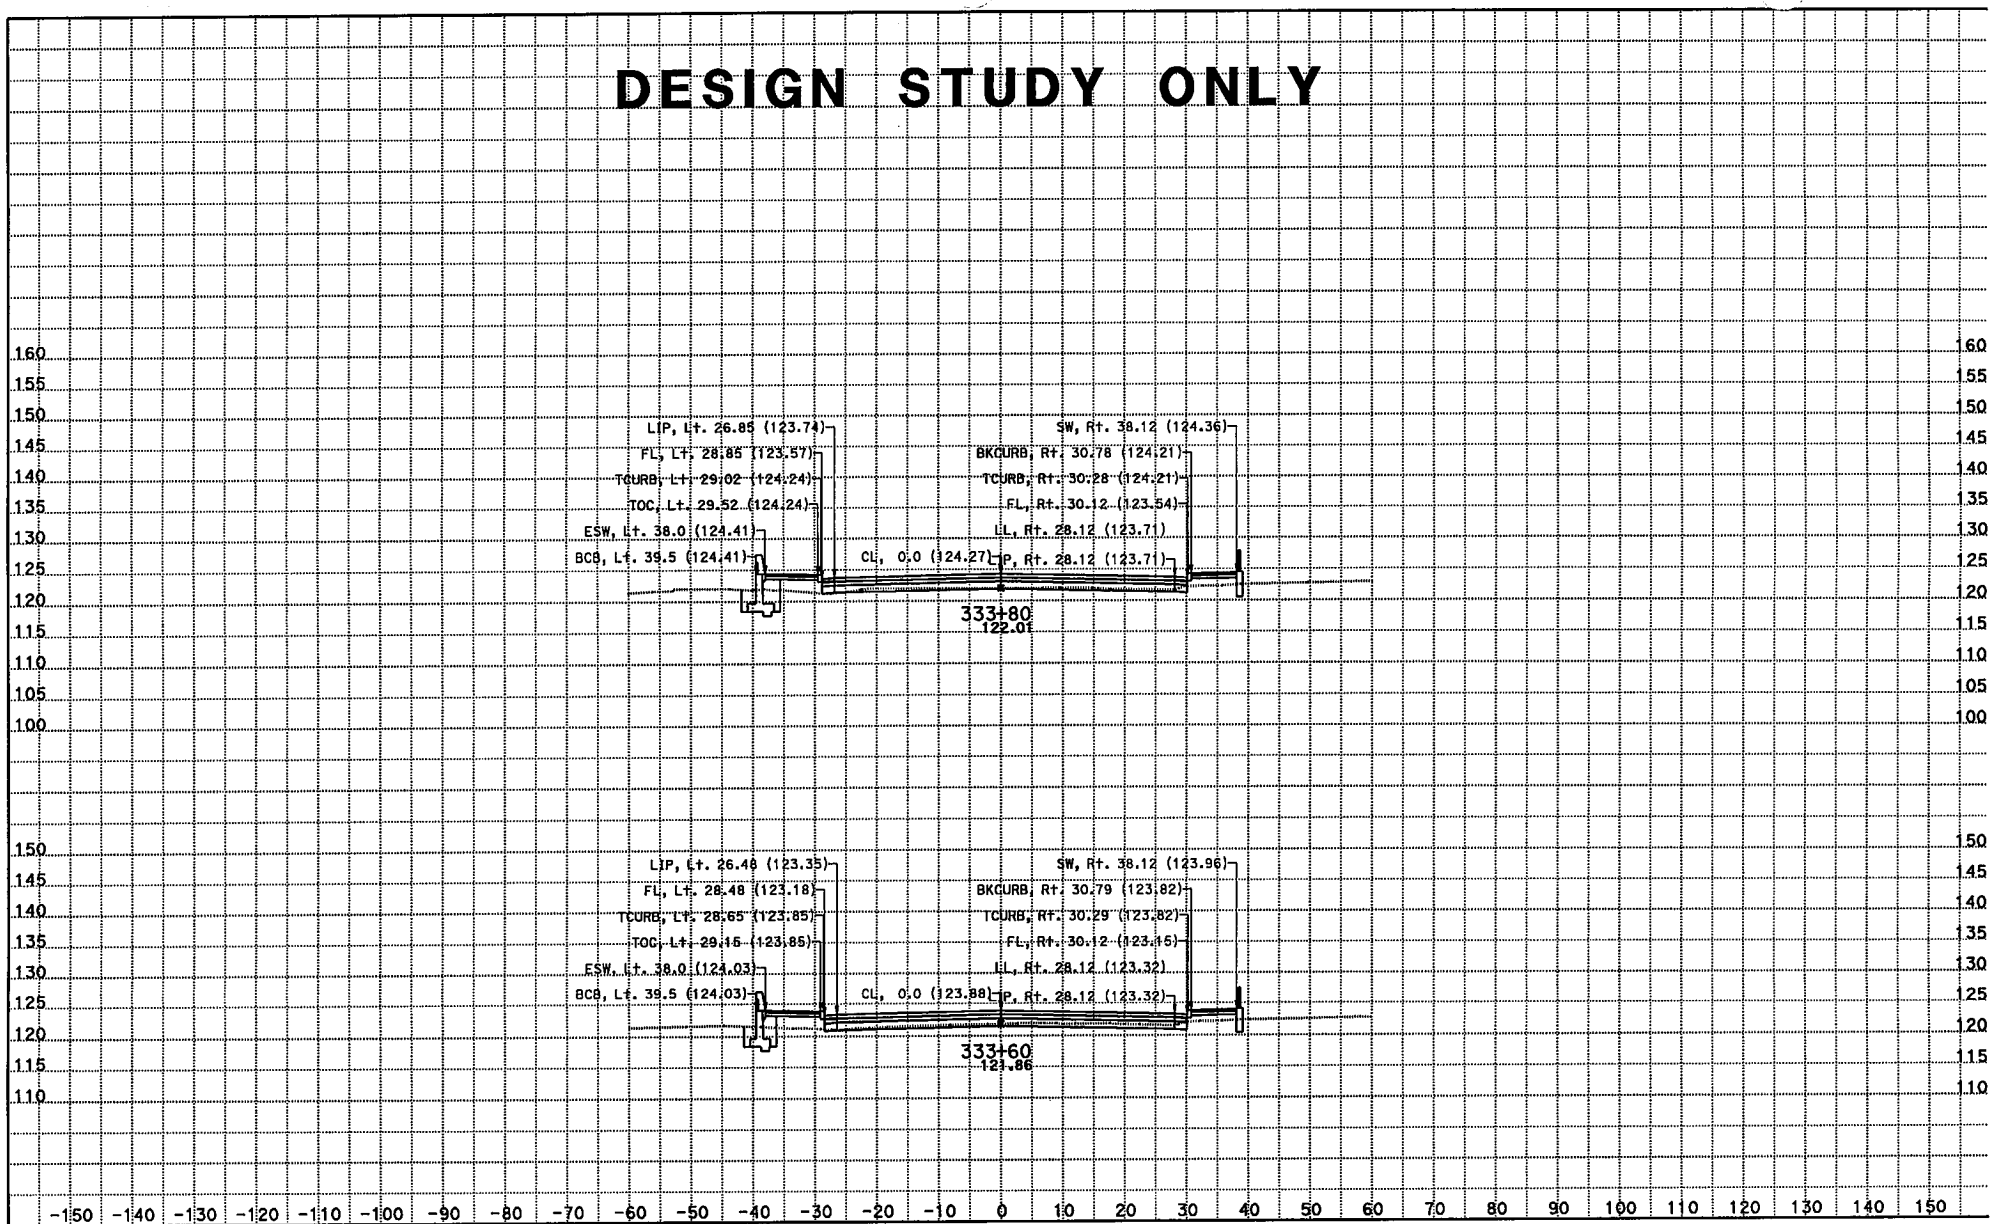

CREATED BY: Kevin Q Nguyen
DATE: 11/29/2012
KC Project: 215951 File: D:\JUNK*951\dord1.ear

CONTRACT: 07215951
DIST/CO/RTE/PM: 07/LA/05/0.0-7.6
PROJECT ID: 215951

SCALE: 1" = 10' Horiz.
1" = 10' Vert.
All Dimensions are US Survey Feet

ORD1 - ORR AND DAY Rd
CROSS SECTIONS

DESIGN STUDY ONLY

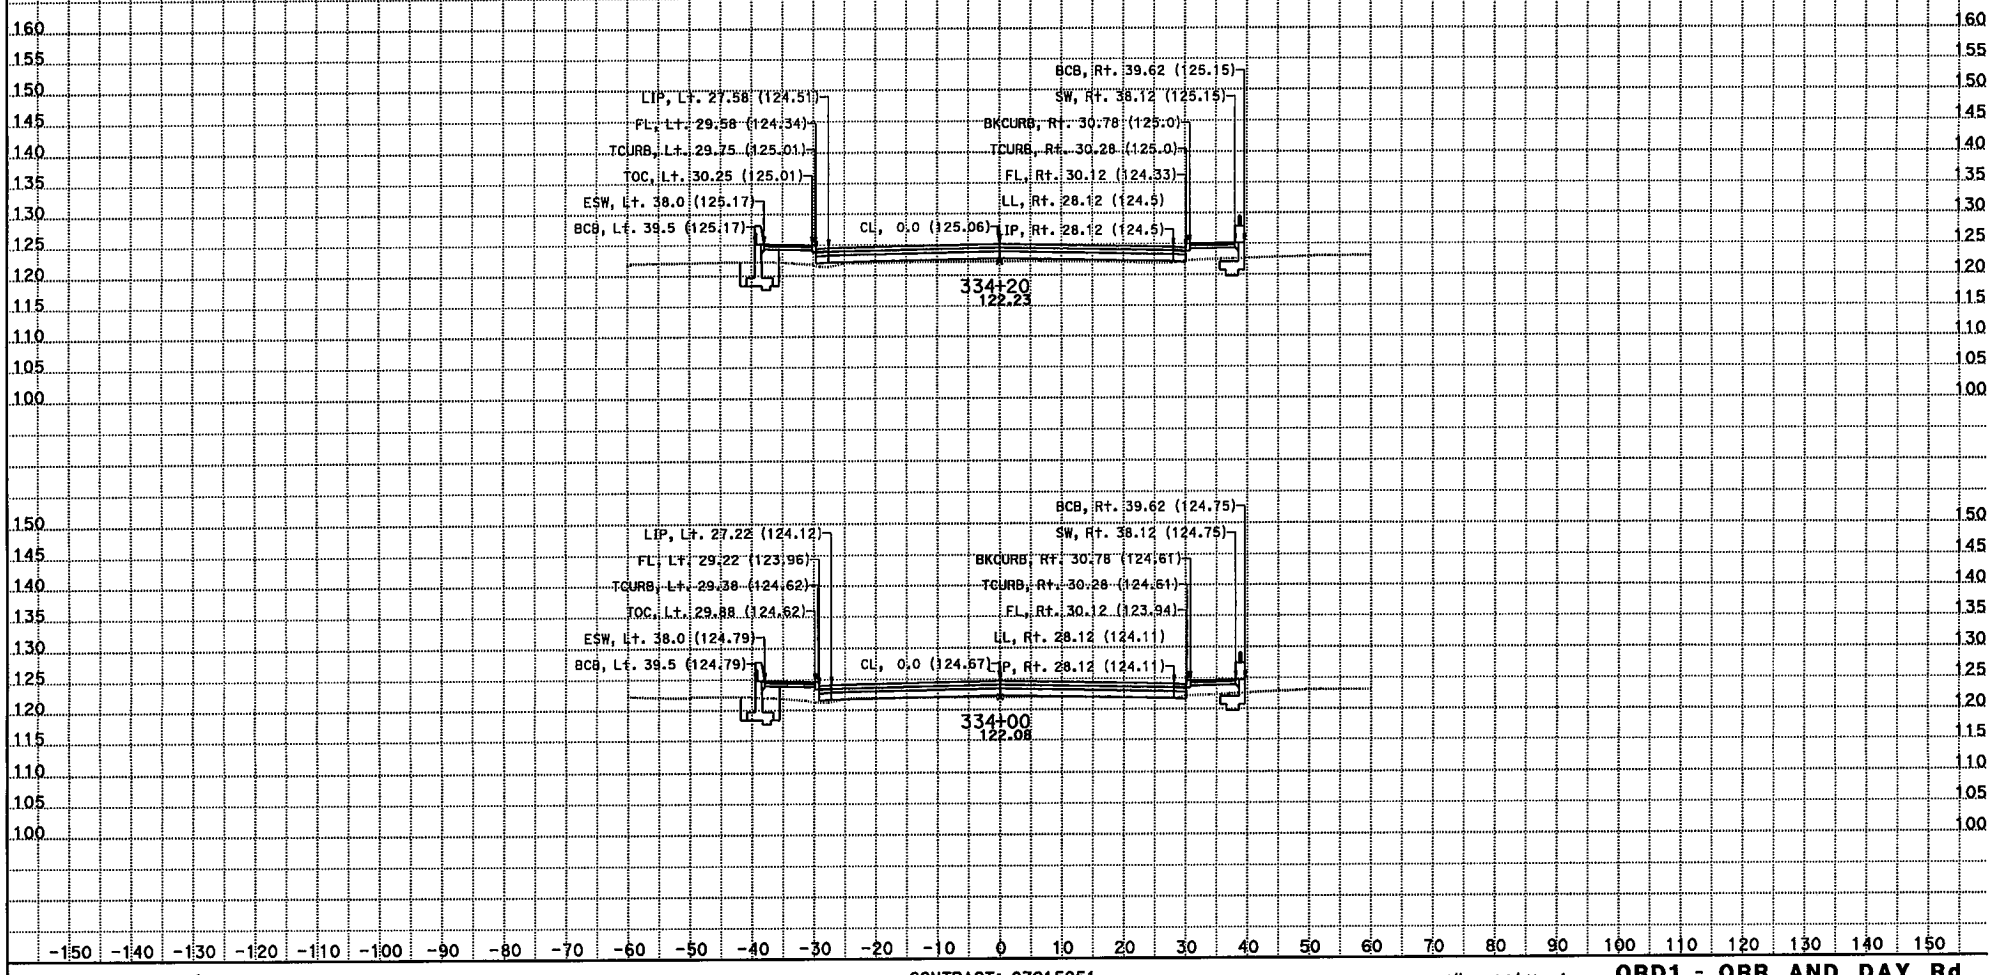

CREATED BY: Kevin Q Nguyen
DATE: 11/29/2012
KC Project: 215951 File: D:\JUNK*951\dord1.ear

CONTRACT: 07215951
DIST/CO/RTE/PM: 07/LA/05/0.0-7.6
PROJECT ID: 215951

SCALE: 1" = 10' Horiz.
1" = 10' Vert.

All Dimensions are US Survey Feet

ORD1 - ORR AND DAY Rd
CROSS SECTIONS

SHEET 48 OF XXX

DESIGN STUDY ONLY

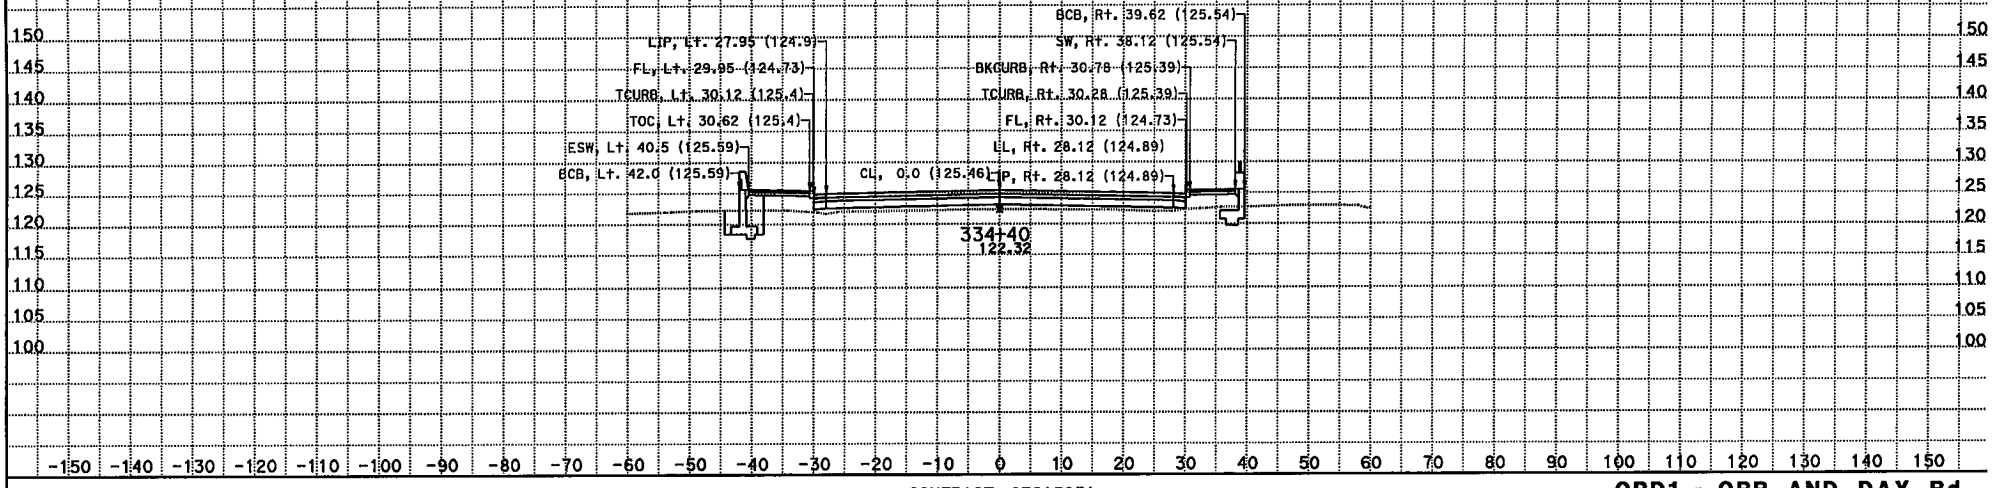

CREATED BY: Kevin Q Nguyen
DATE: 11/29/2012
KC Project: 215951 File: D:\JUNK*951\dord1.ear

CONTRACT: 07215951
DIST/CO/RTE/PM: 07/LA/05/0.0-7.6
PROJECT ID: 215951

SCALE: 1" = 10' Horiz.
1" = 10' Vert.
All Dimensions are US Survey Feet

ORD1 - ORR AND DAY Rd
CROSS SECTIONS

DESIGN STUDY ONLY

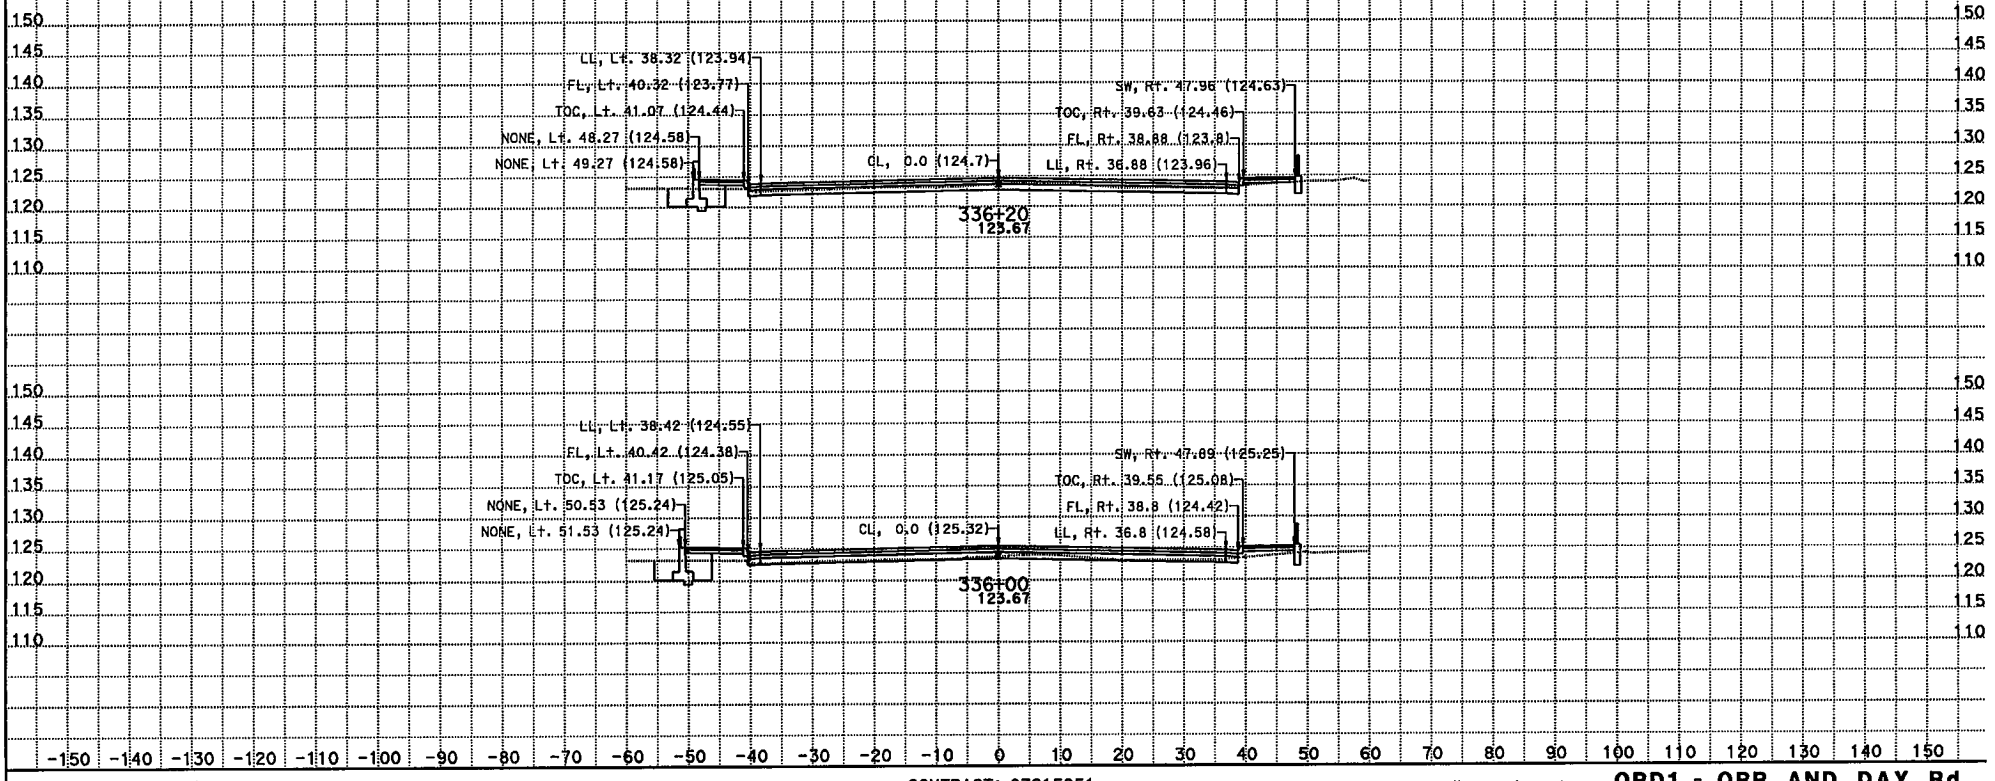

CREATED BY: Kevin Q Nguyen
DATE: 11/29/2012
KC Project: 215951 File: D:\JUNK*951\dord1.ear

CONTRACT: 07215951
DIST/CO/RTE/PM: 07/LA/05/0.0-7.6
PROJECT ID: 215951

SCALE: 1" = 10' Horiz.
1" = 10' Vert.
All Dimensions are US Survey Feet

ORD1 - ORR AND DAY Rd
CROSS SECTIONS
SHEET 50 OF XXX

DESIGN STUDY ONLY

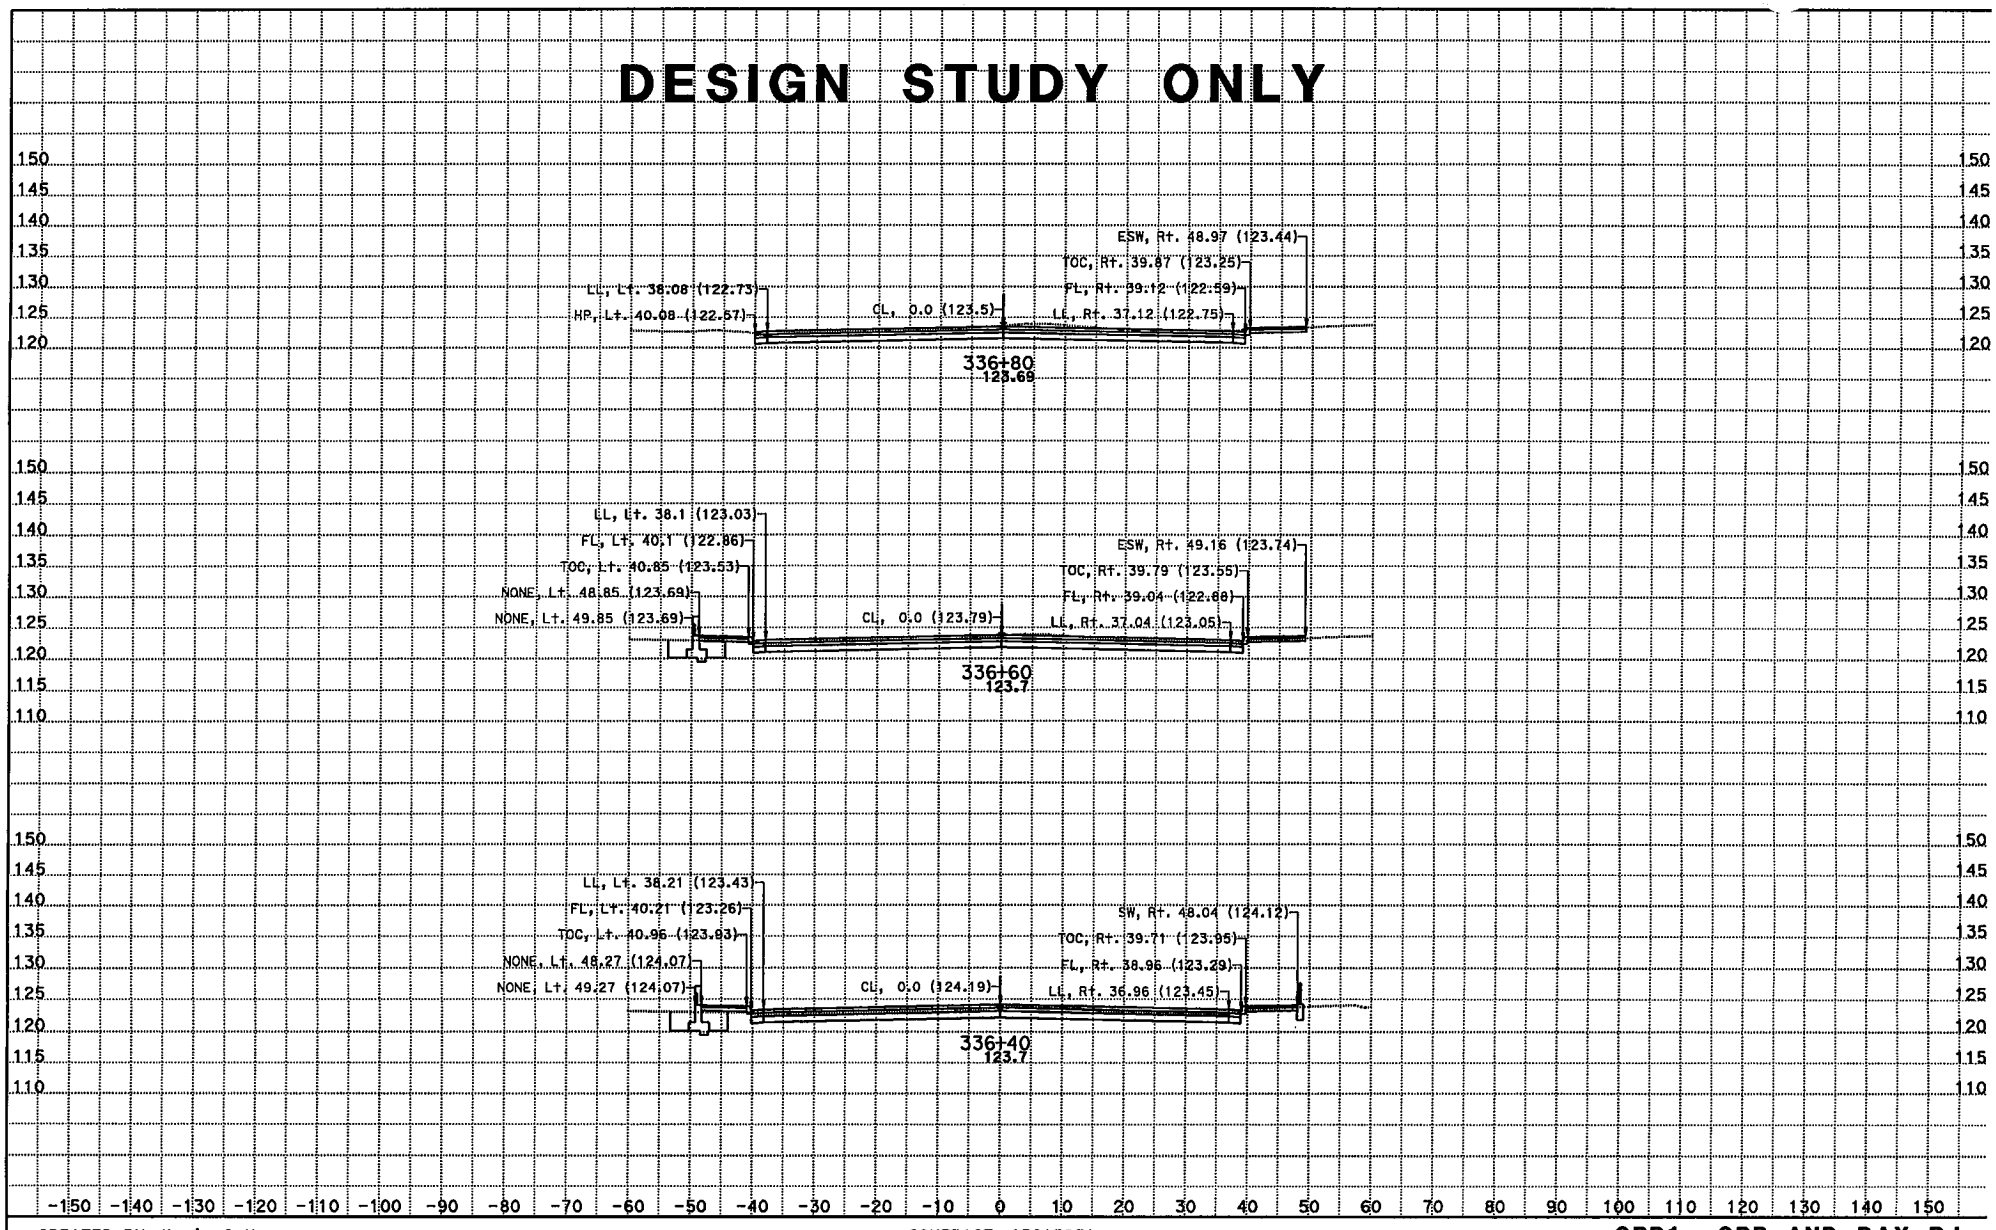

CREATED BY: Kevin Q Nguyen
DATE: 11/29/2012
KC Project: 215951 File: D:\JUNK*951\dord1.ear

CONTRACT: 07215951
DIST/CO/RTE/PM: 07/LA/05/0.0-7.6
PROJECT ID: 215951

SCALE: 1" = 10' Horiz.
1" = 10' Vert.
All Dimensions are US Survey Feet

ORD1 - ORR AND DAY Rd
CROSS SECTIONS

DESIGN STUDY ONLY

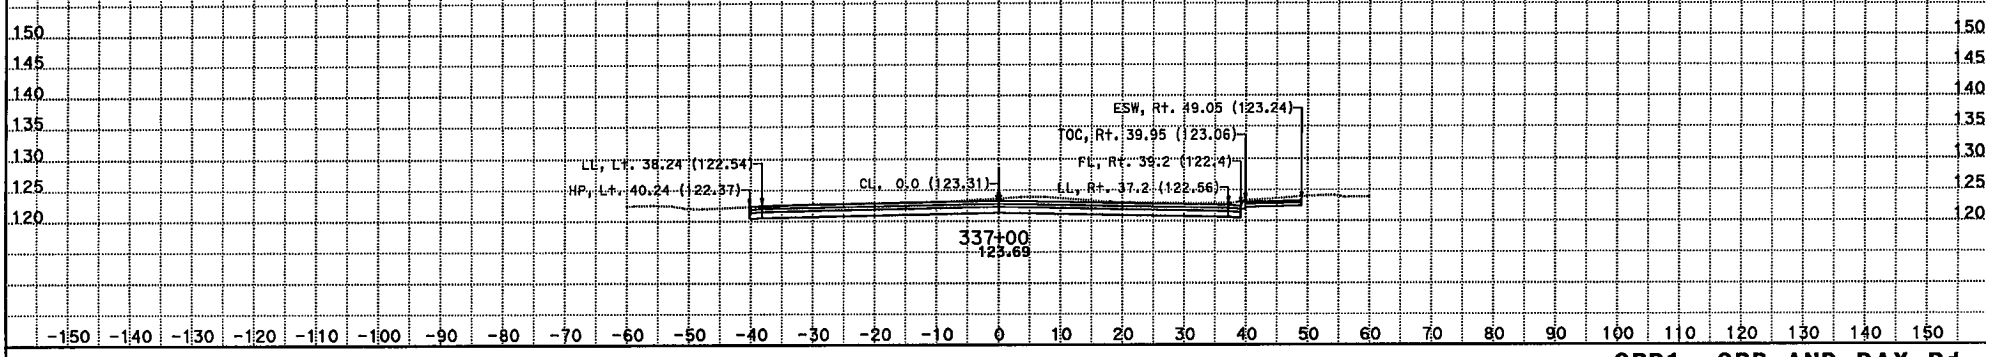

CREATED BY: Kevin Q Nguyen
DATE: 11/29/2012
KC Project: 215951 File: D:\JUNK*951\dord1.ear

CONTRACT: 07215951
DIST/CO/RTE/PM: 07/LA/05/0.0-7.6
PROJECT ID: 215951

SCALE: 1" = 10' Horiz.
1" = 10' Vert.

All Dimensions are US Survey Feet

ORD1 - ORR AND DAY Rd
CROSS SECTIONS