DESIGN STUDY ONLY

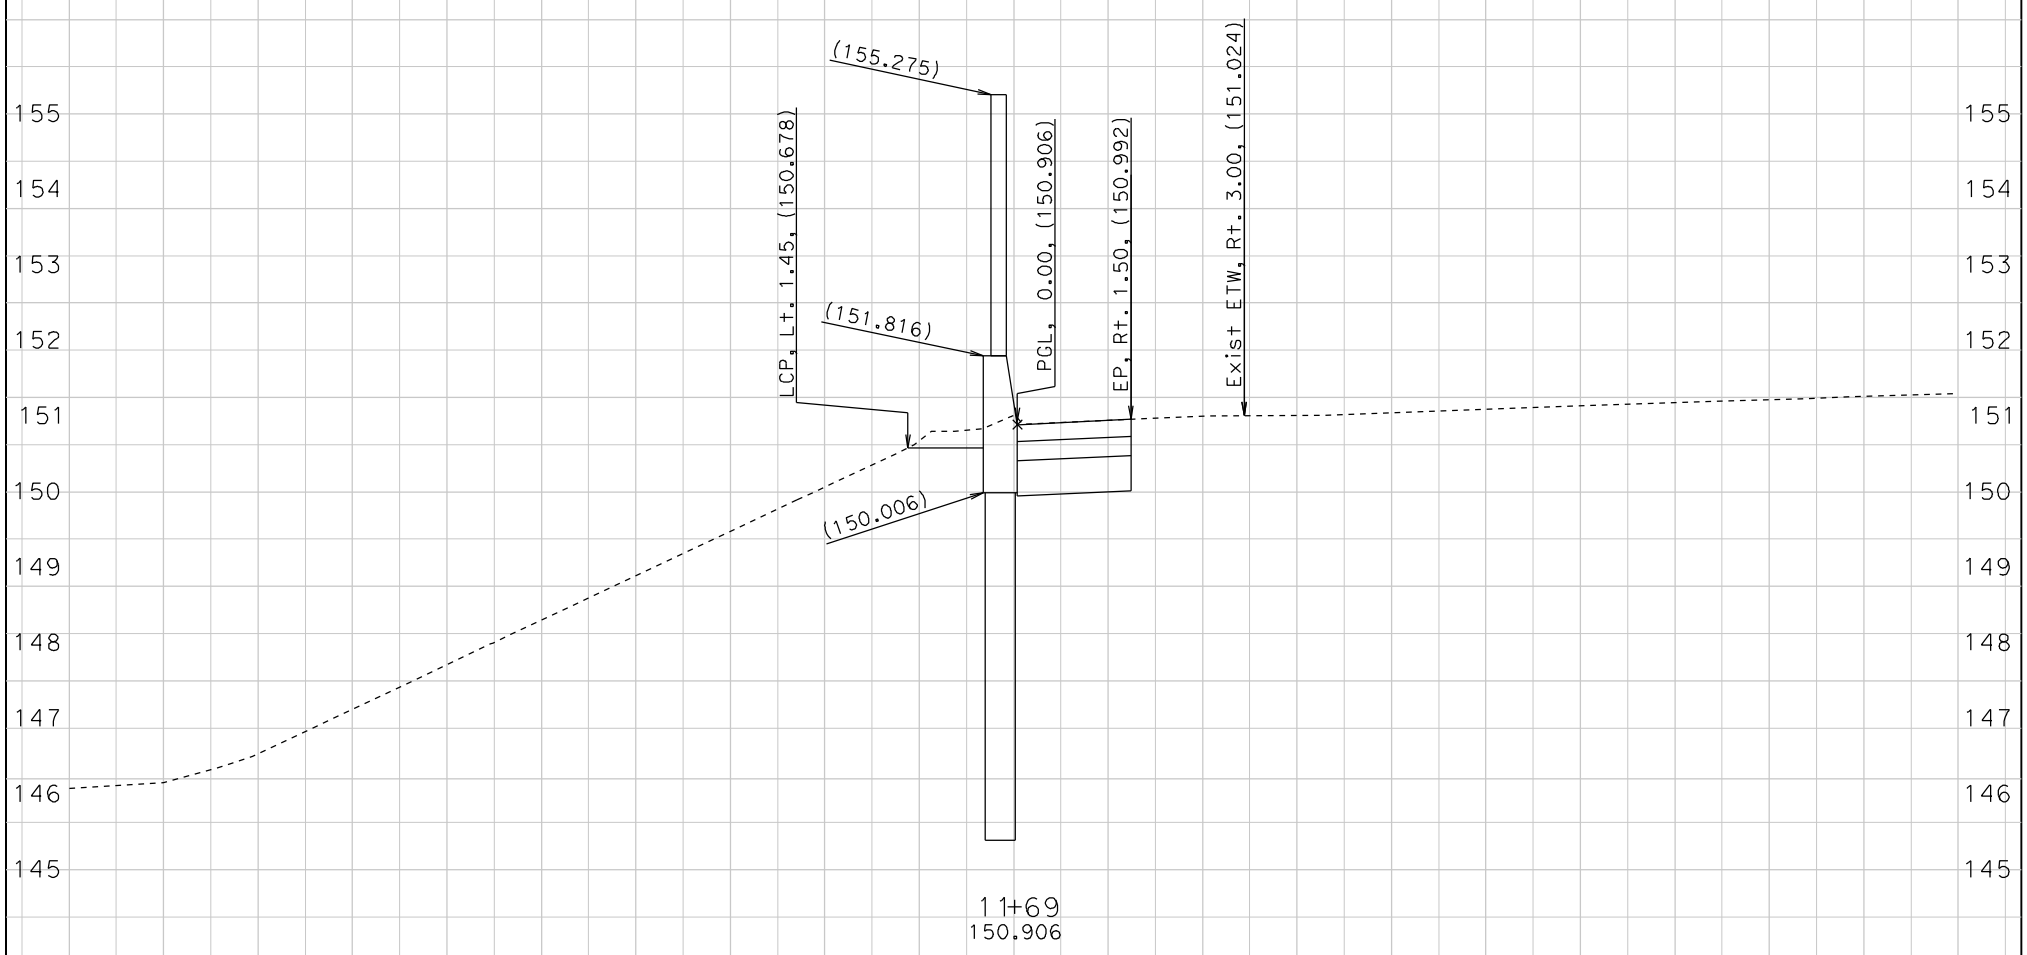

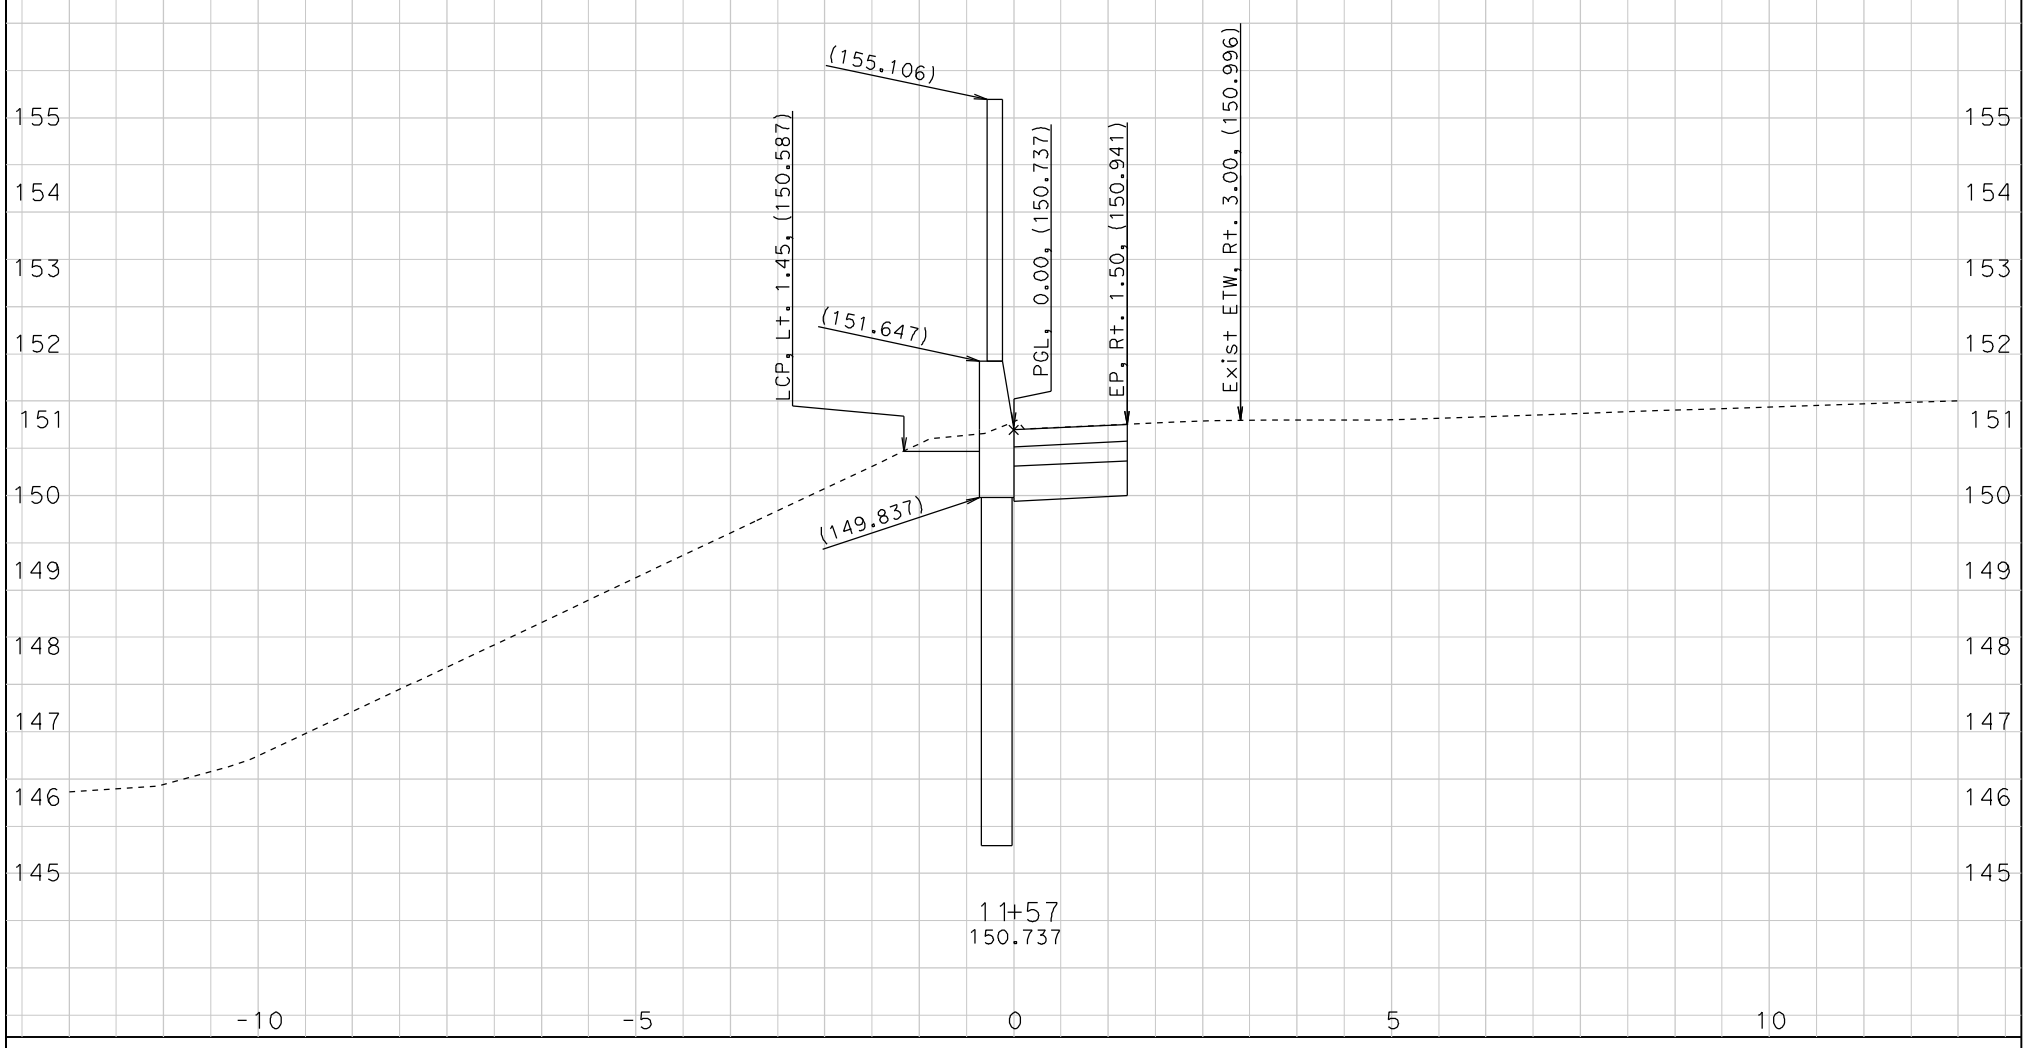

CREATED BY: EPC
DATE: 10/27/2009

CONTRACT: 224501

Scale Ratio: 1:50 Horiz.
1:50 Vert.

All Dimensions are Meters

SW-85
CROSS SECTIONS
SHEET 1 OF 16

DESIGN STUDY ONLY

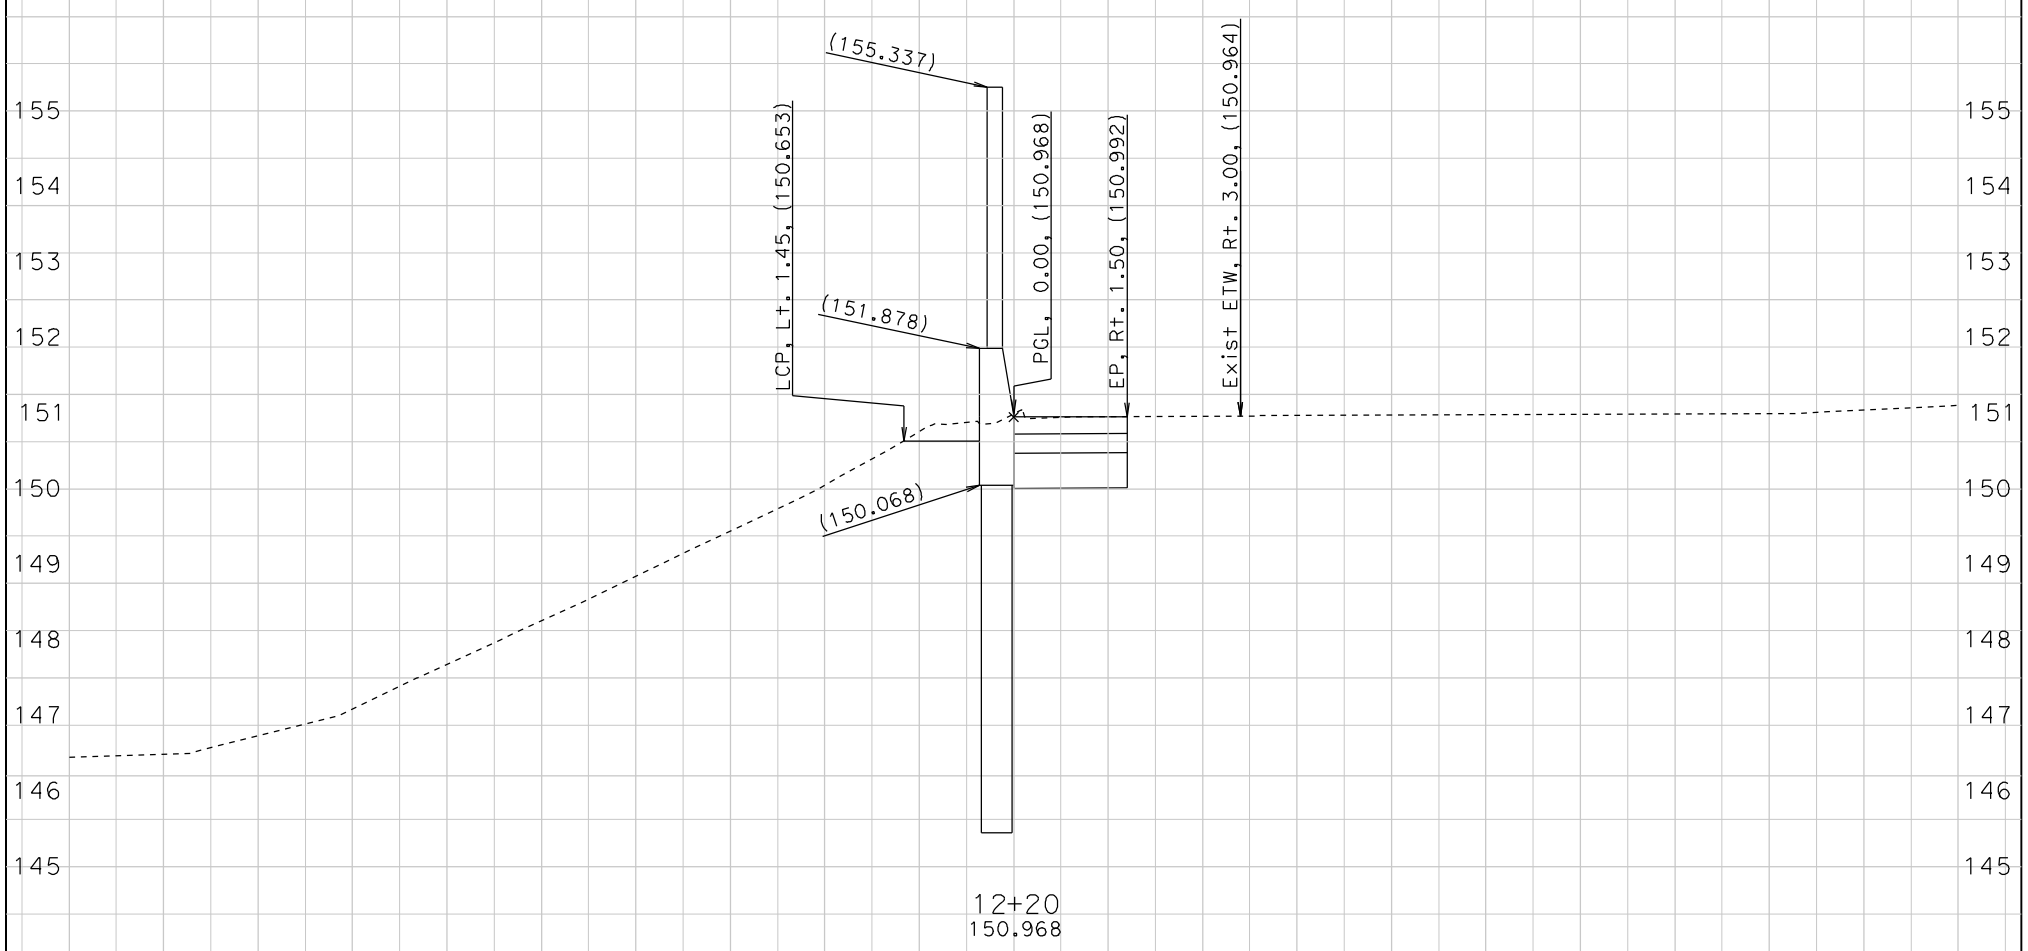

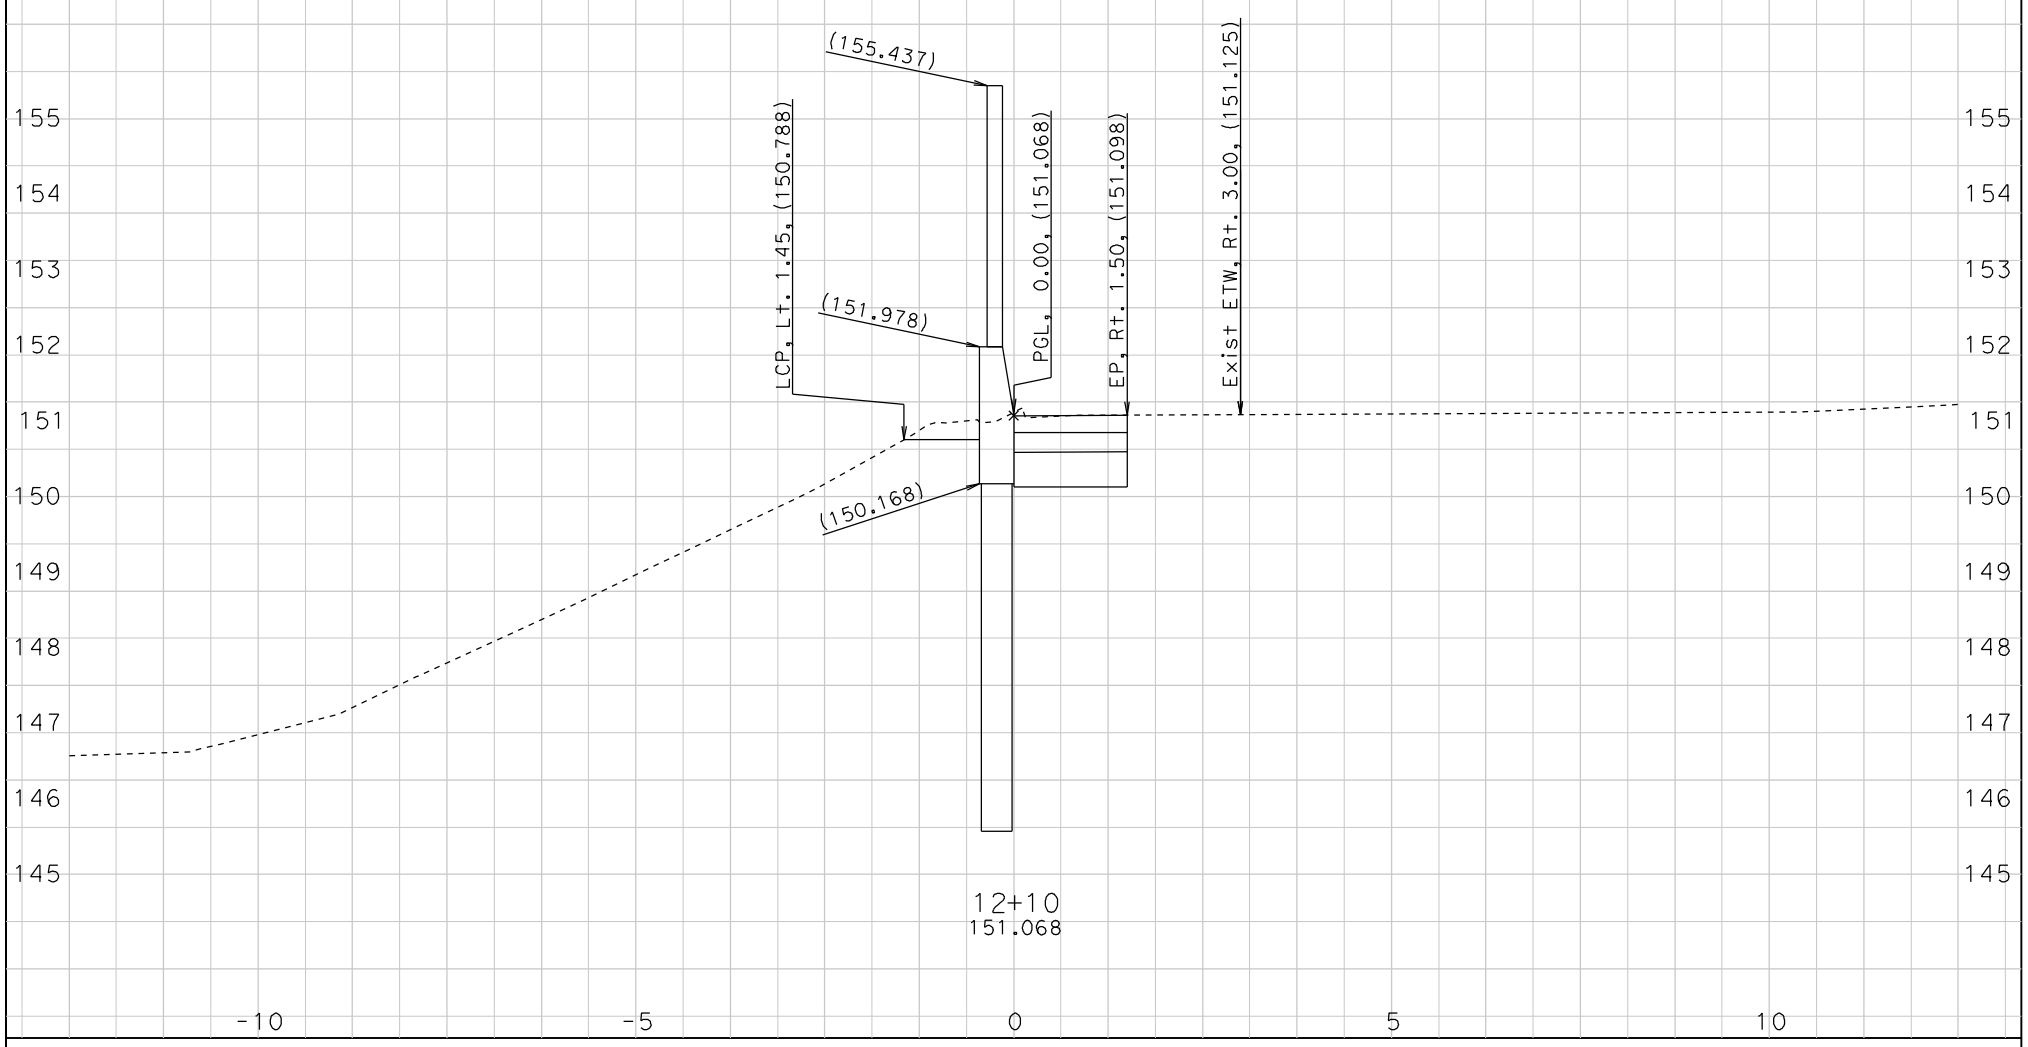

CREATED BY: EPC
DATE: 10/27/2009

CONTRACT: 224501

Scale Ratio: 1:50 Horiz.
1:50 Vert.

All Dimensions are Meters

SW-85
CROSS SECTIONS
SHEET 2 OF 16

DESIGN STUDY ONLY

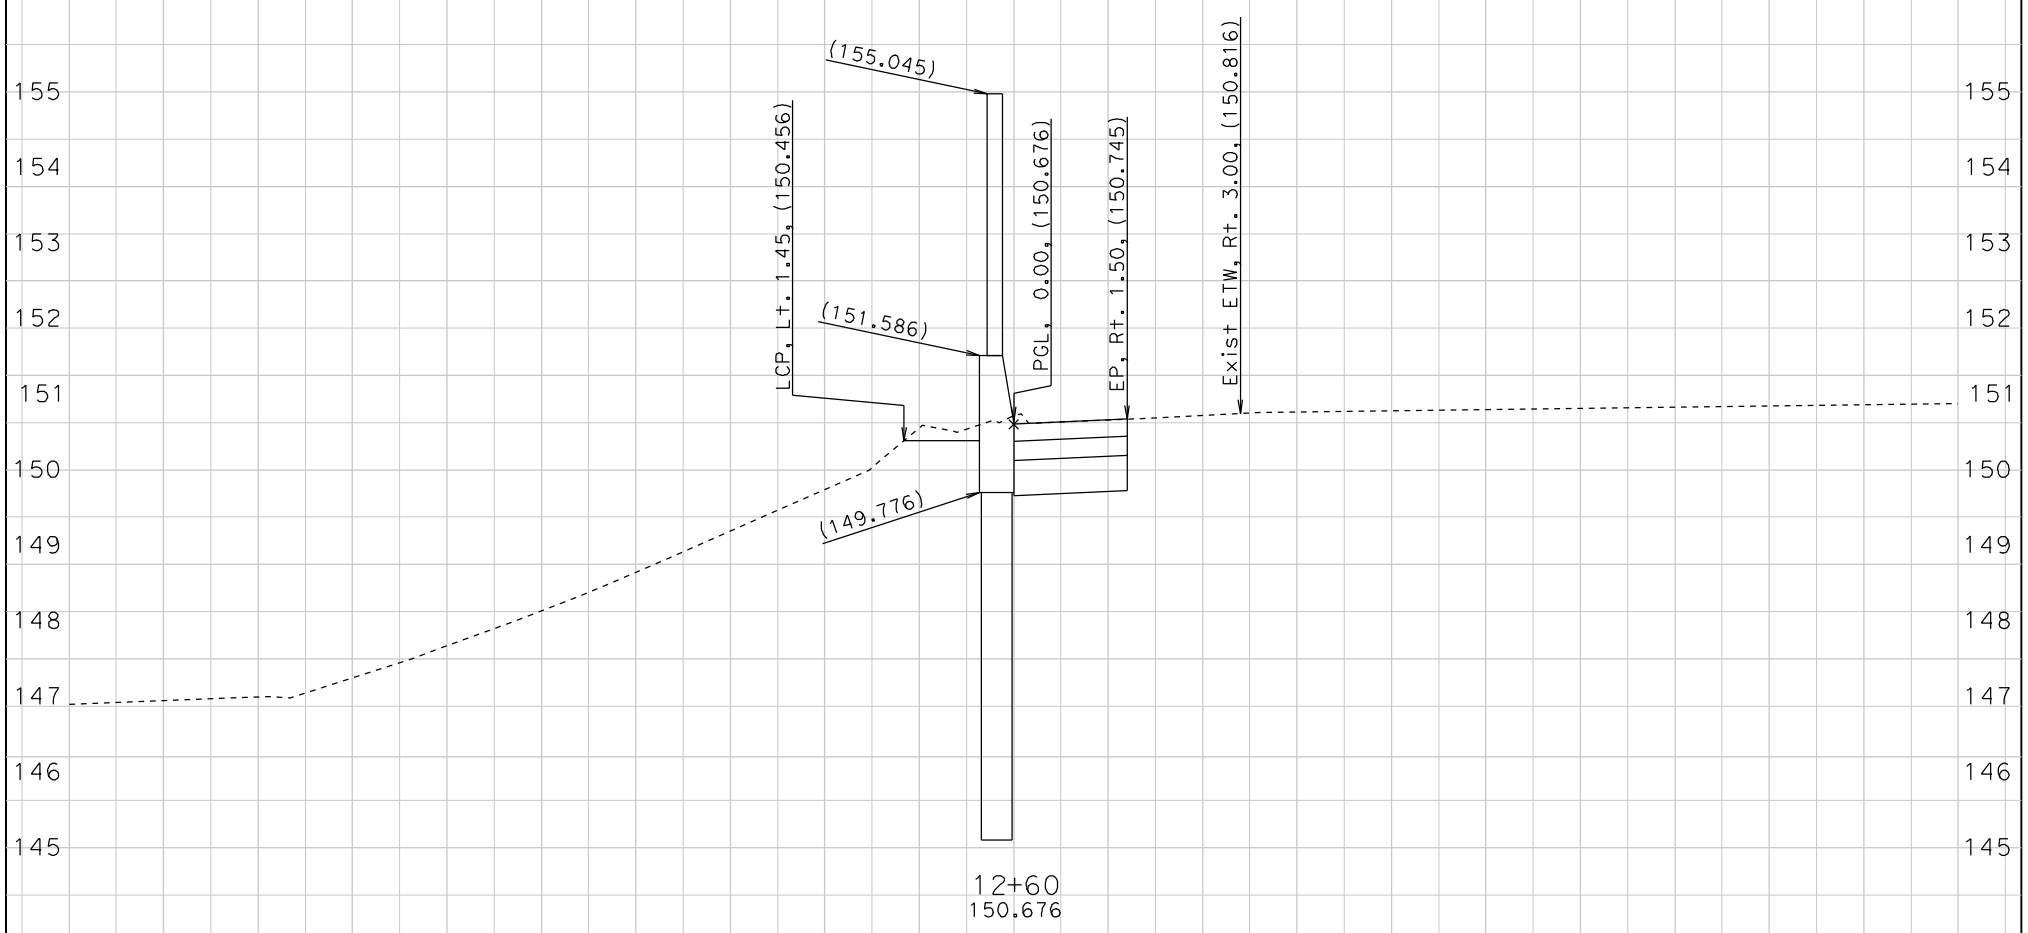

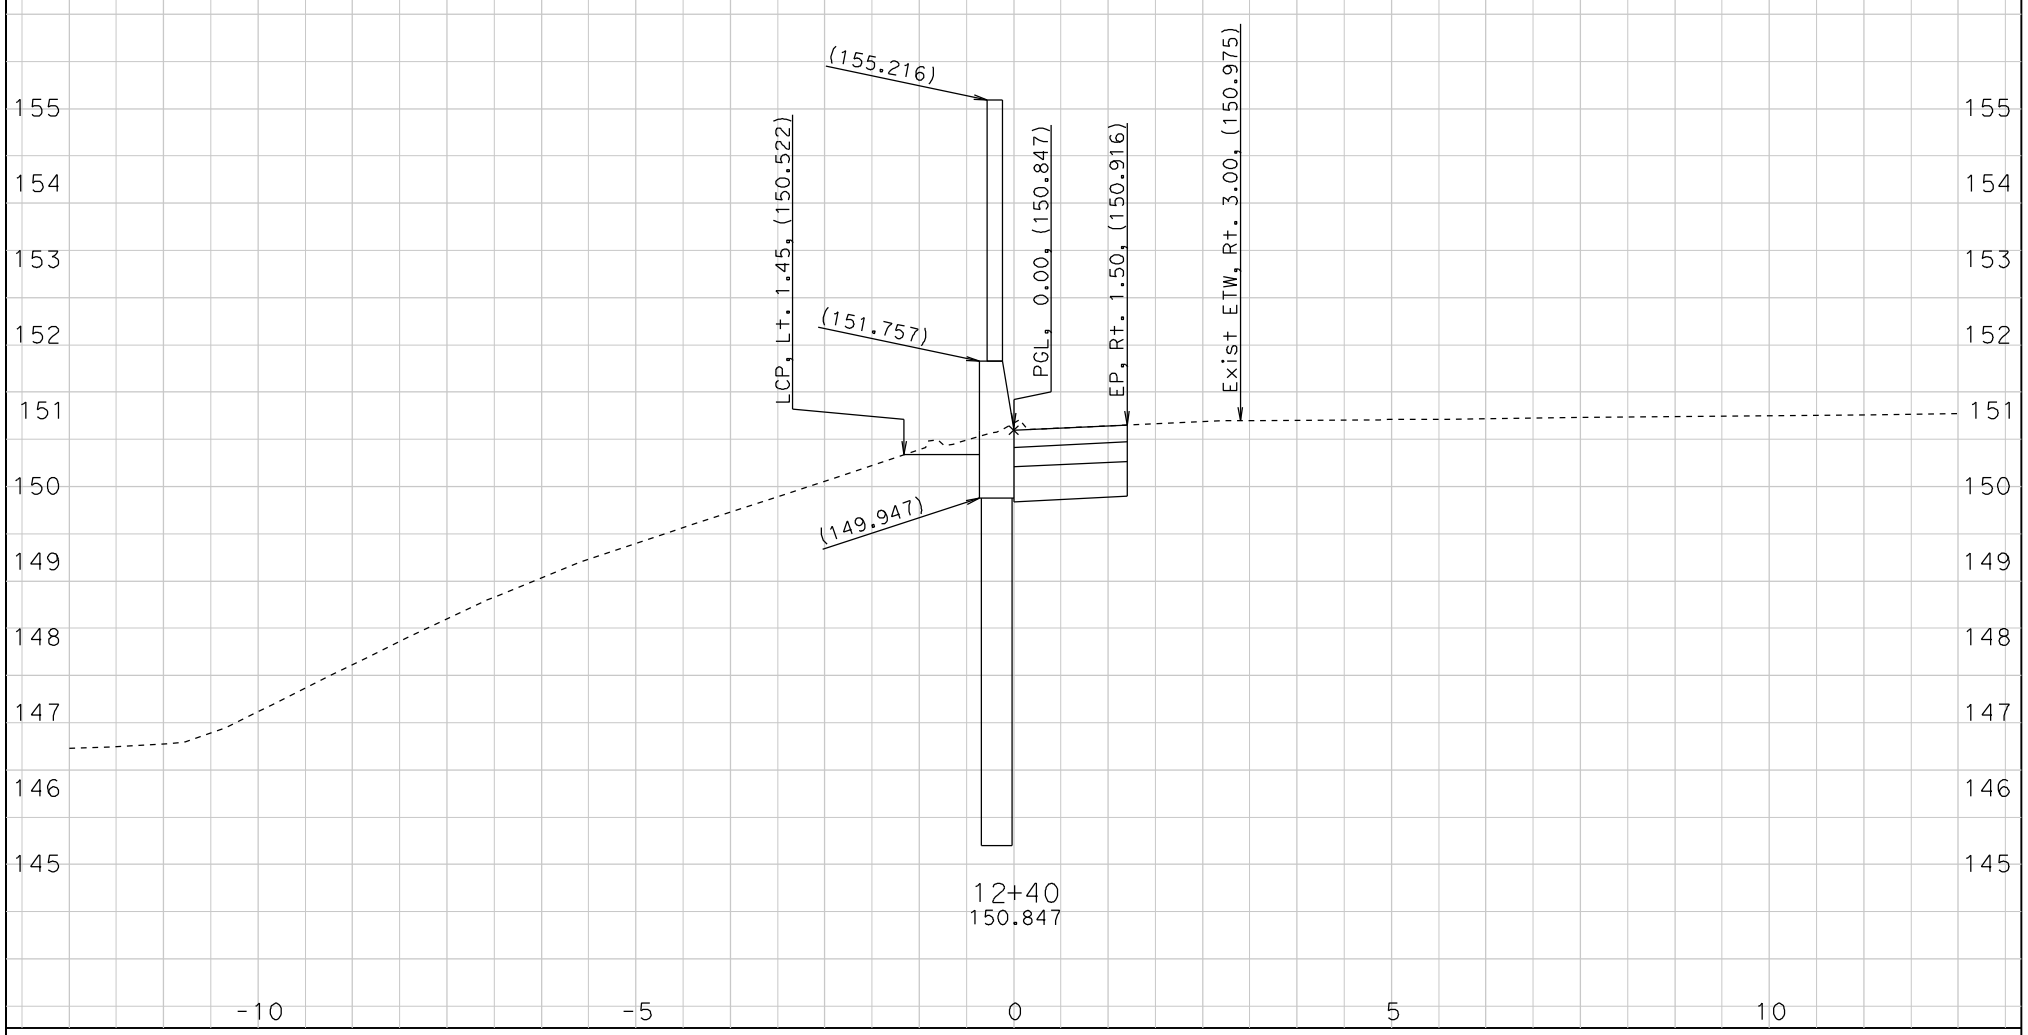

CREATED BY: EPC
DATE: 10/27/2009

CONTRACT: 224501

Scale Ratio: 1:50 Horiz.
1:50 Vert.

All Dimensions are Meters

SW-85
CROSS SECTIONS
SHEET 3 OF 16

DESIGN STUDY ONLY

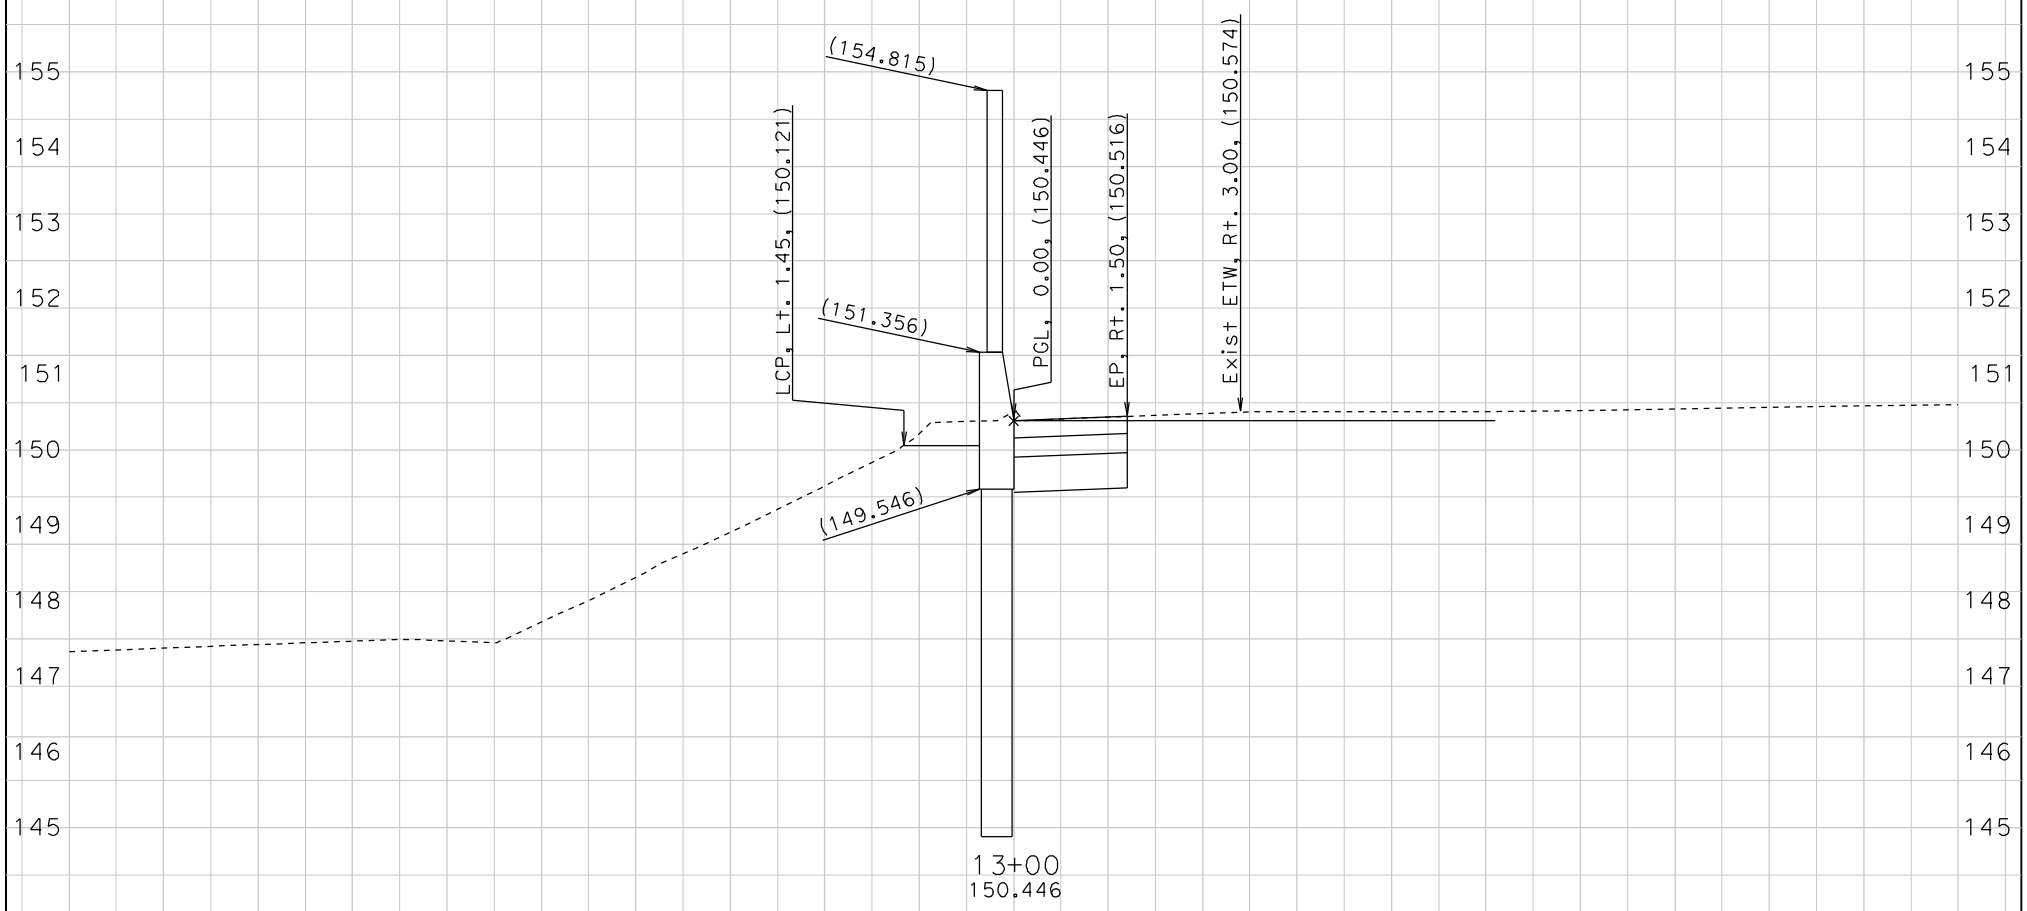

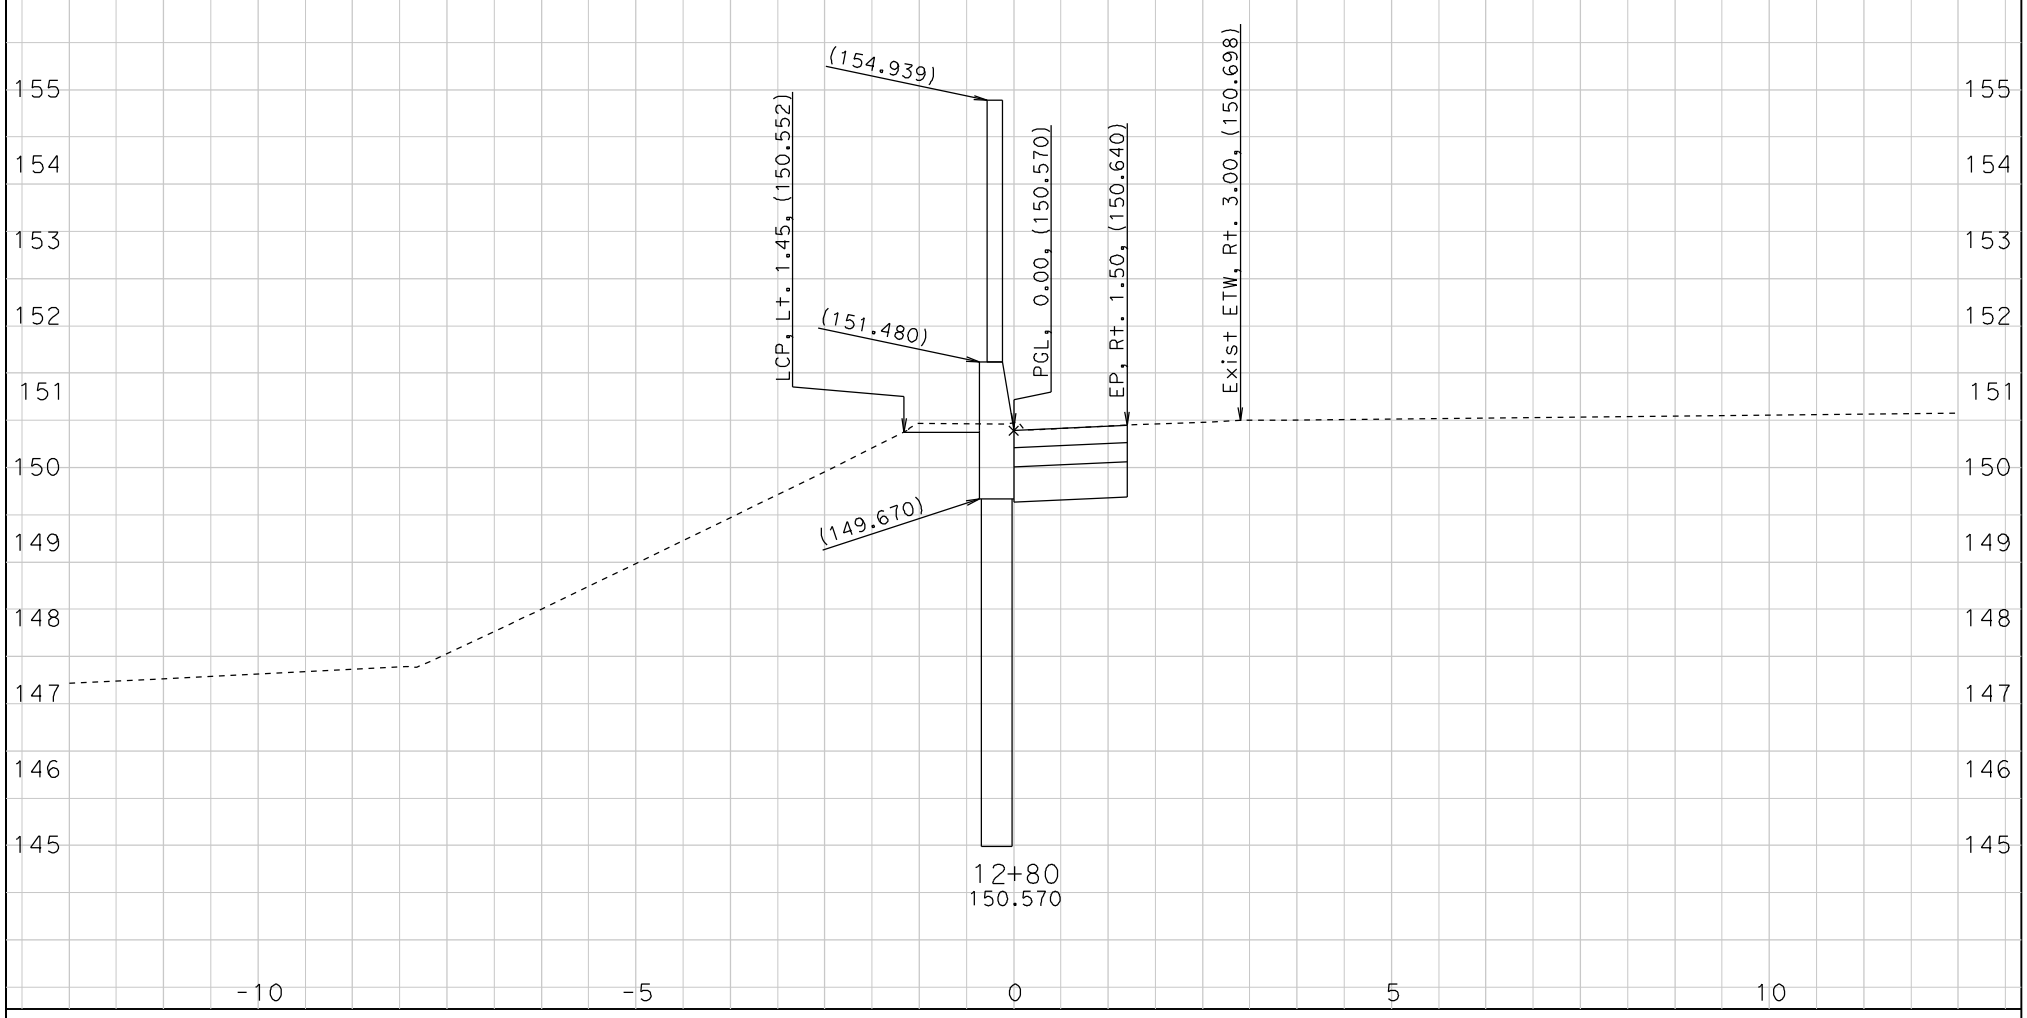

CREATED BY: EPC
DATE: 10/27/2009

CONTRACT: 224501

Scale Ratio: 1:50 Horiz.
1:50 Vert.

All Dimensions are Meters

SW-85
CROSS SECTIONS
SHEET 4 OF 16

DESIGN STUDY ONLY

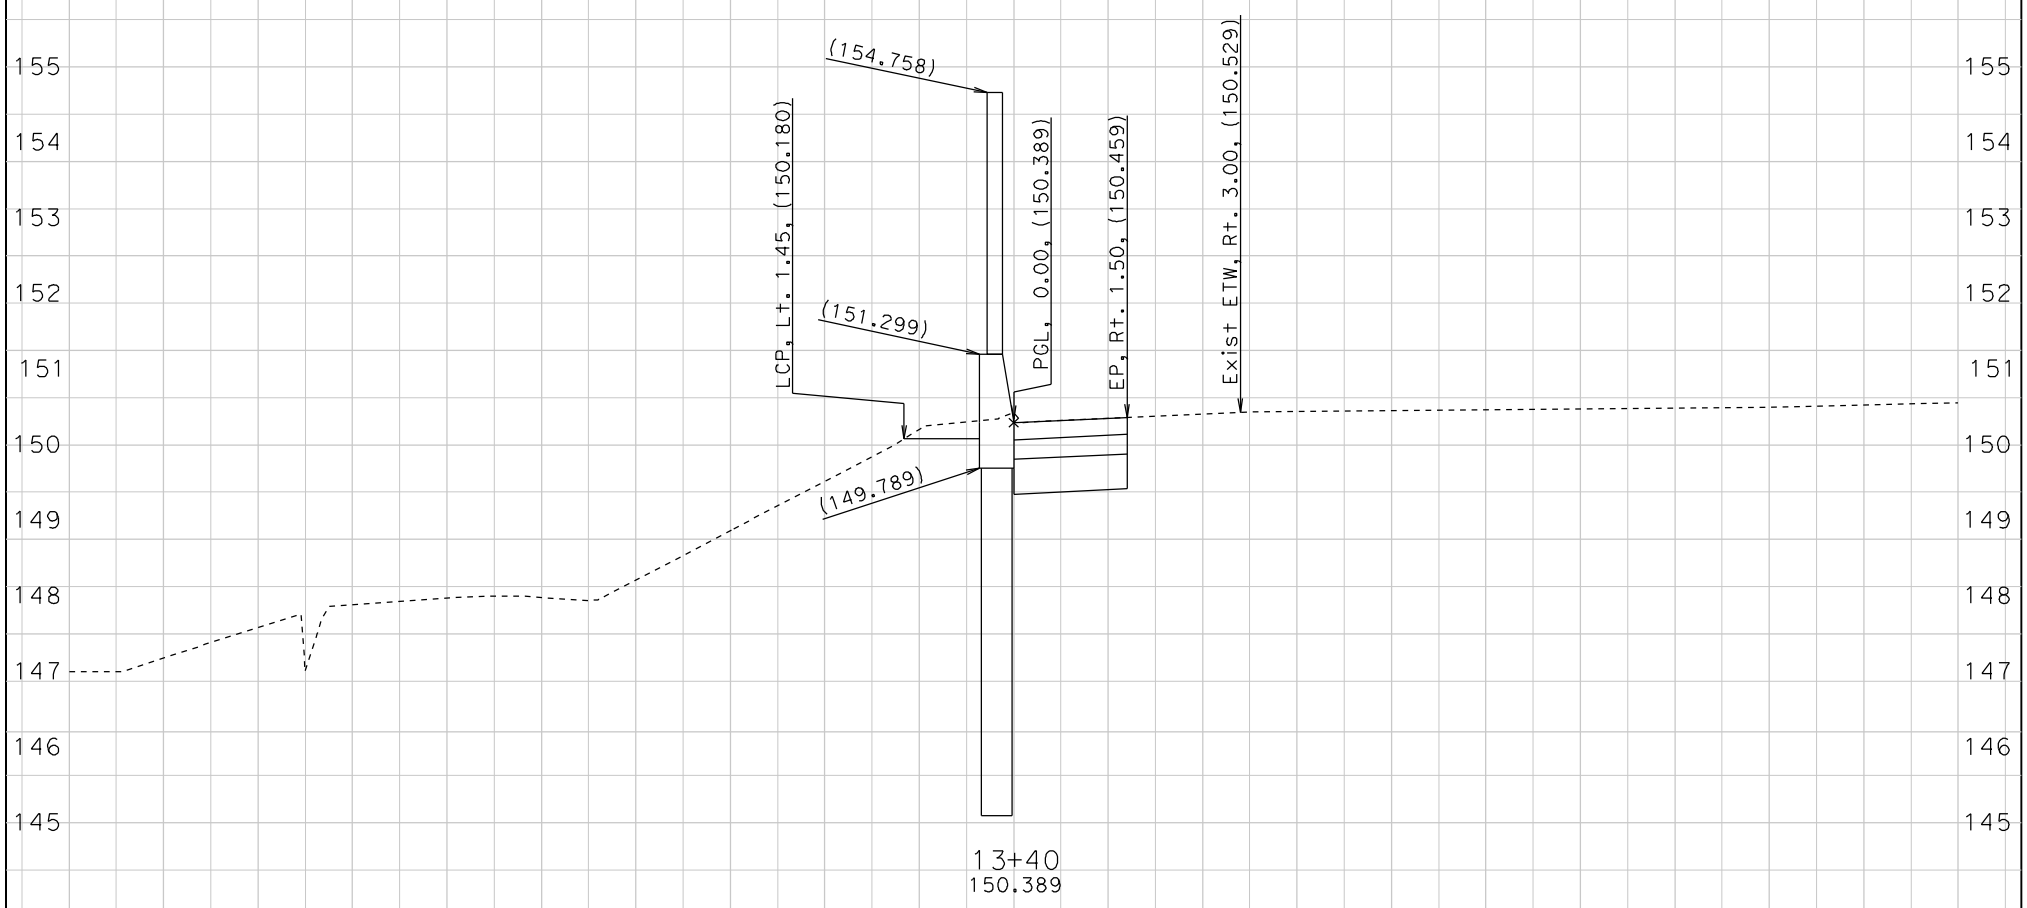

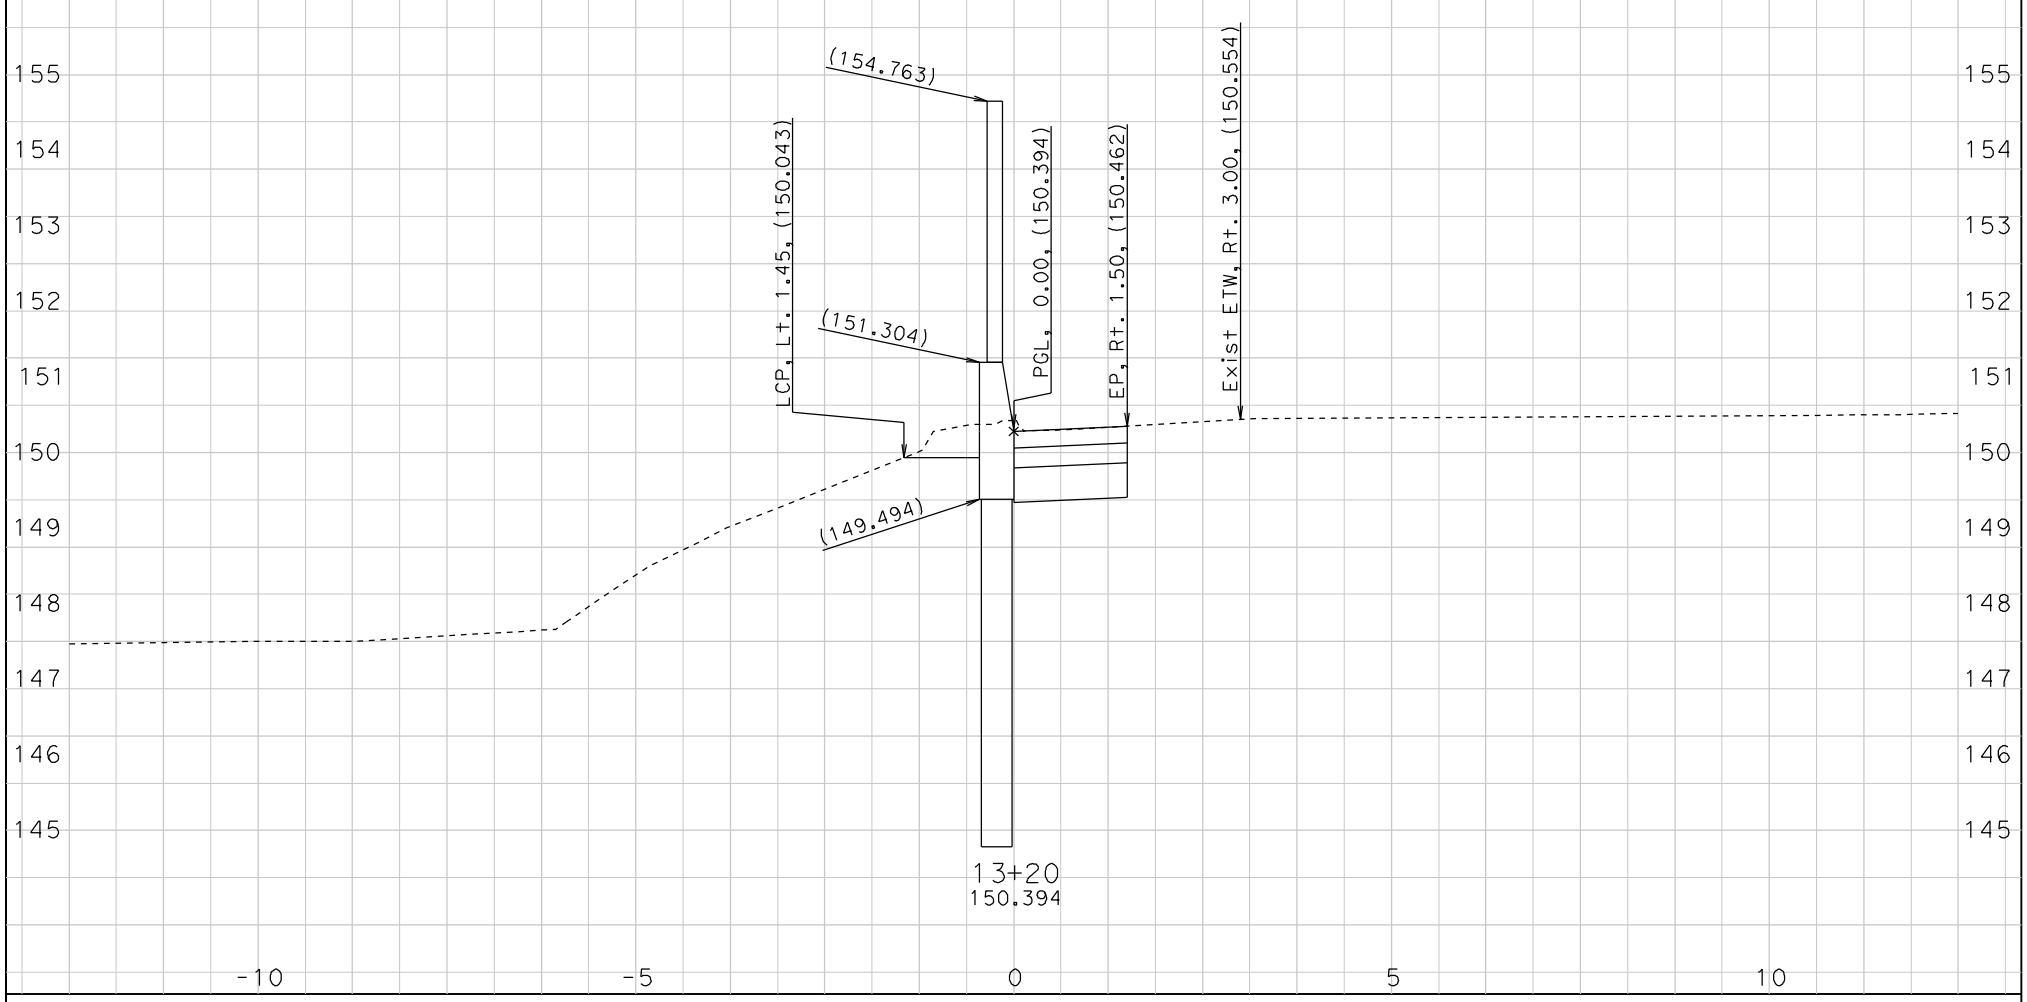

CREATED BY: EPC
DATE: 10/27/2009

CONTRACT: 224501

Scale Ratio: 1:50 Horiz.
1:50 Vert.

All Dimensions are Meters

SW-85
CROSS SECTIONS
SHEET 5 OF 16

DESIGN STUDY ONLY

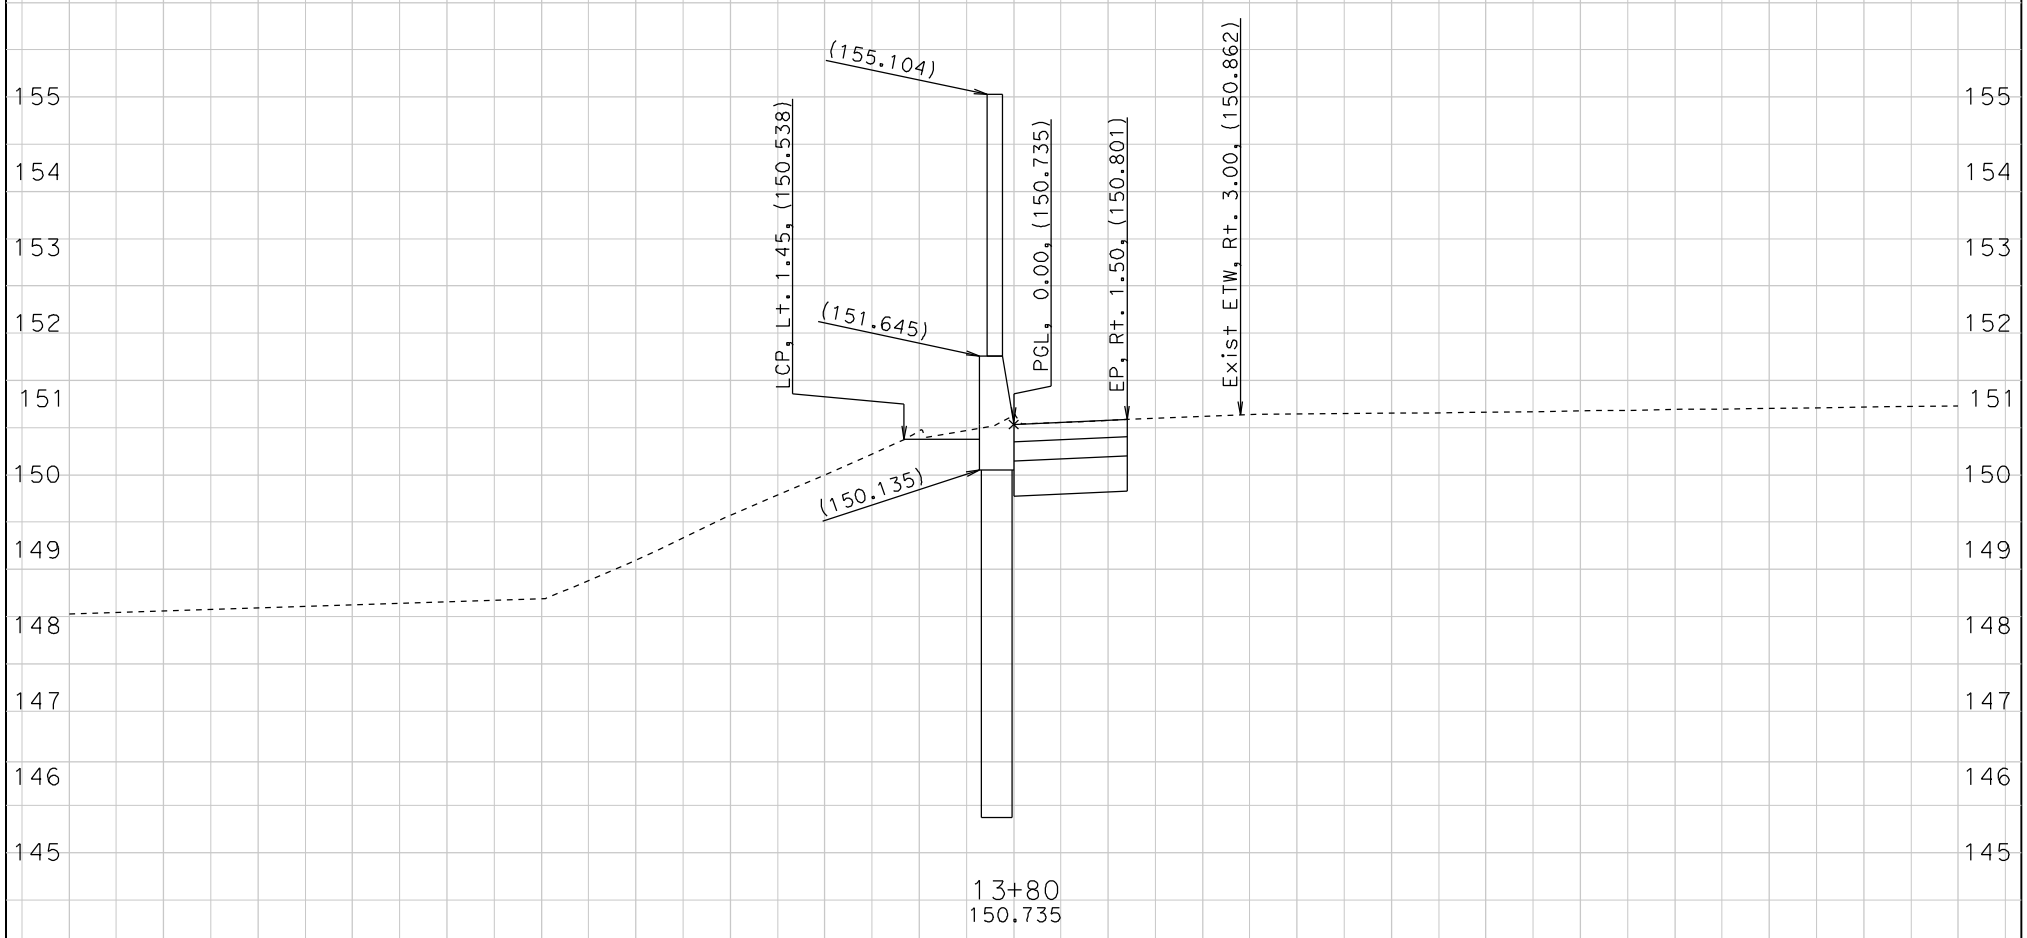

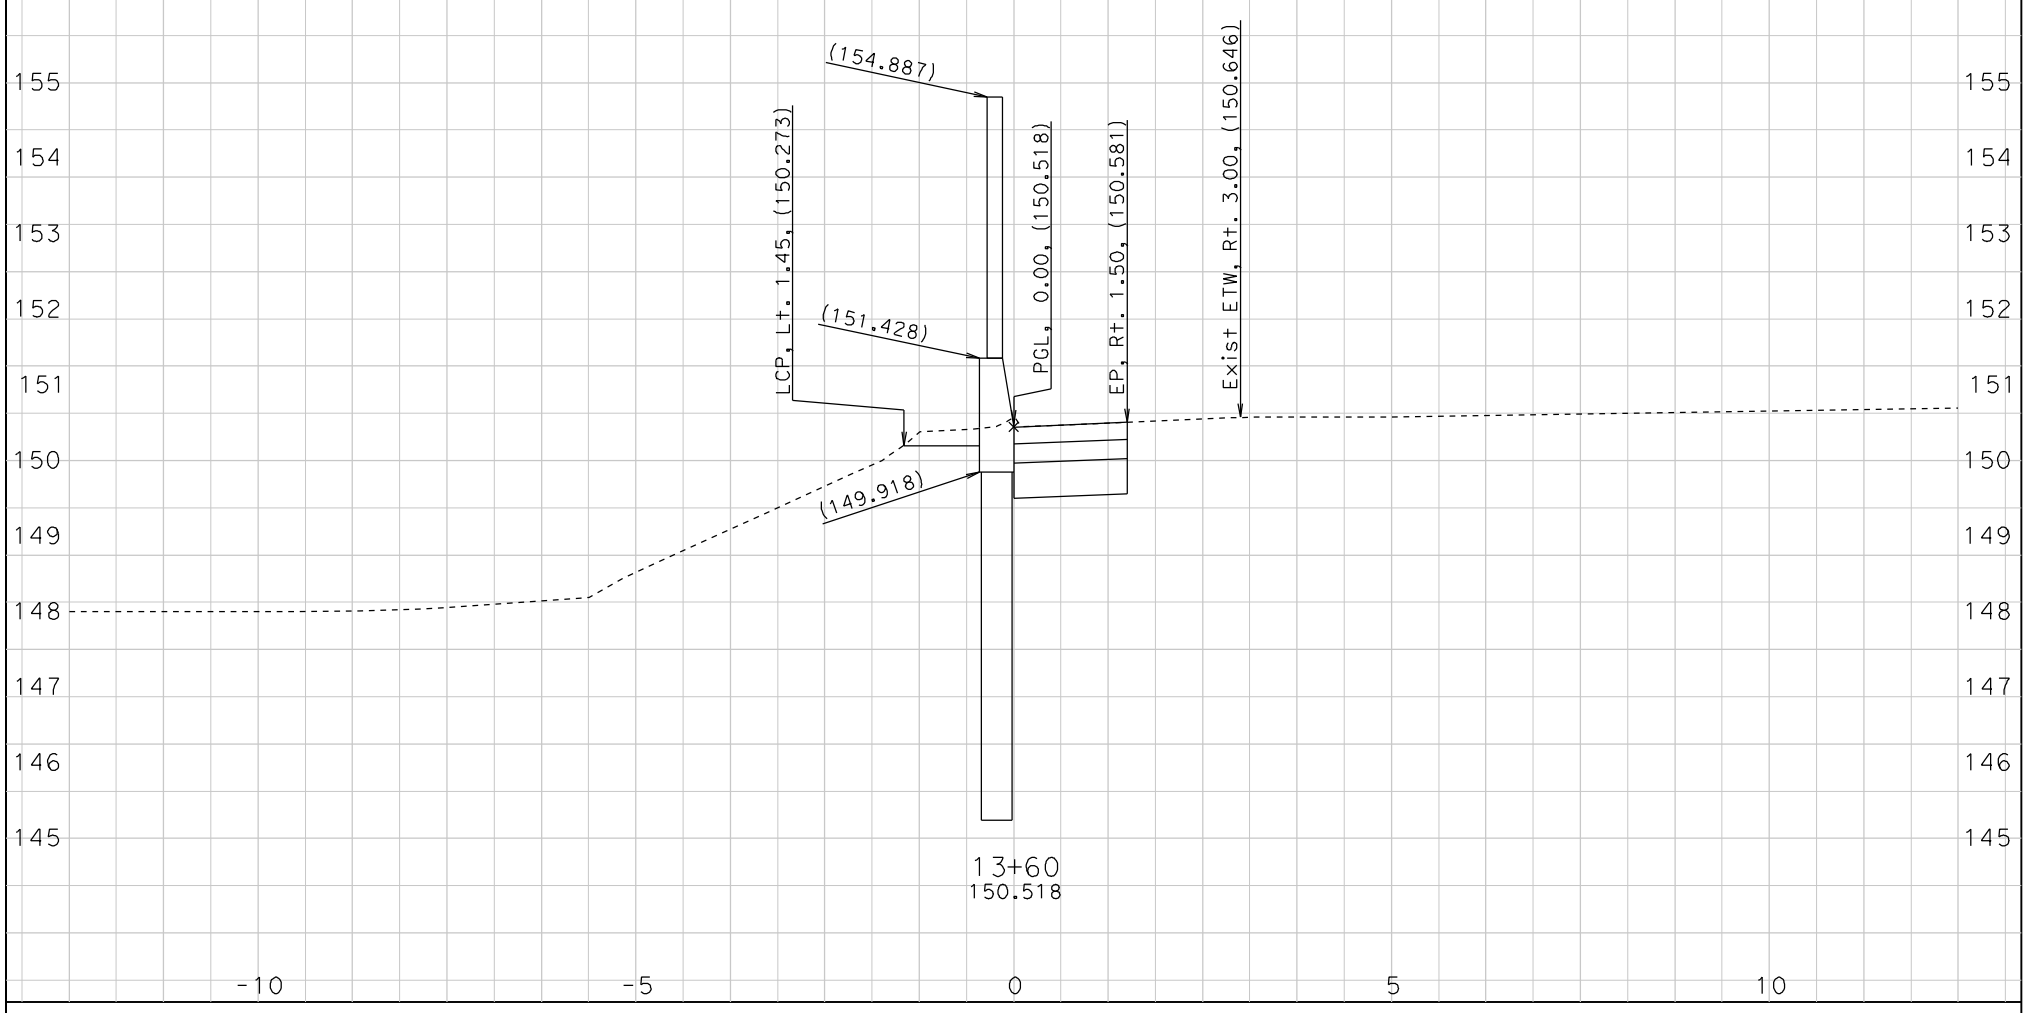

-10 -5 0 5 10

CREATED BY: EPC
DATE: 10/27/2009

CONTRACT: 224501

Scale Ratio: 1:50 Horiz.
1:50 Vert.

All Dimensions are Meters

SW-85
CROSS SECTIONS
SHEET 6 OF 16

DESIGN STUDY ONLY

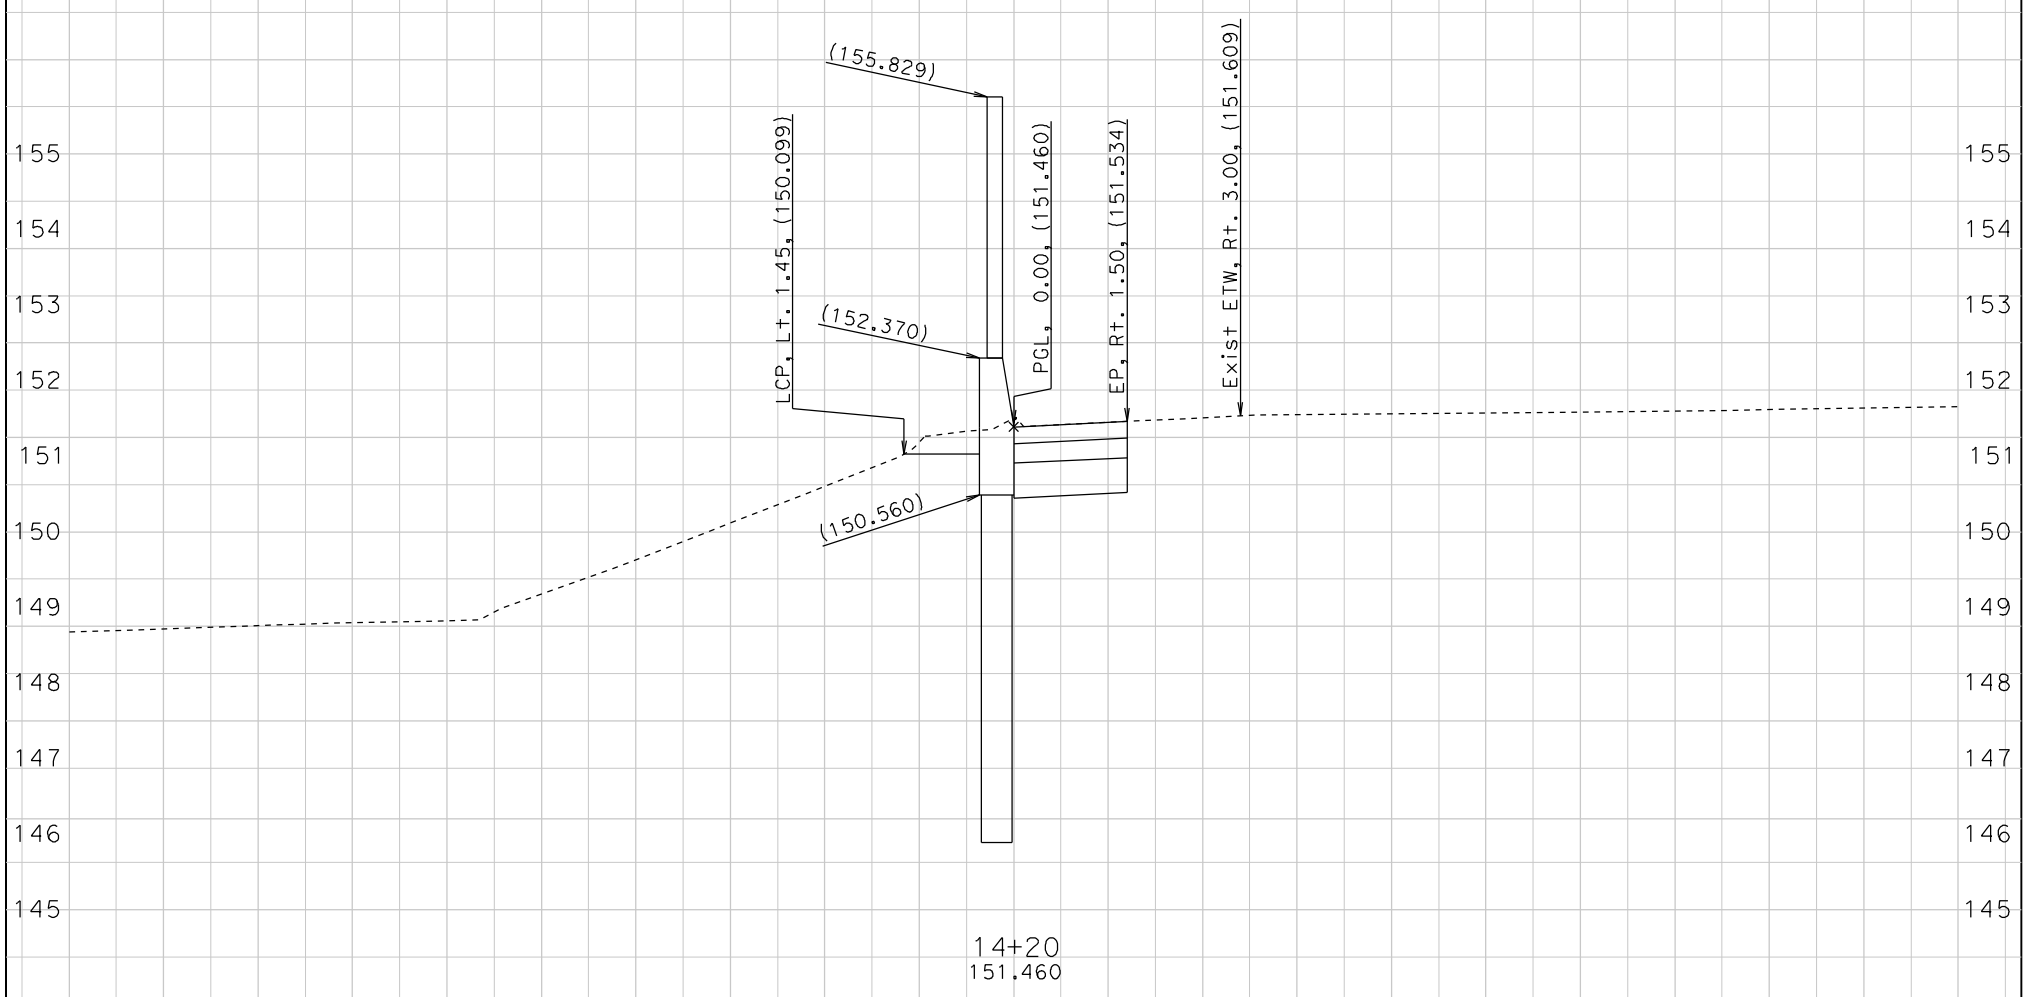

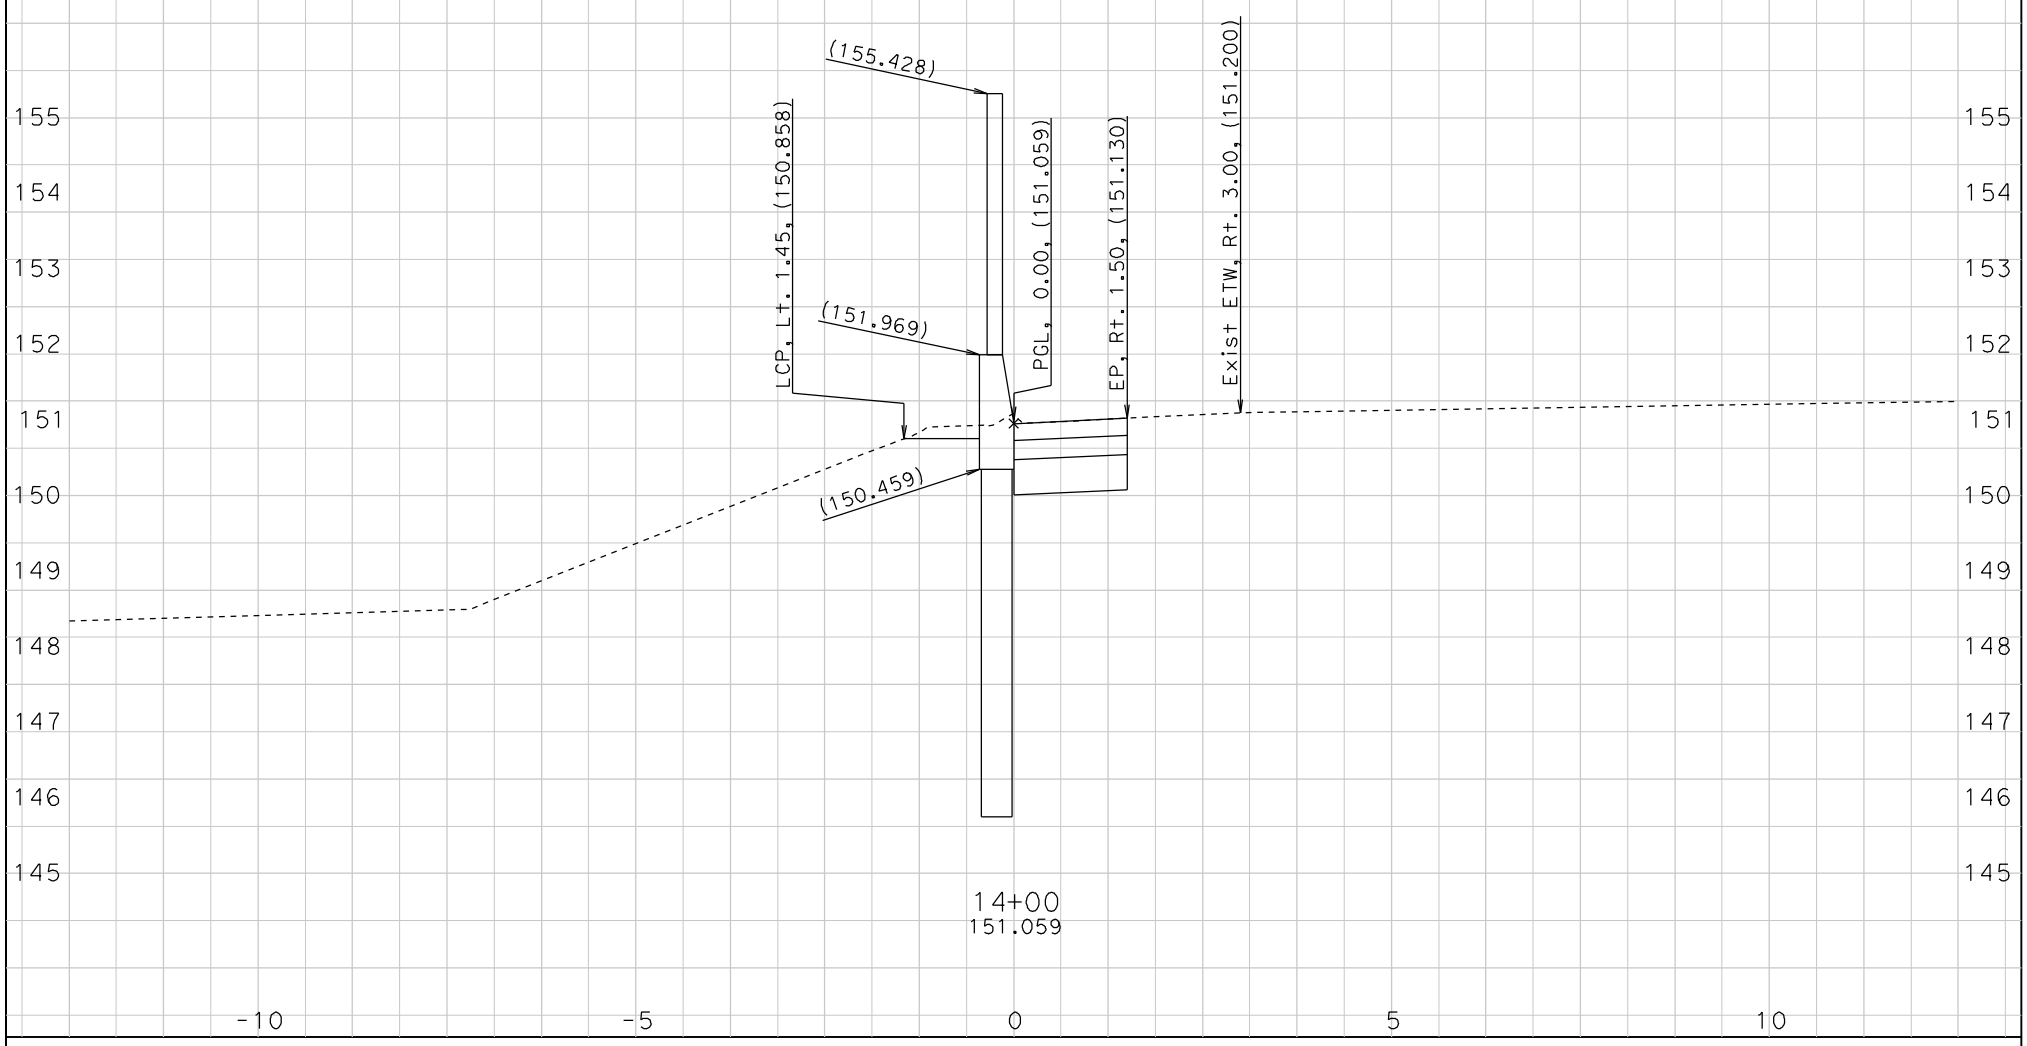

CREATED BY: EPC
DATE: 10/27/2009

CONTRACT: 224501

Scale Ratio: 1:50 Horiz.
1:50 Vert.

All Dimensions are Meters

SW-85
CROSS SECTIONS
SHEET 7 OF 16

DESIGN STUDY ONLY

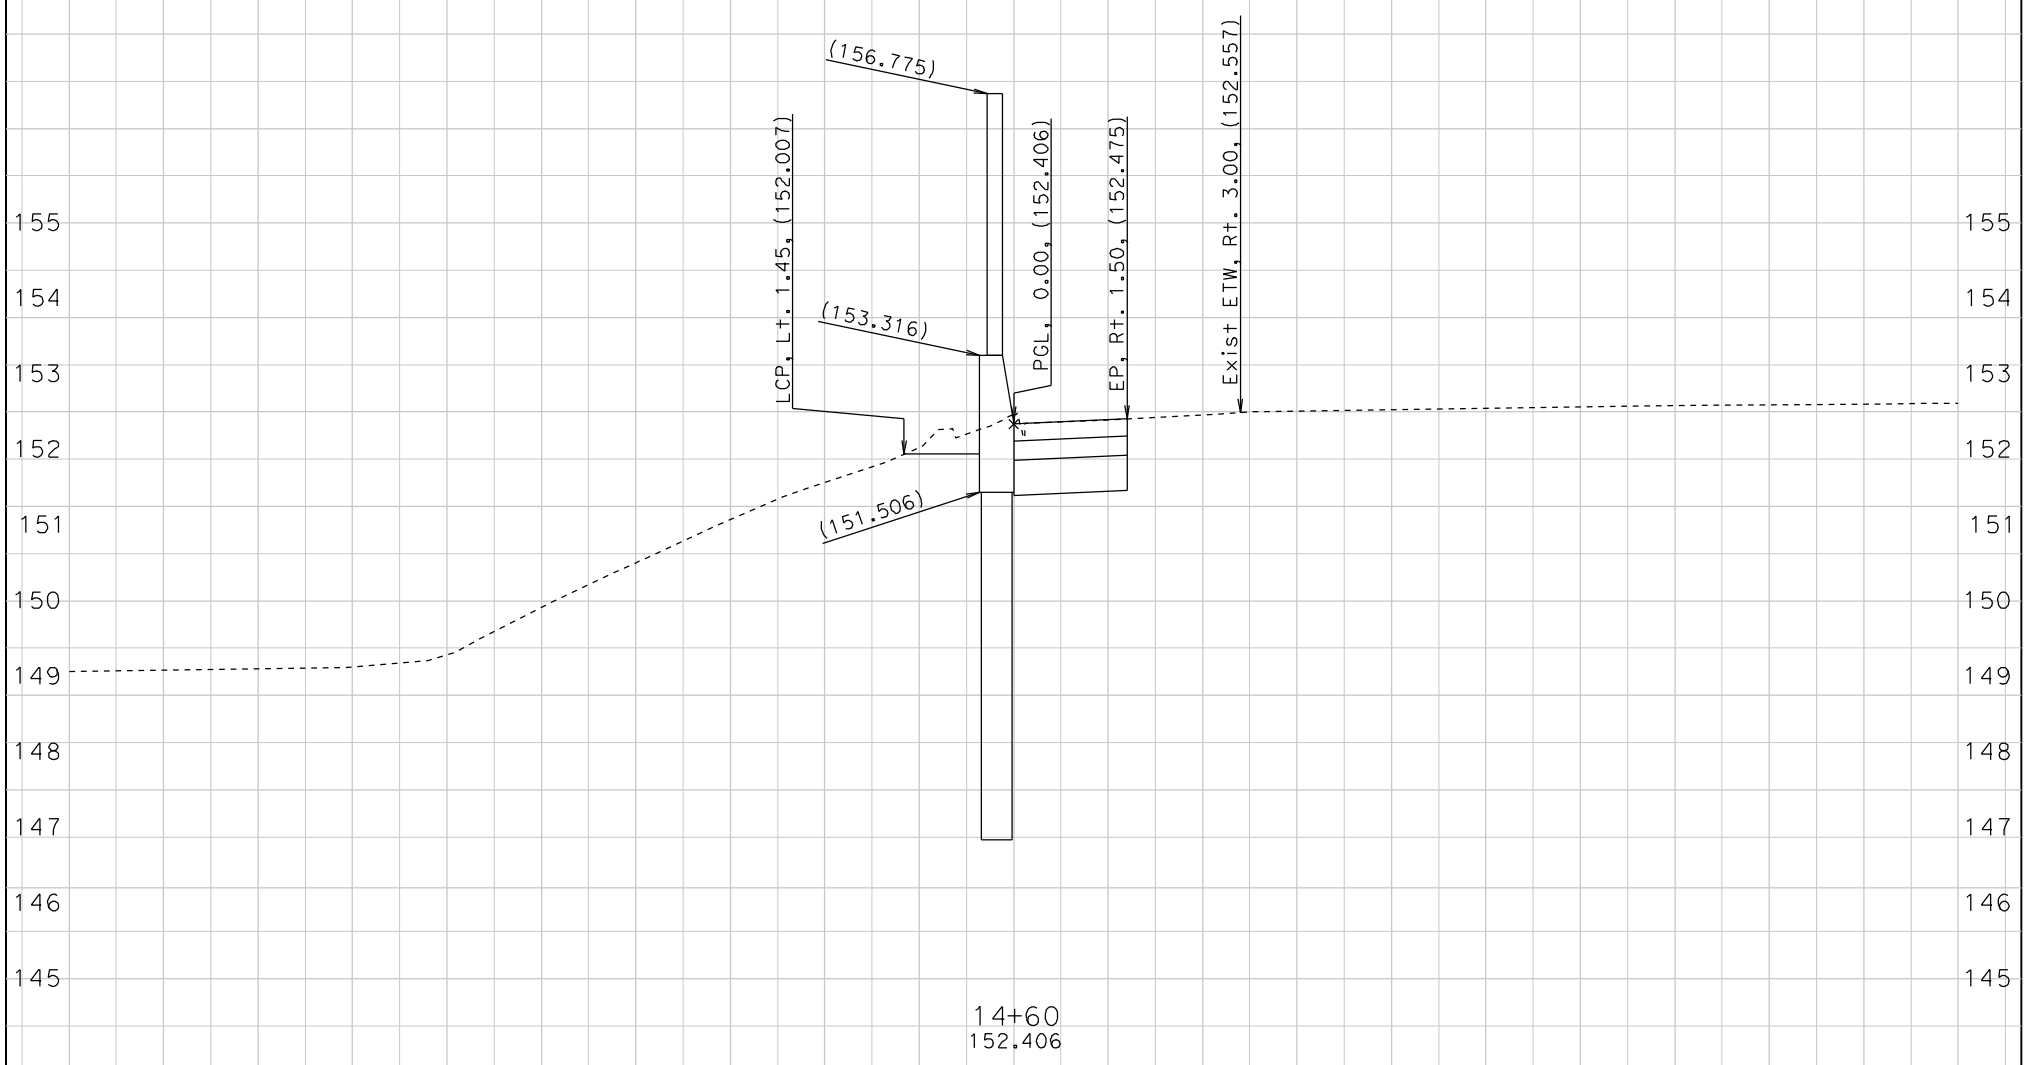

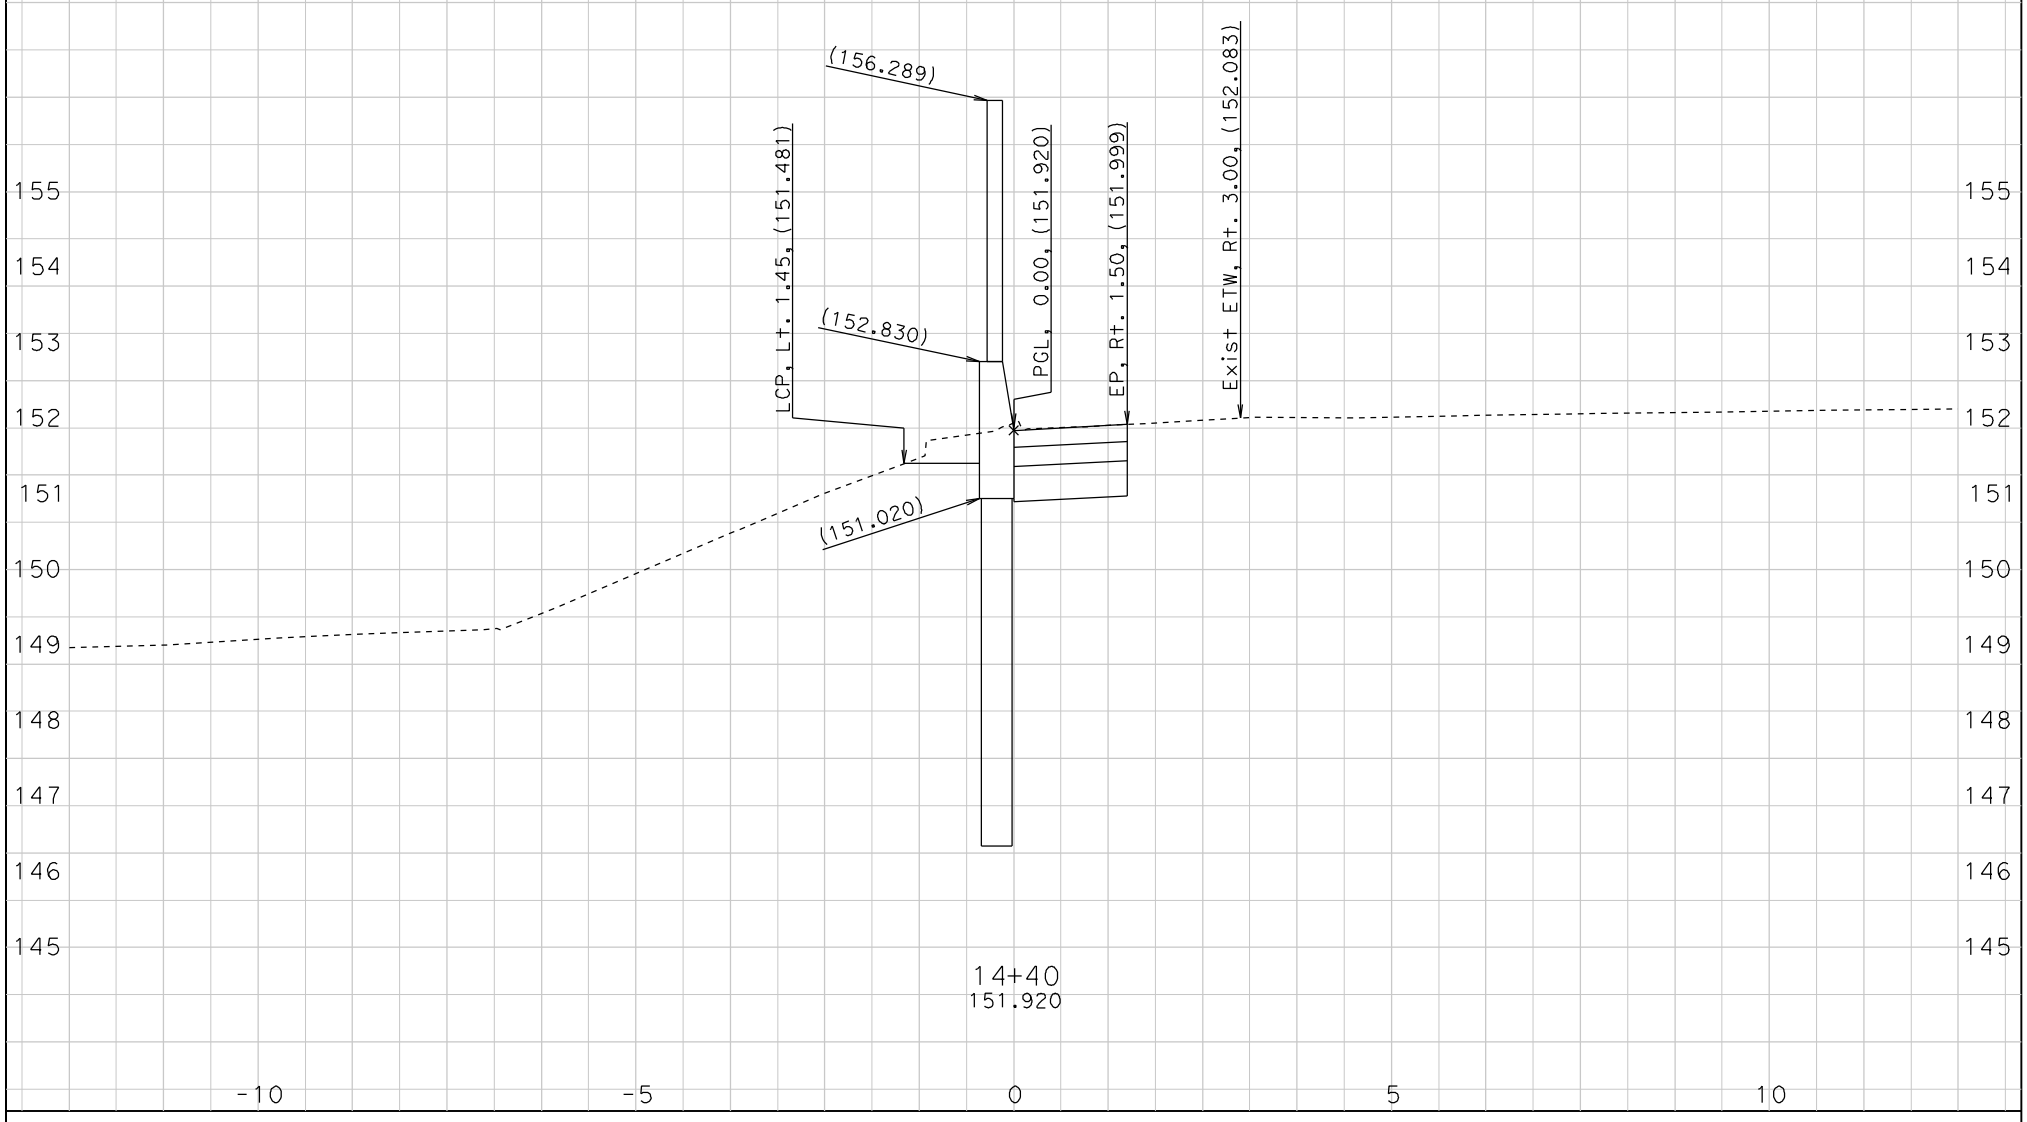

CREATED BY: EPC
DATE: 10/27/2009

CONTRACT: 224501

Scale Ratio: 1:50 Horiz.
1:50 Vert.

All Dimensions are Meters

SW-85
CROSS SECTIONS
SHEET 8 OF 16

DESIGN STUDY ONLY

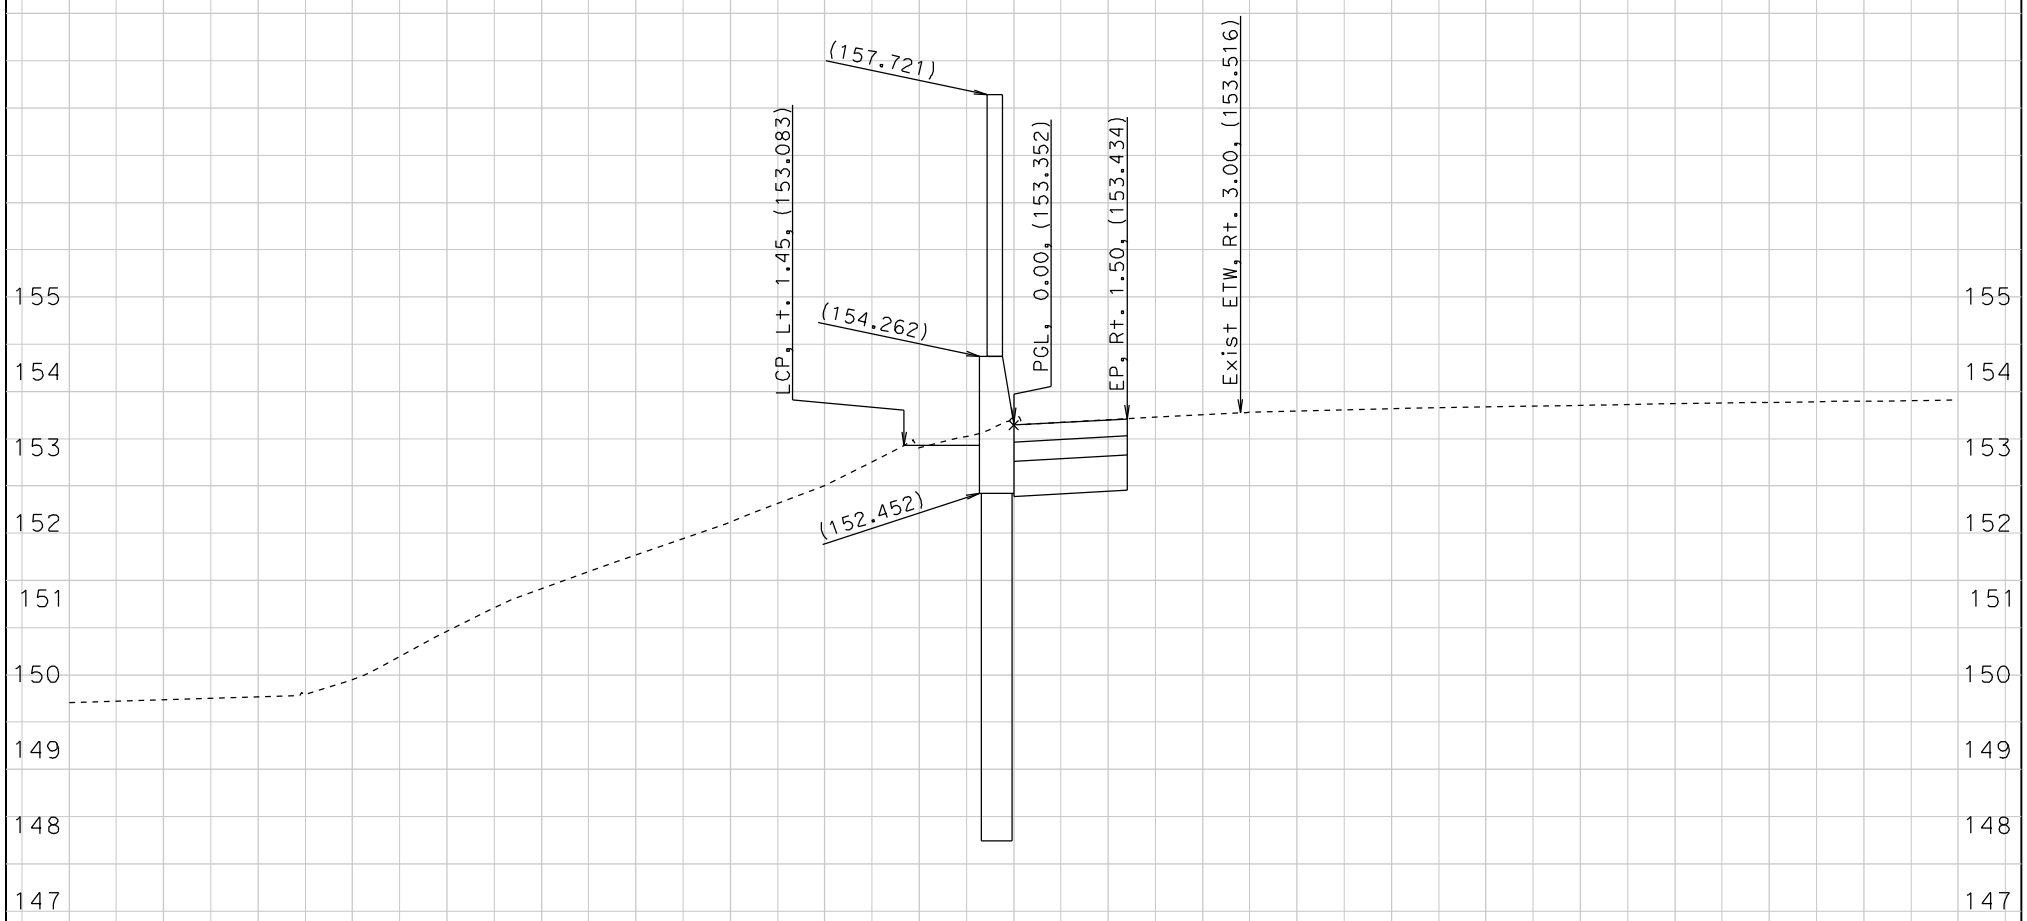

15+00
153.352

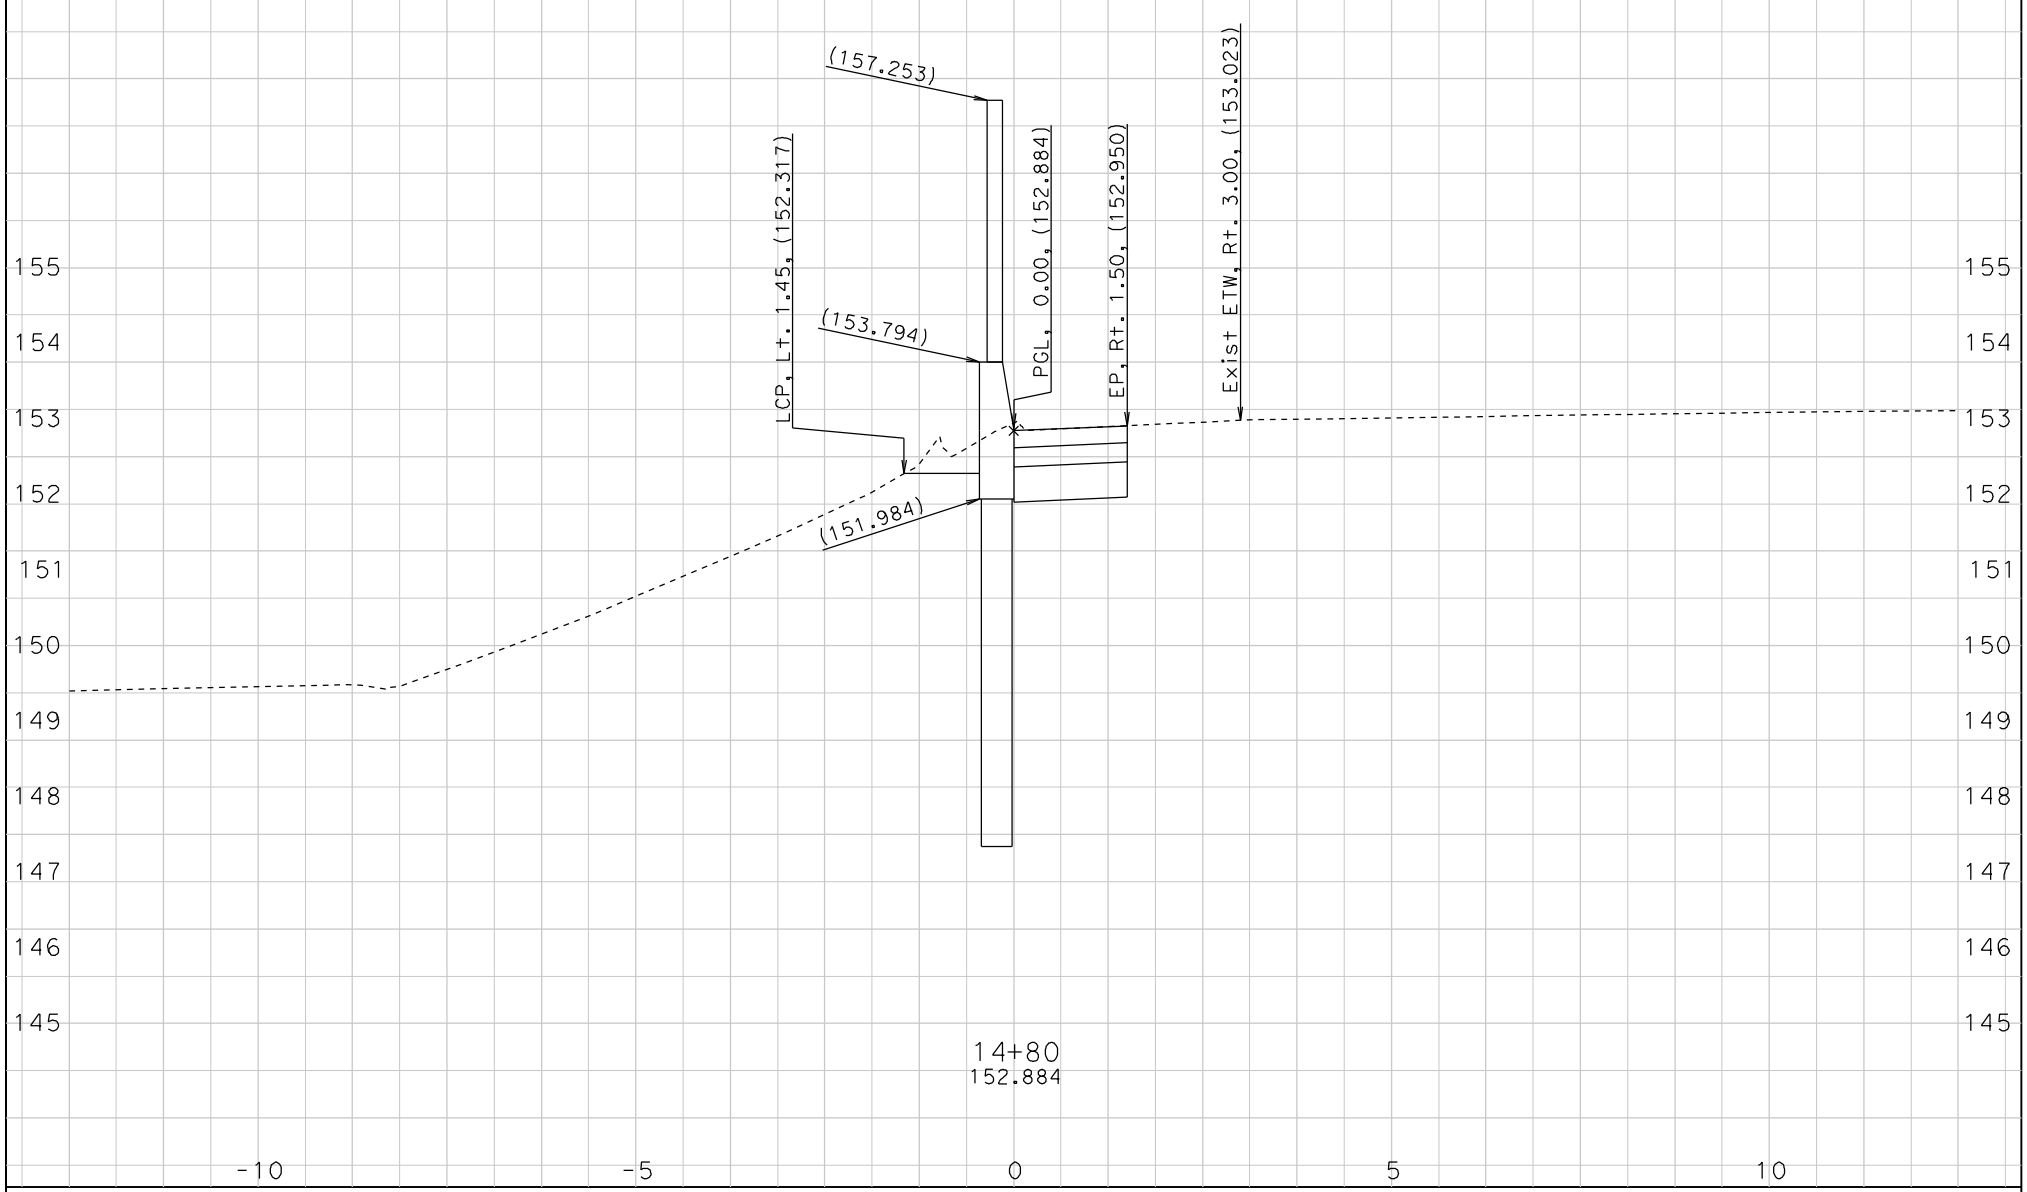

14+80
152.884

CREATED BY: EPC
DATE: 10/27/2009

CONTRACT: 224501

Scale Ratio: 1:50 Horiz.
1:50 Vert.

All Dimensions are Meters

SW-85
CROSS SECTIONS
SHEET 9 OF 16

DESIGN STUDY ONLY

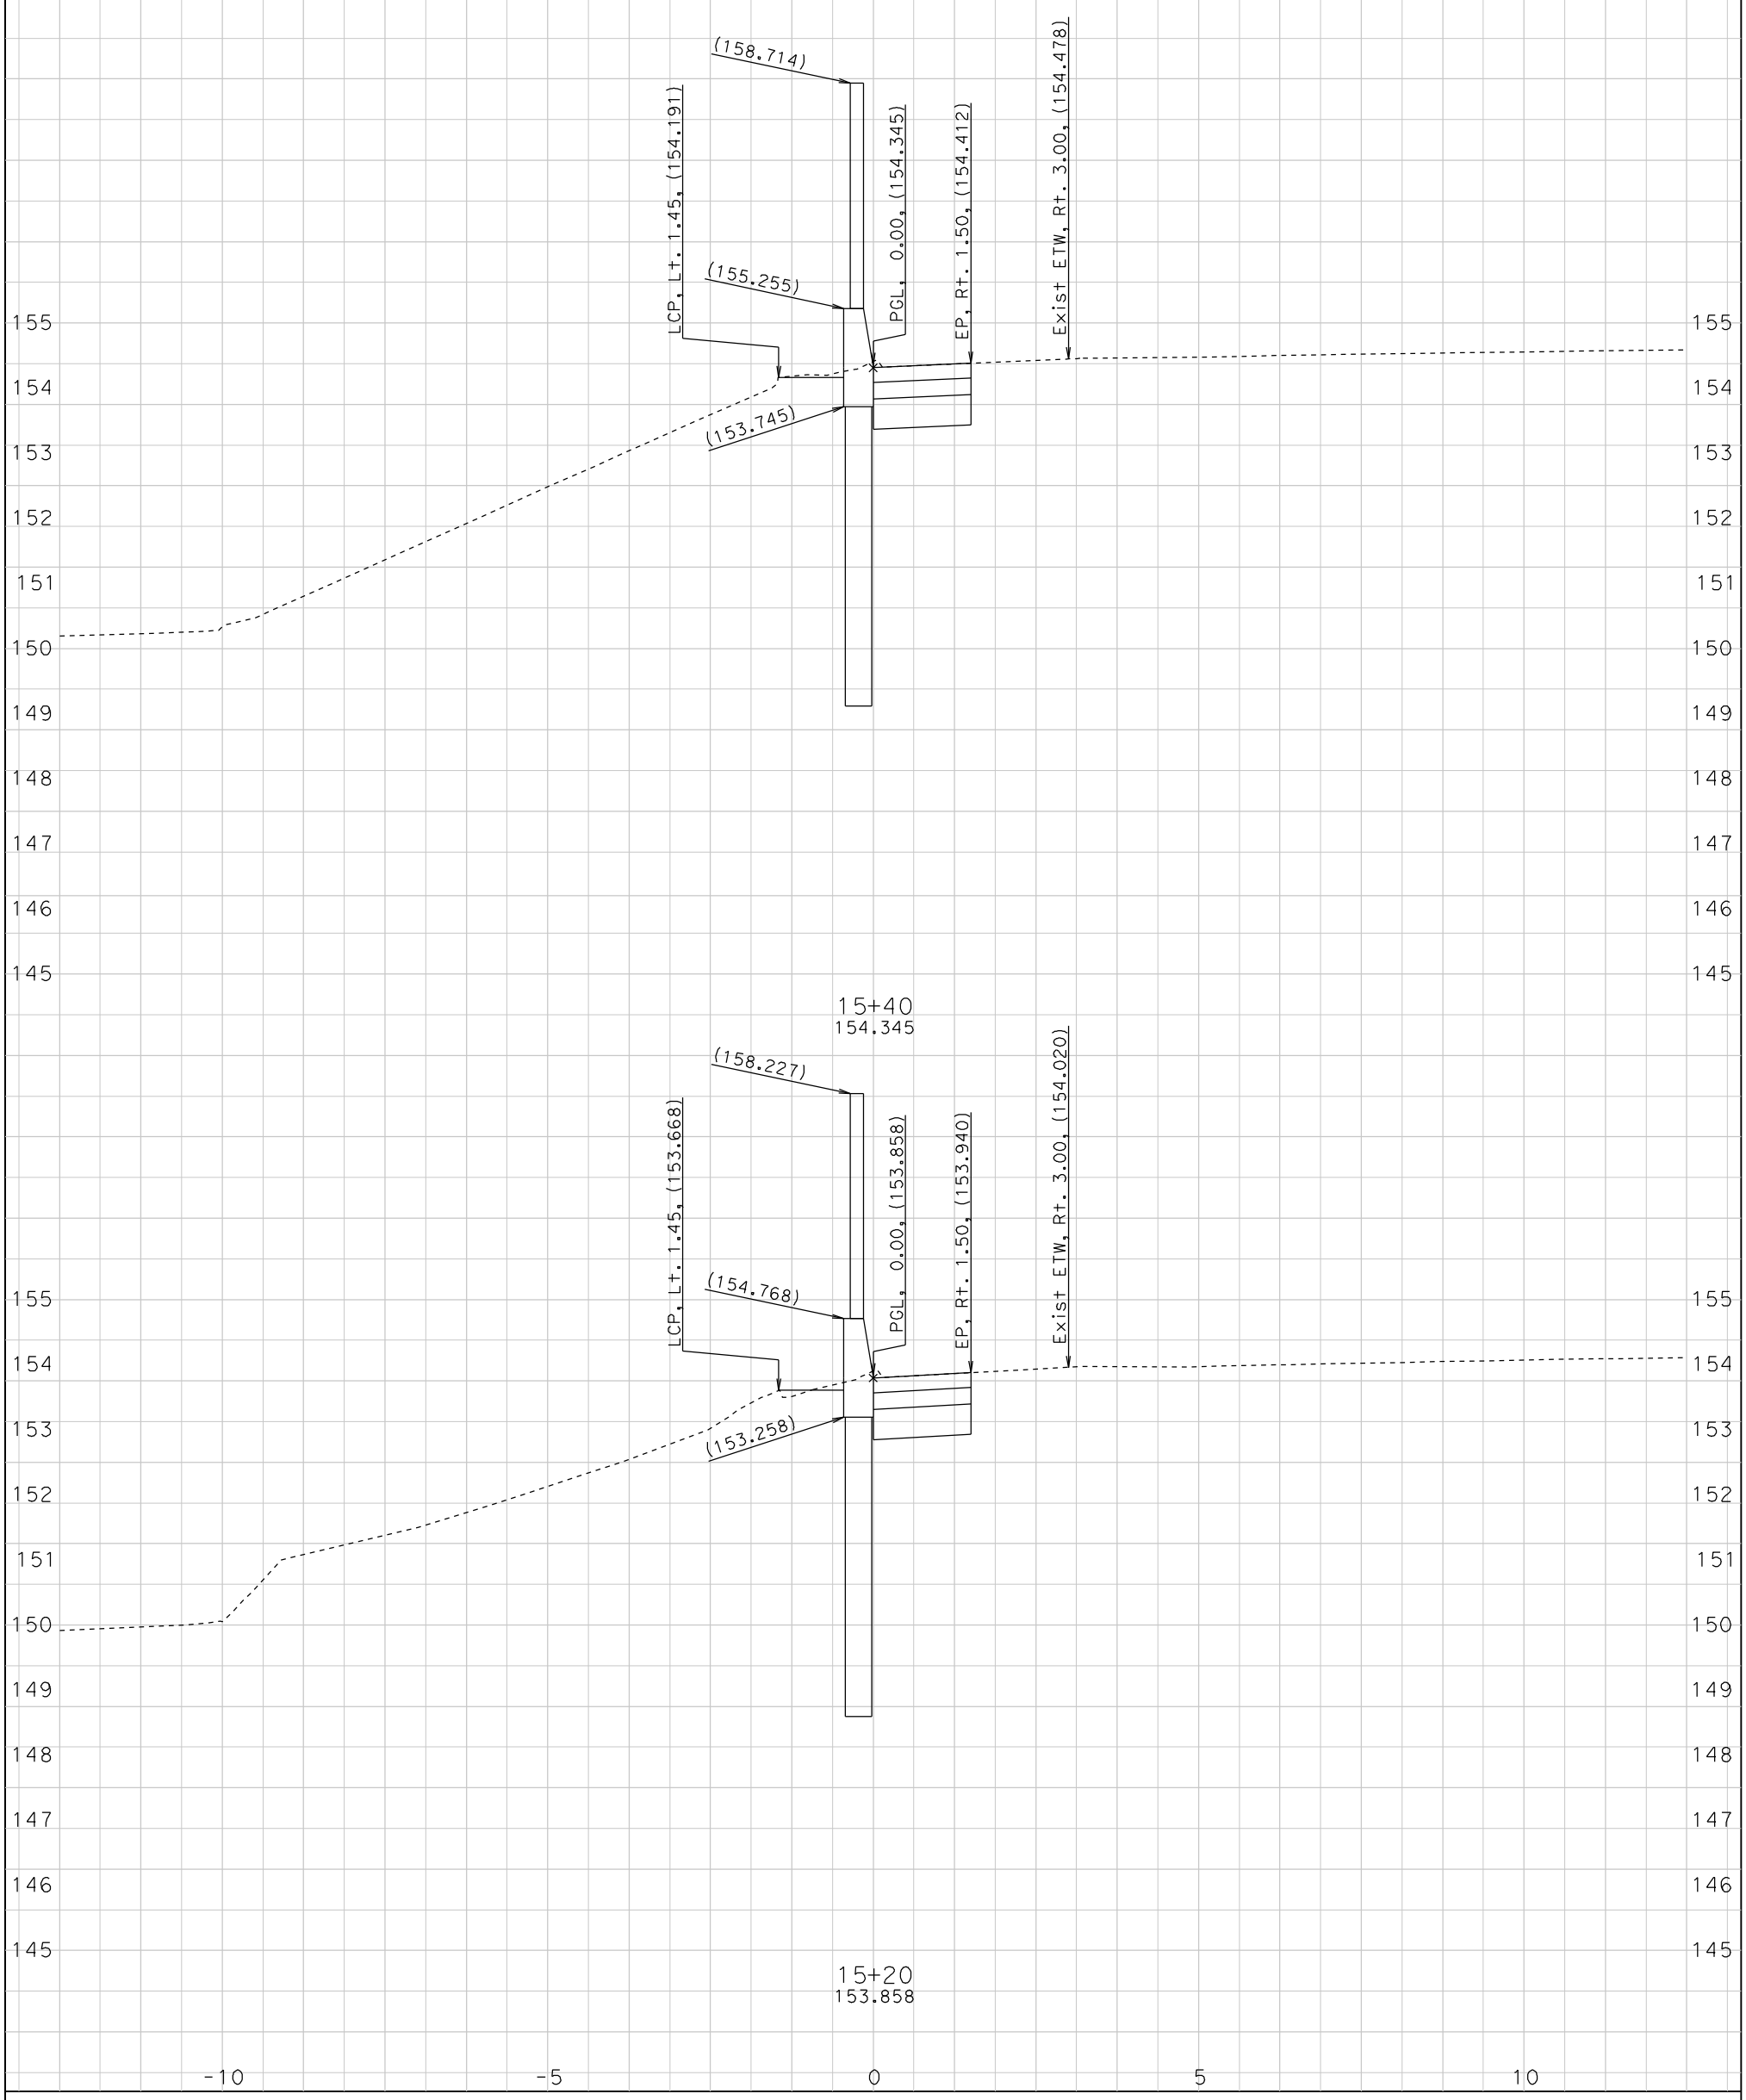

CREATED BY: EPC
DATE: 10/27/2009

CONTRACT: 224501

Scale Ratio: 1:50 Horiz.
1:50 Vert.

All Dimensions are Meters

SW-85
CROSS SECTIONS
SHEET 10 OF 16

DESIGN STUDY ONLY

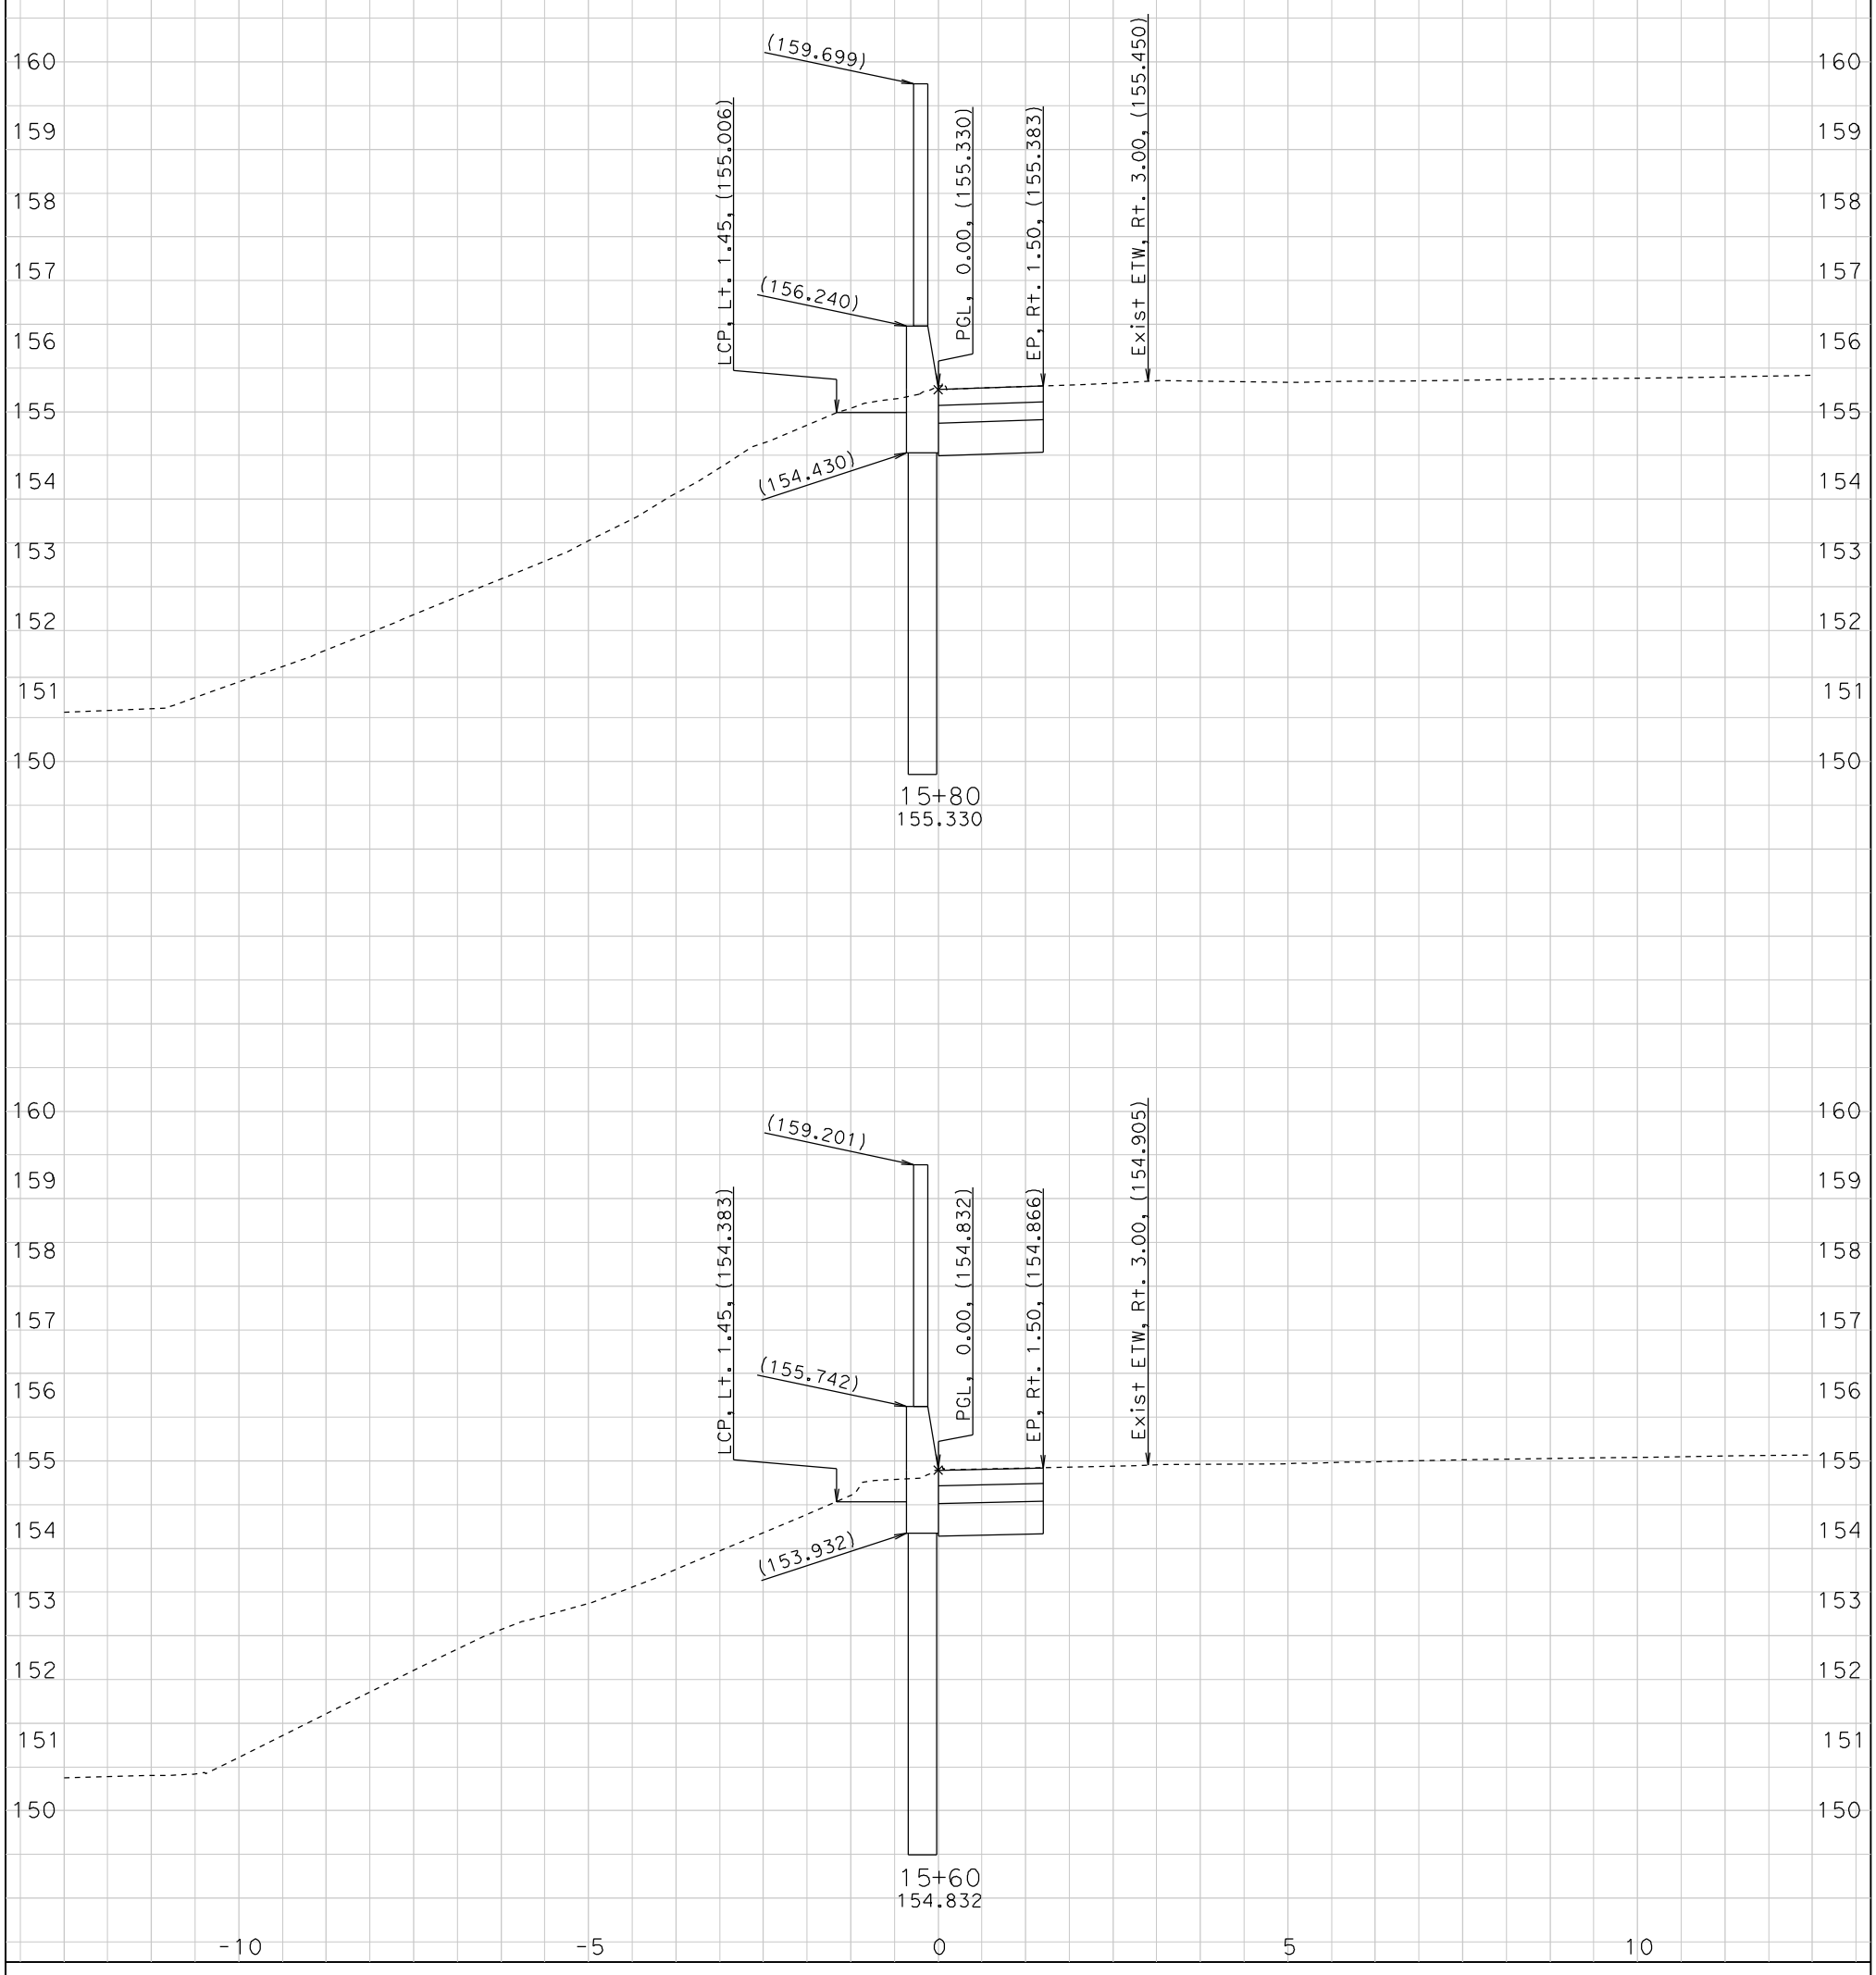

CREATED BY: EPC
DATE: 10/27/2009

CONTRACT: 224501

Scale Ratio: 1:50 Horiz.
1:50 Vert.

All Dimensions are Meters

SW-85
CROSS SECTIONS
SHEET 11 OF 16

DESIGN STUDY ONLY

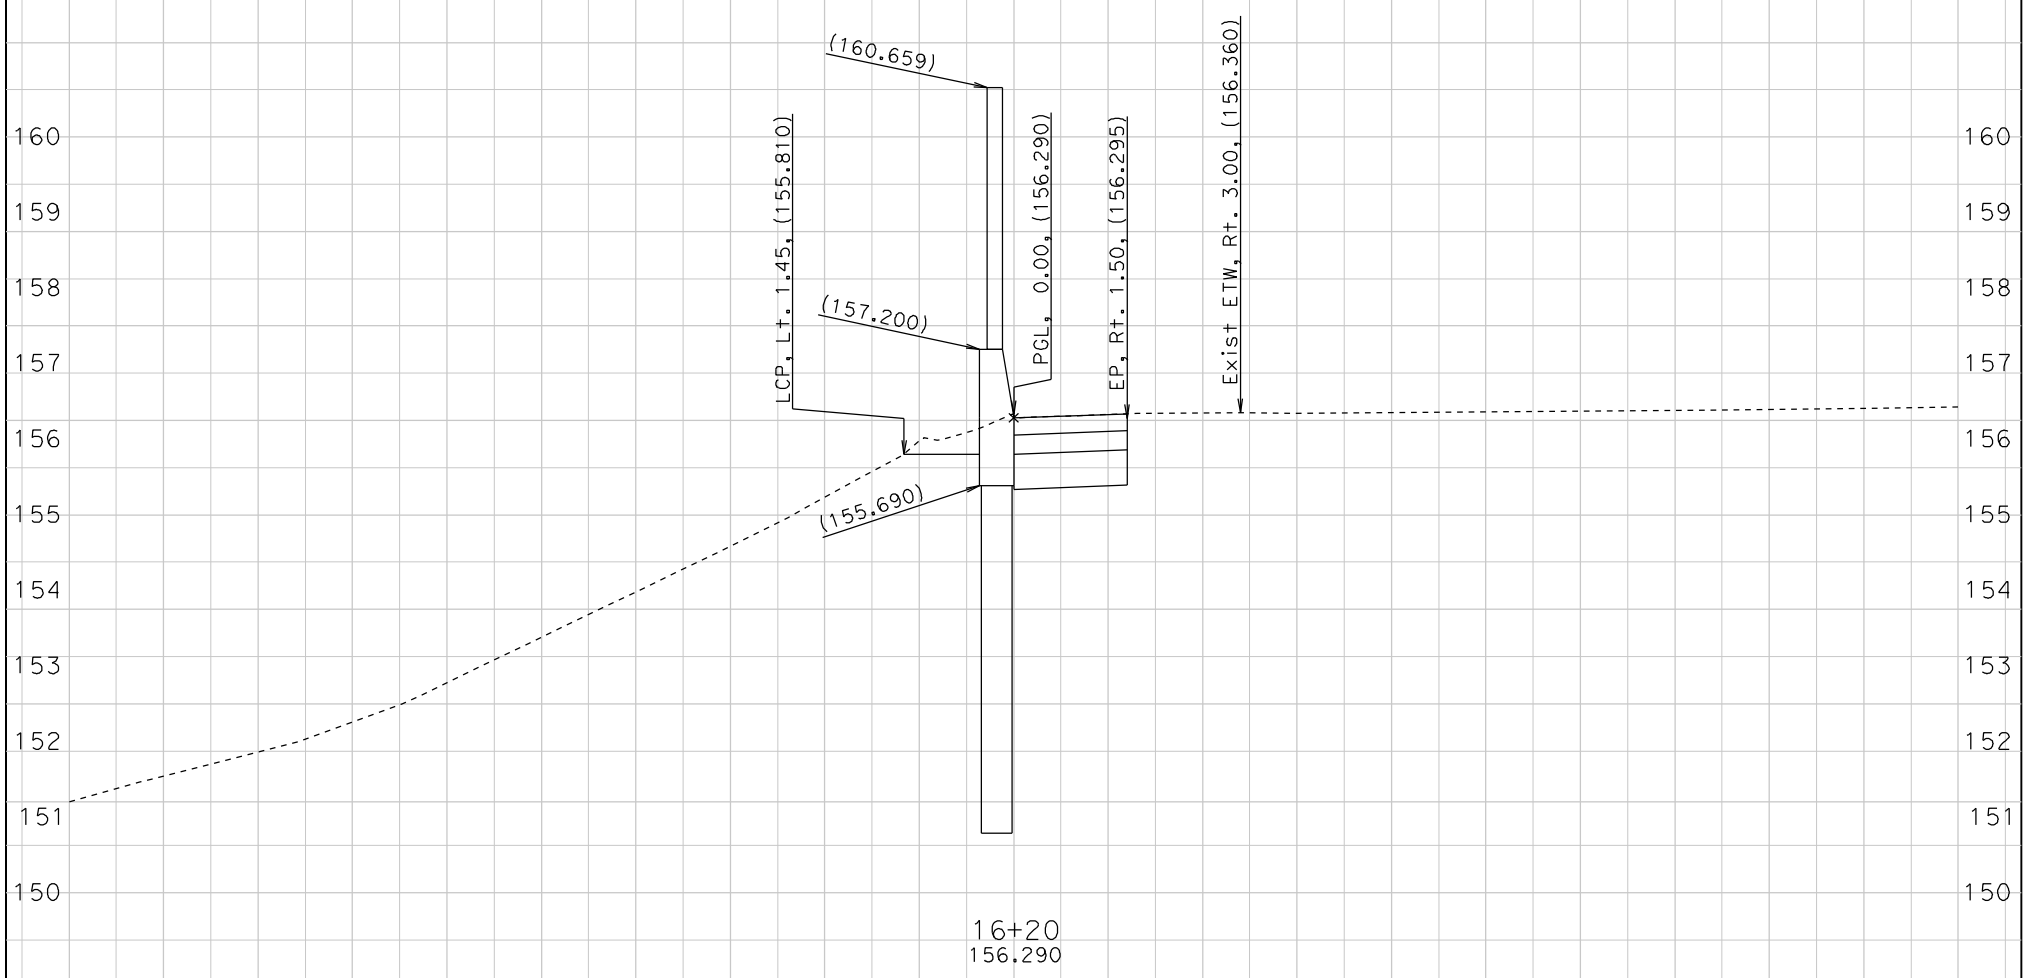

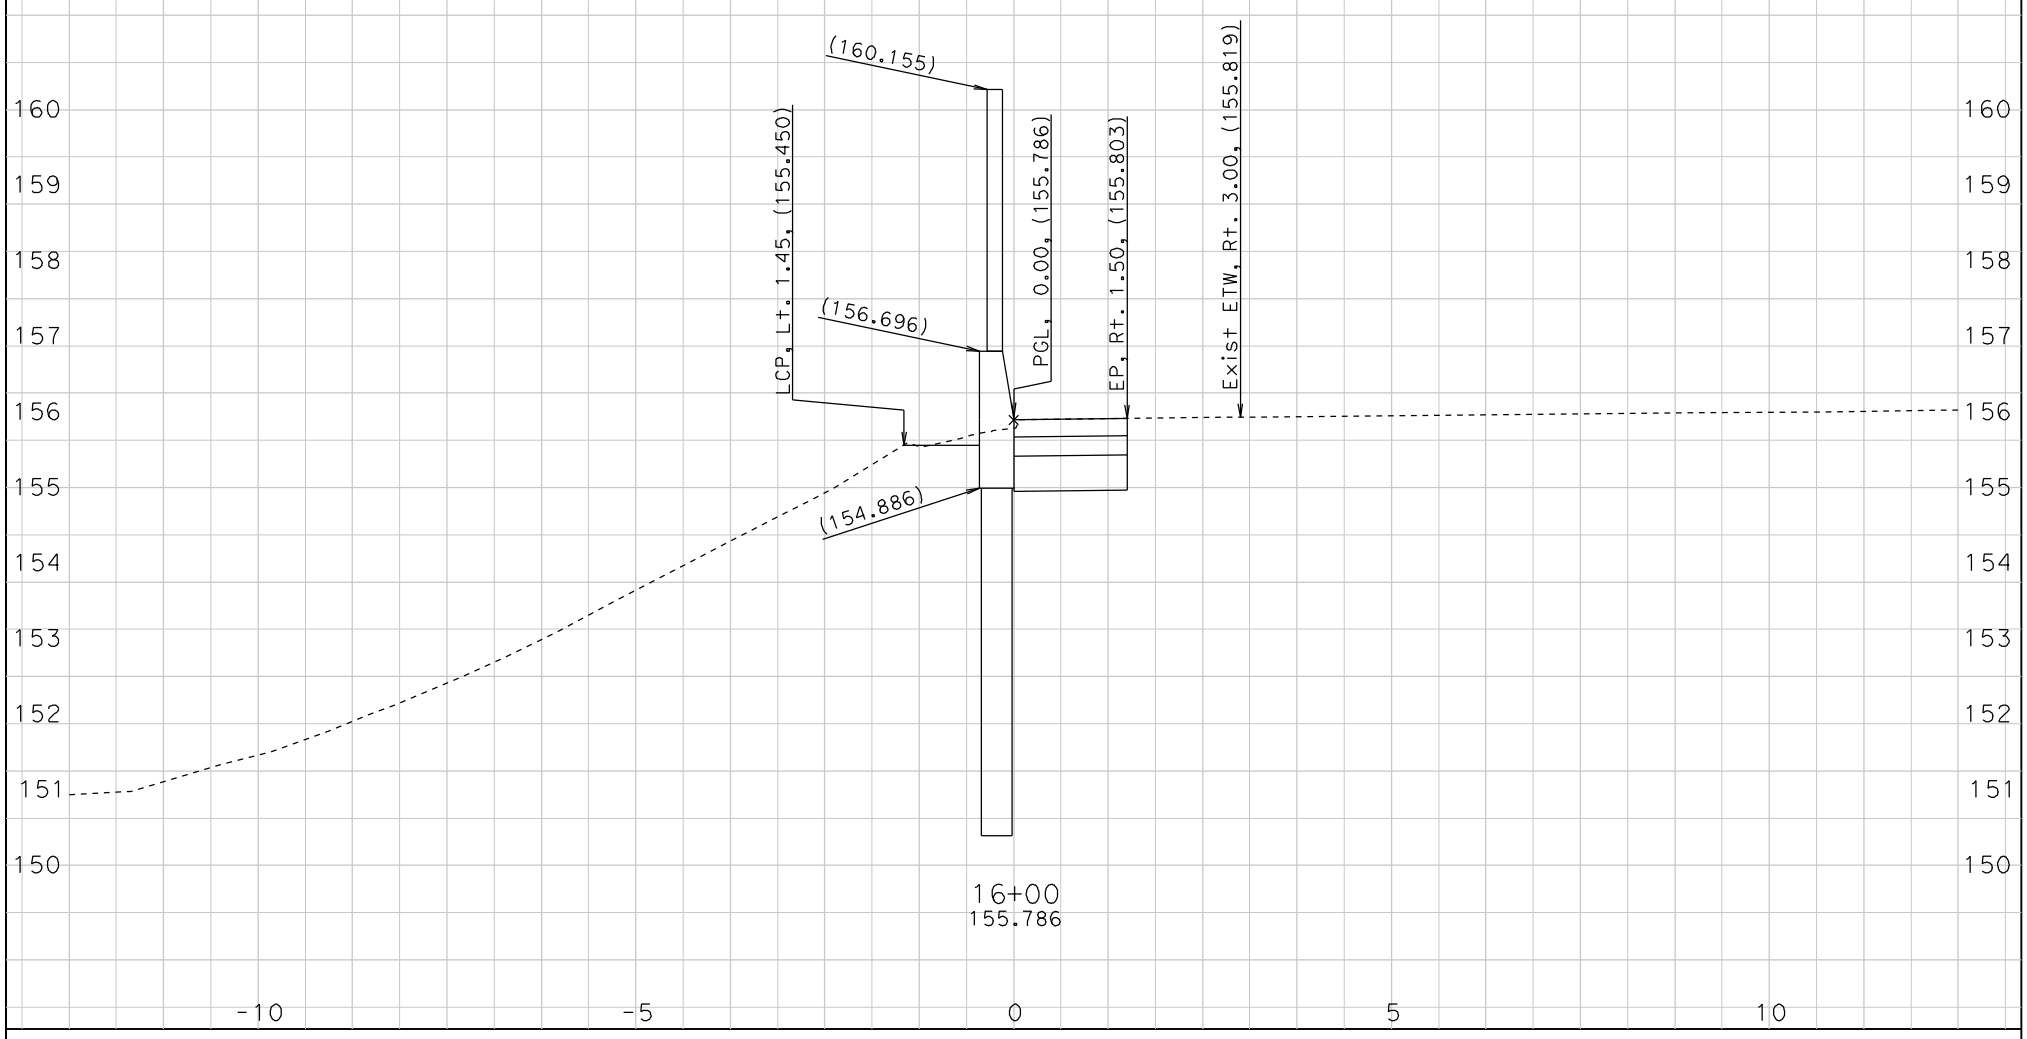

CREATED BY: EPC
DATE: 10/27/2009

CONTRACT: 224501

Scale Ratio: 1:50 Horiz.
1:50 Vert.

All Dimensions are Meters

SW-85
CROSS SECTIONS
SHEET 12 OF 16

DESIGN STUDY ONLY

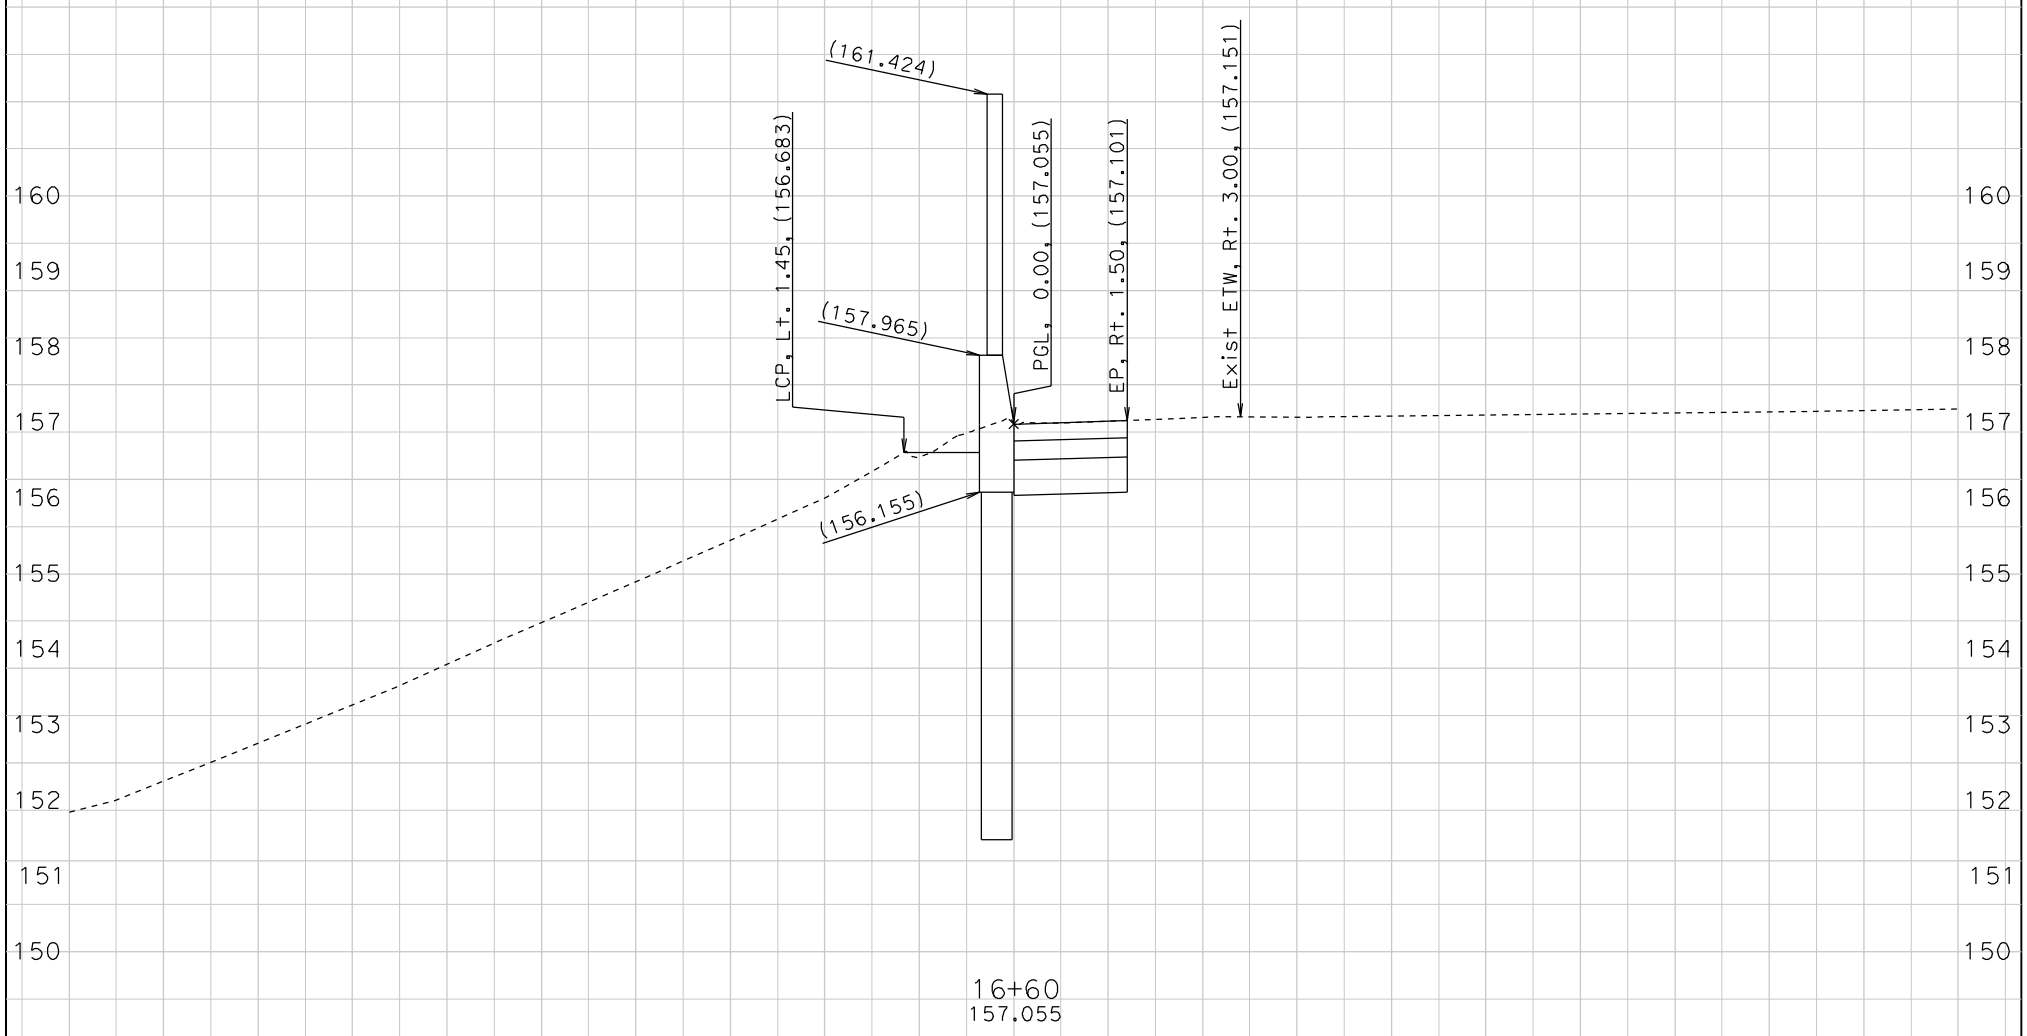

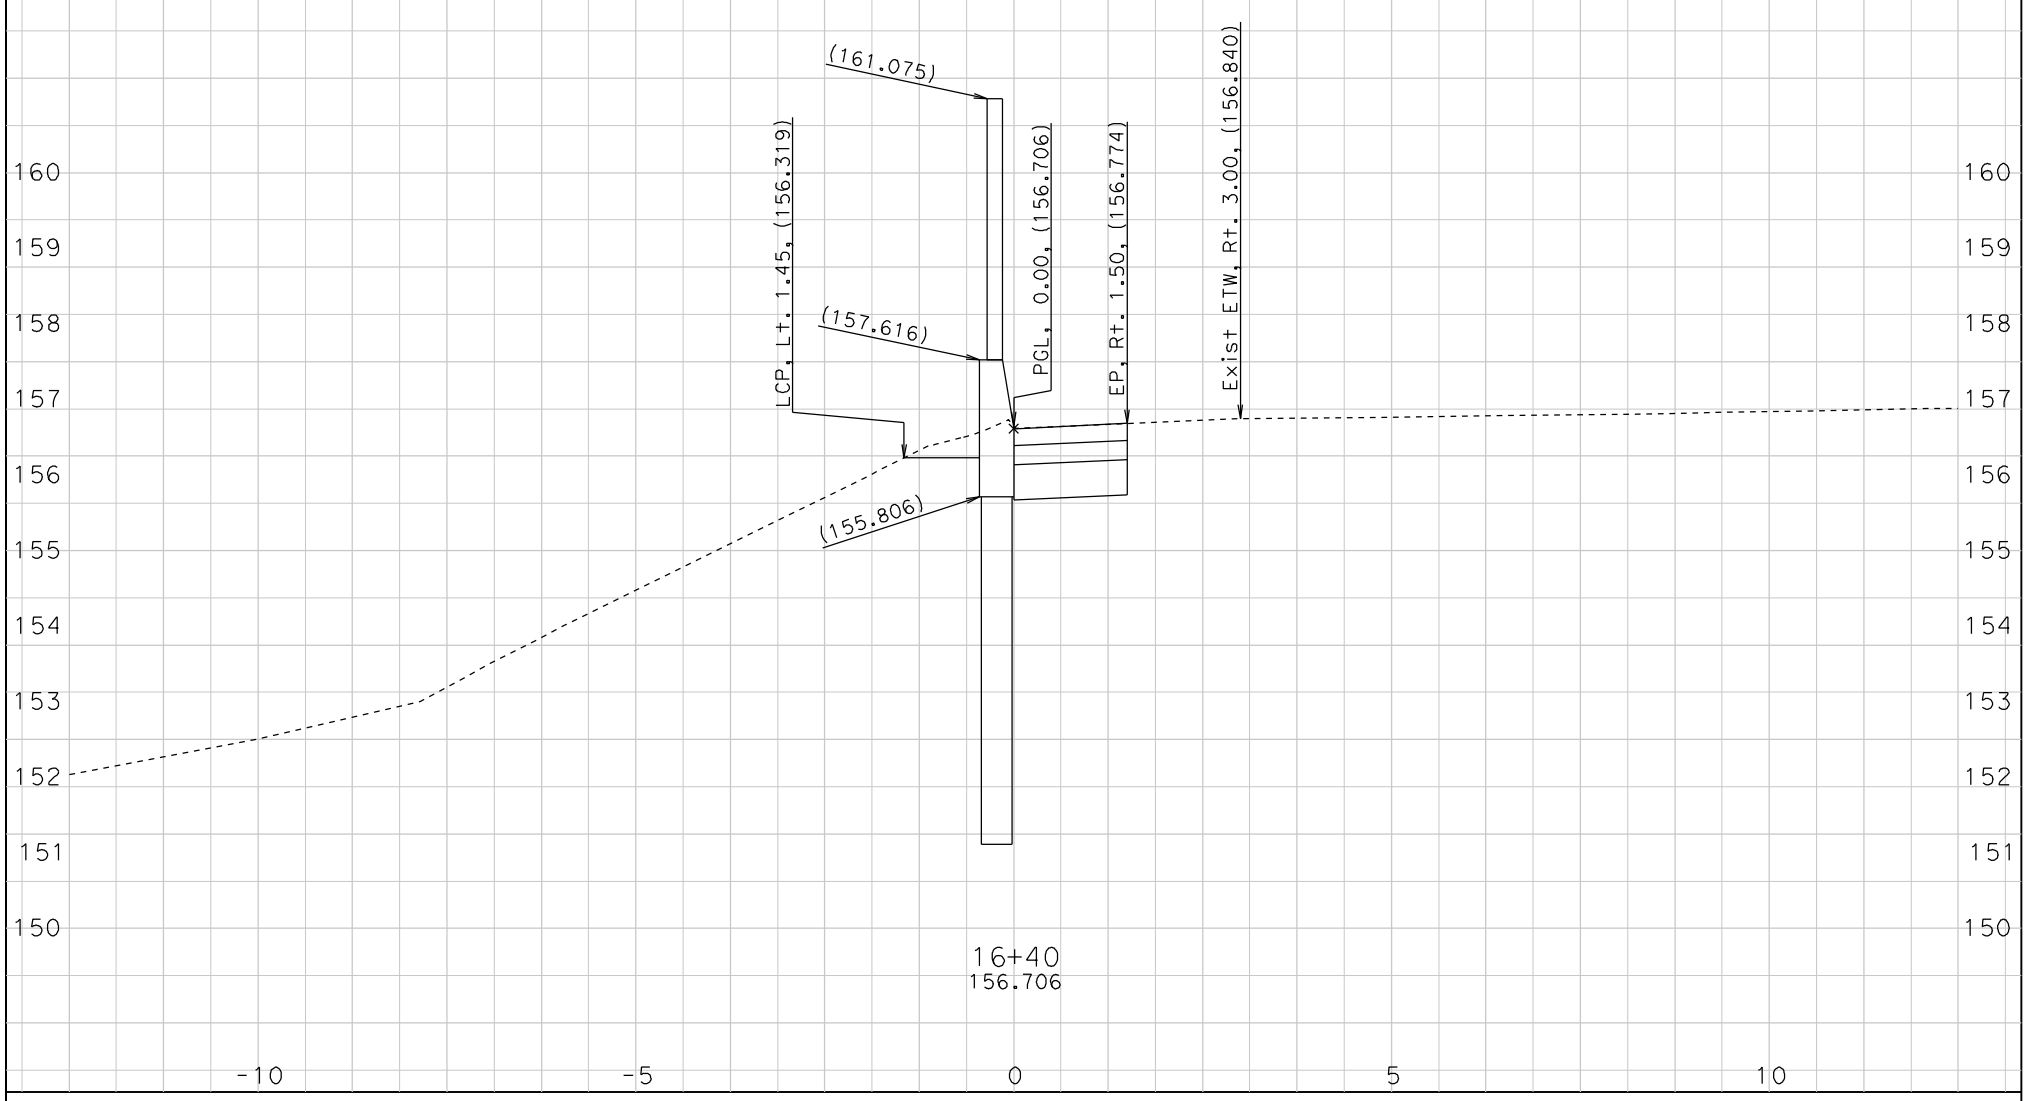

CREATED BY: EPC
DATE: 10/27/2009

CONTRACT: 224501

Scale Ratio: 1:50 Horiz.
1:50 Vert.

All Dimensions are Meters

SW-85
CROSS SECTIONS
SHEET 13 OF 16

DESIGN STUDY ONLY

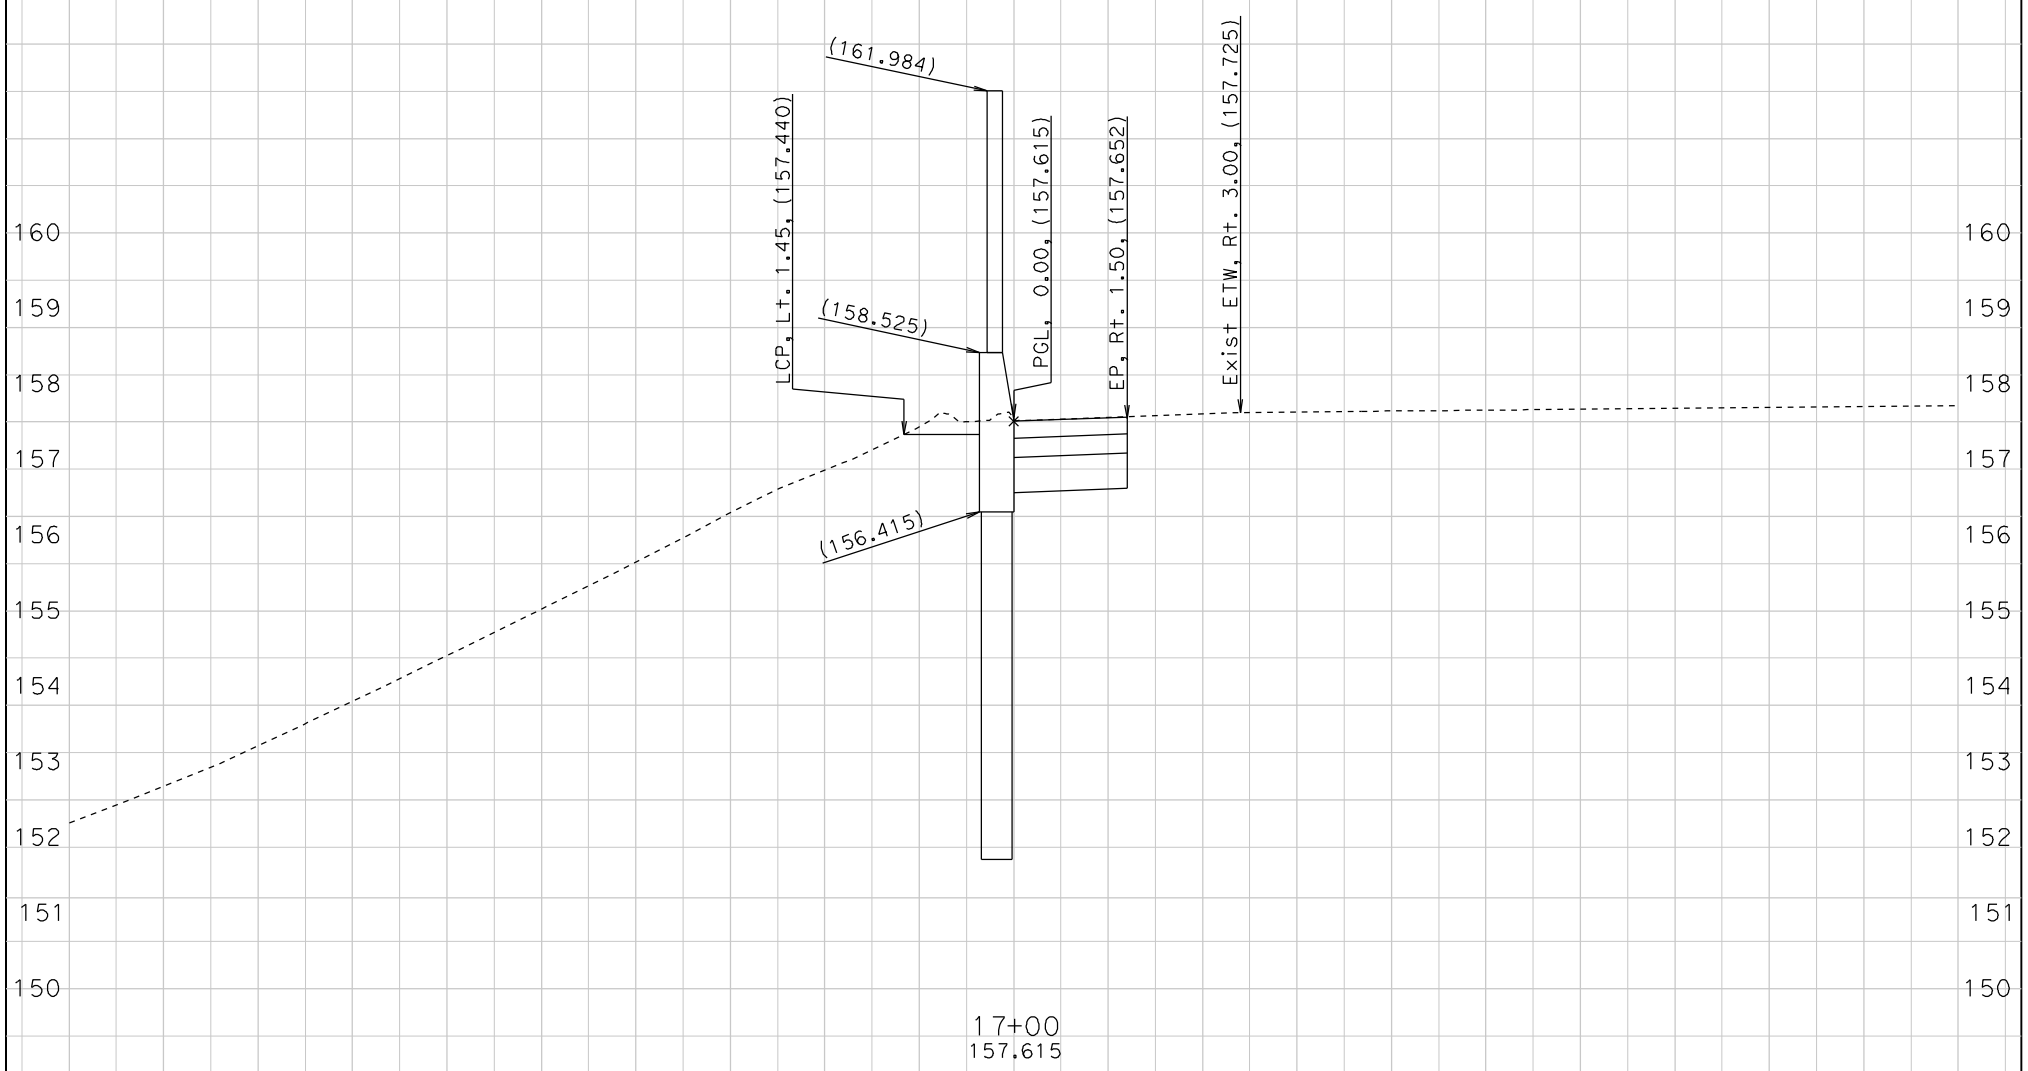

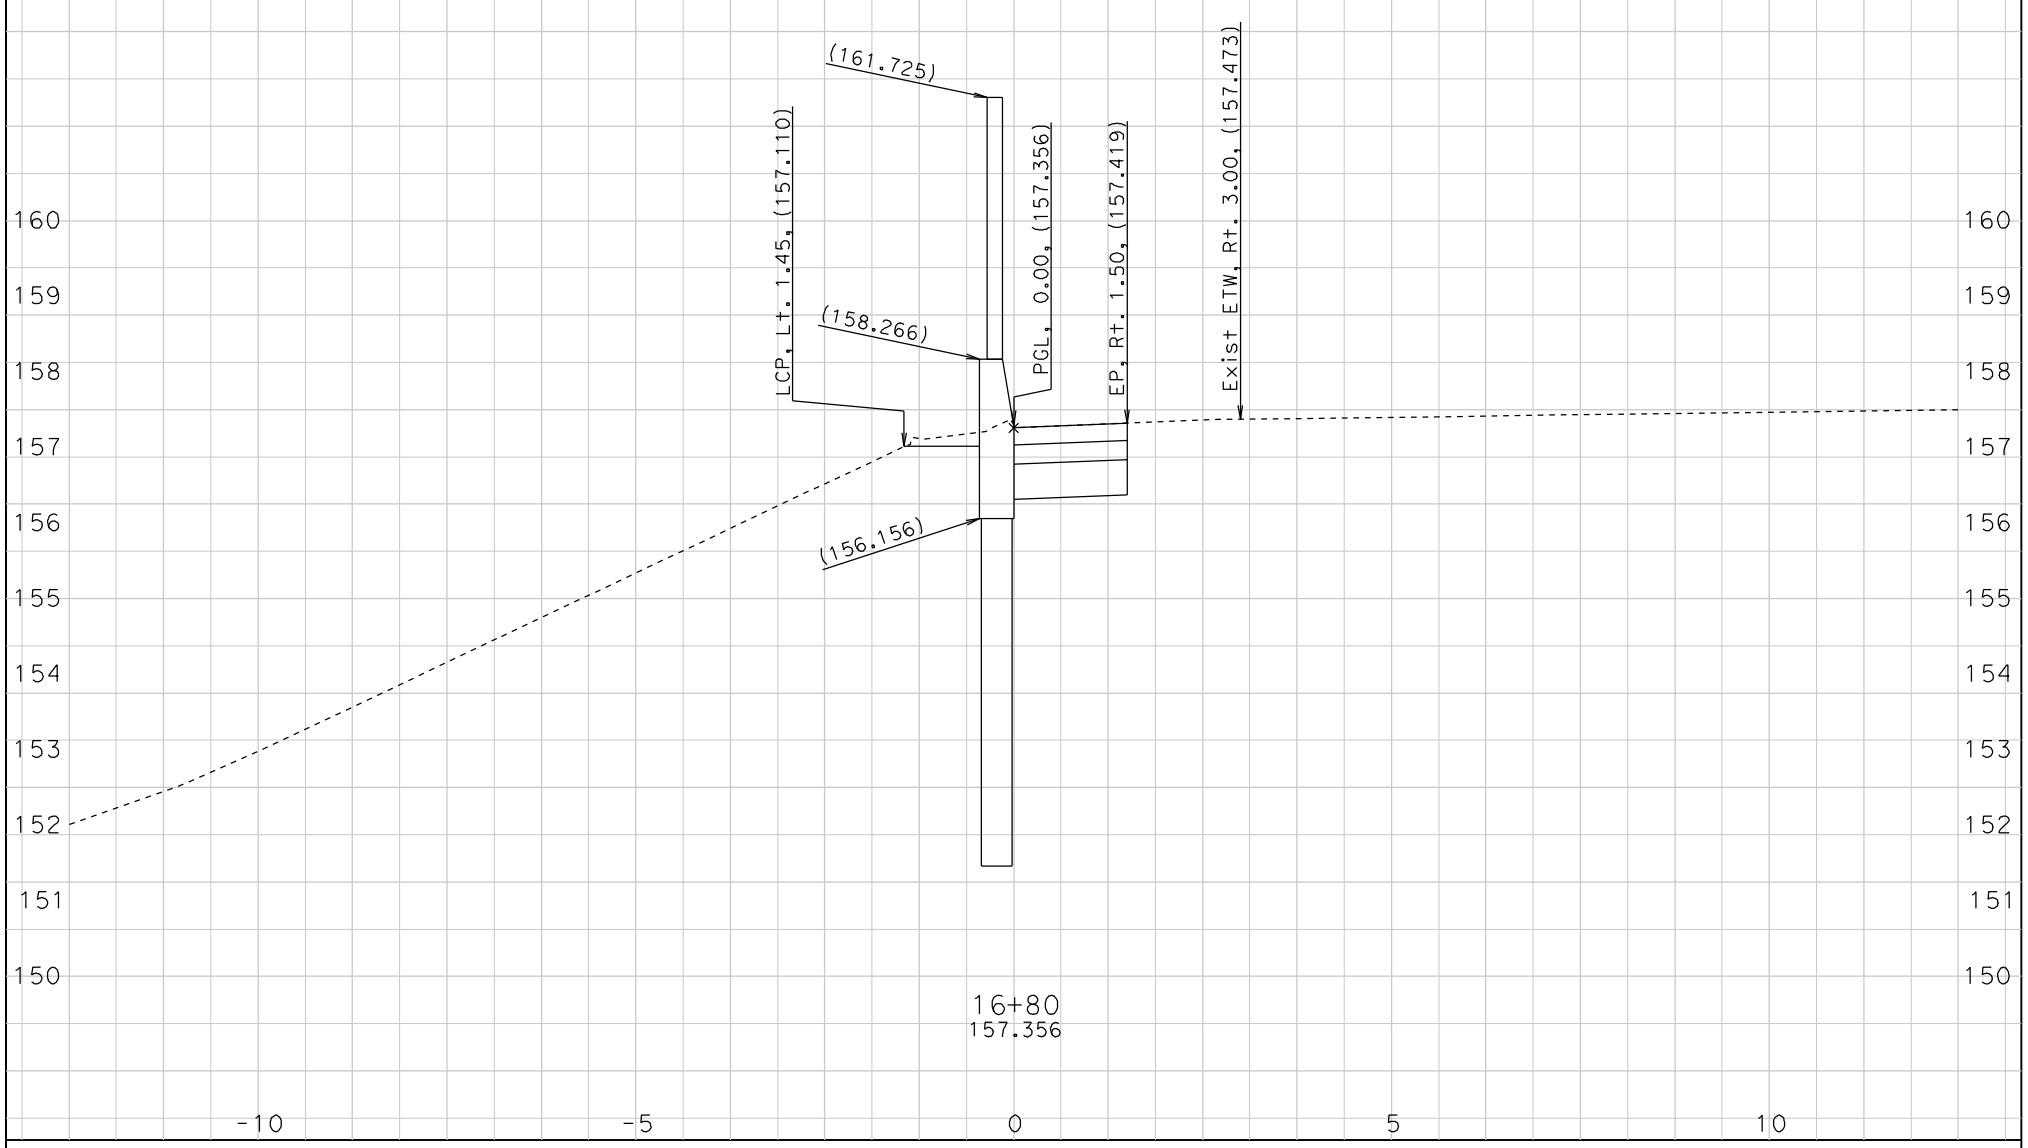

CREATED BY: EPC
DATE: 10/27/2009

CONTRACT: 224501

Scale Ratio: 1:50 Horiz.
1:50 Vert.

All Dimensions are Meters

SW-85
CROSS SECTIONS
SHEET 14 OF 16

DESIGN STUDY ONLY

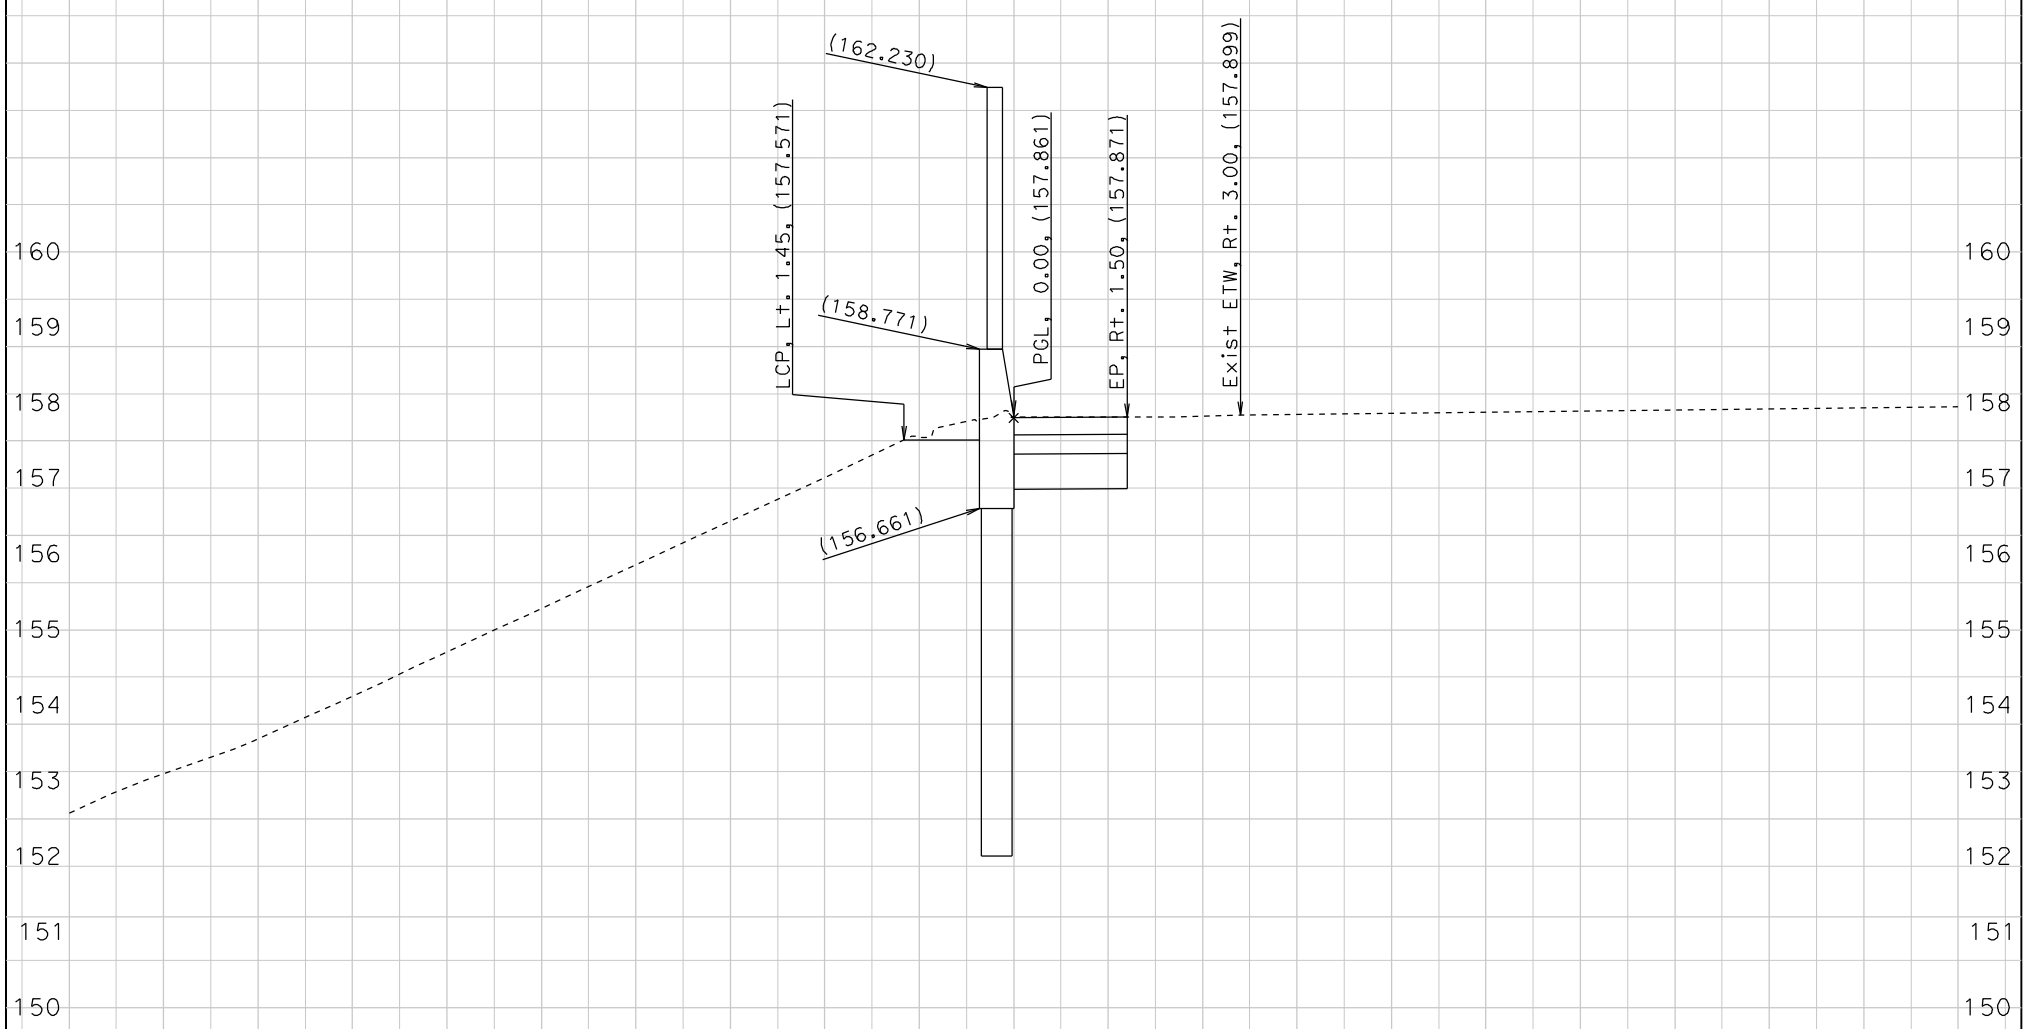

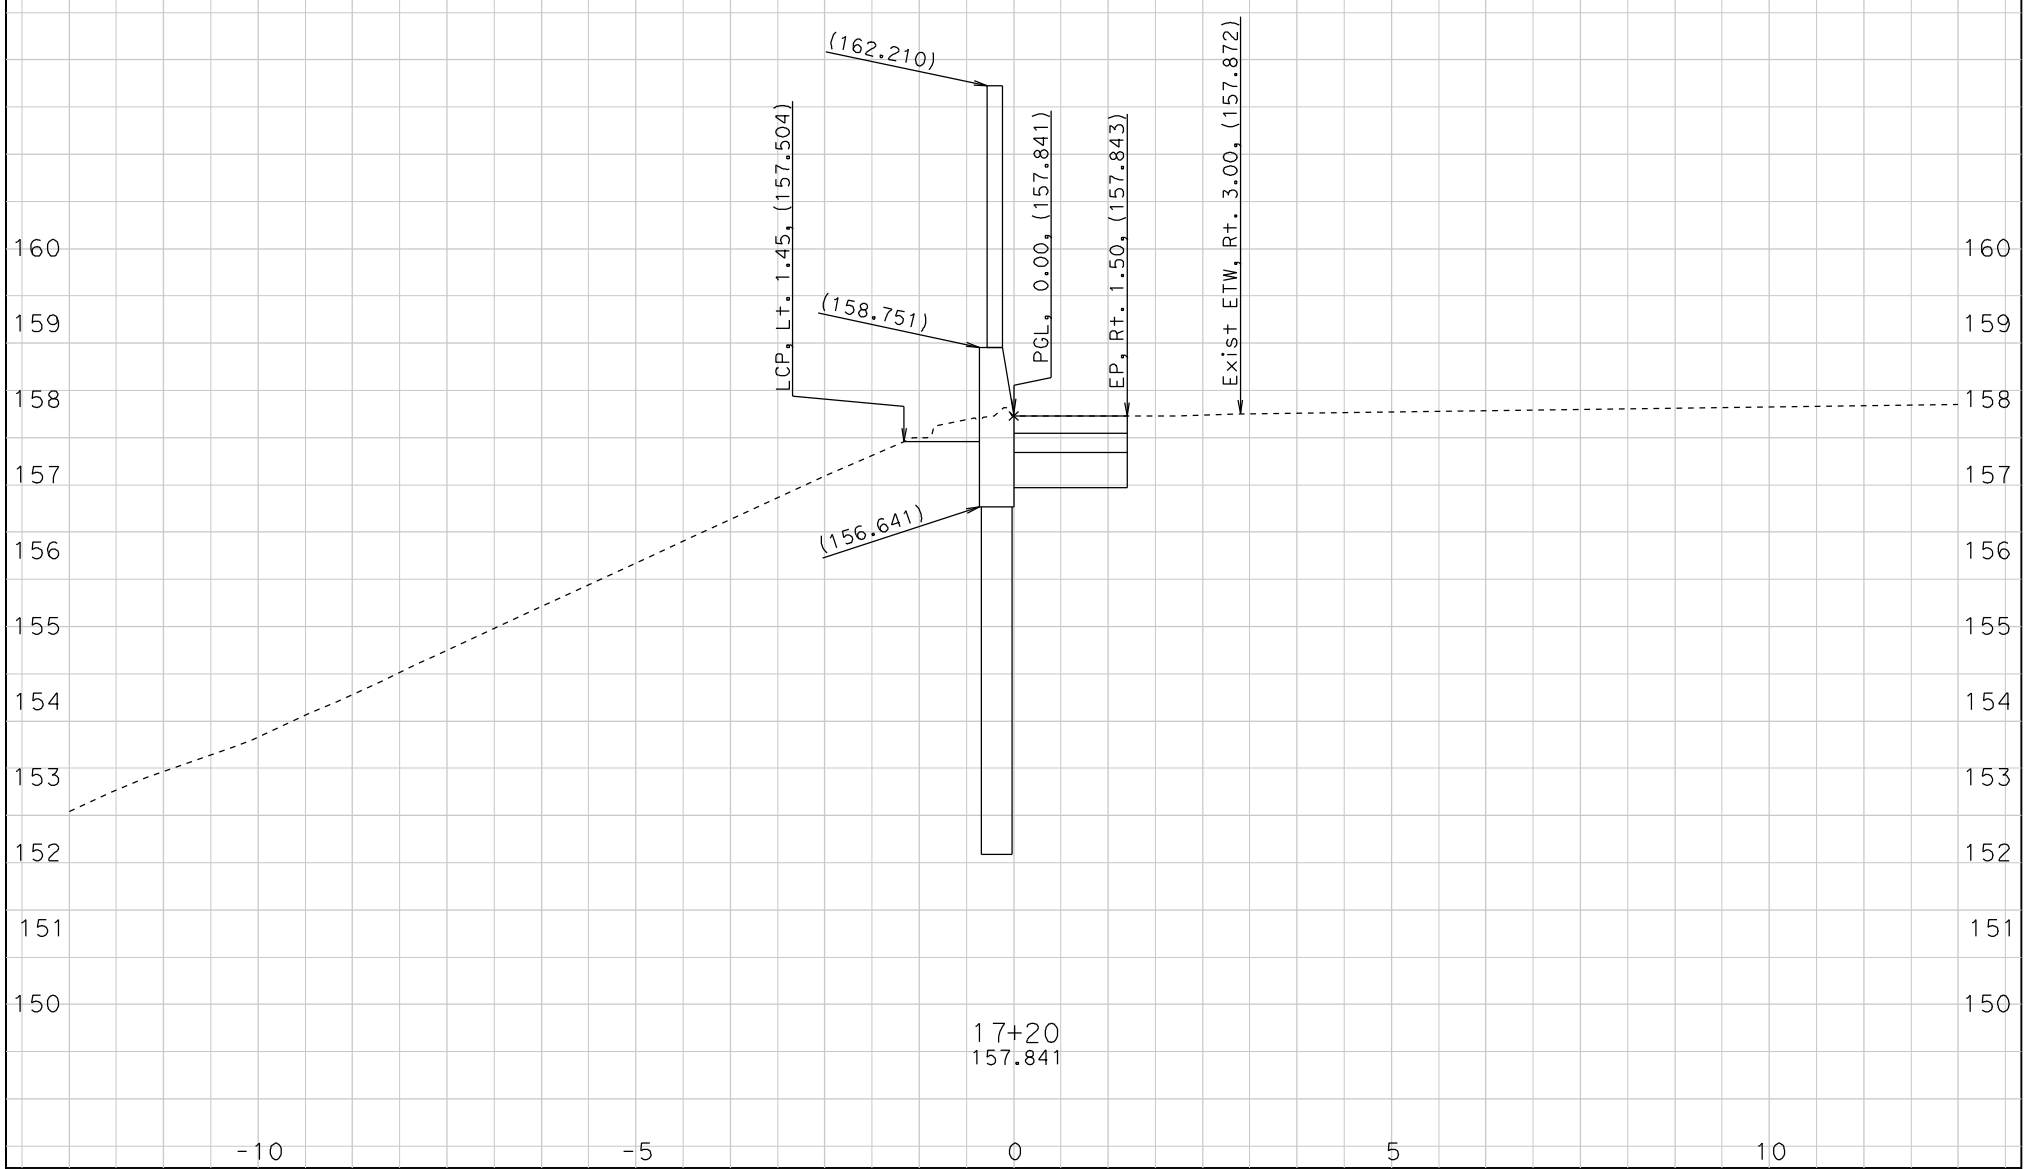

CREATED BY: EPC
DATE: 10/27/2009

CONTRACT: 224501

Scale Ratio: 1:50 Horiz.
1:50 Vert.

All Dimensions are Meters

SW-85
CROSS SECTIONS
SHEET 15 OF 16

DESIGN STUDY ONLY

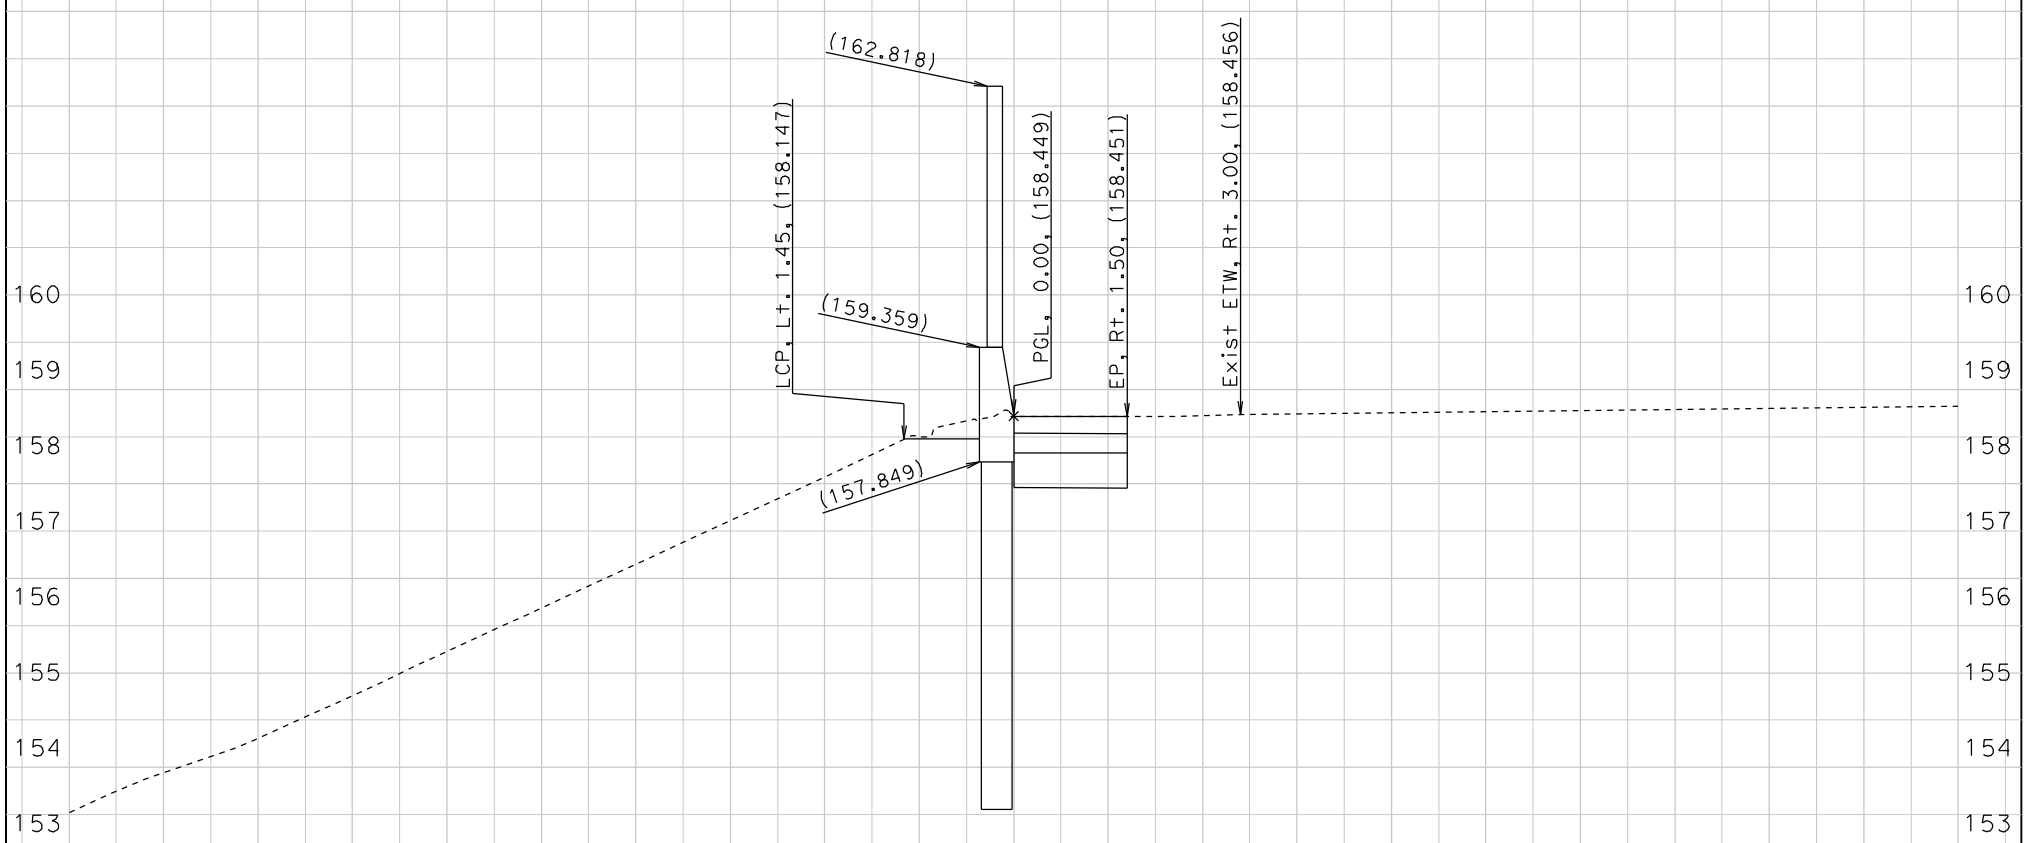

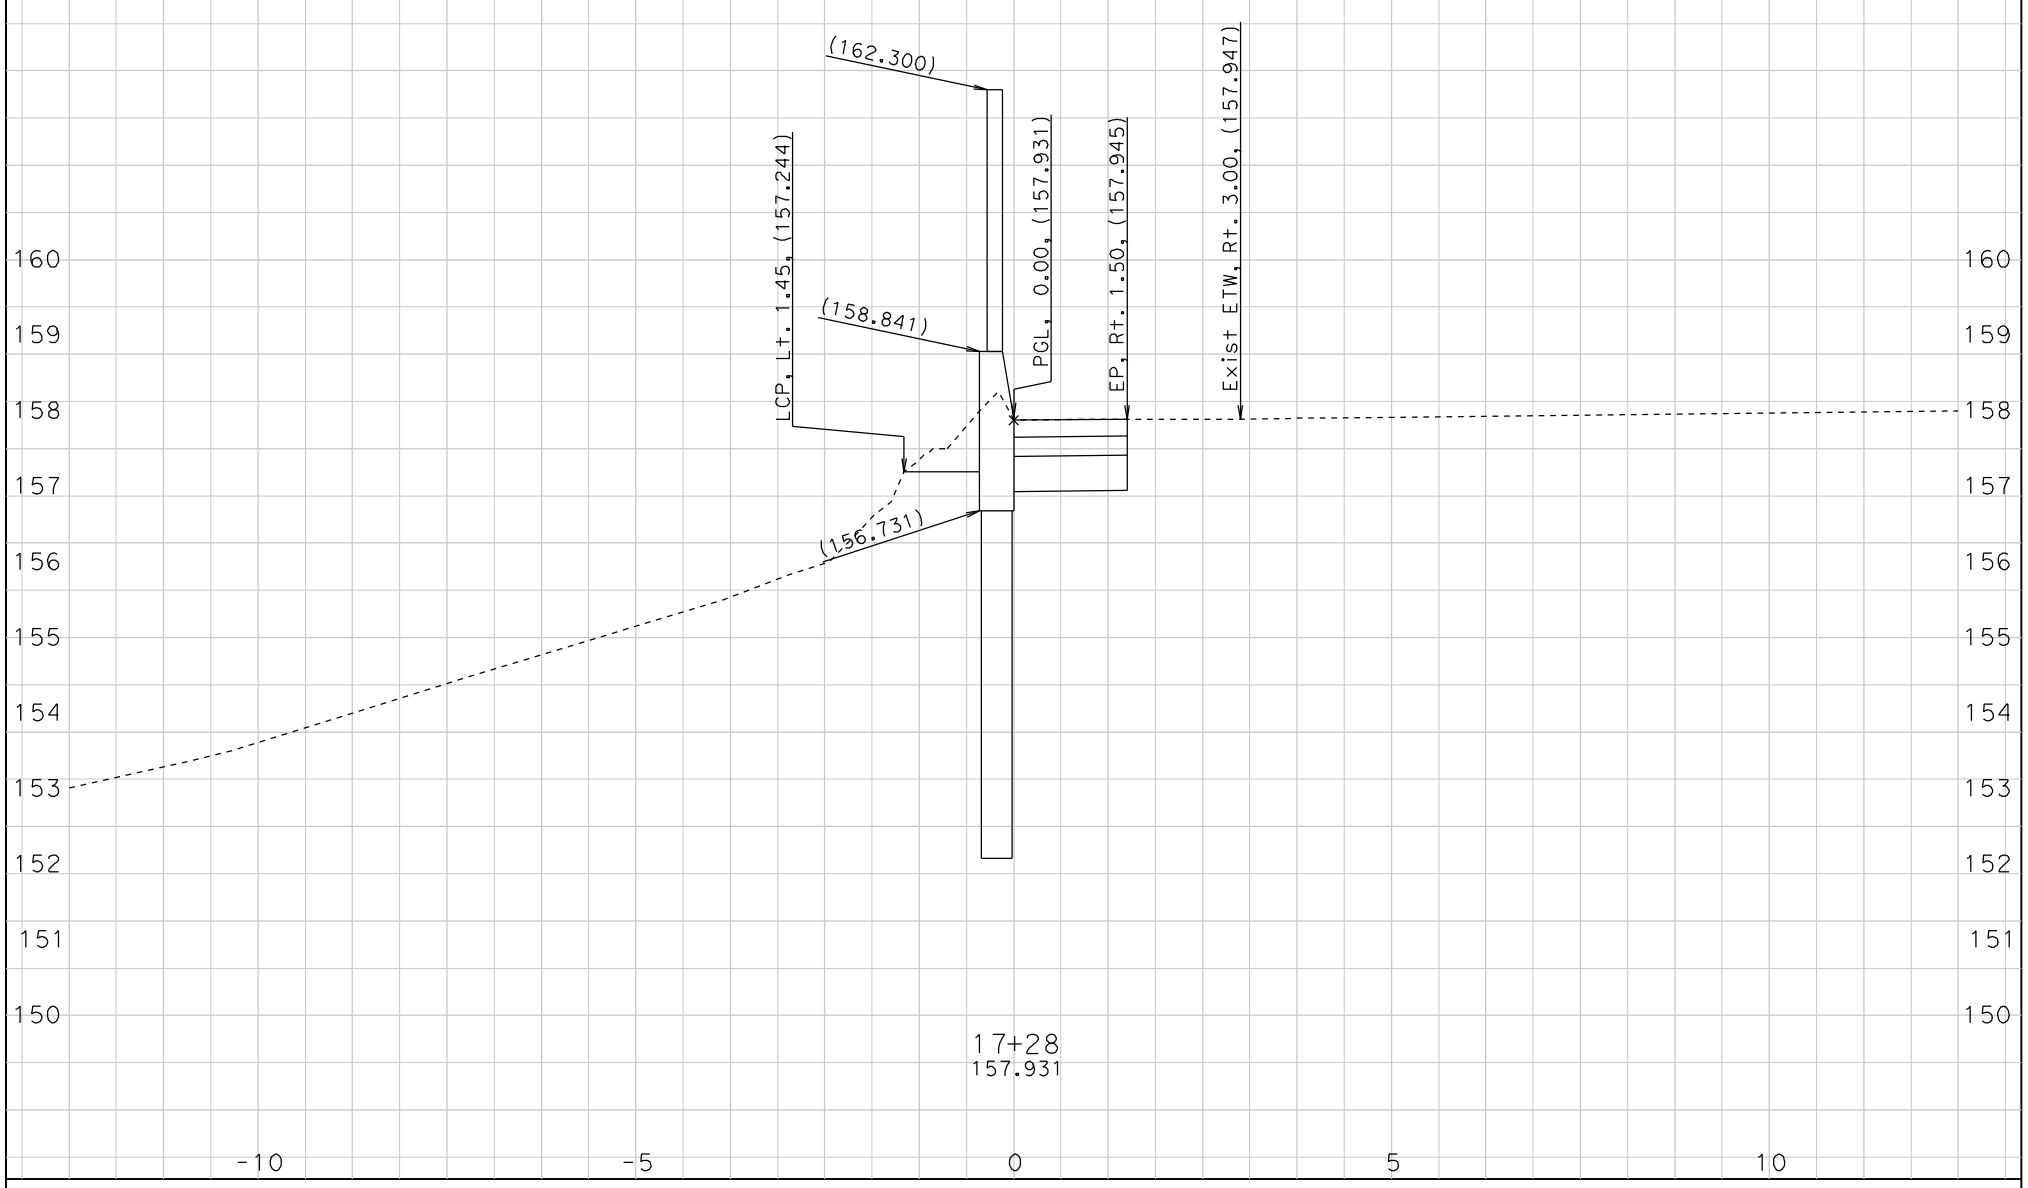

CREATED BY: EPC
DATE: 10/27/2009

CONTRACT: 224501

Scale Ratio: 1:50 Horiz.
1:50 Vert.

All Dimensions are Meters

SW-85
CROSS SECTIONS
SHEET 16 OF 16