Dist	COUNTY	ROUTE	POST MILES TOTAL PROJECT	SHEET No.	TOTAL SHEETS
07	LA	405	0.5/10.5	8	56

REGISTERED CIVIL ENGINEER 3/15/12 DATE

5-21-12
PLANS APPROVAL DATE

REGISTERED PROFESSIONAL ENGINEER
MATT K. LIAO
No. C 48405
Exp. 6-30-12
CIVIL
STATE OF CALIFORNIA

THE STATE OF CALIFORNIA OR ITS OFFICERS OR AGENTS SHALL NOT BE RESPONSIBLE FOR THE ACCURACY OR COMPLETENESS OF SCANNED COPIES OF THIS PLAN SHEET.

NOTE:

1. FOR ACCURATE RIGHT OF WAY DATA, CONTACT RIGHT OF WAY ENGINEERING AT THE DISTRICT OFFICE.

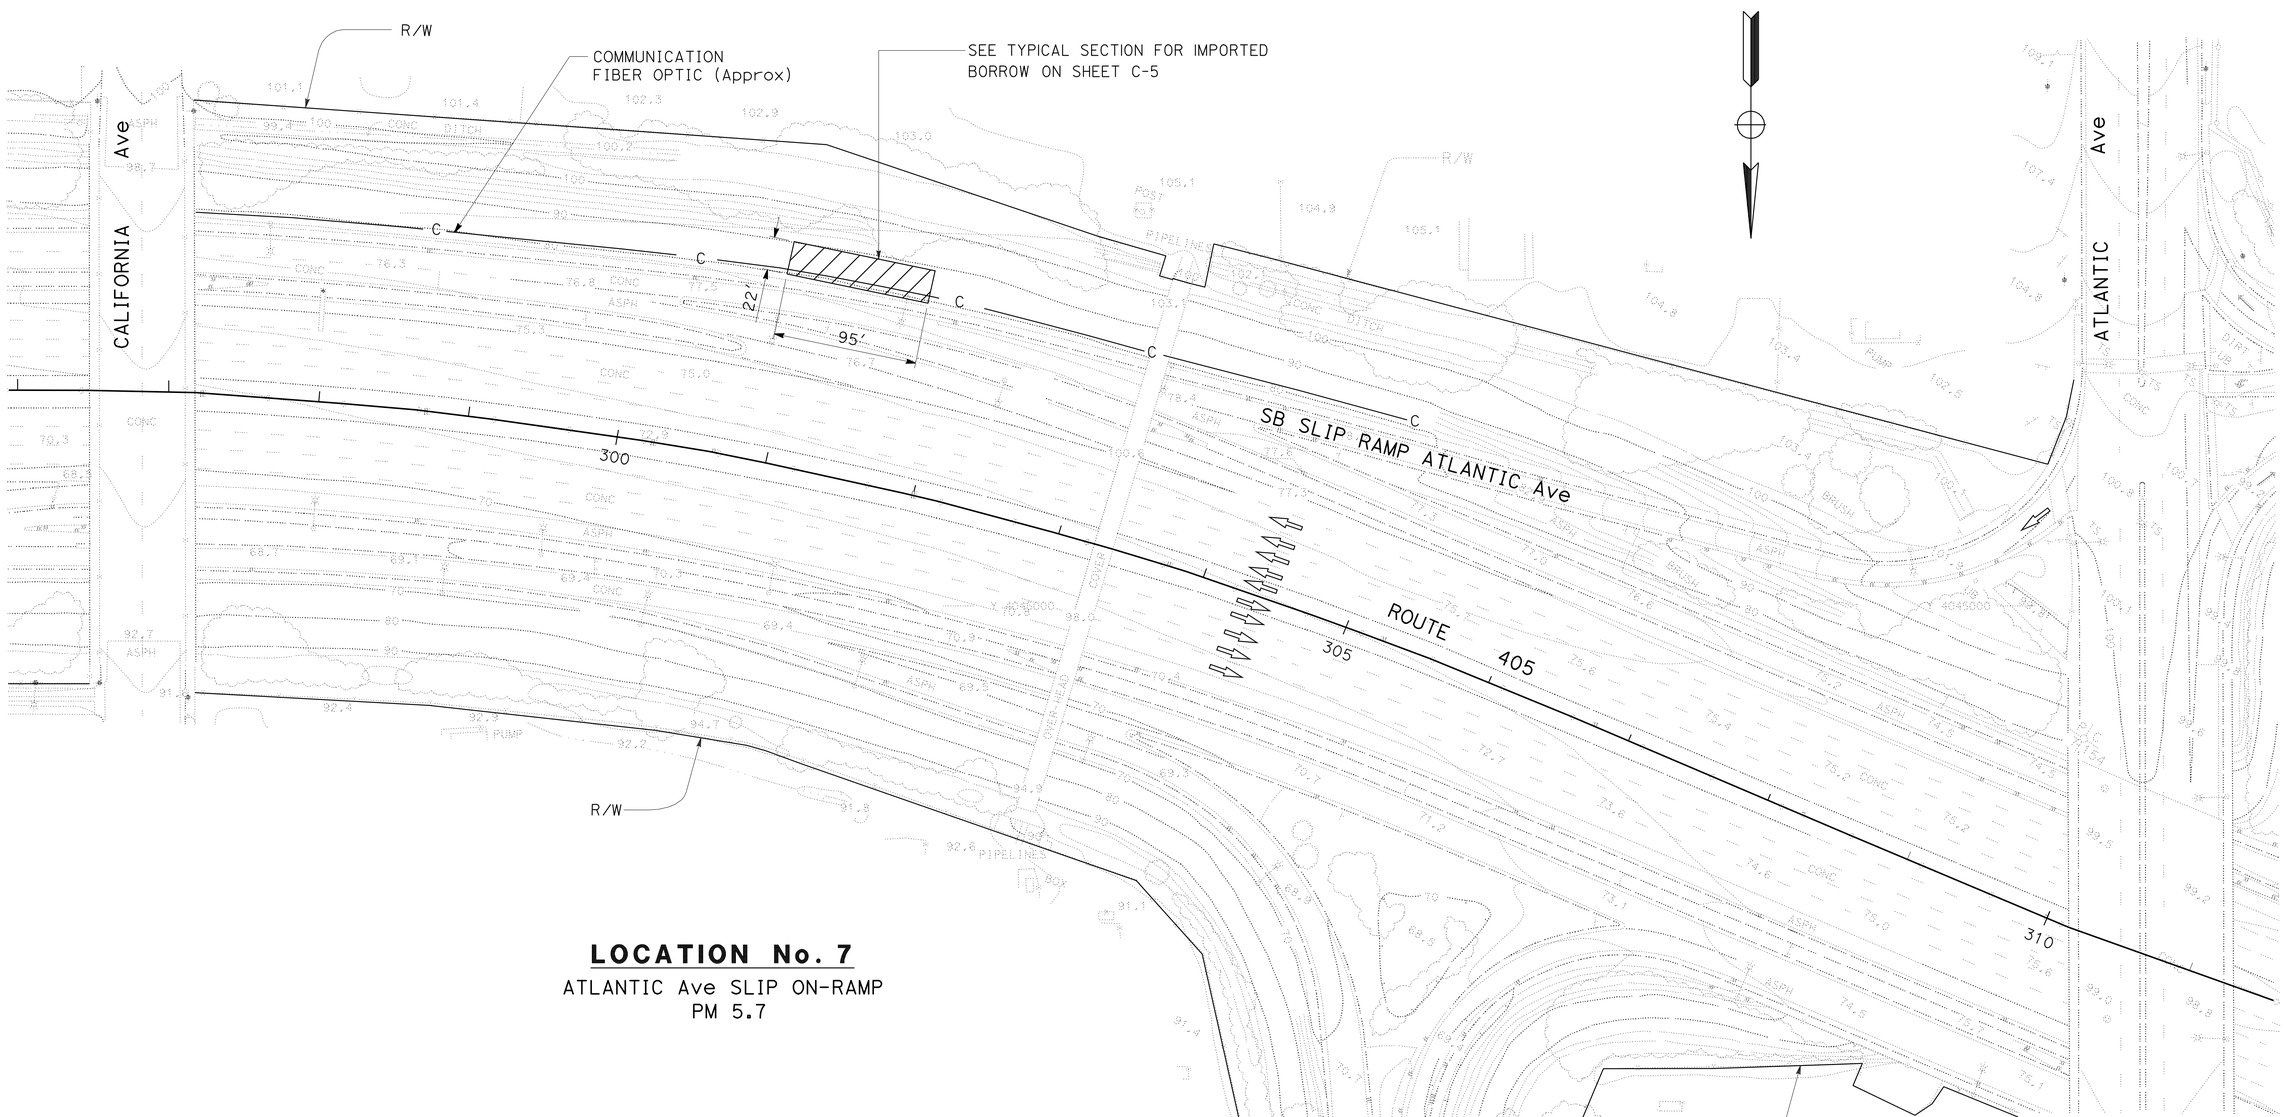

LOCATION No. 7

ATLANTIC Ave SLIP ON-RAMP
PM 5.7

1 **ADDED PER ADDENDUM No. 2 DATED AUGUST 29, 2012**

LAYOUT
SCALE: 1"=50'

L-7

STATE OF CALIFORNIA - DEPARTMENT OF TRANSPORTATION
Caltrans
DESIGN

FUNCTIONAL SUPERVISOR: O. C. LEE
CALCULATED-DESIGNED BY: MATT LIAO
CHECKED BY: O. C. LEE
REVISED BY
DATE REVISED

LAST REVISION 00-00-00
DATE PLOTTED => 27-AUG-2012
TIME PLOTTED => 13:43