FOR EARTHWORK DEVELOPMENT ONLY

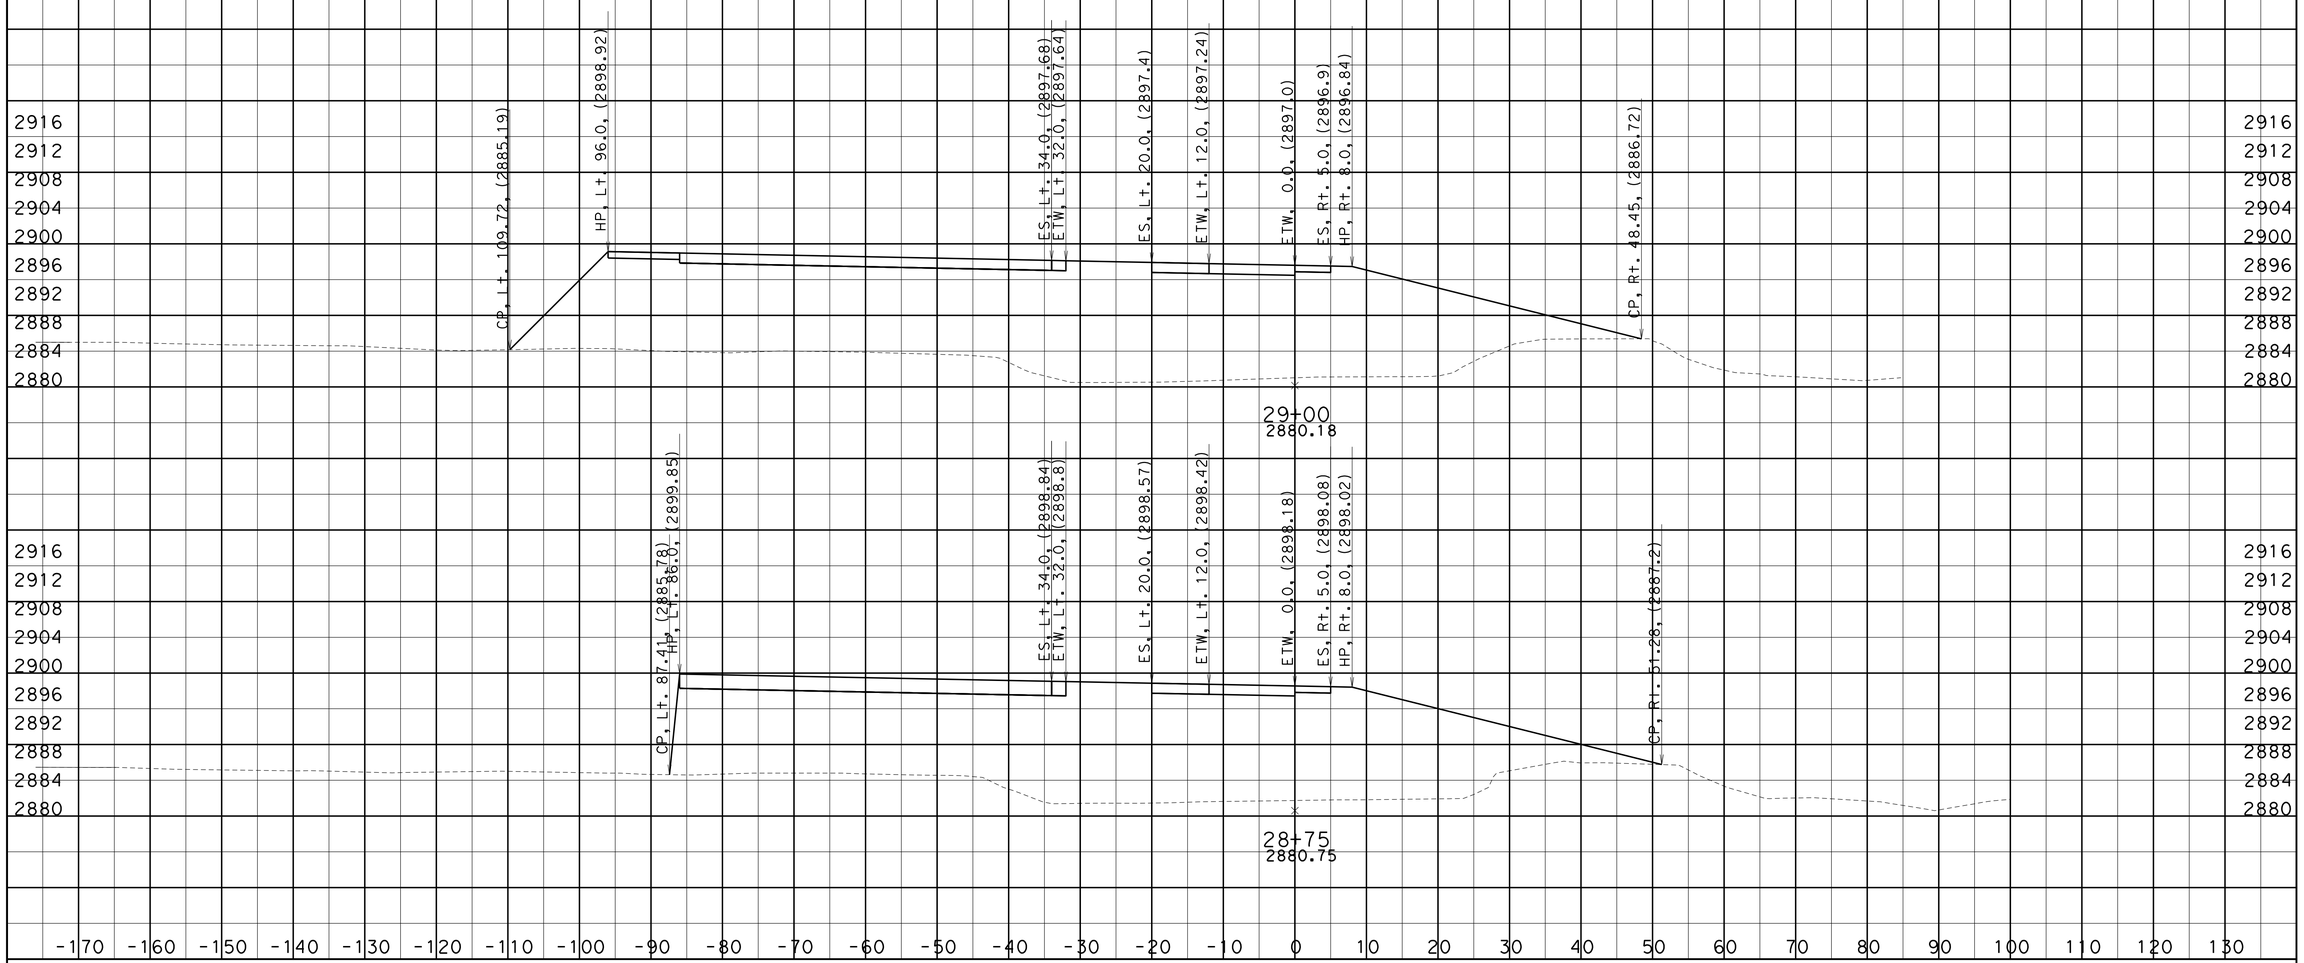

CREATED BY: PPhan
DATE: 5/20/2013
KC Project: 0724 File: D:H4\Line_C\EAR\C.ear

CONTRACT: 368501
DIST/CO/RTE/PM: 08/SBd/15/177.3/181.1
PROJECT ID: 0800000628

SCALE: 1" = 10' Horiz.
1" = 10' Vert.

All Dimensions are US Survey Feet

CLINE1
CROSS SECTIONS
SHEET 53 OF XXX