Dist	COUNTY	ROUTE	POST MILES TOTAL PROJECT	SHEET No.	TOTAL SHEETS

REGISTERED CIVIL ENGINEER

May 20, 2011
PLANS APPROVAL DATE

THE STATE OF CALIFORNIA OR ITS OFFICERS OR AGENTS SHALL NOT BE RESPONSIBLE FOR THE ACCURACY OR COMPLETENESS OF SCANNED COPIES OF THIS PLAN SHEET.

REGISTERED PROFESSIONAL ENGINEER
William K. Farnbach
No. C49042
Exp. 9-30-12
CIVIL
STATE OF CALIFORNIA

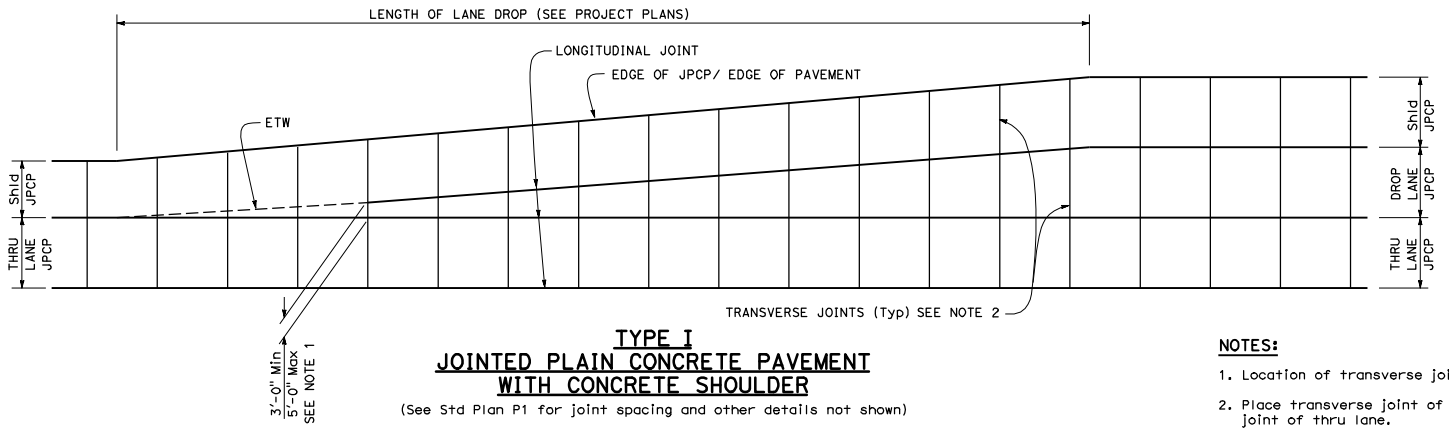

TYPE I
JOINTED PLAIN CONCRETE PAVEMENT WITH CONCRETE SHOULDER

(See Std Plan P1 for joint spacing and other details not shown)

NOTES:

1. Location of transverse joint to match transverse joint of adjacent lane.
2. Place transverse joint of lane and shoulder perpendicular to longitudinal joint of thru lane.

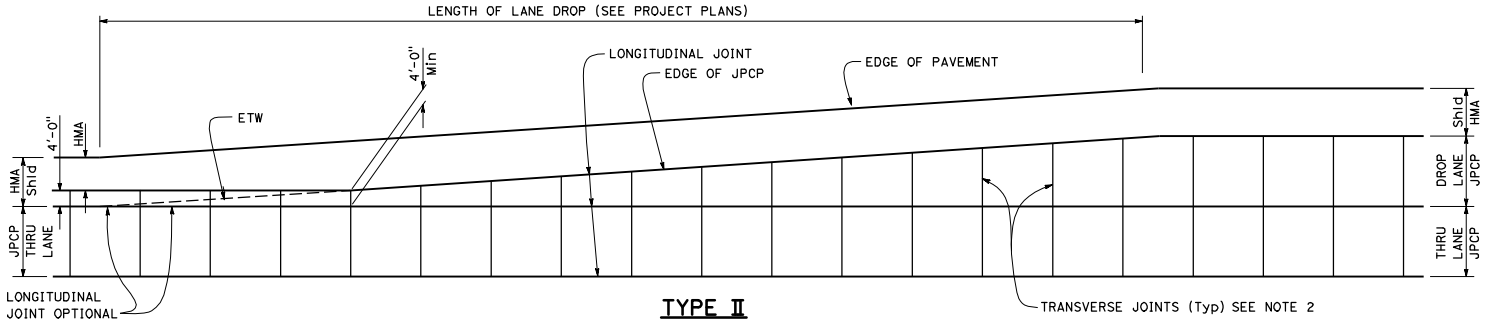

TYPE II
JOINTED PLAIN CONCRETE PAVEMENT WITH ASPHALT SHOULDER

(See Std Plan P1 for joint spacing and other details not shown)

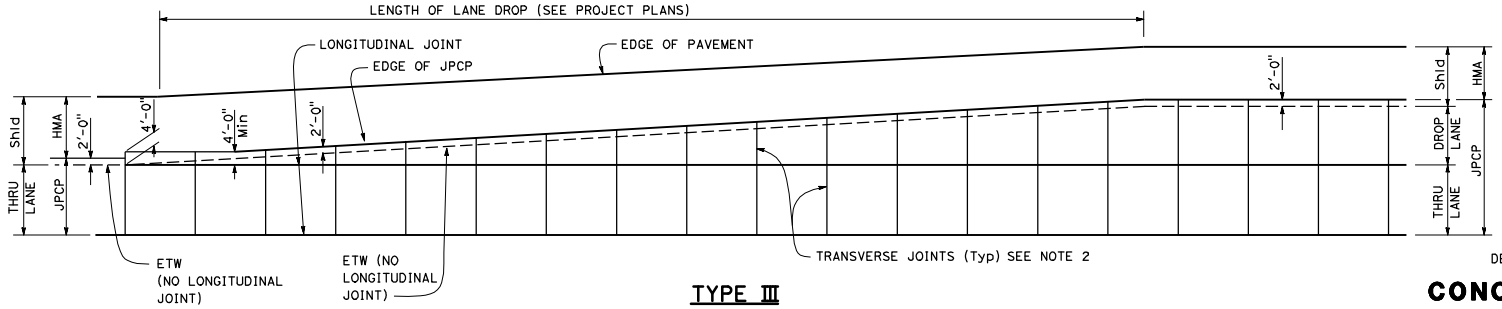

TYPE III
JOINTED PLAIN CONCRETE PAVEMENT WITH WIDENED SLAB AND ASPHALT SHOULDER

(See Std Plans P1 and P2 for joint spacing and other details not shown)

STATE OF CALIFORNIA
DEPARTMENT OF TRANSPORTATION

CONCRETE PAVEMENT-
LANE DROP PAVING DETAILS No. 1

NO SCALE

P33

2010 STANDARD PLAN P33

8-5-09